



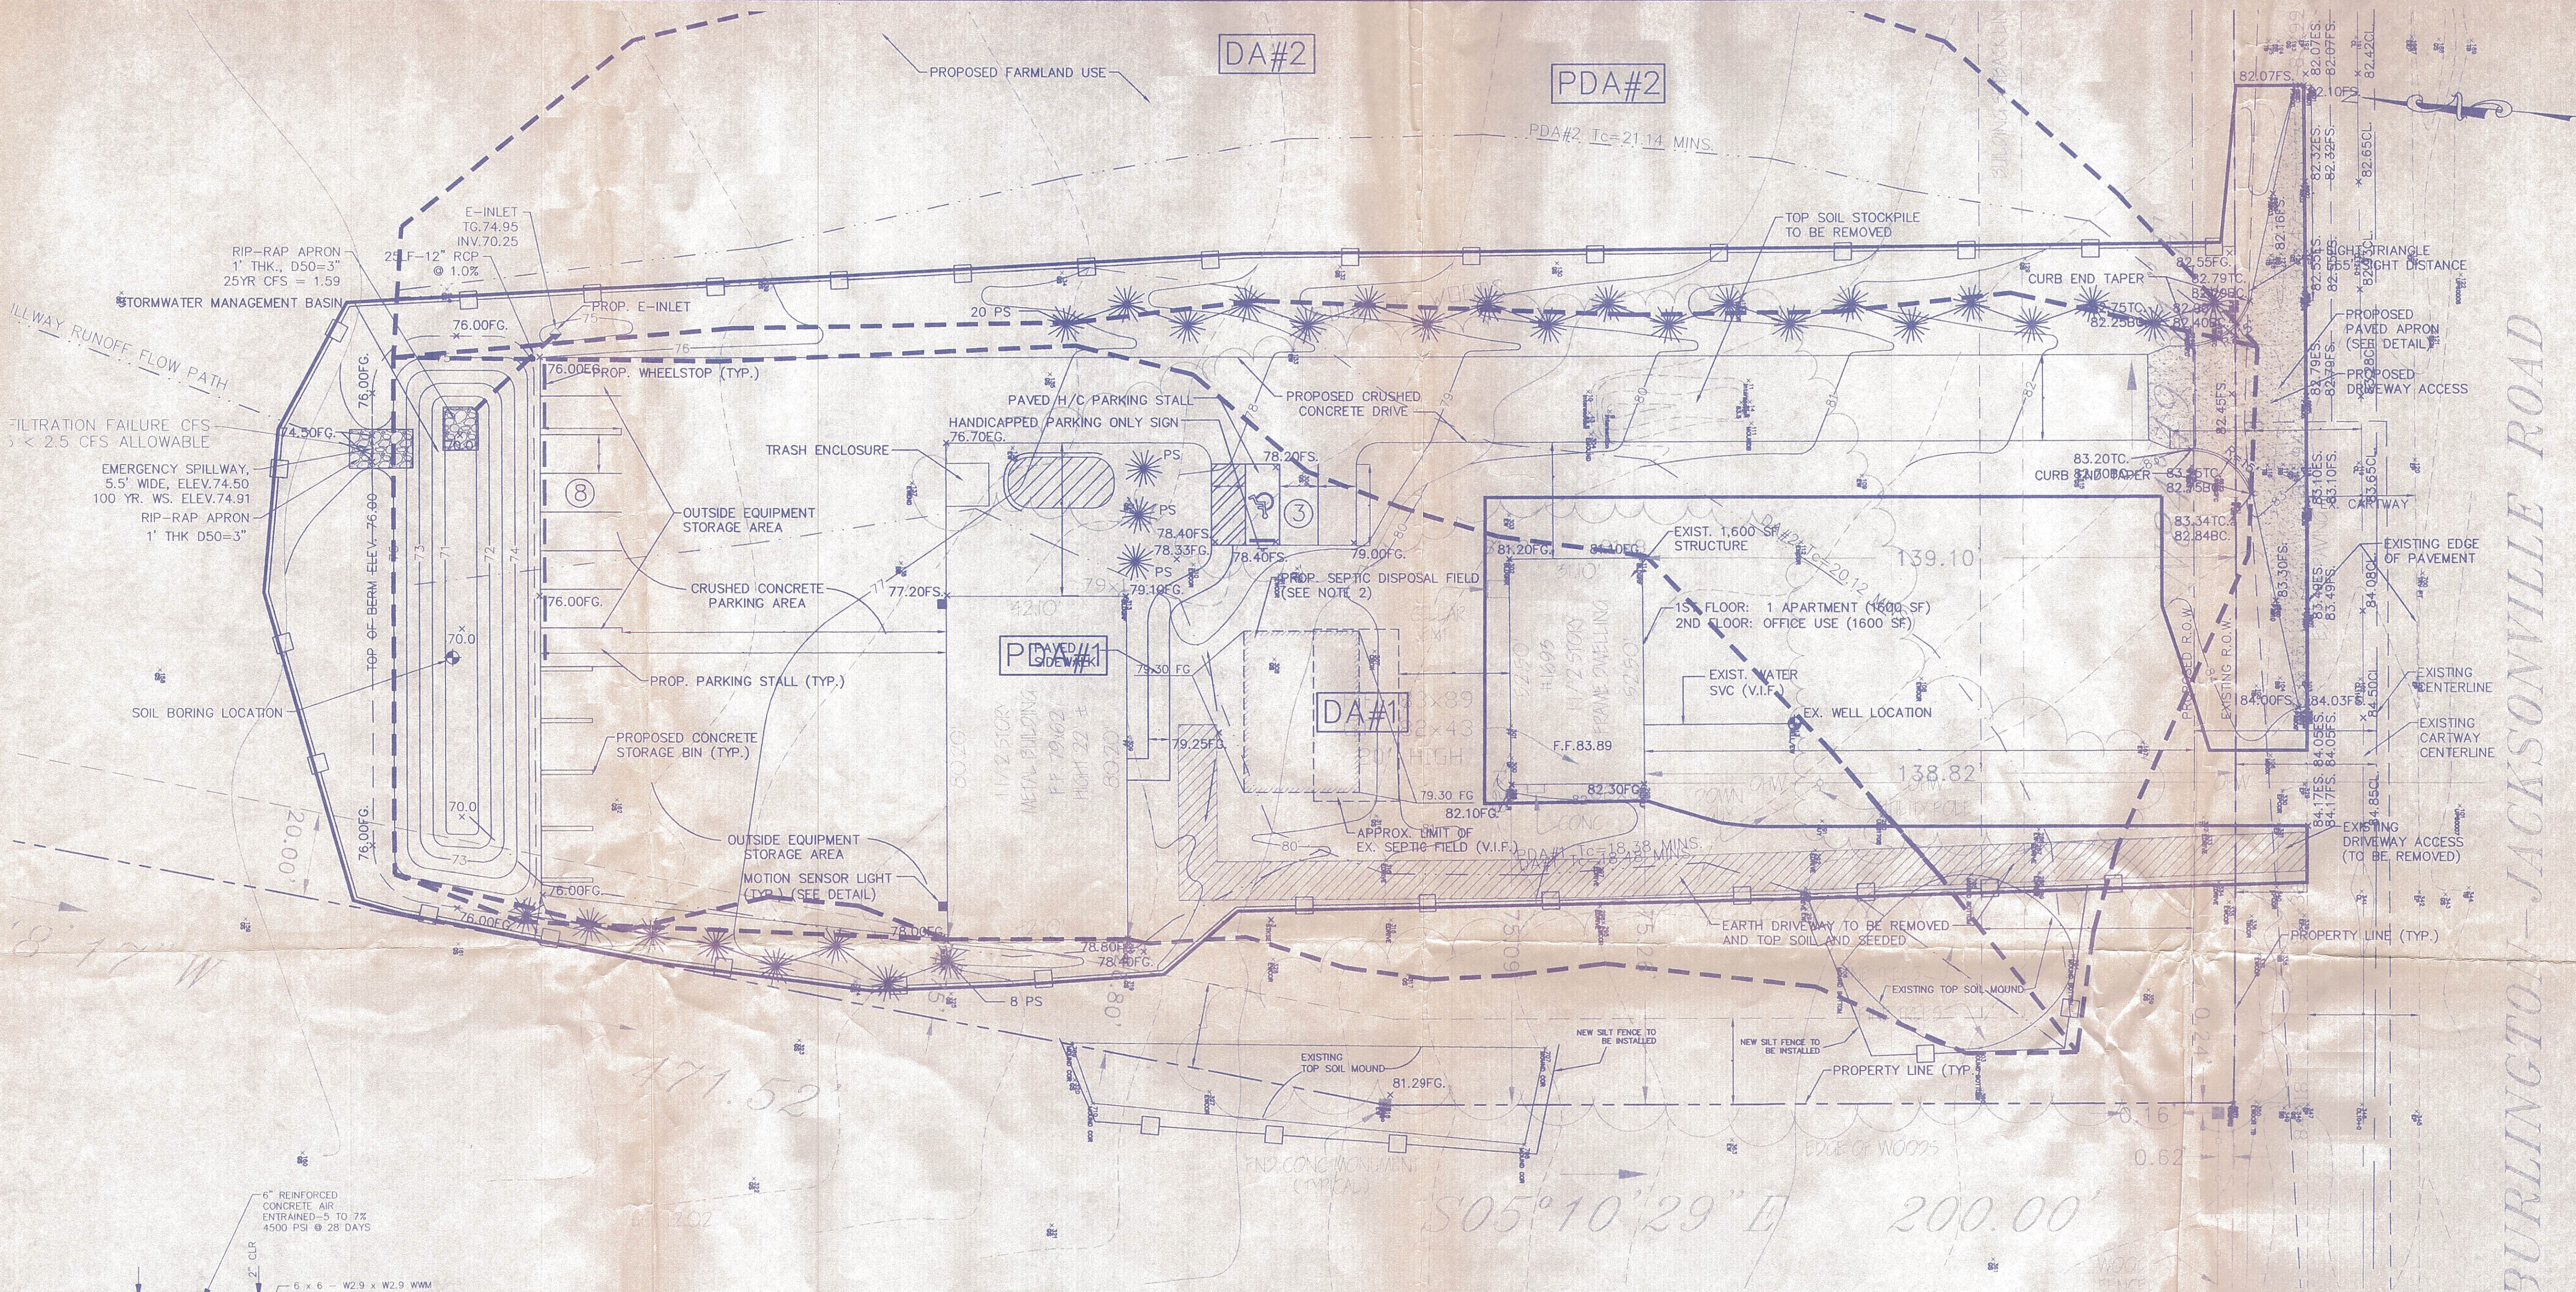


BURLINGTON-JACKSONVILLE ROAD

COUNTY ROUTE 670


(66' WIDE)

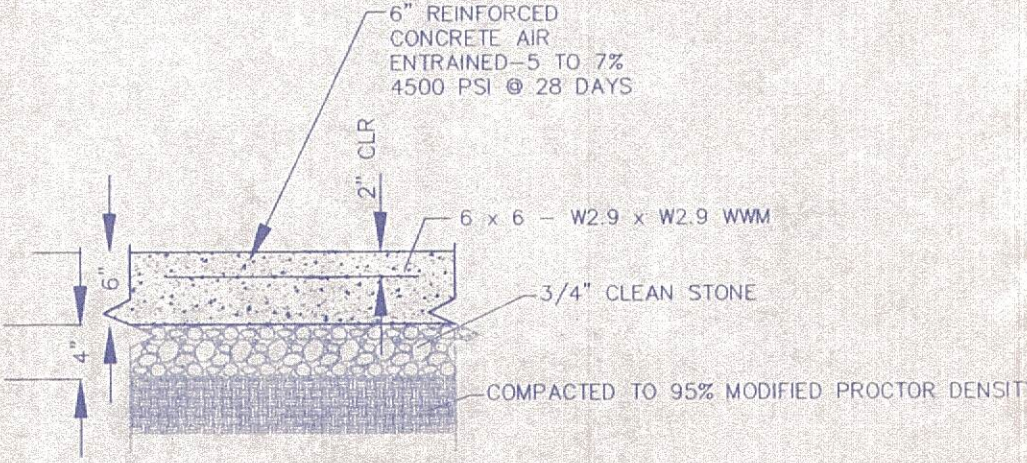


TRASH ENCLOSURE CONCRETE PAD DETAIL

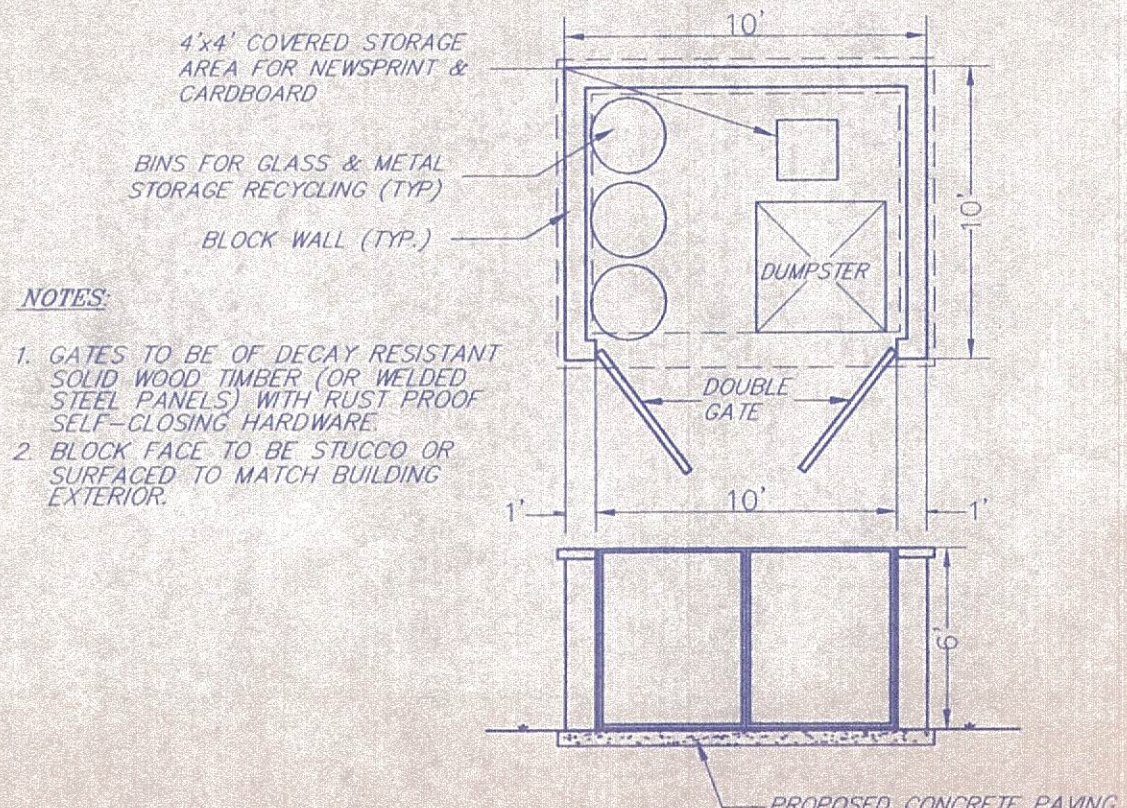


TRASH ENCLOSURE DETAIL
N.T.S.

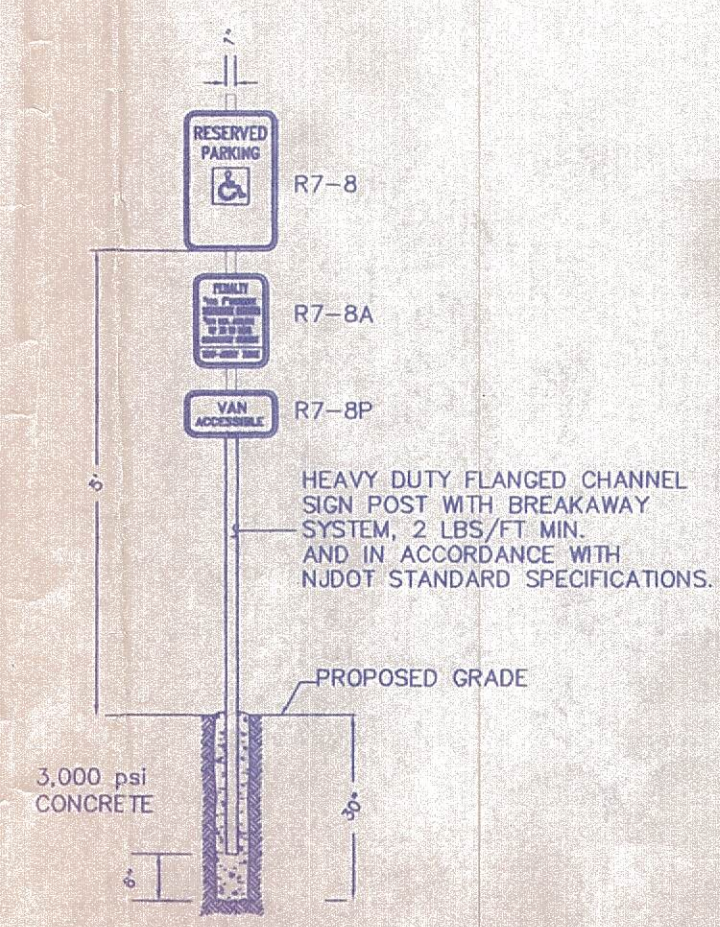

H.C. SIGN DETAIL
N.T.S.

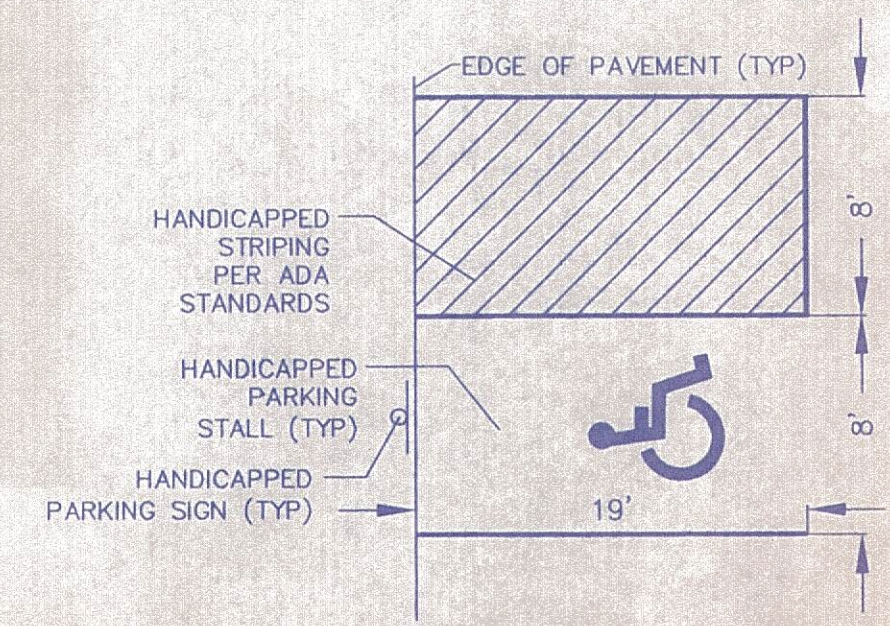


ACCESSIBLE STALL PAVEMENT MARKINGS DETAIL
N.T.S.

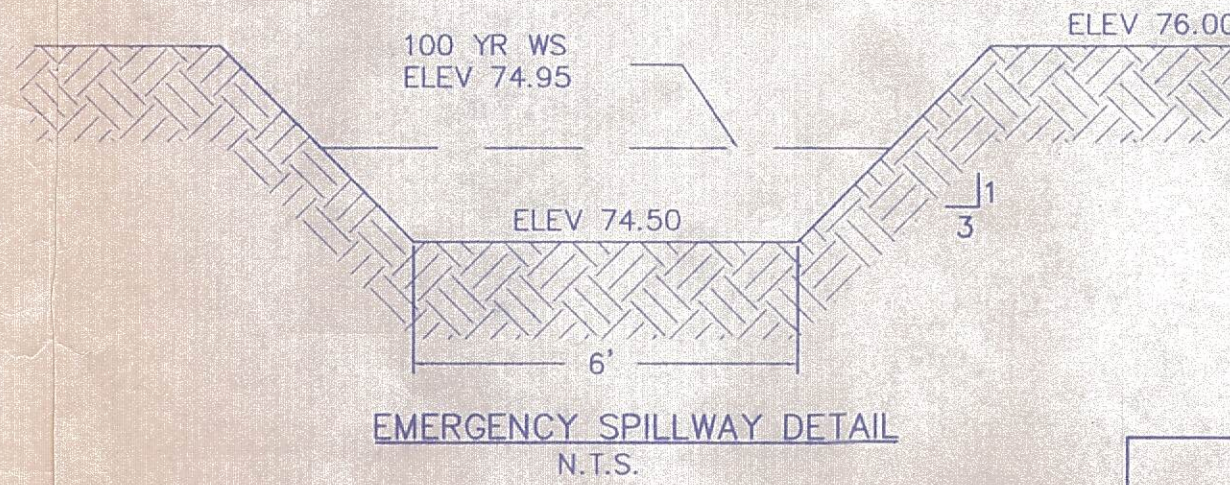

EMERGENCY SPILLWAY DETAIL
N.T.S.

ADDITIONAL SOIL EROSION AND SEDIMENT CONTROL NOTES:

1. N.J.S.A. 4:24-39, ET SEQ. REQUIRES THAT UPON PERMANENT SITE STABILIZATION AND COMPLETION OF CONSTRUCTION THE CONTRACTOR SHALL APPLY TO THE SOIL CONSERVATION DISTRICT FOR A COMPLIANCE INSPECTION TO CHECK THAT ALL THE PROVISIONS OF THE CERTIFIED SOIL EROSION AND SEDIMENT CONTROL PLAN HAVE BEEN COMPLIED WITH FOR PERMANENT MEASURES.
2. THE DISTRICT EROSION CONTROL INSPECTOR MAY REQUIRE ADDITIONAL MEASURES TO BE INSTALLED.

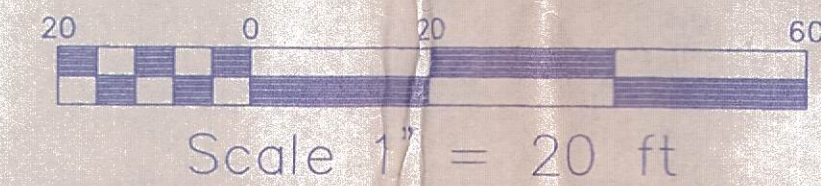

Scale 1" = 20 ft

ERIC J. RAES
PROFESSIONAL ENGINEER
N. J. LIC. 38233

JAMES T. SAPIO
PROFESSIONAL LAND SURVEYOR
N. J. LIC. 17780

9	3-20-09	PLOTTED TOP SOIL STOCK PILE & PROPOSED SILT FENCE	D.S.
8	09/18/08	REV. PER TOWNSHIP COMMENTS	CRN
7	04/14/08	REV. PER COUNTY REVIEW	CRN
6	03/21/08	REV. PER COUNTY REVIEW	CRN
5	01/10/08	REV. PER COUNTY REVIEW	CRN
4	10/08/07	REV. PER COUNTY REVIEW	CRN
3	09/11/07	REV. PER SCD REVIEW	CRN
2	08/15/07	REV. PER TOWN, COUNTY AND SCD REVIEW	CRN
1	06/07/07	REV. PER ENGINEER'S REVIEW	BCH
REV.	DATE	DESCRIPTION	INITIALS ENGINEER/SURVEYOR

SOIL EROSION AND SEDIMENT CONTROL PLAN
#1693 BURLINGTON-JACKSONVILLE ROAD
LOT: 12.01 BLOCK: 501 PLATE: 5
SITUATE:
TOWNSHIP OF SPRINGFIELD
COUNTY OF BURLINGTON, NEW JERSEY
DATE: 4/16/07 DRAWN BY: CRN SHEET No. 4 OF 6
SCALE: CHECKED BY: JJC PROJECT No. 06-068
JTS ENGINEERS AND LAND SURVEYORS, INC.
19 STRATFORD AVENUE, STRATFORD, N.J. 08084
(856) 783-0055