


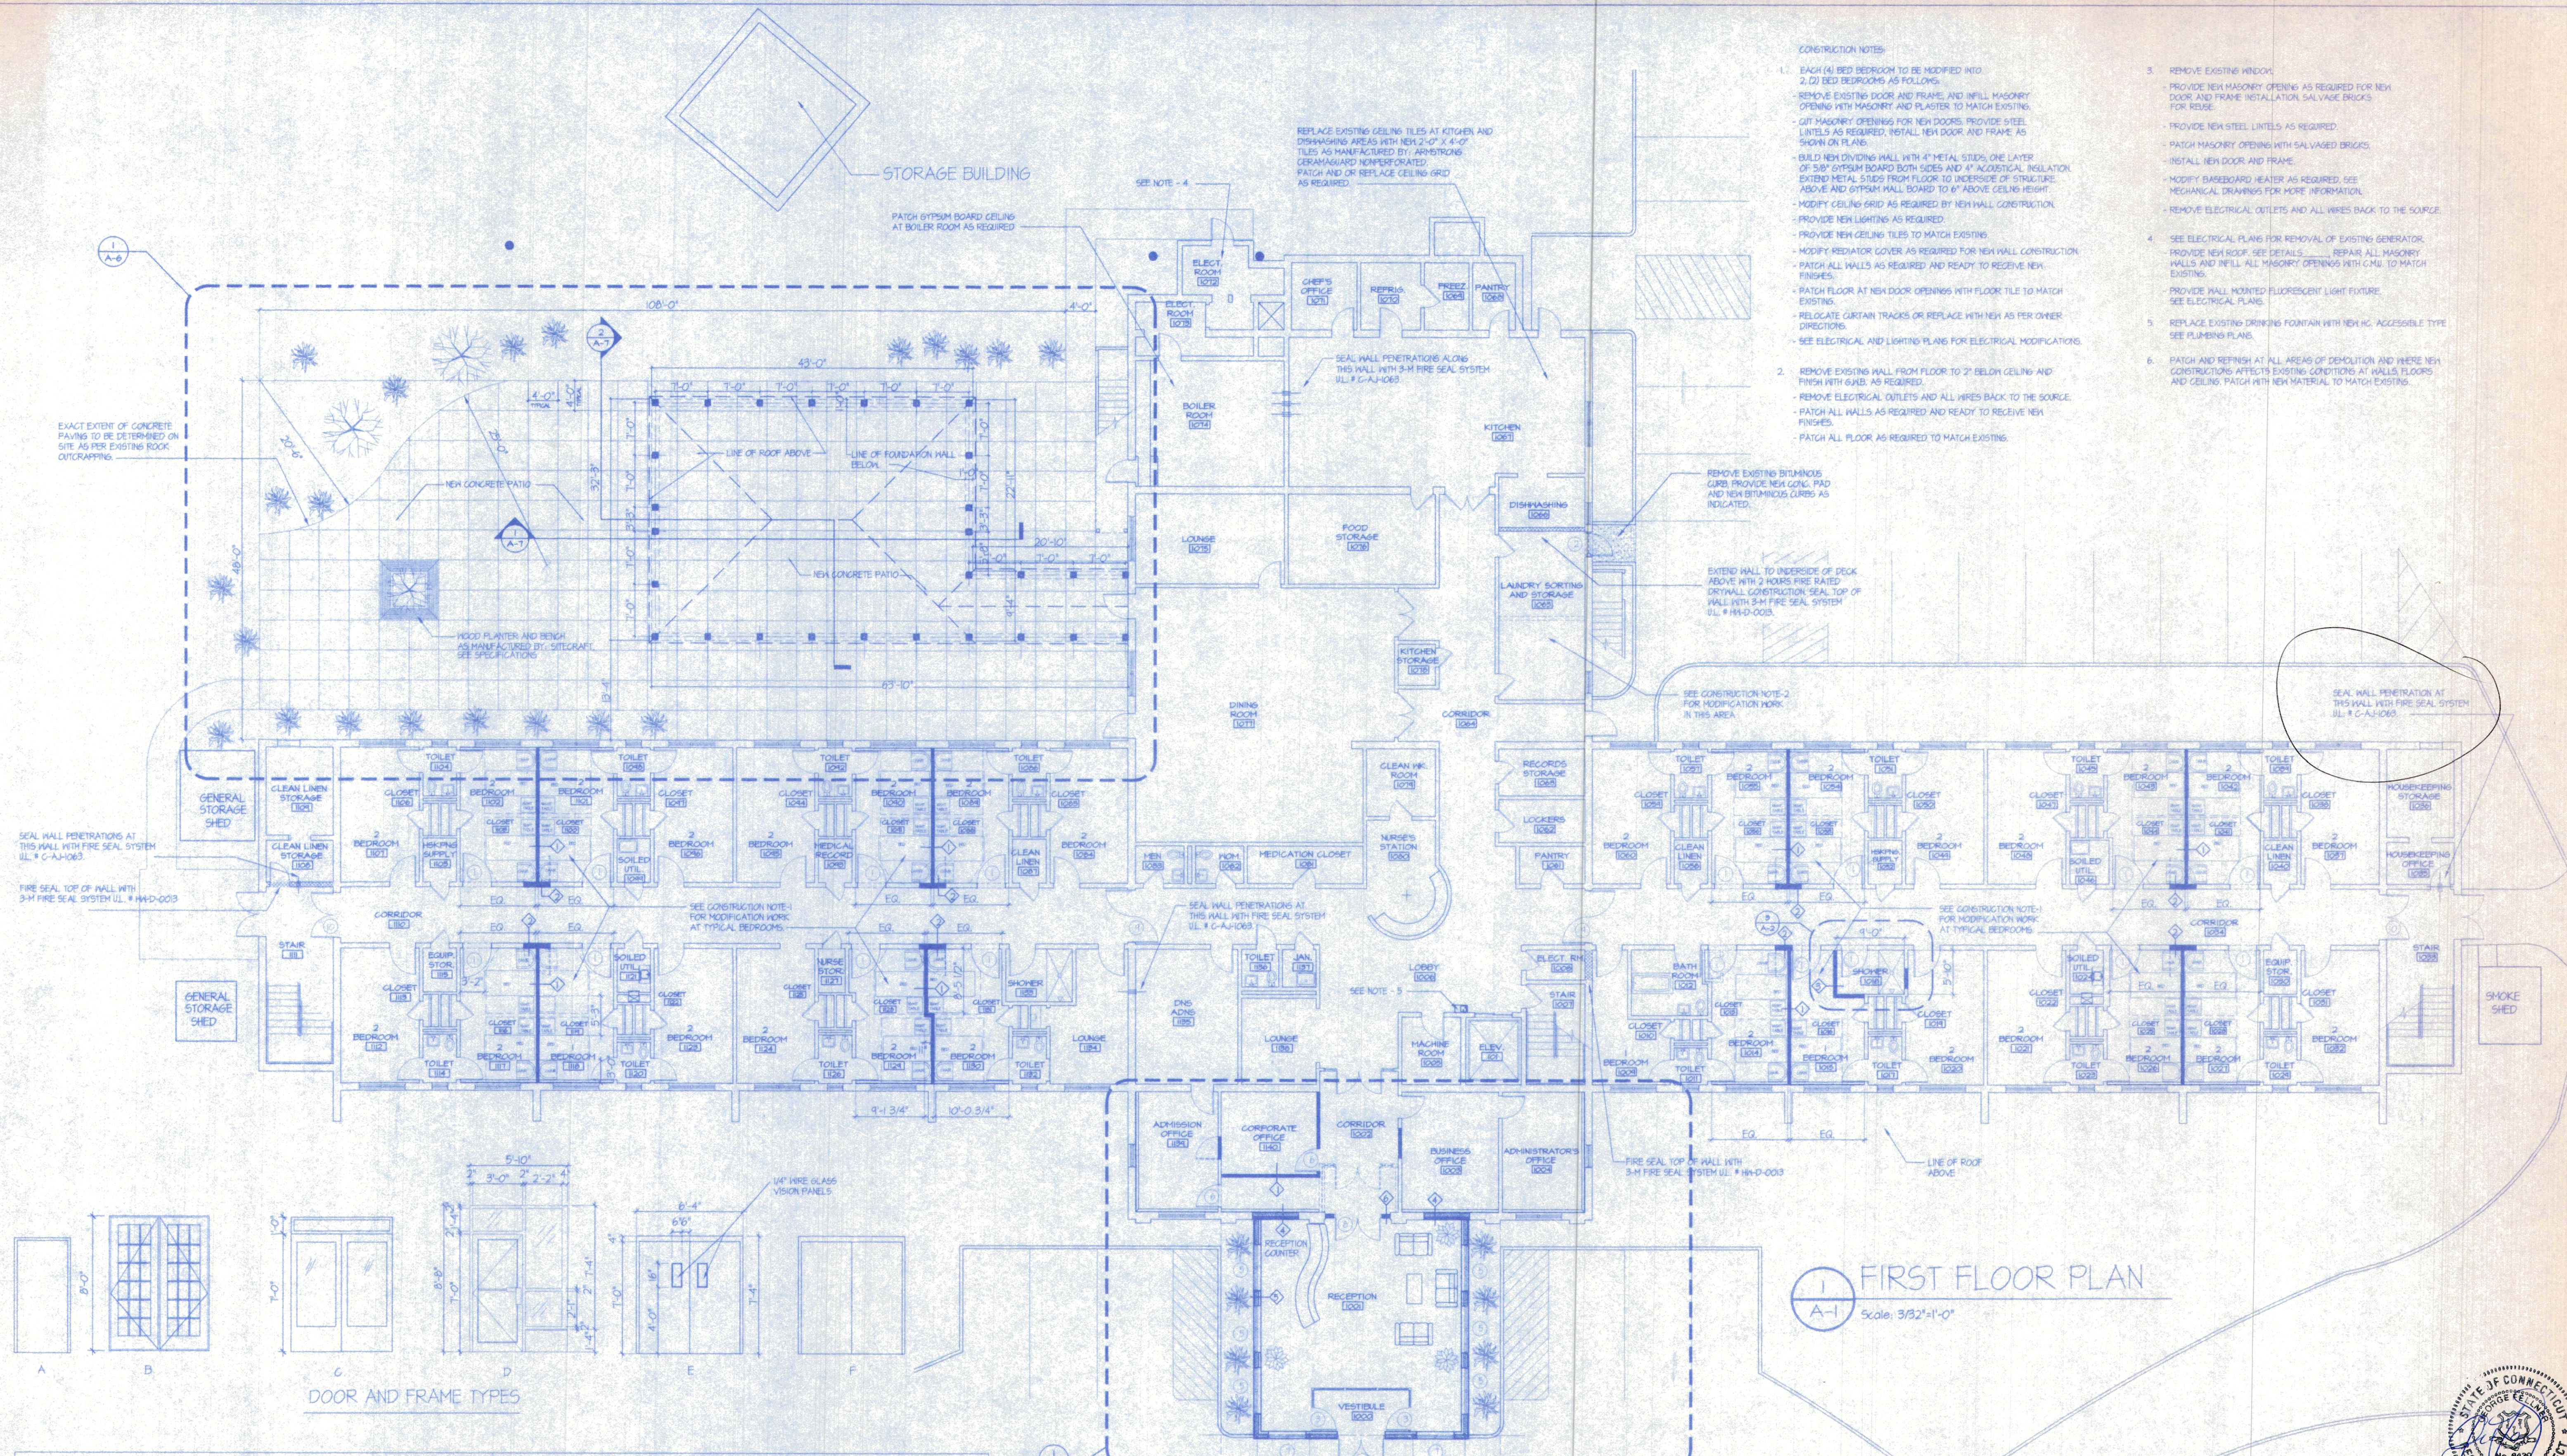


1 FIRST FLOOR PLAN
 A-1 Scale: 3/32"=1'-0"

DOOR SCHEDULE												
DOOR ID NUMBER	MATERIAL	TYPE	THICKNESS	CORE	WIDTH	HEIGHT	FRAME MATERIAL	NOTES	MANUF. TYPE	GLASS	FIRE RATING	REMARKS
1	WD	A	1-3/4"	SOLID	3'-0"	6'-8"	HM	A - B	-	-	20 MIN.	-
2	METAL	A	1-3/4"	SOLID	3'-0"	7'-0"	HM	-	-	-	-	THRESHOLD, WEATHERSTRIP, CLOSER
3	ALUMINUM	D	1-3/4"	3'-0"	7'-0"	ALUM.	3 & 4	KAWNEER ENTRANCE DOOR	TEMP.	-	-	PANG BAR, CLOSER, LOCKSET, DOOR PULL
4	METAL GLASS	C	1-3/4"	3'-0"	7'-0"	HM	4	STOREFRONT TYPE	TEMP.	-	-	THRESHOLD, WEATHERSTRIP, PANG BAR
5	WD, W ALUM. GLAD	B	1-3/4"	SOLID	3'-0"	PR 8'-0"	WD	PELLA GLAD OUTSWING FRENCH- 7546	TEMP.	-	-	THRESHOLD, WEATHERSTRIP (FIXED)
6	METAL	A	1-3/4"	SOLID	3'-0"	7'-0"	HM	-	-	-	-	-
7	WD, W ALUM. GLAD	B	1-3/4"	SOLID	2'-6"	PR 8'-0"	WD	PELLA GLAD OUTSWING FRENCH- 6096	TEMP.	-	-	THRESHOLD, WEATHERSTRIP (FIXED)
8	METAL	E	1-3/4"	SOLID	3'-0"	7'-0"	HM	-	-	-	40 MIN.	PANG BAR, CLOSER
9	METAL	F	1-3/4"	SOLID	3'-6"	PR 6'-8"	HM	-	-	-	40 MIN.	PANG BAR, CLOSER, HOLD OPEN
10	METAL	F	1-3/4"	SOLID	3'-0"	PR 6'-8"	HM	-	-	-	40 MIN.	PANG BAR, CLOSER

NOTE A - DOORS TO BE SMOKE TIGHT
 NOTE B - AUTOMATIC CLOSING BY SMOKE DETECTOR ACTIVATION

NOTES:
 1. ALL DOORS TO HAVE LEVER TYPE HANDLES U.O.N.
 2. ALL DOORS ARE SHING-TYPE U.O.N.
 3. 4" ALUMINUM GLASS FRAME VESTIBULE ENCLOSURE WITH ALUMINUM DOORS AS MANUFACTURED BY: KANNEER. SEE SPECIFICATIONS.
 4. PROVIDE AUTOMATIC DOOR OPENERS AS MANUFACTURED BY: HORTON SERIES 1000, SURFACE MOUNTED WITH SEQUENTIAL TRIGGER PUSH BUTTON AT INTERIOR AND EXTERIOR. PROVIDE ELECTRIC STRIKE AT INACTIVE DOOR.

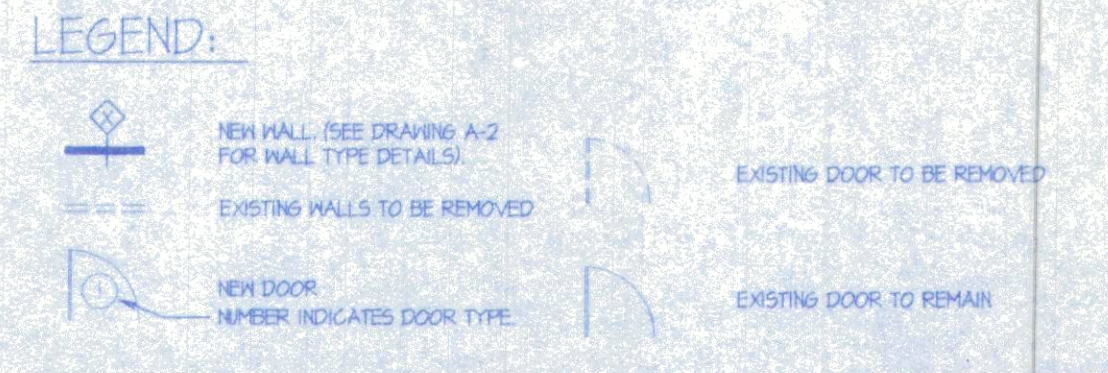

BEDROOM SUMMARY
FIRST FLOOR:
 20 2-BED PATIENTS ROOMS = 40 BEDS
 3 1-BED PATIENT ROOMS = 3 BEDS
SECOND FLOOR:
 20 2-BED PATIENTS ROOMS = 40 BEDS
 4 1-BED PATIENT ROOMS = 4 BEDS
TOTAL = 84 BEDS

FIA FELLNER ASSOCIATES ARCHITECTS
 415 KILLINGWORTH RD.
 HIGGANUM, CT 06441
 TEL (860) 345-7558 / FAX (860) 345-7708

RENOVATIONS TO:
ST. CHRISTOPHER HEALTH CENTER
 60 CROUCH AVENUE
 NORWICH, CONNECTICUT

DATE: 9-12-88
 DRAWN BY: VG
 SCALE: 3/32"=1'-0"
 JOB NO: 888

