



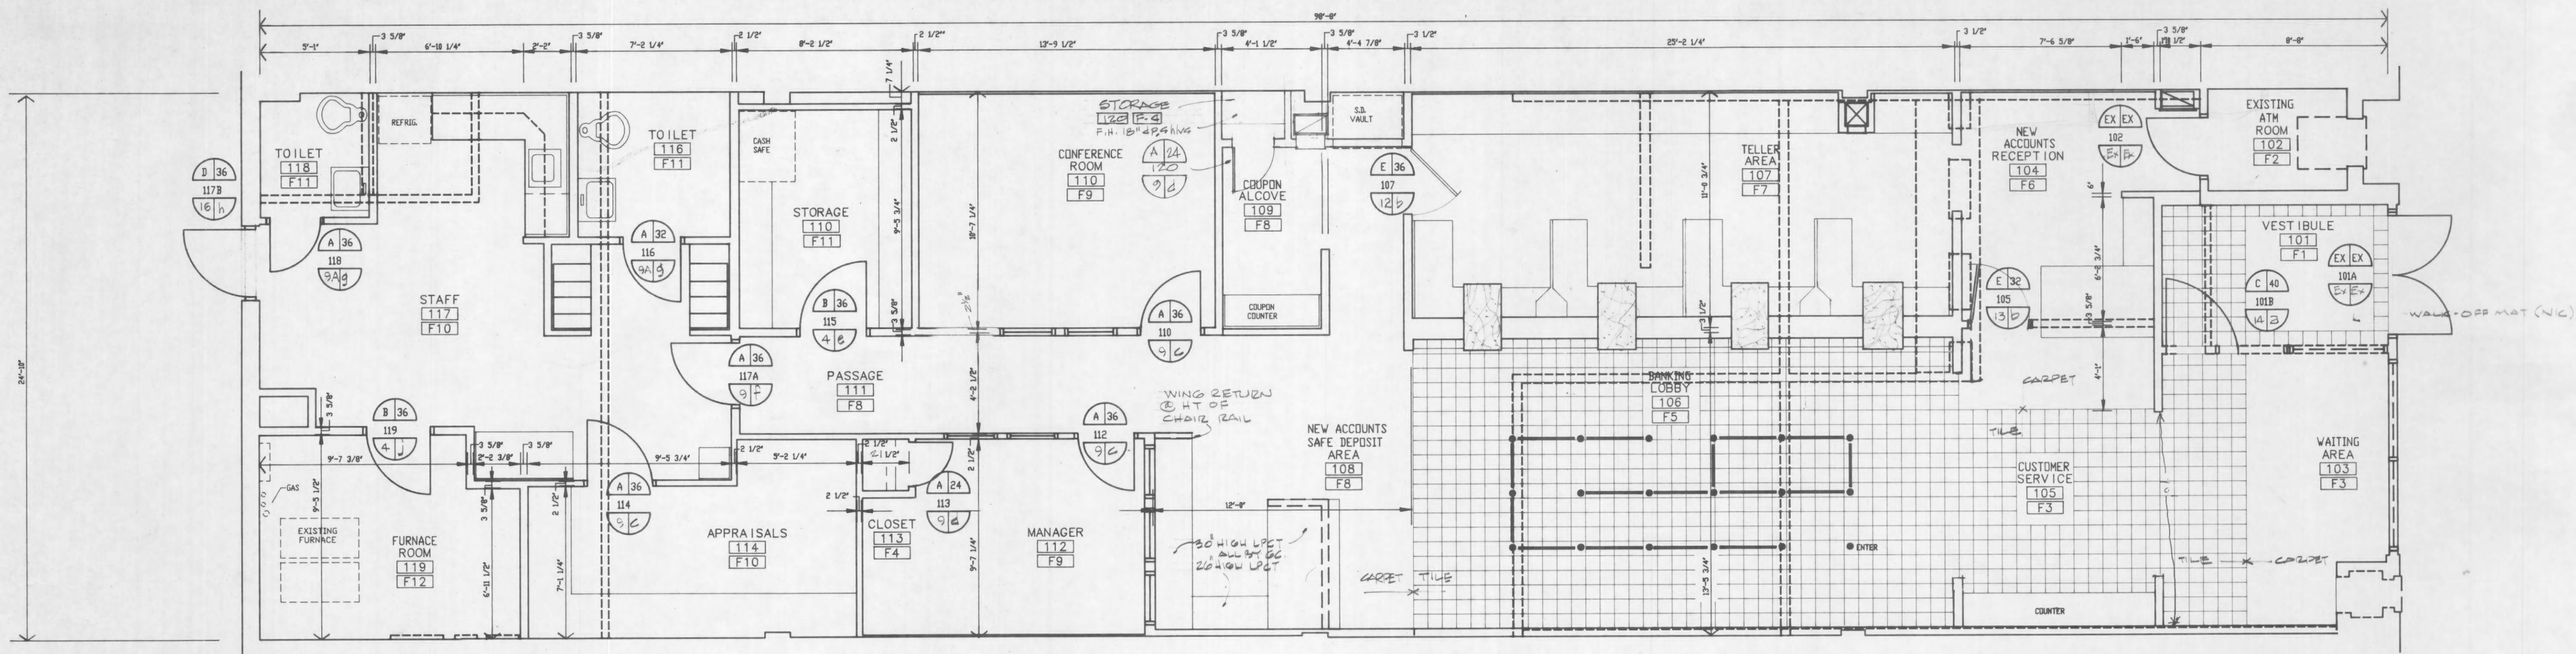

FLOOR PLAN
1/4"=1'-0"

FIN. NO.	FLOOR		BASE		WAINSCOT		HT.	WALL		CEILING		HT.	REMARKS
	MAT.	FIN.	MAT.	FIN.	MAT.	FIN.		MAT.	FIN.	MAT.	FIN.		
F-1	Q.T.	V&B	HDVD	S&V	HDVD	S&V	36"	GWB	VVC	GWB	P-	9'-11"	REPAIR CEILING IN EX. GRID.
F-2	EX.	EX.	EX.	EX.	EX.	EX.	EX.	EX.	EX.	ACT/2	PREF.	EX.	
F-3	C.	VAC	HDVD	S&V	HDVD	S&V	36"	GWB	VVC	GWB	P-	9'-11"	PT-SH & ROD SEE MILLWORK DRAWING A-3
F-4	Q.T.	V&B	ALUM	PREF.	-	-	-	-	ACT/1	PREF.	9'-11"	9'-11"	
F-5	C.	VAC	RB	V&B	-	-	-	GWB	P-	GWB	P-	8'-0"	CHAIR RAIL @ 36"
F-6	C.	VAC	HDVD	S&V	-	-	-	GWB	VVC	ACT/1	PREF.	9'-0"	
F-7	C.	VAC	HDVD	S&V	-	-	-	GWB	VVC	ACT/1	PREF.	9'-0"	CHAIR RAIL @ 36" WHERE SHOWN
F-8	C.	VAC	HDVD	S&V	-	-	-	GWB	VVC	ACT/1	PREF.	8'-6"	
F-9	C.	VAC	HDVD	S&V	-	-	-	GWB	VVC	ACT/1	PREF.	8'-6"	PAIN CURBS & PHONE PANEL BACKERS, ETC.
F-10	RFT	V&B	RB	V&B	-	-	-	GWB	P-	ACT/2	PREF.	8'-0"	
F-11	RFT	V&B	RB	V&B	-	-	-	GWB	P-	GWB	P-	8'-0"	PAIN CURBS & PHONE PANEL BACKERS, ETC.
F-12	CONC.	P-	RB	V&B	-	-	-	GWB	P-	GWB	P-	8'-0"	

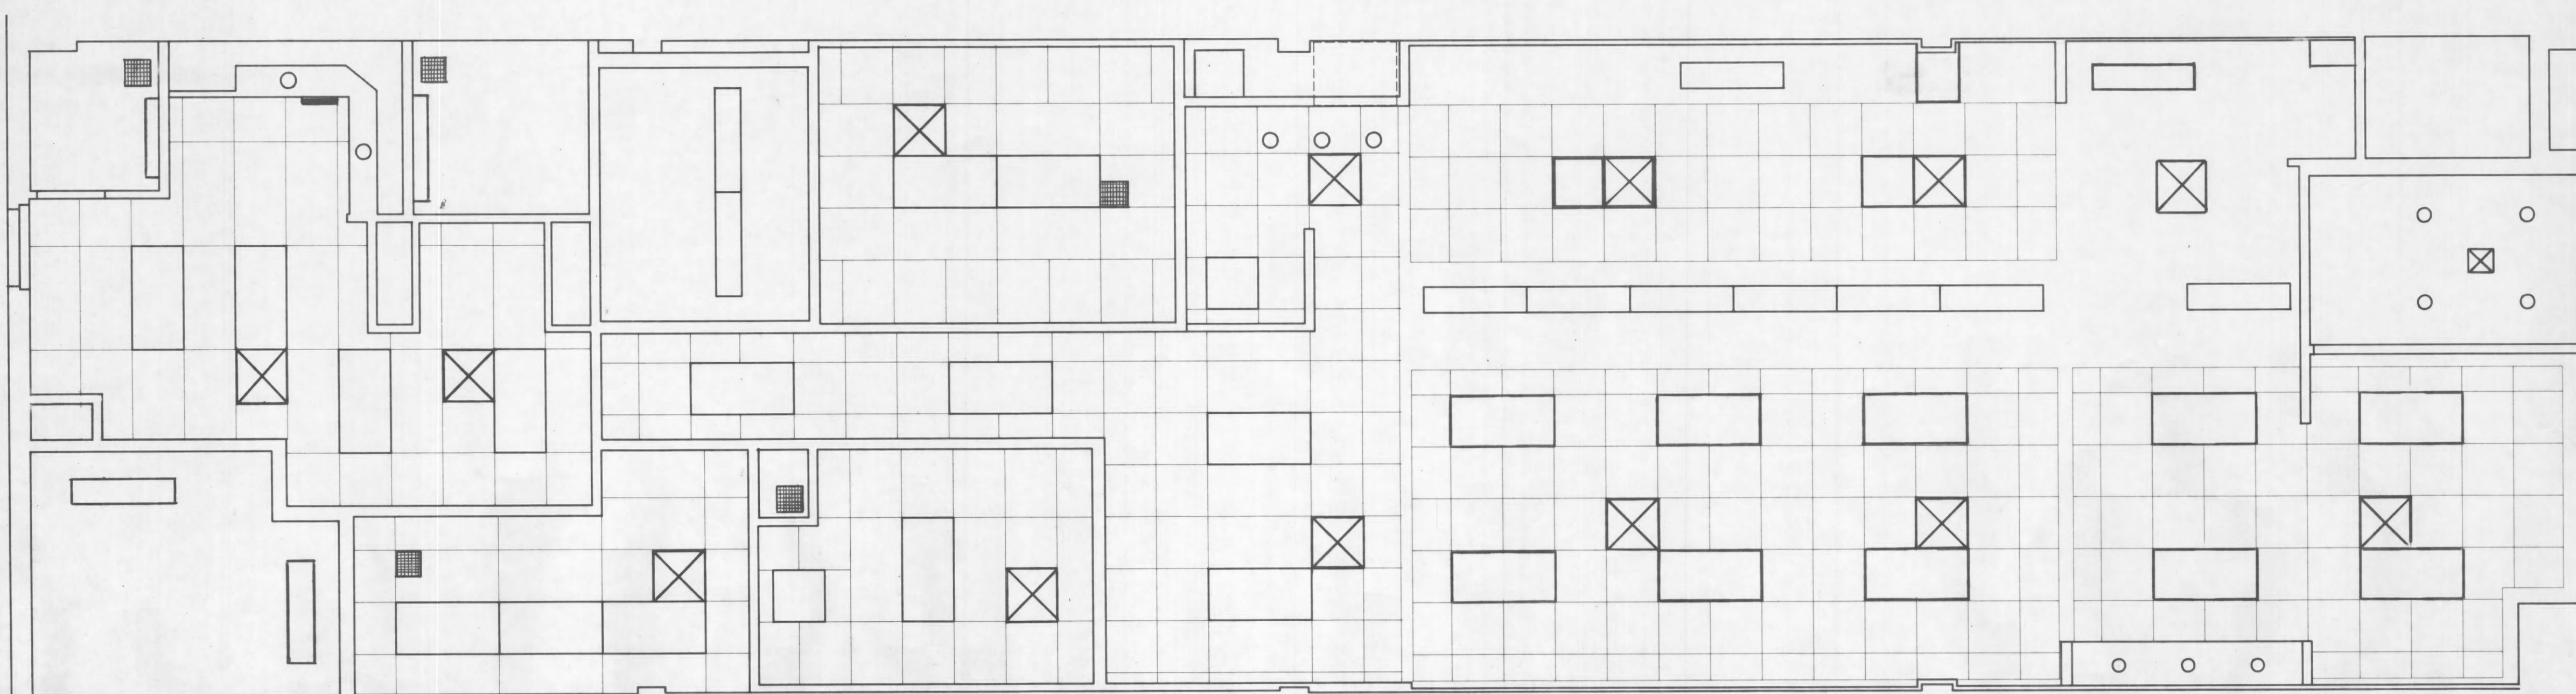

REFLECTED CEILING PLAN
1/4"=1'-0"

DOOR TYPE A 36
ROOM # 888A
FRAME TYPE 44 D
OPENING WIDTH
LETTER IF MORE THAN ONE OPENING
HARDWARE SET #

217 liberty street
warren, pa. 16365
814-723-1322

Set #4

project

NORTHWEST SAVINGS BANK
ALTERATIONS TO BRANCH #13
ST. MARY'S PLAZA
834 MILLION DOLLAR HIGHWAY
ST. MARY'S PLAZA, WARREN, PA.

title
FLOOR PLAN &
REFLECTED
CEILING PLAN
SCALE CURBS
scale
1/4"=1'-0"

date revision

date 1/5 proj no.

drawn by J.W.E. sheet

CA. A1