


LEE HIGHWAY - ROUTE 29
VARIABLE-WIDTH PUBLIC RIGHT OF WAY
PRINCIPAL ARTERIAL CAT VII
POSTED SPEED 45 MPH, DESIGN SPEED 50 MPH
AADT 51,930

EX. EP

EX. EP

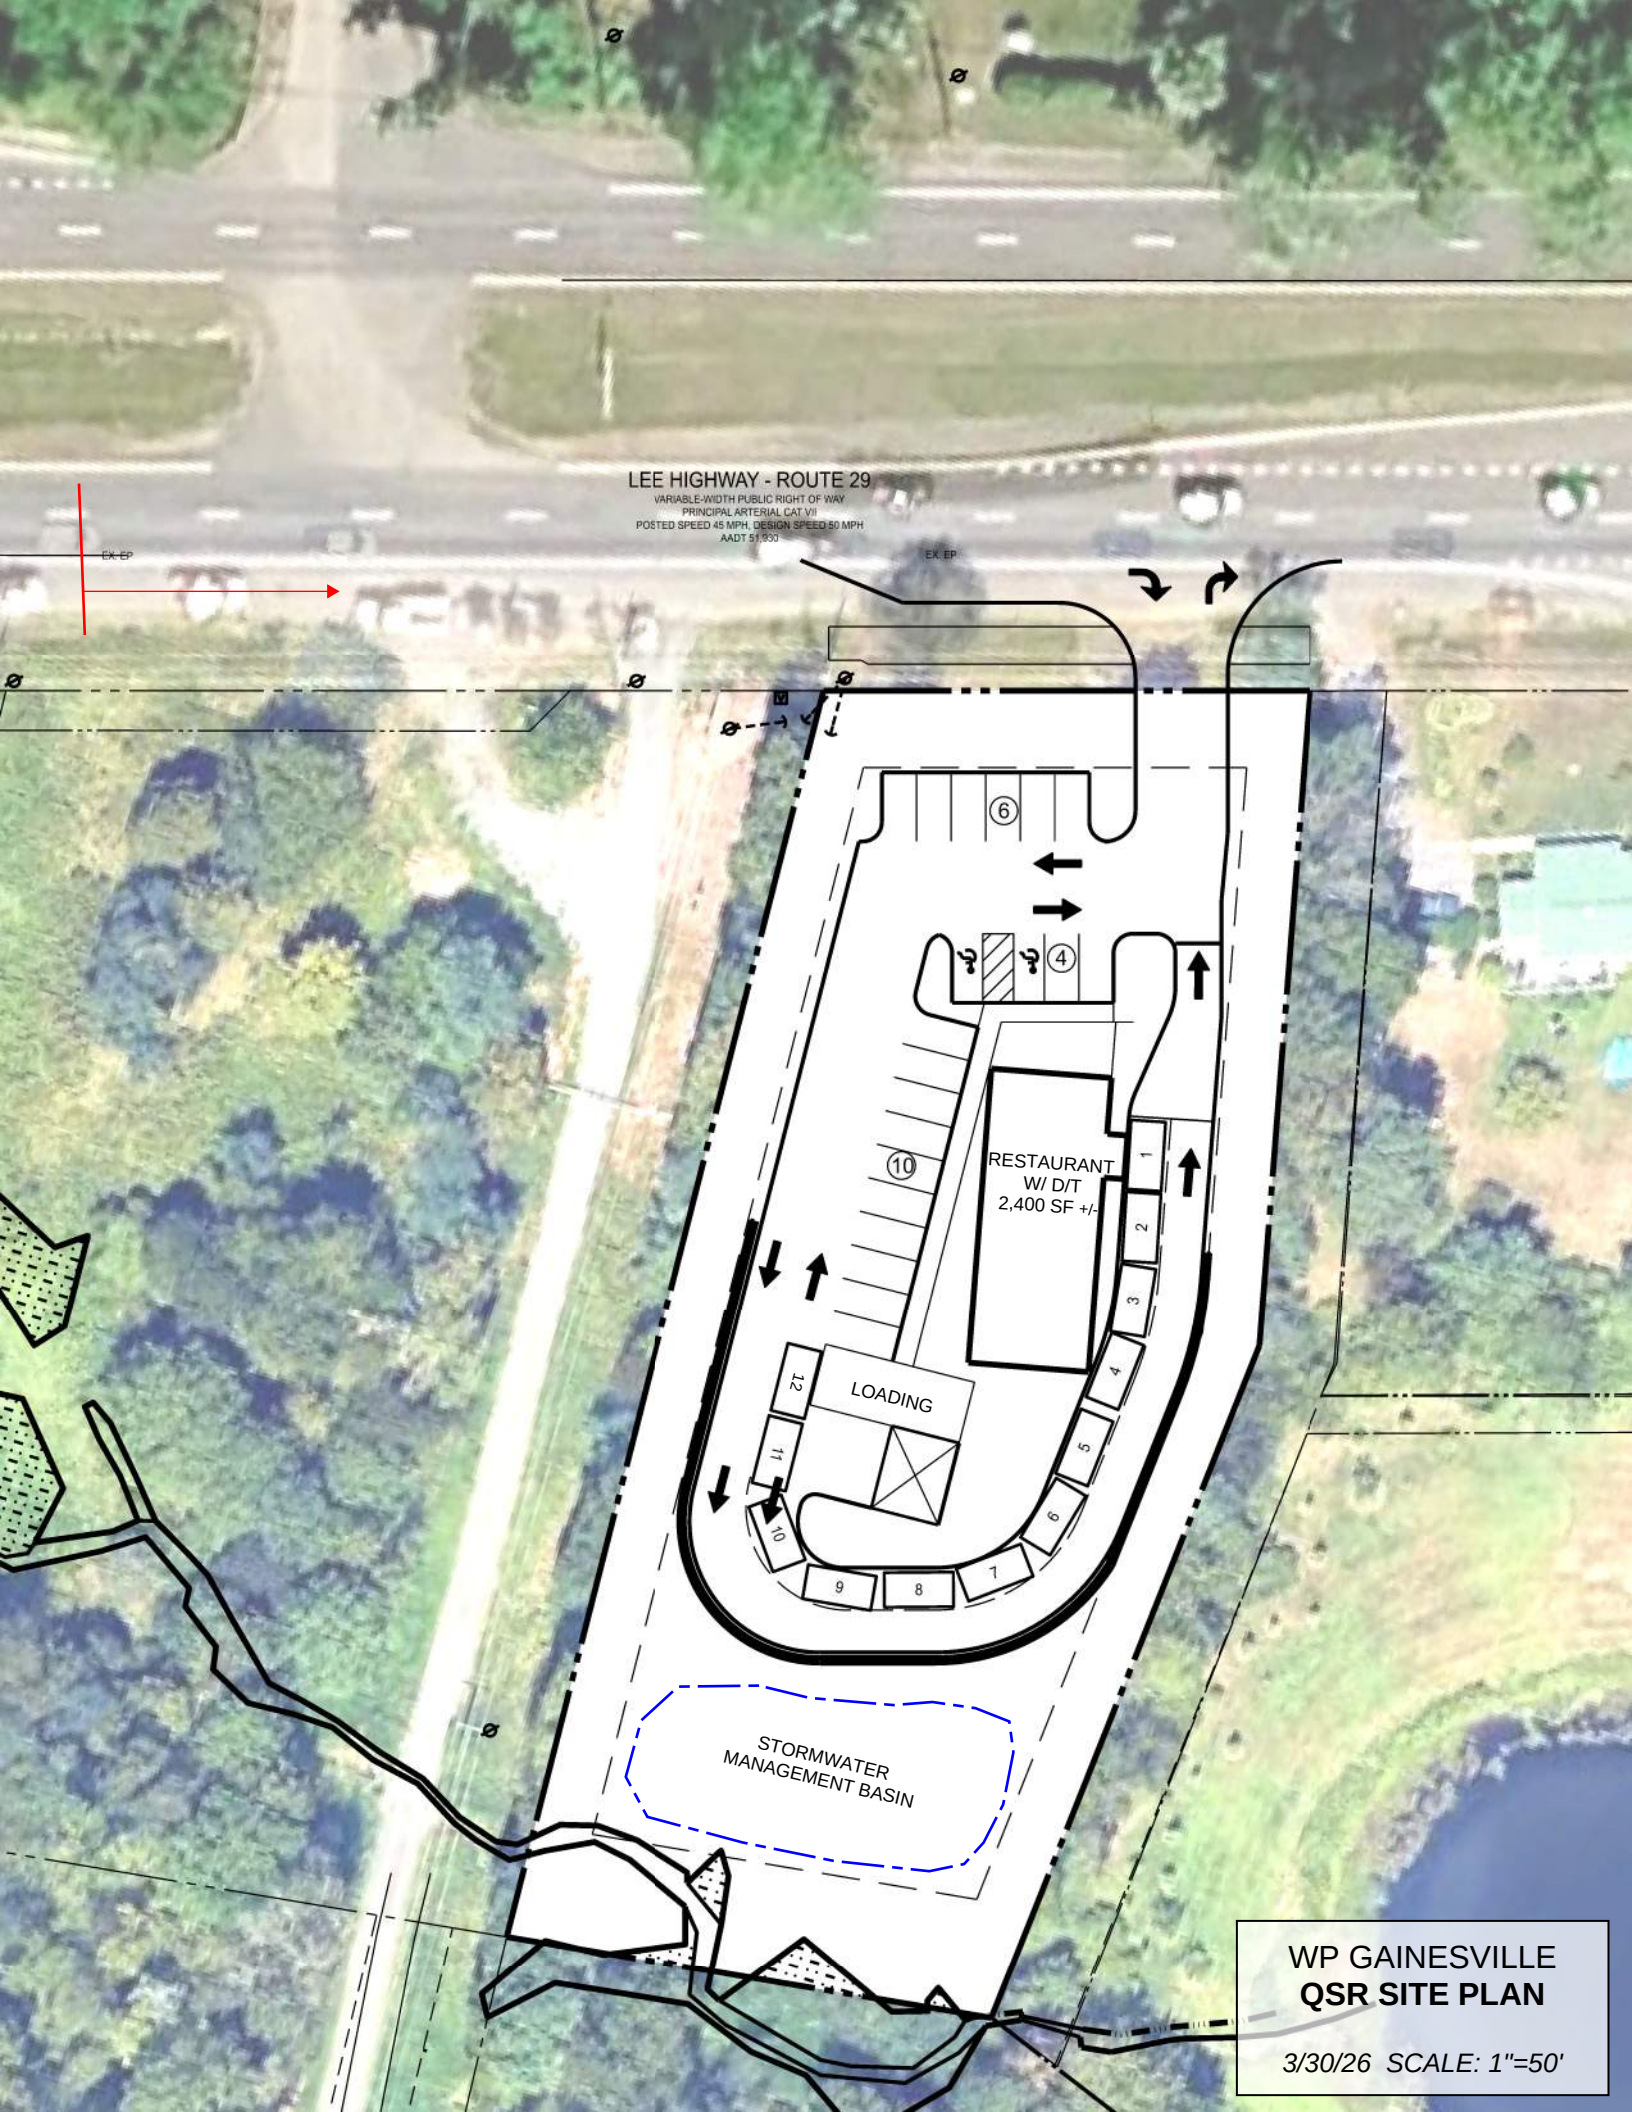

WP GAINESVILLE
QSR SITE PLAN

3/30/26 SCALE: 1"=50'