

Phase I Environmental Site Assessment

Waste Management Facility

1901-1907 Afton Street and 10701 Todd Street

Houston, Harris County County, Texas

March 21, 2025 | Project Number: 92257097

Prepared for:

Timber Hill Group LLC

Chicago, Illinois



Nationwide
[Terracon.com](https://www.terracon.com)

- Facilities
- Environmental
- Geotechnical
- Materials

March 21, 2025

Timber Hill Group LLC
8770 West Bryn Mawr Avenue, Suite 1350
Chicago, Illinois 60631

Attn: Ms. Kerrie Bolognia
P: (312) 501-1212
E: kbolognia@timberhillgroup.com

Re: Phase I Environmental Site Assessment
Waste Management Facility
1901-1907 Afton Street and 10701 Todd Street
Houston, Harris County County, Texas
Terracon Project No. 92257097

Dear Ms. Bolognia:

Terracon Consultants Inc. (Terracon) is pleased to submit the enclosed Phase I Environmental Site Assessment (ESA) report for the above-referenced subject property (hereinafter known as the 'site'). This assessment was performed in accordance with Terracon Proposal No. P92257097 dated February 3, 2025.

We appreciate the opportunity to be of service to you on this project. In addition to ESA services, our professionals provide other environmental, geotechnical, construction materials, and facilities services on a wide variety of projects locally, regionally, and nationally. For more detailed information on all of Terracon's services please visit our website at www.terracon.com. If there are any questions regarding this report or if we may be of further assistance, please do not hesitate to contact us.

Sincerely,

Terracon Consultants Inc.

Blake Harvey
Project Scientist

Jessica Kemp
ESA Group Manager

Table of Contents

Executive Summary	i
Findings and Opinions	i
Significant Data Gaps	iii
Conclusions	iii
Recommendations	iv
1.0 Introduction	1
1.1 Site Description	1
1.2 Scope of Services	1
1.3 Standard of Care	2
1.4 Additional Scope Limitations, ASTM Deviations, and Data Gaps	2
1.5 Reliance	3
1.6 Client Provided Information	3
2.0 Physical Setting	4
3.0 Historical Use Information	6
3.1 Historical Topographic Maps, Aerial Photographs, and Sanborn Maps	6
3.2 Historical City Directories	7
3.3 Site Ownership	9
3.4 Title Search	9
3.5 Environmental Liens and Activity and Use Limitations	9
3.6 Interviews Regarding Current and Historical Site Uses	9
3.7 Prior Report Review	10
4.0 Records Review	10
4.1 Federal and State/Tribal Databases	11
4.2 Local Agency Inquiries	15
4.3 Local Area Knowledge	16
5.0 Site Reconnaissance	16
5.1 General Site Information	16
5.2 Overview of Current Site Occupants	17
5.3 Overview of Current Site Operations	17
5.4 Site Observations	18
6.0 Adjoining Property Reconnaissance	25
7.0 Additional Services	25
8.0 Declaration	26

Appendices

- Appendix A Exhibits
- Appendix B Site Photographs
- Appendix C Historical Documentation and User Questionnaire
- Appendix D Environmental Database Information
- Appendix E Credentials

DRAFT

Executive Summary

This Phase I Environmental Site Assessment (ESA) was performed in accordance with Terracon Proposal No. P92257097 dated February 3, 2025, and was conducted consistent with the procedures included in ASTM E1527-21, *Standard Practice for Environmental Site Assessments: Phase I Environmental Site Assessment Process*. The purpose of this ESA was to assist the client in developing information to identify recognized environmental conditions (RECs) in connection with the site as reflected by the scope of this report. The ESA was conducted under the supervision or responsible charge of Blake Harvey, Environmental Professional. Blake Harvey performed the site reconnaissance on February 13, 2025.

Findings and Opinions

A summary of findings is provided below. It should be recognized that details were not included or fully developed in this section, and the report must be read in its entirety for a comprehensive understanding of the items contained herein.

Site Description and Use

The site consists of two non-contiguous tracts of land (Tract 1 and Tract 2) located at 1901-1907 Afton Street and 10701 Todd Street in Houston, Harris County, Texas. Tract 1 is an approximately 3-acre tract of land located at 10701 Todd Street and is improved with an approximately 23,400-square foot (s.f.) office/warehouse building and paved parking areas and drives. Tract 2 is an approximately 21.97-acre tract of land located at 1903-1907 Afton Street and is improved with an approximately 13,778-s.f. two-story office building, an approximately 20,769-s.f. office/warehouse building, an approximately 2,000-s.f. tire shop, an approximately 1,000-s.f. metal storage building, an approximately 3,334-s.f. abandoned office building, several metal canopy structures, and paved parking areas and drives. The site is currently occupied by Waste Management, Inc. and on-site operations include dumpster, compactor, and garbage truck repair and service and office/administrative activities. Please refer to Exhibit 2 in Appendix A for a diagram of the site.

Historical Information

Based on a review of the available historical information, the site consisted of undeveloped and/or agricultural land from at least 1915 until the early 1930s when rural residential development was visible on the southwest portion of Tract 2. The rural residential structures were razed and commercial/industrial development began on Tract 2 in the mid-1960s and the current office/warehouse building was constructed on Tract 1 by the late 1960s. A portion of the on-site structures were razed in the late 1980s, and by the mid-2000s, development appeared similar to the current site improvements.

The north adjoining property consisted of undeveloped land followed by a railway and Hempstead Highway from at least 1915 until the early 1950s when Todd Street was constructed and commercial development began between Tract 1 and Tract 2. The east adjoining property consisted of undeveloped and/or agricultural land from at least 1915 until the early 1930s when rural residential development was evident. Afton Street was constructed and commercial/industrial development had begun beyond the roadway by the early 1950s. The south adjoining property consisted of undeveloped and/or agricultural land from at least 1915 until the mid-1940s when residential development began beyond the undeveloped land. By the mid-1960s, commercial development had begun. The west adjoining property consisted of undeveloped and/or agricultural land from at least 1915 until the early 1950s when Antoine Drive was

constructed and residential development began. Commercial/industrial development had begun and three ponds were visible in the mid-1960s until the mid-2000s when the ponds had been filled and multi-family residential development had begun.

Review of historical city directories indicate the west adjoining property (1920 Antoine Drive) has been occupied by an automotive repair facility under various names since the early 1980s. This facility was not identified within the regulatory database as a hazardous waste generator, transporter, or handler. At the time of the area reconnaissance, operational areas associated with this facility were observed to be positioned approximately 50 feet west of the site. Based on the close proximity to the site and the duration of operations (approximately 44 years), potential undocumented releases associated with the current and historical automotive repair operations on the west adjoining property constitute a REC to the site.

Previous Reports

The client provided Terracon with a 2021 Phase I ESA prepared by Ensource Corporation for Waste Management, for review. The 2021 Ensource Phase I ESA was conducted on an approximately 24.79-acre portion of the current site limits. It should be noted that a word document of this report was provided and the complete 2021 Ensource Phase I ESA report was not provided to Terracon for review. At the time of the prior assessment, the 24.79-acre tract consisted of the current site improvements. Ensource did not identify RECs or CRECs in connection with the 24.79-acre tract and no further investigation was recommended at that time.

The 2021 Ensource Phase I ESA lists, but does not include discussions of the regulatory listings associated with the site or the adjoining properties. The site reconnaissance portion of the Phase I ESA notes the presence of some on-site features, but does not provide justification regarding whether the features constitute RECs to the site. It is Terracon's opinion that Ensource's justification for the absence of RECs is either non-existent and/or insufficient.

Records Review

Selected federal and state environmental regulatory databases as well as responses from state and local regulatory agencies were reviewed. The site was listed in the environmental regulatory database obtained by Terracon. Several additional facilities were identified within the specified search distances of the site. The facilities listed in the database report do not appear to represent RECs to the site at this time based upon regulatory status, apparent hydrogeologic gradient, and/or distance from the site. The on-site and off-site facilities are discussed in Section 4.1.

Site Reconnaissance

The site consists of two non-contiguous tracts of land (Tract 1 and Tract 2) occupied by Waste Management and on-site operations include dumpster, compactor, and garbage truck repair and service and office/administrative activities. At the time of the site reconnaissance, features observed on-site included emergency generators, an elevator (Tract 2), air compressors, hydraulic lifts, a wash bay (Tract 2), a parts washer (Tract 1), ASTs, 55-gallon drums, 275-gallon totes, trench drains (Tract 2), oil/water separators, stained pavement, numerous dumpsters, and a water well. The observed ASTs, drums, and totes contained diesel, motor oil, hydraulic oil, used oil, used oil filters, cleaning solutions, antifreeze, grease, paint waste, and/or diesel exhaust fluid (DEF). During the site reconnaissance, petroleum hydrocarbon sheens and noxious odors were observed emanating from water beneath the on-site diesel ASTs and within the sump associated with the ASTs. Oil/water separators that appear to receive effluent from drains within the on-site warehouse areas were observed on Tract 1 and Tract 2. In addition, a concrete patch associated with a former

in-ground hydraulic lift was observed within the on-site tire shop. Based on the observations made during the site reconnaissance, potential soil and/or groundwater impact associated with the on-site sump (Tract 2), the former in-ground hydraulic lift (Tract 2), and the current and historical on-site garbage truck and dumpster repair operations, concurrent with the use of oil/water separators and a trench drain, constitute RECs to the site.

Adjoining Properties

The site is bound to the north by vacant commercial development and Todd Street followed by a railway and Hempstead Highway; to the east by Afton Street followed by W.S. Bellows Construction Corporation, Vertec Polymers, and a multi-tenant business park occupied by Wheel-1 Houston, Southwest Flooring Supply, and Thompson Delivery Service; to the south by Humphrey Company, Ltd. (HCL); and to the west by The Lively at Antoine, Lovett Manor, Frank's Foreign & Domestic Auto Repair, Scarborough Real Estate, Estilo 2000 Salon, residential development, and Antoine Drive followed by Amelia Road, residential development, and Berkel Sales & Service.

Review of historical city directories indicate the west adjoining property (1920 Antoine Drive) has been occupied by an automotive repair facility under various names since the early 1980s. This facility was not identified within the regulatory database as a hazardous waste generator, transporter, or handler. At the time of the area reconnaissance, operational areas associated with this facility were observed to be positioned approximately 50 feet west of the site. Based on the close proximity to the site and the duration of operations (approximately 44 years), potential undocumented releases associated with the current and historical automotive repair operations on the west adjoining property constitute a REC to the site.

Additional Services

Per the agreed scope of services, additional services as outlined in the proposal, including items described in Section 13.0 (Non-Scope Considerations) of ASTM E1527-21, were not conducted.

Significant Data Gaps

No Significant Data Gaps (SDGs) were identified.

Conclusions

We have performed a Phase I ESA consistent with the procedures included in ASTM Practice E1527-21 of the Waste Management Facility located at 1901-1907 Afton Street and 10701 Todd Street in Houston, Harris County County, Texas, the site. RECs, Controlled RECs (CRECs), and/or SDGs were not identified in connection with the site, with the exception of the following:

- Potential soil and/or groundwater impact from releases associated with the historical on-site UST systems (located on both Tract 1 and Tract 2) constitutes a REC to the site.
- Potential soil and/or groundwater impact from releases associated with current and/or historical on-site steel manufacturing and dumpster maintenance and repair operations, concurrent with the use of a trench drain and oil/water separator, on Tract 2 and truck maintenance operations, concurrent with the use of an oil/water separator, on Tract 1 constitute a REC to the site.
- Potential soil and/or groundwater impact from releases associated with the sump located near the diesel ASTs on Tract 2 constitute a REC to the site.

- The historical on-site apparent sub-grade hydraulic lift within the Tire Shop constitutes a REC to the site.
- Potential undocumented releases associated with current and historical automotive repair operations conducted on the west adjoining property constitutes a REC to the site.

Recommendations

Based on the scope of services, limitations, and findings of this assessment, Terracon recommends a subsurface investigation at the site to assess if soil and/or groundwater have been impacted by one or more of the referenced RECs.

DRAFT

1.0 Introduction

1.1 Site Description

Site Name	Waste Management Facility
Site Location/Address	1901-1907 Afton Street and 10701 Todd Street Houston, Harris County County, Texas
Land Area	Approximately 24.97 acres
Site Improvements	Tract 1 is improved with an approximately 23,400-square foot (s.f.) office/warehouse building and paved parking areas and drives. Tract 2 is improved with an approximately 13,778 s.f two-story office building, an approximately 20,769 s.f. office/warehouse building, an approximately 2,000 s.f. tire shop, an approximately 1,000 s.f. metal storage building, an approximately 3,334 abandoned office building, several metal canopy structures, and paved parking areas and drives.
Anticipated Future Site Use	Truck parking and maintenance facility
Reason for the ESA	Acquisition of the site

The location of the site is depicted on Exhibit 1 of Appendix A, which was reproduced from a portion of the United States Geologic Survey (USGS) 7.5-minute series topographic map. The site and adjoining properties are depicted on the Site Diagram, which is included as Exhibit 2 of Appendix A.

1.2 Scope of Services

This Phase I Environmental Site Assessment (ESA) was performed in accordance with Terracon Proposal No. P92257097 dated February 3, 2025, and was conducted consistent with the procedures included in ASTM E1527-21, *Standard Practice for Environmental Site Assessments: Phase I Environmental Site Assessment Process*. The purpose of this ESA was to assist the client in developing information to identify recognized environmental conditions (RECs) in connection with the site as reflected by the scope of this report. RECs are defined by ASTM E1527-21 as “(1) the presence of hazardous substances or petroleum products in, on, or at the subject property due to a release to the environment; (2) the likely presence of hazardous substances or petroleum products in, on, or at the subject property due to a release or likely release to the environment; or (3) the presence of hazardous substances or petroleum products in, on, or at the subject property under conditions that pose a material threat of a future release to the environment.” This ESA includes consideration of the movement of hazardous substances and petroleum products in any form, including migration of vapor in the subsurface. A de minimis condition is not a REC.

This purpose was undertaken through user-provided information, a regulatory database review, historical and physical records review, interviews (including local government inquiries, as applicable), and a visual noninvasive reconnaissance of the site and adjoining properties. Limitations, ASTM deviations, and significant data gaps (if identified) are noted in the applicable sections of the report.

Per- and Polyfluoroalkyl Substances (PFAS) are a family of compounds which are considered emerging contaminants of concern due to their mobility and longevity in the environment. PFAS has been used in many products, including but not limited to fire-fighting foam, anti-stick coatings, stain and water-repellent coatings, electroplating, and paper products, among others. On July 8, 2024, US EPA designated two PFAS compounds, perfluorooctanoic acid (PFOA) and perfluorooctanesulfonic acid (PFOS), including their salts and structural isomers, as hazardous substances under CERCLA; accordingly, PFOA and PFOS will be evaluated within the scope of ASTM E1527-21. Please note that PFAS compounds are ubiquitous in the environment and this limited review is not to be construed as confirmation that PFAS compounds are not present in, at or under the site.

1.3 Standard of Care

This ESA was performed in accordance with generally accepted practices of this profession, undertaken in similar studies at the same time and in the same geographical area. We have endeavored to meet this standard of care, but may be limited by conditions encountered during performance, a client-driven scope of work, or inability to review information not received by the report date. Where appropriate, these limitations are discussed in the text of the report, and an evaluation of their significance with respect to our findings has been conducted.

Phase I ESAs, such as the one performed at this site, are of limited scope, are noninvasive, and cannot eliminate the potential that hazardous, toxic, or petroleum substances are present or have been released at the site beyond what is identified by the limited scope of this ESA. In conducting the limited scope of services described herein, certain sources of information and public records were not reviewed. It should be recognized that environmental concerns may be documented in public records that were not reviewed. No ESA can wholly eliminate uncertainty regarding the potential for RECs in connection with a property. Performance of this practice is intended to reduce, but not eliminate, uncertainty regarding the potential for RECs. No warranties, express or implied, are intended or made. The limitations herein must be considered when the user of this report formulates opinions as to risks associated with the site or otherwise uses the report for any other purpose. These risks may be further evaluated – but not eliminated – through additional research or assessment. We will, upon request, advise you of additional research or assessment options that may be available and associated costs.

1.4 Additional Scope Limitations, ASTM Deviations, and Data Gaps

Based upon the agreed-on scope of services, this ESA did not include subsurface or other invasive assessments, vapor intrusion assessments or indoor air quality assessments (i.e., evaluation of the presence of vapors within a building structure), business environmental risk evaluations, or other services not particularly identified and discussed herein. Credentials of the company (Statement of Qualifications) have not been included in this report but are available upon request. Pertinent documents are referred to in the text of this report, and a separate reference section has not been included. Reasonable attempts were made to obtain information within the scope and time constraints set forth by the client; however, in some instances, information requested is not, or was not, received by the issuance date of the report. Information obtained for this ESA was received from several sources that we believe to be reliable; nonetheless, the authenticity or reliability of these sources cannot and is not warranted hereunder. This ESA was further limited by the following:

- Requests were submitted to local government agencies regarding documented environmental conditions on the site. Responses from one or more agencies were not received as of the issuance of this report. The absence of this information is not considered a significant data gap (SDG).

An evaluation of the significance of limitations and missing information with respect to our findings has been conducted, and where appropriate, significant data gaps are identified and discussed in the text of the report. However, it should be recognized that an evaluation of significant data gaps is based on the information available at the time of report issuance, and an evaluation of information received after the report issuance date may result in an alteration of our conclusions, recommendations, or opinions. We have no obligation to provide information obtained or discovered by us after the issuance date of the report, or to perform any additional services, regardless of whether the information would affect any conclusions, recommendations, or opinions in the report. This disclaimer specifically applies to any information that has not been provided by the client.

This report represents our service to you as of the report date and constitutes our final document; its text may not be altered after final issuance. Findings in this report are based upon the site's current utilization, information derived from the most recent reconnaissance and from other activities described herein; such information is subject to change. Certain indicators of the presence of hazardous substances, petroleum products, or PFAS compounds may have been latent, inaccessible, unobservable, or not present during the most recent reconnaissance and may subsequently become observable (such as after site renovation or development). Further, these services are not to be construed as legal interpretation or advice.

1.5 Reliance

This ESA report is prepared for the exclusive use and reliance of Timber Hill Group LLC. Use or reliance by any other party is prohibited without the written authorization of Timber Hill Group LLC and Terracon Consultants Inc. (Terracon).

Reliance on the ESA by the client and all authorized parties will be subject to the terms, conditions and limitations stated in the proposal, ESA report, and Terracon's Agreement for Services. The limitation of liability defined in the Agreement for Services is the aggregate limit of Terracon's liability to the client and all relying parties.

Continued viability of this report is subject to ASTM E1527-21 Section 4.6. If the ESA will be used by a different user (third party) than the user for whom the ESA was originally prepared, the third party must also satisfy the user's responsibilities in Section 6 of ASTM E1527-21.

1.6 Client Provided Information

Prior to the site visit, Ms. Kerrie Bolognia, the client's representative, provided the following user questionnaire information as described in ASTM E1527-21 Section 6.

Client Questionnaire Responses

Client Questionnaire Item	Client Did Not Respond	Client's Response		
		N/A *	Yes	No
Actual Knowledge of Environmental Liens that may encumber the site.		X		
Actual Knowledge of Activity Use Limitations (AULs) that may encumber the site.		X		
Specialized Knowledge or Experience that is material to a REC in connection with the site.				X
Actual Knowledge of a Lower Purchase Price because contamination is known or believed to be present at the site.				X
Commonly Known or Reasonably Ascertainable Information that is material to a REC in connection with the site.				X
Obvious Indicators of Releases at the site.		X		

* N/A = Not Applicable

According to Ms. Bolognia, a search of land title records has not been completed. Additionally, Ms. Bolognia indicated that she does not possess knowledge or experience regarding obvious indicators of potential releases at the site. Terracon's consideration of the client-provided information did not identify RECs. A copy of the questionnaire is included in Appendix C.

2.0 Physical Setting

Physical Setting Information		Source
Topography		
Site Elevation	Approximately 75-80 feet above sea level	USGS Topographic Map Quadrangle, Houston Heights, Texas, 2019 (Appendix A)
Topographic Gradient	Relatively flat area with general gradient towards the southeast.	
Closest Surface Water	Two ponds located on the west adjoining property.	

Physical Setting Information		Source
Soil Characteristics		
Soil Type	The Addicks Series is a nearly level soil in broad areas on the upland prairies. The areas are slightly higher on the landscape than those of the adjacent or surrounding soils. The surface layer is friable, neutral black loam followed by several layers of gray loam. Typically, these soils are poorly drained with slow surface runoff and internal drainage. The permeability is moderate, and the available water capacity is high. The risk of corrosion to uncoated steel is high. The Clodine series consists of deep, nearly level, loamy soils on upland prairies. These soils formed in calcareous, loamy sediments and have calcium carbonate concretions with pitted surfaces at a depth of more than 29 inches. Typically, this soil is poorly drained and is saturated for three to six months in winter and early spring. The surface runoff is very slow and internal drainage is slow. Permeability is moderate while the available water capacity is high. The risk of corrosion to uncoated steel is high. The Verland series is a nearly level, somewhat poorly drained, nonsaline, loamy soil that has a clayey subsoil. It is on the uplands. The slopes average about 0.3 percent. The mapped areas are irregular in shape and range from 5 acres to about 1,000 acres. Typically, this soil has a surface layer that is slightly acidic, dark gray silty clay loam about 6 inches thick. This soil is very slowly permeable. The surface runoff is very slow. This soil is rarely flooded. Urban lands consist of small areas that have been altered by cutting, filling, or grading. These soils support buildings such as single and multiple unit dwellings, streets, office buildings, and shopping centers. These soils have been altered and mixed so as to make specific classification impractical.	Harris County County, Texas United States Department of Agriculture (USDA), Natural Resources Conservation Service (NRCS) Web Soil Survey
Description		
Geology/Hydrogeology		
Formation	Lissie Formation	Geologic Atlas of Texas, Houston Sheet, 1982
Description	A heterogeneous formation containing interbedded layers of clay, sand and silt.	

Estimated Depth to First Occurrence of Groundwater	Approximately 20-25 feet below ground surface (bgs).	TCEQ VCP ID No. 2828 file
*Hydrogeologic Gradient	South-southwest	

* The groundwater flow direction and the depth to shallow, unconfined groundwater, if present, would likely vary depending upon seasonal variations in rainfall and other hydrogeological features. Without the benefit of on-site groundwater monitoring wells surveyed to a datum, groundwater depth and flow direction beneath the site cannot be directly ascertained.

3.0 Historical Use Information

Terracon reviewed the following historical sources to develop a history of the previous uses of the site and surrounding area, in order to help identify RECs associated with past uses. Copies of selected historical documents are included in Appendix C.

3.1 Historical Topographic Maps, Aerial Photographs, and Sanborn Maps

Readily available historical USGS topographic maps, selected historical aerial photographs (at approximately 10 to 15-year intervals), and historical fire insurance maps produced by the Sanborn Map Company were reviewed to evaluate land development and obtain information concerning the history of development on and near the site. Reviewed historical topographic maps, aerial photographs, and Sanborn maps are summarized below.

Historical fire insurance maps produced by the Sanborn Map Company were requested from ERIS to evaluate past uses and relevant characteristics of the site and surrounding properties. ERIS provided Sanborn maps are summarized below.

- Topographic maps:
 - Houston Heights, Texas, published 1915, 1922, 1943, 1955, 1967, 1982, 1995, 2016, and 2019, 1"=2,000'
- Aerial photographs: 1930, 1938, 1944, 1953, 1964, 1966, 1976, 1983, 1989, 1995, 2004, 2005, 2008, 2010, 2012, 2014, 2016, 2018, 2020, 2022 and 2023 (1"=500')
- Sanborn Map: 1970 (portion of)

Historical Maps and Aerial Photographs

Direction	Description
Site	Undeveloped and/or agricultural land (1915-1922); rural residential development is visible on the southwest portion of Tract 2 (1930-1955); the rural residential structures have been razed and gradual commercial/industrial development has begun on Tract 2 (1964); the office/warehouse building has been constructed on Tract 1 (1967-1982); a portion of the structures have been razed (1989-1995); development appears similar to the current commercial improvements (2004-2023)
North	Undeveloped land followed by a railway and Hempstead Highway (1915-1944); Todd Street has been constructed and commercial development has begun between Tract 1 and Tract 2 (1953-2010); development appears similar to the current improvements (2012-2023)

Direction	Description
East	Undeveloped and/or agricultural land (1915-1922); rural residential development is evident beyond the undeveloped land (1930-1944); Afton Street has been constructed and commercial/industrial development has begun beyond the roadway (1953-1967); development beyond Afton Street appears similar to the current commercial improvements (1976-2023)
South	Undeveloped and/or agricultural land (1915-1922); unimproved residential access roads are visible (1930-1938); residential development has begun beyond the undeveloped land (1944-1955); commercial development has begun (1964-2022); development appears similar to the current commercial improvements (2023)
West	Undeveloped and/or agricultural land (1915-1944); Antoine Drive has been constructed and residential development has begun (1953-1955); commercial/industrial development has begun and three ponds are visible (1964); Amelia Road has been constructed beyond Antoine Drive (1966-1995); the ponds appear to have been filled and multi-family residential development is evident (2004-2014); the commercial structures adjacent to Tract 1 have been razed (2016-2022); construction activities associated with the current multi-family residential facility are visible (2023)

Review of historical aerial photographs and topographic maps identified development on the site and adjoining properties. This development is further discussed in subsequent sections.

3.2 Historical City Directories

The Cole and Morrison & Fourmy city directories and Digital Business Directory used in this study were made available through ERIS (selected years reviewed: 1910-2023) and were reviewed at approximate five-year intervals, if readily available. City directory listings were not available or were not listed for the years prior to, between, or after the city directory listings included in the table below. The current street addresses for the site were identified as 1901-1907 Afton Street and 10701 Todd Street.

Historical City Directories

Direction	Description
Site	10701 Todd Street: C.A. Russell, Inc. (Steel Manufacturing) (1970-1975); Service Steel (1975); Schill Steel Company (1981); <i>Best Pak Disposal, Inc.</i>, <i>REM Waste Control</i> (1985-1995); <i>Waste Management, Inc.</i> (2003); <i>Best Pak Disposal</i> (2008) 1907 Afton Street: J&B Building Products (1956-1965); J&B Concrete Forms (1975); Trusco Inc. (1981) 1905 Afton Street: No listings (1910-2023) 1903 Afton Street: Southern Industrial Steel Company (1956-1981) 1901 Afton Street: <i>Waste Management, Inc.</i> (2000-2003); USA Waste Services Houston (2008); Waste Management, Inc. (2011-2023)

Direction	Description
North	2095 Afton Street: North American Tile & Stone, Stone Marketing International, Stone & Tile 2000 (1995-2011); K-Grip North America (2003-2016); G.C.F. LLC (2008); residential listings, Tire Polishing Service (2011); Lokey Metals (2012-2023) 2075 Afton Street: Caneco Steel Fabricators Corporation (1954); Atlantic & Pacific Steel, Empire Steel Corporation, Gachman Steel Corporation (1960); Houston Tank & Steel, Patton Wreckage & Culmination (1965); Century Steel Corporation (1970); Wyatt Field Service Company (1989-2000)
East	1998 Afton Street: Motion Industries Inc. (1985); Libbey Owens Ford Company (2000); Hawaiian Marine Imports (2003); Professional Flooring Supply Company (2008) 1990 Afton Street: Kirsch Drapery Company (1981-1985); Sthind Building Products (1995); Impact Floors (2000-2011); Hackbarth Delivery Service, Southwest Flooring Supply (2020) 1980 Afton Street: Artistic Tiles Manufacturer Distributing (1981-1985); Floy Williams Tile, Jett Williams Tile (1985); Dawn Food Products (1995-2023); EZ Fund (2020-2023) 1940 Afton Street: American Woodmark Cabinets (1985-1989); Southern Corrugated Box Company (2000-2003) Dawn Food Products (2011-2023); Thompson Delivery Service (2020-2023) 1930 Afton Street: Fleming Foods Company (1981); Wheeler Service (1989-1995); Bezael Designs (1995); Lasco Composites (2003) 1906 Afton Street: <u>Trinity Construction Company</u> (1995); <u>W.S. Bellows Construction Corporation</u> (1995-2023) 1902 Afton Street: Capitol Steel & Iron Company (1954-1985); <u>Trinity Construction Company</u> (1989) 1810 Afton Street: Architectural Iron Works (1956-1989); Stewart Tubular Products (1995-2020)
South	1813 Afton Street: Humphrey Company Inc. (2011-2023); Trinicom 1813 Afton (2016-2023); HCL Services (2016-2023)
West	11101 Todd Street: <u>Big Three Welding Equipment Company</u> (1970-1989); Tellepsen Construction Corporation (1975); Limeco Inc. (1981-1995); <u>Air Liquide America Corporation</u> (1995) 2102 Antoine Drive: Residential listings (1954-1995); C.H. Quality Construction (1981-2008) 2056 Antoine Drive: Inland Construction (2008); Lovett Manor (2008-2023); Home Galleria, National General Construction, professional listings (2011); D.B.L. Nickel Electric (2016-2023); Manor Pharmacy (2020-2023) 1826-2016 Antoine Drive (even): Typical residential and/or commercial listings; no listings of apparent environmental concern with the exception of <u>Imported Car World</u> [1981], <u>Frank's Domestic & Foreign Auto</u> [2000-2023], and <u>KYA Auto Sales</u> [2008] (1910-2023)

The site and the north, east, and west adjoining properties were identified in the regulatory database report and are further discussed in Section 4.1.

Review of historical city directories indicate the west adjoining property (2016 Antoine Drive) was occupied by an automotive sales facility in the early 1980s. This facility was not identified within the regulatory database as a hazardous waste generator, transporter, or handler. Per review of historical aerial photographs, this facility has been improved with a single-family residential structure since at least the early 1960s. Based on the apparent residential nature and the apparent short duration of operations (one-year listing), potential undocumented releases associated with operations conducted by KYA Auto Sales on the west adjoining property do not constitute a REC to the site.

Review of historical city directories indicate the west adjoining property (1920 Antoine Drive) has been occupied by an automotive repair facility under various names since the early 1980s. This facility was not identified within the regulatory database as a hazardous waste generator, transporter, or handler. At the time of the area reconnaissance, operational areas associated with this facility were observed to be positioned approximately 50 feet west of the site. Based on the close proximity to the site and the duration of operations (approximately 44 years), potential undocumented releases associated with the current and historical automotive repair operations on the west adjoining property constitute a REC to the site.

3.3 Site Ownership

Based on a review of records obtained from the on-line Harris County County Appraisal District (CAD) records, the current site owners are River Oaks Highland LLC and KNA Partners. In addition, previous owners identified included Afton St. Land #15069-95119 (1986-1988), Best Pak REM Inc. (1988), private individuals (1988-2020), Trammel Crow Company (1989); Crow Simmons Hollingsworth (1990-1996), Tile Polishing Services (1997), USA Waste Services of Houston (1998-2000), Waste Management (2000), Huckabee Company of Houston LLC (2021); Waste Management of Texas (2022).

3.4 Title Search

At the direction of the client, a title search was not included as part of the scope of services. Unless notified otherwise, we assume that the client is evaluating this information outside the scope of this report.

3.5 Environmental Liens and Activity and Use Limitations

The ERIS regulatory database report included a review of both Federal and State Engineering Control (EC) and Institutional Control (IC) databases. Based on a review of the database report, the site was not listed on the EC or IC databases. Please note that in addition to these federal and state listings, AULs can be recorded at the county and municipal level that may not be listed in the regulatory database report. Environmental lien and activity and use limitation records recorded against the site were not provided by the client. At the direction of the client, performance of a review of these records was not included as part of the scope of services and unless notified otherwise, we assume that the client is evaluating this information outside the scope of this report.

3.6 Interviews Regarding Current and Historical Site Uses

The following individual was interviewed regarding the current and historical use of the site.

Interviews

Interviewer	Name / Phone #	Title	Date
Blake Harvey	Mr. Kevin Profota / 832-728-7509	District Manager	February 13, 2025

At the time of site reconnaissance, Terracon interviewed Mr. Kevin Profota, District Manager, regarding current and historical uses of the site and potential environmental concerns associated with the site. Mr. Profota stated that he has been associated with the site for approximately eight years and he was not aware of potential environmental concerns (oil/gas activities, hazardous waste disposal or spills, pipelines, underground storage tanks, etc.), environmental litigation or liens, administrative proceedings, or governmental notices associated with the site. Mr. Profota indicated that he was not aware of historical site development or occupants prior to occupation by Waste Management, Inc. Mr. Profota was not aware of previous environmental reports that had been prepared for the site; however, the client provided Terracon with a previous Phase I ESA for review, which is further discussed in Section 3.7.

3.7 Prior Report Review

Terracon requested the client provide any previous environmental reports they are aware of for the site. The following previous report was provided by the client to Terracon for review.

- Phase I ESA
10701 Todd Street & 1903-1907 Afton
Prepared by: Ensource Corporation (Ensource)
Prepared for: Waste Management
Dated: April 20, 2021

The 2021 Ensource Phase I ESA was conducted on an approximately 24.79-acre portion of the current site limits. It should be noted that a word document of this report was provided and the complete 2021 Ensource Phase I ESA report was not provided to Terracon for review. At the time of the prior assessment, the 24.79-acre tract consisted of the current site improvements. Ensource did not identify RECs or CRECs in connection with the 24.79-acre tract and no further investigation was recommended at that time.

The 2021 Ensource Phase I ESA lists, but does not include discussions of the regulatory listings associated with the site or the adjoining properties. The site reconnaissance portion of the Phase I ESA notes the presence of some on-site features, but does not provide justification regarding whether the features constitute RECs to the site. It is Terracon's opinion that Ensource's justification for the absence of RECs is either non-existent and/or insufficient.

4.0 Records Review

Regulatory database information was provided by ERIS, a contract information services company. The purpose of the records review was to obtain sufficient information to assist the environmental professional in determining if a REC, historical REC, controlled REC, or a de minimis condition exists at the site in connection with the listing. Information in this section is subject to the accuracy of the data provided by the information services company and the date at which the information is updated. The scope herein did not include confirmation of facilities listed as "unmappable" by regulatory databases.

In some of the following sections, the words up-gradient, cross-gradient, and down-gradient refer to the topographic gradient in relation to the site. The groundwater flow direction and the depth to shallow groundwater, if present, would likely vary depending upon seasonal variations in rainfall and the depth to the soil/bedrock interface. Without the benefit of on-site groundwater monitoring wells surveyed to a datum, groundwater depth and flow direction beneath the site cannot be directly ascertained.

4.1 Federal and State/Tribal Databases

Terracon reviewed standard federal, state, and tribal environmental record sources within the approximate minimum search distances, as required by ASTM E1527-21 and presented in Table 2 of Section 8.0 (Types of Government Records to be Reviewed). Further, to enhance and supplement the standard environmental record sources, Terracon reviewed additional federal, state, tribal, local, and proprietary environmental record sources, provided by the database firm, if potentially useful and reasonably ascertainable. Please refer to Appendix D (the environmental regulatory database report) for the number of listings within each database reviewed and database definitions and descriptions.

Due to conversion of address data to location coordinates and the accuracy of government records, the facility locations depicted in the environmental regulatory database report may not match actual physical locations. As such, Terracon attempted to field-verify the actual distances of facilities of concern from the site.

The following table summarizes the site-specific information provided by the database and/or gathered by this office for identified facilities within 0.1-mile of the site. Facilities are listed in order of proximity to the site. Additional discussion for selected facilities follows the summary table.

Listed Facilities

Facility Name and Location	Estimated Distance/ Direction/Gradient	Database Listings	Findings Summary
Waste Management / Best Pak Disposal / REM Waste Control 10701 Todd Street	Site (Tract 1)	RCRANGR, IHW, PFAS IND, PST, TIER II (6)	RECs, see discussion below
Waste Management / Best Pak Disposal / REM Waste Control 1903 Afton Street	Site (Tract 2)	IHW, PST (2), HMIRS, NOV, SWF/LF	REC, see discussion below
W.S. Bellows Construction / Trinity Construction 1902 Afton Street	Adjoining property / E / Down-gradient	PST (2), LPST	
Architectural Iron, Inc. 1810 Afton Street	Adjoining property / E / Down-gradient	IHW, RCRANGR	
Air Liquide America / Big Three Industries / Todd Road Site 11101 Todd Street	Adjoining property / W / Up-gradient	RCRANGR, IHW, PST (2), APAR, IHWCA, VCP (2)	
Afton Property 2075 Afton Street	Adjoining property / N / Up-gradient	PST	

Facility Name and Location	Estimated Distance/ Direction/Gradient	Database Listings	Findings Summary
Environmental Equipment Transfer Station 2075 Afton Street	Adjoining property / N / Up-gradient	SWF/LF	
West German Autohaus 2020 Antoine Drive	Approximately 140 feet / NNW / Up-gradient	IHW, RCRANGR	
Cal Maine Foods 2062 Afton Street	Approximately 190 feet / E / Down-gradient	PST	
Manchak Manufacturing 1809 Afton Street	Approximately 220 feet / S / Down-gradient	IHW	No RECs
Inwood Tailors Shoe Repair & Dry Cleaning 1808 Antoine Drive, Suite D	Approximately 225 feet / SSW / Down-gradient	IHW, RCRANGR	No RECs
Ryder Truck Rental, Inc. 11200 Hempstead Highway	Approximately 235 feet / N / Up-gradient	IHW, RCRANGR, PST (2), LPST	No RECs
Wilsher 1823 Antoine Drive	Approximately 265 feet / W / Cross- to Up-gradient	PST	No RECs
Northwest Engine Supply 1911 Antoine Drive	Approximately 265 feet / W / Cross- to Up-gradient	IHW, RCRANGR	No RECs
Don H. Boyer Company 1819 Antoine Drive	Approximately 265 feet / WSW / Cross-gradient	IHW, RCRANGR	No RECs
Circle K Store 2742313 7230 Long Point Road	Approximately 310 feet / SSW / Down-gradient	PST	No RECs
C.R. Schild 6918 Long Point Road	Approximately 325 feet / S / Down-gradient	LPST, PST	No RECs
Mountain Corporation 10614 Hempstead Highway	Approximately 350 feet / E / Down-gradient	IHW, RCRANGR	No RECs
Mercado Express 1801 Antoine Drive	Approximately 400 feet / SW / Cross-gradient	PST	No RECs
El Chaparral Auto Sales 7019 Long Point Road	Approximately 500 feet / SE / Down-gradient	PST, LPST	No RECs

Waste Management / Best Pak Disposal / REM Waste Control

Waste Management / Best Pak Disposal / REM Waste Control, the site (addressed as 10701 Todd Street), was identified within the Resource Conservation and Recovery Act Non-Generator (RCRANGR), Industrial and Hazardous Waste (IHW), per- and poly-fluoroalkyl substances (PFAS) Industry Sectors (PFAS IND), petroleum storage tank (PST), and Tier II Chemical Reporting Program (TIERII) databases. Review of on-line TCEQ Central Registry information indicates the site historically operated one 10,000-gallon diesel underground storage tank (UST) that was installed in 1984 and was removed from the ground in 2002. In an effort to evaluate potential impact to the site, Terracon obtained and reviewed the TCEQ PST file; however, the TCEQ PST file was limited to registration documents and a No Further Action (NFA) letter dated April 2003. No maps or figures were included within the PST file to determine the location of the former UST. The NFA letter states “there does not appear to have been a release in excess of action levels from the storage tank system(s) where the data were gathered.” However, no analytical results from soil and/or groundwater sampling activities associated with the removal were available for review. Based on the frequency of releases associated with UST systems and the absence of soil and/or groundwater data from UST removal activities, potential undocumented releases from operations associated with the former on-site UST system constitute a REC to the site.

Review of the regulatory database report indicates that Tier II reports were filed for the site facility for the storage of diesel fuel. The site is listed as an inactive small quantity generator (SQG) generator and the historical waste stream generated at the site reportedly consisted of spent solvent. Violations associated with waste management were not identified for the site. The site was identified within the PFAS IND database due to its industry classification of “plastics and resins.” Review of historical city directories indicate the site has been occupied by a refuse collection and disposal facility since at least 1985. Based on the duration of operations (at least 40 years) and the reported use of solvents, potential undocumented releases from operations associated with the on-site refuse collection and disposal facility located on Tract 1 constitute a REC to the site.

Waste Management / Best Pak Disposal / REM Waste Control

Waste Management / Best Pak Disposal / REM Waste Control, Tract 2 (addressed as 1903 and 1905 Afton Street), was identified within the IHW, PST, Notice of Violation (NOV), Hazardous Materials Information Reporting System (HMIRS), and Municipal Solid Waste Landfill (SWF/LF) databases. The site is listed as an inactive conditionally exempt small quantity generator (CESQG); however, no information regarding the historical waste streams generated at the site was readily available. Review of on-line TCEQ Central Registry information indicates the site historically operated one 1,000-gallon diesel UST and one 2,000-gallon gasoline UST that were installed in 1987 and were removed from the ground in 1996. In an effort to evaluate potential impact to the site, Terracon obtained and reviewed the TCEQ PST file; however, the TCEQ PST file was limited to registration documents. No maps or figures were included within the PST file to determine the location of the former USTs and no analytical results from soil and/or groundwater sampling activities associated with the removal, if any, were available for review. Although tank removal activities did not result in the site being listed on the leaking PST (LPST) database, based on the frequency of releases associated with UST systems and the absence of soil and/or groundwater data from UST removal activities, potential undocumented releases from operations associated with the former on-site USTs constitute a REC to the site.

The site currently operates two 10,000-gallon diesel aboveground storage tanks (ASTs) that were installed in 1999 and 2008. During the site reconnaissance, petroleum hydrocarbon sheens and noxious odors were observed emanating from the standing water located in the containment area around the on-site diesel ASTs and the adjoining sump. Potential soil and/or groundwater impact from releases associated with the sump located near the diesel ASTs on Tract 2 constitute a REC to the site.

Additionally, at the time of the site reconnaissance, a wash bay, an oil/water separator (OWS), a trench drain, an apparent former in-ground hydraulic lift, and stained pavement were observed on Tract 2. Based on the observations made during the site reconnaissance, potential soil and/or groundwater impact from releases associated with current and/or historical on-site garbage truck and dumpster repair operations, concurrent with the use of an OWS and trench drain, on Tract 2 constitute a REC to the site.

Trinity Construction/W.S. Bellows Construction

Trinity Construction/W.S. Bellows Construction, located on the east adjoining property (addressed as 1902 Afton Street), was identified within the regulatory database as a TCEQ PST and LPST facility. Review of on-line TCEQ Central Registry information indicates this facility operated two 1,000-gallon gasoline USTs and one 2,000-gallon gasoline UST that were removed from the ground in 1990 and one 2,000-gallon diesel AST that was installed in 1990 and was listed as out of use in 2010. This facility currently operates one 4,000-gallon gasoline UST that was installed in 1990. A petroleum hydrocarbon release was discovered at this facility in 1990 and the Texas Natural Resource Conservation Commission (TNRCC - now known as the TCEQ) issued the facility LPST ID No. 97540. In an effort to evaluate potential impact to the site, Terracon requested TCEQ LPST file information; however, at the issuance of this report, a response had not been received. No information was available to determine the location of the USTs and no analytical results from soil and/or groundwater sampling activities associated with the removal, if any, were available for review. However, per review of historical aerial photographs, operational areas (likely location of the USTs) appeared to be positioned approximately 200 feet east of the site. The facility received final concurrence, case closure in March 1996. Based on the apparent distance from the site, the LPST case associated with the Trinity Construction/W.S. Bellows Construction facility does not constitute a REC to the site.

Afton Property

Afton Property, located at 2075 Afton Street, was identified within the regulatory database as a TCEQ PST facility. Review of the regulatory database indicates this facility historically operated one gasoline UST that was removed from the ground in 1992. No information regarding the capacity or installation date of the UST was available. This facility was not identified in the LPST database. In an effort to evaluate potential impact to the site, Terracon requested TCEQ PST file information; however, at the issuance of this report, a response had not been received. No information was available to determine the location of the USTs and no analytical results from soil and/or groundwater sampling activities associated with the removal, if any, were available for review. Based on the absence of identified releases, the absence of reported violations, and the removal of the off-site UST, the likelihood that undocumented releases have impacted groundwater at this facility and migrated beneath the site at concentrations above TCEQ PST Program Action levels is considered low enough to not constitute a REC to the site.

Environmental Equipment Transfer Station

Environmental Equipment Transfer Station, located at 2075 Afton Street, was identified within the regulatory database as a SWF/LF facility. Review of the regulatory database indicates a Notice of Intent to operate as a transfer station was withdrawn in 1974 and the facility was not constructed. Based on the information indicating this facility was not constructed, the Environmental Equipment Transfer Station facility does not constitute a REC to the site.

Air Liquide America / Big Three Industries / Todd Road Site

Air Liquide America / Big Three Industries / Todd Road Site, located on the west adjoining property (addressed as 11101 Todd Street), was identified within the regulatory database as a RCRANGR, IHW, IHWCA, PST, APAR, and VCP facility. In an effort to evaluate potential impact to the site, Terracon obtained and reviewed the TCEQ VCP case file. Review of the TCEQ VCP case file indicates the Air Liquide facility operated an acetylene manufacturing facility from the mid-1960s through approximately 2002. The facility manufactured acetylene by the hydrolysis of calcium carbide with water, which generates acetylene gas and sodium hydroxide (lime). Acetylene was pressurized into cylinders or

tanks and the lime was stored in three earthen ponds on the southern portion of the site. The facility is listed as operated a 3,000-gallon acetone UST that was located on the northeastern portion of the property and removed in 1993. Per review of the TCEQ VCP case file, soil samples were collected by ESP Corporation during the removal of the UST and did not contain acetone at concentrations above sample detection limits (SDLs).

The facility entered the VCP in June 2016 with soil and/or groundwater impacted with total petroleum hydrocarbons (TPH), benzene, toluene, ethylbenzene, and xylenes (BTEX), and volatile organic compounds (VOCs). Several surface soil, soil, and groundwater samples were collected throughout the property. Soil and groundwater samples collected from the monitoring well located nearest the site (MW-9, approximately 70 feet southwest of Tract 1) were analyzed for pH. The groundwater sample collected from MW-7 (located approximately 100 feet west of Tract 1) did not contain TPH, VOCs, or metals at concentrations above Texas Risk Reduction Program (TRRP) Tier 1 Protective Concentration Levels (PCLs) with the exception of barium at a concentration of 0.102, slightly exceeding the TRRP Tier 1 PCL of 2 mg/L for barium. Review of the VCP case file indicates groundwater was determined to be towards the south-southwest. A final Certificate of Completion was issued in June 2020. The southern portion of the property (4 acres) entered the VCP in January 2000 (VCP No. 1155) with soil impacted with metals and a Final Certificate of Completion with commercial/industrial land use was issued in March 2000. Based on the relatively low concentration of barium in groundwater and the apparent cross-gradient hydrogeologic position in relation to the site, the Air Liquide America / Big Three Industries / Todd Road Site facility does not constitute a REC to the site.

The remaining facilities listed in the database report do not appear to represent RECs to the site at this time based upon regulatory status, apparent topographic gradient, and/or distance from the site.

Unmapped facilities are those that do not contain sufficient address or location information to evaluate the facility listing locations relative to the site. The report did not list facilities in the unmapped section.

4.2 Local Agency Inquiries

Agency Contacted/Contact Method	Response
City of Houston Public Works & Engineering Department/via letter	The City of Houston Public Works & Engineering Department provided numerous building inspection documents associated with the site. Review of the provided information did not identify violations or potential environmental concerns.
City of Houston Department of Health & Human Services/via letter	At the issuance of this report, a response had not been received from the City of Houston Department of Health & Human Services.
City of Houston Fire Marshal/via letter	At the issuance of this report, a response had not been received from the City of Houston Fire Marshal.

4.3 Local Area Knowledge

Oil/Gas Well and Pipeline Review

Terracon reviewed the on-line Railroad Commission of Texas (RRC) records (available through the RRC public GIS map viewer and related databases) to identify registered oil/gas wells and/or transmission pipelines located on or adjacent to the site. Based on the review of on-line RRC records, no registered oil/gas wells or transmission pipelines were identified on or adjacent to the site. A copy of the on-line RRC map is included in Appendix D.

Zoning/Land Use Records

According to on-line records, the City of Houston does not have a zoning ordinance.

Water Wells

Terracon reviewed federal and state resources via the ERIS Physical Setting Report (PSR) to identify registered groundwater wells (public supply water wells, monitor wells, plugged wells, etc.) on or adjacent to the site. Review of the ERIS PSR identified one plugged industrial water supply well on Tract 1. The industrial water supply well was reportedly owned by Air Liquide America Corporation, the former occupant of the west adjoining property. Based on this information, the plugged industrial supply well appears to be misplotted.

Additionally, four plugged monitoring wells were identified on the west adjoining property. The plugged monitoring wells appear to correspond to the locations of the monitor wells identified on VCP/IHWCA investigation documentation obtained from the TCEQ, which is further discussed in Section 4.1.

No registered groundwater wells were identified on the site.

5.0 Site Reconnaissance

5.1 General Site Information

Information contained in this section is based on a visual reconnaissance conducted while walking through the site and the accessible interior areas of structures, if any, located on the site. The site and adjoining properties are depicted on the Site Diagram, which is included in Exhibit 2 of Appendix A. Photo documentation of the site at the time of the visual reconnaissance is provided in Appendix B. Credentials of the individuals planning and conducting the site visit are included in Appendix E.

General Site Information

Site Reconnaissance	
Field Personnel	Blake Harvey
Reconnaissance Date	February 13, 2025

Weather Conditions	42°F / Overcast			
Site Contact/Title	Mr. Kevin Profota/District Manager			
Building Identification	Building Use	Approx. Construction Date	Number of Stories	Approx. Size (ft ²)
Building Description				
Garbage Truck Repair Building (Tract 1)	Garbage Truck Repair / Administrative	1966	1	23,400
Office Building (Tract 2)	Office / Administrative	1997	2	13,778
Dumpster Repair Building (Tract 2)	Welding / Painting / Cleaning / Administrative	1970	1	20,769
Tire Shop (Tract 2)	Tire Replacement / Repair	1970	1	2,000
Storage Building (Tract 2)	Miscellaneous Storage	1997	1	1,000
Abandoned Office Building (Tract 2)	Vacant	1970	1	3,334
Modular Office Building (Tract 2)	Office / Administrative	2024	1	3,000
Site Utilities				
Drinking Water	City of Houston			
Wastewater	City of Houston			
Electric	CenterPoint Energy			

5.2 Overview of Current Site Occupants

The site is currently occupied by Waste Management, Inc.

5.3 Overview of Current Site Operations

The site currently operates as a Waste Management, Inc. dispatch for commercial and municipal trash collection. Operations conducted on Tract 1 include office/administrative activities and garbage truck maintenance and repair. Operations conducted on Tract 2 consist of dumpster construction, storage, repair, and cleaning activities. Additionally, office/administrative activities and garbage truck dispatch operations are conducted on Tract 2.

5.4 Site Observations

The following table summarizes site observations and interviews. Affirmative responses (designated by an "X") are discussed in more detail following the table.

Site Characteristics

Category	Item or Feature	Observed or Identified
Site Operations, Processes, and Equipment	Emergency generators	X
	Elevators	X
	Air compressors	X
	Hydraulic lifts	X
	Dry cleaning	
	Photo processing	
	Ventilation hoods and/or incinerators	
	Waste treatment systems and/or water treatment systems	
	Heating and/or cooling systems	X
	Paint booths	X
	Sub-grade mechanic pits	
	Wash-down areas or carwashes	X
	Pesticide/herbicide production or storage	
	Printing operations	
	Metal finishing (electroplating, chrome plating, galvanizing, etc.)	
	Salvage operations	
	Oil, gas, or mineral production	
	Other processes or equipment	X
Aboveground Chemical or Waste Storage	Aboveground storage tanks	X
	Drums, barrels, and/or containers ≥ 5 gallons	X

Category	Item or Feature	Observed or Identified
	MSDS or SDS	
Underground Chemical or Waste Storage, Drainage or Collection Systems	Underground storage tanks or ancillary UST equipment	
	Sumps, cisterns, trench drains, catch basins, and/or dry wells	X
	Grease traps	
	Septic tanks and/or leach fields	
	Oil/water separators, clarifiers, sand traps, triple traps, interceptors	X
	Pipeline markers	
	Interior floor drains	
Electrical Transformers/PCBs	Transformers and/or capacitors	X
	Other equipment	
Releases or Potential Releases	Stressed vegetation	
	Stained soil	
	Stained pavement or similar surface	X
	Leachate and/or waste seeps	
	Trash, debris, and/or other waste materials	X
	Dumping or disposal areas	
	Construction/demolition debris and/or dumped fill dirt	
	Surface water discoloration, odor, sheen, and/or free-floating product	X
	Strong, pungent, or noxious odors	X
	Exterior pipe discharges and/or other effluent discharges	X
Other Notable Site Features	Surface water bodies	
	Quarries or pits	
	Wastewater lagoons	

Category	Item or Feature	Observed or Identified
	Wells	X

Site Operations, Processes, and Equipment

Emergency Generators

Two diesel emergency generators were observed adjacent east of the Garbage Truck Repair Building (Tract 1) and adjacent southeast of the office building on Tract 2 during the site reconnaissance. The generators were fueled by integrated 450-gallon diesel belly tanks. Mr. Kevin Profota, District Manager, stated that the generators are serviced on a regular basis and he was not aware of releases or spill/overfill incidents associated with the emergency generators or associated diesel ASTs. Staining or releases were not observed on the concrete pads beneath the generators.

Elevators

The on-site Office Building (Tract 2) is equipped with one hydraulic elevator. Access to the on-site Office Building was not available at the time of the site reconnaissance; however, Mr. Profota stated that no releases of hydraulic fluid have been reported. Based on the nature of a potential release by a semi viscous fluid (hydraulic fluid), a potential release would likely be restricted to the soils adjacent to the elevator cylinder. In addition, hydraulic fluid is considered to have a low toxicity and a relatively high action level for cleanup. Based on this information, the on-site hydraulic elevator does not appear to constitute a REC at this time. However, Terracon recommends that potential for releases be investigated at the time the hydraulic elevator system is removed or replaced.

Air Compressors

Terracon observed one air compressor within the on-site Garbage Truck Repair Building (Tract 1), two air compressors within the on-site Dumpster Repair Building (Tract 2), and two air compressors within the on-site Tire Shop (Tract 2). The air compressors were located on concrete and no releases or staining was observed in the vicinity of the air compressors at the time of the reconnaissance.

Hydraulic Lifts

Evidence of a former sub-grade hydraulic lift system was observed within the on-site tire shop (Tract 2) at the time of site reconnaissance. The hydraulic system appeared to have been removed and a rectangular concrete patch indicating the original location of the lift was observed in the central portion of the tire shop. The historical use of a sub-grade hydraulic lift system represents a REC to the site.

Heating and/or Cooling Systems

The on-site Office Building, Modular Office Building, and portions of the Dumpster Repair Building (Tract 2) and Garbage Truck Repair Building (Tract 1) are heated and cooled through central heating, ventilation, and air conditioning (HVAC) systems and/or units. Based on available information, the HVAC systems do not constitute a REC to the site.

Paint Booths

At the time of the site reconnaissance, a paint booth was observed within the on-site Dumpster Repair Building (Tract 2). Based on the duration of operation as a Waste Management Facility, it is likely that the site has operated with the on-site paint booth for at least 25 years. At the time of the site reconnaissance, three 55-gallon drums of paint waste were observed adjacent to the on-site paint booth. Information regarding the use, storage, and disposal of paint gun cleaner, paint thinner, paint booth filters, paint waste was requested; however, additional information was not provided. At the time of the site reconnaissance, excessive paint overspray was observed on the floors and walls within the Dumpster Repair Building and on a stabilized gravel parking area adjacent to a bay door in the vicinity of the paint booth. Based on the absence of information regarding waste management activities, the poor containment of painting activities, and the likely duration of operations (at least 25 years), current and historical on-site operations constitute a REC to the site.

Wash-down Areas or Carwashes

A wash bay for garbage trucks was observed on the north side of the on-site Dumpster Repair Building (Tract 2). Wash water is collected in a drain in the central portion of the wash bay. The water flows into a sub-grade oil/water separator located adjacent southeast of the wash bay. At the time of the site reconnaissance, Terracon observed a Crystal Clean truck servicing the wash bay drain and the adjacent oil/water separator (OWS). Additional information regarding the age, condition, and frequency of maintenance of the on-site wash bay and OWS were requested; however, additional information was not provided to Terracon for review. The on-site OWS and wash bay are further discussed below under Oil/Water Separators, Clarifiers, Sand Traps, Triple Traps, Interceptors.

Other Processes or Equipment

At the time of the site reconnaissance, one parts washer was observed within the on-site Garbage Truck Repair Building (Tract 1). Per review of label on the parts washer, SW-4 Heavy Duty Ozzyjuice Degreasing Solution (a water-based degreasing solution) is used within the parts washer. The warehouse manager (name not provided), stated that chlorinated solvents are not utilized in on-site operations. Waste from the parts washer is reportedly picked up and managed off-site by a third-party service provider on a regular basis. No surficial staining was observed in the vicinity of the parts washer at the time of the visual reconnaissance.

Aboveground Chemical or Waste Storage

Aboveground Storage Tanks

At the time of the site reconnaissance, Terracon observed the following:

- As discussed in preceding paragraphs, two emergency generators (fueled by 450-gallon diesel belly tanks) located adjacent to the on-site Garbage Truck Repair Building (Tract 1) and Office Building (Tract 2)
- Two 10,000-gallon diesel ASTs located on the northwest portion of Tract 2
- One 1,000-gallon motor oil AST located adjacent south of the Dumpster Repair Building (Tract 2)
- One 1,000-gallon hydraulic oil AST located adjacent south of the Dumpster Repair Building (Tract 2)
- One 1,000-gallon hydraulic oil AST located adjacent south of the Garbage Truck Repair Building (Tract 1)
- One 1,000-gallon motor oil AST located adjacent south of the Garbage Truck Repair Building (Tract 1)
- One 1,000-gallon used oil AST located adjacent south of the Garbage Truck Repair Building (Tract 1)

- One 500-gallon hydraulic oil AST located adjacent south of the Dumpster Repair Building (Tract 2)
- One 500-gallon used oil AST located adjacent south of the Dumpster Repair Building (Tract 2)
- One 50-gallon used hydraulic oil AST located in the Garbage Truck Repair Building (Tract 1)

Waste oil is reportedly picked up and managed off-site by a third-party contractor on a regular basis. The observed ASTs were located within secondary containment. At the time of the site reconnaissance, apparent oil staining was observed on concrete within the on-site secondary containment areas on Tract 1 and Tract 2. Granulated absorbent material was observed on the stained area beneath the on-site ASTs. Based on the size of the stained areas and the condition of the concrete within the secondary containment areas, the observed staining appeared to be a *de minimis* condition. Based on the *de minimis* nature, the observed staining does not constitute a REC to the site.

Drums, Barrels, and/or Containers ≥ 5 Gallons

At the time of the site reconnaissance, Terracon observed the following:

- Sixteen 275-gallon totes of diesel exhaust fluid (DEF) located adjacent south of the Garbage Truck Repair Building (Tract 1)
- One 275-gallon tote of antifreeze located adjacent south of the Garbage Truck Repair Building (Tract 1)
- Nine 55-gallon drums of used oil filters located within the Garbage Truck Repair Building (Tract 1)
- Six empty 55-gallon drums located near the southwest corner of Tract 1
- Five 55-gallon drums containing gear oil, transmission fluid, or grease located within the Garbage Truck Repair Building (Tract 1)
- Four 55-gallon drums of various cleaning solutions located within the Garbage Truck Repair Building (Tract 1)
- Six 20-gallon containers of grease located within the Garbage Truck Repair Building (Tract 1)
- Three 55-gallon drums of various cleaning solutions located adjacent north and south of the Dumpster Repair Building (Tract 2)
- Three 55-gallon drums of paint waste located within the Dumpster Repair Building (Tract 2)
- Approximately twenty five 5-gallon containers of enamel paint located within the Dumpster Repair Building (Tract 2)

Waste oil and used oil filters are reportedly picked up and managed off-site by a third-party contractor on a regular basis. The used oil filter drums, cleaning solution drums, and the grease containers were located on secondary containment pallets. At the time of the site reconnaissance, apparent oil staining was observed on concrete adjacent to the used oil filter drums and several mobile oil pans within the Garbage Truck Repair Building (Tract 1). Based on the size of the stained areas and the condition of the concrete within the secondary containment areas, the observed staining appeared to be a *de minimis* condition. Based on the *de minimis* nature, the observed staining does not constitute a REC to the site.

Underground Chemical or Waste Storage, Drainage or Collection Systems

Sumps, Cisterns, Trench Drains, Catch Basins, and/or Dry Wells

At the time of the site reconnaissance, a trench drain was observed along the southern edge of the on-site Dumpster Repair Building and within the dumpster cleanout portion of the on-site Dumpster Repair Building (Tract 2). The drains appeared to be capped with steel plates and out of service during the site reconnaissance; however, standing water was observed through a metal grate at the eastern terminus of the drain located on the southern edge of the building.

No information regarding where the drain ultimately discharged was provided to Terracon; however, it is likely that the drains discharge to the on-site OWS located adjacent north of the Dumpster Repair Building. The on-site OWS is further discussed below under Oil/Water Separators, Clarifiers, Sand Traps, Triple Traps, Interceptors.

Welding, painting, and dumpster cleanout/rinsing activities are conducted within the warehouse areas in the Dumpster Repair Building. Discharge from these activities (paint waste, dumpster rinse water, etc.) appears to have historically been captured by the observed trench drains. Based on the unknown prior waste management practices and the duration of operations conducted by waste disposal companies (at least 36 years), there is a reasonable likelihood that undocumented releases of hazardous substances (paint waste, spent solvents, paint thinner, dumpster rinse water contaminants, etc.) could have occurred; therefore, the current and historical on-site dumpster repair operations, concurrent with the use of a trench drain and OWS, constitute a REC to the site.

Oil/Water Separators, Clarifiers, Sand Traps, Triple Traps, Interceptors

At the time of the site reconnaissance, an aboveground OWS system was observed near the eastern site boundary on Tract 1. Per review of building inspection documents provided by the City of Houston Public Works & Engineering Department, replacement of an existing oil/water separator was conducted in 2006. Upon visual inspection, the aboveground OWS appeared to be in good condition and evidence of staining or releases were not observed in the vicinity of the separator. Information regarding the capacity, installation date, maintenance activities, and decommissioning activities associated with the historical OWS was not available for review. Review of historical city directories indicate Tract 1 was occupied by steel manufacturing facilities from at least 1970 until the late 1980s when the historical waste disposal facilities began operations. Based on the duration of operations (approximately 55 years) and nature of operations (steel manufacturing and garbage truck maintenance and repair), potential undocumented releases associated with the current and historical on-site operations, concurrent with the use of an OWS, constitute a REC to the site.

An apparent OWS was observed on the north side of the on-site Dumpster Repair Building (Tract 2) during the site reconnaissance. Information regarding the capacity, installation date, and service history associated with the OWS was not provided. At the time of the site reconnaissance, a Crystal Clean vacuum truck was observed cleaning out the on-site oil/water separator and wash bay drain. The oil/water separator likely receives effluent from the on-site trench drain and wash bay. Based on the duration of operations (approximately 25 years) and nature of operations (painting, dumpster cleanout, etc.), potential undocumented releases associated with the current and historical on-site operations, concurrent with the use of an OWS, constitute a REC to the site.

Electrical Transformers/PCBs

Transformers and/or Capacitors

During Terracon's site visit, eleven pole-mounted transformers, assumed to be owned and serviced by the utility company, were observed on the western boundary of the site. No information with regard to polychlorinated biphenyl (PCB) content of the transformer fluids was observed. Some transformers contain mineral oil which may contain PCBs.

The utility company maintains responsibility for the transformers, and if the transformers were "PCB contaminated", the utility company is not required to replace the transformer fluids until a release is identified. However, no evidence of current or prior release was observed in the vicinity of the electrical equipment during the site reconnaissance.

Releases or Potential Releases

Stained Pavement or Similar Surface

At the time of the site reconnaissance, apparent oil staining was observed on the concrete floor in the on-site warehouse areas, oil/drum storage areas, and the garbage truck parking area. Granulated material was observed on several of the stained areas, likely in an attempt to contain the spills/releases. Based on the size of the stained areas and the condition of the concrete, the observed staining appeared to be a *de minimis* condition. Based on the *de minimis* nature, the observed staining does not constitute a REC to the site.

Trash, Debris, and/or Other Waste Materials

At the time of the site reconnaissance, numerous solid waste disposal dumpsters and roll-off containers were observed on the southern and western portions of Tract 2. No staining, noxious odors, or hazardous waste disposal were observed within or in the vicinity of the on-site dumpsters or roll-off containers.

Surface Water Discoloration, Odor, Sheen, and/or Free-Floating Product

Petroleum hydrocarbon odors and sheens were observed on standing water beneath the covered diesel AST located on the northern portion of Tract 2 during the site reconnaissance. The source of the odors and sheens is likely to be a result of spills associated with fleet refueling and/or overfilling of the ASTs.

Strong, Pungent, or Noxious Odors

Strong garbage odors were noted within and around the Dumpster Repair Building. Additionally, petroleum hydrocarbon odors were noted near the fueling station on the northern portion of Tract 2 and are further discussed in preceding paragraphs.

Exterior Pipe Discharges and/or Other Effluent Discharges

Apparent effluent discharges were observed adjacent south of the on-site Dumpster Repair Building (Tract 2) during the site reconnaissance. The color of the discharge was brown and strong garbage odors were apparent. The discharge appeared to originate from standing water within the painting, welding, and dumpster washout areas within the on-site Dumpster Repair Building. The discharge exited the building onto concrete parking areas and ultimately into stormwater drainage ditches located on the southeastern and eastern portions of the site. A trench drain that appeared to be blocked by steel plates was observed along the southern side of the Dumpster Repair Building at the time of the site reconnaissance. Terracon recommends the maintenance and/or repair of the observed trench drain to capture discharge from the Dumpster Repair Building.

Other Notable Site Features

Wells

Per review of HCAD parcel information, the site is connected to the City of Houston water and sanitary sewer systems. However, at the time of the site reconnaissance, and as indicated on a survey provided to Terracon, a water well, not currently in use, was observed within a well house adjacent north of the on-site Dumpster Repair Building (Tract 2). The water well was not identified within the ERIS Physical Setting Report and no information regarding the water well (installation date, depth, etc.) was readily available. Terracon recommends that the water well be properly plugged and abandoned in accordance with applicable regulations if it is not to be used in the future.

6.0 Adjoining Property Reconnaissance

Visual observations of adjoining properties (from site boundaries) are summarized below.

Adjoining Properties

Direction	Description
North	Vacant commercial development and Todd Street followed by a railway and Hempstead Highway
East	Afton Street followed by W.S. Bellows Construction Corporation, Vertec Polymers, and a multi-tenant business park occupied by Wheel-1 Houston, Southwest Flooring Supply, and Thompson Delivery Service
South	Humphrey Company Ltd. (HCL)
West	The Lively at Antoine, Lovett Manor, <u>Frank's Foreign & Domestic Auto Repair</u> , Scarborough Real Estate, Estilo 2000 Salon, residential development, and Antoine Drive followed by Amelia Road, residential development, and Berkel Sales & Service

Frank's Foreign & Domestic Auto Repair, located on the west adjoining property (1920 Antoine Drive), is further discussed in Section 3.2.

7.0 Additional Services

Per the agreed scope of services specified in the proposal, additional services (e.g. asbestos sampling, lead-based paint sampling, wetlands evaluation, lead in drinking water testing, radon testing, vapor encroachment screening, etc.) were not conducted.

8.0 Declaration

I, Blake Harvey, declare that, to the best of my professional knowledge and belief, I meet the definition of Environmental Professional as defined in Section 312.10 of 40 CFR 312; and I have the specific qualifications based on education, training, and experience to assess a property of the nature, history, and setting of the site. I have developed and performed the All Appropriate Inquiries in conformance with the standards and practices set forth in 40 CFR Part 312.


Blake Harvey
Project Scientist

DRAFT

APPENDIX A

EXHIBIT 1 – TOPOGRAPHIC MAP

EXHIBIT 2 – SITE DIAGRAM

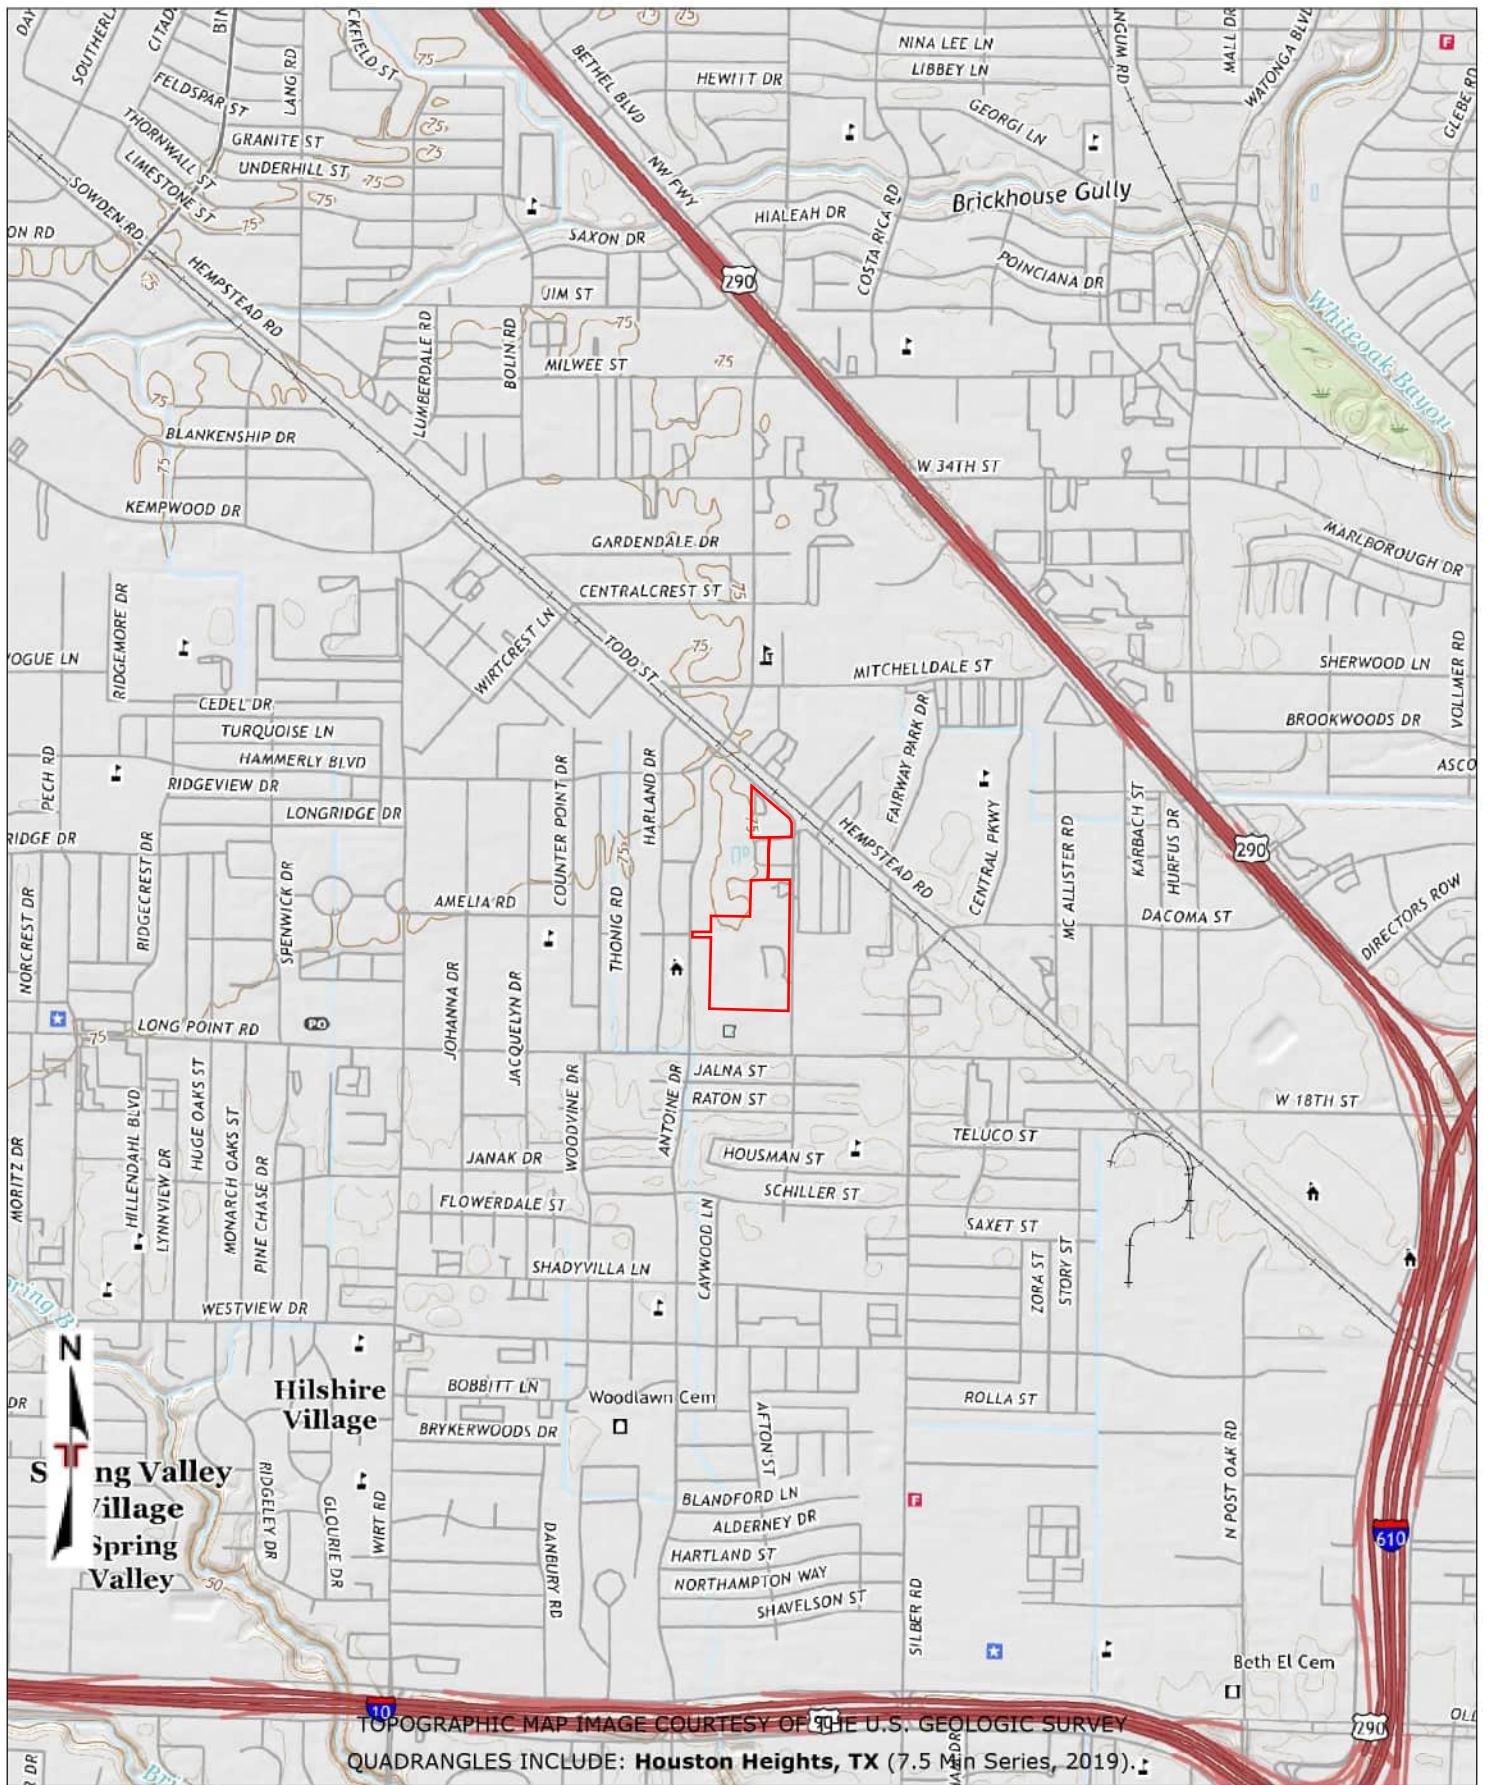

Project Manager:	Project No:
BMH	92257097
Drawn By:	Scale:
ERIS	1" = 2000'
Checked By:	File Name:
JTK	25021000111
Approved By:	Date:
BMH	2025-02-11





11555 Clay Rd Suite 100
Houston, Texas 77043

TOPOGRAPHIC MAP (2019)

Waste Management Facility
1903-1907 Afton Street and 10701 Todd Street
Houston, Texas

Exhibit

1

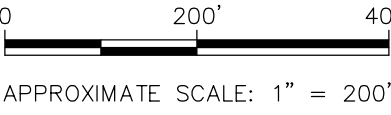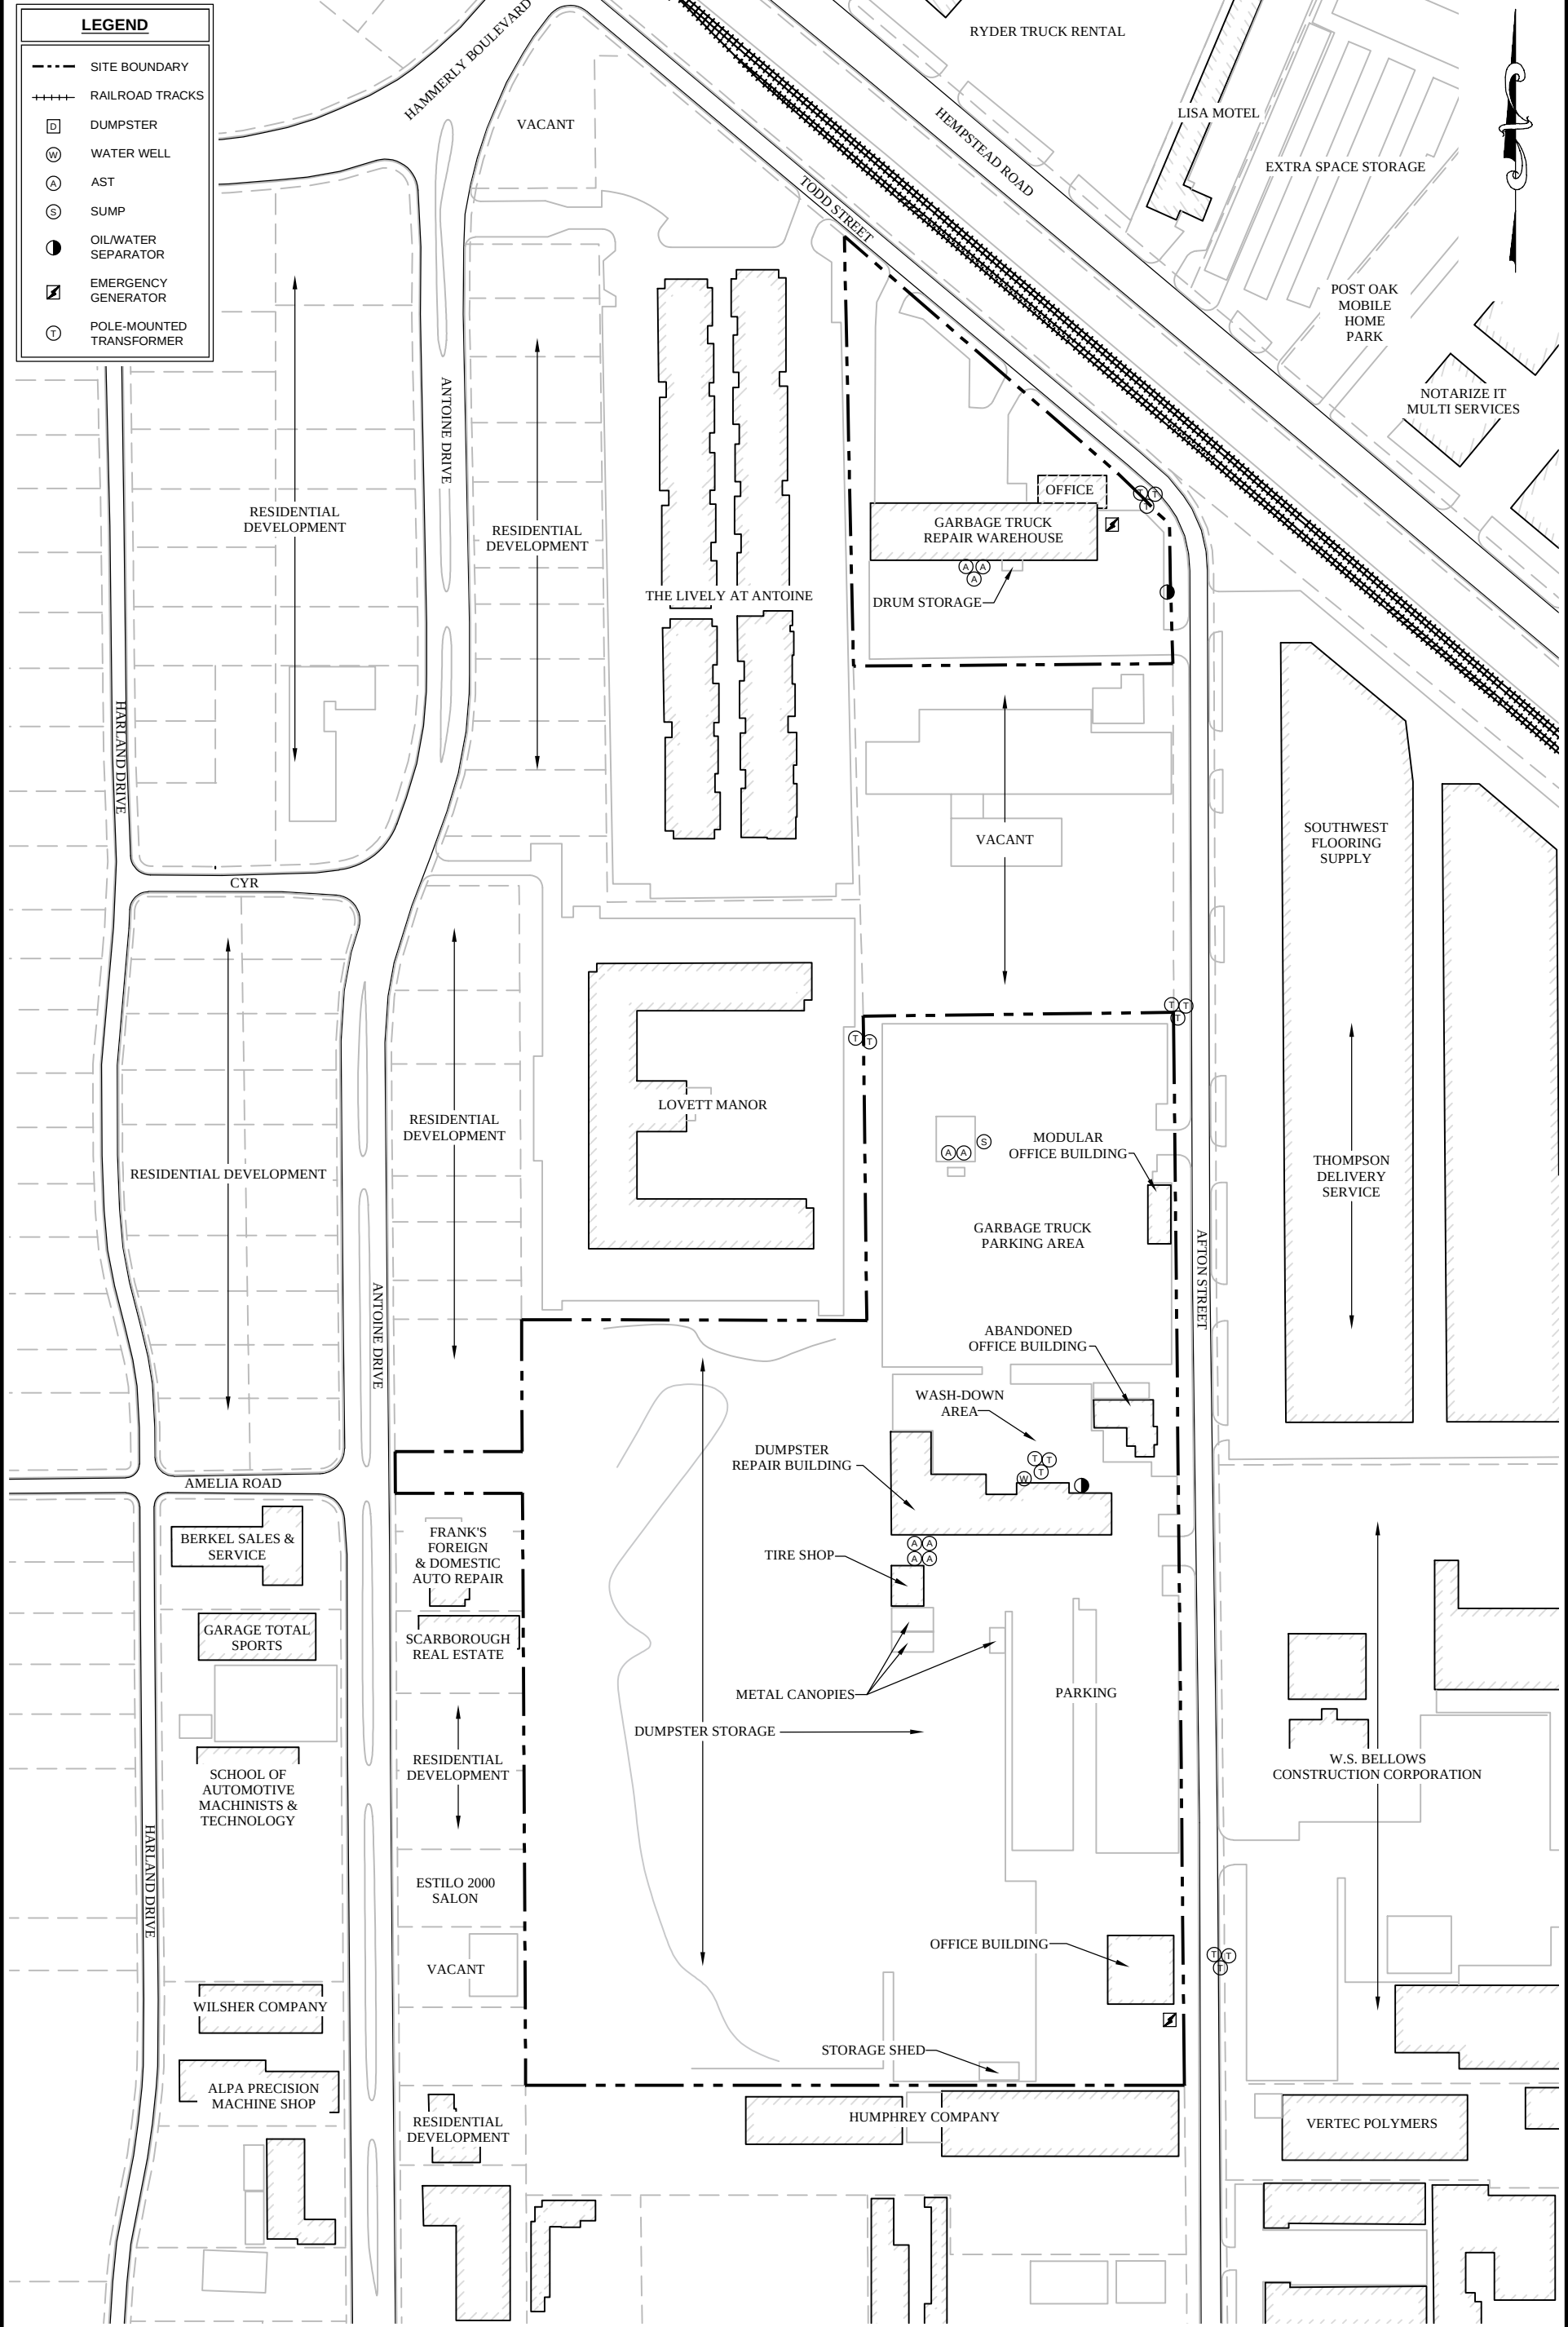

TERRACON NO: 92257097

DRAWN BY:	REF
CHECKED BY:	BMH
SCALE:	AS SHOWN
DATE:	2/26/2025

EXHIBIT 2
SITE DIAGRAM
WASTE MANAGEMENT FACILITY
1901-1907 AFTON STREET AND 10701 TODD STREET
HOUSTON, TEXAS

DWG. No. 92257097 site plan

APPENDIX B
SITE PHOTOGRAPHS



Photo 1 Typical view of the on-site office/warehouse building facing southeast (Tract 1)



Photo 2 View of the northern site boundary facing northwest (Tract 1)



Photo 3 View of the eastern site boundary facing south (Tract 1)



Photo 4 View of the southern site boundary facing west (Tract 1)

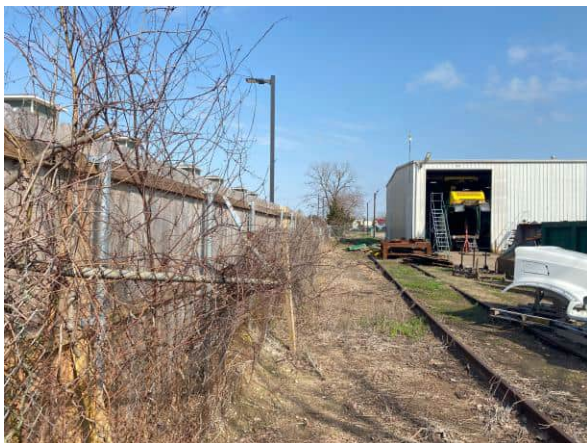


Photo 5 View of the western site boundary facing north (Tract 1)

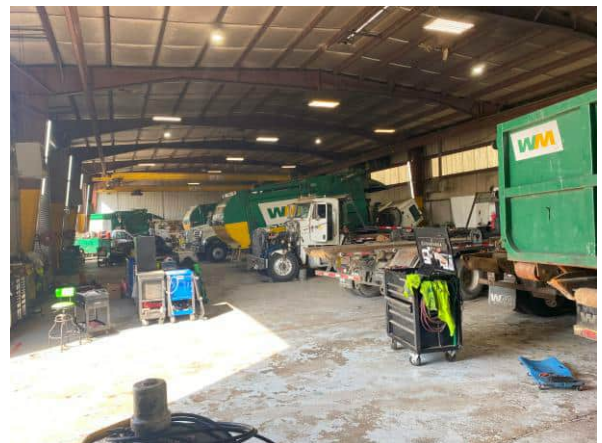


Photo 6 Typical view of the on-site warehouse areas (Tract 1)



Photo 7 View of an on-site air compressor (Tract 1)



Photo 8 View of an on-site parts washer (Tract 1)



Photo 9 Typical view of on-site mobile hydraulic lifts (Tract 1)



Photo 10 View of the on-site AST containment area (Tract 1)



Photo 11 View of the on-site drum storage area (Tract 1)

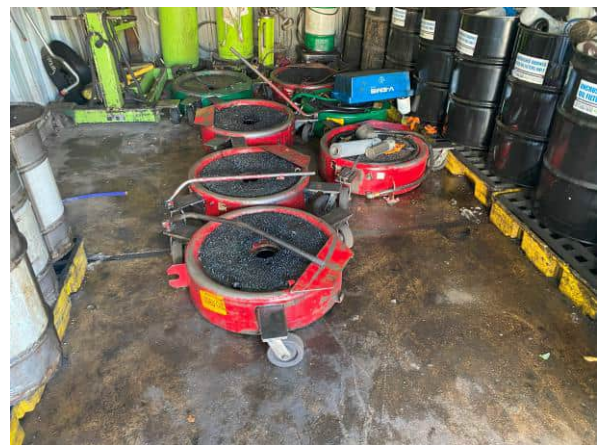


Photo 12 View of *de minimis* oil staining within the drum storage area (Tract 1)



Photo 13 View of an on-site emergency generator (Tract 1)



Photo 14 Typical view of Tract 2 facing southwest



Photo 15 View of the northern site boundary facing east (Tract 2)



Photo 16 View of the eastern site boundary facing south (Tract 2)



Photo 17 View of the southern site boundary facing west (Tract 2)



Photo 18 View of the western site boundary facing south (Tract 2)



Photo 19 View of the on-site diesel ASTs (Tract 2)



Photo 20 View of an apparent sump associated with the on-site ASTs (Tract 2)



Photo 21 View of petroleum hydrocarbon sheen on standing water beneath the ASTs (Tract 2)



Photo 22 Typical view of *de minimis* staining in the garbage truck parking area (Tract 2)



Photo 23 Typical view of the on-site oil ASTs (Tract 2)



Photo 24 View of *de minimis* staining adjacent to the oil ASTs (Tract 2)

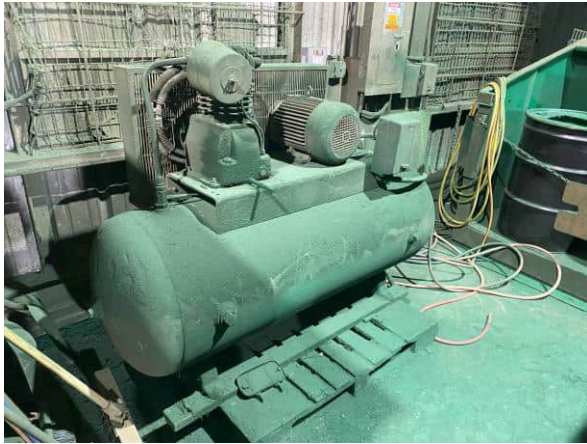


Photo 25 Typical view of on-site air compressors (Tract 2)



Photo 26 View of paint waste drums within the dumpster repair building (Tract 2)



Photo 27 View of an on-site oil/water separator (Tract 2)



Photo 28 View of an on-site trench drain (Tract 2)



Photo 29 View of an apparent former in-ground hydraulic lift location (Tract 2)



Photo 30 View of an on-site well house (Tract 2)



Photo 31 View of an on-site emergency generator (Tract 2)



Photo 32 View of the north adjoining property (Tract 1)



Photo 33 View of the north adjoining property (Tract 2)



Photo 34 View of the east adjoining property



Photo 35 View of the south adjoining property



Photo 36 View of the west adjoining property

APPENDIX C

**HISTORICAL DOCUMENTATION AND
USER QUESTIONNAIRE**

ASTM E1527-21 User Questionnaire



Date Completed	2-3-25		
Person Completing Questionnaire	Name: Kerre Bologna Company: Timber Hill Group	Phone: 312-501-1212 Email: kbologna@TimberHillGroup.com	
Site Name	Waste Management Facility		
Site Address	1903-1907 Afton Street and 10701 Todd Street, Houston, TX 77055		
Point of Contact for Access	Name: Company: Waiting for info	Phone: Email:	
Access Restrictions or Special Site Requirements?	☐ No ☐ Yes (If yes, please explain)		
Confidentiality Requirements?	☐ No ☐ Yes (If yes, please explain)		
Current Site Owner	Name: Company:	Phone: Email:	
Current Site Operator	Name: Waste Management Company:	Phone: Email:	
Reasons for ESA (e.g., financing, acquisition, lease, etc.)	Acquisition		
Anticipated Future Site Use	Same-Truck parking		
Relevant Documents?	Please provide Terracon copies of prior Phase I or II ESAs, Asbestos Surveys, Environmental Permits or Audit documents, Underground Storage Tank documents, Geotechnical Investigations, Site Surveys, Diagrams or Maps, or other relevant reports or documents.		

ASTM User Questionnaire

To qualify for one of the *Landowner Liability Protections (LLPs)* offered by the Small Business Liability Relief and Brownfields Revitalization Act of 2001 (the "*Brownfields Amendments*"), the user must respond to the following inquiries required by 40 C.F.R. §§ 312.25, 312.28, 312.29, 312.30, and 312.31. These inquiries must also be conducted by EPA Brownfield Assessment and Characterization grantees. The user should provide the following information to the *environmental professional*. Failure to conduct these inquiries could result in a determination that "*all appropriate inquiries*" is not complete.

1) Did a search of land title records (or judicial records where appropriate) identify any environmental liens filed or recorded against the site under federal, tribal, state, or local law (40 CFR 312.25)?
☒ No ☐ Yes (If yes, explain below and send Terracon a copy of the title records or judicial records reviewed.)

2) Did a search of land title records (or judicial records where appropriate) identify any activity and use limitations (AULs), such as engineering controls, land use restrictions, or institutional controls that are in place at the site and/or have been filed or recorded against the site under federal, tribal, state, or local law (40 CFR 312.26)?
☒ No ☐ Yes (If yes, explain below and send Terracon a copy of the title records or judicial records reviewed.)

3) Do you have any specialized knowledge or experience related to the site or nearby properties? For example, are you involved in the same line of business as the current or former occupants of the site or an adjoining property so that you would have specialized knowledge of the chemicals and processes used by this type of business (40 CFR 312-28)?
☒ No ☐ Yes (If yes, explain below)

4) Do you have actual knowledge of a lower purchase price because contamination is known or believed to be present at the site (40 CFR 312.29)?
☒ No ☐ Yes ☐ Not applicable (If yes or Not applicable, explain below)


5) Are you aware of commonly known or reasonably ascertainable information about the site that would help the environmental professional to identify conditions indicative of releases or threatened releases (40 CFR 312.30)? For example, (a.) Do you know the past uses of the site? (b.) Do you know of specific chemicals that are present or once were present at the site? (c.) Do you know of spills or other chemical releases that have taken place at the site? (d.) Do you know of any environmental cleanups that have taken place at the site?
☒ No ☐ Yes (If yes, explain below)

6) Based on your knowledge and experience related to the site, are there any obvious indicators that point to the presence or likely presence of releases at the site (40 CFR 312.31)?
☒ No ☐ Yes (If yes, explain below)

Comments or explanations:

Please return this form with the signed authorization to proceed.

Proposal No. P92257097

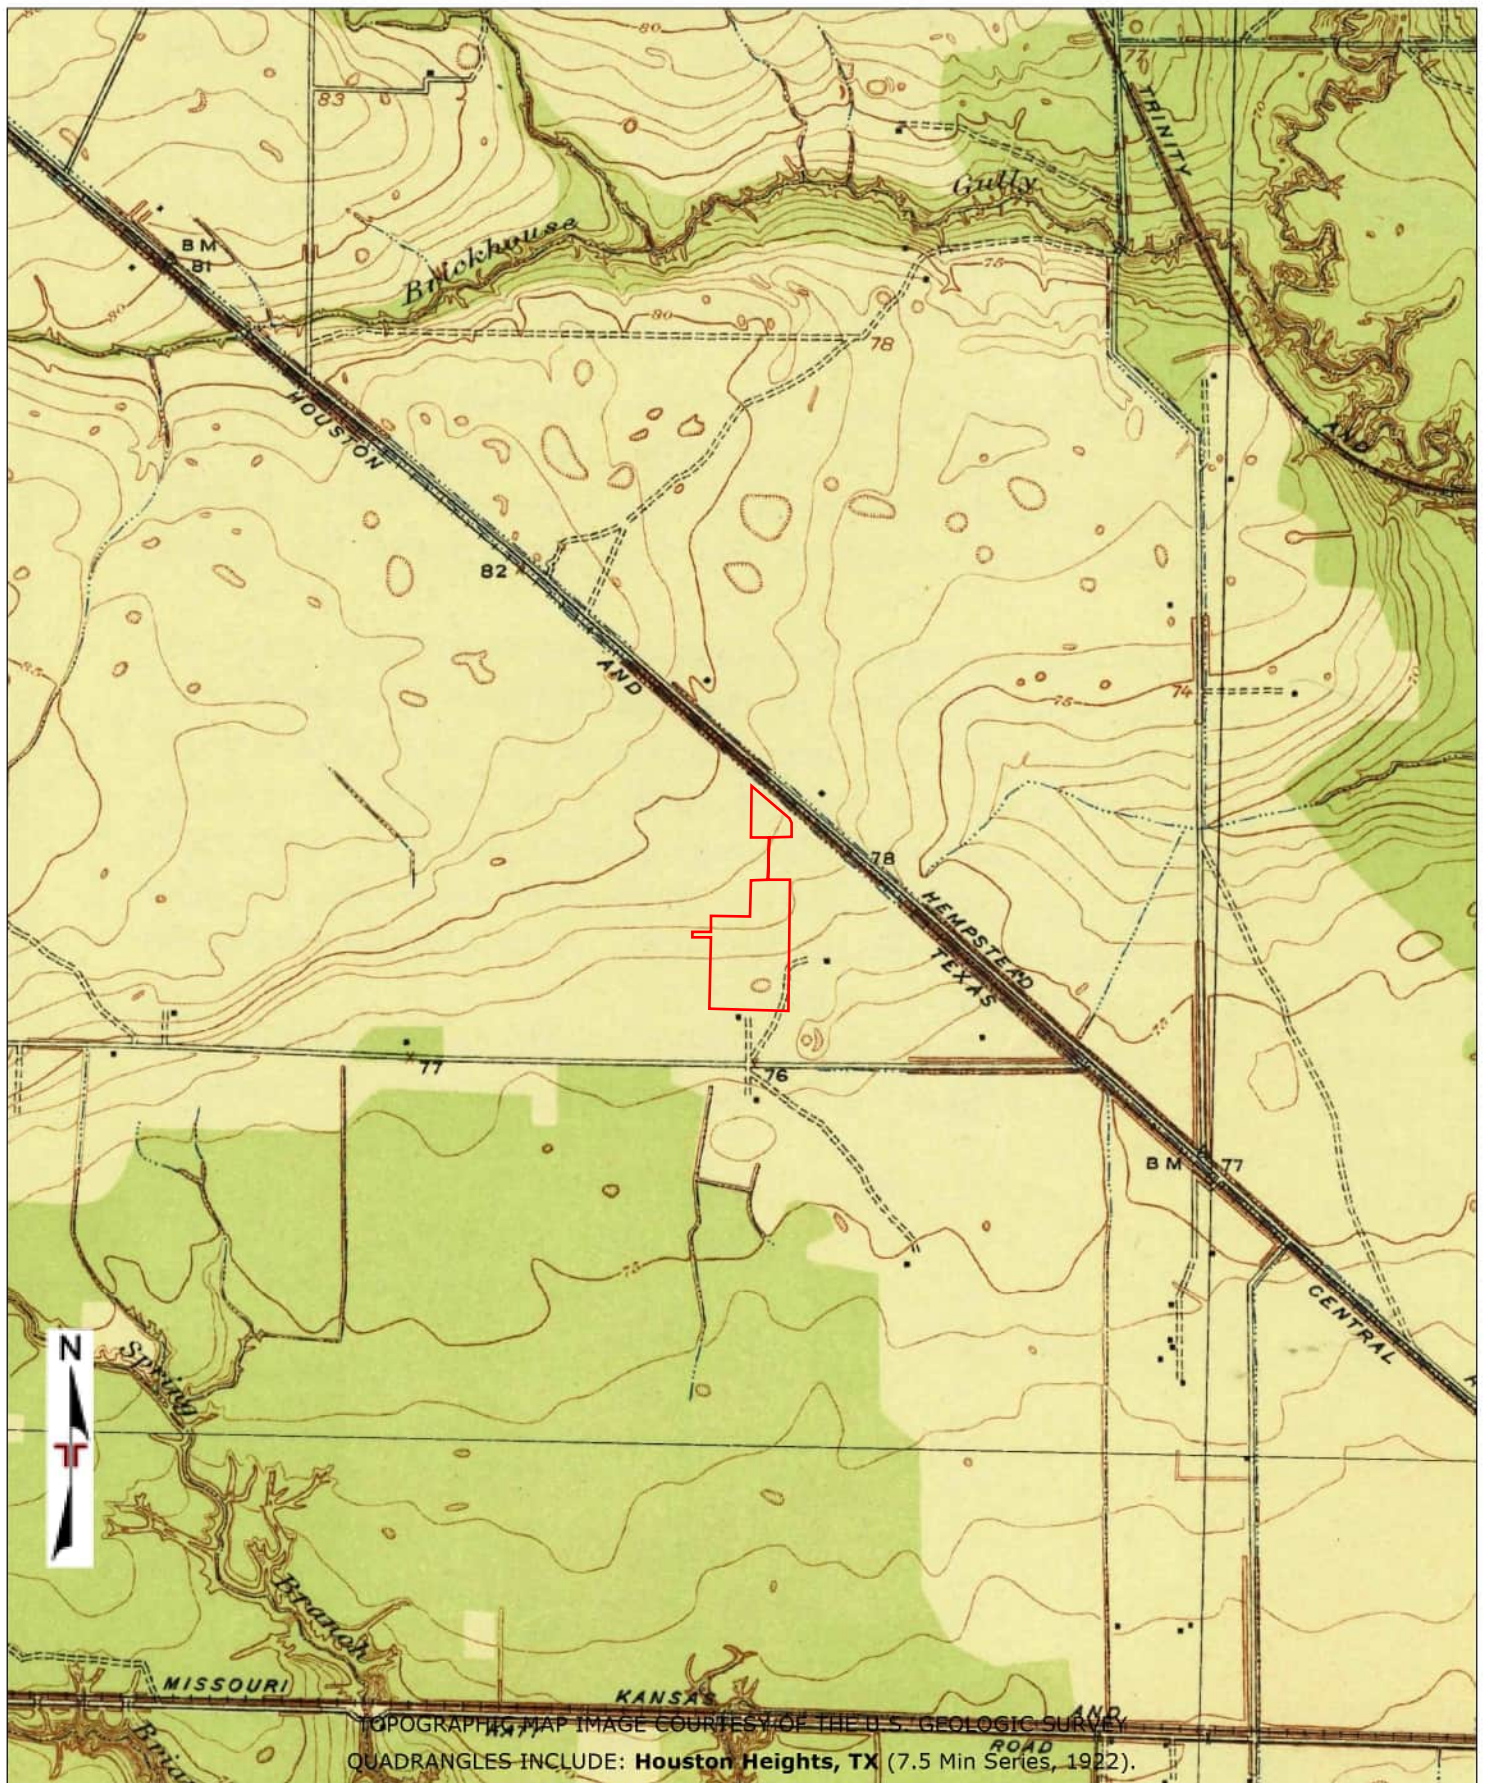

Project Manager: BMH	Project No: 92257097
Drawn By: ERIS	Scale: 1" = 2000'
Checked By: JTK	File Name: 25021000111
Approved By: BMH	Date: 2025-02-11




11555 Clay Rd Suite 100
Houston, Texas 77043

TOPOGRAPHIC MAP (1922)


Waste Management Facility
1903-1907 Afton Street and 10701 Todd Street
Houston, Texas

Appendix

C

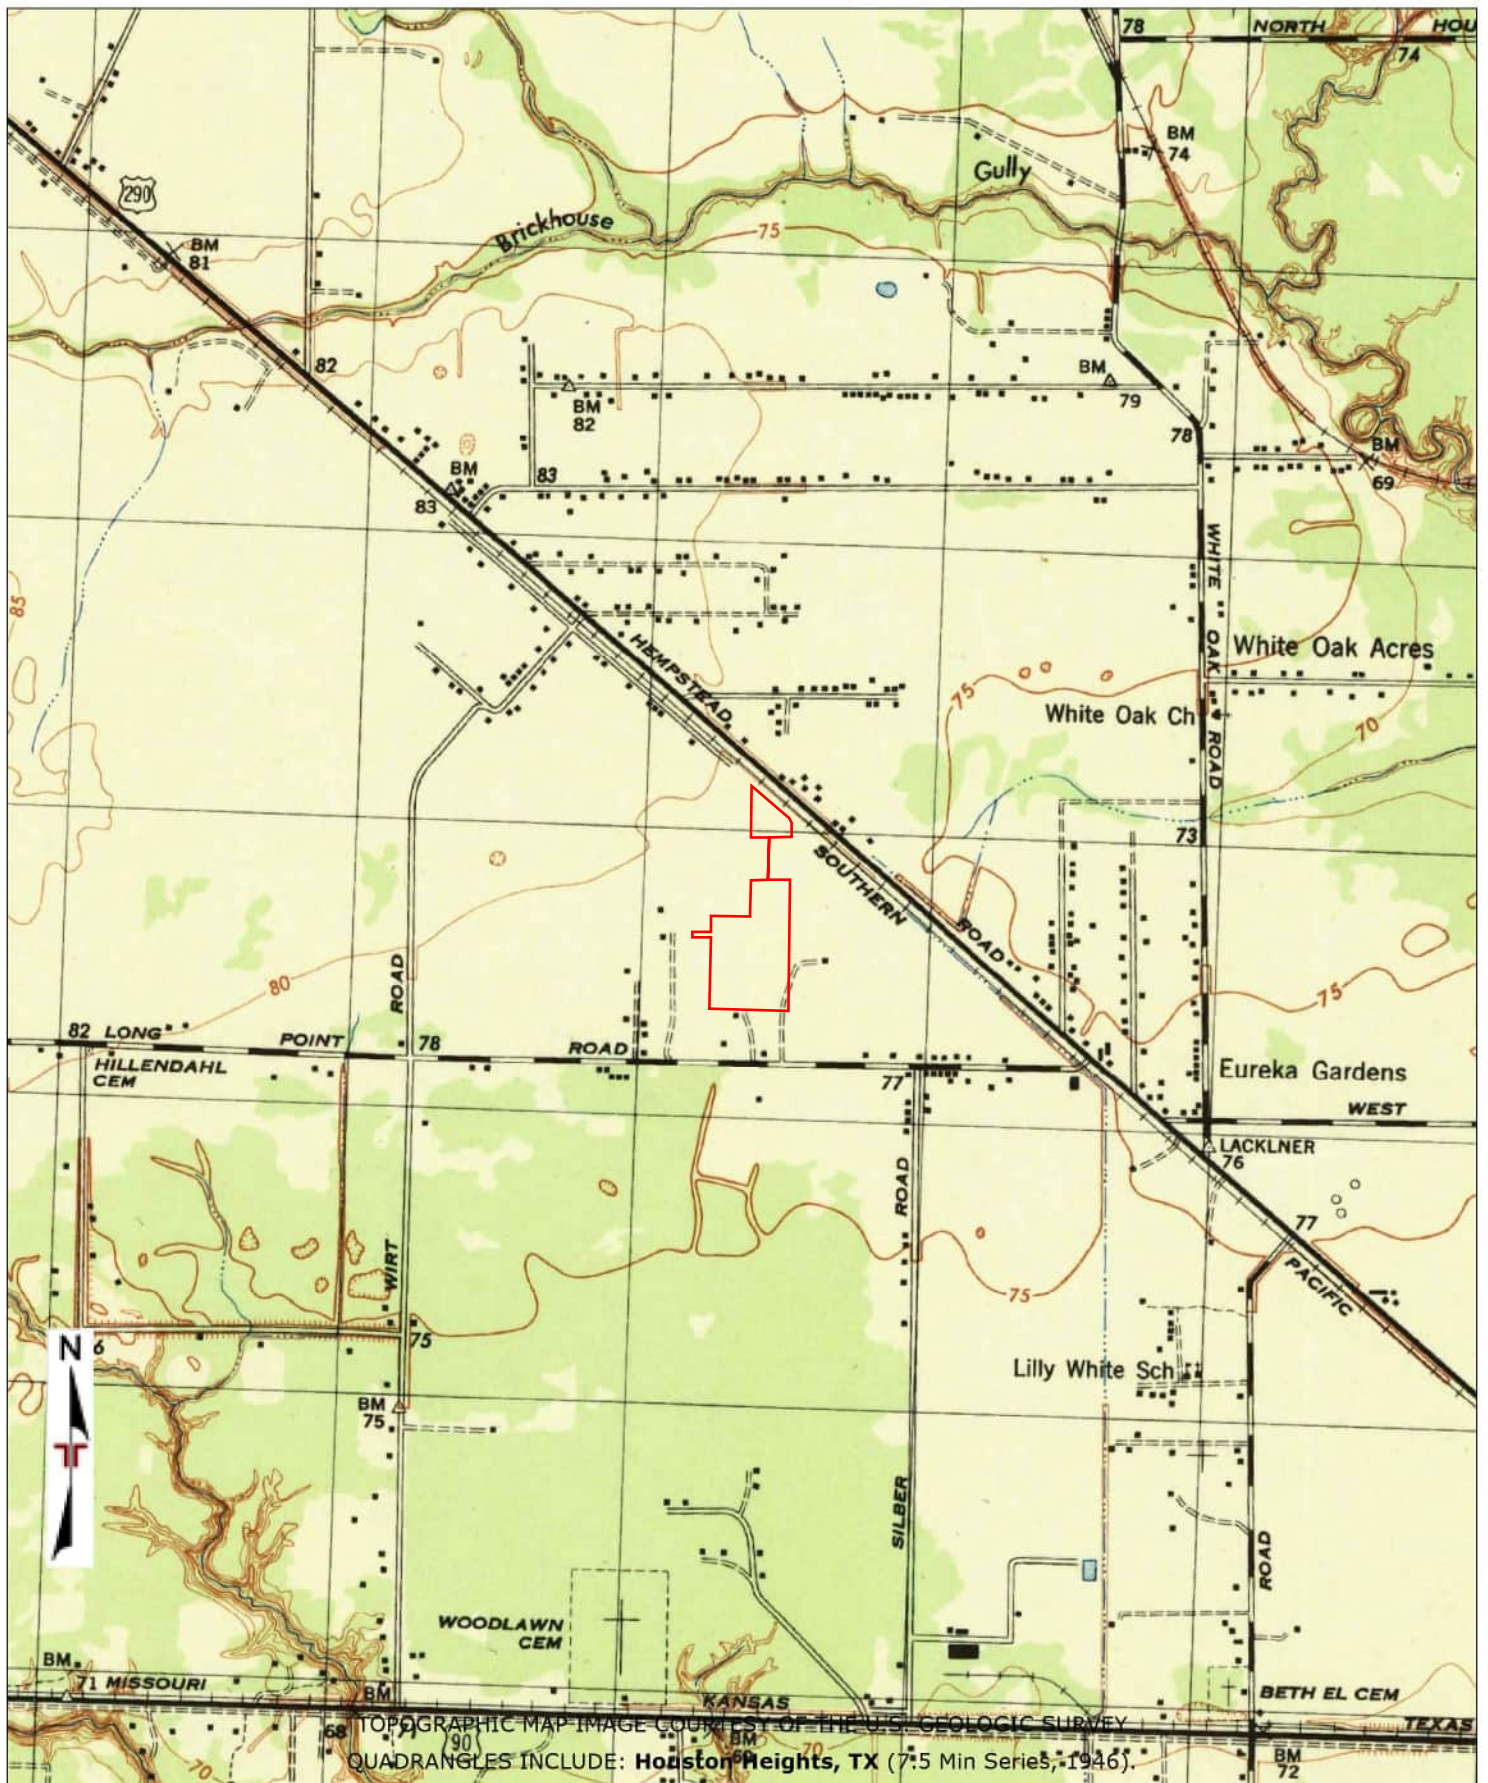

Project Manager: BMH	Project No: 92257097	 11555 Clay Rd Suite 100 Houston, Texas 77043	TOPOGRAPHIC MAP (1946)	Appendix
Drawn By: ERIS	Scale: 1" = 2000'		Waste Management Facility 1903-1907 Afton Street and 10701 Todd Street Houston, Texas	C
Checked By: JTK	File Name: 25021000111			
Approved By: BMH	Date: 2025-02-11			

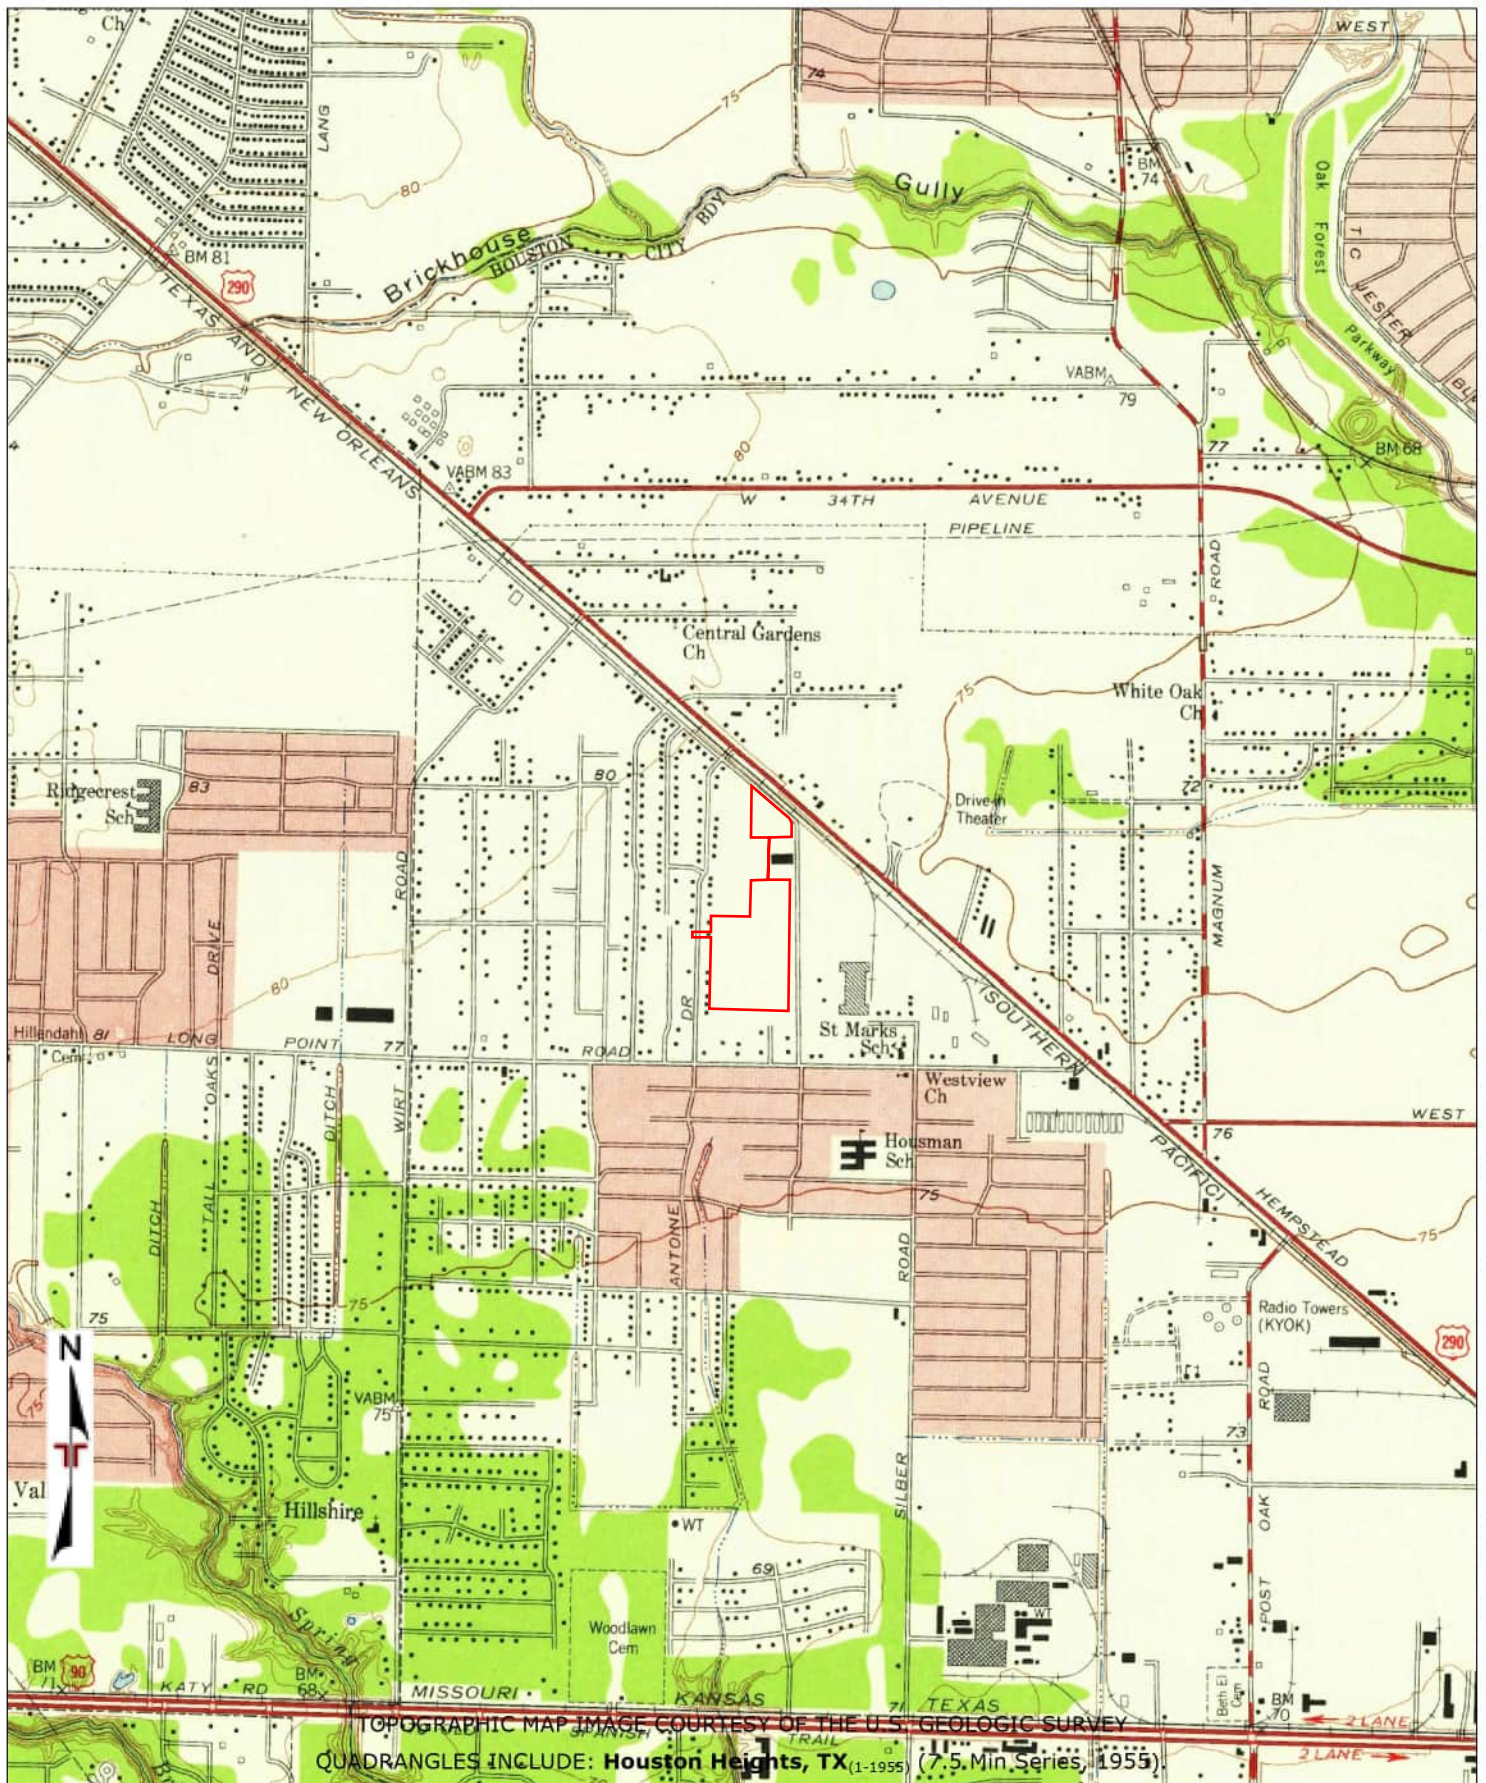

Project Manager:	Project No:
BMH	92257097
Drawn By:	Scale:
ERIS	1" = 2000'
Checked By:	File Name:
JTK	25021000111
Approved By:	Date:
BMH	2025-02-11




11555 Clay Rd Suite 100
Houston, Texas 77043

TOPOGRAPHIC MAP (1955)


Waste Management Facility
1903-1907 Afton Street and 10701 Todd Street
Houston, Texas

Appendix

C

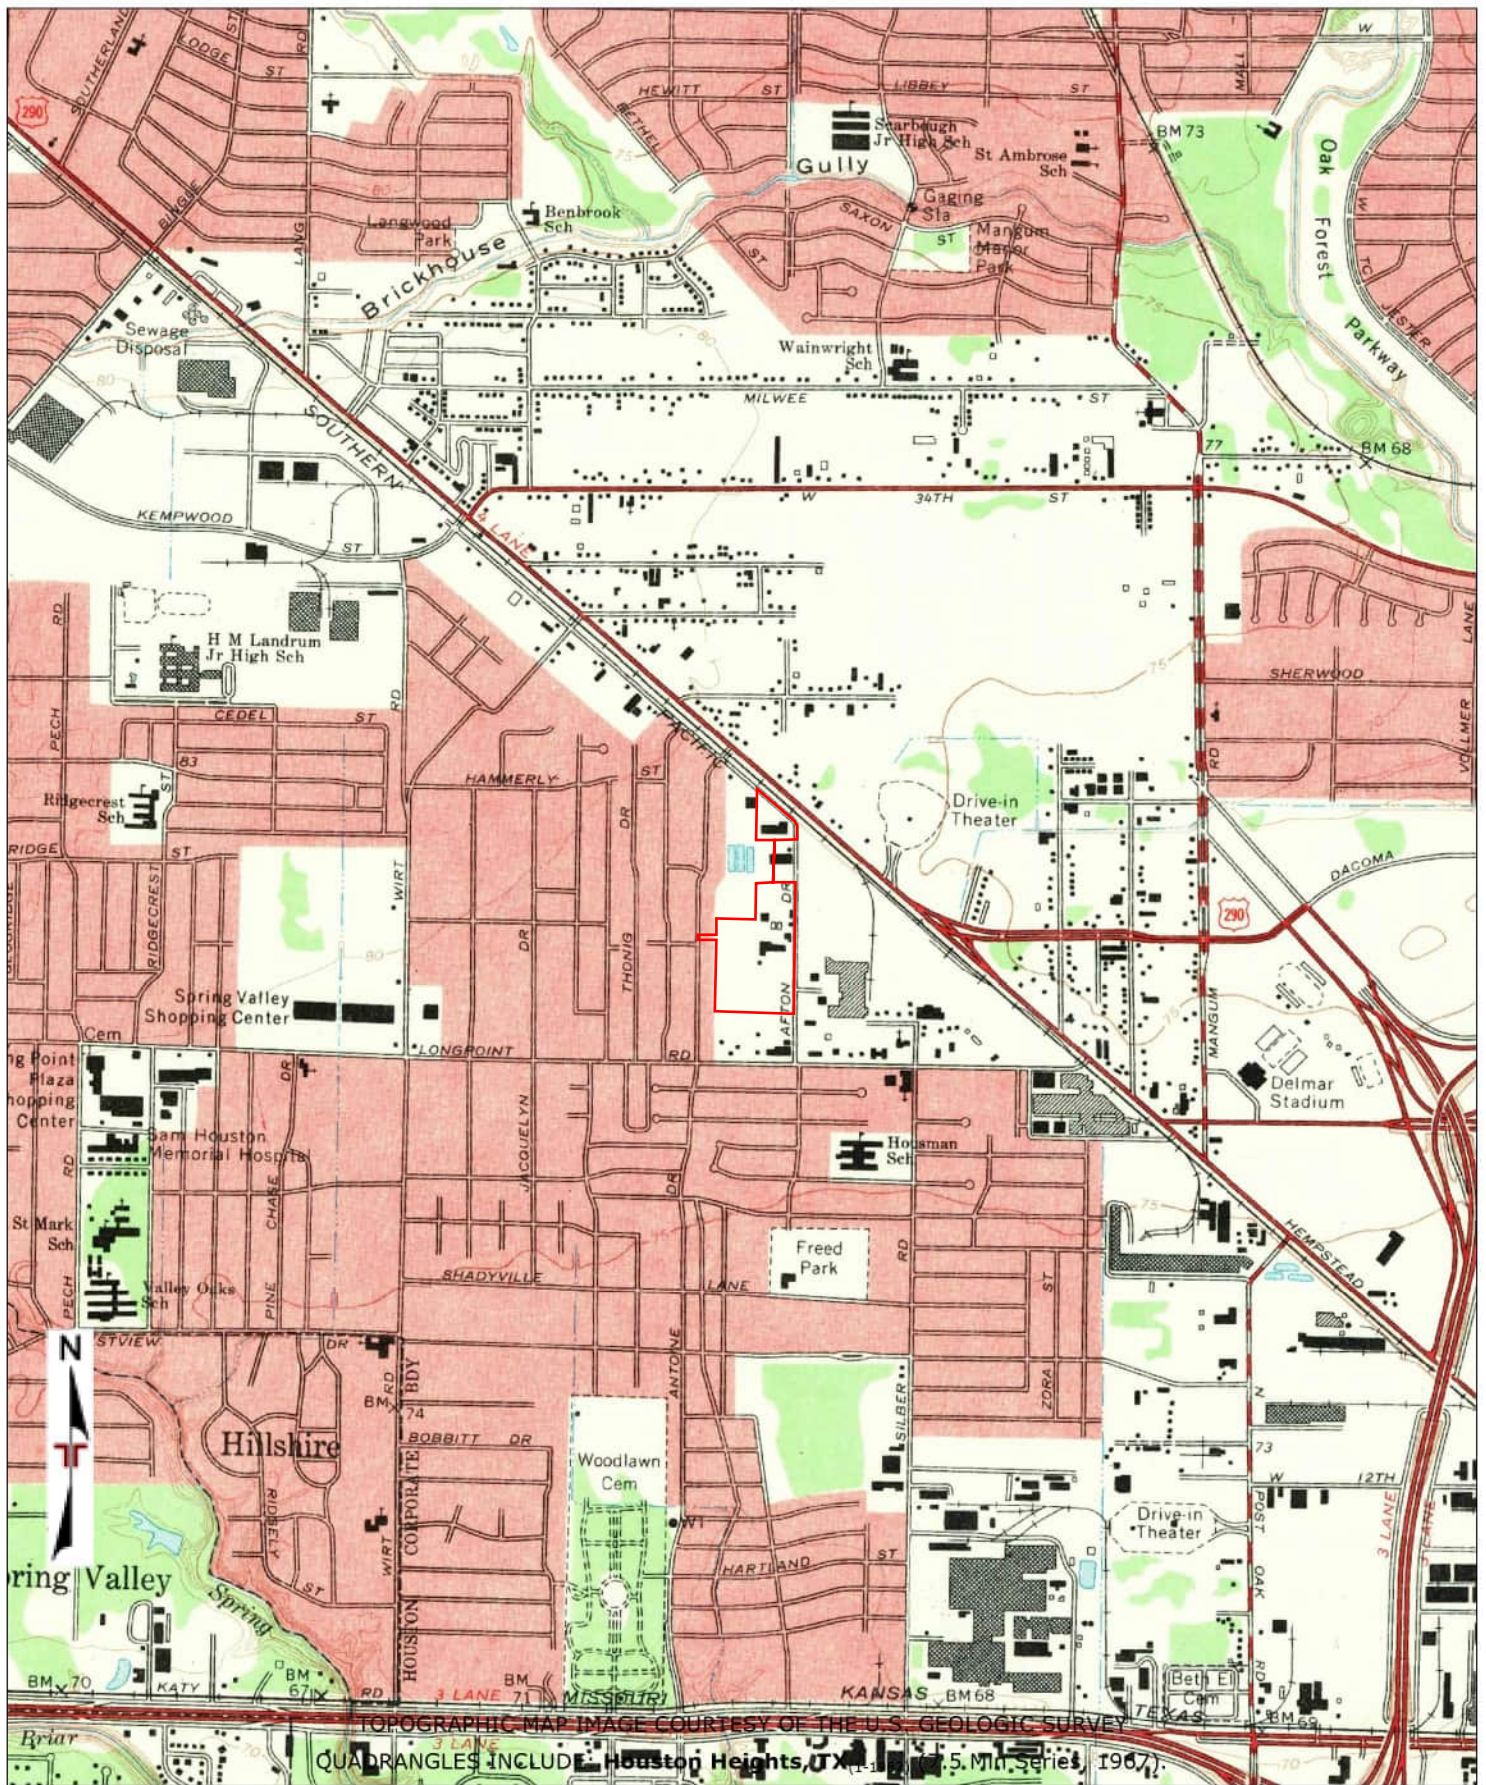

Project Manager: BMH	Project No: 92257097	 11555 Clay Rd Suite 100 Houston, Texas 77043	TOPOGRAPHIC MAP (1967)	Appendix
Drawn By: ERIS	Scale: 1" = 2000'		Waste Management Facility 1903-1907 Afton Street and 10701 Todd Street Houston, Texas	C
Checked By: JTK	File Name: 25021000111			
Approved By: BMH	Date: 2025-02-11			

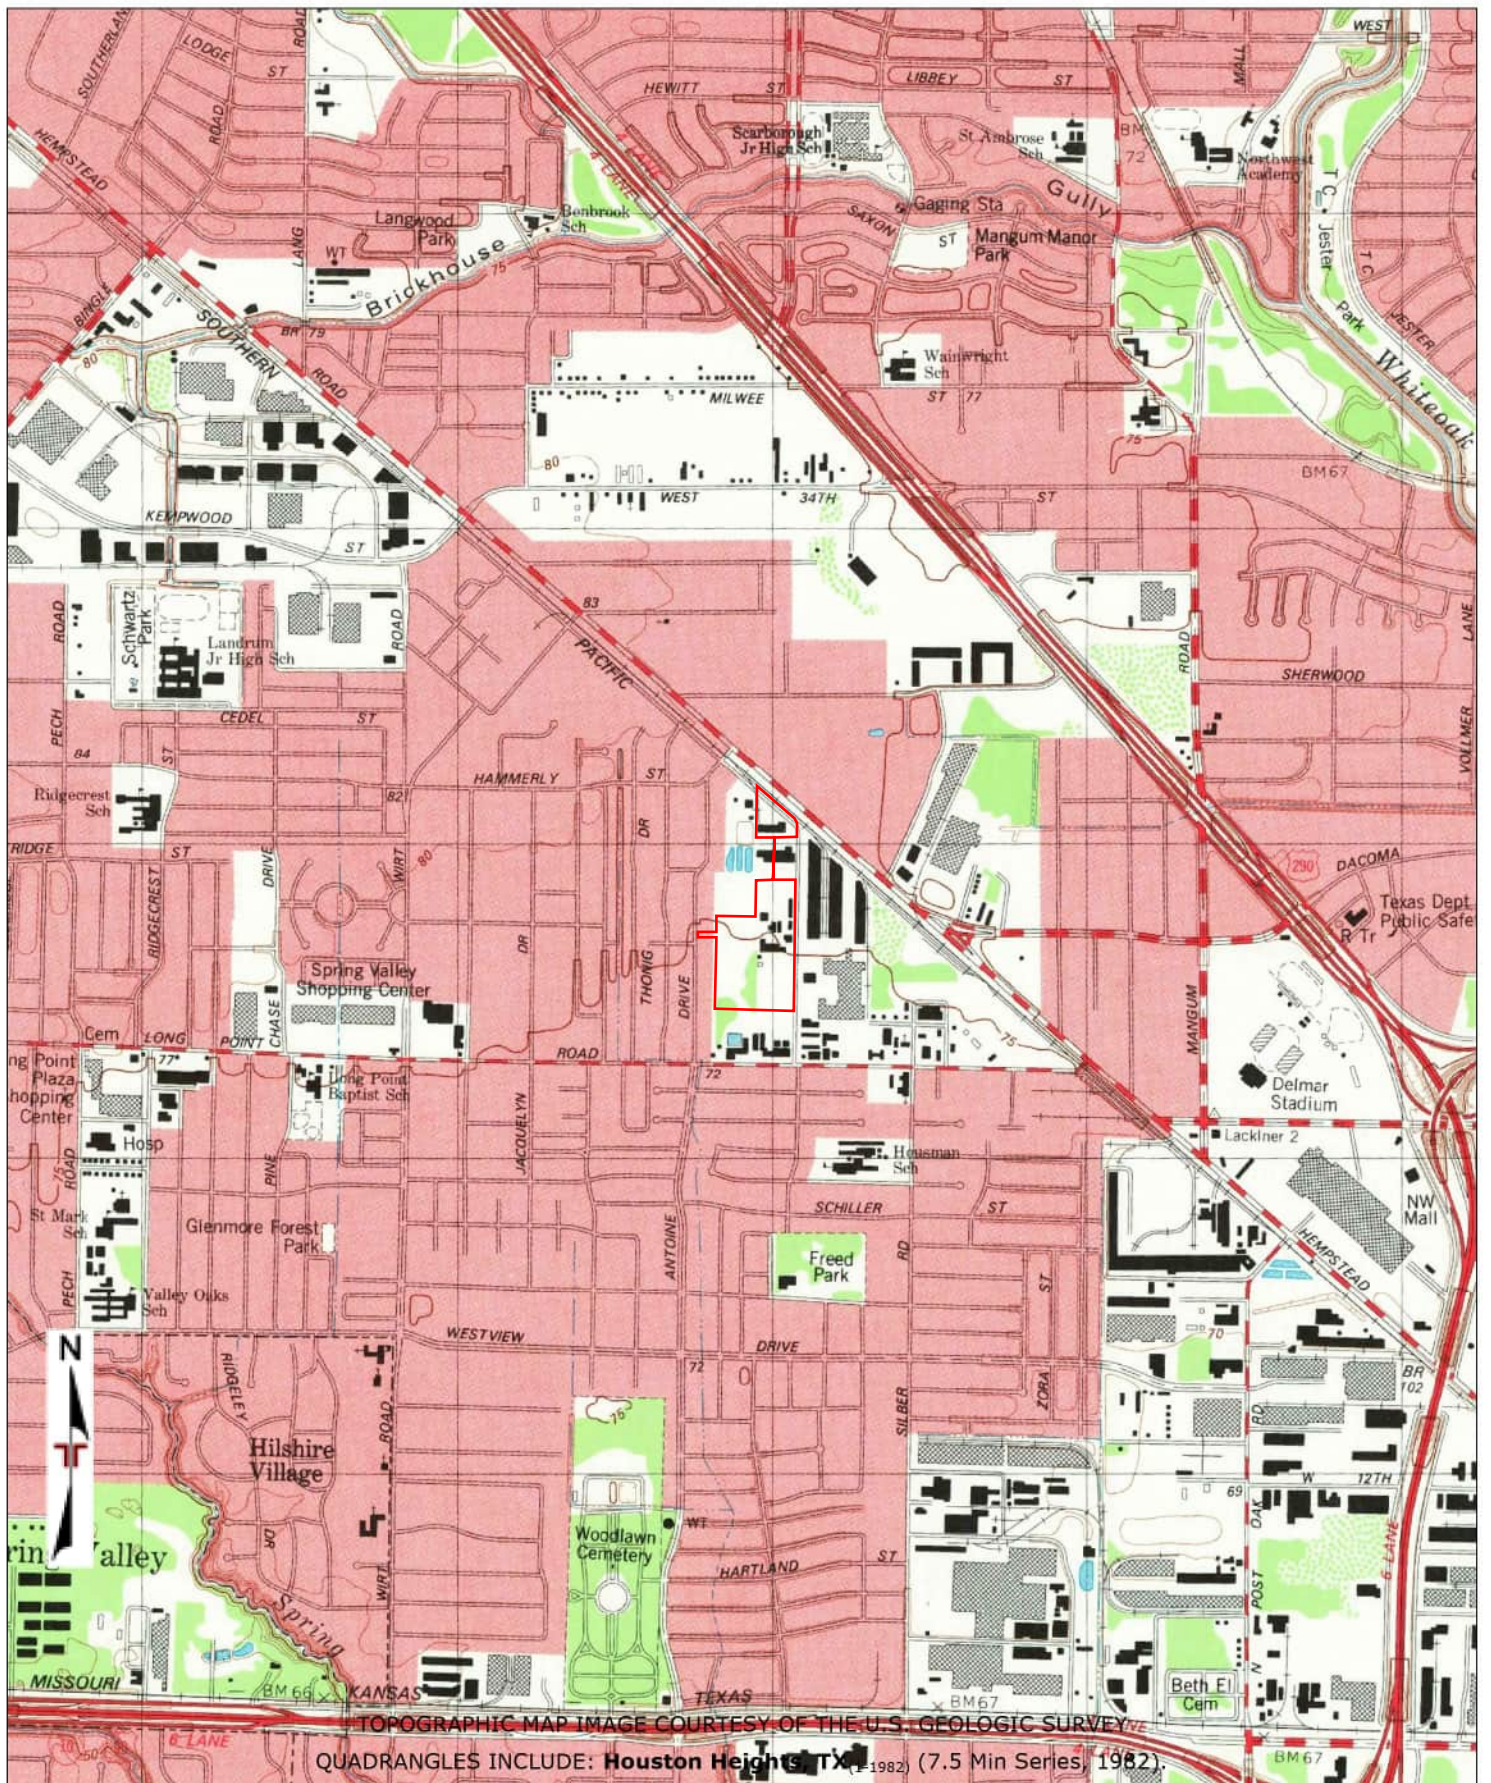

Project Manager: BMH	Project No: 92257097
Drawn By: ERIS	Scale: 1" = 2000'
Checked By: JTK	File Name: 25021000111
Approved By: BMH	Date: 2025-02-11




11555 Clay Rd Suite 100
Houston, Texas 77043

TOPOGRAPHIC MAP (1982)


Waste Management Facility
1903-1907 Afton Street and 10701 Todd Street
Houston, Texas

Appendix

C

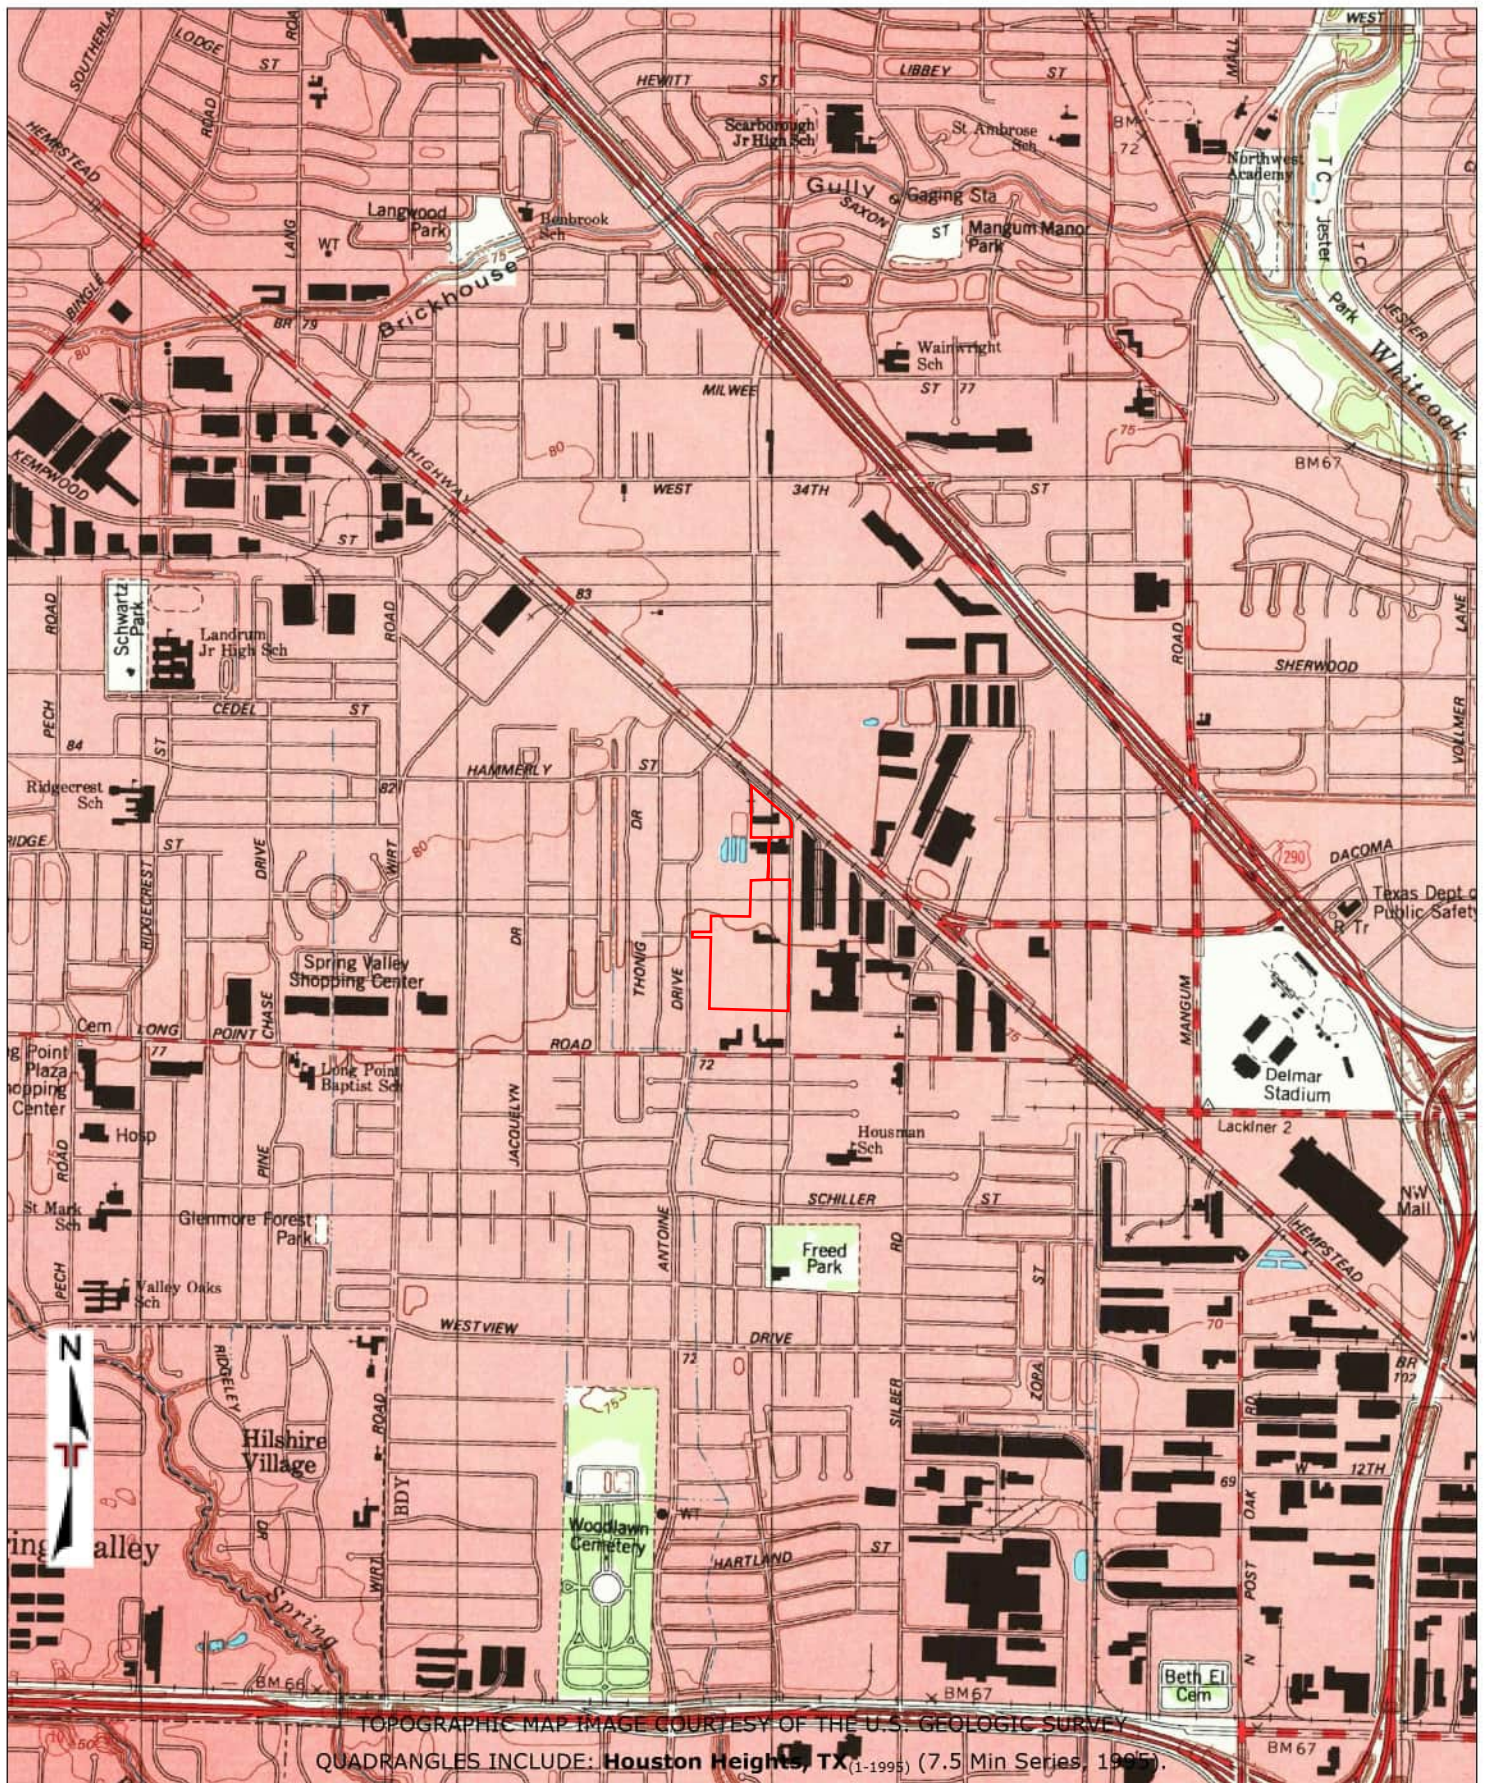

Project Manager: BMH	Project No: 92257097	 11555 Clay Rd Suite 100 Houston, Texas 77043	TOPOGRAPHIC MAP (1995)	Appendix
Drawn By: ERIS	Scale: 1" = 2000'		Waste Management Facility 1903-1907 Afton Street and 10701 Todd Street Houston, Texas	C
Checked By: JTK	File Name: 25021000111			
Approved By: BMH	Date: 2025-02-11			

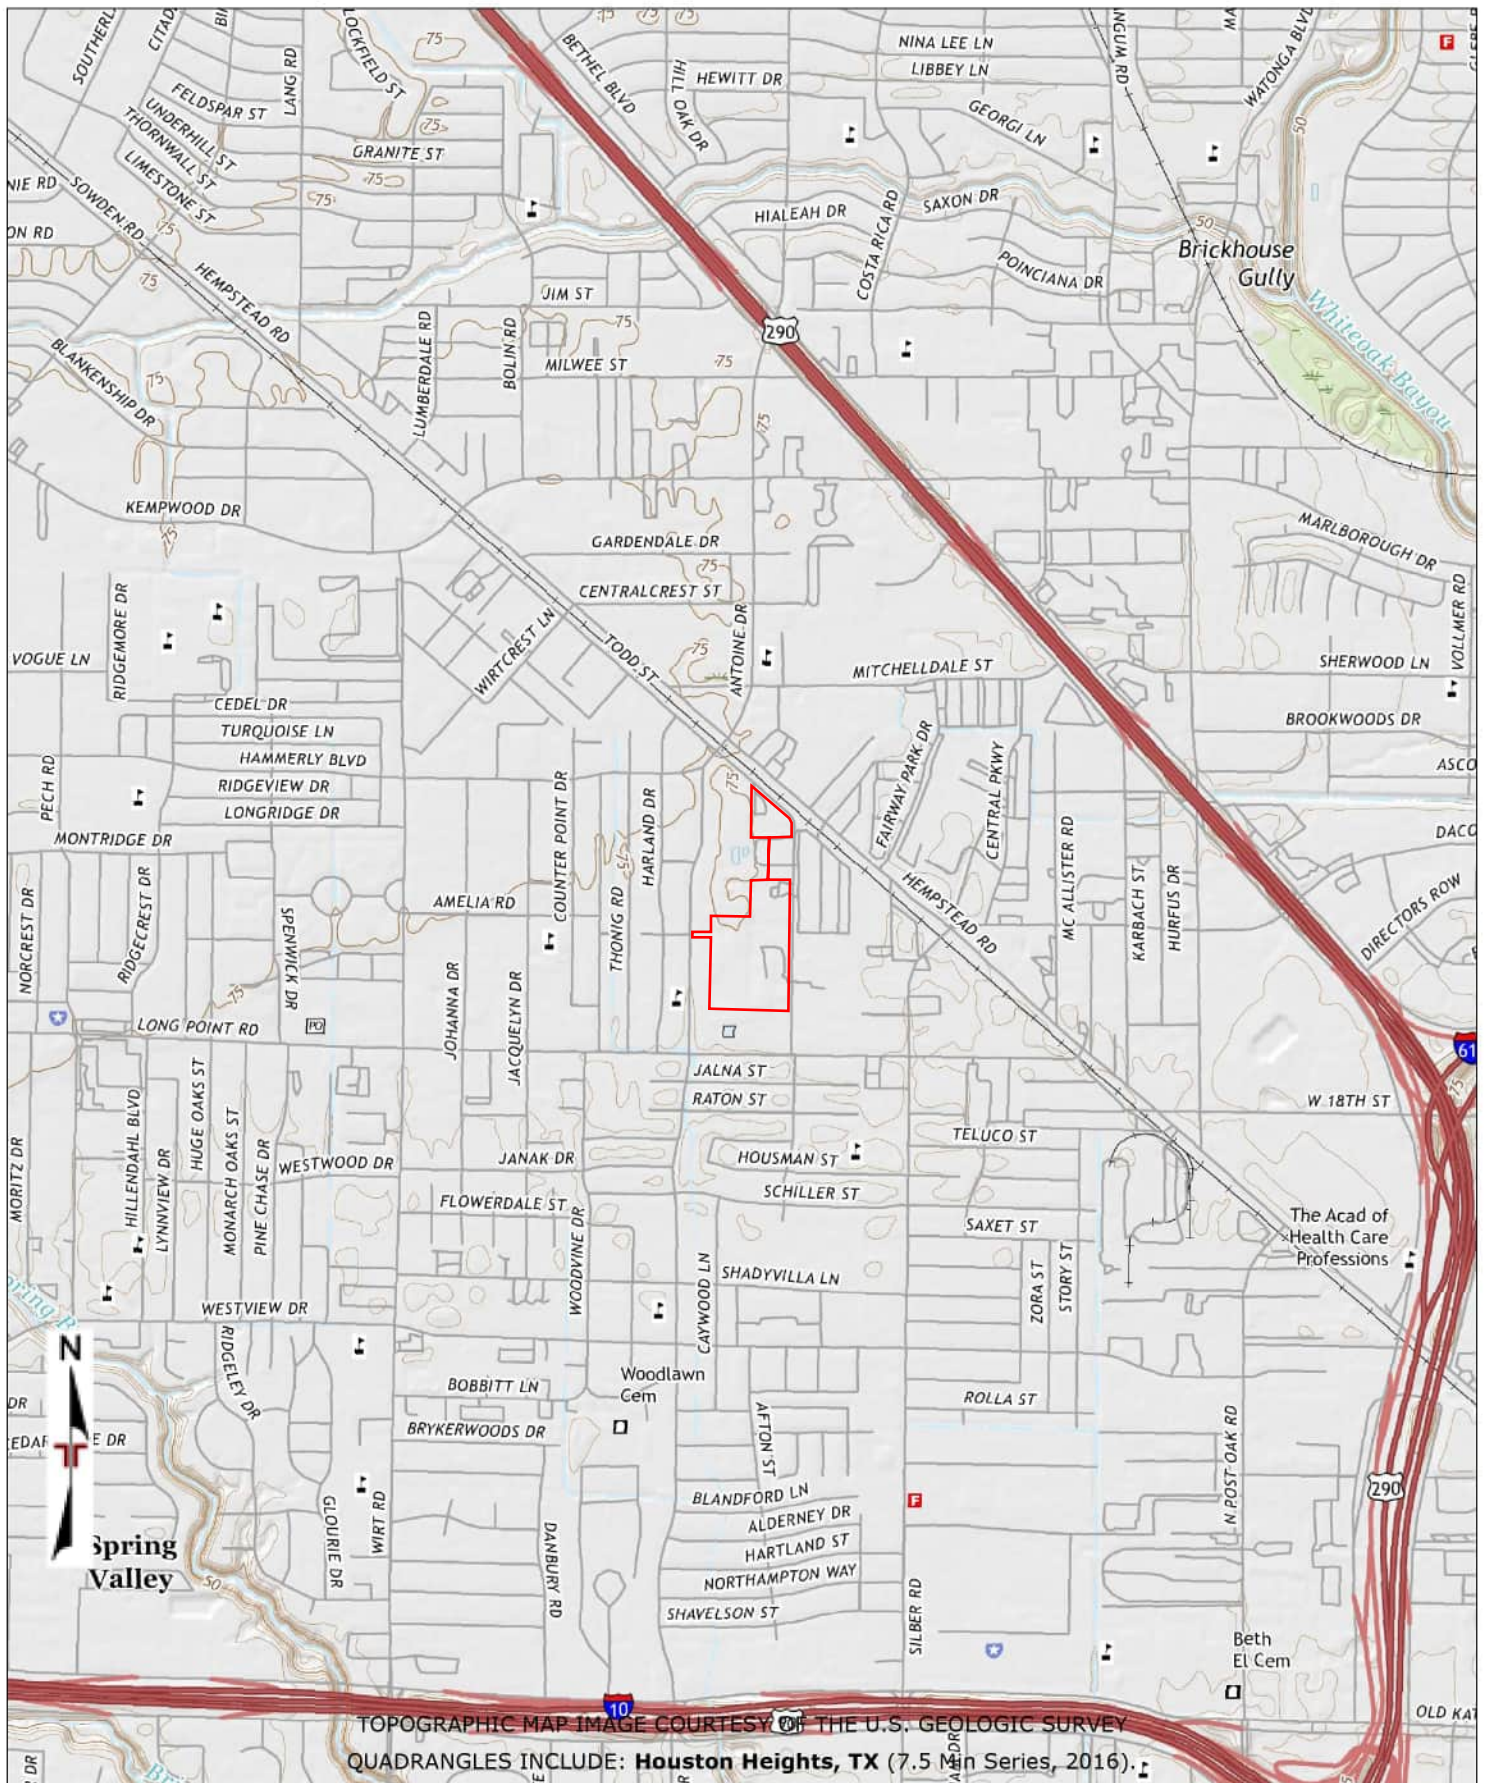

Project Manager:	Project No:
BMH	92257097
Drawn By:	Scale:
ERIS	1" = 2000'
Checked By:	File Name:
JTK	25021000111
Approved By:	Date:
BMH	2025-02-11




11555 Clay Rd Suite 100
Houston, Texas 77043

TOPOGRAPHIC MAP (2016)

Waste Management Facility
1903-1907 Afton Street and 10701 Todd Street
Houston, Texas

Appendix

C

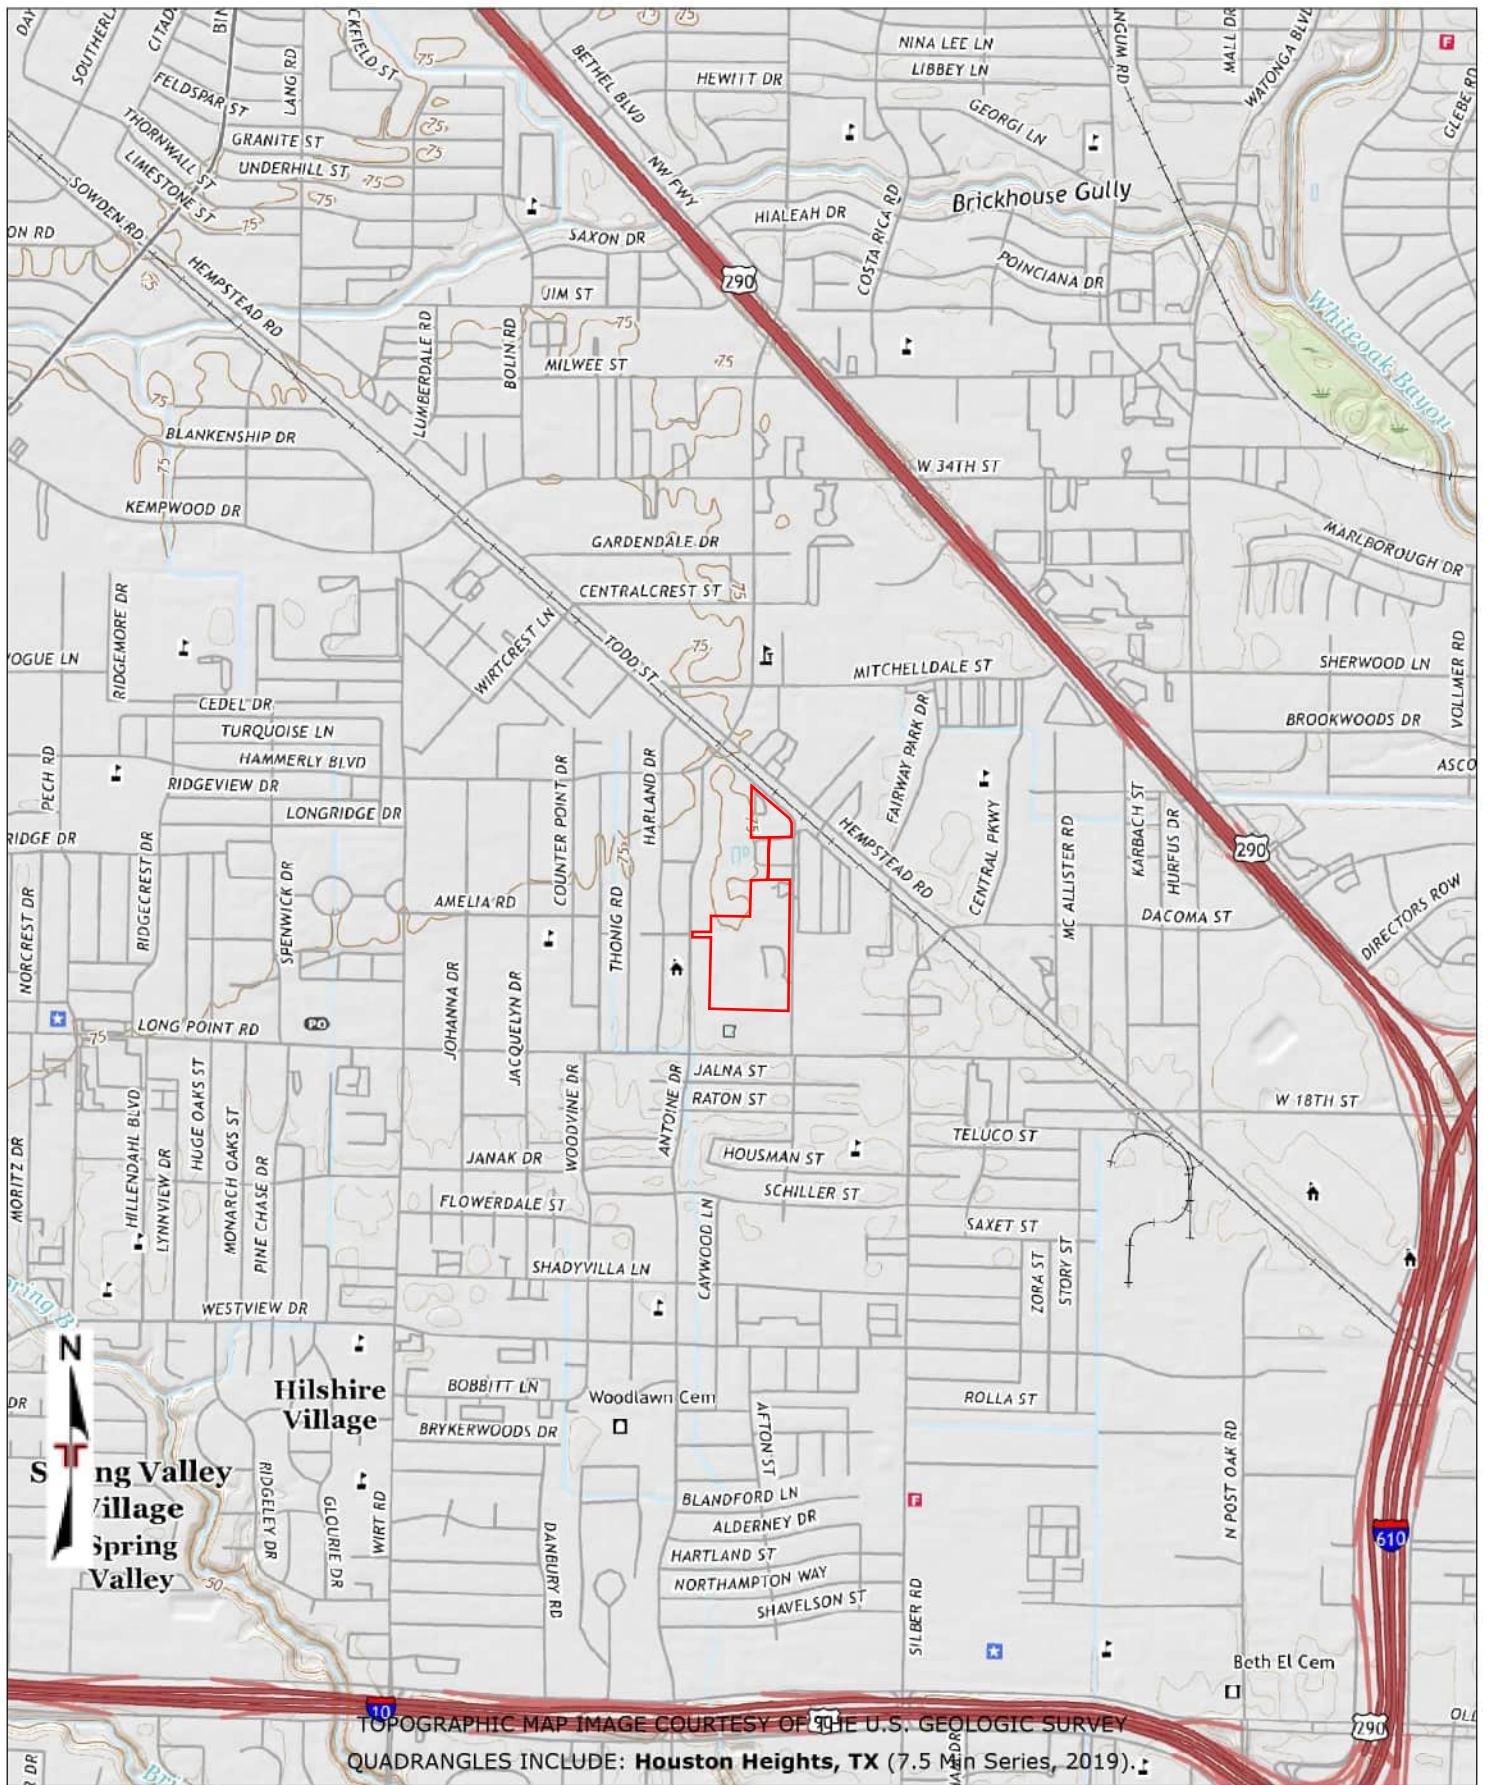

Project Manager: BMH	Project No: 92257097
Drawn By: ERIS	Scale: 1" = 2000'
Checked By: JTK	File Name: 25021000111
Approved By: BMH	Date: 2025-02-11




11555 Clay Rd Suite 100
Houston, Texas 77043

TOPOGRAPHIC MAP (2019)


Waste Management Facility
1903-1907 Afton Street and 10701 Todd Street
Houston, Texas

Appendix

C

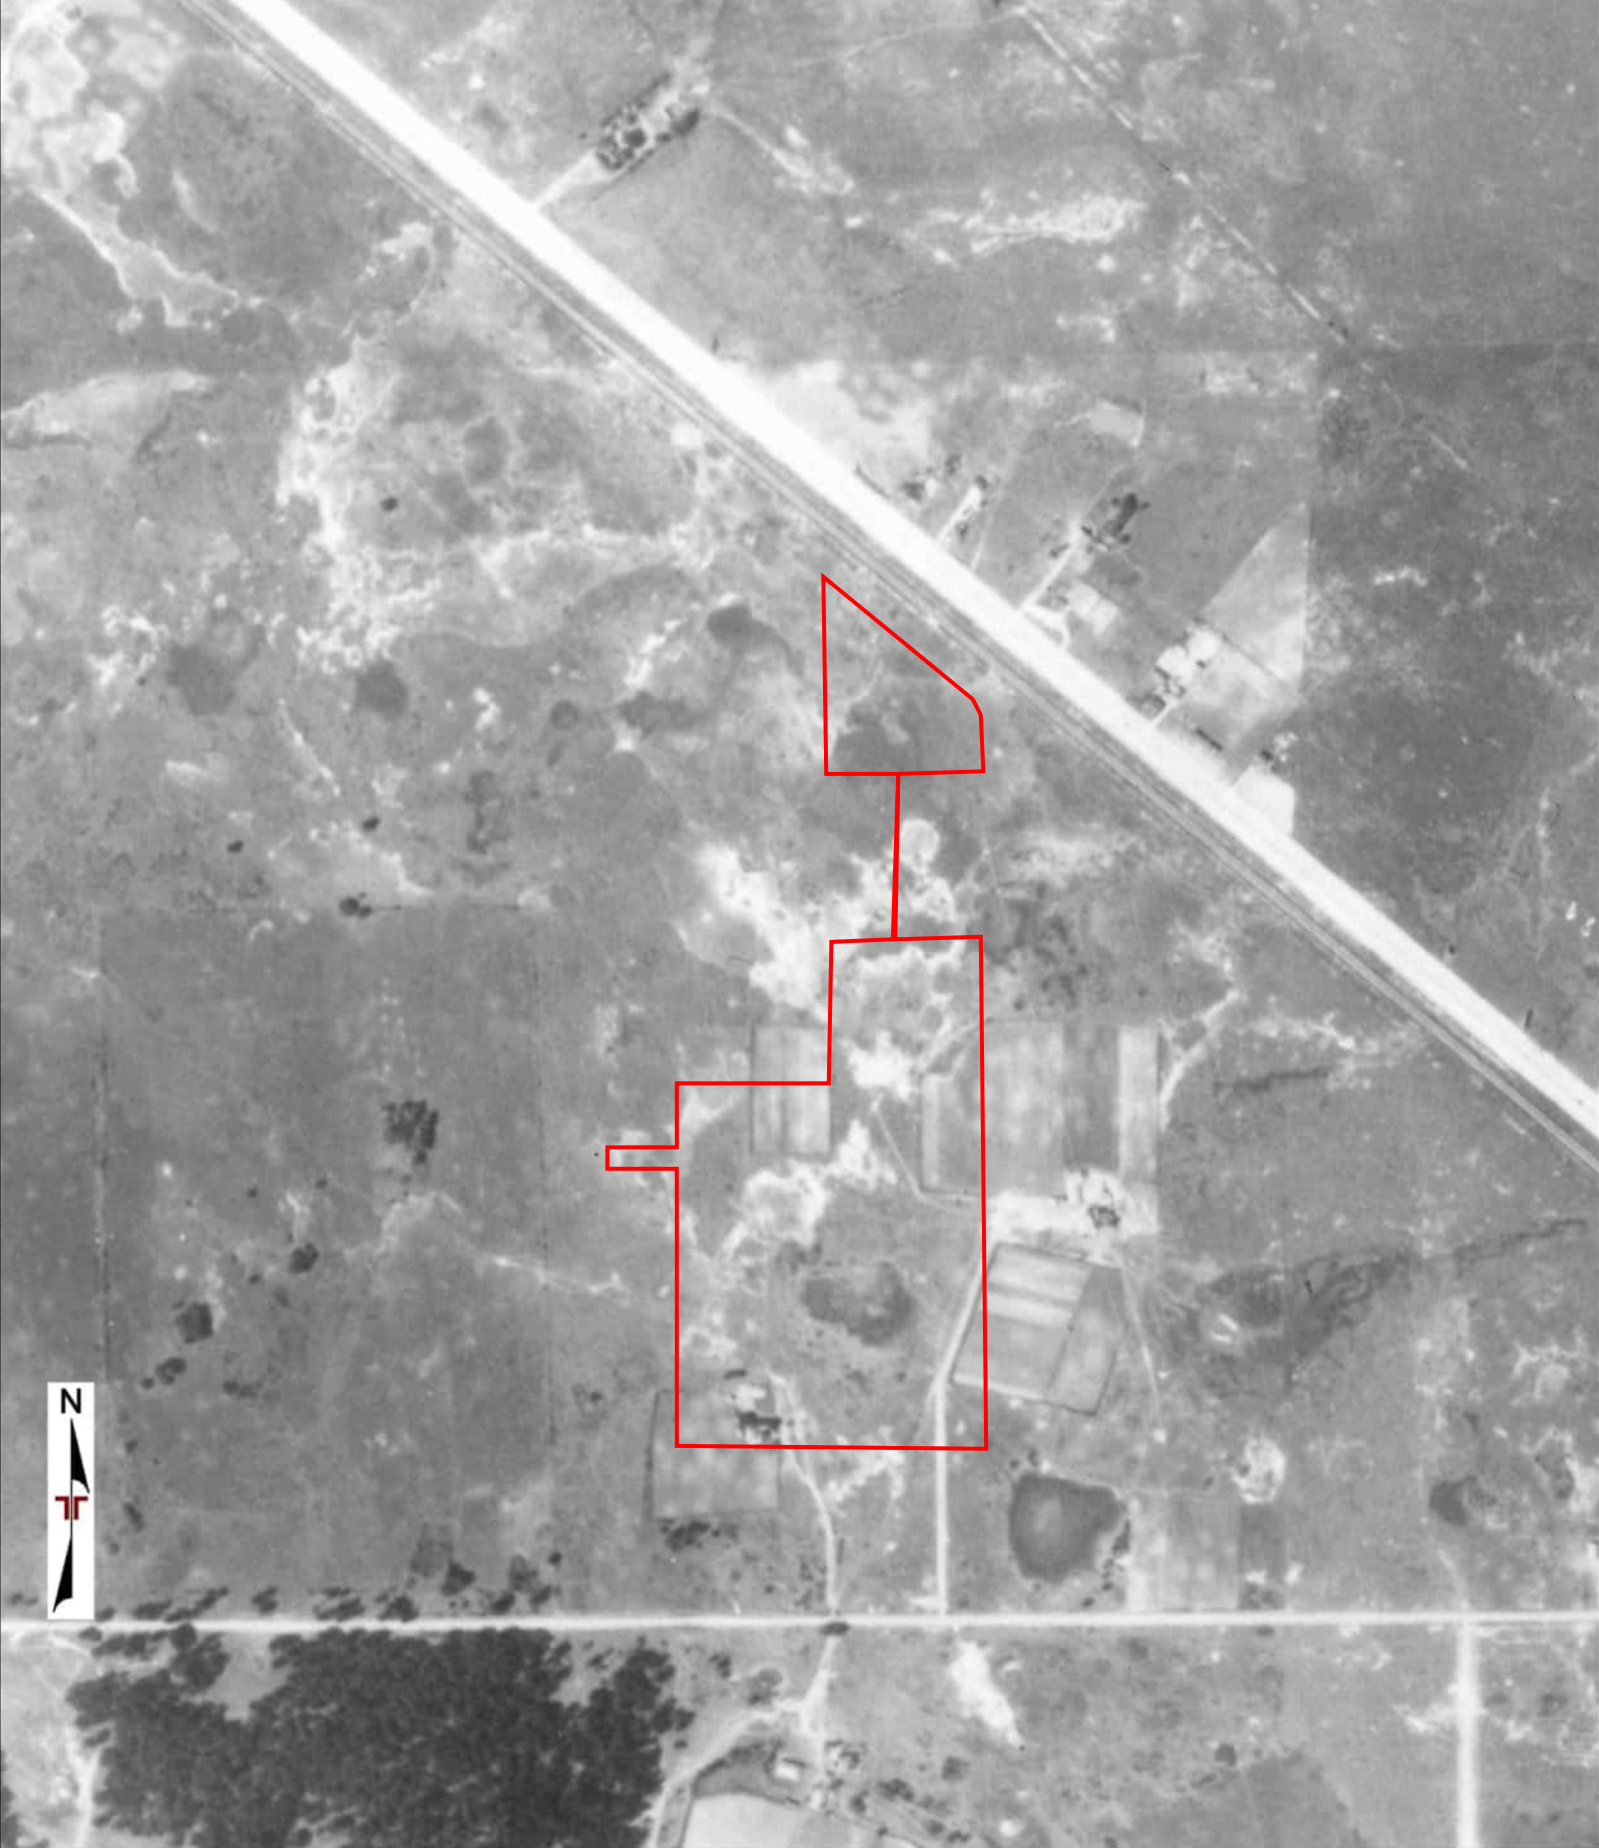

Project Manager: BMH	Project No. 92257097	 11555 Clay Rd Suite 100 Houston, Texas 77043	AERIAL PHOTO (1930 - TOBIN)	Appendix
Drawn by: ERIS	Scale: 1" = 500'		Waste Management Facility 1903-1907 Afton Street and 10701 Todd Street Houston, Texas	C
Checked by: JTK	File Name: 25021000111			
Approved by: BMH	Date: 2025-02-12			

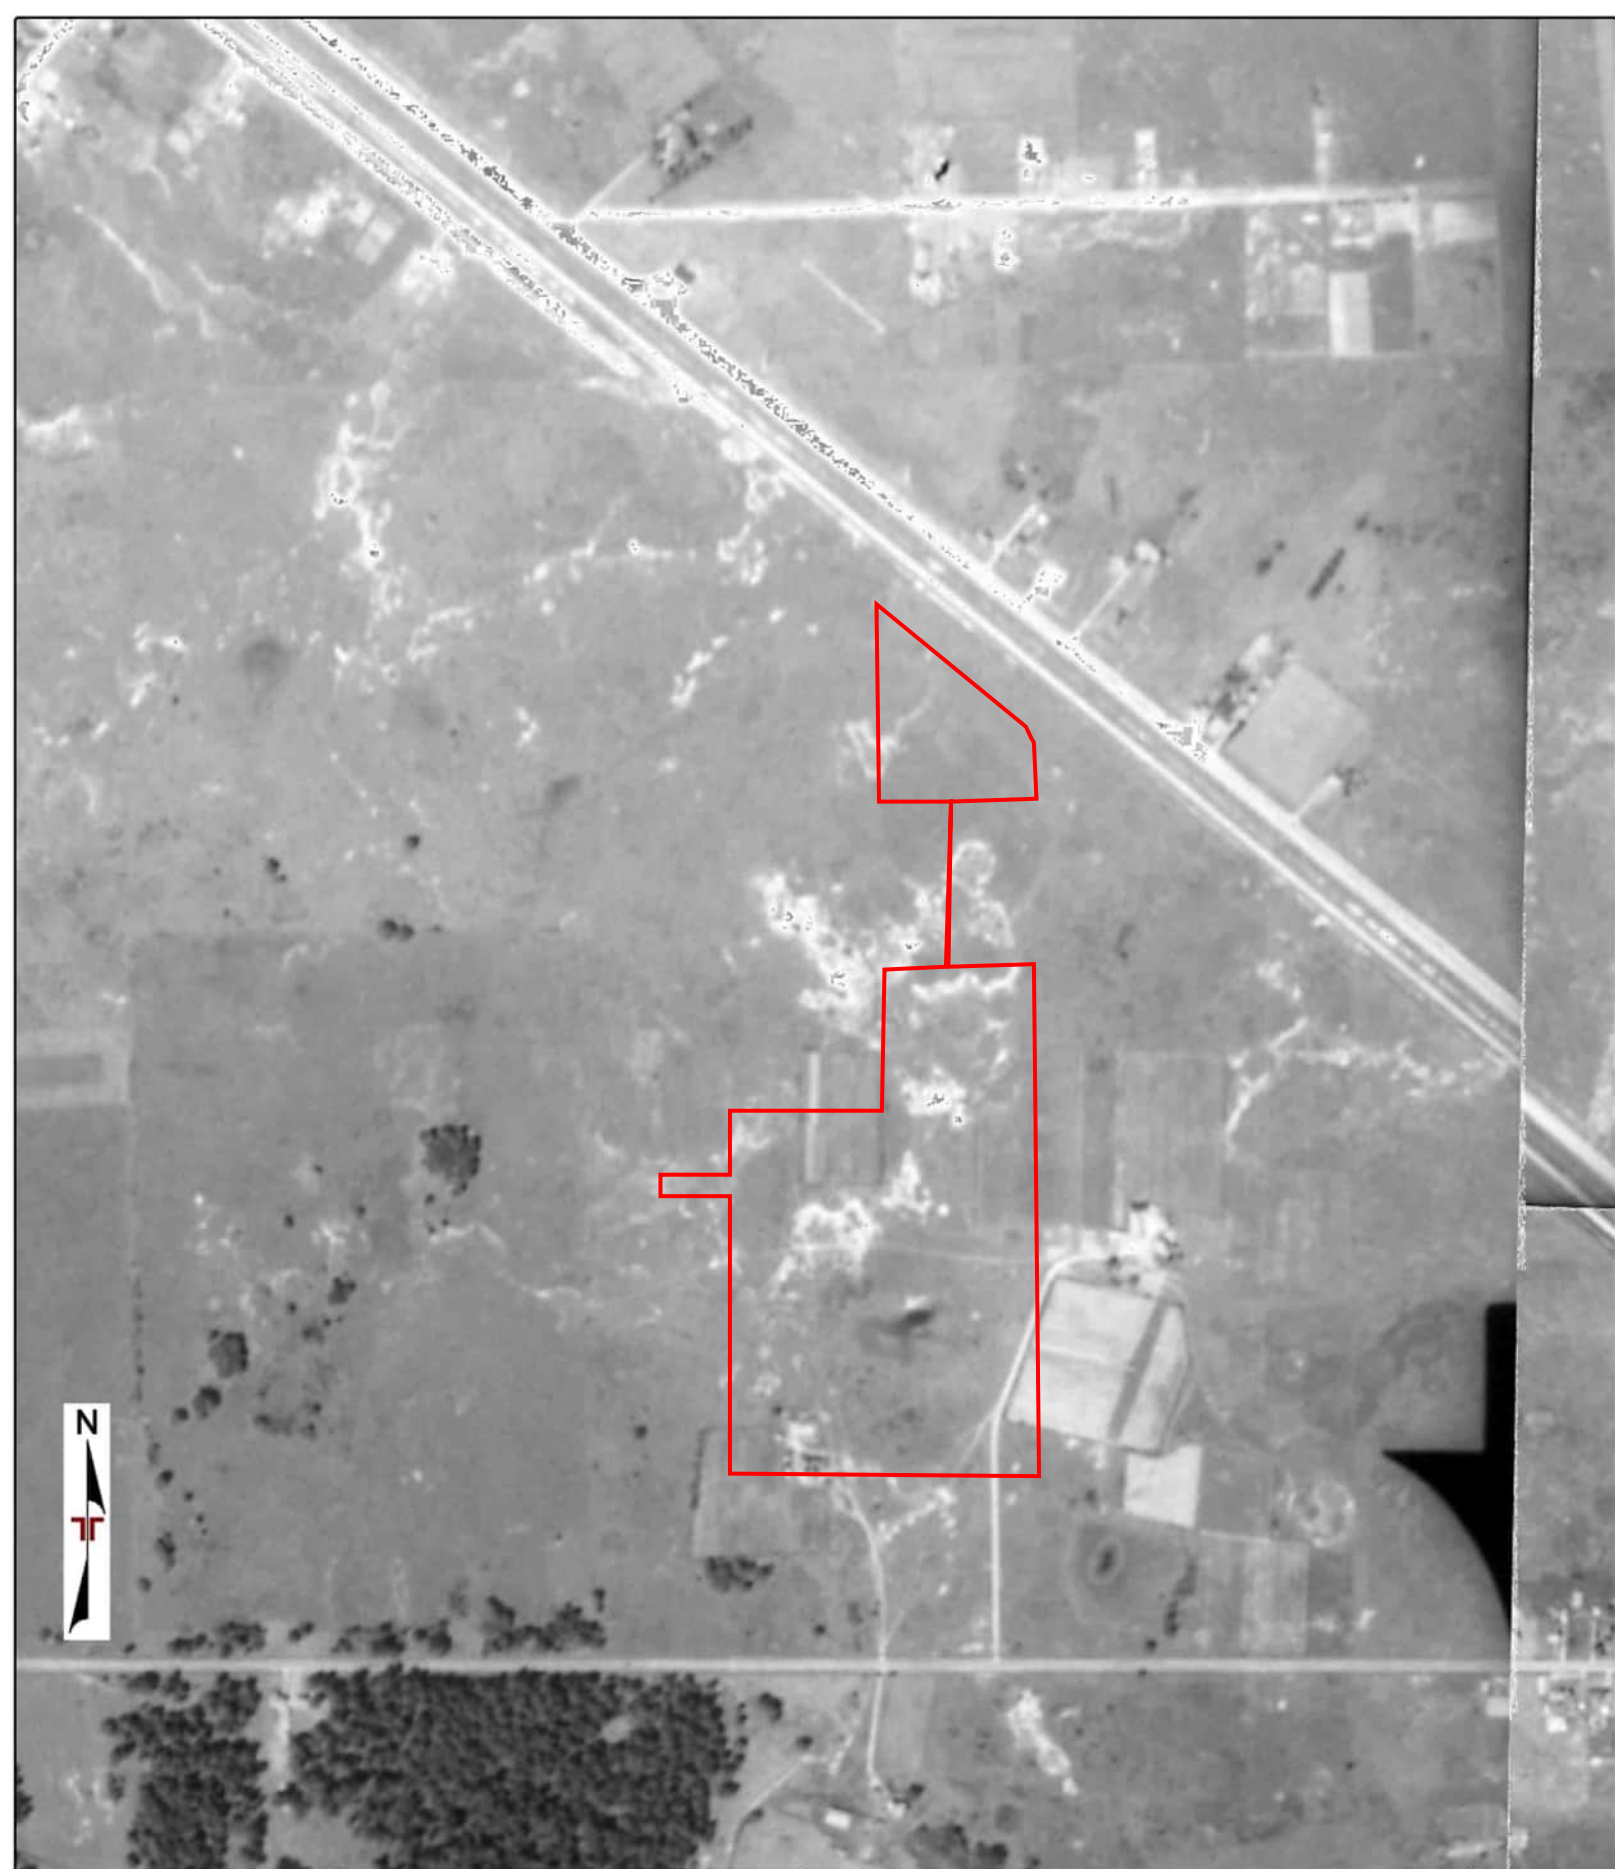

Project Manager: BMH	Project No. 92257097	 11555 Clay Rd Suite 100 Houston, Texas 77043	AERIAL PHOTO (1938 - ASCS)	Appendix
Drawn by: ERIS	Scale: 1" = 500'		Waste Management Facility 1903-1907 Afton Street and 10701 Todd Street Houston, Texas	C
Checked by: JTK	File Name: 25021000111			
Approved by: BMH	Date: 2025-02-12			



Project Manager: BMH	Project No. 92257097	 11555 Clay Rd Suite 100 Houston, Texas 77043	AERIAL PHOTO (1944 - ASCS)	Appendix
Drawn by: ERIS	Scale: 1" = 500'		Waste Management Facility 1903-1907 Afton Street and 10701 Todd Street Houston, Texas	C
Checked by: JTK	File Name: 25021000111			
Approved by: BMH	Date: 2025-02-12			



Project Manager: BMH	Project No. 92257097	 11555 Clay Rd Suite 100 Houston, Texas 77043	AERIAL PHOTO (1953 - ASCS)	Appendix
Drawn by: ERIS	Scale: 1" = 500'		Waste Management Facility	C
Checked by: JTK	File Name: 25021000111		1903-1907 Afton Street and 10701 Todd Street	
Approved by: BMH	Date: 2025-02-12		Houston, Texas	



Project Manager: BMH Drawn by: ERIS Checked by: JTK Approved by: BMH		 11555 Clay Rd Suite 100 Houston, Texas 77043	AERIAL PHOTO (1964 - ASCS)	Appendix
Project No. 92257097 Scale: 1" = 500' File Name: 25021000111 Date: 2025-02-12			Waste Management Facility 1903-1907 Afton Street and 10701 Todd Street Houston, Texas	C



Project Manager: BMH	Project No. 92257097	 11555 Clay Rd Suite 100 Houston, Texas 77043	AERIAL PHOTO (1966 - USGS)	Appendix
Drawn by: ERIS	Scale: 1" = 500'		Waste Management Facility 1903-1907 Afton Street and 10701 Todd Street Houston, Texas	C
Checked by: JTK	File Name: 25021000111			
Approved by: BMH	Date: 2025-02-12			



Project Manager: BMH	Project No. 92257097
Drawn by: ERIS	Scale: 1" = 500'
Checked by: JTK	File Name: 25021000111
Approved by: BMH	Date: 2025-02-12



11555 Clay Rd Suite 100
Houston, Texas 77043

AERIAL PHOTO (1976 - USGS)	Appendix
Waste Management Facility 1903-1907 Afton Street and 10701 Todd Street Houston, Texas	C



Project Manager: BMH	Project No. 92257097
Drawn by: ERIS	Scale: 1" = 500'
Checked by: JTK	File Name: 25021000111
Approved by: BMH	Date: 2025-02-12



11555 Clay Rd Suite 100
Houston, Texas 77043

AERIAL PHOTO (1983 - USGS)	Appendix
Waste Management Facility 1903-1907 Afton Street and 10701 Todd Street Houston, Texas	C



Project Manager: BMH	Project No. 92257097	 11555 Clay Rd Suite 100 Houston, Texas 77043	AERIAL PHOTO (1989 - TXDOT)	Appendix
Drawn by: ERIS	Scale: 1" = 500'		Waste Management Facility 1903-1907 Afton Street and 10701 Todd Street Houston, Texas	C
Checked by: JTK	File Name: 25021000111			
Approved by: BMH	Date: 2025-02-12			



Project Manager: BMH	Project No. 92257097	 11555 Clay Rd Suite 100 Houston, Texas 77043	AERIAL PHOTO (1995 - USGS)	Appendix
Drawn by: ERIS	Scale: 1" = 500'		Waste Management Facility 1903-1907 Afton Street and 10701 Todd Street Houston, Texas	C
Checked by: JTK	File Name: 25021000111			
Approved by: BMH	Date: 2025-02-12			




Project Manager: BMH	Project No. 92257097	 11555 Clay Rd Suite 100 Houston, Texas 77043	AERIAL PHOTO (2004 - USDA)	Appendix
Drawn by: ERIS	Scale: 1" = 500'		Waste Management Facility 1903-1907 Afton Street and 10701 Todd Street Houston, Texas	C
Checked by: JTK	File Name: 25021000111			
Approved by: BMH	Date: 2025-02-12			



Project Manager: BMH	Project No. 92257097	 11555 Clay Rd Suite 100 Houston, Texas 77043	AERIAL PHOTO (2005 - USDA)	Appendix
Drawn by: ERIS	Scale: 1" = 500'		Waste Management Facility	C
Checked by: JTK	File Name: 25021000111		1903-1907 Afton Street and 10701 Todd Street	
Approved by: BMH	Date: 2025-02-12		Houston, Texas	



Project Manager: BMH	Project No. 92257097	 11555 Clay Rd Suite 100 Houston, Texas 77043	AERIAL PHOTO (2008 - USDA)	Appendix
Drawn by: ERIS	Scale: 1" = 500'		Waste Management Facility 1903-1907 Afton Street and 10701 Todd Street Houston, Texas	C
Checked by: JTK	File Name: 25021000111			
Approved by: BMH	Date: 2025-02-12			

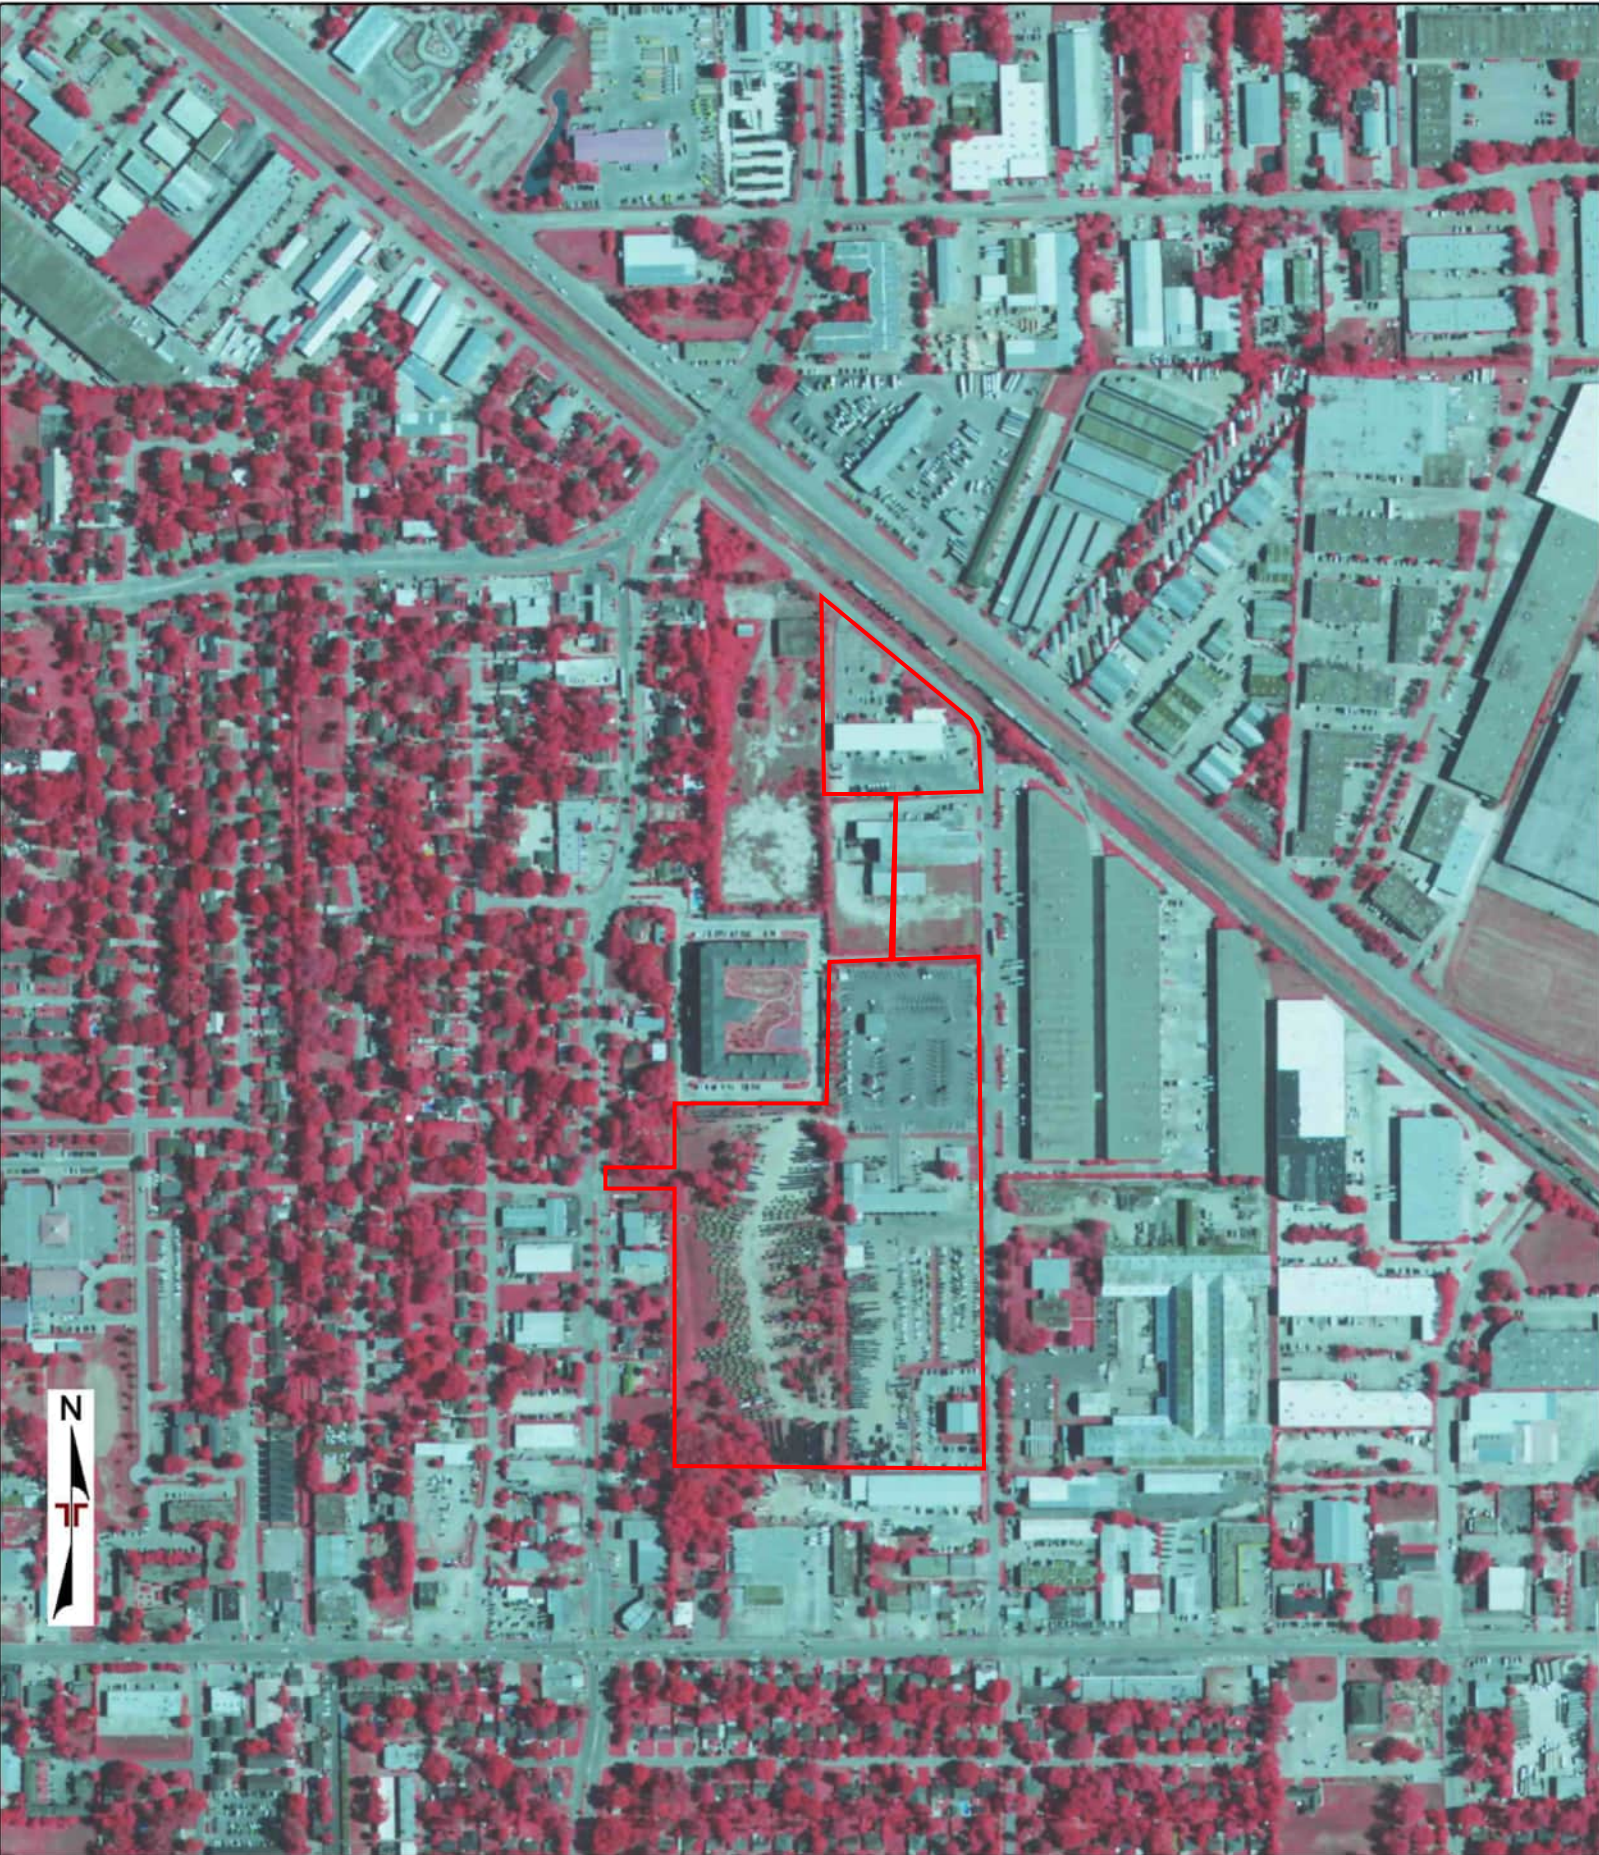

Project Manager: BMH	Project No. 92257097
Drawn by: ERIS	Scale: 1" = 500'
Checked by: JTK	File Name: 25021000111
Approved by: BMH	Date: 2025-02-12



11555 Clay Rd Suite 100
Houston, Texas 77043

AERIAL PHOTO (2010 - USDA)	Appendix
Waste Management Facility 1903-1907 Afton Street and 10701 Todd Street Houston, Texas	C



Project Manager: BMH	Project No. 92257097	 11555 Clay Rd Suite 100 Houston, Texas 77043	AERIAL PHOTO (2012 - USDA)	Appendix
Drawn by: ERIS	Scale: 1" = 500'		Waste Management Facility 1903-1907 Afton Street and 10701 Todd Street Houston, Texas	C
Checked by: JTK	File Name: 25021000111			
Approved by: BMH	Date: 2025-02-12			



Project Manager: BMH	Project No. 92257097
Drawn by: ERIS	Scale: 1" = 500'
Checked by: JTK	File Name: 25021000111
Approved by: BMH	Date: 2025-02-12



11555 Clay Rd Suite 100
Houston, Texas 77043

AERIAL PHOTO (2014 - USDA)	Appendix
Waste Management Facility 1903-1907 Afton Street and 10701 Todd Street Houston, Texas	C



Project Manager: BMH	Project No. 92257097
Drawn by: ERIS	Scale: 1" = 500'
Checked by: JTK	File Name: 25021000111
Approved by: BMH	Date: 2025-02-12



11555 Clay Rd Suite 100
Houston, Texas 77043

AERIAL PHOTO (2016 - USDA)	Appendix
Waste Management Facility 1903-1907 Afton Street and 10701 Todd Street Houston, Texas	C



Project Manager: BMH	Project No. 92257097	 11555 Clay Rd Suite 100 Houston, Texas 77043	AERIAL PHOTO (2018 - USDA)	Appendix
Drawn by: ERIS	Scale: 1" = 500'		Waste Management Facility 1903-1907 Afton Street and 10701 Todd Street Houston, Texas	C
Checked by: JTK	File Name: 25021000111			
Approved by: BMH	Date: 2025-02-12			



Project Manager: BMH	Project No. 92257097
Drawn by: ERIS	Scale: 1" = 500'
Checked by: JTK	File Name: 25021000111
Approved by: BMH	Date: 2025-02-12



11555 Clay Rd Suite 100
Houston, Texas 77043

AERIAL PHOTO (2020 - USDA)	Appendix
Waste Management Facility 1903-1907 Afton Street and 10701 Todd Street Houston, Texas	C




Project Manager: BMH	Project No. 92257097
Drawn by: ERIS	Scale: 1" = 500'
Checked by: JTK	File Name: 25021000111
Approved by: BMH	Date: 2025-02-12



11555 Clay Rd Suite 100
Houston, Texas 77043

AERIAL PHOTO (2022 - USDA)	Appendix
Waste Management Facility 1903-1907 Afton Street and 10701 Todd Street Houston, Texas	C

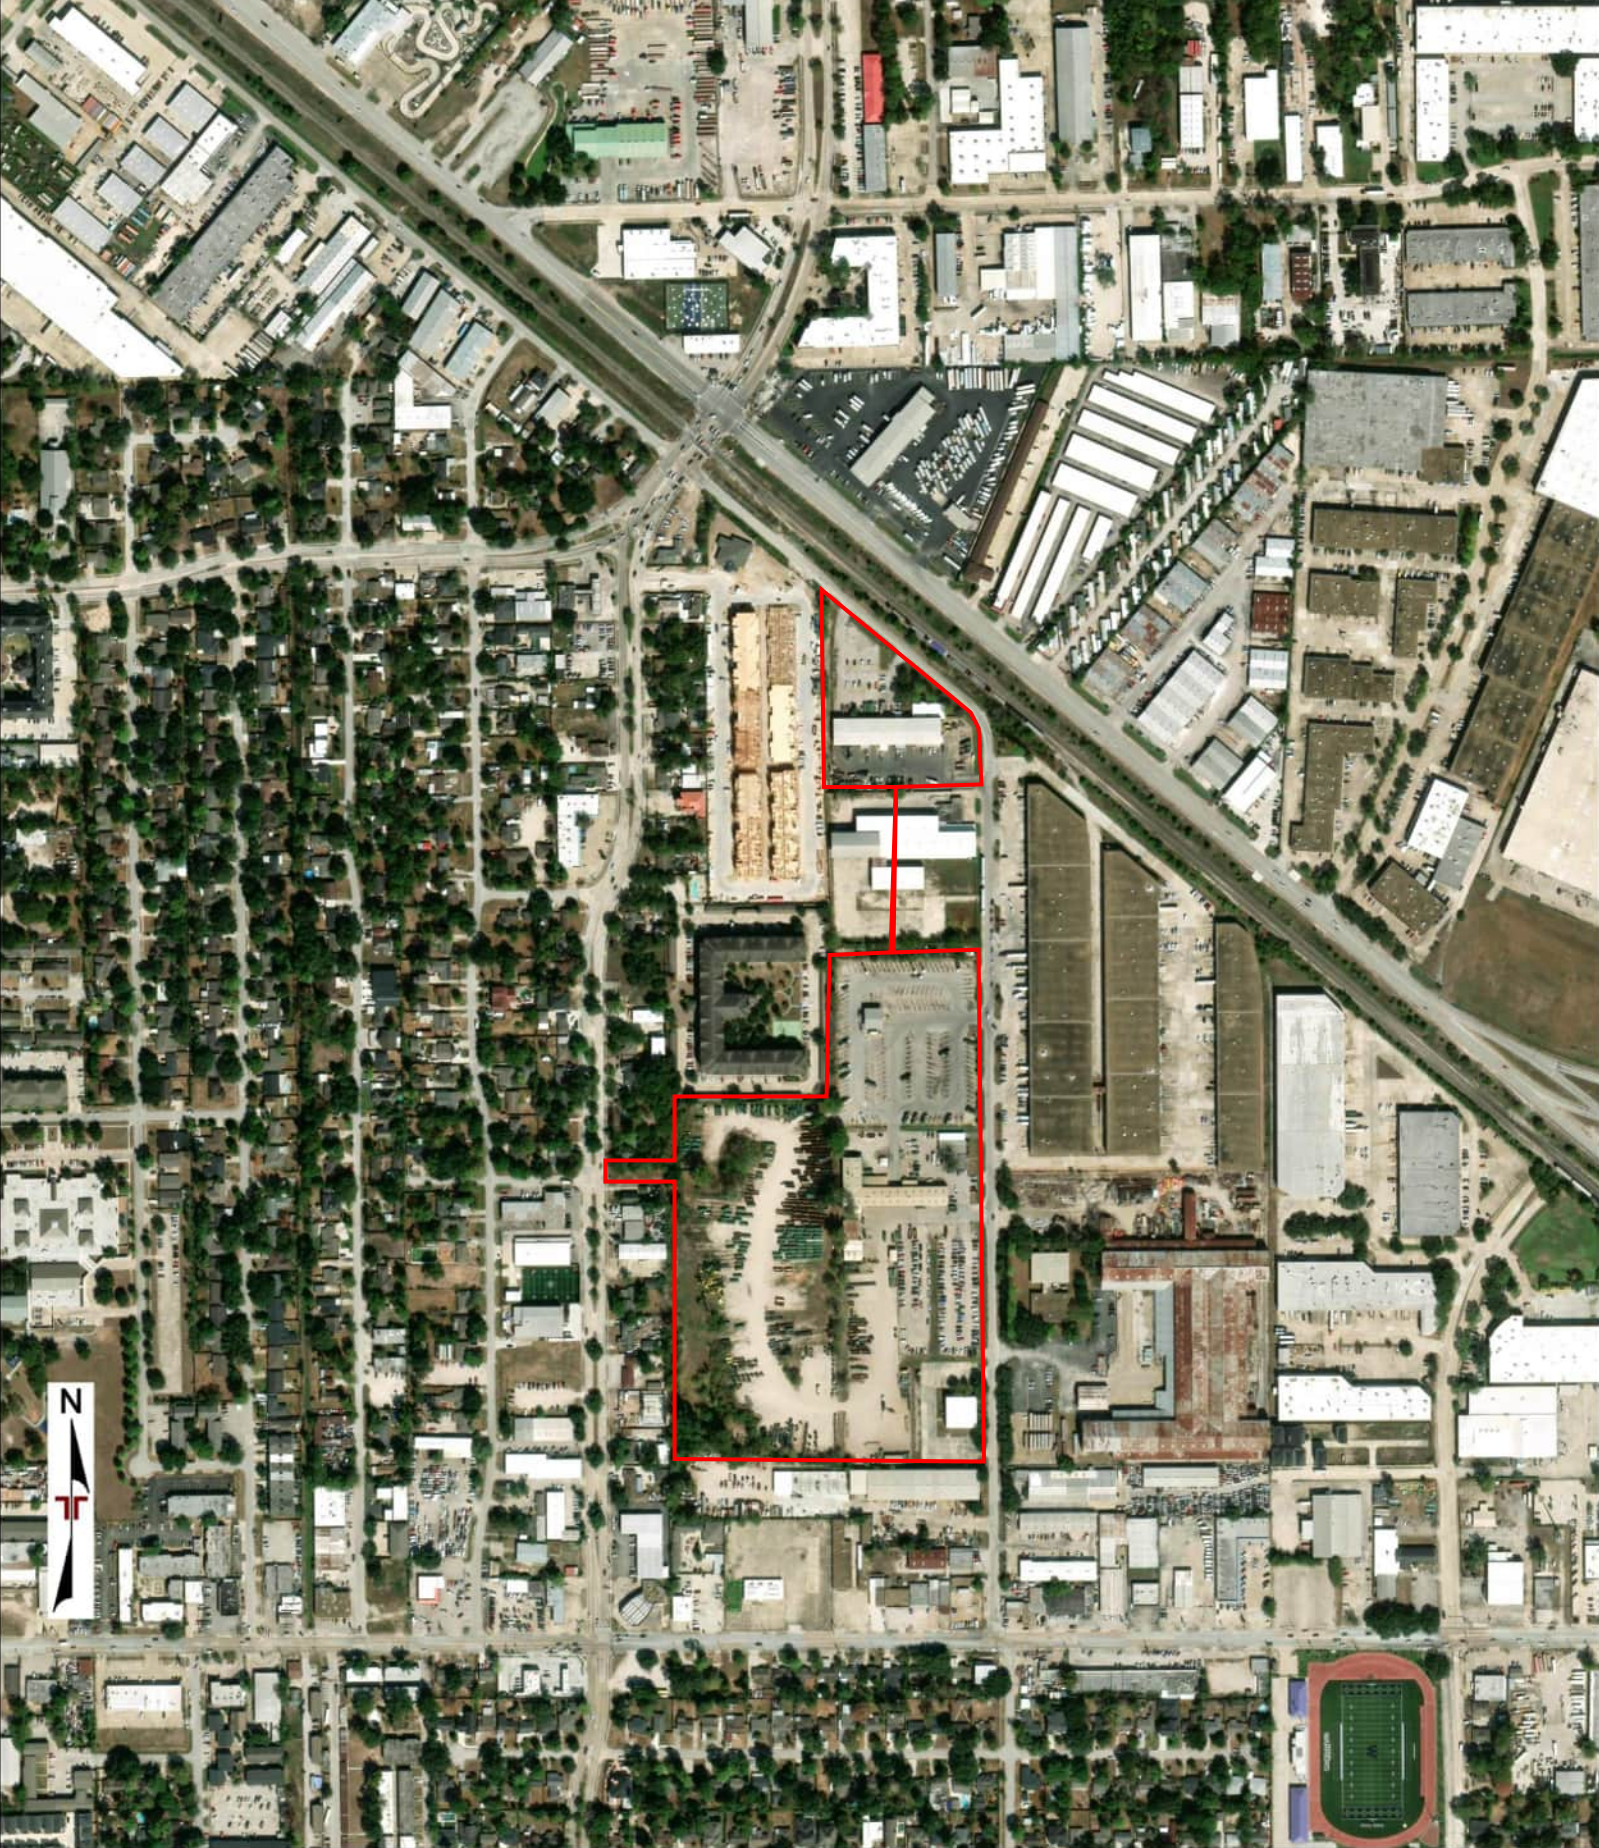

Project Manager: BMH	Project No. 92257097
Drawn by: ERIS	Scale: 1" = 500'
Checked by: JTK	File Name: 25021000111
Approved by: BMH	Date: 2025-02-12



11555 Clay Rd Suite 100
Houston, Texas 77043

AERIAL PHOTO (2023 - MAXAR)	Appendix
Waste Management Facility 1903-1907 Afton Street and 10701 Todd Street Houston, Texas	C



FIRE INSURANCE MAPS

Project Property: Waste Management Facility
1903-1907 Afton Street and 10701 Todd Street Houston TX

Project No: 92257097

Requested By: Terracon

Order No: 25021000111

Date Completed: February 11, 2025

Listed below, please find the results of our search for historic fire insurance maps from our in-house collection, performed in conjunction with your ERIS report.

Date	City	State	Volume	Sheet Number(s)
1970	Houston	Texas	10	1427


Individual Fire Insurance Maps for the subject property and/or adjacent sites are included with the ERIS environmental database report to be used for research purposes only and cannot be resold for any other commercial uses other than for use in a Phase I environmental assessment.

Environmental Risk Information Services

A division of Glacier Media Inc.



1.866.517.5204 | info@erisinfo.com | erisinfo.com

Fire Insurance Map

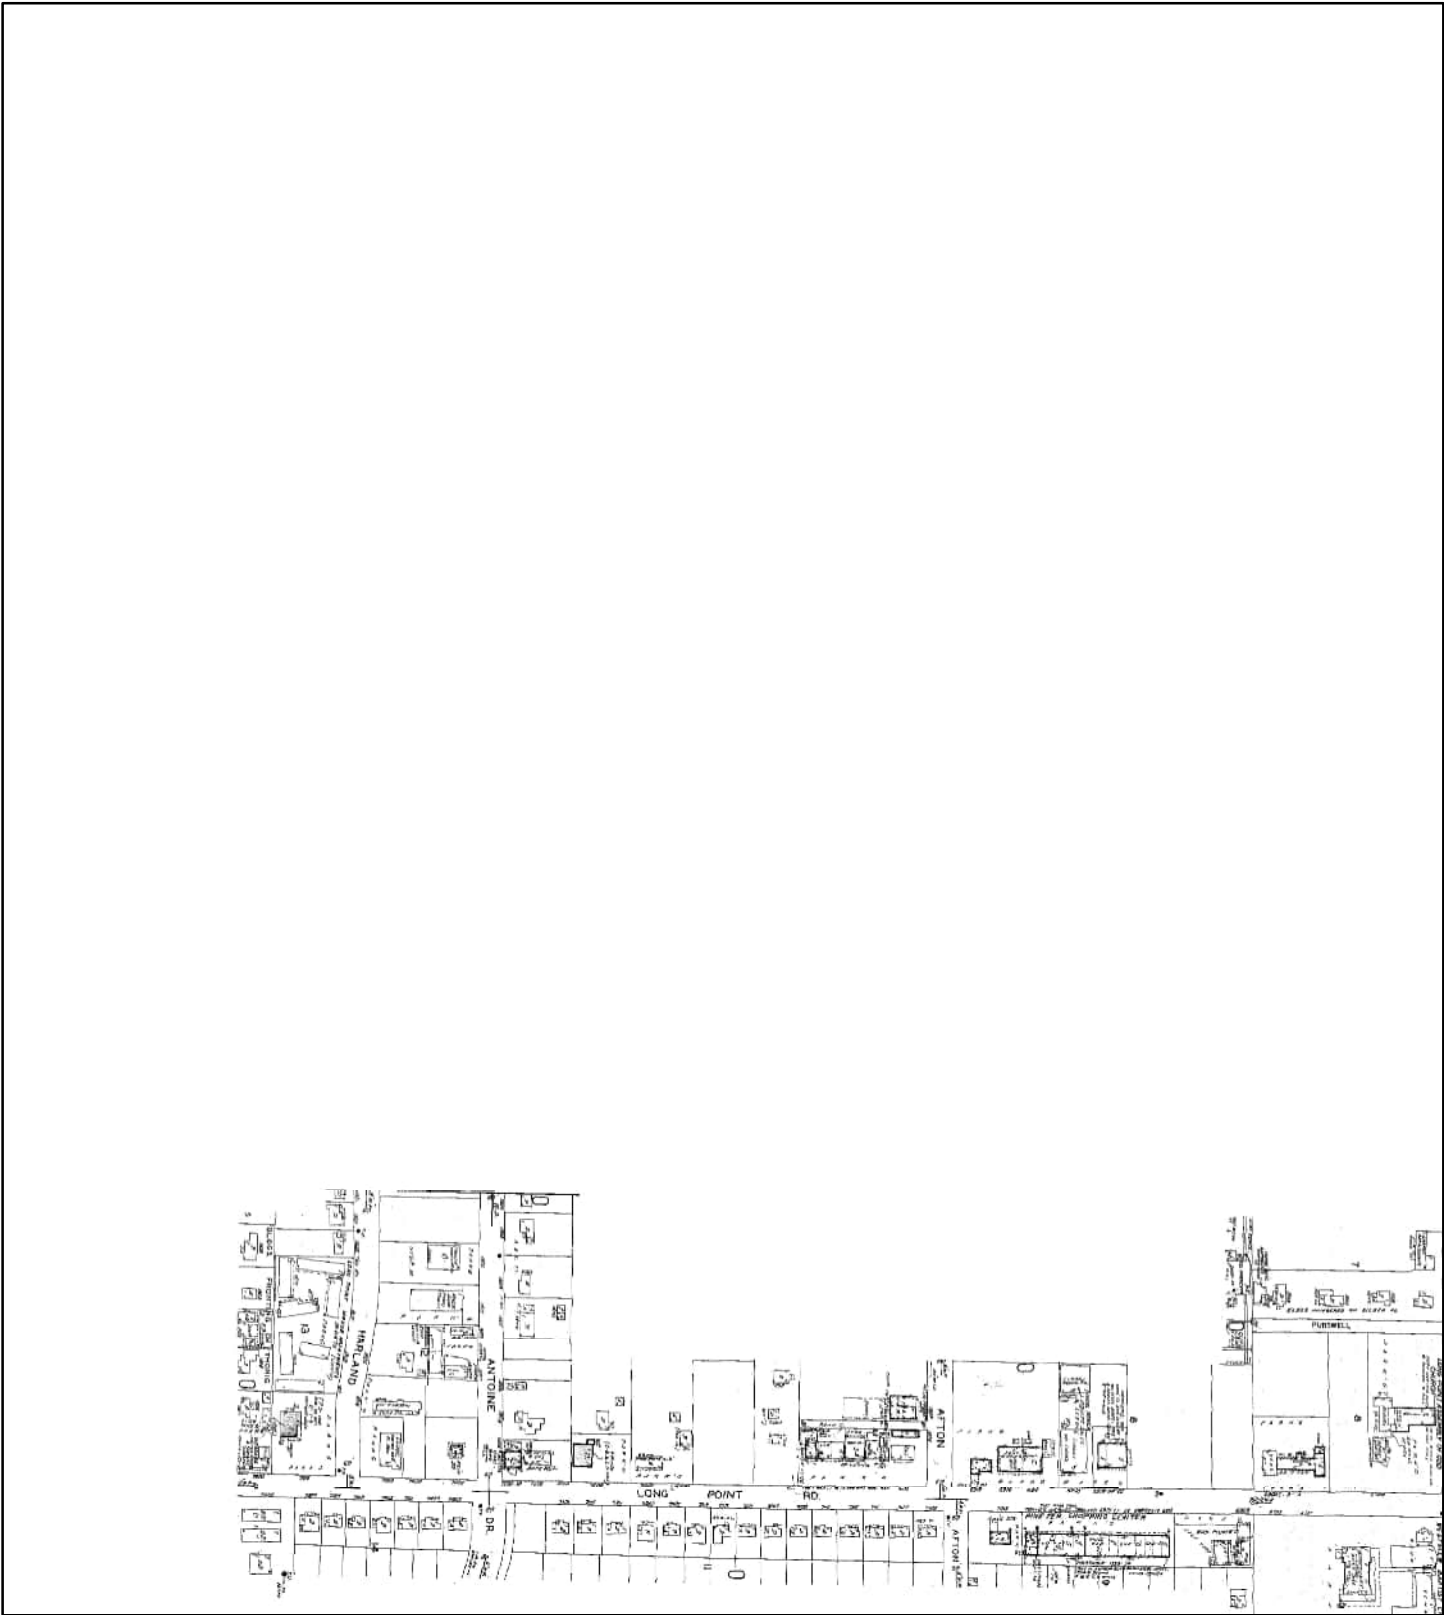

1970

Address: 1903-1907 Afton Street and 10701 Todd Street Houston TX

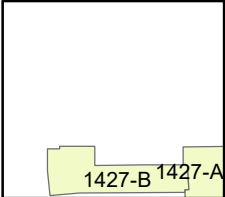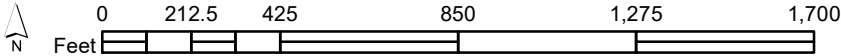

Map sheet(s):
Volume 10: 1427;

Order Number 25021000111



APPENDIX D

ENVIRONMENTAL DATABASE INFORMATION



DATABASE REPORT

Project Property:	<i>Waste Management Facility 1903-1907 Afton Street and 10701 Todd Street Houston TX</i>
Project No:	<i>92257097</i>
Report Type:	<i>Database Report</i>
Order No:	<i>25021000111</i>
Requested by:	<i>Terracon Consultants, Inc.</i>
Date Completed:	<i>February 24, 2025</i>

Environmental Risk Information Services

A division of Glacier Media Inc.

1.866.517.5204 | info@erisinfo.com | erisinfo.com

Table of Contents

Table of Contents.....	2
Executive Summary.....	3
Executive Summary: Report Summary.....	4
Executive Summary: Site Report Summary - Project Property.....	9
Executive Summary: Site Report Summary - Surrounding Properties.....	11
Executive Summary: Summary by Data Source.....	25
Map.....	44
Aerial.....	47
Topographic Map.....	48
Detail Report.....	49
Unplottable Summary.....	410
Unplottable Report.....	411
Appendix: Database Descriptions.....	412
Definitions.....	428

Notice: IMPORTANT LIMITATIONS and YOUR LIABILITY

Reliance on information in Report: This report DOES NOT replace a full Phase I Environmental Site Assessment but is solely intended to be used as database review of environmental records.

License for use of information in Report: No page of this report can be used without this cover page, this notice and the project property identifier. The information in Report(s) may not be modified or re-sold.

Your Liability for misuse: Using this Service and/or its reports in a manner contrary to this Notice or your agreement will be in breach of copyright and contract and ERIS may obtain damages for such mis-use, including damages caused to third parties, and gives ERIS the right to terminate your account, rescind your license to any previous reports and to bar you from future use of the Service.

No warranty of Accuracy or Liability for ERIS: The information contained in this report has been produced by ERIS Information Inc. ("ERIS") using various sources of information, including information provided by Federal and State government departments. The report applies only to the address and up to the date specified on the cover of this report, and any alterations or deviation from this description will require a new report. This report and the data contained herein does not purport to be and does not constitute a guarantee of the accuracy of the information contained herein and does not constitute a legal opinion nor medical advice. Although ERIS has endeavored to present you with information that is accurate, ERIS disclaims, any and all liability for any errors, omissions, or inaccuracies in such information and data, whether attributable to inadvertence, negligence or otherwise, and for any consequences arising therefrom. Liability on the part of ERIS is limited to the monetary value paid for this report.

Trademark and Copyright: You may not use the ERIS trademarks or attribute any work to ERIS other than as outlined above. This Service and Report (s) are protected by copyright owned by ERIS Information Inc. Copyright in data used in the Service or Report(s) (the "Data") is owned by ERIS or its licensors. The Service, Report(s) and Data may not be copied or reproduced in whole or in any substantial part without prior written consent of ERIS.

Executive Summary

Property Information:

Project Property: *Waste Management Facility
1903-1907 Afton Street and 10701 Todd Street Houston TX*

Project No: *92257097*

Coordinates:

Latitude:	<i>29.80966098</i>
Longitude:	<i>-95.47303082</i>
UTM Northing:	<i>3,299,891.40</i>
UTM Easting:	<i>260,948.04</i>
UTM Zone:	<i>UTM Zone 15R</i>

Elevation: *71 FT*

Order Information:

Order No: *25021000111*

Date Requested: *February 10, 2025*

Requested by: *Terracon Consultants, Inc.*

Report Type: *Database Report*

Historicals/Products:

Aerial Photographs	<i>Historical Aerials (with Project Boundaries)</i>
City Directory Search	<i>CD - 2 Street Search</i>
ERIS Xplorer	<i>ERIS Xplorer</i>
Excel Add-On	<i>Excel Add-On</i>
Fire Insurance Maps	<i>US Fire Insurance Maps</i>
Physical Setting Report (PSR)	<i>Physical Setting Report (PSR)</i>
Topographic Map	<i>Topographic Maps</i>
terraDOCS Report	<i>terraDOCS (Terracon)</i>

Executive Summary: Report Summary

Database	Searched	Search Radius	Project Property	Within 0.12mi	0.125mi to 0.25mi	0.25mi to 0.50mi	0.50mi to 1.00mi	Total
<u>Standard Environmental Records</u>								
Federal								
NPL	Y	1	0	0	0	0	0	0
PROPOSED NPL	Y	1	0	0	0	0	0	0
DELETED NPL	Y	0.5	0	0	0	0	-	0
SEMS	Y	0.5	0	0	0	0	-	0
ODI	Y	0.5	0	0	0	0	-	0
SEMS ARCHIVE	Y	0.5	0	0	0	0	-	0
CERCLIS	Y	0.5	0	0	0	0	-	0
IODI	Y	0.5	0	0	0	0	-	0
CERCLIS NFRAP	Y	0.5	0	0	0	0	-	0
CERCLIS LIENS	Y	PO	0	-	-	-	-	0
RCRA CORRACTS	Y	1	0	0	0	0	0	0
RCRA TSD	Y	0.5	0	0	0	0	-	0
RCRA LQG	Y	0.25	0	0	0	-	-	0
RCRA SQG	Y	0.25	0	0	1	-	-	1
RCRA VSQG	Y	0.25	0	0	1	-	-	1
RCRA NON GEN	Y	0.25	1	8	7	-	-	16
RCRA CONTROLS	Y	0.5	0	0	0	0	-	0
FED ENG	Y	PO	0	-	-	-	-	0
FED INST	Y	PO	0	-	-	-	-	0
LUCIS	Y	PO	0	-	-	-	-	0
NPL IC	Y	0.5	0	0	0	0	-	0
ERNS 1982 TO 1986	Y	PO	0	-	-	-	-	0
ERNS 1987 TO 1989	Y	PO	0	-	-	-	-	0
ERNS	Y	PO	0	-	-	-	-	0
FED BROWNFIELDS	Y	0.5	0	0	0	0	-	0
FEMA UST	Y	0.25	0	0	0	-	-	0
FRP	Y	0.25	0	0	0	-	-	0

Database	Searched	Search Radius	Project Property	Within 0.12mi	0.125mi to 0.25mi	0.25mi to 0.50mi	0.50mi to 1.00mi	Total
DELISTED FRP	Y	0.25	0	0	0	-	-	0
HIST GAS STATIONS	Y	0.125	0	0	-	-	-	0
REFN	Y	0.25	0	0	0	-	-	0
BULK TERMINAL	Y	0.25	0	0	0	-	-	0
SEMS LIEN	Y	PO	0	-	-	-	-	0
SUPERFUND ROD	Y	1	0	0	0	0	0	0
State								
SUPERFUND	Y	1	0	0	0	0	0	0
SHWS	Y	1	0	0	0	0	0	0
SDA	Y	1	0	0	1	1	3	5
DELISTED SHWS	Y	1	0	0	0	0	0	0
SWF/LF	Y	0.5	1	1	0	0	-	2
CLI	Y	0.5	0	0	0	0	-	0
HGAC CLI	Y	0.5	0	0	0	0	-	0
AACOG CLI	Y	0.5	0	0	0	0	-	0
IHW	Y	0.25	0	0	0	-	-	0
IHW RECEIVER	Y	0.25	0	0	0	-	-	0
RWS	Y	0.125	0	0	-	-	-	0
LPST	Y	0.5	0	6	3	8	-	17
DELISTED LST	Y	0.5	0	0	0	0	-	0
UST	Y	0.125	2	12	-	-	-	14
AST	Y	0.125	1	3	-	-	-	4
PST	Y	0.125	0	0	-	-	-	0
HIST TANK	Y	0.125	1	0	-	-	-	1
UST AUSTIN	Y	0.25	0	0	0	-	-	0
PETROL CAVERN	Y	PO	0	-	-	-	-	0
DTNK	Y	0.25	0	0	0	-	-	0
AUL	Y	PO	0	-	-	-	-	0
VCP	Y	0.5	0	2	2	3	-	7
VCP RRC	Y	0.5	0	0	0	0	-	0
OP CLEANUP	Y	0.5	0	0	0	0	-	0
IOP	Y	0.25	0	0	2	-	-	2
BROWNFIELDS	Y	0.5	0	0	0	0	-	0
BROWN RRC	Y	0.5	0	0	0	0	-	0

Database	Searched	Search Radius	Project Property	Within 0.12mi	0.125mi to 0.25mi	0.25mi to 0.50mi	0.50mi to 1.00mi	Total
MSD	Y	0.25	0	0	0	-	-	0
Tribal								
INDIAN LUST	Y	0.5	0	0	0	0	-	0
INDIAN UST	Y	0.125	0	0	-	-	-	0
DELISTED INDIAN LST	Y	0.5	0	0	0	0	-	0
DELISTED INDIAN UST	Y	0.125	0	0	-	-	-	0

County *No County standard environmental record sources available for this State.*

Additional Environmental Records

Federal

PFAS GHG	Y	0.5	0	0	0	0	-	0
OSC RESPONSE	Y	0.125	0	0	-	-	-	0
PFAS NPL	Y	0.5	0	0	0	0	-	0
PFAS FED SITES	Y	0.5	0	0	0	0	-	0
PFAS SSEHRI	Y	PO	0	-	-	-	-	0
PFAS ERNS	Y	0.5	0	0	0	0	-	0
PFAS NPDES	Y	0.5	0	0	0	0	-	0
PFAS WATER	Y	0.5	0	0	0	0	-	0
PFAS TSCA	Y	0.5	0	0	0	0	-	0
PFAS E-MANIFEST	Y	0.5	0	0	0	0	-	0
PFAS IND	Y	0.5	1	3	1	4	-	9
HMIRS	Y	PO	1	-	-	-	-	1
NCDL	Y	PO	0	-	-	-	-	0
TSCA	Y	PO	0	-	-	-	-	0
HIST TSCA	Y	PO	0	-	-	-	-	0
FTTS ADMIN	Y	PO	0	-	-	-	-	0
FTTS INSP	Y	PO	0	-	-	-	-	0
PRP	Y	PO	0	-	-	-	-	0
SCRD DRYCLEANER	Y	0.5	0	0	0	0	-	0
ICIS	Y	PO	0	-	-	-	-	0
FED DRYCLEANERS	Y	0.25	0	0	0	-	-	0
DELISTED FED DRY	Y	0.25	0	0	0	-	-	0
FUDS	Y	0.5	0	0	0	0	-	0
FUDS MRS	Y	1	0	0	0	0	0	0
FORMER NIKE	Y	0.5	0	0	0	0	-	0

Database	Searched	Search Radius	Project Property	Within 0.12mi	0.125mi to 0.25mi	0.25mi to 0.50mi	0.50mi to 1.00mi	Total
PIPELINE INCIDENT	Y	PO	0	-	-	-	-	0
MLTS	Y	PO	0	-	-	-	-	0
HIST MLTS	Y	PO	0	-	-	-	-	0
MINES	Y	0.125	0	0	-	-	-	0
SMCRA	Y	0.5	0	0	0	0	-	0
MRDS	Y	0.125	0	0	-	-	-	0
LM SITES	Y	0.125	0	0	-	-	-	0
ALT FUELS	Y	0.25	0	0	0	-	-	0
CONSENT DECREES	Y	0.25	0	0	0	-	-	0
AFS	Y	PO	0	1	-	-	-	1
SSTS	Y	PO	0	-	-	-	-	0
PCBT	Y	0.5	0	0	0	0	-	0
PCB	Y	PO	0	-	-	-	-	0
POWER PLANTS	Y	0.125	0	0	-	-	-	0
State								
PRIORITY CLEAN	Y	0.5	0	0	1	1	-	2
DRYCLEANERS	Y	0.25	0	0	1	-	-	1
DELISTED DRYCLEANERS	Y	0.25	0	0	0	-	-	0
APAR	Y	0.5	0	1	0	3	-	4
SPILLS	Y	PO	0	-	-	-	-	0
IHW CORR ACTION	Y	0.5	0	1	1	2	-	4
PFAS	Y	0.5	0	0	0	0	-	0
LAND APPL	Y	PO	0	-	-	-	-	0
NOV	Y	0.125	1	4	-	-	-	5
NOE	Y	0.25	0	2	1	-	-	3
LIENS	Y	PO	0	-	-	-	-	0
ORD	Y	0.25	0	3	3	-	-	6
HIST RCRA NONRCRA	Y	0.5	3	9	8	27	-	47
RTOL	Y	PO	0	-	-	-	-	0
UIC	Y	PO	0	-	-	-	-	0
IHW GENERATOR	Y	0.25	2	9	12	-	-	23
IHW TRANSPORT	Y	0.25	4	0	3	-	-	7
EMISSIONS	Y	0.25	0	0	0	-	-	0
TIER 2	Y	PO	6	-	-	-	-	6
EDWARDS AQUIFER	Y	PO	0	-	-	-	-	0

<i>Database</i>	<i>Searched</i>	<i>Search Radius</i>	<i>Project Property</i>	<i>Within 0.12mi</i>	<i>0.125mi to 0.25mi</i>	<i>0.25mi to 0.50mi</i>	<i>0.50mi to 1.00mi</i>	<i>Total</i>
Tribal	<i>No Tribal additional environmental record sources available for this State.</i>							
County	<i>No County additional environmental record sources available for this State.</i>							

<i>Total:</i>	<i>24</i>	<i>65</i>	<i>48</i>	<i>49</i>	<i>3</i>	<i>189</i>

** PO – Property Only*

** 'Property and adjoining properties' database search radii are set at 0.25 miles.*

Executive Summary: Site Report Summary - Project Property

Map Key	DB	Company/Site Name	Address	Direction	Distance (mi/ft)	Elev Diff (ft)	Page Number
1	AST	WASTE MANAGEMENT OF HOUSTON	1903 AFTON ST HOUSTON TX 77055 <i>Facility ID PST ID No Facility Status (Web): 110677 72701 ACTIVE Status Registration Dt: IN USE 06/20/2017, IN USE 11/29/1999</i>	NE	0.00 / 0.00	2	49
1	UST	BEST PAK DISPOSAL	1903 AFTON ST HOUSTON TX 77055 <i>Facility ID PST ID No: 42980 55426 Tank ID Status Status Begin Dt: 2 REMOVED FROM GROUND 09/17/1996, 1 REMOVED FROM GROUND 09/17/1996</i>	NE	0.00 / 0.00	2	51
1	SWF/LF	BEST PAK DISPOSAL TRANSFER STATION FACILITY	1903 AFTON ST HOUSTON TX 77055	NE	0.00 / 0.00	2	57
1	NOV	WASTE MANAGEMENT- AFTON	1905 AFTON ST , HOUSTON , TX 77055 1905 Afton St TX	NE	0.00 / 0.00	2	58
1	HIST RCRA NONRCRA	REM WASTE CONTROL & MECHANIC & REPAIR	1903 AFTON ST 1903 Afton, Houston, TX HOUSTON TX 77055	NE	0.00 / 0.00	2	58
1	HMIRS		1903 AFTON HOUSTON TX	NE	0.00 / 0.00	2	59
1	IHW GENERATOR	REM WASTE CONTROL & MECHANIC & REPAIR	1903 AFTON ST HOUSTON TX 77055	NE	0.00 / 0.00	2	61
2	RCRA NON GEN	WASTE MANAGEMENT OF TEXAS	10701 TODD ST HOUSTON TX 77055-1831 <i>EPA Handler ID Recycler Activity?: TXD980796270 NO</i>	N	0.00 / 0.00	3	62
2	UST	WASTE MANAGEMENT	10701 TODD ST HOUSTON TX 77055 <i>Facility ID PST ID No: 42978 4281 Tank ID Status Status Begin Dt: 1 REMOVED FROM GROUND 09/11/2002</i>	N	0.00 / 0.00	3	67
2	HIST RCRA NONRCRA	WASTE MANAGEMENT OF TEXAS	10701 TODD ST 10701 TODD RD HOUSTON TX HOUSTON TX 77055	N	0.00 / 0.00	3	71
2	HIST TANK	USA WASTE OF HOUSTON	10701 TODD RD HOUSTON TX 77055 <i>Facility ID: 0004281</i>	N	0.00 / 0.00	3	72
2	IHW GENERATOR	BEST PAK DISPOSAL INC. & MECHANIC & REPAIR	10701 TODD ST HOUSTON TX 77055	N	0.00 / 0.00	3	72

Map Key	DB	Company/Site Name	Address	Direction	Distance (mi/ft)	Elev Diff (ft)	Page Number
<u>2</u>	TIER 2	Waste Management of Texas, Inc. - Houston	10701 Todd Street Houston TX 77055	N	0.00 / 0.00	3	<u>73</u>
<u>2</u>	TIER 2	Waste Management of Texas, Inc. - Houston Collection	10701 Todd St. Houston TX 77055	N	0.00 / 0.00	3	<u>74</u>
<u>2</u>	TIER 2	Waste Management of Texas - Houston Collection	10701 Todd St. Houston TX 77055	N	0.00 / 0.00	3	<u>74</u>
<u>2</u>	TIER 2	Waste Management of Texas - Houston Collection	10701 Todd St. Houston TX 77055	N	0.00 / 0.00	3	<u>75</u>
<u>2</u>	TIER 2	Waste Management of Texas, Inc. - Houston	10701 Todd Street Houston TX 77055	N	0.00 / 0.00	3	<u>75</u>
<u>2</u>	TIER 2	Waste Management of Texas, Inc. - Houston Collection	10701 Todd St. Houston TX 77055	N	0.00 / 0.00	3	<u>76</u>
<u>2</u>	IHW TRANSPORT	WASTE MANAGEMENT OF TEXAS	10701 TODD ST HOUSTON TX 77055	N	0.00 / 0.00	3	<u>76</u>
<u>2</u>	IHW TRANSPORT	BEST PAK DISPOSAL INC. & MECHANIC & REPAIR	10701 TODD ST HOUSTON TX 77055	N	0.00 / 0.00	3	<u>79</u>
<u>2</u>	IHW TRANSPORT	REM WASTE CONTROL	10701 TODD ST HOUSTON TX 77055	N	0.00 / 0.00	3	<u>80</u>
<u>2</u>	IHW TRANSPORT	REST PAK DISPOSAL DBA REM WAST - E CONTROL	10701 TODD ST HOUSTON TX 77055	N	0.00 / 0.00	3	<u>82</u>
<u>2</u>	HIST RCRA NONRCRA	REM WASTE CONTROL	10701 TODD ST 10701 Todd St, Houston, TX HOUSTON TX 77055	N	0.00 / 0.00	3	<u>83</u>
<u>2</u>	PFAS IND	WASTE MANAGEMENT OF TEXAS - HOUSTON METRO	HOUSTON TX	N	0.00 / 0.00	3	<u>84</u>

Executive Summary: Site Report Summary - Surrounding Properties

Map Key	DB	Company/Site Name	Address	Direction	Distance (mi/ft)	Elev Diff (ft)	Page Number
3	RCRA NON GEN	AIR LIQUIDE AMERICA HOUSTON	11101 TODD ST HOUSTON TX 77055-1816	N	0.02 / 83.62	5	85
			EPA Handler ID Recycler Activity?: TXD000633545 NO				
3	VCP	AIR LIQUIDE AMERICA	11101 TODD ST 11101 TODD ROAD AKA AIR LIQUIDE AMERICA CORPORATION HOUSTON TX 77055	N	0.02 / 83.62	5	87
3	AST	BIG THREE IND	11101 TODD ST HOUSTON TX 77055	N	0.02 / 83.62	5	89
			Facility ID PST ID No Facility Status (Web): 86026 56248 INACTIVE Status Registration Dt: OUT OF USE 09/25/1990				
3	UST	BIG THREE INDUSTRIES	11101 TODD ST HOUSTON TX 77055	N	0.02 / 83.62	5	91
			Facility ID PST ID No: 45515 38886 Tank ID Status Status Begin Dt: 1 REMOVED FROM GROUND 12/31/1994				
3	IHW CORR ACTION	HOUSTON ACETYLENE FORMER AID LIQUIDE AMERICA HOUSTON	11101 TODD ST HOUSTON TX 77055	N	0.02 / 83.62	5	95
3	VCP	TODD ROAD SITE	11101 TODD ST 11101 TODD ROAD AKA AIR LIQUIDE AMERICA CORPORATION HOUSTON TX 77055	N	0.02 / 83.62	5	95
3	APAR	AIR LIQUIDE AMERICA HOUSTON	11101 TODD ST 11101 TODD ROAD AKA AIR LIQUIDE AMERICA CORPORATION HOUSTON TX 77055	N	0.02 / 83.62	5	97
3	HIST RCRA NONRCRA	AIR LIQUIDE AMERICA HOUSTON	11101 TODD ST 11101 TODD ST HOUSTON TX HOUSTON TX 77055	N	0.02 / 83.62	5	98
3	IHW GENERATOR	AIR LIQUIDE AMERICA HOUSTON	11101 TODD ST HOUSTON TX 77055	N	0.02 / 83.62	5	98
3	AFS	BIG THREE INDUSTRIES ACETYLENE OPER	11101 TODD ROAD HOUSTON TX 77008	N	0.02 / 83.62	5	102
3	PFAS IND	BIG THREE INDUSTRIES ACETYLENE OPER	HOUSTON TX	N	0.02 / 83.62	5	103

Map Key	DB	Company/Site Name	Address	Direction	Distance (mi/ft)	Elev Diff (ft)	Page Number
3	PFAS IND	AIR LIQUIDE AMERICA HOUSTON	HOUSTON TX	N	0.02 / 83.62	5	104
4	PFAS IND	VERTEC POLYMERS	HOUSTON TX	SSE	0.03 / 132.41	0	105
5	UST	AFTON PROPERTY	2075 AFTON ST HOUSTON TX 77055	NNE	0.03 / 148.47	2	106
			Facility ID PST ID No: 92173 61984 Tank ID Status Status Begin Dt: 1 REMOVED FROM GROUND 01/31/1992				
5	SWF/LF	ENVIR EQUIPMENT TRANSFER STATION	2075 AFTON ST HOUSTON TX 77055	NNE	0.03 / 148.47	2	109
6	RCRA NON GEN	WEST GERMAN AUTOHAUS	2020 ANTOINE HOUSTON TX 77055	WNW	0.05 / 250.87	4	109
			EPA Handler ID Recycler Activity?: TXD981607450 NO				
6	HIST RCRA NONRCRA	WEST GERMAN AUTOHAUS	2020 ANTOINE DR 2020 Antoine, Houston, TX HOUSTON TX 77055	WNW	0.05 / 250.87	4	111
6	IHW GENERATOR	WEST GERMAN AUTOHAUS	2020 ANTOINE DR HOUSTON TX 77055	WNW	0.05 / 250.87	4	112
7	HIST RCRA NONRCRA	MANCHAK MANUFACTURING	1809 AFTON ST 1809 Afton, Houston, TX HOUSTON TX 77055	SSE	0.05 / 257.18	-1	113
7	IHW GENERATOR	MANCHAK MANUFACTURING	1809 AFTON ST HOUSTON TX 77055	SSE	0.05 / 257.18	-1	114
8	RCRA NON GEN	INWOOD TAILORS SHOE REPAIR & DRY CLEANI	1808-D ANTOINE HOUSTON TX 77055	SSW	0.05 / 261.02	-1	115
			EPA Handler ID Recycler Activity?: TXD982292450 NO				
8	HIST RCRA NONRCRA	INWOOD TAILORS SHOE REPAIR & DRY CLEANI	1808 ANTOINE DR STE D 1808-D Antoine, Houston, TX HOUSTON TX 77055	SSW	0.05 / 261.02	-1	117
8	IHW GENERATOR	INWOOD TAILORS SHOE REPAIR & DRY CLEANI	1808 ANTOINE DR STE D HOUSTON TX 77055	SSW	0.05 / 261.02	-1	118
9	UST	CAL MAINE FOODS	2062 AFTON ST HOUSTON TX 77055	NE	0.05 / 266.25	1	119
			Facility ID PST ID No: 63743 34967 Tank ID Status Status Begin Dt: 1 REMOVED FROM GROUND 10/18/1993				

Map Key	DB	Company/Site Name	Address	Direction	Distance (mi/ft)	Elev Diff (ft)	Page Number
10	RCRA NON GEN	DON H BOYER CO	1819 ANTOINE ST HOUSTON TX 77055	SW	0.06 / 324.60	-1	123
EPA Handler ID Recycler Activity?: TXD981606007 NO							
10	HIST RCRA NONRCRA	DON H BOYER	1819 ANTOINE DR 1819 Antoine St, Houston, TX HOUSTON TX 77055	SW	0.06 / 324.60	-1	124
10	IHW GENERATOR	DON H BOYER	1819 ANTOINE DR HOUSTON TX 77055	SW	0.06 / 324.60	-1	125
11	UST	WILSHER	1823 ANTOINE DR HOUSTON TX 77055	SW	0.07 / 363.78	0	126
Facility ID PST ID No: 64282 29594 Tank ID Status Status Begin Dt: 1 REMOVED FROM GROUND 08/01/1991							
12	LPST	TRINITY CONSTRUCTION	1902 AFTON ST HOUSTON TX 77055	ESE	0.07 / 378.16	0	130
LPST ID: 97540 Closure Date Corrective Action Status: 03/01/1996 6A - FINAL CONCURRENCE ISSUED							
12	AST	WS BELLOWS CONSTRUCTION	1902 AFTON ST HOUSTON TX 77055	ESE	0.07 / 378.16	0	130
Facility ID PST ID No Facility Status (Web): 73556 44720 ACTIVE Status Registration Dt: OUT OF USE 10/16/2001							
12	UST	WS BELLOWS CONSTRUCTION	1902 AFTON ST HOUSTON TX 77055	ESE	0.07 / 378.16	0	140
Facility ID PST ID No: 73556 44720 Tank ID Status Status Begin Dt: 3 REMOVED FROM GROUND 06/01/1990, 1A REMOVED FROM GROUND 06/01/1990, 2 REMOVED FROM GROUND 06/01/1990, 1 IN USE 06/01/1990							
13	LPST	C R SCHILD	6918 LONG POINT RD HOUSTON TX 77055	SSE	0.07 / 384.44	0	158
LPST ID: 101361 Closure Date Corrective Action Status: 03/11/1993 6A - FINAL CONCURRENCE ISSUED							
13	UST	C R SCHILD	6918 LONG POINT RD HOUSTON TX 77055	SSE	0.07 / 384.44	0	159
Facility ID PST ID No: 92109 61895 Tank ID Status Status Begin Dt: 3 REMOVED FROM GROUND 06/08/1992, 2 REMOVED FROM GROUND 06/08/1992, 1 REMOVED FROM GROUND 06/08/1992							
14	RCRA NON GEN	NORTHWEST ENGINE & SUPPLY	1911 ANTOINE HOUSTON TX 77055	WSW	0.07 / 391.12	0	167
EPA Handler ID Recycler Activity?: TXD981594781 NO							
14	HIST RCRA NONRCRA	NORTHWEST ENGINE & SUPPLY	1911 ANTOINE DR 1911 Antoine, Houston, TX HOUSTON TX 77055	WSW	0.07 / 391.12	0	168
14	IHW GENERATOR	NORTHWEST ENGINE & SUPPLY	1911 ANTOINE DR HOUSTON TX 77055	WSW	0.07 / 391.12	0	169
15	UST	CIRCLE K STORE 2742313	7230 LONG POINT RD HOUSTON TX 77055	SSW	0.07 / 393.45	0	171

Map Key	DB	Company/Site Name	Address	Direction	Distance (mi/ft)	Elev Diff (ft)	Page Number
			Facility ID PST ID No: 61270 39856 Tank ID Status Status Begin Dt: 1 IN USE 01/01/1985, 3 IN USE 01/01/1985, 2 IN USE 01/01/1985, 4 IN USE 01/01/1985				
15	NOV	CIRCLE K STORE 2742313	7230 LONG POINT RD , HOUSTON , TX 77055 TX	SSW	0.07 / 393.45	0	189
16	RCRA NON GEN	RYDER TRUCK RENTAL INC	11200 HEMPSTEAD HIGHWAY HOUSTON TX 77092 EPA Handler ID Recycler Activity?: TXD981607229 NO	N	0.07 / 395.80	2	190
16	LPST	RYDER LC 0138	11200 HEMPSTEAD HWY HOUSTON TX 77040 LPST ID: 106480 Closure Date Corrective Action Status: 08/05/1996 6A - FINAL CONCURRENCE ISSUED	N	0.07 / 395.80	2	192
16	LPST	RYDER TRUCK RENTAL	11200 HEMPSTEAD RD HOUSTON TX 77092 LPST ID: 96427 Closure Date Corrective Action Status: 08/09/2004 6A - FINAL CONCURRENCE ISSUED	N	0.07 / 395.80	2	192
16	UST	RYDER TRUCK RENTAL 0138A	11200 HEMPSTEAD RD HOUSTON TX 77092 Facility ID PST ID No: 74967 6104 Tank ID Status Status Begin Dt: NEWOIL REMOVED FROM GROUND 03/30/1993, USED OIL REMOVED FROM GROUND 07/21/1995, 1 IN USE 01/01/1992, 34 REMOVED FROM GROUND 03/30/1993, 12 REMOVED FROM GROUND 03/30/1993, 5 REMOVED FROM GROUND 03/30/1993, AB REMOVED FROM GROUND 03/30/1993, 2 IN USE 01/01/1992	N	0.07 / 395.80	2	193
16	HIST RCRA NONRCRA	RYDER TRUCK RENTAL HOUSTON	11200 HEMPSTEAD RD 11200 Hempstead Highway, Houston, TX HOUSTON TX 77092	N	0.07 / 395.80	2	220
16	NOV	RYDER TRUCK RENTAL 0138A	11200 HEMPSTEAD RD HOUSTON TX 77092	N	0.07 / 395.80	2	221
16	AST	RYDER TRUCK RENTAL 0138A	11200 HEMPSTEAD RD HOUSTON TX 77092 Facility ID PST ID No Facility Status (Web): 74967 6104 ACTIVE Status Registration Dt: IN USE 01/22/2019, IN USE 01/22/2019	N	0.07 / 395.80	2	222
16	IHW GENERATOR	RYDER TRUCK RENTAL HOUSTON	11200 HEMPSTEAD RD HOUSTON TX 77092	N	0.07 / 395.80	2	232
16	NOE	RYDER TRUCK RENTAL 0138A	11200 Hempstead Highway, Houston, TX HOUSTON TX 77092	N	0.07 / 395.80	2	233
17	RCRA NON GEN	MOUNTAIN CORPORATION	10614-B HEMPSTEAD HIGHWAY HOUSTON TX 77092 EPA Handler ID Recycler Activity?: TXD103848719 NO	NE	0.09 / 500.67	0	235
17	HIST RCRA NONRCRA	MOUNTAIN	10614 HEMPSTEAD RD STE B 10614-B Hempstead Highway, Houston, TX	NE	0.09 / 500.67	0	237

Map Key	DB	Company/Site Name	Address	Direction	Distance (mi/ft)	Elev Diff (ft)	Page Number
			HOUSTON TX 77092				
17	IHW GENERATOR	MOUNTAIN	10614 HEMPSTEAD RD STE B HOUSTON TX 77092	NE	0.09 / 500.67	0	237
18	ORD	HERNANDEZ MARCIAL	2026 HARLAND DR HOUSTON TX 77055	WNW	0.10 / 517.35	4	239
19	LPST	EL CHAPARREL AUTO SALES	7019 LONG POINT RD HOUSTON TX 77055	SSE	0.10 / 522.54	-1	239
			LPST ID: 97264 Closure Date Corrective Action Status: 05/01/1992 6A - FINAL CONCURRENCE ISSUED				
19	UST	PROKOP DEVEL	7019 LONG POINT RD HOUSTON TX 77055	SSE	0.10 / 522.54	-1	240
			Facility ID PST ID No: 59670 23325 Tank ID Status Status Begin Dt: 1 REMOVED FROM GROUND 11/12/1990, 2 REMOVED FROM GROUND 11/12/1990, 4 REMOVED FROM GROUND 11/12/1990, 5 REMOVED FROM GROUND 11/12/1990, 3 REMOVED FROM GROUND 11/12/1990				
20	UST	MERCADO EXPRESS	1801 ANTOINE DR HOUSTON TX 77055	SW	0.10 / 526.28	-2	253
			Facility ID PST ID No: 87049 49953 Tank ID Status Status Begin Dt: 3 IN USE 01/01/1990, 1 IN USE 01/01/1990, 2 IN USE 01/01/1990				
20	NOV	MERCADO EXPRESS	1801 ANTOINE DR HOUSTON TX	SW	0.10 / 526.28	-2	266
20	ORD	MERCADO EXPRESS	1801 ANTOINE DR HOUSTON TX 77055	SW	0.10 / 526.28	-2	267
20	ORD	MERCADO EXPRESS	1801 ANTOINE DR HOUSTON TX 77055	SW	0.10 / 526.28	-2	268
20	NOE	MERCADO EXPRESS	HOUSTON TX 77055	SW	0.10 / 526.28	-2	268
21	RCRA NON GEN	ARCHITECTURAL IRON INC	1810 AFTON HOUSTON TX 77055	SE	0.12 / 616.95	1	281
			EPA Handler ID Recycler Activity?: TXD008088353 NO				
21	HIST RCRA NONRCRA	ARCHITECTURAL IRON	1810 AFTON ST 1810 Afton, Houston, TX HOUSTON TX 77055	SE	0.12 / 616.95	1	283
21	IHW GENERATOR	ARCHITECTURAL IRON	1810 AFTON ST HOUSTON TX 77055	SE	0.12 / 616.95	1	284

Map Key	DB	Company/Site Name	Address	Direction	Distance (mi/ft)	Elev Diff (ft)	Page Number
22	LPST	HANDI PLUS 56	2099 ANTOINE DR HOUSTON TX 77055	NNW	0.12 / 632.74	4	285
LPST ID: 118057 Closure Date Corrective Action Status: 11/04/2011 6A - FINAL CONCURRENCE ISSUED							
22	UST	ANTOINE CITGO MINI MART	2099 ANTOINE DR HOUSTON TX 77055	NNW	0.12 / 632.74	4	286
Facility ID PST ID No: 104601 69033 Tank ID Status Status Begin Dt: 1 IN USE 10/20/1996, 2 IN USE 10/20/1996							
22	NOV	ANTOINE CITGO MINI MART	2099 ANTOINE DR HOUSTON TX	NNW	0.12 / 632.74	4	299
23	UST	7-ELEVEN STORE 41802	7411 LONG POINT RD HOUSTON TX 77055	SW	0.12 / 643.39	-2	300
Facility ID PST ID No: 137114 92023 Tank ID Status Status Begin Dt: 1 IN USE 05/16/2022, 2 IN USE 05/16/2022							
24	HIST RCRA NONRCRA	PICCO COATINGS	10612 HEMPSTEAD RD 10612 Hempstead Highway, Houston, TX HOUSTON TX 77092	NE	0.15 / 795.58	1	308
24	IHW GENERATOR	PICCO COATINGS	10612 HEMPSTEAD RD HOUSTON TX 77092	NE	0.15 / 795.58	1	308
25	LPST	PERSONAL REAL ESTATE	6903 LONG POINT RD HOUSTON TX 77055	SE	0.16 / 847.41	0	310
LPST ID: 97397 Closure Date Corrective Action Status: 02/28/1991 6A - FINAL CONCURRENCE ISSUED							
26	VCP	ABLE GARAGE DOOR MANUFACTURING	5707 MITCHELLDALE ST 5707 MITCHELLDALE HOUSTON TX 77092	N	0.17 / 872.53	3	311
26	LPST	JOE MYERS RENTAL	5707 MITCHELLDALE ST HOUSTON TX 77092	N	0.17 / 872.53	3	312
LPST ID: 99318 Closure Date Corrective Action Status: 12/01/1992 6A - FINAL CONCURRENCE ISSUED							
27	VCP	ABLE GARAGE DOOR	5629 MITCHELLDALE ST 5629 5631 AND 5707 MITCHELLDALE HOUSTON TX 77092	NNE	0.17 / 922.16	2	313
28	IOP	PALMA ROYALE APARTMENTS	7429 LONG POINT RD HOUSTON TX 77055	SW	0.19 / 981.42	-1	315
28	IOP	PALMA ROYALE APARTMENTS	7429 LONG POINT RD HOUSTON TX 77055	SW	0.19 / 981.42	-1	315

Map Key	DB	Company/Site Name	Address	Direction	Distance (mi/ft)	Elev Diff (ft)	Page Number
29	RCRA NON GEN	AMRI HOUSTON	2045 SILBER RD STE 100 HOUSTON TX 77055-2615 <i>EPA Handler ID Recycler Activity?:</i> TXD988085205 NO	ESE	0.19 / 995.13	-1	316
29	HIST RCRA NONRCRA	AMRI HOUSTON	2045 SILBER RD STE 100 2045 Silber Rd, Ste 100, Houston, TX HOUSTON TX 77055	ESE	0.19 / 995.13	-1	319
29	IHW GENERATOR	AMRI HOUSTON	2045 SILBER RD STE 100 HOUSTON TX 77055	ESE	0.19 / 995.13	-1	320
30	RCRA NON GEN	PILGRIM CLEANERS INC	7430 LONG POINT HOUSTON TX 77055 <i>EPA Handler ID Recycler Activity?:</i> TXD052086295 NO	SW	0.19 / 996.04	0	322
30	PRIORITY CLEAN	FORMER PILGRIM CLEANERS 8	7430 LONG POINT RD HOUSTON TX	SW	0.19 / 996.04	0	324
30	HIST RCRA NONRCRA	PILGRIM CLEANERS 8	7430 LONG POINT RD 7430 Long Point, Houston, TX HOUSTON TX 77055	SW	0.19 / 996.04	0	325
30	DRYCLEANERS	FORMER PILGRIM CLEANERS 8	7430 LONG POINT RD HOUSTON TX 77055	SW	0.19 / 996.04	0	325
30	IHW GENERATOR	PILGRIM CLEANERS 8	7430 LONG POINT RD HOUSTON TX 77055	SW	0.19 / 996.04	0	326
30	IHW TRANSPORT	PILGRIM CLEANERS 8	7430 LONG POINT RD HOUSTON TX 77055	SW	0.19 / 996.04	0	328
31	RCRA NON GEN	REALTY GRAPHICS INC	2521 FAIRWAY PARK DR STE 420 HOUSTON TX 77092 <i>EPA Handler ID Recycler Activity?:</i> TXD000452888 NO	NE	0.20 / 1,062.05	-1	330
31	HIST RCRA NONRCRA	REALTY GRAPHICS	2521 FAIRWAY PARK DR STE 420 2521 Fairway Park Dr, Ste 420, Houston, TX HOUSTON TX 77092	NE	0.20 / 1,062.05	-1	332
31	IHW GENERATOR	REALTY GRAPHICS	2521 FAIRWAY PARK DR STE 420 HOUSTON TX 77092	NE	0.20 / 1,062.05	-1	332
31	IHW GENERATOR	PRC REALTY SYSTEMS	2521 FAIRWAY PARK DR HOUSTON TX 77092	NE	0.20 / 1,062.05	-1	334

Map Key	DB	Company/Site Name	Address	Direction	Distance (mi/ft)	Elev Diff (ft)	Page Number
31	PFAS IND	SCIENTIFIC GLASS & INSTRUMENTS	HOUSTON TX	NE	0.20 / 1,062.05	-1	335
32	LPST	A MADCO FOOD STORE	7440 LONG POINT RD HOUSTON TX 77055	SW	0.21 / 1,093.97	-2	336
			LPST ID: 116088 Closure Date Corrective Action Status: 06/12/2020 6A - FINAL CONCURRENCE ISSUED				
32	ORD	KARAN FOOD BASKET	7440 LONG POINT RD HOUSTON TX 77055	SW	0.21 / 1,093.97	-2	337
33	RCRA NON GEN	S & B POWER TOOL COMPANY	10600 HEMPSTEAD HWY. HOUSTON TX 77092	ENE	0.22 / 1,167.60	-2	337
			EPA Handler ID Recycler Activity?: TX0000054866 NO				
33	RCRA SQG	INTERCONTINENTAL BEARING	10600 HEMPSTEAD HWY HOUSTON TX 77092	ENE	0.22 / 1,167.60	-2	339
			EPA Handler ID: TXD058747726				
33	HIST RCRA NONRCRA	S & B POWER TOOL	10600 HEMPSTEAD RD 10600 Hempstead Hwy., Houston, TX 77092 HOUSTON TX 77092	ENE	0.22 / 1,167.60	-2	340
33	IHW GENERATOR	S & B POWER TOOL	10600 HEMPSTEAD RD HOUSTON TX 77092	ENE	0.22 / 1,167.60	-2	340
34	RCRA NON GEN	DIVERSIFIED BUSINESS FORMS INC	2127B HARLAND DRIVE HOUSTON TX 77055	NNW	0.23 / 1,193.25	5	342
			EPA Handler ID Recycler Activity?: TXD000327551 NO				
34	HIST RCRA NONRCRA	DIVERSIFIED BUSINESS FORMS	2127 HARLAND DR STE B 2127B Harland Drive, Houston, TX HOUSTON TX 77055	NNW	0.23 / 1,193.25	5	344
34	IHW GENERATOR	DIVERSIFIED BUSINESS FORMS	2127 HARLAND DR STE B HOUSTON TX 77055	NNW	0.23 / 1,193.25	5	345
34	IHW GENERATOR	DIVERSIFIED BUSINESS FORMS	2127 HARLAND DR STE B HOUSTON TX 77055	NNW	0.23 / 1,193.25	5	346
35	RCRA NON GEN	PEARSALL CHEMICAL CORPORATION	2519 FAIRWAY PARK DR HOUSTON TX 77087	NE	0.23 / 1,216.09	0	348
			EPA Handler ID Recycler Activity?: TXD002388478 NO				

Map Key	DB	Company/Site Name	Address	Direction	Distance (mi/ft)	Elev Diff (ft)	Page Number
35	HIST RCRA NONRCRA	PEARSALL CHEMICAL	2519 FAIRWAY PARK DR 2519 Fairway Park Dr, Houston, TX HOUSTON TX 77092	NE	0.23 / 1,216.09	0	350
35	IHW GENERATOR	PEARSALL CHEMICAL	2519 FAIRWAY PARK DR HOUSTON TX 77092	NE	0.23 / 1,216.09	0	350
35	SDA	WITCO CHEMICAL PEARSALL DIVISION LAB	2519 FAIRWAY PARK DR HOUSTON TX	NE	0.23 / 1,216.09	0	352
36	RCRA NON GEN	J H WALKER INC	11404 HEMPSTEAD RD HOUSTON TX 77092 <i>EPA Handler ID Recycler Activity?: TXD084961754 NO</i>	NNW	0.24 / 1,286.93	4	352
36	ORD	J H WALKER TRUCKING	11404 HEMPSTEAD RD 11404 Hempstead Rd, Houston, TX HOUSTON TX 77092	NNW	0.24 / 1,286.93	4	355
36	ORD	J H WALKER TRUCKING	11404 HEMPSTEAD RD 11404 Hempstead Rd, Houston, TX HOUSTON TX 77092	NNW	0.24 / 1,286.93	4	355
36	IHW TRANSPORT	J H WALKER TRUCKING	11404 HEMPSTEAD RD HOUSTON TX 77092	NNW	0.24 / 1,286.93	4	356
36	IHW TRANSPORT	J H WALKER TRUCKING	11404 HEMPSTEAD RD HOUSTON TX 77092	NNW	0.24 / 1,286.93	4	357
36	NOE	J H WALKER TRUCKING	11404 Hempstead Rd, Houston, TX HOUSTON TX 77092	NNW	0.24 / 1,286.93	4	358
37	IHW GENERATOR	STAGE 3 SEPARATION	2000 SILBER RD HOUSTON TX 77055	ESE	0.25 / 1,293.64	-2	360
37	RCRA VSQG	STAGE 3 SEPARATION	2000 SILBER RD HOUSTON TX 77055-2623 <i>EPA Handler ID Recycler Activity?: TXR000083874 NO</i>	ESE	0.25 / 1,293.64	-2	362
38	IHW CORR ACTION	PELLETIZER KNIVES	5615 MITCHELLDALE ST HOUSTON TX 77092	NNE	0.25 / 1,299.03	1	368
38	HIST RCRA NONRCRA	PELLETIZER KNIVES	5615 MITCHELLDALE ST 5615 Mitchelldale, Houston, TX HOUSTON TX 77092	NNE	0.25 / 1,299.03	1	369

Map Key	DB	Company/Site Name	Address	Direction	Distance (mi/ft)	Elev Diff (ft)	Page Number
38	IHW GENERATOR	THOMAS INSTRUMENT & MACHINE	5615 MITCHELLDALE ST HOUSTON TX 77092	NNE	0.25 / 1,299.03	1	370
38	IHW GENERATOR	PELLETIZER KNIVES	5615 MITCHELLDALE ST HOUSTON TX 77092	NNE	0.25 / 1,299.03	1	371
39	LPST	MICKIE SERVICE	6901 RATON ST HOUSTON TX 77055	SE	0.27 / 1,411.62	-1	374
			LPST ID: 115365 Closure Date Corrective Action Status: 06/13/2006 6A - FINAL CONCURRENCE ISSUED				
40	HIST RCRA NONRCRA	A V EMMOTT & SONS	5700 MITCHELLDALE ST 5700 Mitchelldale Street, Houston, TX HOUSTON TX 77092	N	0.27 / 1,413.14	1	374
41	HIST RCRA NONRCRA	INDUSTRIAL COATING SPECIALTIES	5521 MITCHELLDALE ST HOUSTON TX 77092	NNE	0.28 / 1,460.15	1	375
41	PFAS IND	INDUSTRIAL COATING SPECIALTIES	HOUSTON TX	NNE	0.28 / 1,460.15	1	376
42	VCP	RKI PROPERTY	2301 CENTRAL PKWY 2301 Central Parkway, Houston HOUSTON TX 77092	ENE	0.30 / 1,560.01	-1	376
43	VCP	THE NGUYENERS	7555 LONG POINT RD HOUSTON TX 77055	WSW	0.30 / 1,568.14	0	378
43	PRIORITY CLEAN	ROY CLEANERS	7555 LONG POINT RD STE A HOUSTON TX	WSW	0.30 / 1,568.14	0	380
44	HIST RCRA NONRCRA	ITD PRECISION HOUSTON TX	5531 MITCHELLDALE ST 5531 Mitchelldale Houston TX 77092 HOUSTON TX 77092	NE	0.30 / 1,606.17	0	380
45	HIST RCRA NONRCRA	GREENHEAD PRODUCTS	5612 MITCHELLDALE ST 5612 Mitchelldale St, Houston, TX HOUSTON TX 77092	NNE	0.31 / 1,639.52	0	381
46	HIST RCRA NONRCRA	FIRST CLASS PRINTING	5401 MITCHELLDALE ST STE B3 5401 Mitchelldale, Ste B3, Houston, TX HOUSTON TX 77092	NE	0.33 / 1,721.94	-1	381

Map Key	DB	Company/Site Name	Address	Direction	Distance (mi/ft)	Elev Diff (ft)	Page Number
46	HIST RCRA NONRCRA	BUSINESS PRINTERS	5401 MITCHELLDALE ST STE A2 5401 Mitchelldale St, Suite A 2, Houston, TX HOUSTON TX 77092	NE	0.33 / 1,721.94	-1	382
47	HIST RCRA NONRCRA	HOUSTON WHOLESALE THERMOGRAPHY	5522 MITCHELLDALE ST 5522 Mitchelldale, Houston, TX HOUSTON TX 77092	NNE	0.33 / 1,751.66	1	383
48	VCP	MAACO 2092	1808 JACQUELYN DR 1808 Jacquelyn, Houston, TX HOUSTON TX 77055	WSW	0.34 / 1,817.41	0	383
48	HIST RCRA NONRCRA	MAACO AUTO PAINTING & BODYWORK	1808 JACQUELYN DR 1808 Jacquelyn, Houston, TX HOUSTON TX 77055	WSW	0.34 / 1,817.41	0	385
48	APAR	MAACO AUTO PAINTING & BODYWORK	1808 JACQUELYN DR 1808 Jacquelyn, Houston, TX HOUSTON TX 77055	WSW	0.34 / 1,817.41	0	386
49	IHW CORR ACTION	LONG POINT INDUSTRIAL PARK BLDG A	6600 LONG POINT RD HOUSTON TX 77055	ESE	0.34 / 1,819.40	-1	386
50	HIST RCRA NONRCRA	TRADEMARKS	11333 TODD ST 11333 Todd St, Houston, TX HOUSTON TX 77055	NW	0.35 / 1,823.72	6	387
50	PFAS IND	TRADEMARKS CO	HOUSTON TX	NW	0.35 / 1,823.72	6	387
51	HIST RCRA NONRCRA	HOUSTON ELECTRONIC DEVELOPMENT	5514 MITCHELLDALE ST 5514 Mitchelldale, Houston, TX HOUSTON TX 77092	NNE	0.35 / 1,873.12	0	388
52	HIST RCRA NONRCRA	REFLANGE	5737 CENTRALCREST ST 5737 Central Crest, Houston, TX HOUSTON TX 77092	N	0.36 / 1,889.54	2	389
53	LPST	REGENCY CAR WASH	10454 HEMPSTEAD RD HOUSTON TX 77092 LPST ID: 115510 Closure Date Corrective Action Status: 11/16/2005 6A - FINAL CONCURRENCE ISSUED	E	0.38 / 2,021.02	-2	390
54	HIST RCRA NONRCRA	WEATHERFORD LAMB POWER EQUIPMENT	6550 LONG POINT RD STE 200 6550 Long Point Rd, Ste	ESE	0.38 / 2,027.17	-1	390

Map Key	DB	Company/Site Name	Address	Direction	Distance (mi/ft)	Elev Diff (ft)	Page Number
		DIVISION	200, Houston, TX HOUSTON TX 77055				
55	HIST RCRA NONRCRA	BARTON INSTRUMENT SYSTEMS	11413 TODD ST 11413 Todd St, Houston, TX HOUSTON TX 77055	NW	0.38 / 2,032.62	7	391
56	SDA	PAMPERED LAWNs	5602 CENTRALCREST ST HOUSTON TX	N	0.39 / 2,058.20	3	392
57	LPST	TEXAS LEAD SUPPLY	5800 CENTRALCREST ST HOUSTON TX 77092	N	0.39 / 2,078.50	4	392
			LPST ID: 100216 Closure Date Corrective Action Status: 11/01/1991 6A - FINAL CONCURRENCE ISSUED				
58	LPST	FORMER OCS TRUCKING FACILITY	6601 LONG POINT RD HOUSTON TX 77055	ESE	0.40 / 2,089.89	-2	392
			LPST ID: 109681 Closure Date Corrective Action Status: 07/31/1995 6A - FINAL CONCURRENCE ISSUED				
58	HIST RCRA NONRCRA	FCI	6601 LONG POINT RD 6601 Long Point, Houston, TX HOUSTON TX 77055	ESE	0.40 / 2,089.89	-2	393
59	HIST RCRA NONRCRA	ABEL LABEL & TAG	5201 MITCHELLDALE ST STE A1 5201 MITCHELLDALE ST STE A1 HOUSTON TX HOUSTON TX 77092	NE	0.42 / 2,207.09	-2	394
60	HIST RCRA NONRCRA	SUPERIOR COLOR GRAPHICS	2300 CENTRAL PKWY STE K 2300 Central Pkwy, Ste K, Houston, TX HOUSTON TX 77092	ENE	0.42 / 2,239.83	-3	394
61	HIST RCRA NONRCRA	SPECIALTY COMPOUNDS	2400 CENTRAL PKWY STE HW 2400 Central Parkway, Ste HW, Houston, TX HOUSTON TX 77092	ENE	0.43 / 2,282.74	-2	395
62	IHW CORR ACTION	LONG POINT INDUSTRIAL PARK BLDG C	6500 LONG POINT RD HOUSTON TX 77055	ESE	0.45 / 2,383.85	-2	396
63	HIST RCRA NONRCRA	BUSINESS SLIDES & GRAPHICS	5200 MITCHELLDALE ST STE F28 5200 Mitchelldale St, Ste F28, Houston, TX HOUSTON TX 77092	NE	0.46 / 2,419.99	-1	396
64	HIST RCRA NONRCRA	KOENIG	4940 DACOMA ST 4940 Dacoma St, Houston, TX HOUSTON TX 77092	E	0.46 / 2,440.21	-3	397

Map Key	DB	Company/Site Name	Address	Direction	Distance (mi/ft)	Elev Diff (ft)	Page Number
65	HIST RCRA NONRCRA	CEE SAW MACHINE & FAB	1905 JOHANNA DR STE B2 1905 Johanna Drive, Ste B2, Houston, TX HOUSTON TX 77055	W	0.47 / 2,477.37	2	398
66	HIST RCRA NONRCRA	THOMAS REPROGRAPHICS	5151 MITCHELLDALE ST STE B14 5151 Mitchelldale St, Ste B14, Houston, TX HOUSTON TX 77092	NE	0.47 / 2,482.86	-2	398
67	HIST RCRA NONRCRA	UNIVERSAL OPHTHALMIC	2500 CENTRAL PKWY STE T 2500-T Central Parkway, Houston, TX HOUSTON TX 77092	ENE	0.47 / 2,497.46	-3	399
68	LPST	ZUEHLKE M S PROPERTY	6016 CENTRALCREST ST HOUSTON TX 77092	NNW	0.48 / 2,528.51	5	400
			LPST ID: 116803 Closure Date Corrective Action Status: 08/19/2010 6A - FINAL CONCURRENCE ISSUED				
68	APAR	MARY SUE ZUEHLKE	6016 CENTRALCREST ST HOUSTON TX 77092	NNW	0.48 / 2,528.51	5	400
69	PFAS IND	W P BALLARD AND COMPANY INC	HOUSTON TX	WNW	0.49 / 2,561.36	5	401
70	LPST	NORTHWEST FACILITY	5555 DEAUVILLE PLAZA DR HOUSTON TX 77092	NNE	0.49 / 2,572.94	2	402
			LPST ID: 96579 Closure Date Corrective Action Status: 03/17/2004 6A - FINAL CONCURRENCE ISSUED				
71	LPST	FORMER WESTERN FENCE	11445 TODD ST HOUSTON TX 77055	NW	0.49 / 2,590.89	6	402
			LPST ID: 118512 Closure Date Corrective Action Status: 03/01/2012 6A - FINAL CONCURRENCE ISSUED				
72	LPST	ZUEHLKE J R PROPERTY	6102 CENTRALCREST ST HOUSTON TX 77092	NNW	0.49 / 2,593.70	5	403
			LPST ID: 116802 Closure Date Corrective Action Status: 08/19/2010 6A - FINAL CONCURRENCE ISSUED				
72	APAR	JAMES ZUEHLKE	6102 CENTRALCREST ST HOUSTON TX 77092	NNW	0.49 / 2,593.70	5	404
73	HIST RCRA NONRCRA	DOMESTIC MANUFACTURING	2415 MCALLISTER RD 2415 McAllister, Houston, TX HOUSTON TX 77092	ENE	0.49 / 2,599.50	-3	404
74	HIST RCRA NONRCRA	AIR DRECO	1833 JOHANNA DR 1833 Johanna Dr, Houston, TX HOUSTON TX 77055	W	0.49 / 2,613.04	0	405
75	HIST RCRA NONRCRA	SHERWIN-WILLIAMS	6450 LONG POINT RD 6450 Long Point, Houston, TX	ESE	0.50 / 2,613.90	-1	405

<i>Map Key</i>	<i>DB</i>	<i>Company/Site Name</i>	<i>Address</i>	<i>Direction</i>	<i>Distance (mi/ft)</i>	<i>Elev Diff (ft)</i>	<i>Page Number</i>
			HOUSTON TX 77055				
76	HIST RCRA NONRCRA	ATLAS PAINT	2330 WIRTCREST LN 2330 Wirtcrest, Houston, TX HOUSTON TX 77055	NW	0.50 / 2,618.82	6	406
76	PFAS IND	ATLAS PAINT	HOUSTON TX	NW	0.50 / 2,618.82	6	407
77	HIST RCRA NONRCRA	LIFTMOORE	11505 TODD ST 11505 Todd, Houston, TX HOUSTON TX 77055	NW	0.50 / 2,632.18	6	407
78	SDA	P & J RICE MILLS	10031 HEMPSTEAD RD HOUSTON TX	ESE	0.59 / 3,115.17	-2	408
79	SDA	DUKES DISPOSAL SERVICE	10303 NORTHWEST FWY HOUSTON TX	E	0.90 / 4,729.00	-6	408
80	SDA	CUMBERLAND INTERNATIONAL	1523 N POST OAK RD HOUSTON TX	ESE	0.99 / 5,243.50	-1	409

Executive Summary: Summary by Data Source

Standard

Federal

RCRA SQG - RCRA Small Quantity Generators List

A search of the RCRA SQG database, dated Oct 21, 2024 has found that there are 1 RCRA SQG site(s) within approximately 0.25 miles of the project property.

<u>Lower Elevation</u>	<u>Address</u>	<u>Direction</u>	<u>Distance (mi/ft)</u>	<u>Map Key</u>
INTERCONTINENTAL BEARING	10600 HEMPSTEAD HWY HOUSTON TX 77092	ENE	0.22 / 1,167.60	33
<i>EPA Handler ID: TXD058747726</i>				

RCRA VSQG - RCRA Very Small Quantity Generators List

A search of the RCRA VSQG database, dated Oct 21, 2024 has found that there are 1 RCRA VSQG site(s) within approximately 0.25 miles of the project property.

<u>Lower Elevation</u>	<u>Address</u>	<u>Direction</u>	<u>Distance (mi/ft)</u>	<u>Map Key</u>
STAGE 3 SEPARATION	2000 SILBER RD HOUSTON TX 77055-2623	ESE	0.25 / 1,293.64	37
<i>EPA Handler ID Recycler Activity?: TXR000083874 NO</i>				

RCRA NON GEN - RCRA Non-Generators

A search of the RCRA NON GEN database, dated Oct 21, 2024 has found that there are 16 RCRA NON GEN site(s) within approximately 0.25miles of the project property.

<u>Equal/Higher Elevation</u>	<u>Address</u>	<u>Direction</u>	<u>Distance (mi/ft)</u>	<u>Map Key</u>
WASTE MANAGEMENT OF TEXAS	10701 TODD ST HOUSTON TX 77055-1831	N	0.00 / 0.00	2
<i>EPA Handler ID Recycler Activity?: TXD980796270 NO</i>				
AIR LIQUIDE AMERICA HOUSTON	11101 TODD ST HOUSTON TX 77055-1816	N	0.02 / 83.62	3
<i>EPA Handler ID Recycler Activity?: TXD000633545 NO</i>				
WEST GERMAN AUTOHAUS	2020 ANTOINE HOUSTON TX 77055	WNW	0.05 / 250.87	6
<i>EPA Handler ID Recycler Activity?: TXD981607450 NO</i>				
NORTHWEST ENGINE & SUPPLY	1911 ANTOINE HOUSTON TX 77055	WSW	0.07 / 391.12	14
<i>EPA Handler ID Recycler Activity?: TXD981594781 NO</i>				
RYDER TRUCK RENTAL INC	11200 HEMPSTEAD HIGHWAY HOUSTON TX 77092	N	0.07 / 395.80	16

<u>Equal/Higher Elevation</u>	<u>Address</u>	<u>Direction</u>	<u>Distance (mi/ft)</u>	<u>Map Key</u>
	<i>EPA Handler ID Recycler Activity?: TXD981607229 NO</i>			
MOUNTAIN CORPORATION	10614-B HEMPSTEAD HIGHWAY HOUSTON TX 77092	NE	0.09 / 500.67	17
	<i>EPA Handler ID Recycler Activity?: TXD103848719 NO</i>			
ARCHITECTURAL IRON INC	1810 AFTON HOUSTON TX 77055	SE	0.12 / 616.95	21
	<i>EPA Handler ID Recycler Activity?: TXD008088353 NO</i>			
PILGRIM CLEANERS INC	7430 LONG POINT HOUSTON TX 77055	SW	0.19 / 996.04	30
	<i>EPA Handler ID Recycler Activity?: TXD052086295 NO</i>			
DIVERSIFIED BUSINESS FORMS INC	2127B HARLAND DRIVE HOUSTON TX 77055	NNW	0.23 / 1,193.25	34
	<i>EPA Handler ID Recycler Activity?: TXD000327551 NO</i>			
PEARSALL CHEMICAL CORPORATION	2519 FAIRWAY PARK DR HOUSTON TX 77087	NE	0.23 / 1,216.09	35
	<i>EPA Handler ID Recycler Activity?: TXD002388478 NO</i>			
J H WALKER INC	11404 HEMPSTEAD RD HOUSTON TX 77092	NNW	0.24 / 1,286.93	36
	<i>EPA Handler ID Recycler Activity?: TXD084961754 NO</i>			
<u>Lower Elevation</u>	<u>Address</u>	<u>Direction</u>	<u>Distance (mi/ft)</u>	<u>Map Key</u>
INWOOD TAILORS SHOE REPAIR & DRY CLEANI	1808-D ANTOINE HOUSTON TX 77055	SSW	0.05 / 261.02	8
	<i>EPA Handler ID Recycler Activity?: TXD982292450 NO</i>			
DON H BOYER CO	1819 ANTOINE ST HOUSTON TX 77055	SW	0.06 / 324.60	10
	<i>EPA Handler ID Recycler Activity?: TXD981606007 NO</i>			
AMRI HOUSTON	2045 SILBER RD STE 100 HOUSTON TX 77055-2615	ESE	0.19 / 995.13	29
	<i>EPA Handler ID Recycler Activity?: TXD988085205 NO</i>			
REALTY GRAPHICS INC	2521 FAIRWAY PARK DR STE 420 HOUSTON TX 77092	NE	0.20 / 1,062.05	31
	<i>EPA Handler ID Recycler Activity?: TXD000452888 NO</i>			
S & B POWER TOOL COMPANY	10600 HEMPSTEAD HWY. HOUSTON TX 77092	ENE	0.22 / 1,167.60	33
	<i>EPA Handler ID Recycler Activity?: TX0000054866 NO</i>			

State

SDA - Superfund Site Discovery and Assessment Program

A search of the SDA database, dated Dec 5, 2024 has found that there are 5 SDA site(s) within approximately 1.00miles of the project

property.

<u>Equal/Higher Elevation</u>	<u>Address</u>	<u>Direction</u>	<u>Distance (mi/ft)</u>	<u>Map Key</u>
WITCO CHEMICAL PEARSALL DIVISION LAB	2519 FAIRWAY PARK DR HOUSTON TX	NE	0.23 / 1,216.09	35

PAMPERED LAWNS	5602 CENTRALCREST ST HOUSTON TX	N	0.39 / 2,058.20	56

<u>Lower Elevation</u>	<u>Address</u>	<u>Direction</u>	<u>Distance (mi/ft)</u>	<u>Map Key</u>
P & J RICE MILLS	10031 HEMPSTEAD RD HOUSTON TX	ESE	0.59 / 3,115.17	78

DUKES DISPOSAL SERVICE	10303 NORTHWEST FWY HOUSTON TX	E	0.90 / 4,729.00	79

CUMBERLAND INTERNATIONAL	1523 N POST OAK RD HOUSTON TX	ESE	0.99 / 5,243.50	80

SWF/LF - Permitted Solid Waste Facilities

A search of the SWF/LF database, dated Oct 18, 2024 has found that there are 2 SWF/LF site(s) within approximately 0.50miles of the project property.

<u>Equal/Higher Elevation</u>	<u>Address</u>	<u>Direction</u>	<u>Distance (mi/ft)</u>	<u>Map Key</u>
BEST PAK DISPOSAL TRANSFER STATION FACILITY	1903 AFTON ST HOUSTON TX 77055	NE	0.00 / 0.00	1

ENVIR EQUIPMENT TRANSFER STATION	2075 AFTON ST HOUSTON TX 77055	NNE	0.03 / 148.47	5

LPST - Leaking Petroleum Storage Tank Database

A search of the LPST database, dated Dec 9, 2024 has found that there are 17 LPST site(s) within approximately 0.50miles of the project property.

<u>Equal/Higher Elevation</u>	<u>Address</u>	<u>Direction</u>	<u>Distance (mi/ft)</u>	<u>Map Key</u>
TRINITY CONSTRUCTION	1902 AFTON ST HOUSTON TX 77055	ESE	0.07 / 378.16	12

LPST ID: 97540

Closure Date | Corrective Action Status: 03/01/1996 | 6A - FINAL CONCURRENCE ISSUED

C R SCHILD	6918 LONG POINT RD HOUSTON TX 77055	SSE	0.07 / 384.44	13

<u>Equal/Higher Elevation</u>	<u>Address</u>	<u>Direction</u>	<u>Distance (mi/ft)</u>	<u>Map Key</u>
LPST ID: 101361 Closure Date Corrective Action Status: 03/11/1993 6A - FINAL CONCURRENCE ISSUED				
RYDER TRUCK RENTAL	11200 HEMPSTEAD RD HOUSTON TX 77092	N	0.07 / 395.80	16
LPST ID: 96427 Closure Date Corrective Action Status: 08/09/2004 6A - FINAL CONCURRENCE ISSUED				
RYDER LC 0138	11200 HEMPSTEAD HWY HOUSTON TX 77040	N	0.07 / 395.80	16
LPST ID: 106480 Closure Date Corrective Action Status: 08/05/1996 6A - FINAL CONCURRENCE ISSUED				
HANDI PLUS 56	2099 ANTOINE DR HOUSTON TX 77055	NNW	0.12 / 632.74	22
LPST ID: 118057 Closure Date Corrective Action Status: 11/04/2011 6A - FINAL CONCURRENCE ISSUED				
PERSONAL REAL ESTATE	6903 LONG POINT RD HOUSTON TX 77055	SE	0.16 / 847.41	25
LPST ID: 97397 Closure Date Corrective Action Status: 02/28/1991 6A - FINAL CONCURRENCE ISSUED				
JOE MYERS RENTAL	5707 MITCHELLDALE ST HOUSTON TX 77092	N	0.17 / 872.53	26
LPST ID: 99318 Closure Date Corrective Action Status: 12/01/1992 6A - FINAL CONCURRENCE ISSUED				
TEXAS LEAD SUPPLY	5800 CENTRALCREST ST HOUSTON TX 77092	N	0.39 / 2,078.50	57
LPST ID: 100216 Closure Date Corrective Action Status: 11/01/1991 6A - FINAL CONCURRENCE ISSUED				
ZUEHLKE M S PROPERTY	6016 CENTRALCREST ST HOUSTON TX 77092	NNW	0.48 / 2,528.51	68
LPST ID: 116803 Closure Date Corrective Action Status: 08/19/2010 6A - FINAL CONCURRENCE ISSUED				
NORTHWEST FACILITY	5555 DEAUVILLE PLAZA DR HOUSTON TX 77092	NNE	0.49 / 2,572.94	70
LPST ID: 96579 Closure Date Corrective Action Status: 03/17/2004 6A - FINAL CONCURRENCE ISSUED				
FORMER WESTERN FENCE	11445 TODD ST HOUSTON TX 77055	NW	0.49 / 2,590.89	71
LPST ID: 118512 Closure Date Corrective Action Status: 03/01/2012 6A - FINAL CONCURRENCE ISSUED				
ZUEHLKE J R PROPERTY	6102 CENTRALCREST ST HOUSTON TX 77092	NNW	0.49 / 2,593.70	72
LPST ID: 116802 Closure Date Corrective Action Status: 08/19/2010 6A - FINAL CONCURRENCE ISSUED				
<u>Lower Elevation</u>	<u>Address</u>	<u>Direction</u>	<u>Distance (mi/ft)</u>	<u>Map Key</u>
EL CHAPARREL AUTO SALES	7019 LONG POINT RD HOUSTON TX 77055	SSE	0.10 / 522.54	19
LPST ID: 97264 Closure Date Corrective Action Status: 05/01/1992 6A - FINAL CONCURRENCE ISSUED				

<u>Lower Elevation</u>	<u>Address</u>	<u>Direction</u>	<u>Distance (mi/ft)</u>	<u>Map Key</u>
A MADCO FOOD STORE	7440 LONG POINT RD HOUSTON TX 77055	SW	0.21 / 1,093.97	32
	LPST ID: 116088 Closure Date Corrective Action Status: 06/12/2020 6A - FINAL CONCURRENCE ISSUED			
MICKIE SERVICE	6901 RATON ST HOUSTON TX 77055	SE	0.27 / 1,411.62	39
	LPST ID: 115365 Closure Date Corrective Action Status: 06/13/2006 6A - FINAL CONCURRENCE ISSUED			
REGENCY CAR WASH	10454 HEMPSTEAD RD HOUSTON TX 77092	E	0.38 / 2,021.02	53
	LPST ID: 115510 Closure Date Corrective Action Status: 11/16/2005 6A - FINAL CONCURRENCE ISSUED			
FORMER OCS TRUCKING FACILITY	6601 LONG POINT RD HOUSTON TX 77055	ESE	0.40 / 2,089.89	58
	LPST ID: 109681 Closure Date Corrective Action Status: 07/31/1995 6A - FINAL CONCURRENCE ISSUED			

UST - Underground Petroleum Storage Tanks

A search of the UST database, dated Oct 10, 2024 has found that there are 14 UST site(s) within approximately 0.12miles of the project property.

<u>Equal/Higher Elevation</u>	<u>Address</u>	<u>Direction</u>	<u>Distance (mi/ft)</u>	<u>Map Key</u>
BEST PAK DISPOSAL	1903 AFTON ST HOUSTON TX 77055	NE	0.00 / 0.00	1
	Facility ID PST ID No: 42980 55426 Tank ID Status Status Begin Dt: 2 REMOVED FROM GROUND 09/17/1996, 1 REMOVED FROM GROUND 09/17/1996			
WASTE MANAGEMENT	10701 TODD ST HOUSTON TX 77055	N	0.00 / 0.00	2
	Facility ID PST ID No: 42978 4281 Tank ID Status Status Begin Dt: 1 REMOVED FROM GROUND 09/11/2002			
BIG THREE INDUSTRIES	11101 TODD ST HOUSTON TX 77055	N	0.02 / 83.62	3
	Facility ID PST ID No: 45515 38886 Tank ID Status Status Begin Dt: 1 REMOVED FROM GROUND 12/31/1994			
AFTON PROPERTY	2075 AFTON ST HOUSTON TX 77055	NNE	0.03 / 148.47	5
	Facility ID PST ID No: 92173 61984 Tank ID Status Status Begin Dt: 1 REMOVED FROM GROUND 01/31/1992			
CAL MAINE FOODS	2062 AFTON ST HOUSTON TX 77055	NE	0.05 / 266.25	9
	Facility ID PST ID No: 63743 34967 Tank ID Status Status Begin Dt: 1 REMOVED FROM GROUND 10/18/1993			
WILSHER	1823 ANTOINE DR HOUSTON TX 77055	SW	0.07 / 363.78	11
	Facility ID PST ID No: 64282 29594 Tank ID Status Status Begin Dt: 1 REMOVED FROM GROUND 08/01/1991			
WS BELLOWS CONSTRUCTION	1902 AFTON ST HOUSTON TX 77055	ESE	0.07 / 378.16	12

<u>Equal/Higher Elevation</u>	<u>Address</u>	<u>Direction</u>	<u>Distance (mi/ft)</u>	<u>Map Key</u>
Facility ID PST ID No: 73556 44720 Tank ID Status Status Begin Dt: 3 REMOVED FROM GROUND 06/01/1990, 1A REMOVED FROM GROUND 06/01/1990, 2 REMOVED FROM GROUND 06/01/1990, 1 IN USE 06/01/1990				
C R SCHILD	6918 LONG POINT RD HOUSTON TX 77055	SSE	0.07 / 384.44	13
Facility ID PST ID No: 92109 61895 Tank ID Status Status Begin Dt: 3 REMOVED FROM GROUND 06/08/1992, 2 REMOVED FROM GROUND 06/08/1992, 1 REMOVED FROM GROUND 06/08/1992				
CIRCLE K STORE 2742313	7230 LONG POINT RD HOUSTON TX 77055	SSW	0.07 / 393.45	15
Facility ID PST ID No: 61270 39856 Tank ID Status Status Begin Dt: 1 IN USE 01/01/1985, 3 IN USE 01/01/1985, 2 IN USE 01/01/1985, 4 IN USE 01/01/1985				
RYDER TRUCK RENTAL 0138A	11200 HEMPSTEAD RD HOUSTON TX 77092	N	0.07 / 395.80	16
Facility ID PST ID No: 74967 6104 Tank ID Status Status Begin Dt: NEWOIL REMOVED FROM GROUND 03/30/1993, USED OIL REMOVED FROM GROUND 07/21/1995, 1 IN USE 01/01/1992, 34 REMOVED FROM GROUND 03/30/1993, 12 REMOVED FROM GROUND 03/30/1993, 5 REMOVED FROM GROUND 03/30/1993, AB REMOVED FROM GROUND 03/30/1993, 2 IN USE 01/01/1992				
ANTOINE CITGO MINI MART	2099 ANTOINE DR HOUSTON TX 77055	NNW	0.12 / 632.74	22
Facility ID PST ID No: 104601 69033 Tank ID Status Status Begin Dt: 1 IN USE 10/20/1996, 2 IN USE 10/20/1996				

<u>Lower Elevation</u>	<u>Address</u>	<u>Direction</u>	<u>Distance (mi/ft)</u>	<u>Map Key</u>
PROKOP DEVEL	7019 LONG POINT RD HOUSTON TX 77055	SSE	0.10 / 522.54	19
Facility ID PST ID No: 59670 23325 Tank ID Status Status Begin Dt: 1 REMOVED FROM GROUND 11/12/1990, 2 REMOVED FROM GROUND 11/12/1990, 4 REMOVED FROM GROUND 11/12/1990, 5 REMOVED FROM GROUND 11/12/1990, 3 REMOVED FROM GROUND 11/12/1990				
MERCADO EXPRESS	1801 ANTOINE DR HOUSTON TX 77055	SW	0.10 / 526.28	20
Facility ID PST ID No: 87049 49953 Tank ID Status Status Begin Dt: 3 IN USE 01/01/1990, 1 IN USE 01/01/1990, 2 IN USE 01/01/1990				
7-ELEVEN STORE 41802	7411 LONG POINT RD HOUSTON TX 77055	SW	0.12 / 643.39	23
Facility ID PST ID No: 137114 92023 Tank ID Status Status Begin Dt: 1 IN USE 05/16/2022, 2 IN USE 05/16/2022				

AST - Aboveground Storage Tanks

A search of the AST database, dated Oct 10, 2024 has found that there are 4 AST site(s) within approximately 0.12miles of the project property.

<u>Equal/Higher Elevation</u>	<u>Address</u>	<u>Direction</u>	<u>Distance (mi/ft)</u>	<u>Map Key</u>
WASTE MANAGEMENT OF HOUSTON	1903 AFTON ST HOUSTON TX 77055	NE	0.00 / 0.00	1
Facility ID PST ID No Facility Status (Web): 110677 72701 ACTIVE Status Registration Dt: IN USE 06/20/2017, IN USE 11/29/1999				

<u>Equal/Higher Elevation</u>	<u>Address</u>	<u>Direction</u>	<u>Distance (mi/ft)</u>	<u>Map Key</u>
BIG THREE IND	11101 TODD ST HOUSTON TX 77055	N	0.02 / 83.62	3
Facility ID PST ID No Facility Status (Web): 86026 56248 INACTIVE Status Registration Dt: OUT OF USE 09/25/1990				
WS BELLOWS CONSTRUCTION	1902 AFTON ST HOUSTON TX 77055	ESE	0.07 / 378.16	12
Facility ID PST ID No Facility Status (Web): 73556 44720 ACTIVE Status Registration Dt: OUT OF USE 10/16/2001				
RYDER TRUCK RENTAL 0138A	11200 HEMPSTEAD RD HOUSTON TX 77092	N	0.07 / 395.80	16
Facility ID PST ID No Facility Status (Web): 74967 6104 ACTIVE Status Registration Dt: IN USE 01/22/2019, IN USE 01/22/2019				

HIST TANK - Historical Tank Construction Notification

A search of the HIST TANK database, dated Oct 10, 2024 has found that there are 1 HIST TANK site(s) within approximately 0.12miles of the project property.

<u>Equal/Higher Elevation</u>	<u>Address</u>	<u>Direction</u>	<u>Distance (mi/ft)</u>	<u>Map Key</u>
USA WASTE OF HOUSTON	10701 TODD RD HOUSTON TX 77055	N	0.00 / 0.00	2
Facility ID: 0004281				

VCP - Voluntary Cleanup Program

A search of the VCP database, dated Oct 21, 2024 has found that there are 7 VCP site(s) within approximately 0.50miles of the project property.

<u>Equal/Higher Elevation</u>	<u>Address</u>	<u>Direction</u>	<u>Distance (mi/ft)</u>	<u>Map Key</u>
TODD ROAD SITE	11101 TODD ST 11101 TODD ROAD AKA AIR LIQUIDE AMERICA CORPORATION HOUSTON TX 77055	N	0.02 / 83.62	3
AIR LIQUIDE AMERICA	11101 TODD ST 11101 TODD ROAD AKA AIR LIQUIDE AMERICA CORPORATION HOUSTON TX 77055	N	0.02 / 83.62	3
ABLE GARAGE DOOR MANUFACTURING	5707 MITCHELLDALE ST 5707 MITCHELLDALE HOUSTON TX 77092	N	0.17 / 872.53	26
ABLE GARAGE DOOR	5629 MITCHELLDALE ST 5629 5631 AND 5707 MITCHELLDALE HOUSTON TX 77092	NNE	0.17 / 922.16	27
THE NGUYENERS	7555 LONG POINT RD HOUSTON TX 77055	WSW	0.30 / 1,568.14	43

<u>Equal/Higher Elevation</u>	<u>Address</u>	<u>Direction</u>	<u>Distance (mi/ft)</u>	<u>Map Key</u>
MAACO 2092	1808 JACQUELYN DR 1808 Jacquelyn, Houston, TX HOUSTON TX 77055	WSW	0.34 / 1,817.41	48

<u>Lower Elevation</u>	<u>Address</u>	<u>Direction</u>	<u>Distance (mi/ft)</u>	<u>Map Key</u>
RKI PROPERTY	2301 CENTRAL PKWY 2301 Central Parkway, Houston HOUSTON TX 77092	ENE	0.30 / 1,560.01	42

IOP - Innocent Owner/Operator Program

A search of the IOP database, dated Nov 4, 2024 has found that there are 2 IOP site(s) within approximately 0.25miles of the project property.

<u>Lower Elevation</u>	<u>Address</u>	<u>Direction</u>	<u>Distance (mi/ft)</u>	<u>Map Key</u>
PALMA ROYALE APARTMENTS	7429 LONG POINT RD HOUSTON TX 77055	SW	0.19 / 981.42	28
PALMA ROYALE APARTMENTS	7429 LONG POINT RD HOUSTON TX 77055	SW	0.19 / 981.42	28

Non Standard

Federal

PFAS IND - PFAS Industry Sectors

A search of the PFAS IND database, dated Dec 16, 2024 has found that there are 9 PFAS IND site(s) within approximately 0.50miles of the project property.

<u>Equal/Higher Elevation</u>	<u>Address</u>	<u>Direction</u>	<u>Distance (mi/ft)</u>	<u>Map Key</u>
WASTE MANAGEMENT OF TEXAS - HOUSTON METRO	HOUSTON TX	N	0.00 / 0.00	2
AIR LIQUIDE AMERICA HOUSTON	HOUSTON TX	N	0.02 / 83.62	3
BIG THREE INDUSTRIES ACETYLENE OPER	HOUSTON TX	N	0.02 / 83.62	3
VERTEC POLYMERS	HOUSTON TX	SSE	0.03 / 132.41	4

<u>Equal/Higher Elevation</u>	<u>Address</u>	<u>Direction</u>	<u>Distance (mi/ft)</u>	<u>Map Key</u>
INDUSTRIAL COATING SPECIALTIES	HOUSTON TX	NNE	0.28 / 1,460.15	41
TRADEMARKS CO	HOUSTON TX	NW	0.35 / 1,823.72	50
W P BALLARD AND COMPANY INC	HOUSTON TX	WNW	0.49 / 2,561.36	69
ATLAS PAINT	HOUSTON TX	NW	0.50 / 2,618.82	76
<u>Lower Elevation</u>	<u>Address</u>	<u>Direction</u>	<u>Distance (mi/ft)</u>	<u>Map Key</u>
SCIENTIFIC GLASS & INSTRUMENTS	HOUSTON TX	NE	0.20 / 1,062.05	31

HMIRS - Hazardous Materials Information Reporting System

A search of the HMIRS database, dated May 29, 2024 has found that there are 1 HMIRS site(s) within approximately 0.02miles of the project property.

<u>Equal/Higher Elevation</u>	<u>Address</u>	<u>Direction</u>	<u>Distance (mi/ft)</u>	<u>Map Key</u>
	1903 AFTON HOUSTON TX	NE	0.00 / 0.00	1

AFS - Air Facility System

A search of the AFS database, dated Oct 17, 2014 has found that there are 1 AFS site(s) within approximately 0.02miles of the project property.

<u>Equal/Higher Elevation</u>	<u>Address</u>	<u>Direction</u>	<u>Distance (mi/ft)</u>	<u>Map Key</u>
BIG THREE INDUSTRIES ACETYLINE OPER	11101 TODD ROAD HOUSTON TX 77008	N	0.02 / 83.62	3

State

PRIORITY CLEAN - Dry Cleaner Remediation Program Prioritization List

A search of the PRIORITY CLEAN database, dated Sep 30, 2024 has found that there are 2 PRIORITY CLEAN site(s) within approximately 0.50miles of the project property.

<u>Equal/Higher Elevation</u>	<u>Address</u>	<u>Direction</u>	<u>Distance (mi/ft)</u>	<u>Map Key</u>
FORMER PILGRIM CLEANERS 8	7430 LONG POINT RD HOUSTON TX	SW	0.19 / 996.04	30
ROY CLEANERS	7555 LONG POINT RD STE A HOUSTON TX	WSW	0.30 / 1,568.14	43

DRYCLEANERS - Registered Dry Cleaning Facilities

A search of the DRYCLEANERS database, dated Nov 25, 2024 has found that there are 1 DRYCLEANERS site(s) within approximately 0.25miles of the project property.

<u>Equal/Higher Elevation</u>	<u>Address</u>	<u>Direction</u>	<u>Distance (mi/ft)</u>	<u>Map Key</u>
FORMER PILGRIM CLEANERS 8	7430 LONG POINT RD HOUSTON TX 77055	SW	0.19 / 996.04	30

APAR - Affected Property Assessment Reports

A search of the APAR database, dated Oct 30, 2024 has found that there are 4 APAR site(s) within approximately 0.50miles of the project property.

<u>Equal/Higher Elevation</u>	<u>Address</u>	<u>Direction</u>	<u>Distance (mi/ft)</u>	<u>Map Key</u>
AIR LIQUIDE AMERICA HOUSTON	11101 TODD ST 11101 TODD ROAD AKA AIR LIQUIDE AMERICA CORPORATION HOUSTON TX 77055	N	0.02 / 83.62	3
MAACO AUTO PAINTING & BODYWORK	1808 JACQUELYN DR 1808 Jacquelyn, Houston, TX HOUSTON TX 77055	WSW	0.34 / 1,817.41	48
MARY SUE ZUEHLKE	6016 CENTRALCREST ST HOUSTON TX 77092	NNW	0.48 / 2,528.51	68
JAMES ZUEHLKE	6102 CENTRALCREST ST HOUSTON TX 77092	NNW	0.49 / 2,593.70	72

IHW CORR ACTION - Industrial and Hazardous Waste Sites with Corrective Actions

A search of the IHW CORR ACTION database, dated Sep 25, 2024 has found that there are 4 IHW CORR ACTION site(s) within approximately 0.50miles of the project property.

<u>Equal/Higher Elevation</u>	<u>Address</u>	<u>Direction</u>	<u>Distance (mi/ft)</u>	<u>Map Key</u>
HOUSTON ACETYLENE FORMER AID LIQUIDE AMERICA HOUSTON	11101 TODD ST HOUSTON TX 77055	N	0.02 / 83.62	3

<u>Equal/Higher Elevation</u>	<u>Address</u>	<u>Direction</u>	<u>Distance (mi/ft)</u>	<u>Map Key</u>
PELLETIZER KNIVES	5615 MITCHELLDALE ST HOUSTON TX 77092	NNE	0.25 / 1,299.03	38

<u>Lower Elevation</u>	<u>Address</u>	<u>Direction</u>	<u>Distance (mi/ft)</u>	<u>Map Key</u>
LONG POINT INDUSTRIAL PARK BLDG A	6600 LONG POINT RD HOUSTON TX 77055	ESE	0.34 / 1,819.40	49
LONG POINT INDUSTRIAL PARK BLDG C	6500 LONG POINT RD HOUSTON TX 77055	ESE	0.45 / 2,383.85	62

NOV - Notice of Violation

A search of the NOV database, dated Apr 5, 2024 has found that there are 5 NOV site(s) within approximately 0.12miles of the project property.

<u>Equal/Higher Elevation</u>	<u>Address</u>	<u>Direction</u>	<u>Distance (mi/ft)</u>	<u>Map Key</u>
WASTE MANAGEMENT- AFTON	1905 AFTON ST , HOUSTON , TX 77055 1905 Afton St TX	NE	0.00 / 0.00	1
CIRCLE K STORE 2742313	7230 LONG POINT RD , HOUSTON , TX 77055 TX	SSW	0.07 / 393.45	15
RYDER TRUCK RENTAL 0138A	11200 HEMPSTEAD RD HOUSTON TX 77092	N	0.07 / 395.80	16
ANTOINE CITGO MINI MART	2099 ANTOINE DR HOUSTON TX	NNW	0.12 / 632.74	22

<u>Lower Elevation</u>	<u>Address</u>	<u>Direction</u>	<u>Distance (mi/ft)</u>	<u>Map Key</u>
MERCADO EXPRESS	1801 ANTOINE DR HOUSTON TX	SW	0.10 / 526.28	20

NOE - Notices of Enforcement

A search of the NOE database, dated Dec 30, 2024 has found that there are 3 NOE site(s) within approximately 0.25miles of the project property.

<u>Equal/Higher Elevation</u>	<u>Address</u>	<u>Direction</u>	<u>Distance (mi/ft)</u>	<u>Map Key</u>
RYDER TRUCK RENTAL 0138A	11200 Hempstead Highway, Houston, TX HOUSTON TX 77092	N	0.07 / 395.80	16

<u>Equal/Higher Elevation</u>	<u>Address</u>	<u>Direction</u>	<u>Distance (mi/ft)</u>	<u>Map Key</u>
J H WALKER TRUCKING	11404 Hempstead Rd, Houston, TX HOUSTON TX 77092	NNW	0.24 / 1,286.93	36
<u>Lower Elevation</u>	<u>Address</u>	<u>Direction</u>	<u>Distance (mi/ft)</u>	<u>Map Key</u>
MERCADO EXPRESS	HOUSTON TX 77055	SW	0.10 / 526.28	20

ORD - Court Orders & Administrative Orders

A search of the ORD database, dated Oct 2, 2024 has found that there are 6 ORD site(s) within approximately 0.25miles of the project property.

<u>Equal/Higher Elevation</u>	<u>Address</u>	<u>Direction</u>	<u>Distance (mi/ft)</u>	<u>Map Key</u>
HERNANDEZ MARCIAL	2026 HARLAND DR HOUSTON TX 77055	WNW	0.10 / 517.35	18
J H WALKER TRUCKING	11404 HEMPSTEAD RD 11404 Hempstead Rd, Houston, TX HOUSTON TX 77092	NNW	0.24 / 1,286.93	36
J H WALKER TRUCKING	11404 HEMPSTEAD RD 11404 Hempstead Rd, Houston, TX HOUSTON TX 77092	NNW	0.24 / 1,286.93	36
<u>Lower Elevation</u>	<u>Address</u>	<u>Direction</u>	<u>Distance (mi/ft)</u>	<u>Map Key</u>
MERCADO EXPRESS	1801 ANTOINE DR HOUSTON TX 77055	SW	0.10 / 526.28	20
MERCADO EXPRESS	1801 ANTOINE DR HOUSTON TX 77055	SW	0.10 / 526.28	20
KARAN FOOD BASKET	7440 LONG POINT RD HOUSTON TX 77055	SW	0.21 / 1,093.97	32

HIST RCRA NONRCRA - Inactive RCRA and Non-RCRA Facilities

A search of the HIST RCRA NONRCRA database, dated Aug 29, 2024 has found that there are 47 HIST RCRA NONRCRA site(s) within approximately 0.50miles of the project property.

<u>Equal/Higher Elevation</u>	<u>Address</u>	<u>Direction</u>	<u>Distance (mi/ft)</u>	<u>Map Key</u>
REM WASTE CONTROL & MECHANIC & REPAIR	1903 AFTON ST 1903 Afton, Houston, TX HOUSTON TX 77055	NE	0.00 / 0.00	<u>1</u>
WASTE MANAGEMENT OF TEXAS	10701 TODD ST 10701 TODD RD HOUSTON TX HOUSTON TX 77055	N	0.00 / 0.00	<u>2</u>
REM WASTE CONTROL	10701 TODD ST 10701 Todd St, Houston, TX HOUSTON TX 77055	N	0.00 / 0.00	<u>2</u>
AIR LIQUIDE AMERICA HOUSTON	11101 TODD ST 11101 TODD ST HOUSTON TX HOUSTON TX 77055	N	0.02 / 83.62	<u>3</u>
WEST GERMAN AUTOHAUS	2020 ANTOINE DR 2020 Antoine, Houston, TX HOUSTON TX 77055	WNW	0.05 / 250.87	<u>6</u>
NORTHWEST ENGINE & SUPPLY	1911 ANTOINE DR 1911 Antoine, Houston, TX HOUSTON TX 77055	WSW	0.07 / 391.12	<u>14</u>
RYDER TRUCK RENTAL HOUSTON	11200 HEMPSTEAD RD 11200 Hempstead Highway, Houston, TX HOUSTON TX 77092	N	0.07 / 395.80	<u>16</u>
MOUNTAIN	10614 HEMPSTEAD RD STE B 10614-B Hempstead Highway, Houston, TX HOUSTON TX 77092	NE	0.09 / 500.67	<u>17</u>
ARCHITECTURAL IRON	1810 AFTON ST 1810 Afton, Houston, TX HOUSTON TX 77055	SE	0.12 / 616.95	<u>21</u>
PICCO COATINGS	10612 HEMPSTEAD RD 10612 Hempstead Highway, Houston, TX HOUSTON TX 77092	NE	0.15 / 795.58	<u>24</u>
PILGRIM CLEANERS 8	7430 LONG POINT RD 7430 Long Point, Houston, TX HOUSTON TX 77055	SW	0.19 / 996.04	<u>30</u>
DIVERSIFIED BUSINESS FORMS	2127 HARLAND DR STE B 2127B Harland Drive, Houston, TX HOUSTON TX 77055	NNW	0.23 / 1,193.25	<u>34</u>
PEARSALL CHEMICAL	2519 FAIRWAY PARK DR 2519 Fairway Park Dr, Houston, TX HOUSTON TX 77092	NE	0.23 / 1,216.09	<u>35</u>

<u>Equal/Higher Elevation</u>	<u>Address</u>	<u>Direction</u>	<u>Distance (mi/ft)</u>	<u>Map Key</u>
PELLETIZER KNIVES	5615 MITCHELLDALE ST 5615 Mitchelldale, Houston, TX HOUSTON TX 77092	NNE	0.25 / 1,299.03	<u>38</u>
A V EMMOTT & SONS	5700 MITCHELLDALE ST 5700 Mitchelldale Street, Houston, TX HOUSTON TX 77092	N	0.27 / 1,413.14	<u>40</u>
INDUSTRIAL COATING SPECIALTIES	5521 MITCHELLDALE ST HOUSTON TX 77092	NNE	0.28 / 1,460.15	<u>41</u>
ITD PRECISION HOUSTON TX	5531 MITCHELLDALE ST 5531 Mitchelldale Houston TX 77092 HOUSTON TX 77092	NE	0.30 / 1,606.17	<u>44</u>
GREENHEAD PRODUCTS	5612 MITCHELLDALE ST 5612 Mitchelldale St, Houston, TX HOUSTON TX 77092	NNE	0.31 / 1,639.52	<u>45</u>
HOUSTON WHOLESALE THERMOGRAPHY	5522 MITCHELLDALE ST 5522 Mitchelldale, Houston, TX HOUSTON TX 77092	NNE	0.33 / 1,751.66	<u>47</u>
MAACO AUTO PAINTING & BODYWORK	1808 JACQUELYN DR 1808 Jacquelyn, Houston, TX HOUSTON TX 77055	WSW	0.34 / 1,817.41	<u>48</u>
TRADEMARKS	11333 TODD ST 11333 Todd St, Houston, TX HOUSTON TX 77055	NW	0.35 / 1,823.72	<u>50</u>
HOUSTON ELECTRONIC DEVELOPMENT	5514 MITCHELLDALE ST 5514 Mitchelldale, Houston, TX HOUSTON TX 77092	NNE	0.35 / 1,873.12	<u>51</u>
REFLANGE	5737 CENTRALCREST ST 5737 Central Crest, Houston, TX HOUSTON TX 77092	N	0.36 / 1,889.54	<u>52</u>
BARTON INSTRUMENT SYSTEMS	11413 TODD ST 11413 Todd St, Houston, TX HOUSTON TX 77055	NW	0.38 / 2,032.62	<u>55</u>
CEE SAW MACHINE & FAB	1905 JOHANNA DR STE B2 1905 Johanna Drive, Ste B2, Houston, TX HOUSTON TX 77055	W	0.47 / 2,477.37	<u>65</u>
AIR DRECO	1833 JOHANNA DR 1833 Johanna Dr, Houston, TX HOUSTON TX 77055	W	0.49 / 2,613.04	<u>74</u>

<u>Equal/Higher Elevation</u>	<u>Address</u>	<u>Direction</u>	<u>Distance (mi/ft)</u>	<u>Map Key</u>
ATLAS PAINT	2330 WIRTCREST LN 2330 Wirtcrest, Houston, TX HOUSTON TX 77055	NW	0.50 / 2,618.82	<u>76</u>
LIFTMOORE	11505 TODD ST 11505 Todd, Houston, TX HOUSTON TX 77055	NW	0.50 / 2,632.18	<u>77</u>
<u>Lower Elevation</u>	<u>Address</u>	<u>Direction</u>	<u>Distance (mi/ft)</u>	<u>Map Key</u>
MANCHAK MANUFACTURING	1809 AFTON ST 1809 Afton, Houston, TX HOUSTON TX 77055	SSE	0.05 / 257.18	<u>7</u>
INWOOD TAILORS SHOE REPAIR & DRY CLEANI	1808 ANTOINE DR STE D 1808-D Antoine, Houston, TX HOUSTON TX 77055	SSW	0.05 / 261.02	<u>8</u>
DON H BOYER	1819 ANTOINE DR 1819 Antoine St, Houston, TX HOUSTON TX 77055	SW	0.06 / 324.60	<u>10</u>
AMRI HOUSTON	2045 SILBER RD STE 100 2045 Silber Rd, Ste 100, Houston, TX HOUSTON TX 77055	ESE	0.19 / 995.13	<u>29</u>
REALTY GRAPHICS	2521 FAIRWAY PARK DR STE 420 2521 Fairway Park Dr, Ste 420, Houston, TX HOUSTON TX 77092	NE	0.20 / 1,062.05	<u>31</u>
S & B POWER TOOL	10600 HEMPSTEAD RD 10600 Hempstead Hwy., Houston, TX 77092 HOUSTON TX 77092	ENE	0.22 / 1,167.60	<u>33</u>
FIRST CLASS PRINTING	5401 MITCHELLDALE ST STE B3 5401 Mitchelldale, Ste B3, Houston, TX HOUSTON TX 77092	NE	0.33 / 1,721.94	<u>46</u>
BUSINESS PRINTERS	5401 MITCHELLDALE ST STE A2 5401 Mitchelldale St, Suite A 2, Houston, TX HOUSTON TX 77092	NE	0.33 / 1,721.94	<u>46</u>
WEATHERFORD LAMB POWER EQUIPMENT DIVISION	6550 LONG POINT RD STE 200 6550 Long Point Rd, Ste 200, Houston, TX HOUSTON TX 77055	ESE	0.38 / 2,027.17	<u>54</u>
FCI	6601 LONG POINT RD 6601 Long Point, Houston, TX HOUSTON TX 77055	ESE	0.40 / 2,089.89	<u>58</u>

<u>Lower Elevation</u>	<u>Address</u>	<u>Direction</u>	<u>Distance (mi/ft)</u>	<u>Map Key</u>
ABEL LABEL & TAG	5201 MITCHELLDALE ST STE A1 5201 MITCHELLDALE ST STE A1 HOUSTON TX HOUSTON TX 77092	NE	0.42 / 2,207.09	59
SUPERIOR COLOR GRAPHICS	2300 CENTRAL PKWY STE K 2300 Central Pkwy, Ste K, Houston, TX HOUSTON TX 77092	ENE	0.42 / 2,239.83	60
SPECIALTY COMPOUNDS	2400 CENTRAL PKWY STE HW 2400 Central Parkway, Ste HW, Houston, TX HOUSTON TX 77092	ENE	0.43 / 2,282.74	61
BUSINESS SLIDES & GRAPHICS	5200 MITCHELLDALE ST STE F28 5200 Mitchelldale St, Ste F28, Houston, TX HOUSTON TX 77092	NE	0.46 / 2,419.99	63
KOENIG	4940 DACOMA ST 4940 Dacoma St, Houston, TX HOUSTON TX 77092	E	0.46 / 2,440.21	64
THOMAS REPROGRAPHICS	5151 MITCHELLDALE ST STE B14 5151 Mitchelldale St, Ste B14, Houston, TX HOUSTON TX 77092	NE	0.47 / 2,482.86	66
UNIVERSAL OPHTHALMIC	2500 CENTRAL PKWY STE T 2500-T Central Parkway, Houston, TX HOUSTON TX 77092	ENE	0.47 / 2,497.46	67
DOMESTIC MANUFACTURING	2415 MCALLISTER RD 2415 McAllister, Houston, TX HOUSTON TX 77092	ENE	0.49 / 2,599.50	73
SHERWIN-WILLIAMS	6450 LONG POINT RD 6450 Long Point, Houston, TX HOUSTON TX 77055	ESE	0.50 / 2,613.90	75

IHW GENERATOR - Industrial and Hazardous Waste - Generators

A search of the IHW GENERATOR database, dated Dec 3, 2024 has found that there are 23 IHW GENERATOR site(s) within approximately 0.25miles of the project property.

<u>Equal/Higher Elevation</u>	<u>Address</u>	<u>Direction</u>	<u>Distance (mi/ft)</u>	<u>Map Key</u>
REM WASTE CONTROL & MECHANIC & REPAIR	1903 AFTON ST HOUSTON TX 77055	NE	0.00 / 0.00	1
BEST PAK DISPOSAL INC. & MECHANIC & REPAIR	10701 TODD ST HOUSTON TX 77055	N	0.00 / 0.00	2

<u>Equal/Higher Elevation</u>	<u>Address</u>	<u>Direction</u>	<u>Distance (mi/ft)</u>	<u>Map Key</u>
AIR LIQUIDE AMERICA HOUSTON	11101 TODD ST HOUSTON TX 77055	N	0.02 / 83.62	<u>3</u>
WEST GERMAN AUTOHAUS	2020 ANTOINE DR HOUSTON TX 77055	WNW	0.05 / 250.87	<u>6</u>
NORTHWEST ENGINE & SUPPLY	1911 ANTOINE DR HOUSTON TX 77055	WSW	0.07 / 391.12	<u>14</u>
RYDER TRUCK RENTAL HOUSTON	11200 HEMPSTEAD RD HOUSTON TX 77092	N	0.07 / 395.80	<u>16</u>
MOUNTAIN	10614 HEMPSTEAD RD STE B HOUSTON TX 77092	NE	0.09 / 500.67	<u>17</u>
ARCHITECTURAL IRON	1810 AFTON ST HOUSTON TX 77055	SE	0.12 / 616.95	<u>21</u>
PICCO COATINGS	10612 HEMPSTEAD RD HOUSTON TX 77092	NE	0.15 / 795.58	<u>24</u>
PILGRIM CLEANERS 8	7430 LONG POINT RD HOUSTON TX 77055	SW	0.19 / 996.04	<u>30</u>
DIVERSIFIED BUSINESS FORMS	2127 HARLAND DR STE B HOUSTON TX 77055	NNW	0.23 / 1,193.25	<u>34</u>
DIVERSIFIED BUSINESS FORMS	2127 HARLAND DR STE B HOUSTON TX 77055	NNW	0.23 / 1,193.25	<u>34</u>
PEARSALL CHEMICAL	2519 FAIRWAY PARK DR HOUSTON TX 77092	NE	0.23 / 1,216.09	<u>35</u>
THOMAS INSTRUMENT & MACHINE	5615 MITCHELLDALE ST HOUSTON TX 77092	NNE	0.25 / 1,299.03	<u>38</u>
PELLETIZER KNIVES	5615 MITCHELLDALE ST HOUSTON TX 77092	NNE	0.25 / 1,299.03	<u>38</u>

<u>Equal/Higher Elevation</u>	<u>Address</u>	<u>Direction</u>	<u>Distance (mi/ft)</u>	<u>Map Key</u>
<u>Lower Elevation</u>	<u>Address</u>	<u>Direction</u>	<u>Distance (mi/ft)</u>	<u>Map Key</u>
MANCHAK MANUFACTURING	1809 AFTON ST HOUSTON TX 77055	SSE	0.05 / 257.18	<u>7</u>
INWOOD TAILORS SHOE REPAIR & DRY CLEANI	1808 ANTOINE DR STE D HOUSTON TX 77055	SSW	0.05 / 261.02	<u>8</u>
DON H BOYER	1819 ANTOINE DR HOUSTON TX 77055	SW	0.06 / 324.60	<u>10</u>
AMRI HOUSTON	2045 SILBER RD STE 100 HOUSTON TX 77055	ESE	0.19 / 995.13	<u>29</u>
PRC REALTY SYSTEMS	2521 FAIRWAY PARK DR HOUSTON TX 77092	NE	0.20 / 1,062.05	<u>31</u>
REALTY GRAPHICS	2521 FAIRWAY PARK DR STE 420 HOUSTON TX 77092	NE	0.20 / 1,062.05	<u>31</u>
S & B POWER TOOL	10600 HEMPSTEAD RD HOUSTON TX 77092	ENE	0.22 / 1,167.60	<u>33</u>
STAGE 3 SEPARATION	2000 SILBER RD HOUSTON TX 77055	ESE	0.25 / 1,293.64	<u>37</u>

IHW TRANSPORT - Industrial and Hazardous Waste - Transporters

A search of the IHW TRANSPORT database, dated Dec 3, 2024 has found that there are 7 IHW TRANSPORT site(s) within approximately 0.25miles of the project property.


<u>Equal/Higher Elevation</u>	<u>Address</u>	<u>Direction</u>	<u>Distance (mi/ft)</u>	<u>Map Key</u>
WASTE MANAGEMENT OF TEXAS	10701 TODD ST HOUSTON TX 77055	N	0.00 / 0.00	<u>2</u>
BEST PAK DISPOSAL INC. & MECHANIC & REPAIR	10701 TODD ST HOUSTON TX 77055	N	0.00 / 0.00	<u>2</u>

<u>Equal/Higher Elevation</u>	<u>Address</u>	<u>Direction</u>	<u>Distance (mi/ft)</u>	<u>Map Key</u>
REM WASTE CONTROL	10701 TODD ST HOUSTON TX 77055	N	0.00 / 0.00	<u>2</u>
REST PAK DISPOSAL DBA REM WAST - E CONTROL	10701 TODD ST HOUSTON TX 77055	N	0.00 / 0.00	<u>2</u>
PILGRIM CLEANERS 8	7430 LONG POINT RD HOUSTON TX 77055	SW	0.19 / 996.04	<u>30</u>
J H WALKER TRUCKING	11404 HEMPSTEAD RD HOUSTON TX 77092	NNW	0.24 / 1,286.93	<u>36</u>
J H WALKER TRUCKING	11404 HEMPSTEAD RD HOUSTON TX 77092	NNW	0.24 / 1,286.93	<u>36</u>

TIER 2 - Tier 2 Report

A search of the TIER 2 database, dated Dec 31, 2012 has found that there are 6 TIER 2 site(s) within approximately 0.02miles of the project property.

<u>Equal/Higher Elevation</u>	<u>Address</u>	<u>Direction</u>	<u>Distance (mi/ft)</u>	<u>Map Key</u>
Waste Management of Texas, Inc. - Houston	10701 Todd Street Houston TX 77055	N	0.00 / 0.00	<u>2</u>
Waste Management of Texas, Inc. - Houston Collection	10701 Todd St. Houston TX 77055	N	0.00 / 0.00	<u>2</u>
Waste Management of Texas - Houston Collection	10701 Todd St. Houston TX 77055	N	0.00 / 0.00	<u>2</u>
Waste Management of Texas - Houston Collection	10701 Todd St. Houston TX 77055	N	0.00 / 0.00	<u>2</u>
Waste Management of Texas, Inc. - Houston	10701 Todd Street Houston TX 77055	N	0.00 / 0.00	<u>2</u>
Waste Management of Texas, Inc. - Houston Collection	10701 Todd St. Houston TX 77055	N	0.00 / 0.00	<u>2</u>

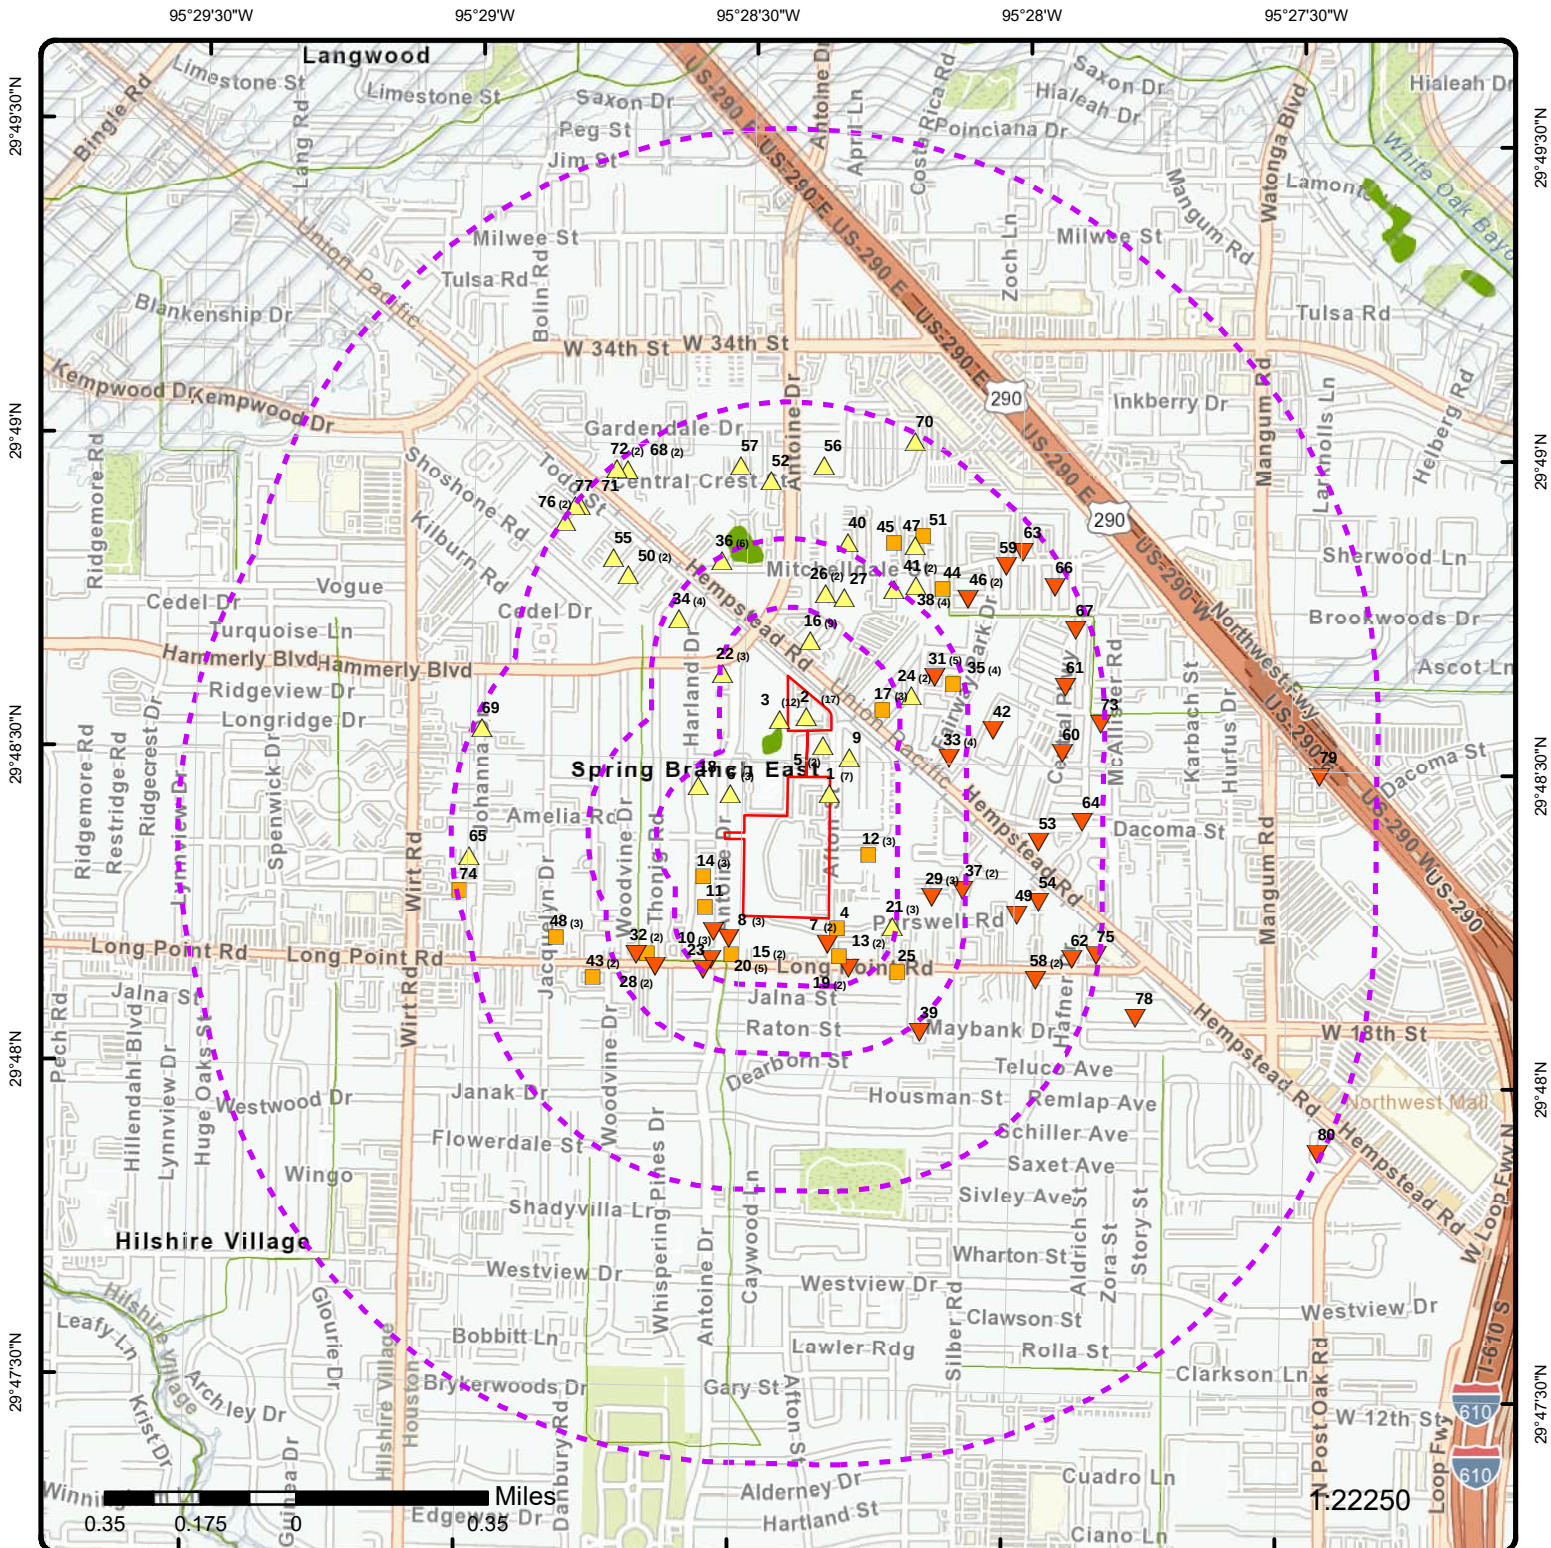

Map: 1.0 Mile Radius

Order Number: 25021000111

Address: 1903-1907 Afton Street and 10701 Todd Street, Houston, TX



Project Property

Buffer Outline

Sites with Higher Elevation

Sites with Same Elevation

Sites with Lower Elevation

Sites with Unknown Elevation

Areas with Higher Elevation

Areas with Same Elevation

Areas with Lower Elevation

Areas with Unknown Elevation

Freeways; Highways

Traffic Circle; Ramp

Major & Minor Arterial

Traffic Circle; Ramp

Local Road

Rail

State

Country

National Wetland


Indian Reserve Land

100 Year Flood Zone

500 Year Flood Zone

FWS Special Designation Areas

National Priorities List (Active, Delisted, Proposed, Institutional Control)

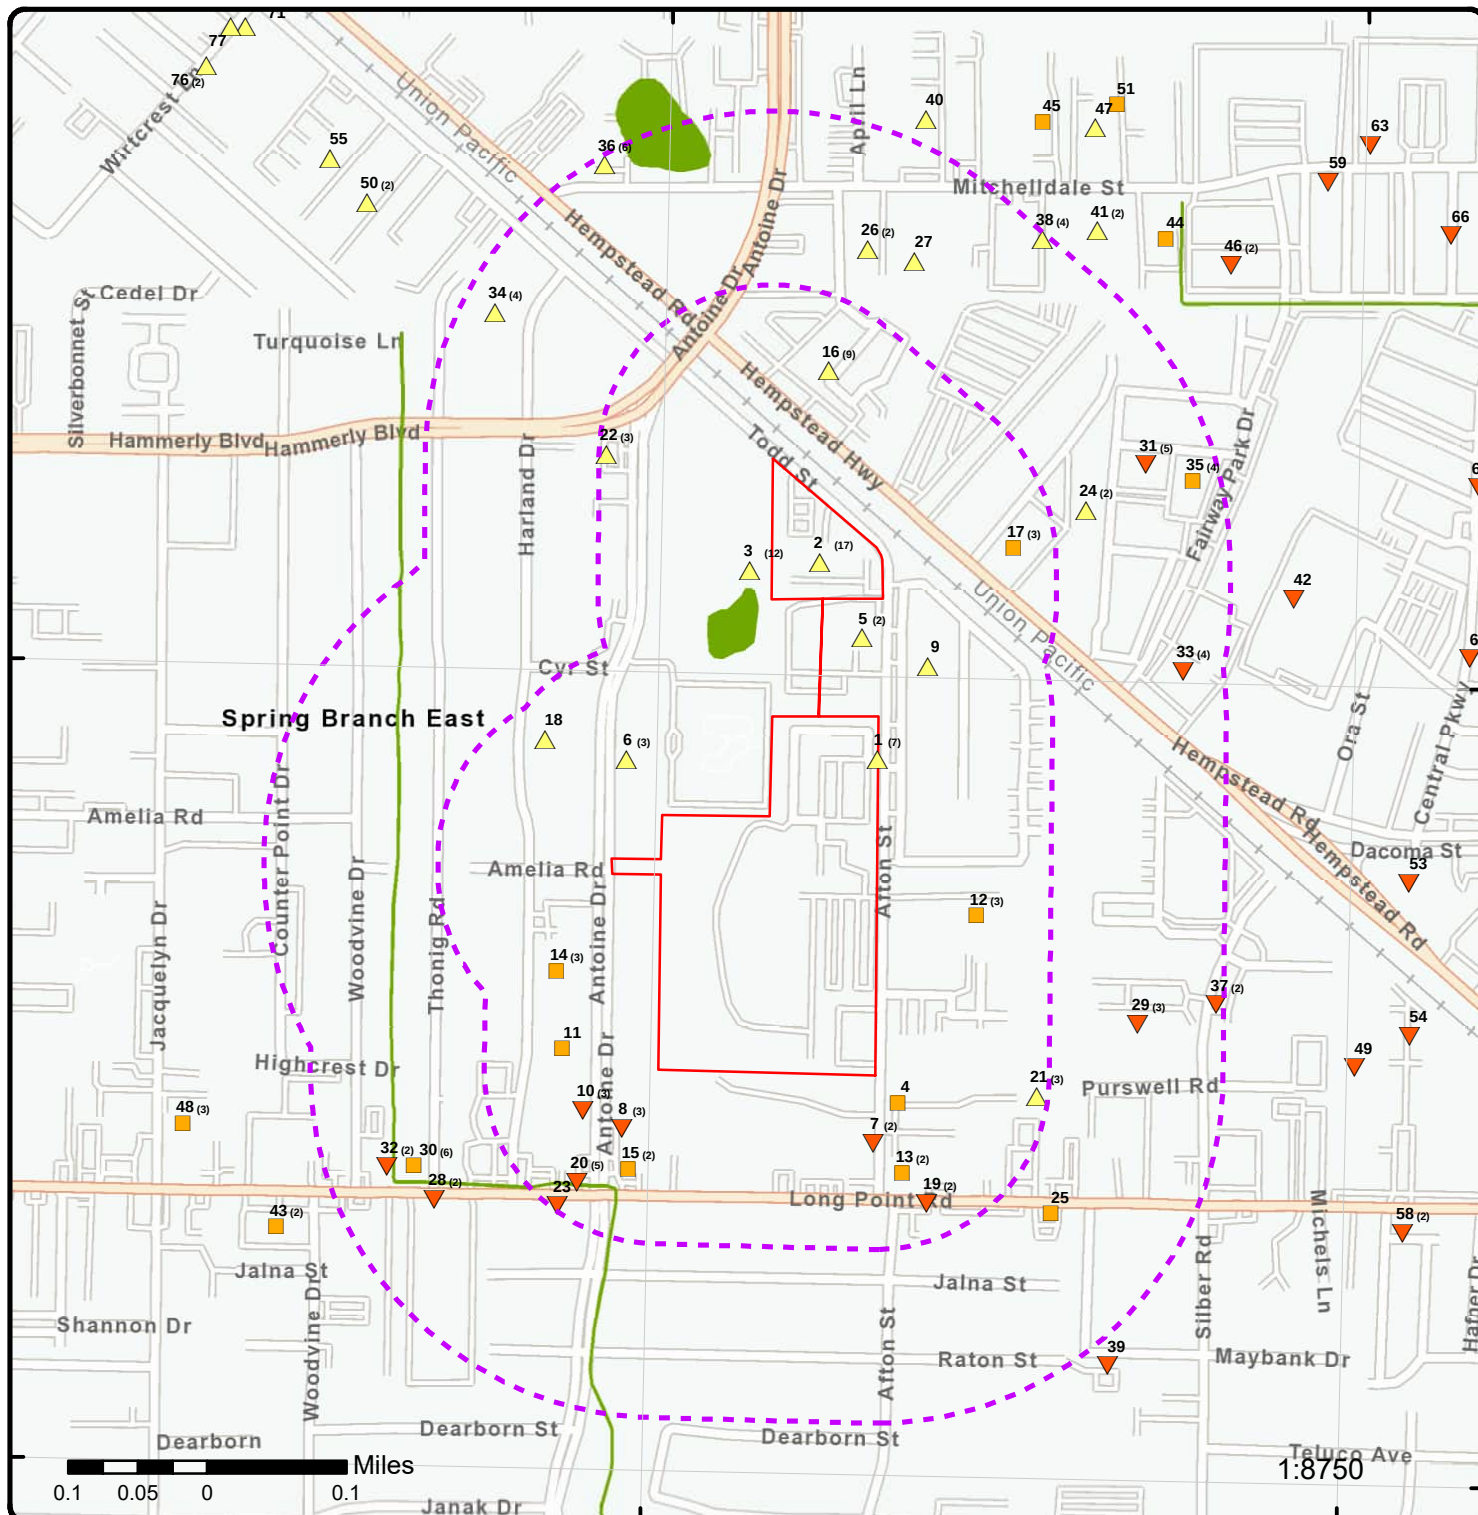

Map: 0.25 Mile Radius

Order Number: 25021000111

Address: 1903-1907 Afton Street and 10701 Todd Street, Houston, TX



Project Property

Buffer Outline

▲ Sites with Higher Elevation

■ Sites with Same Elevation

▼ Sites with Lower Elevation

○ Sites with Unknown Elevation

Areas with Higher Elevation

Areas with Same Elevation

Areas with Lower Elevation

Areas with Unknown Elevation

Freeways; Highways

Traffic Circle; Ramp

Major & Minor Arterial

Traffic Circle; Ramp

Local Road

Rail

State

Country

National Wetland

Indian Reserve Land

100 Year Flood Zone

500 Year Flood Zone

FWS Special Designation Areas

National Priorities List (Active, Delisted, Proposed, Institutional Control)

95°29'W

95°28'30"W

95°28'W

29°49'N


29°49'N

29°48'30"N

29°48'30"N

29°48'N

29°48'N

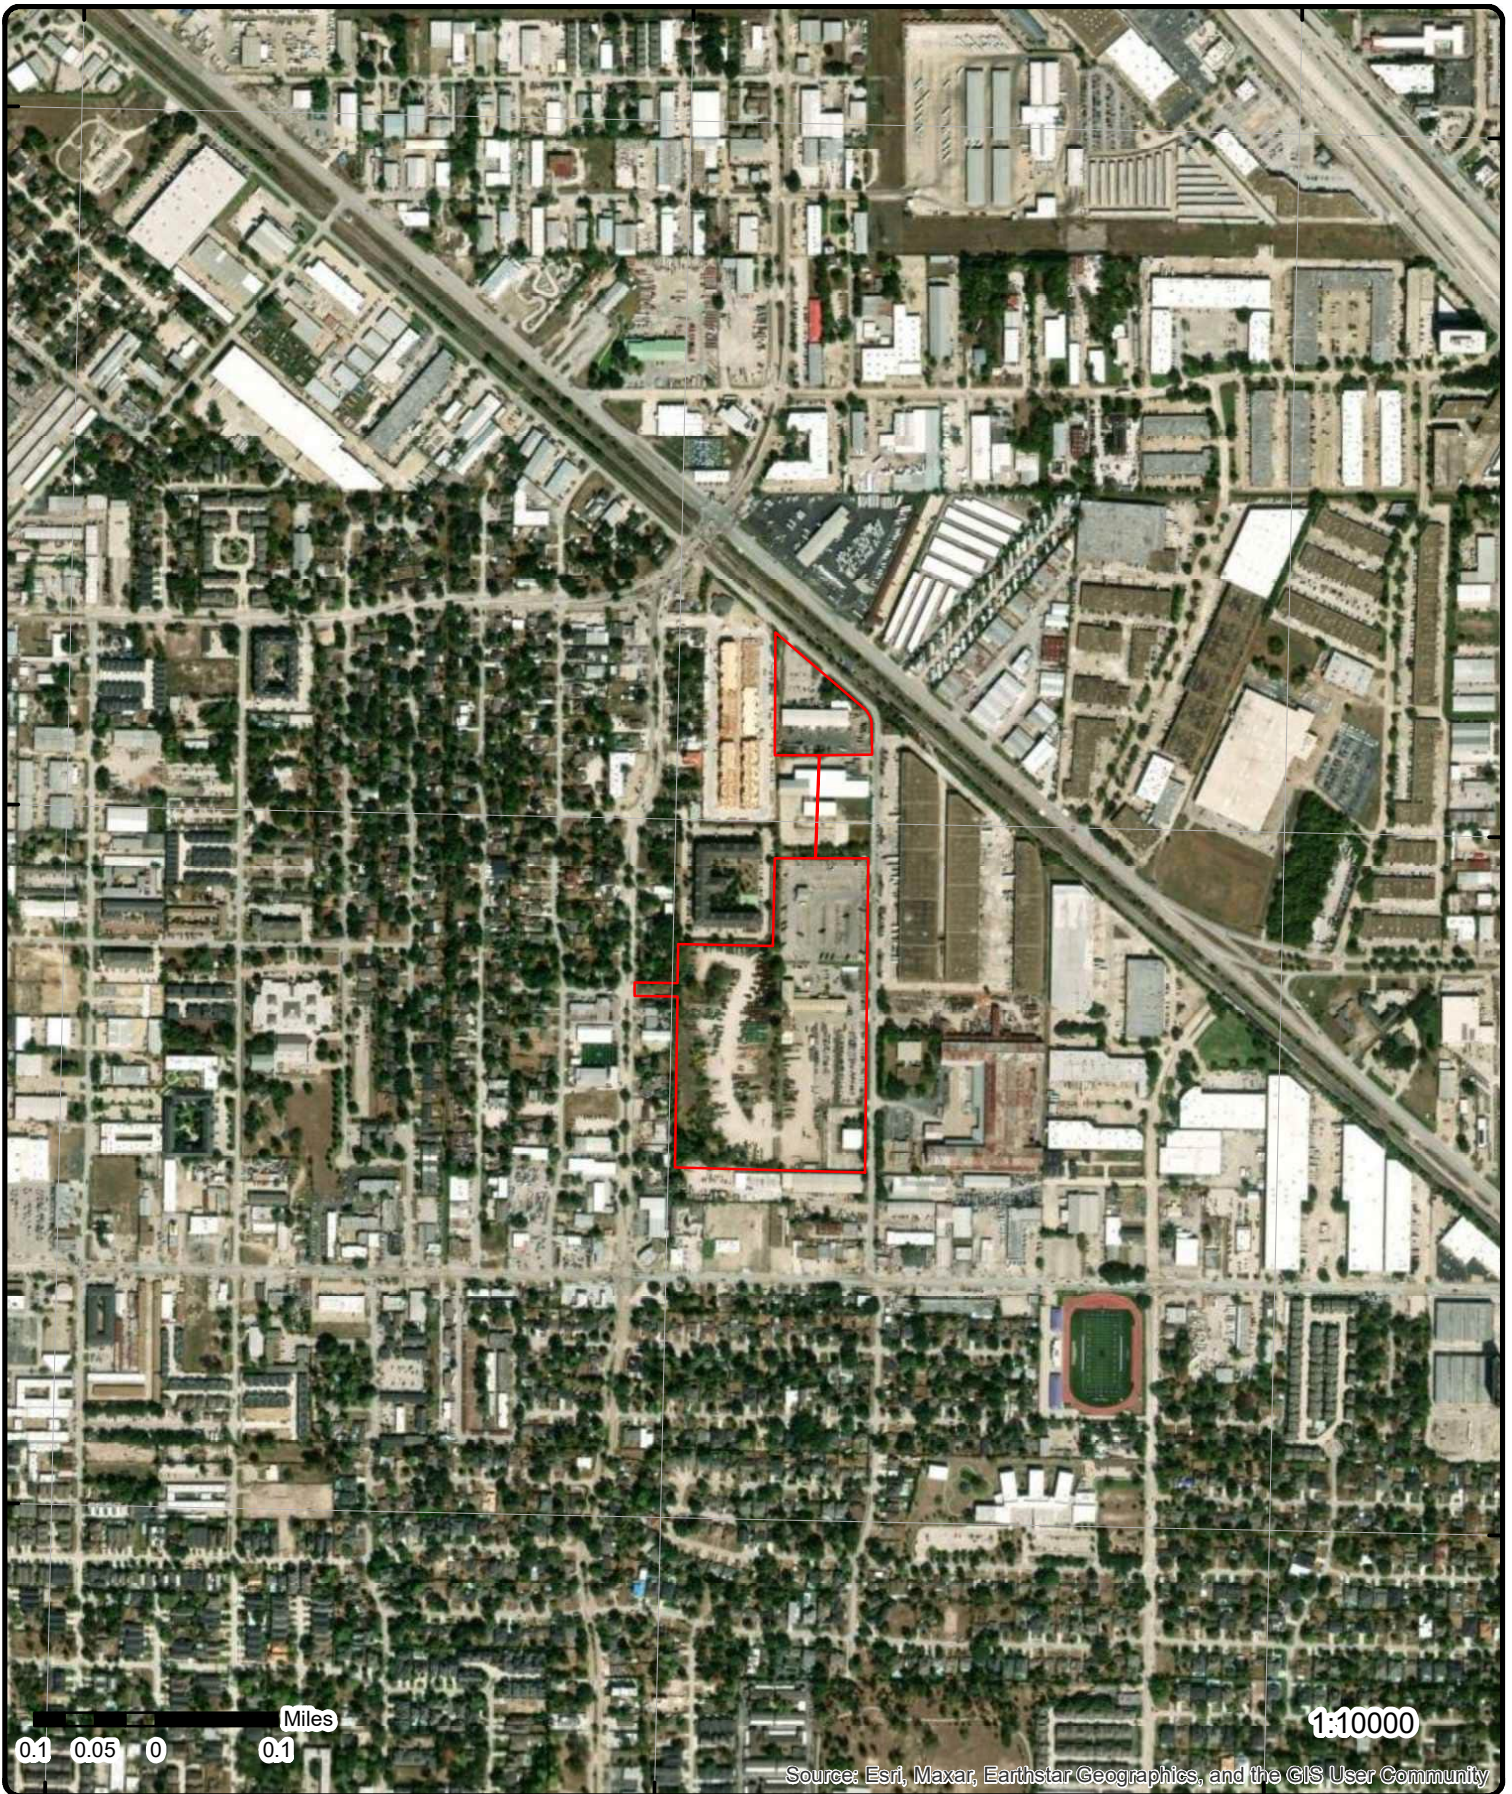

Source: Esri, Maxar, Earthstar Geographics, and the GIS User Community

Aerial Year: 2023


Order Number: 25021000111

Address: 1903-1907 Afton Street and 10701 Todd Street, Houston, TX



© ERIS Information Inc.

Source: ESRI World Imagery

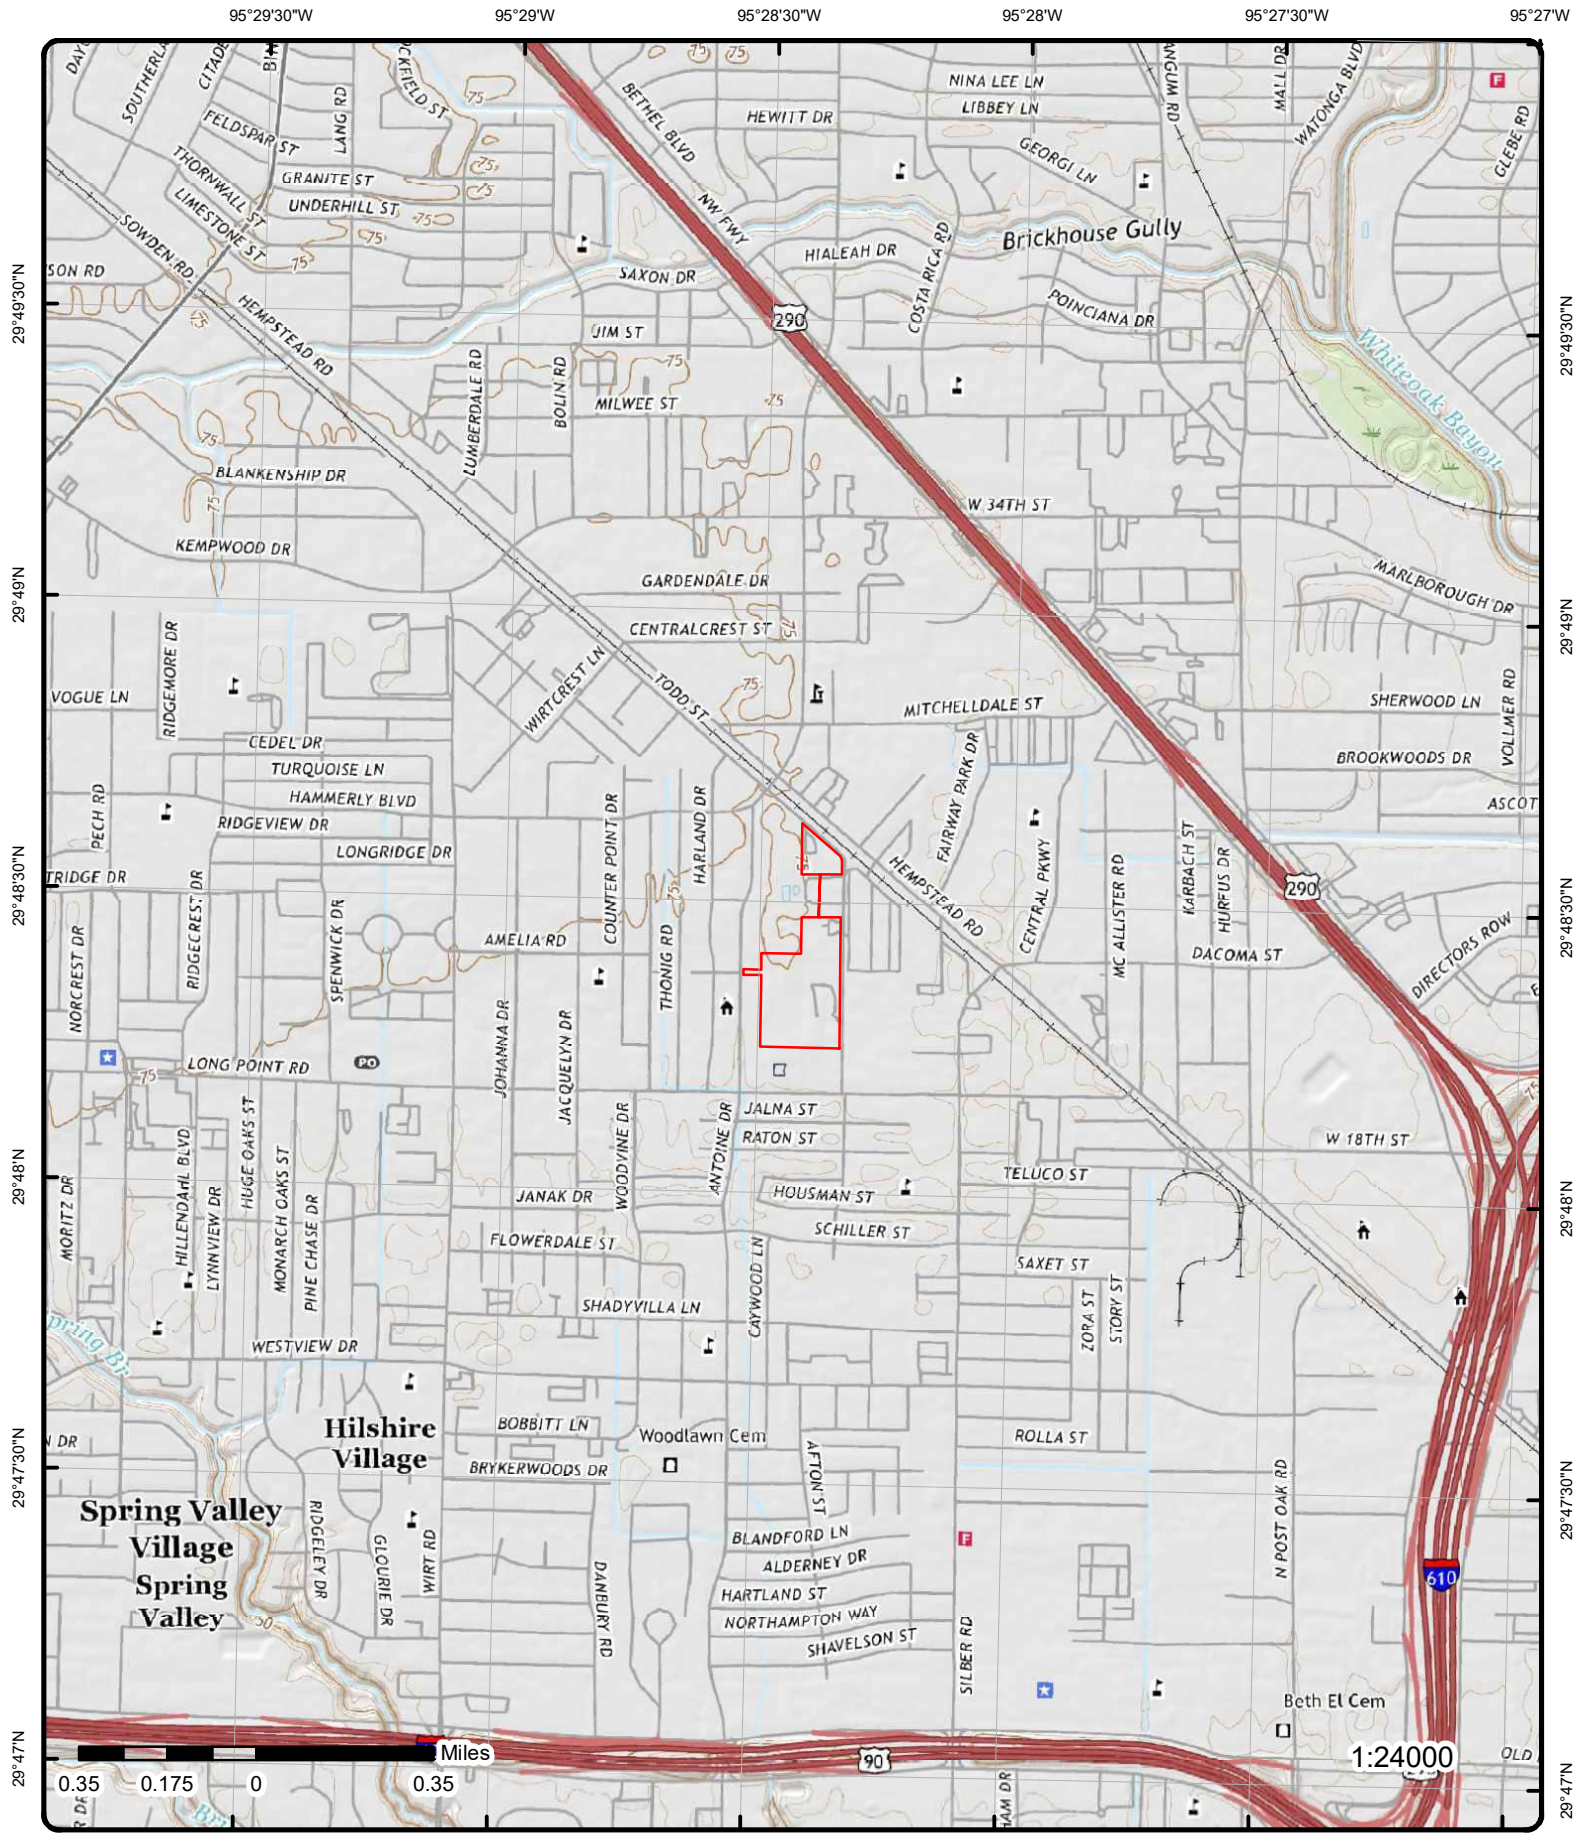

Detail Report

Map Key	Number of Records	Direction	Distance (mi/ft)	Elev/Diff (ft)	Site	DB
1	1 of 7	NE	0.00 / 0.00	72.74 / 2	WASTE MANAGEMENT OF HOUSTON 1903 AFTON ST HOUSTON TX 77055	AST
Facility ID:		110677				
UST Fin Assu Req (Web):		No				
PST ID No:		72701				
No of Active USTs (Web):		0				
Facility Status (Web):		ACTIVE				
No of Active ASTs (Web):		2				
Fac Exempt Status (Web):		No				
Facility Type (Web):		FLEET REFUELING				
Note:		Documents related to facilities in Texas can be searched on TCEQ Records Online Central File Room (CFR): https://records.tceq.texas.gov/cs/idcplg?IdcService=TCEQ_SEARCH Basic information, including RN numbers, for facilities in TX can be searched on the TCEQ Central Registry: https://www15.tceq.texas.gov/crpub/ Information about how to use these resources can be found here: https://www.tceq.texas.gov/assets/public/agency/How-to-Use-Central-File-Room-Online.pdf				
Historical Documents:		ERIS does not have a document collection for this particular record; readers are referred to the TCEQ Records Services: https://www.tceq.texas.gov/agency/data/records-services/reqinfo.html				
Data Source:		Raw Data - Aboveground Storage Tank (AST) Extract (Web)				
<u>Application Information (as of August 7, 2024)</u>						
Applicatn Rec Dt:		06/20/2017		Signature Title:		ENV PRO MGR
Signature Dt:		06/05/2017		Signature First Nm:		HEATHER
Enforcement Action:		No		Signature Mid Nm:		
Enforce Action Dt:				Signature Last Nm:		LEHRMANN
Signature Role:		OWNER				
Signature Company:						
<u>Contact Information (as of August 7, 2024)</u>						
Fac Cnt Org Nm:		WASTE MANAGEMENT OF HOUSTON		Fac Cnt M Addr (D):		
Fac Cnt Title:				Fac Cnt M Addr (Int D):		
Fac Cnt First Nm:		WILLIAM		Fac Cnt M Addr City:		
Fac Cnt Middle Nm:				Fac Cnt M Addr Zip:		
Fac Cnt Last Nm:		OLDNER		Fac Cnt M Addr Zip Ext:		
Fac Cnt Phone No Cd:		713		Fac Cnt M Addr State:		
Fac Cnt Phone No:		3545216		Fac Cnt Fax No Cd:		
Fac Cnt Phone No Ext:		0		Fac Cnt Fax No:		
Addr Deliverable:		Fac Cnt Fax No Ext:				
Fac Cnt Email:						
<u>Owner Details (as of August 7, 2024)</u>						
Princ ID:		280390072001134		Mail Addr (Dlvry):		2411 RR 963
Additional ID:		965615552003198		Mail Addr (Int Deliv):		
Owner CN:		CN600127856		Mai City:		BURNET
Comp/Own Last Nm:		WASTE MANAGEMENT OF TEXAS INC		Mail State:		TX
Owner F Nm:				Mail Zip:		78611
Owner M Nm:				Mail Zip Ext:		6212

Map Key	Number of Records	Direction	Distance (mi/ft)	Elev/Diff (ft)	Site	DB
Owner Eff Begin Dt:	11/17/1999				Addr Foreign Pstl Cd:	
Owner Type Cd:	CO				Addr Ctry Code:	
Owner Type:	Corporation/Company				Phone No Ctry Code:	
State Tax ID:	17512235288				Phone Area Code:	
Cnt Role:	OWNOPRCON				Phone No:	
Cnt First Nm:	STEVE				Phone Ext:	
Cnt Middle Nm:					Fax No Ctry Cd:	
Cnt Last Nm:	JACOBS				Fax Area Cd:	
Cnt Title:	DIRECTOR OF DISPOSAL OPERATIONS				Fax No:	
Cnt Orgn Nm:	BURNET COUNTY				Fax Ext:	
Email:						

Operator Details (as of August 7, 2024)

Princ ID:	280390072001134	Mail Addr (Int Deliv):	
Additional ID:	965615552003198	Mai City:	BURNET
Owner CN:	CN600127856	Mail State:	TX
Comp/Own Last Nm:	WASTE MANAGEMENT OF TEXAS INC	Mail Zip:	78611
Owner F Nm:		Mail Zip Ext:	6212
Owner M Nm:		Addr Foreign Pstl Cd:	
Owner Eff Begin Dt:	11/17/1999	Addr Ctry Code:	
Owner Type Cd:	CO	Phone No Ctry Code:	
Owner Type:	Corporation/Company	Phone Area Code:	
Cnt Role:	OWNOPRCON	Phone No:	
Cnt First Nm:	STEVE	Phone Ext:	
Cnt Middle Nm:		Fax No Ctry Cd:	
Cnt Last Nm:	JACOBS	Fax Area Cd:	
Cnt Title:	DIRECTOR OF DISPOSAL OPERATIONS	Fax No:	
Cnt Orgn Nm:	BURNET COUNTY	Fax Ext:	
Mail Addr (Dlvry):	2411 RR 963	Email:	
Addr Devilerable:			

Construction Notification (as of August 7, 2024)

Noc ID:	19860	UST Replacement:	No
Fac ID:	110677	UST Abandonment:	No
Historic Track No:	M70626004	AST Stage I:	No
Form Received Dt:		AST Installation:	Yes
Applica Receivd Dt:	06/26/2007	Sign First Nm:	
Sched Constrn Dt:	08/01/2007	Sign Middle Nm:	
Signature Dt:		Signature Last Nm:	
UST Stage I:	No	Signature Title:	
UST Improvement:	No	Signature Role:	
UST Installation:	No	Waiver Flg:	No
UST Removal:	No	Late Filing Flg:	No
UST Repair:	No		
UST Return to Service:	No		
Signature Company:			
Ownr Nm at Time of Construct:			
Owner Cn at Time of Construct:			
Owner Ar at Time of Construct:	7662		
General Desc:			

Facility Billing Contacts (as of August 7, 2024)

Fac ID:	110677	Mail Addr (Deliv):	24275 KATY FWY STE 450
Additional ID:	965615552003198	Mail Addr (Int Deliv):	
Princ ID:	280390072001134	Mail City:	KATY
Fac Nm:	WASTE MANAGEMENT OF HOUSTON	Mail State:	TX
AR No:	39360	Mail Zip:	77494
UST Fee Cd:	A	Mail Zip Ext:	7269
AST Fee Cd:		Phone Area Code:	713
Cnt First Nm:	HEATHER	Phone No:	6475454
Cnt Middle Nm:		Phone Ext:	0
Cnt Last Nm:	LEHRMANN	Fax Area Code:	

Map Key	Number of Records	Direction	Distance (mi/ft)	Elev/Diff (ft)	Site	DB

Cnt Title:					Fax No:	
Cnt Orgn Nm:	WASTE MANAGEMENT OF TEXAS INC				Fax No Ext:	
Email:	HLEHRMANN@WM.COM				Cnt Addr Deliver:	YES

Tank Information (as of August 7, 2024)

Fac ID:	110677	Registration Dt:	06/20/2017
AST ID:	222466	Status Begin Dt:	01/01/2008
Tank ID:	2	Regulatory Status:	FULLY REGULATED
Installation Dt:	01/01/2008	Substance Stored:	DIESEL
Capacity (gal):	10000	Substance Stored 2:	
Status:	IN USE	Substance Stored 3:	
Multiple Comprtmnt:	NO		

Material of Construction (as of August 7, 2024)

AST ID:	222466	Fiberglass:	NO
Fac ID:	110677	Aluminum:	NO
Tank ID:	2	Corrugated Metal:	NO
Steel:	NO	Concrete:	NO

Containment Details (as of August 7, 2024)

AST ID:	222466	Concrete:	NO
Fac ID:	110677	None:	NO
Tank ID:	2	Stage 1 Vpr Rcvry:	
Earthen Dike:	NO	Stage 1 Install Dt:	
Containment Liner:	NO		

Tank Information (as of August 7, 2024)

Fac ID:	110677	Registration Dt:	11/29/1999
AST ID:	192784	Status Begin Dt:	11/16/1999
Tank ID:	1	Regulatory Status:	FULLY REGULATED
Installation Dt:	11/16/1999	Substance Stored:	DIESEL
Capacity (gal):	10000	Substance Stored 2:	
Status:	IN USE	Substance Stored 3:	
Multiple Comprtmnt:	NO		

Material of Construction (as of August 7, 2024)

AST ID:	192784	Fiberglass:	NO
Fac ID:	110677	Aluminum:	NO
Tank ID:	1	Corrugated Metal:	NO
Steel:	YES	Concrete:	NO

Containment Details (as of August 7, 2024)

AST ID:	192784	Concrete:	NO
Fac ID:	110677	None:	NO
Tank ID:	1	Stage 1 Vpr Rcvry:	
Earthen Dike:	NO	Stage 1 Install Dt:	
Containment Liner:	NO		

<u>1</u>	2 of 7	NE	0.00 / 0.00	72.74 / 2	BEST PAK DISPOSAL 1903 AFTON ST HOUSTON TX 77055	UST

Facility ID:	42980
PST ID No:	55426
UST Fin Assu Req (Web):	No

Map Key	Number of Records	Direction	Distance (mi/ft)	Elev/Diff (ft)	Site	DB
Facility Status (Web):		INACTIVE				
No of Active USTs (Web):		0				
No of Active ASTs (Web):		0				
Fac Exempt Status (Web):		No				
Facility Type (Web):		RETAIL				
Fac Begin Date (Web):		08/20/1990				
Historical Documents:		ERIS does not have a document collection for this particular record; readers are referred to the TCEQ Records Services: https://www.tceq.texas.gov/agency/data/records-services/reqinfo.html				
Note:		Documents related to facilities in Texas can be searched on TCEQ Records Online Central File Room (CFR): https://records.tceq.texas.gov/cs/idcplg?IdcService=TCEQ_SEARCH Basic information, including RN numbers, for facilities in TX can be searched on the TCEQ Central Registry: https://www15.tceq.texas.gov/crpub/ Information about how to use these resources can be found here: https://www.tceq.texas.gov/assets/public/agency/How-to-Use-Central-File-Room-Online.pdf				
Data Source:		Raw Data - UST Extract (Web)				

Application Information (as of August 7, 2024)

Applicatn Rec Dt:	08/16/1990	Signature Title:	CONTROLLER
Signature Dt:	07/02/1990	Signature Role:	
Signature Company:		Signature First Nm:	PATRICK
Enforcement Action:		Signature Mid Nm:	
Enforce Action Dt:		Signature Last Nm:	KINNEY

Contact Information (as of August 7, 2024)

Fac Cnt First Nm:	K	Fac Cnt M Addr Dlv:	
Fac Cnt Middle Nm:		Fac Cnt M Addr Int D:	
Fac Cnt Last Nm:	SHAFFER	Fac Cont M City:	
Fac Cnt Title:		Fac Cont M State:	
Fac Cnt Org Nm:	BEST PAK DISPOSAL INC	Fac Cont M Zip:	
Fac Cnt Phone No Cd:	713	Fac Cont M Zip Ext:	
Fac Cnt Phone No:	9576935	Fac Cont Fax No Cd:	
Fac Cnt Phn No Ext:	0	Fac Cont Fax No:	
Fac Cnt Email:		Fac Cont Fax No Ext:	
Addr Deliverable:			

Owner Details (as of August 7, 2024)

Princ ID:	222567202002117	Mail Addr (Deliv):	
Additional ID:	231567202002117	Mail Addr (Int Del):	
Owner CN:	CN601107097	Mai City:	
Comp/Own Last Nm:	BEST PAK-REM INC	Mail State:	
Owner First Nm:		Mail Zip:	
Middle Nm:		Mail Zip Ext:	
Owner Eff Begin Dt:	08/20/1990	Addr For Pst Cd:	
Owner Type Cd:	OR	Addr Country Cd:	
Owner Type:	Organization	Phone No Ctry Cd:	
State Tax ID:	17600906774	Phone Area Cd:	
Cnt Orgn Nm:		Phone No:	
Cnt Role:		Phone Ext:	
Cnt First Nm:		Fax No Country Cd:	
Cnt Middle Nm:		Fax Area Cd:	
Cnt Last Nm:		Fax No:	
Cnt Title:		Fax Ext:	
Email:			

Tank Information (as of August 7, 2024)

UST ID:	134844	Status Begin Dt:	09/17/1996
Fac ID:	42980	Empty:	NO
Tank ID:	2	Regulatory Status:	FULLY REGULATED
No of Compartments:	1	Internal Protection:	
Installation Dt:	08/31/1987	Design Single Wall:	NO

Map Key	Number of Records	Direction	Distance (mi/ft)	Elev/Diff (ft)	Site	DB
Registration Dt:	08/16/1990				Design Double Wall:	NO
Capacity (gal):	2000				Pip Dsgn Sngl Wll:	NO
Status:	REMOVED FROM GROUND				Pip Dsgn Dble Wll:	NO

Tank Material (as of August 7, 2024)

Steel:	NO
FRP (Fibergla Reinfor Plastic):	NO
Composite (Steel w/Ext FRP):	NO
Concrete:	NO
Steel w/External Jacket:	NO
Steel w/External Polyurethane:	NO

Tank External Containment (as of August 7, 2024)

Tnk Ext Contain Nonmetallic:	NO
Tnk Ext Contain Synthetic Tank:	NO
Tnk Ext Contain Rigid Trench:	NO

Tank Corrosion Protection Method (as of August 7, 2024)

External Dielectric:	NO
Cathodic Protection-Fact Inst:	NO
Cathodic Protection-Field Inst:	NO
Composite Tank:	NO
Coated Tank:	NO
FRP Tank or Piping:	NO
External Nonmetallic Jacket:	NO
Unnecessary per Corr Protect Specialist:	NO

UST Tank Compartment (as of August 7, 2024)

UST Comprt ID:	14655	Substance Stored 1:	GASOLINE
Compartment ID:	A	Substance Stored 2:	
Capacity (gallons):	2000	Substance Stored 3:	
UST ID:	134844		

Compartment Release Detection (as of August 7, 2024)

Vapor Monitoring:	NO
Groundwater Monitoring:	NO
Monitoring of Barrier:	NO
Auto Tnk Gauge Test & Inv Ctrl:	NO
Interstitial Monitor w/ Sec:	NO
Weekly Manual Gauging:	NO
Monthly Tank Gauging:	NO
SIR & Inventory Control:	NO

Spill and Overfill Prevention (as of August 7, 2024)

Tight Fill Fit Container/Bucket:	NO
Factory Spill Container/Bucket:	NO
Delivery Shut-Off Valve:	NO
Flow Restrictor Valve:	NO
Alarm(set@<=90%) w/3a or 3b):	NO
N/A-All Deliver to Tank<=25 gal:	NO
Comp Release Detect Compli:	NO
Piping Release Detect Compl:	NO
Spill/Overfill Prevent Compli:	NO
Comp Release Detect. Vary:	NO

Map Key	Number of Records	Direction	Distance (mi/ft)	Elev/Diff (ft)	Site	DB
Piping Release Detect Vary:		NO				
Spill/Overfill Prevent. Variance:		NO				
Stage 1 Vapor Recovery:						
Stage 1 Installation Dt:						
<u>Piping Release Detection (as of August 7, 2024)</u>						
Vapor Monitoring:		NO				
Groundwater Monitoring:		NO				
Secondary Barrier Monitoring:		NO				
Interstitial Monitoring:		NO				
Monthly Piping Tightness Test:		NO				
Annual Test/Electro Monitor:		NO				
Triennial Tightness Test:		NO				
Auto Line Leak Detector:		NO				
SIR & Inventory Control:		NO				
Exempt System Suction:		NO				
<u>Piping External Containment (as of August 7, 2024)</u>						
Factory Nonmetal Jacket:		NO				
Synth Tnk Pit/Pipe-Tren Lnr:		NO				
Tank Vault/Rigid Trench Liner:		NO				
Piping Type Cd:						
Piping Type Desc:						
<u>Piping Material (as of August 7, 2024)</u>						
Steel:		NO				
FRP (Fibergla Reinfor Plastic):		NO				
Concrete:		NO				
Steel w/External Jacket:		NO				
Nonmetallic Flexible Piping:		NO				
<u>Piping Connectors & Valves (as of August 7, 2024)</u>						
Shear/Impact Valves:		NO				
Steel Swing-joints:		NO				
Flexible Connectors:		NO				
<u>Piping Corrosion Protection Method (as of August 7, 2024)</u>						
External Dielectric:		NO				
Cathodic Protection-Fact Inst:		NO				
Cathodic Protection-Field Inst:		NO				
Frp Tank or Piping:		NO				
Nonmetallic Flexible Piping:		NO				
Open Area/2nd Containment:		NO				
Dual Protected:		NO				
Unec per Corr Protect Spc:		NO				
Tank Corr Protect Compliance:		NO				
Piping Corr Protect Compli:		NO				
Tank Corr Protect Variance:		NO				
Piping Corr Protect Variance:		NO				
Temp Out of Service Comp:		NO				
Technical Compliance:		NO				
Tank Tested:		NO				
Installation Signature Dt:		05/16/1990				

Tank Information (as of August 7, 2024)

UST ID: 134845 Status Begin Dt: 09/17/1996

Map Key	Number of Records	Direction	Distance (mi/ft)	Elev/Diff (ft)	Site	DB
Fac ID:	42980				Empty:	NO
Tank ID:	1				Regulatory Status:	FULLY REGULATED
No of Compartments:	1				Internal Protection:	
Installation Dt:	08/31/1987				Design Single Wall:	NO
Registration Dt:	08/16/1990				Design Double Wall:	NO
Capacity (gal):	1000				Pip Dsgn Sngl Wll:	NO
Status:	REMOVED FROM GROUND				Pip Dsgn Dble Wll:	NO

Tank Material (as of August 7, 2024)

Steel:	NO
FRP (Fibergla Reinfor Plastic):	NO
Composite (Steel w/Ext FRP):	NO
Concrete:	NO
Steel w/External Jacket:	NO
Steel w/External Polyurethane:	NO

Tank External Containment (as of August 7, 2024)

Tnk Ext Contain Nonmetallic:	NO
Tnk Ext Contain Synthetic	NO
Tank:	
Tnk Ext Contain Rigid Trench:	NO

Tank Corrosion Protection Method (as of August 7, 2024)

External Dielectric:	NO
Cathodic Protection-Fact Inst:	NO
Cathodic Protection-Field Inst:	NO
Composite Tank:	NO
Coated Tank:	NO
FRP Tank or Piping:	NO
External Nonmetallic Jacket:	NO
Unnecessary per Corr Protect Specialist:	NO

UST Tank Compartment (as of August 7, 2024)

UST Comprt ID:	14656	Substance Stored 1:	DIESEL
Compartment ID:	A	Substance Stored 2:	
Capacity (gallons):	1000	Substance Stored 3:	
UST ID:	134845		

Compartment Release Detection (as of August 7, 2024)

Vapor Monitoring:	NO
Groundwater Monitoring:	NO
Monitoring of Barrier:	NO
Auto Tnk Gauge Test & Inv Ctrl:	NO
Interstitial Monitor w/ Sec:	NO
Weekly Manual Gauging:	NO
Monthly Tank Gauging:	NO
SIR & Inventory Control:	NO

Spill and Overfill Prevention (as of August 7, 2024)

Tight Fill Fit Container/Bucket:	NO
Factory Spill Container/Bucket:	NO
Delivery Shut-Off Valve:	NO
Flow Restrictor Valve:	NO
Alarm(set@<=90%) w/3a or 3b):	NO
N/A-All Deliver to Tank<=25 gal:	NO

Map Key	Number of Records	Direction	Distance (mi/ft)	Elev/Diff (ft)	Site	DB
Comp Release Detect Compli:	NO					
Piping Release Detect Compl:	NO					
Spill/Overfill Prevent Compli:	NO					
Comp Release Detect. Vary:	NO					
Piping Release Detect Vary:	NO					
Spill/Overfill Prevent. Variance:	NO					
Stage 1 Vapor Recovery:						
Stage 1 Installation Dt:						
<u>Piping Release Detection (as of August 7, 2024)</u>						
Vapor Monitoring:	NO					
Groundwater Monitoring:	NO					
Secondary Barrier Monitoring:	NO					
Interstitial Monitoring:	NO					
Monthly Piping Tightness Test:	NO					
Annual Test/Electro Monitor:	NO					
Triennial Tightness Test:	NO					
Auto Line Leak Detector:	NO					
SIR & Inventory Control:	NO					
Exempt System Suction:	NO					
<u>Piping External Containment (as of August 7, 2024)</u>						
Factory Nonmetal Jacket:	NO					
Synth Tnk Pit/Pipe-Tren Lnr:	NO					
Tank Vault/Rigid Trench Liner:	NO					
Piping Type Cd:						
Piping Type Desc:						
<u>Piping Material (as of August 7, 2024)</u>						
Steel:	NO					
FRP (Fibergla Reinfor Plastic):	NO					
Concrete:	NO					
Steel w/External Jacket:	NO					
Nonmetallic Flexible Piping:	NO					
<u>Piping Connectors & Valves (as of August 7, 2024)</u>						
Shear/Impact Valves:	NO					
Steel Swing-joints:	NO					
Flexible Connectors:	NO					
<u>Piping Corrosion Protection Method (as of August 7, 2024)</u>						
External Dielectric:	NO					
Cathodic Protection-Fact Inst:	NO					
Cathodic Protection-Field Inst:	NO					
Frp Tank or Piping:	NO					
Nonmetallic Flexible Piping:	NO					
Open Area/2nd Containment:	NO					
Dual Protected:	NO					
Unec per Corr Protect Spc:	NO					
Tank Corr Protect Compliance:	NO					
Piping Corr Protect Compli:	NO					
Tank Corr Protect Variance:	NO					
Piping Corr Protect Variance:	NO					
Temp Out of Service Comp:	NO					
Technical Compliance:	NO					
Tank Tested:	NO					
Installation Signature Dt:	05/16/1990					

Map Key	Number of Records	Direction	Distance (mi/ft)	Elev/Diff (ft)	Site	DB

Inactive UST Information (as of October 3, 2024)

Tank ID:	2	Tank Install Dt:	08/31/1987
Tank Status:	REMOVED FROM GROUND	Tank Status Dt:	09/17/1996
Tank Cap (Gal):	2000	Own Cont F Nm:	
Fac Nm:	BEST PAK DISPOSAL	Own Cont L Nm:	
Fac Address:	1903 AFTON ST	Own Org Nm:	
Fac City:	HOUSTON	Own Mailing Add:	
Fac Nearest City:		Own Cont City:	
County:	HARRIS	Own Cont State:	
Fac Zip:	77055	Own Cont Zip:	
Fac Local Zip:	77055	Own Cont Area Cd:	
TCEQ Region:	12	Own Cont Phone:	
Fac Local Desc:			

Inactive UST Information (as of October 3, 2024)

Tank ID:	1	Tank Install Dt:	08/31/1987
Tank Status:	REMOVED FROM GROUND	Tank Status Dt:	09/17/1996
Tank Cap (Gal):	1000	Own Cont F Nm:	
Fac Nm:	BEST PAK DISPOSAL	Own Cont L Nm:	
Fac Address:	1903 AFTON ST	Own Org Nm:	
Fac City:	HOUSTON	Own Mailing Add:	
Fac Nearest City:		Own Cont City:	
County:	HARRIS	Own Cont State:	
Fac Zip:	77055	Own Cont Zip:	
Fac Local Zip:	77055	Own Cont Area Cd:	
TCEQ Region:	12	Own Cont Phone:	
Fac Local Desc:			

Facility Billing Contacts (as of August 7, 2024)

Fac ID:	42980	Addr Deliverable:	YES
Additional ID:	231567202002117	Cnt First Nm:	K
Princ ID:	222567202002117	Cnt Middle Nm:	
Fac Nm:	BEST PAK DISPOSAL	Cnt Org Nm:	BEST PAK-REM INC
AR No:		Mail Addr (Dlvry):	10701 TODD ST
UST Fee Cd:		Mail Addr (Int Dlvry):	
AST Fee Cd:		Mail City:	HOUSTON
Cnt Last Nm:	SHAFFER	Mail State:	TX
Cnt Title:		Mail Zip:	77055
Phone Area Cd:		Mail Zip Ext:	1831
Phone No:		Fax Area Cd:	
Phone Ext:		Fax No:	
Email:		Fax No Ext:	

<u>1</u>	3 of 7	NE	0.00 / 0.00	72.74 / 2	BEST PAK DISPOSAL TRANSFER STATION FACILITY 1903 AFTON ST HOUSTON TX 77055	SWF/LF

Historical Documents: ERIS does not have a document collection for this particular record; readers are referred to the TCEQ Records Services: <https://www.tceq.texas.gov/agency/data/records-services/reqinfo.html>

MSW - Active/Closed/Revoked

RN:	RN102034220	Phys Site Status:	CLOSED
Program:	MSW	Additional ID:	2117
Legal Status:	WITHDRAWN	County:	HARRIS
Status:	REVOKED	Region:	REGION 12 - HOUSTON
Legal Status Date:	35265	Latitude:	29.805
Physical Type Code:	5TS	Longitude:	-95.47250000000003
Physical Type:	TRANSFER STATION FACILITY		

Map Key	Number of Records	Direction	Distance (mi/ft)	Elev/Diff (ft)	Site	DB
Site Name:		BEST PAK DISPOSAL TRANSFER STATION FACILITY				
Phys Addr Line 1:		1903 AFTON ST				
Phys Addr Line 2:						
Phys Addr State:		TX				
Phys Addr ZIP:		77055				
Phys Addr ZIP 4:		2203				
Phys Addr City:		HOUSTON				
Near Phys Loc:		1903 Afton, Houston, TX				
Near Phys Loc City:		HOUSTON				
Near Phys Loc State:		TX				
Near Phys Loc ZIP:		77055				

<u>1</u>	4 of 7	NE	0.00 / 0.00	72.74 / 2	WASTE MANAGEMENT- AFTON 1905 AFTON ST , HOUSTON , TX 77055 1905 Afton St TX	NOV

RN No:	RN103144846	State:	
TCEQ Region:		Zip Code:	77055
Physical Location:	1905 Afton St	Zip Plus 4:	
Address:	1905 AFTON ST , HOUSTON , TX 77055	Lat Dec Coord No:	0
City:		Long Dec Coord No:	0
Near City:			
Regulated Entity Name (OD):			
Physical Location (OD):			
Physical City (OD):			
Physical Zip (OD):			
County (OD):			
Latitude (OD):			
Longitude (OD):			
Data Source:	TCEQ NOV (Info Request)		

Violation Details

Track ID:	150066	Business:	
Customer No:	CN600420152	Media:	AIR
Customer:	Waste Management of Southeast Tx	Method:	
Contact Title:		Notice Type:	NOV
Contact:		Nov Date:	1/7/2004 12:00:00 AM
Investigation No:	258237	Rule Citation:	111.149(a)
Investigation Status:	DAPPROVED	Geo Loc ID:	954571122003139
Status Dt:	1/7/2004 12:00:00 AM	Mail Addr:	1905 AFTON ST
Status Cd:		Mail City:	HOUSTON
Start Dt:	12/16/2003 12:00:00 AM	Mail State:	TX
End Dt:	12/22/2003 12:00:00 AM	Zip Code:	77055
Cat Cd:	B	Region:	REGION 12 - HOUSTON
Actv Cd:	AIRCOMPL		
Violation Status:	RESOLVED		
Violation Allegation:	Failure to control dust emissions from the regulated entity's parking lot.		
Violation Resolution:	Based on information provided by the regulated entity and the investigator's observations, it was determined that the regulated entity has paved the parking lot with asphalt. Paving of the lot will control dust emissions created by truck traffic on the property. The violation is now resolved.		
Regulation:			
Description:			

<u>1</u>	5 of 7	NE	0.00 / 0.00	72.74 / 2	REM WASTE CONTROL & MECHANIC & REPAIR 1903 AFTON ST 1903 Afton, Houston, TX HOUSTON TX 77055	HIST RCRA NONRCRA

EPA ID:		Primary Naics Code:	
SWR No:	23542	Receiver:	FALSE
Mun Waste Perm No:		Receiver Fac Cat:	
Facility Status:	INACTIVE	Generator:	TRUE
Gen Type:	INDUS	Healthcare Fac:	FALSE

Map Key	Number of Records	Direction	Distance (mi/ft)	Elev/Diff (ft)	Site	DB
Gen Cate:	CESQG				Transfer Fac:	FALSE
Latitude:					Recycler Fac:	FALSE
Longitude:					Transporter:	FALSE
Site County:	HARRIS				Transports Class 1:	
Country:	UNITED STATES				Transports Class H:	
Land Type:						
Indus Waste Perm No:						
Regulated Entity No:	RN102034220					
Coord County Centroid :						
Regis S Status Change D:	Jan 31, 1992					
Hazardous Waste Perm Status:						
Tceq Haz Waste Perm Nu:						
Tceq Region No:	12					
Reverse Distributor Begin Date:						
Reverse Distributor End Date:						
Healthcare Opt in Date:						
Healthcare Withdraw Date:						
Regis Last Amendment Da:	Mar 22, 2002					
Reverse Distributor of Hazardo:	false					
Monthly Waste Receipt Sum:	false					
Transports Waste For Hire:	false					
Self Transports Waste:	false					
Annual Waste Summary:	false					
Report Through Steers:	false					
Registration Initial Notificat:	Jan 31, 1992					
Original Source:	Inactive Regulated RCRA Generator Facilities					
Note:	Documents related to facilities in Texas can be searched on TCEQ Records Online Central File Room (CFR): https://records.tceq.texas.gov/cs/idcplg?IdcService=TCEQ_SEARCH Basic information, including RN numbers, for facilities in TX can be searched on the TCEQ Central Registry: https://www15.tceq.texas.gov/crpub/ Information about how to use these resources can be found here: https://www.tceq.texas.gov/assets/public/agency/How-to-Use-Central-File-Room-Online.pdf					

1	6 of 7	NE	0.00 / 0.00	72.74 / 2	1903 AFTON HOUSTON TX	HMIRS

Incident County: HARRIS

HMIR Historical Reports

Report No:	I-2002071656	Fed DOT Agency Nm:	
Report Type:	A hazardous material incident	Fed DOT Report No:	
Date of Incident:	2002-07-20	Report Submit Src:	Paper
Time of Incident:	1300	Inc Multiple Rows:	No
Haz Class Code:		Inc Non US State:	
Hazardous Class:	3	Mode Transport:	Highway
Commodity Short Nm:	DIESEL FUEL	Transport Phase:	Unloading
Commodity Long Nm:	DIESEL FUEL	Incident Occrrnce:	
Trade Name:	LOW SULFUR DIESEL	Mat Ship Approval?:	No
ID No:	NA1993	Mat Ship Approv No:	
Haz Waste Ind:	No	Undecl Hazmat Ship?:	No
Haz Waste EPA No:		Packaging Type:	Cargo Tank Motor Vehicle (CTMV)
HMIS Tox Inhalation?:	No	Packing Group:	
TIH Hazard Zone:		Carrier Reporter:	UNITED PETROLEUM TRANSPORTS
Qty Released:	20	CR Street Name:	4312 SOUTH GEORGIA PLACE
Unit of Measure:	Liquid - Gallon	CR City:	OKLAHOMA CITY
What Failed:	102; 141	CR State:	OK
What Failed Desc:	Auxiliary Valve; Piping or Fittings	CR Postal Code:	73129
How Failed Code:	;	CR Non US State:	
How Failed Desc:	;	CR Fed DOT ID:	185040
Failure Cause Code:	526;	CR Hazmat Reg ID:	
Failure Cause Desc:	Loose Closure, Component, or Device;	CR Country:	US
Ident. Markings:		Shipper Name:	WASTE MANAGEMENT
Cont1 Pkging Type:		Shipper Street Name:	1903 AFTON
Cont1 Const Mat:		Shipper City:	HOUSTON
Cont1 Head Type:		Shipper State:	TX

Map Key	Number of Records	Direction	Distance (mi/ft)	Elev/Diff (ft)	Site	DB
Cont1 Pkg Capacity:	9000				Shipper Postal:	77029
C1 Capacity UOM:	LGA				Shipper Non US St:	
Cont1 Pkg Amt:	0				Shipper Country:	US
C1 Pkg Amt UOM:					Shipper Waybill:	
Cont1 Pkg No:	1				Ship Hazmat Reg ID:	
C1 Pkg NO Failed:	1				Origin City:	PASADENA
Cont1 Pkg Mnfrctr:	FRUEHAUF CORP				Origin State:	TX
Cont1 Pkg Mnfrct Dt:	0-00-00 00:00:00				Origin Postal:	
Cont1 Pkg Serial NO:	4J8T04223X				Origin Non US St:	
C1 Pkg Last Test Dt:	0-00-00 00:00:00				Origin Country:	US
C1 Test Const Mat:					Destination City:	HOUSTON
C1 Pkg Dsign Pres.:	0				Destination State:	TEXAS
C1 Dsign Press UOM:					Destination Postal:	
C1 Pkg Shell Thick:	0				Destination Non US:	
C1 Shell Thick UOM:					Destination Country:	US
C1 Head Thickness:	0				Cont2 Package Type:	
C1 Head Thick UOM:					Cont2 Const Mat:	
C1 Pkg Srvc Pres.:	0				Cont2 Pkg Capacity:	0
C1 Srvc Press UOM:					Cont2 Capacity UOM:	
C1 Valve/Device Fail?:	No				Cont2 Pkg Amount:	0
C1 Device Type:					Cont2 Pkg Amt UOM:	
C1 Device Mnfrctr:					Cont2 Pkg No:	0
C1 Device Model:					Cont2 Pkg No Failed:	0
NRC No:						
RAM Pkg Category:					Haz NonHosp Public:	0
RAM Pkg Cert.:	FALSE				Haz NonHosp Old:	
RAM Pkg Cert. NBR:					Tot Haz Non Hosp Inj:	
RAM Nuclide S:					Total Hazmat Injuries:	0
RAM Transport Index:					Evacuation Indicator:	No
RAM UOM:					Public Evacuated:	0
RAM Activity Rpted:	0				Employees Evac:	0
RAM UOM Rpted:					Total Evacuated:	0
RAM Activity:	0				Total Evacuation Hrs:	0
RAM Activity UOM:					Major Artery Closed:	No
RAM Mat Safety:					Mjr Artery Hrs Closed:	0
Spillage Result:	Yes				Material Involved:	No
Fire Result:	No				Estimated Speed:	0
Explosion Result:	No				Weather Conditions:	
Water Sewer Result:	No				Vehicle Overturn:	No
Gas Dispersion:	No				Vehicle Left Roadway:	No
Environment Damage:	No				Passenger Aircraft:	No
No Release Result:	No				Cargo Baggage:	
Fire EMS Report:	No				Ship Non Transport:	No
Fire EMS EMS Report:					Ship Air First Flight:	No
Police Report:	No				Ship Air Subflight:	No
Police Report No:					Ship Init Transport:	No
In House Cleanup:	No				Ship Phase Transfer:	No
Other Cleanup:	No				Contact Name:	WAYNE BREWER
Damage > 500:	No				Contact Title:	SAFETY DIRECTOR
Material Loss:	20				Contact Business:	SERVICE TRANSPORT CO.
Carrier Damage:	0				Contact Street:	7900 ALMEDA GENOA
Property Damage:	0				Contact City:	HOUSTON
Response Cost:	0				Contact State:	TX
Remediation Cost:	100				Contact Postal:	77075
Damage Old Form:	0				Contact Non US St:	
Total Damages Amt:	120				Contact Country:	US
Hazmat Fatality:	No				Inc. Report Prepared:	
Haz Fatal Employees:	0				HMIS Serious Incidnt:	No
Haz Fatal Respntrs:	0				HMIS Serious Fatality:	No
Haz Fatal Gen Public:	0				HMIS Serious Injury:	No
Tot Hazmat Fatalities:	0				HMIS Flight Plan:	No
Non Hazmat Fatality:	No				HMIS Serious Evacs:	No
Non Hazmat Fatals:	0				HMIS Major Artery:	No
Hazmat Injury:	No				HMIS Bulk Release:	No
Haz Hospital Empl:	0				HMIS Marine Pollutnt:	No
Haz Hospital Resp:	0				HMIS Radioactive:	No
Haz Hosp Gen Public:	0				HMIS Gen Pkg Type:	TANK
Haz Hosp Old Form:	0				HMIS Container Code:	DOT 406

Map Key	Number of Records	Direction	Distance (mi/ft)	Elev/Diff (ft)	Site	DB
Total Haz Hosp Inj:	0				HMIS Container Desc:	cargo tanks
Haz Non Hosp Empl:	0				HMIS Bulk Incident:	Yes
Haz Non Hosp Resp:	0				Undeclared Shipment:	No
Description of Events:	WHILE PUMPING OFF LOAD DISCHARGE HOSE CAME LOOSE FROM LAST COMPARTMENT ALLOWING APPROXIMATELY 20 GALLONS TO SPILL INTO CONTAINMENT AREA.					
Recommend Actions Taken:						

1	7 of 7	NE	0.00 / 0.00	72.74 / 2	REM WASTE CONTROL & MECHANIC & REPAIR 1903 AFTON ST HOUSTON TX 77055	IHW GENERATOR

Solid Waste Registration No: 23542
Note: Documents related to facilities in Texas can be searched on TCEQ Records Online Central File Room (CFR): https://records.tceq.texas.gov/cs/idcplg?IdcService=TCEQ_SEARCH
Basic information, including RN numbers, for facilities in TX can be searched on the TCEQ Central Registry: <https://www15.tceq.texas.gov/crpub/>
Information about how to use these resources can be found here: <https://www.tceq.texas.gov/assets/public/agency/How-to-Use-Central-File-Room-Online.pdf>
Historical Documents: ERIIS does not have a document collection for this particular record; readers are referred to the TCEQ Records Services: <https://www.tceq.texas.gov/agency/data/records-services/reginfo.html>

Owner/Operator Information

Owner or Operator:	OWNER	State:	TX
First Name:		Zip Code:	77055
Company Last Name:	USA WASTE SERVICES OF HOUSTON INC	Zip Code Ext:	1831
Mailing Address:	10701 TODD ST	Country Name:	UNITED STA
Building Address:		Phone No:	1-713-6866666
PO Box:		Fax No:	
City:	HOUSTON	Business Type:	Corporation

Owner or Operator:	OPERATOR	State:	TX
First Name:		Zip Code:	77055
Company Last Name:	USA WASTE SERVICES OF HOUSTON INC	Zip Code Ext:	1831
Mailing Address:	10701 TODD ST	Country Name:	UNITED STA
Building Address:		Phone No:	1-713-6866666
PO Box:		Fax No:	
City:	HOUSTON	Business Type:	Corporation

Contact Information

Last Name:	MCCORMICK	City:	HOUSTON
First Name:	JACKIE	State:	TX
Job Title:	MAINTENANCE CLERK	Zip Code:	77055
Contact Role:	PRICONT	Zip Code Ext:	1831
Mailing Address:	10701 TODD ST	Phone No:	1-713-6866666
Building Name		Fax No:	
Address Line:			
PO Box Address Line:			

Last Name:		City:	HOUSTON
First Name:		State:	TX
Job Title:		Zip Code:	77055
Contact Role:	OPRCON	Zip Code Ext:	1831
Mailing Address:	10701 TODD ST	Phone No:	1-713-6866666
Building Name		Fax No:	
Address Line:			
PO Box Address Line:			

Last Name:		City:	HOUSTON
First Name:		State:	TX
Job Title:		Zip Code:	77055
Contact Role:	OWNCON	Zip Code Ext:	1831
Mailing Address:	10701 TODD ST	Phone No:	1-713-6866666
Building Name		Fax No:	

Map Key	Number of Records	Direction	Distance (mi/ft)	Elev/Diff (ft)	Site	DB

Address Line:
PO Box Address Line:

Facility Information

Regulated Entity No: RN102034220
EPA ID No:
Facility Site Name: REM WASTE CONTROL & MECHANIC & REPAIR
Facility Status: INACTIVE
Physical Loc Address: 1903 AFTON ST
City: HOUSTON
County: HARRIS
State: TX
Zip Code: 77055
Country: UNITED STATES
TCEQ Region No: 12
Latitude:
Longitude:
Primary NAICS Code:
Land Type:
Physical Location Desc: 1903 Afton, Houston, TX
Regis Initial Notification: Jan 31, 1992
Regis Last Amendment Dt: Mar 22, 2002
Regis S Status Change D: Jan 31, 1992
Report Through Steers: false
Generator of Industrial Hazard: true
Generator Type: INDUS
Haz Waste Generator Category: CESQG
Reverse Distributor of Hazardo: false
Reverse Distributor Begin Dt:
Reverse Distributor End Dt:
Annual Waste Summary: false
Receiver of Industrial Hazardo: false
Receiver Facility Category:
Monthly Waste Receipt Sum: false
Transporter of Industrial Haza: false
Transports Waste for Hire: false
Self Transports Waste: false
Transports Industrial Class 1:
Transports Hazardous Waste:
Transfer Facility: false
Healthcare Provider Facility: false
Healthcare Opt in Date:
Healthcare Withdraw Date:
Recycler Facility: false
Haz Waste Permit Status:
Coordinates County Centroid:
TCEQ Haz Waste Permit No:
Industrial Waste Permit No:
Municipal Waste Permit No:

2	1 of 17	N	0.00 / 0.00	74.36 / 3	WASTE MANAGEMENT OF TEXAS 10701 TODD ST HOUSTON TX 77055-1831	RCRA NON GEN
EPA Handler ID: TXD980796270 Gen Status Universe: No Report Contact Name: HEATHER LEHRMAN Contact Address: 800 GESSNER RD STE 1100 , , HOUSTON , TX, 77024-4257 , US Contact Phone No and Ext: 713-647-5454 Contact Email: Contact Country: US County Name: HARRIS EPA Region: 06 Land Type: Private Receive Date: 20170707 Location Latitude:						

Map Key	Number of Records	Direction	Distance (mi/ft)	Elev/Diff (ft)	Site	DB

Location Longitude:
 Recycler Activity?: NO
 Recycler Activity Note: This facility has no indication of Recycling Activity.

Violation/Evaluation Summary

Note: NO RECORDS: As of Oct 2024, there are no Compliance Monitoring and Enforcement (violation) records associated with this facility (EPA ID).

Handler Summary

Importer Activity: No
 Mixed Waste Generator: No
 Transporter Activity: No
 Transfer Facility: No
 Onsite Burner Exemption: No
 Furnace Exemption: No
 Underground Injection Activity: No
 Commercial TSD: No
 Used Oil Transporter: No
 Used Oil Transfer Facility: No
 Used Oil Processor: No
 Used Oil Refiner: No
 Used Oil Burner: No
 Used Oil Market Burner: No
 Used Oil Spec Marketer: No
 Recycler Activity: No
 Recycler Activity Without Storage: No

Hazardous Waste Handler Details

Sequence No: 1
 Receive Date: 19970527
 Handler Name: USA WASTE SVC OF HOUTON
 Source Type: Notification
 Federal Waste Generator Code: N
 Generator Code Description: Not a Generator, Verified

Waste Code Details

Hazardous Waste Code: D008
 Waste Code Description: LEAD

Hazardous Waste Code: D018
 Waste Code Description: BENZENE

Hazardous Waste Code: D039
 Waste Code Description: TETRACHLOROETHYLENE

Hazardous Waste Code: D040
 Waste Code Description: TRICHLOROETHYLENE

Hazardous Waste Handler Details

Sequence No: 2
 Receive Date: 20000121
 Handler Name: WASTE MANAGEMENT INC
 Source Type: Notification
 Federal Waste Generator Code: 3
 Generator Code Description: Very Small Quantity Generator

Map Key	Number of Records	Direction	Distance (mi/ft)	Elev/Diff (ft)	Site	DB

Waste Code Details

Hazardous Waste Code:	D001
Waste Code Description:	IGNITABLE WASTE
Hazardous Waste Code:	D008
Waste Code Description:	LEAD
Hazardous Waste Code:	D018
Waste Code Description:	BENZENE
Hazardous Waste Code:	D039
Waste Code Description:	TETRACHLOROETHYLENE
Hazardous Waste Code:	D040
Waste Code Description:	TRICHLOROETHYLENE

Hazardous Waste Handler Details

Sequence No:	3
Receive Date:	20041210
Handler Name:	WASTE MANAGEMENT INC
Source Type:	Notification
Federal Waste Generator Code:	3
Generator Code Description:	Very Small Quantity Generator

Waste Code Details

Hazardous Waste Code:	D001
Waste Code Description:	IGNITABLE WASTE
Hazardous Waste Code:	D008
Waste Code Description:	LEAD
Hazardous Waste Code:	D018
Waste Code Description:	BENZENE
Hazardous Waste Code:	D039
Waste Code Description:	TETRACHLOROETHYLENE
Hazardous Waste Code:	D040
Waste Code Description:	TRICHLOROETHYLENE

Hazardous Waste Handler Details

Sequence No:	4
Receive Date:	20050504
Handler Name:	WASTE MANAGEMENT INC
Source Type:	Notification
Federal Waste Generator Code:	N
Generator Code Description:	Not a Generator, Verified

Waste Code Details

Hazardous Waste Code:	D001
Waste Code Description:	IGNITABLE WASTE
Hazardous Waste Code:	D008
Waste Code Description:	LEAD
Hazardous Waste Code:	D018
Waste Code Description:	BENZENE
Hazardous Waste Code:	D039

Map Key	Number of Records	Direction	Distance (mi/ft)	Elev/Diff (ft)	Site	DB

Waste Code Description:	TETRACHLOROETHYLENE

Hazardous Waste Code:	D040
Waste Code Description:	TRICHLOROETHYLENE

Hazardous Waste Handler Details

Sequence No:	5
Receive Date:	20090924
Handler Name:	WASTE MANAGEMENT OF TEXAS INC
Source Type:	Notification
Federal Waste Generator Code:	N
Generator Code Description:	Not a Generator, Verified

Waste Code Details

Hazardous Waste Code:	D001
Waste Code Description:	IGNITABLE WASTE
Hazardous Waste Code:	D008
Waste Code Description:	LEAD
Hazardous Waste Code:	D018
Waste Code Description:	BENZENE
Hazardous Waste Code:	D039
Waste Code Description:	TETRACHLOROETHYLENE
Hazardous Waste Code:	D040
Waste Code Description:	TRICHLOROETHYLENE

Hazardous Waste Handler Details

Sequence No:	6
Receive Date:	20170707
Handler Name:	WASTE MANAGEMENT OF TEXAS
Source Type:	Notification
Federal Waste Generator Code:	N
Generator Code Description:	Not a Generator, Verified

Owner/Operator Details

Owner/Operator Ind:	Current Operator	Street No:	
Type:	Private	Street 1:	800 GESSNER RD STE 1100
Name:	WASTE MANAGEMENT OF TEXAS INC	Street 2:	
Date Became Current:	20090911	City:	HOUSTON
Date Ended Current:		State:	TX
Phone:	713-647-5454	Country:	US
Source Type:	Notification	Zip Code:	77024-4257
Owner/Operator Ind:	Current Operator	Street No:	1001
Type:		Street 1:	FANNIN STE 4000
Name:	USA WASTE SERVICES INC	Street 2:	
Date Became Current:	20000121	City:	HOUSTON
Date Ended Current:		State:	TX
Phone:	713-512-6200	Country:	US
Source Type:	Notification	Zip Code:	77002
Owner/Operator Ind:	Current Operator	Street No:	1001
Type:	Private	Street 1:	FANNIN STE 4000
Name:	USA WASTE SERVICES INC	Street 2:	
Date Became Current:	20041210	City:	HOUSTON
Date Ended Current:		State:	TX
Phone:	713-512-6200	Country:	US

Map Key	Number of Records	Direction	Distance (mi/ft)	Elev/Diff (ft)	Site	DB
Source Type:	Notification			Zip Code:	77002	
Owner/Operator Ind:	Current Owner			Street No:	800	
Type:	Private			Street 1:	GESSNER RD STE 1100	
Name:	WASTE MANAGEMENT OF TEXAS INC			Street 2:		
Date Became Current:	20090924			City:	HOUSTON	
Date Ended Current:				State:	TX	
Phone:	713-647-5454			Country:	US	
Source Type:	Notification			Zip Code:	77024	
Owner/Operator Ind:	Current Owner			Street No:	1001	
Type:				Street 1:	FANNIN STE 4000	
Name:	USA WASTE SERVICES INC			Street 2:		
Date Became Current:	20000121			City:	HOUSTON	
Date Ended Current:				State:	TX	
Phone:	713-512-6200			Country:	US	
Source Type:	Notification			Zip Code:	77002	
Owner/Operator Ind:	Current Owner			Street No:	1001	
Type:	Private			Street 1:	FANNIN STE 4000	
Name:	USA WASTE SERVICES INC			Street 2:		
Date Became Current:	20041210			City:	HOUSTON	
Date Ended Current:				State:	TX	
Phone:	713-512-6200			Country:	US	
Source Type:	Notification			Zip Code:	77002	
Owner/Operator Ind:	Current Operator			Street No:	800	
Type:	Private			Street 1:	GESSNER RD STE 1100	
Name:	WASTE MANAGEMENT OF TEXAS INC			Street 2:		
Date Became Current:	20090924			City:	HOUSTON	
Date Ended Current:				State:	TX	
Phone:	713-647-5454			Country:	US	
Source Type:	Notification			Zip Code:	77024	
Owner/Operator Ind:	Current Owner			Street No:	1001	
Type:	Private			Street 1:	FANNIN STE 4000	
Name:	USA WASTE SERVICES INC			Street 2:		
Date Became Current:	20050504			City:	HOUSTON	
Date Ended Current:				State:	TX	
Phone:	713-512-6200			Country:	US	
Source Type:	Notification			Zip Code:	77002	
Owner/Operator Ind:	Current Operator			Street No:	1001	
Type:	Private			Street 1:	FANNIN STE 4000	
Name:	USA WASTE SERVICES INC			Street 2:		
Date Became Current:	20050504			City:	HOUSTON	
Date Ended Current:				State:	TX	
Phone:	713-512-6200			Country:	US	
Source Type:	Notification			Zip Code:	77002	
Owner/Operator Ind:	Current Owner			Street No:		
Type:	Private			Street 1:	800 GESSNER RD STE 1100	
Name:	WASTE MANAGEMENT OF TEXAS INC			Street 2:		
Date Became Current:	20090911			City:	HOUSTON	
Date Ended Current:				State:	TX	
Phone:	713-647-5454			Country:	US	
Source Type:	Notification			Zip Code:	77024-4257	
Owner/Operator Ind:	Current Owner			Street No:		
Type:	Private			Street 1:	1001 FANNIN STE 4000	
Name:	US WASTE SVCS INC			Street 2:		
Date Became Current:				City:	HOUSTON	
Date Ended Current:				State:	TX	
Phone:	713-512-6200			Country:		
Source Type:	Notification			Zip Code:	77002	

Historical Handler Details

Map Key	Number of Records	Direction	Distance (mi/ft)	Elev/Diff (ft)	Site	DB
Receive Dt: Generator Code Description: Handler Name:		20090924 Not a Generator, Verified WASTE MANAGEMENT OF TEXAS INC				
Receive Dt: Generator Code Description: Handler Name:		20050504 Not a Generator, Verified WASTE MANAGEMENT INC				
Receive Dt: Generator Code Description: Handler Name:		20041210 Very Small Quantity Generator WASTE MANAGEMENT INC				
Receive Dt: Generator Code Description: Handler Name:		20000121 Very Small Quantity Generator WASTE MANAGEMENT INC				
Receive Dt: Generator Code Description: Handler Name:		19970527 Not a Generator, Verified USA WASTE SVC OF HOUTON				

2	2 of 17	N	0.00 / 0.00	74.36 / 3	WASTE MANAGEMENT 10701 TODD ST HOUSTON TX 77055	UST

Facility ID: 42978
PST ID No: 4281
UST Fin Assu Req (Web): No
Facility Status (Web): INACTIVE
No of Active USTs (Web): 0
No of Active ASTs (Web): 0
Fac Exempt Status (Web): No
Facility Type (Web): FLEET REFUELING
Fac Begin Date (Web): 06/20/1986
Historical Documents: ERIIS does not have a document collection for this particular record; readers are referred to the TCEQ Records Services: <https://www.tceq.texas.gov/agency/data/records-services/reqinfo.html>
Note: Documents related to facilities in Texas can be searched on TCEQ Records Online Central File Room (CFR): https://records.tceq.texas.gov/cs/idcplg?IdcService=TCEQ_SEARCH
Basic information, including RN numbers, for facilities in TX can be searched on the TCEQ Central Registry: <https://www15.tceq.texas.gov/crpub/>
Information about how to use these resources can be found here: <https://www.tceq.texas.gov/assets/public/agency/How-to-Use-Central-File-Room-Online.pdf>
Data Source: Raw Data - UST Extract (Web)

Application Information (as of August 7, 2024)

Applicatn Rec Dt: 05/08/1986	Signature Title: PREISIDENT
Signature Dt: 04/15/1986	Signature Role:
Signature Company:	Signature First Nm: MIGUEL
Enforcement Action:	Signature Mid Nm:
Enforce Action Dt:	Signature Last Nm: GONZALEZ

Contact Information (as of August 7, 2024)

Fac Cnt First Nm: SHARON	Fac Cnt M Addr Dlv:
Fac Cnt Middle Nm:	Fac Cnt M Addr Int D:
Fac Cnt Last Nm: WILSON	Fac Cont M City:
Fac Cnt Title:	Fac Cont M State:
Fac Cnt Org Nm: WASTE MANAGEMENT	Fac Cont M Zip:
Fac Cnt Phone No Cd: 713	Fac Cont M Zip Ext:
Fac Cnt Phone No: 4231894	Fac Cont Fax No Cd:
Fac Cnt Phn No Ext: 0	Fac Cont Fax No:
Fac Cnt Email:	Fac Cont Fax No Ext:
Addr Deliverable:	

Owner Details (as of August 7, 2024)

Map Key	Number of Records	Direction	Distance (mi/ft)	Elev/Diff (ft)	Site	DB

Princ ID:	893485062003301	Mail Addr (Deliv):	
Additional ID:	633201262002156	Mail Addr (Int Del):	
Owner CN:	CN602486789	Mai City:	
Comp/Own Last Nm:	WASTE MANAGEMENT INC	Mail State:	
Owner First Nm:		Mail Zip:	
Middle Nm:		Mail Zip Ext:	
Owner Eff Begin Dt:	05/28/1996	Addr For Pst Cd:	
Owner Type Cd:	CO	Addr Country Cd:	
Owner Type:	Corporation/Company	Phone No Ctry Cd:	
State Tax ID:	17313095295	Phone Area Cd:	
Cnt Orgn Nm:		Phone No:	
Cnt Role:		Phone Ext:	
Cnt First Nm:		Fax No Country Cd:	
Cnt Middle Nm:		Fax Area Cd:	
Cnt Last Nm:		Fax No:	
Cnt Title:		Fax Ext:	
Email:			

Self-Certification Details (as of August 7, 2024)

Fac ID:	42978
Self Cert ID:	19556
Signature Dt:	01/15/2001
Signature Nm:	SHARON WILSON
Signature Title:	SAFETY MGR
Signature Type Role:	LEGAL AUTH REP OWNER
Filing Status:	INITIAL
Registration Self-Certification:	YES
Fac Fees Self-Certification:	YES
Fin Assurance Self-Cert:	YES
Tech Standards Self-Cert:	YES
Delivery Certificate Expire:	03/31/2002
Reporting Method Cd:	
Reporting Method Desc:	
Tank Corr Protect Compl:	
Piping Corr Protect Compl:	
Comp Release Detect Compl:	
Piping Release Detect Compl:	
Spill Prev & Overfill Compl:	

Construction Notification (as of August 7, 2024)

Noc ID:	1524	Signature Dt:	
Fac ID:	42978	Sign First Nm:	
Historic Track No:	M20722007	Sign Middle Nm:	
Form Received Dt:		Signature Last Nm:	
Applica Rec'ved Dt:	07/22/2002	Signature Company:	
Sched Constrn Dt:	08/16/2002	Signature Title:	
Ust Stage I:	No	Signature Role:	
Ust Improvement:	No	Ast Stage I:	No
Ust Installation:	No	Ast Installation:	No
Ust Removal:	Yes	Waiver Flg:	No
Ust Repair:	No	Late Filing Flg:	Yes
Ust Return to Service:	No		
Ust Replacement:	No		
Ust Abandonment:	No		
Ownr Nm at Time of Construct:			
Owner Cn at Time of Construct:			
Owner Ar at Time of Construct:	48583		
General Desc:			

Tank Information (as of August 7, 2024)

UST ID:	10436	Status Begin Dt:	09/11/2002

Map Key	Number of Records	Direction	Distance (mi/ft)	Elev/Diff (ft)	Site	DB
Fac ID:	42978				Empty:	NO
Tank ID:	1				Regulatory Status:	FULLY REGULATED
No of Compartments:	1				Internal Protection:	
Installation Dt:	01/01/1984				Design Single Wall:	NO
Registration Dt:	05/08/1986				Design Double Wall:	YES
Capacity (gal):	10000				Pip Dsgn Sngl Wll:	NO
Status:	REMOVED FROM GROUND				Pip Dsgn Dble Wll:	NO

Tank Material (as of August 7, 2024)

Steel:	NO
FRP (Fibergla Reinfor Plastic):	NO
Composite (Steel w/Ext FRP):	NO
Concrete:	NO
Steel w/External Jacket:	NO
Steel w/External Polyurethane:	NO

Tank External Containment (as of August 7, 2024)

Tnk Ext Contain Nonmetallic:	NO
Tnk Ext Contain Synthetic	NO
Tank:	
Tnk Ext Contain Rigid Trench:	NO

Tank Corrosion Protection Method (as of August 7, 2024)

External Dielectric:	NO
Cathodic Protection-Fact Inst:	NO
Cathodic Protection-Field Inst:	YES
Composite Tank:	NO
Coated Tank:	NO
FRP Tank or Piping:	NO
External Nonmetallic Jacket:	NO
Unnecessary per Corr Protect Specialist:	NO

UST Tank Compartment (as of August 7, 2024)

UST Comprt ID:	14654	Substance Stored 1:	DIESEL
Compartment ID:	A	Substance Stored 2:	
Capacity (gallons):	10000	Substance Stored 3:	
UST ID:	10436		

Compartment Release Detection (as of August 7, 2024)

Vapor Monitoring:	NO
Groundwater Monitoring:	NO
Monitoring of Barrier:	NO
Auto Tnk Gauge Test & Inv Ctrl:	YES
Interstitial Monitor w/ Sec:	NO
Weekly Manual Gauging:	YES
Monthly Tank Gauging:	NO
SIR & Inventory Control:	NO

Spill and Overfill Prevention (as of August 7, 2024)

Tight Fill Fit Container/Bucket:	NO
Factory Spill Container/Bucket:	NO
Delivery Shut-Off Valve:	YES
Flow Restrictor Valve:	YES
Alarm(set@<=90%) w/3a or 3b):	YES
N/A-All Deliver to Tank<=25 gal:	NO

Map Key	Number of Records	Direction	Distance (mi/ft)	Elev/Diff (ft)	Site	DB
Comp Release Detect Compli:		YES				
Piping Release Detect Compl:		NO				
Spill/Overfill Prevent Compli:		NO				
Comp Release Detect. Vary:		NO				
Piping Release Detect Vary:		NO				
Spill/Overfill Prevent. Variance:		NO				
Stage 1 Vapor Recovery:		EXEMPT BY TCEQ RULE				
Stage 1 Installation Dt:						

Piping Release Detection (as of August 7, 2024)

Vapor Monitoring:	NO
Groundwater Monitoring:	NO
Secondary Barrier Monitoring:	NO
Interstitial Monitoring:	NO
Monthly Piping Tightness Test:	NO
Annual Test/Electro Monitor:	NO
Triennial Tightness Test:	NO
Auto Line Leak Detector:	NO
SIR & Inventory Control:	NO
Exempt System Suction:	NO

Piping External Containment (as of August 7, 2024)

Factory Nonmetal Jacket:	NO
Synth Tnk Pit/Pipe-Tren Lnr:	NO
Tank Vault/Rigid Trench Liner:	NO
Piping Type Cd:	S
Piping Type Desc:	Suction

Piping Material (as of August 7, 2024)

Steel:	NO
FRP (Fibergla Reinfor Plastic):	YES
Concrete:	NO
Steel w/External Jacket:	NO
Nonmetallic Flexible Piping:	NO

Piping Connectors & Valves (as of August 7, 2024)

Shear/Impact Valves:	NO
Steel Swing-joints:	NO
Flexible Connectors:	NO

Piping Corrosion Protection Method (as of August 7, 2024)

External Dielectric:	NO
Cathodic Protection-Fact Inst:	NO
Cathodic Protection-Field Inst:	YES
Frp Tank or Piping:	NO
Nonmetallic Flexible Piping:	NO
Open Area/2nd Containment:	NO
Dual Protected:	NO
Unec per Corr Protect Spc:	NO
Tank Corr Protect Compliance:	YES
Piping Corr Protect Compli:	YES
Tank Corr Protect Variance:	NO
Piping Corr Protect Variance:	NO
Temp Out of Service Comp:	NO
Technical Compliance:	NO
Tank Tested:	YES
Installation Signature Dt:	04/29/1994

Map Key	Number of Records	Direction	Distance (mi/ft)	Elev/Diff (ft)	Site	DB

Inactive UST Information (as of October 3, 2024)

Tank ID:	1	Tank Install Dt:	01/01/1984
Tank Status:	REMOVED FROM GROUND	Tank Status Dt:	09/11/2002
Tank Cap (Gal):	10000	Own Cont F Nm:	
Fac Nm:	WASTE MANAGEMENT	Own Cont L Nm:	
Fac Address:	10701 TODD ST	Own Org Nm:	
Fac City:	HOUSTON	Own Mailing Add:	
Fac Nearest City:		Own Cont City:	
County:	HARRIS	Own Cont State:	
Fac Zip:	77055	Own Cont Zip:	
Fac Local Zip:	77055	Own Cont Area Cd:	
TCEQ Region:	12	Own Cont Phone:	
Fac Local Desc:			

Facility Billing Contacts (as of August 7, 2024)

Fac ID:	42978	Addr Deliverable:	YES
Additional ID:	633201262002156	Cnt First Nm:	
Princ ID:	893485062003301	Cnt Middle Nm:	
Fac Nm:	WASTE MANAGEMENT	Cnt Org Nm:	WASTE MANAGEMENT INC
AR No:		Mail Addr (Dlvry):	1901 AFTON ST
UST Fee Cd:		Mail Addr (Int Dlvry):	
AST Fee Cd:		Mail City:	HOUSTON
Cnt Last Nm:		Mail State:	TX
Cnt Title:		Mail Zip:	77055
Phone Area Cd:		Mail Zip Ext:	2203
Phone No:		Fax Area Cd:	
Phone Ext:		Fax No:	
Email:		Fax No Ext:	

<u>2</u>	3 of 17	N	0.00 / 0.00	74.36 / 3	WASTE MANAGEMENT OF TEXAS 10701 TODD ST 10701 TODD RD HOUSTON TX HOUSTON TX 77055	HIST RCRA NONRCRA

EPA ID:	TXD980796270	Primary Naics Code:	562111
SWR No:	23541	Receiver:	FALSE
Mun Waste Perm No:		Receiver Fac Cat:	
Facility Status:	INACTIVE	Generator:	FALSE
Gen Type:		Healthcare Fac:	FALSE
Gen Cate:		Transfer Fac:	FALSE
Latitude:	29.810	Recycler Fac:	FALSE
Longitude:	-95.473	Transporter:	TRUE
Site County:	HARRIS	Transports Class 1:	01
Country:	UNITED STATES	Transports Class H:	
Land Type:	PRIVATE		
Indus Waste Perm No:			
Regulated Entity No:	RN102468444		
Coord County Centroid :			
Regis S Status Change D:	Jul 20, 2017		
Hazardous Waste Perm Status:			
Tceq Haz Waste Perm Nu:			
Tceq Region No:	12		
Reverse Distributor Begin Date:			
Reverse Distributor End Date:			
Healthcare Opt in Date:			
Healthcare Withdraw Date:			
Regis Last Amendment Da:	Jul 07, 2017		
Reverse Distributor of Hazardo:	false		
Monthly Waste Receipt Sum:	false		
Transports Waste For Hire:	true		
Self Transports Waste:	false		
Annual Waste Summary:	false		
Report Through Steers:	false		
Registration Initial Notificat:	Sep 11, 2009		

Map Key	Number of Records	Direction	Distance (mi/ft)	Elev/Diff (ft)	Site	DB
Original Source: Inactive Regulated RCRA Generator Facilities Note: Documents related to facilities in Texas can be searched on TCEQ Records Online Central File Room (CFR): https://records.tceq.texas.gov/cs/idcplg?IdcService=TCEQ_SEARCH Basic information, including RN numbers, for facilities in TX can be searched on the TCEQ Central Registry: https://www15.tceq.texas.gov/crpub/ Information about how to use these resources can be found here: https://www.tceq.texas.gov/assets/public/agency/How-to-Use-Central-File-Room-Online.pdf						

<u>2</u>	4 of 17	N	0.00 / 0.00	74.36 / 3	USA WASTE OF HOUSTON 10701 TODD RD HOUSTON TX 77055	HIST TANK

Facility ID: 0004281

Note: Documents related to facilities in Texas can be searched on TCEQ Records Online Central File Room (CFR): https://records.tceq.texas.gov/cs/idcplg?IdcService=TCEQ_SEARCH
Basic information, including RN numbers, for facilities in TX can be searched on the TCEQ Central Registry: <https://www15.tceq.texas.gov/crpub/>
Information about how to use these resources can be found here: <https://www.tceq.texas.gov/assets/public/agency/How-to-Use-Central-File-Room-Online.pdf>

Construction Notifications (as of August 7, 2020)

Reg No:	12	Date Data Entered:	7/23/2002 12:00:00 AM
Trk No:	M20722007	Comment Entered Dt:	
Const Type:	REM	Clerk Initials:	SC
Const Date:	8/16/2002 12:00:00 AM	Prefix:	on
Contractor No:	1204	Own No:	48583
Notification Status:	late	Own No 1:	48583
Dt Notif Received:	7/22/2002 12:00:00 AM	O Name:	USA WASTE OF HOUSTON
Method Filing:	FRM	O St No:	10701
Filing Entity:	CT	O St Dir:	
Contact Last:	JACOBS	O St Name:	TODD
F Name:	USA WASTE OF HOUSTON	O St Dsg:	RD
F St No:	10701	O Post Dir:	
F St Dir:		O City:	HOUSTON
F St Name:	TODD	O State:	TX
F St Dsg:	RD	O Zip:	77055
F St Post:		Gender:	MR
F City:	HOUSTON	O Contact:	WILLIAM H JACOBS
F Zip:	77055	Cnty Code:	101
Comments on NOC:			

<u>2</u>	5 of 17	N	0.00 / 0.00	74.36 / 3	BEST PAK DISPOSAL INC. & MECHANIC & REPAIR 10701 TODD ST HOUSTON TX 77055	IHW GENERATOR

Solid Waste Registration No: 40209

Note: Documents related to facilities in Texas can be searched on TCEQ Records Online Central File Room (CFR): https://records.tceq.texas.gov/cs/idcplg?IdcService=TCEQ_SEARCH
Basic information, including RN numbers, for facilities in TX can be searched on the TCEQ Central Registry: <https://www15.tceq.texas.gov/crpub/>
Information about how to use these resources can be found here: <https://www.tceq.texas.gov/assets/public/agency/How-to-Use-Central-File-Room-Online.pdf>

Historical Documents: ERIS does not have a document collection for this particular record; readers are referred to the TCEQ Records Services: <https://www.tceq.texas.gov/agency/data/records-services/reqinfo.html>

Owner/Operator Information

Owner or Operator:	OWNER	State:	
First Name:		Zip Code:	
Company Last Name:	REM WASTE	Zip Code Ext:	
Mailing Address:		Country Name:	
Building Address:		Phone No:	

Map Key	Number of Records	Direction	Distance (mi/ft)	Elev/Diff (ft)	Site	DB
PO Box: City:				Fax No: Business Type:		Unknown
<u>Contact Information</u>						
Last Name:		MCCORMICK		City:		HOUSTON
First Name:		JACKIE		State:		TX
Job Title:		MAINTENANCE CLERK		Zip Code:		77055
Contact Role:		PRICONT		Zip Code Ext:		1831
Mailing Address:		10701 TODD ST		Phone No:		1-713-6866666
Building Name				Fax No:		
Address Line:						
PO Box Address Line:						
<u>Facility Information</u>						
Regulated Entity No:		RN102468444				
EPA ID No:						
Facility Site Name:		BEST PAK DISPOSAL INC. & MECHANIC & REPAIR				
Facility Status:		MERGED				
Physical Loc Address:		10701 TODD ST				
City:		HOUSTON				
County:						
State:		TX				
Zip Code:		77055				
Country:		UNITED STATES				
TCEQ Region No:						
Latitude:						
Longitude:						
Primary NAICS Code:						
Land Type:						
Physical Location Desc:						
Regis Initial Notification:		Oct 15, 1982				
Regis Last Amendment Dt:		Feb 18, 1994				
Regis S Status Change D:		Oct 15, 1982				
Report Through Steers:		false				
Generator of Industrial Hazard:		true				
Generator Type:						
Haz Waste Generator Category:		SQG				
Reverse Distributor of Hazardo:		false				
Reverse Distributor Begin Dt:						
Reverse Distributor End Dt:						
Annual Waste Summary:		false				
Receiver of Industrial Hazardo:		false				
Receiver Facility Category:						
Monthly Waste Receipt Sum:		false				
Transporter of Industrial Haza:		true				
Transports Waste for Hire:		true				
Self Transports Waste:		false				
Transports Industrial Class 1:						
Transports Hazardous Waste:		04				
Transfer Facility:		false				
Healthcare Provider Facility:		false				
Healthcare Opt in Date:						
Healthcare Withdraw Date:						
Recycler Facility:		false				
Haz Waste Permit Status:						
Coordinates County Centroid:						
TCEQ Haz Waste Permit No:						
Industrial Waste Permit No:						
Municipal Waste Permit No:						
<u>2</u>	6 of 17	N	0.00 / 0.00	74.36 / 3	Waste Management of Texas, Inc. - Houston 10701 Todd Street Houston TX 77055	TIER 2

Map Key	Number of Records	Direction	Distance (mi/ft)	Elev/Diff (ft)	Site	DB
Facility Record ID:	FATR20084WQGX4011EX4			Latitude:	29.4826	
Report Year:	2008			Longitude:	95.2823	
Fac Fire District:				Lat/long Method:	I3 - Interpolation (Satellite)	
No of Employees:						
Facility:						
Facility Name:	Waste Management of Texas, Inc. - Houston					
Failed Validation:						
Fac Country:	USA					
Fac County:	Harris					
Lat/Long Loc Des:	CE - Center of Facility					
Submitted by:	Scott Tarkington					
F Notes:						

Chemicals in Inventory (2008)

CICAS:	68476-34-6	Days on Site:	365
Entered Chem Name:	DIESEL FUEL	Gas:	
Ave Amount Code:	04	Liquid:	T
Ave Amount:		Mixture:	T
Max Amount:		Pressure:	
Max Amount Code:	04	Pure:	
Max Amt Container:	73,040	Solid:	

<u>2</u>	7 of 17	N	0.00 / 0.00	74.36 / 3	Waste Management of Texas, Inc. - Houston Collection 10701 Todd St. Houston TX 77055	TIER 2

Facility Record ID:	FATR201271AR7C00YFN2	Latitude:	29.8073
Report Year:	2012	Longitude:	-95.4729
Fac Fire District:		Lat/long Method:	I3 - Interpolation (Satellite)
No of Employees:	230		
Facility:			
Facility Name:	Waste Management of Texas, Inc. - Houston Collection		
Failed Validation:			
Fac Country:	USA		
Fac County:	Harris		
Lat/Long Loc Des:	CE - Center of Facility		
Submitted by:	Heather Lehrmann		
F Notes:			

Chemicals in Inventory (2012 Part 2)

<u>2</u>	8 of 17	N	0.00 / 0.00	74.36 / 3	Waste Management of Texas - Houston Collection 10701 Todd St. Houston TX 77055	TIER 2

Facility Record ID:	FATR201071AR7C00YFN2	Latitude:	29.8073
Report Year:	2010	Longitude:	-95.4729
Fac Fire District:		Lat/long Method:	I3 - Interpolation (Satellite)
No of Employees:			
Facility:			
Facility Name:	Waste Management of Texas - Houston Collection		
Failed Validation:			
Fac Country:	USA		
Fac County:	Harris		
Lat/Long Loc Des:	CE - Center of Facility		
Submitted by:	Heather Lehrmann/Environmental Protection		
F Notes:			

Map Key	Number of Records	Direction	Distance (mi/ft)	Elev/Diff (ft)	Site	DB

Chemicals in Inventory (2010)

CICAS:	68476-34-6	Days on Site:	365
Entered Chem Name:	Diesel Fuel	Gas:	
Ave Amount Code:	04	Liquid:	T
Ave Amount:		Mixture:	T
Max Amount:		Pressure:	
Max Amount Code:	05	Pure:	
Max Amt Container:		Solid:	

<u>2</u>	9 of 17	N	0.00 / 0.00	74.36 / 3	Waste Management of Texas - Houston Collection 10701 Todd St. Houston TX 77055	TIER 2

Facility Record ID:	FATR200971AR7C00YFN2	Latitude:	29.4826
Report Year:	2009	Longitude:	95.2823
Fac Fire District:		Lat/long Method:	I3 - Interpolation (Satellite)
No of Employees:			
Facility:			
Facility Name:	Waste Management of Texas - Houston Collection		
Failed Validation:			
Fac Country:	USA		
Fac County:	Harris		
Lat/Long Loc Des:	CE - Center of Facility		
Submitted by:	Heather Lehrmann		
F Notes:			

Chemicals in Inventory (2009)

CICAS:	68476-34-6	Days on Site:	365
Entered Chem Name:	Diesel Fuel	Gas:	
Ave Amount Code:	04	Liquid:	T
Ave Amount:		Mixture:	T
Max Amount:		Pressure:	
Max Amount Code:	05	Pure:	
Max Amt Container:		Solid:	

<u>2</u>	10 of 17	N	0.00 / 0.00	74.36 / 3	Waste Management of Texas, Inc. - Houston 10701 Todd Street Houston TX 77055	TIER 2

Facility Record ID:	FATR20064WQGX4011EX4	Latitude:	
Report Year:	2006	Longitude:	
Fac Fire District:		Lat/long Method:	
No of Employees:			
Facility:			
Facility Name:	Waste Management of Texas, Inc. - Houston		
Failed Validation:			
Fac Country:	USA		
Fac County:	Harris		
Lat/Long Loc Des:			
Submitted by:	Heather Lehrmann, Environmental Compliance Manager		
F Notes:			

Chemicals in Inventory (2006)

CICAS:	68476-34-6	Days on Site:	365
Entered Chem Name:	DIESEL FUEL	Gas:	
Ave Amount Code:	04	Liquid:	T

Map Key	Number of Records	Direction	Distance (mi/ft)	Elev/Diff (ft)	Site	DB
Ave Amount: Max Amount: Max Amount Code: 04 Max Amt Container: 73,040				Mixture: Pressure: Pure: Solid:	T	

<u>2</u>	11 of 17	N	0.00 / 0.00	74.36 / 3	Waste Management of Texas, Inc. - Houston Collection 10701 Todd St. Houston TX 77055	TIER 2
Facility Record ID: FATR201171AR7C00YFN2 Report Year: 2011 Fac Fire District: No of Employees: 230 Facility: Facility Name: Waste Management of Texas, Inc. - Houston Collection Failed Validation: Fac Country: USA Fac County: Harris Lat/Long Loc Des: CE - Center of Facility Submitted by: Heather Lehrmann, Environmental Protection Manager F Notes:				Latitude: 29.8073 Longitude: -95.4729 Lat/long Method: I3 - Interpolation (Satellite)		

Chemicals in Inventory (2011 Part 2)

CICAS: 68476-34-6 Entered Chem Name: Diesel Fuel Ave Amount Code: 04 Ave Amount: Max Amount: Max Amount Code: 05 Max Amt Container:	Days on Site: 365 Gas: Liquid: T Mixture: T Pressure: Pure: Solid:

<u>2</u>	12 of 17	N	0.00 / 0.00	74.36 / 3	WASTE MANAGEMENT OF TEXAS 10701 TODD ST HOUSTON TX 77055	IHW TRANSPORT
Solid Waste Registration No: 23541 Note: Documents related to facilities in Texas can be searched on TCEQ Records Online Central File Room (CFR): https://records.tceq.texas.gov/cs/idcplg?IdcService=TCEQ_SEARCH Basic information, including RN numbers, for facilities in TX can be searched on the TCEQ Central Registry: https://www15.tceq.texas.gov/crpub/ Information about how to use these resources can be found here: https://www.tceq.texas.gov/assets/public/agency/How-to-Use-Central-File-Room-Online.pdf Historical Documents: ERIS does not have a document collection for this particular record; readers are referred to the TCEQ Records Services: https://www.tceq.texas.gov/agency/data/records-services/reqinfo.html						

Owner/Operator Information

Owner or Operator: OWNER First Name: Company Last Name: WASTE MANAGEMENT OF TEXAS INC Mailing Address: 800 GESSNER RD STE 1100 Building Address: PO Box: City: HOUSTON	State: TX Zip Code: 77024 Zip Code Ext: 4257 Country Name: UNITED STA Phone No: 1-713-6475454 Fax No: 1-713-6475466 Business Type: Corporation
Owner or Operator: OPERATOR First Name: Company Last Name: WASTE MANAGEMENT OF TEXAS INC Mailing Address: 800 GESSNER RD STE 1100 Building Address: PO Box: City: HOUSTON	State: TX Zip Code: 77024 Zip Code Ext: 4257 Country Name: UNITED STA Phone No: 1-713-6475454 Fax No: 1-713-6475466 Business Type: Corporation

Contact Information

Last Name:	LEHRMAN	City:	HOUSTON
First Name:	HEATHER	State:	TX
Job Title:	ENVIRONMENTAL PROTECTION	Zip Code:	77024
Contact Role:	PRICONT	Zip Code Ext:	4257
Mailing Address:	800 GESSNER RD STE 1100	Phone No:	1-713-6475454
Building Name Add:	STE 1100	Fax No:	1-713-6475466
PO Box :			

Last Name:		City:	HOUSTON
First Name:		State:	TX
Job Title:		Zip Code:	77024
Contact Role:	OWNCON	Zip Code Ext:	4257
Mailing Address:	800 GESSNER RD STE 1100	Phone No:	1-713-6475454
Building Name Add:		Fax No:	1-713-6475466
PO Box :			

Last Name:		City:	HOUSTON
First Name:		State:	TX
Job Title:		Zip Code:	77024
Contact Role:	OPRCON	Zip Code Ext:	4257
Mailing Address:	800 GESSNER RD STE 1100	Phone No:	1-713-6475454
Building Name Add:		Fax No:	1-713-6475466
PO Box :			

Waste Information

Unique Waste ID:	297556
Texas Waste Code:	DLYN211H
EPA Waste Form Code:	
Waste Code Status:	INACTIVE
Waste Code Status Change Date:	Jul 20, 2017

Waste Description:	
Origin Code:	1
Source Code:	
Primary NAICS Code:	
On Site Treatment Mgmt M:	
Off Site Flag:	
Radioactive Flag:	false
New Chemical Substance Flag:	false

Unique Waste ID:	297557
Texas Waste Code:	DLYP203H
EPA Waste Form Code:	
Waste Code Status:	INACTIVE
Waste Code Status Change Date:	Jul 20, 2017

Waste Description:	
Origin Code:	1
Source Code:	
Primary NAICS Code:	
On Site Treatment Mgmt M:	
Off Site Flag:	
Radioactive Flag:	false
New Chemical Substance Flag:	false

Unique Waste ID:	160100
Texas Waste Code:	0501203H
EPA Waste Form Code:	W203
Waste Code Status:	INACTIVE
Waste Code Status Change Date:	
Waste Description:	Spent solvent generated by cleaning of engine parts
Origin Code:	1

Map Key	Number of Records	Direction	Distance (mi/ft)	Elev/Diff (ft)	Site	DB
Source Code:		G09				
Primary NAICS Code:		811211				
On Site Treatment Mgmt M:						
Off Site Flag:						
Radioactive Flag:		false				
New Chemical Substance Flag:		false				
Unique Waste ID:		298267				
Texas Waste Code:		DQCM319H				
EPA Waste Form Code:						
Waste Code Status:		INACTIVE				
Waste Code Status Change Date:		Jul 20, 2017				
Waste Description:						
Origin Code:	2					
Source Code:						
Primary NAICS Code:						
On Site Treatment Mgmt M:						
Off Site Flag:						
Radioactive Flag:		false				
New Chemical Substance Flag:		false				
Unique Waste ID:		298269				
Texas Waste Code:		DQCP119H				
EPA Waste Form Code:						
Waste Code Status:		INACTIVE				
Waste Code Status Change Date:		Jul 20, 2017				
Waste Description:						
Origin Code:	2					
Source Code:						
Primary NAICS Code:						
On Site Treatment Mgmt M:						
Off Site Flag:						
Radioactive Flag:		false				
New Chemical Substance Flag:		false				
Unique Waste ID:		298266				
Texas Waste Code:		DQCL319H				
EPA Waste Form Code:						
Waste Code Status:		INACTIVE				
Waste Code Status Change Date:		Jul 20, 2017				
Waste Description:						
Origin Code:	2					
Source Code:						
Primary NAICS Code:						
On Site Treatment Mgmt M:						
Off Site Flag:						
Radioactive Flag:		false				
New Chemical Substance Flag:		false				
Unique Waste ID:		298268				
Texas Waste Code:		DQCN119H				
EPA Waste Form Code:						
Waste Code Status:		INACTIVE				
Waste Code Status Change Date:		Jul 20, 2017				
Waste Description:						
Origin Code:	2					
Source Code:						
Primary NAICS Code:						
On Site Treatment Mgmt M:						
Off Site Flag:						
Radioactive Flag:		false				
New Chemical Substance Flag:		false				

Facility Information

Map Key	Number of Records	Direction	Distance (mi/ft)	Elev/Diff (ft)	Site	DB
Regulated Entity No: RN102468444 EPA ID No: TXD980796270 Facility Site Name: WASTE MANAGEMENT OF TEXAS Facility Status: INACTIVE Physical Location Address: 10701 TODD ST City: HOUSTON County: HARRIS Country: UNITED STATES Primary NAICS Code: 562111 Physical Location Description: 10701 TODD RD HOUSTON TX Regis Initial Notificat: Sep 11, 2009 Regis Last Amendment Dt: Jul 07, 2017 Regis S Status Change D: Jul 20, 2017 Report Through Steers: false Generator of Industrial Hazard: false Generator Type: Haz Waste Gen Cate: Reverse Distributor of Hazardo: false Reverse Distributor Begin Date: Reverse Distributor End Date: Annual Waste Summary: false Receiver of Industrial Hazardo: false Receiver Facility Category: Monthly Waste Receipt Sum: false Transporter of Industrial Haza: true Transports Waste for Hire: true Self Transports Waste: false Transports Industrial Class 1: 01 Transports Hazardous Waste: Transfer Facility: false Healthcare Provider Facility: false Healthcare Opt in Date: Healthcare Withdraw Date: Recycler Facility: false Haz Waste Permit Status: Coordinates County Centroid: TCEQ Haz Waste Permit Nu: Industrial Waste Permit No: Municipal Waste Permit No:						
State: TX Zip Code: 77055 TCEQ Region No: 12 Latitude: 29.810 Longitude: -95.473 Land Type: PRIVATE						

2	13 of 17	N	0.00 / 0.00	74.36 / 3	BEST PAK DISPOSAL INC. & MECHANIC & REPAIR 10701 TODD ST HOUSTON TX 77055	IHW TRANSPORT

Solid Waste Registration No: 40209
Note: Documents related to facilities in Texas can be searched on TCEQ Records Online Central File Room (CFR): https://records.tceq.texas.gov/cs/idcplg?IdcService=TCEQ_SEARCH
Basic information, including RN numbers, for facilities in TX can be searched on the TCEQ Central Registry: <https://www15.tceq.texas.gov/crpub/>
Information about how to use these resources can be found here: <https://www.tceq.texas.gov/assets/public/agency/How-to-Use-Central-File-Room-Online.pdf>
Historical Documents: ERS does not have a document collection for this particular record; readers are referred to the TCEQ Records Services: <https://www.tceq.texas.gov/agency/data/records-services/reqinfo.html>

Owner/Operator Information

Owner or Operator: OWNER	State:
First Name:	Zip Code:
Company Last Name: REM WASTE	Zip Code Ext:
Mailing Address:	Country Name:
Building Address:	Phone No:
PO Box:	Fax No:
City:	Business Type: Unknown

Map Key	Number of Records	Direction	Distance (mi/ft)	Elev/Diff (ft)	Site	DB

Contact Information

Last Name:	MCCORMICK	City:	HOUSTON
First Name:	JACKIE	State:	TX
Job Title:	MAINTENANCE CLERK	Zip Code:	77055
Contact Role:	PRICONT	Zip Code Ext:	1831
Mailing Address:	10701 TODD ST	Phone No:	1-713-6866666
Building Name Add:		Fax No:	
PO Box :			

Facility Information

Regulated Entity No:	RN102468444	State:	TX
EPA ID No:		Zip Code:	77055
Facility Site Name:	BEST PAK DISPOSAL INC. & MECHANIC & REPAIR	TCEQ Region No:	
Facility Status:	MERGED	Latitude:	
Physical Location Address:	10701 TODD ST	Longitude:	
City:	HOUSTON	Land Type:	
County:			
Country:	UNITED STATES		
Primary NAICS Code:			
Physical Location Description:			
Regis Initial Notificat:	Oct 15, 1982		
Regis Last Amendment Dt:	Feb 18, 1994		
Regis S Status Change D:	Oct 15, 1982		
Report Through Steers:	false		
Generator of Industrial Hazard:	true		
Generator Type:			
Haz Waste Gen Cate:	SQG		
Reverse Distributor of Hazardo:	false		
Reverse Distributor Begin Date:			
Reverse Distributor End Date:			
Annual Waste Summary:	false		
Receiver of Industrial Hazardo:	false		
Receiver Facility Category:			
Monthly Waste Receipt Sum:	false		
Transporter of Industrial Haza:	true		
Transports Waste for Hire:	true		
Self Transports Waste:	false		
Transports Industrial Class 1:			
Transports Hazardous Waste:	04		
Transfer Facility:	false		
Healthcare Provider Facility:	false		
Healthcare Opt in Date:			
Healthcare Withdraw Date:			
Recycler Facility:	false		
Haz Waste Permit Status:			
Coordinates County Centroid:			
TCEQ Haz Waste Permit Nu:			
Industrial Waste Permit No:			
Municipal Waste Permit No:			

<u>2</u>	14 of 17	N	0.00 / 0.00	74.36 / 3	REM WASTE CONTROL 10701 TODD ST HOUSTON TX 77055	IHW TRANSPORT

Solid Waste Registration No: 40496

Note: Documents related to facilities in Texas can be searched on TCEQ Records Online Central File Room (CFR): https://records.tceq.texas.gov/cs/idcplg?IdcService=TCEQ_SEARCH
Basic information, including RN numbers, for facilities in TX can be searched on the TCEQ Central Registry: <https://www15.tceq.texas.gov/crpub/>
Information about how to use these resources can be found here: <https://www.tceq.texas.gov/assets/public/agency/How-to-Use-Central-File-Room-Online.pdf>
ERIS does not have a document collection for this particular record; readers are referred to the TCEQ Records

Historical Documents:

Map Key	Number of Records	Direction	Distance (mi/ft)	Elev/Diff (ft)	Site	DB

Services: <https://www.tceq.texas.gov/agency/data/records-services/reqinfo.html>

Owner/Operator Information

Owner or Operator:	OWNER	State:	TX
First Name:		Zip Code:	77255
Company Last Name:	REM WASTE CONTROL	Zip Code Ext:	5409
Mailing Address:	PO BOX 55409	Country Name:	UNITED STA
Building Address:		Phone No:	1-713-6863106
PO Box:		Fax No:	
City:	HOUSTON	Business Type:	Unknown
Owner or Operator:	OPERATOR	State:	TX
First Name:		Zip Code:	77255
Company Last Name:	REM WASTE CONTROL	Zip Code Ext:	5409
Mailing Address:	PO BOX 55409	Country Name:	UNITED STA
Building Address:		Phone No:	1-713-6863106
PO Box:		Fax No:	
City:	HOUSTON	Business Type:	Unknown

Contact Information

Last Name:		City:	HOUSTON
First Name:		State:	TX
Job Title:		Zip Code:	77255
Contact Role:	OWNCON	Zip Code Ext:	5409
Mailing Address:	PO BOX 55409	Phone No:	1-713-6863106
Building Name Add:		Fax No:	
PO Box :			
Last Name:	COCHRAN	City:	HOUSTON
First Name:	DAVID	State:	TX
Job Title:	ENVIRONMENTAL MANAGER	Zip Code:	77255
Contact Role:	PRICONT	Zip Code Ext:	5409
Mailing Address:	PO BOX 55409	Phone No:	1-713-6863106
Building Name Add:		Fax No:	
PO Box :			
Last Name:		City:	HOUSTON
First Name:		State:	TX
Job Title:		Zip Code:	77255
Contact Role:	OPRCON	Zip Code Ext:	5409
Mailing Address:	PO BOX 55409	Phone No:	1-713-6863106
Building Name Add:		Fax No:	
PO Box :			

Facility Information

Regulated Entity No:	RN102468444	State:	TX
EPA ID No:		Zip Code:	77055
Facility Site Name:	REM WASTE CONTROL	TCEQ Region No:	12
Facility Status:	INACTIVE	Latitude:	29.810
Physical Location Address:	10701 TODD ST	Longitude:	-95.473
City:	HOUSTON	Land Type:	
County:	HARRIS		
Country:	UNITED STATES		
Primary NAICS Code:			
Physical Location Description:	10701 Todd St, Houston, TX		
Regis Initial Notificat:	Jan 25, 1984		
Regis Last Amendment Dt:	Jan 08, 1985		
Regis S Status Change D:	Jan 25, 1984		
Report Through Steers:	false		
Generator of Industrial Hazard:	false		
Generator Type:			

Map Key	Number of Records	Direction	Distance (mi/ft)	Elev/Diff (ft)	Site	DB
Haz Waste Gen Cate: Reverse Distributor of Hazardo: false Reverse Distributor Begin Date: Reverse Distributor End Date: Annual Waste Summary: false Receiver of Industrial Hazardo: false Receiver Facility Category: Monthly Waste Receipt Sum: false Transporter of Industrial Haza: true Transports Waste for Hire: true Self Transports Waste: false Transports Industrial Class 1: Transports Hazardous Waste: Transfer Facility: false Healthcare Provider Facility: false Healthcare Opt in Date: Healthcare Withdraw Date: Recycler Facility: false Haz Waste Permit Status: Coordinates County Centroid: TCEQ Haz Waste Permit Nu: Industrial Waste Permit No: Municipal Waste Permit No:						

[2](#)

15 of 17

N

0.00 /
0.00

74.36 /
3

**REST PAK DISPOSAL DBA REM
WAST - E CONTROL
10701 TODD ST
HOUSTON TX 77055**

**IHW
TRANSPORT**

Solid Waste Registration No: 40498
Note: Documents related to facilities in Texas can be searched on TCEQ Records Online Central File Room (CFR): https://records.tceq.texas.gov/cs/idcplg?IdcService=TCEQ_SEARCH
Basic information, including RN numbers, for facilities in TX can be searched on the TCEQ Central Registry: <https://www15.tceq.texas.gov/crpub/>
Information about how to use these resources can be found here: <https://www.tceq.texas.gov/assets/public/agency/How-to-Use-Central-File-Room-Online.pdf>
Historical Documents: ERIIS does not have a document collection for this particular record; readers are referred to the TCEQ Records Services: <https://www.tceq.texas.gov/agency/data/records-services/reqinfo.html>

Owner/Operator Information

Owner or Operator:	OWNER	State:	
First Name:		Zip Code:	
Company Last Name:	REST PAK DISPOSAL DBA REM WAST	Zip Code Ext:	
Mailing Address:		Country Name:	
Building Address:		Phone No:	
PO Box:		Fax No:	
City:		Business Type:	Unknown

Contact Information

Last Name:	CORMIER	City:	HOUSTON
First Name:	LAURA	State:	TX
Job Title:		Zip Code:	77055
Contact Role:	PRICONT	Zip Code Ext:	1831
Mailing Address:	10701 TODD ST	Phone No:	1-713-6866666
Building Name Add:		Fax No:	
PO Box :			

Facility Information

Regulated Entity No:	RN102468444	State:	TX
EPA ID No:		Zip Code:	77055
Facility Site Name:	REST PAK DISPOSAL DBA REM WAST - E CONTROL	TCEQ Region No:	

Map Key	Number of Records	Direction	Distance (mi/ft)	Elev/Diff (ft)	Site	DB
Facility Status: MERGED Physical Location: 10701 TODD ST Address: City: HOUSTON County: Country: UNITED STATES Primary NAICS Code: Physical Location Description: Regis Initial Notificat: Jan 25, 1984 Regis Last Amendment Dt: Nov 12, 1991 Regis S Status Change D: Jan 25, 1984 Report Through Steers: false Generator of Industrial Hazard: false Generator Type: Haz Waste Gen Cate: Reverse Distributor of Hazardo: false Reverse Distributor Begin Date: Reverse Distributor End Date: Annual Waste Summary: false Receiver of Industrial Hazardo: false Receiver Facility Category: Monthly Waste Receipt Sum: false Transporter of Industrial Haza: true Transports Waste for Hire: true Self Transports Waste: false Transports Industrial Class 1: Transports Hazardous Waste: Transfer Facility: false Healthcare Provider Facility: false Healthcare Opt in Date: Healthcare Withdraw Date: Recycler Facility: false Haz Waste Permit Status: Coordinates County Centroid: TCEQ Haz Waste Permit Nu: Industrial Waste Permit No: Municipal Waste Permit No: Latitude: Longitude: Land Type:						
<u>2</u>	16 of 17	N	0.00 / 0.00	74.36 / 3	REM WASTE CONTROL 10701 TODD ST 10701 Todd St, Houston, TX HOUSTON TX 77055	HIST RCRA NONRCRA
EPA ID: SWR No: 40496 Mun Waste Perm No: Facility Status: INACTIVE Gen Type: Gen Cate: Latitude: 29.810 Longitude: -95.473 Site County: HARRIS Country: UNITED STATES Land Type: Indus Waste Perm No: Regulated Entity No: RN102468444 Coord County Centroid : Regis S Status Change D: Jan 25, 1984 Hazardous Waste Perm Status: Tceq Haz Waste Perm Nu: Tceq Region No: 12 Reverse Distributor Begin Date: Reverse Distributor End Date: Healthcare Opt in Date: Healthcare Withdraw Date: Regis Last Amendment Da: Jan 08, 1985 Reverse Distributor of Hazardo: false Monthly Waste Receipt Sum: false Primary Naics Code: Receiver: FALSE Receiver Fac Cat: Generator: FALSE Healthcare Fac: FALSE Transfer Fac: FALSE Recycler Fac: FALSE Transporter: TRUE Transports Class 1: Transports Class H:						

Map Key	Number of Records	Direction	Distance (mi/ft)	Elev/Diff (ft)	Site	DB
Transports Waste For Hire:		true				
Self Transports Waste:		false				
Annual Waste Summary:		false				
Report Through Steers:		false				
Registration Initial Notificat:		Jan 25, 1984				
Original Source:		Inactive Regulated RCRA Generator Facilities				
Note:		Documents related to facilities in Texas can be searched on TCEQ Records Online Central File Room (CFR): https://records.tceq.texas.gov/cs/idcplg?IdcService=TCEQ_SEARCH Basic information, including RN numbers, for facilities in TX can be searched on the TCEQ Central Registry: https://www15.tceq.texas.gov/crpub/ Information about how to use these resources can be found here: https://www.tceq.texas.gov/assets/public/agency/How-to-Use-Central-File-Room-Online.pdf				

<u>2</u>	17 of 17	N	0.00 / 0.00	74.36 / 3	WASTE MANAGEMENT OF TEXAS - HOUSTON METRO	PFAS IND

HOUSTON TX

Status:	Active	Fac Fips Code:	48201
Fac Indian Cntry Flg:	No	Compliance Status:	No Violation Identified
Fac Derived Huc:	12040104	EPA Programs:	CWA
Fac Derived Wbd:	120401040304	Federal Facility:	No
Fac Derived Cd113:	02	Federal Agency:	-
Fac Derived Cb2010:	482015204002002	Fac Snc Flg:	No
Fac Informal Count:	0	AIR Flag:	No
Last Informal Action:	-	NPDES Flag:	Yes
Formal Action Count:	0	SDWIS Flag:	No
Last Formal Action:	-	RCRAFlag:	No
Fac Total Penalties:	0	TRI Flag:	No
Fac Penalty Count:	-	GHG Flag:	No
Date Last Penalty:	-	TRI IDs:	-
Last Penalty Amt:	-	TRI Releases Trnsfrs:	-
Fac Qtrs With Nc:	0	TRI on Site Releases:	-
Programs With Snc:	0	TRI off Site Trnsfrs:	-
Fac Percent Minority:	63.828	TRI Reporter:	-
Fac Pop Den:	4392.21	Fac Imp Water Flg:	-
Count:	1	Fac Major Flag:	-
Fac County:	HARRIS COUNTY	Fac Active Flag:	Yes
State Other :		Fac Inspection Count:	0
Region:	06	Date Last Inspection:	-
Latitude:	29.81009	Days Last Inspection:	-
Longitude:	-95.47279		
Fac Derived Tribes:	-		
AIR IDs:	-		
CAA Permit Types:	-		
CAA NAICS:	-		
CAA SICS:	-		
NPDES IDs:	TXR05U018		
CWA Permit Types:	Non-M		
CWA NAICS:	325211		
CWA SICS:	4212		
RCRA IDs:	-		
RCRA Permit Types:	-		
RCRA NAICS:	-		
SDWA IDs:	-		
SDWA System Types:	-		
SDWA Compliance Status:	-		
SDWA Snc Flag:	No		
Fac Collection Meth:	ADDRESS MATCHING-HOUSE NUMBER		
EJSCREEN Flag Us:	Yes		
EJSCREEN Report:	https://ejscreen.epa.gov/mapper/mobile/EJSCREEN_mobile.aspx?geometry=%7B%22x%22:-95.47279,%22y%22:29.81009,%22spatialReference%22:%7B%22wkid%22:4326%7D%7D&unit=9035&areatype=&areaid=&basemap=streets&distance=1 https://echo.epa.gov/detailed-facility-report?fid=110070358092		
ECHO Facility Report:			
Industry:	Plastics and Resins		

Map Key	Number of Records	Direction	Distance (mi/ft)	Elev/Diff (ft)	Site	DB
3	1 of 12	N	0.02 / 83.62	76.12 / 5	AIR LIQUIDE AMERICA HOUSTON 11101 TODD ST HOUSTON TX 77055-1816	RCRA NON GEN

EPA Handler ID: TXD000633545
Gen Status Universe: No Report
Contact Name: RENE GOMEZ
Contact Address: PO BOX 3047 , , HOUSTON , TX, 77253-3047 , US
Contact Phone No and Ext: 713-868-0333
Contact Email:
Contact Country: US
County Name: HARRIS
EPA Region: 06
Land Type: Private
Receive Date: 20190318
Location Latitude:
Location Longitude:
Recycler Activity?: NO
Recycler Activity Note: This facility has no indication of Recycling Activity.

Violation/Evaluation Summary

Note: NO RECORDS: As of Oct 2024, there are no Compliance Monitoring and Enforcement (violation) records associated with this facility (EPA ID).

Handler Summary

Importer Activity: No
Mixed Waste Generator: No
Transporter Activity: No
Transfer Facility: No
Onsite Burner Exemption: No
Furnace Exemption: No
Underground Injection Activity: No
Commercial TSD: No
Used Oil Transporter: No
Used Oil Transfer Facility: No
Used Oil Processor: No
Used Oil Refiner: No
Used Oil Burner: No
Used Oil Market Burner: No
Used Oil Spec Marketer: No
Recycler Activity: No
Recycler Activity Without Storage: No

Hazardous Waste Handler Details

Sequence No: 1
Receive Date: 19800827
Handler Name: HOUSTON ACETYLENE PLANT
Source Type: Notification
Federal Waste Generator Code: 3
Generator Code Description: Very Small Quantity Generator

Waste Code Details

Hazardous Waste Code: D001
Waste Code Description: IGNITABLE WASTE

Hazardous Waste Code: F001
Waste Code Description: THE FOLLOWING SPENT HALOGENATED SOLVENTS USED IN DEGREASING: TETRACHLOROETHYLENE, TRICHLOROETHYLENE, METHYLENE CHLORIDE, 1,1,1-TRICHLOROETHANE, CARBON TETRACHLORIDE

Map Key	Number of Records	Direction	Distance (mi/ft)	Elev/Diff (ft)	Site	DB

AND CHLORINATED FLUOROCARBONS; ALL SPENT SOLVENT MIXTURES/BLENDS USED IN DEGREASING CONTAINING, BEFORE USE, A TOTAL OF TEN PERCENT OR MORE (BY VOLUME) OF ONE OR MORE OF THE ABOVE HALOGENATED SOLVENTS OR THOSE SOLVENTS LISTED IN F002, F004, AND F005; AND STILL BOTTOMS FROM THE RECOVERY OF THESE SPENT SOLVENTS AND SPENT SOLVENT MIXTURES.

Hazardous Waste Handler Details

Sequence No: 2
 Receive Date: 20010214
 Handler Name: AIR LIQUIDE AMERICA LP
 Source Type: Notification
 Federal Waste Generator Code: N
 Generator Code Description: Not a Generator, Verified

Hazardous Waste Handler Details

Sequence No: 3
 Receive Date: 20051129
 Handler Name: AIR LIQUIDE AMERICA LP
 Source Type: Notification
 Federal Waste Generator Code: N
 Generator Code Description: Not a Generator, Verified

Hazardous Waste Handler Details

Sequence No: 4
 Receive Date: 20190318
 Handler Name: AIR LIQUIDE AMERICA HOUSTON
 Source Type: Notification
 Federal Waste Generator Code: N
 Generator Code Description: Not a Generator, Verified

Hazardous Waste Handler Details

Sequence No: 5
 Receive Date: 20190318
 Handler Name: AIR LIQUIDE AMERICA HOUSTON
 Source Type: Notification
 Federal Waste Generator Code: N
 Generator Code Description: Not a Generator, Verified

Owner/Operator Details

Owner/Operator Ind: Current Operator
 Type: Private
 Name: AIR LIQUIDE AMERICA CORPORATION
 Date Became Current: 20051129
 Date Ended Current:
 Phone: 713-868-0333
 Source Type: Notification

Street No:
 Street 1: PO BOX 3047
 Street 2:
 City: HOUSTON
 State: TX
 Country: US
 Zip Code: 77253

Owner/Operator Ind: Current Operator
 Type: Private
 Name: AIR LIQUIDE AMERICA CORPORATION
 Date Became Current: 20010216
 Date Ended Current:
 Phone: 999-999-9999
 Source Type: Notification

Street No:
 Street 1: 11101 TODD ST
 Street 2:
 City: HOUSTON
 State: TX
 Country: US
 Zip Code: 77055-1816

Owner/Operator Ind: Current Owner
 Type: Private
 Name: AIR LIQUIDE AMERICA CORP
 Date Became Current:

Street No:
 Street 1: PO BOX 3047
 Street 2:
 City: HOUSTON

Map Key	Number of Records	Direction	Distance (mi/ft)	Elev/Diff (ft)	Site	DB
Date Ended Current:				State:	TX	
Phone:	713-868-0333			Country:		
Source Type:	Notification			Zip Code:	77253-3047	
Owner/Operator Ind:	Current Owner			Street No:		
Type:				Street 1:	PO BOX 3047	
Name:	AIR LIQUIDE AMERICA LP			Street 2:		
Date Became Current:	20010214			City:	HOUSTON	
Date Ended Current:				State:	TX	
Phone:	713-868-0333			Country:	US	
Source Type:	Notification			Zip Code:	77253	
Owner/Operator Ind:	Current Owner			Street No:		
Type:	Private			Street 1:	PO BOX 3047	
Name:	AIR LIQUIDE AMERICA LP			Street 2:		
Date Became Current:	20051129			City:	HOUSTON	
Date Ended Current:				State:	TX	
Phone:	713-868-0333			Country:	US	
Source Type:	Notification			Zip Code:	77253	
Owner/Operator Ind:	Current Operator			Street No:		
Type:				Street 1:	PO BOX 3047	
Name:	AIR LIQUIDE AMERICA CORPORATION			Street 2:		
Date Became Current:	20010214			City:	HOUSTON	
Date Ended Current:				State:	TX	
Phone:	713-868-0333			Country:	US	
Source Type:	Notification			Zip Code:	77253	
Owner/Operator Ind:	Current Owner			Street No:		
Type:	Private			Street 1:	11101 TODD ST	
Name:	AIR LIQUIDE AMERICA CORPORATION			Street 2:		
Date Became Current:	20010216			City:	HOUSTON	
Date Ended Current:				State:	TX	
Phone:	999-999-9999			Country:	US	
Source Type:	Notification			Zip Code:	77055-1816	

Historical Handler Details

Receive Dt: 20190318
Generator Code Description: Not a Generator, Verified
Handler Name: AIR LIQUIDE AMERICA HOUSTON

Receive Dt: 20051129
Generator Code Description: Not a Generator, Verified
Handler Name: AIR LIQUIDE AMERICA LP

Receive Dt: 20010214
Generator Code Description: Not a Generator, Verified
Handler Name: AIR LIQUIDE AMERICA LP

Receive Dt: 19800827
Generator Code Description: Very Small Quantity Generator
Handler Name: HOUSTON ACETYLENE PLANT

3	2 of 12	N	0.02 / 83.62	76.12 / 5	AIR LIQUIDE AMERICA 11101 TODD ST 11101 TODD ROAD AKA AIR LIQUIDE AMERICA CORPORATION HOUSTON TX 77055	VCP

VCP ID: 1155
Historical Documents: For some sites in Texas, ERIIS is able to provide access to historical regulatory documents previously obtained via Public Information Request (PIR).
<https://eriservice7.ecologeris.com/ErisExt/tceq/tceqdoc.ashx?ID=1WsQcKooqa2Z9iUBnHg9-N-aS3ripaQTs?usp=sharing>
The above document collection is not comprehensive nor up-to-date; it is provided for informational purposes only. For comprehensive, up-to-date documents, readers are referred to the TCEQ Records Services: <https://www.tceq.texas.gov/records-services>

Map Key	Number of Records	Direction	Distance (mi/ft)	Elev/Diff (ft)	Site	DB

Note: [texas.gov/agency/data/records-services/reqinfo.html](https://www.tceq.texas.gov/records-services/reqinfo.html)
Documents related to facilities in Texas can be searched on TCEQ Records Online Central File Room (CFR):
https://records.tceq.texas.gov/cs/idcplg?IdcService=TCEQ_SEARCH
Basic information, including RN numbers, for facilities in TX can be searched on the TCEQ Central Registry: <https://www15.tceq.texas.gov/crpub/>
Information about how to use these resources can be found here: <https://www.tceq.texas.gov/assets/public/agency/How-to-Use-Central-File-Room-Online.pdf>

TCEQ Voluntary Cleanup Program GIS Map

Rem Prog:	Voluntary Cleanup Program (VCP)	Horz Org:	TCEQ
RN No:	RN101123495	Horz Datum:	NAD83
VCP ID:	1155	Horz Desc:	
Region:	REGION 12 - HOUSTON	County:	HARRIS
Horz Meth:	UNKNOWN	Latitude:	29.81667
Horz Acc:	-9999	Longitude:	-95.48333
Horz Ref:	OTHER	X:	-95.48333
Horz Date:	20000118	Y:	29.81667
Site Name:	AIR LIQUIDE AMERICA		
Phys Address:	11101 TODD ST		
Address Desc:	11101 TODD ROAD AKA AIR LIQUIDE AMERICA CORPORATION		
City:	HOUSTON		
Zip Code:	77055		

TCEQ - Public Information Request List

Program ID:	1155	Regn Notif of App:	01/18/2000
RN No:	RN101123495	VCP Appli Accepted:	Y
Rem Program:	VCP	Administrat Status:	INACTIVE
PCA No:	33155	Tceq Region Name:	REGION 12 - HOUSTON
SWR No:	30642	Applicbl Prog Rule:	RRR
LPST ID:		Applicbl Standards:	2
IOP ID:		Applicbl Trrp Tier:	
Rcris No:		Site Size:	7
Project No:	331550	County Name:	HARRIS
Project Manager:	RSCHARLA	Latitude:	29.82
Project Phase:	COMPLETED	Longitude:	-95.48
Assoc VCP ID:	2828; 1155		
Current Fac Type:	MFG		
Former Facility Type:			
Site Name:	AIR LIQUIDE AMERICA		
Site Address:	11101 TODD ST		
Site Addr Desc:	11101 TODD ROAD AKA AIR LIQUIDE AMERICA CORPORATION		
City Name:	HOUSTON		
Near City Name:	HOUSTON		
Zip Code:	77055		
Air Target Coc Class:			
Groundwater Target Coc Class:			
Sediment Target Coc Class:			
Soils Target Coc Class:	METALS		
Surface Water Target Coc Clas:			
Epa Txd Cerclis No:	TXD000633545		
File Media:	PAPER		
File Location:	202/D		
Type of Remedy:			
Air Rem Method:			
Gw Rem Method:			
Soil Rem Method:			
Surf Wtr Rem Method:			
Sediment Rem Metho:			
Air Inst Eng Controls:			
Gw Inst Eng Controls:			
Sediment Inst Eng Controls:			
Soil Inst Eng Controls:			
Surf Water Inst Eng Controls:			
COC Date:	08/28/2003		
CCOC Date:			

Map Key	Number of Records	Direction	Distance (mi/ft)	Elev/Diff (ft)	Site	DB

Above Res Critical Pcl:
 Above Res Critical Pcl Offsit:
 Application Received Date: 03/03/2000
 Application Acceptance Date: 02/01/2000
 Agreement Acceptance Date:
 Cashier Received Date: 03/02/2000

TCEQ - Public Information Request Customers

CN No:	CN601662190	Contact Name:	CHURBOCK, SCOTT
Role Cd:	BILLCONT	Contact Phone No:	(713) 896-2889
State Cd:	TX	Contact Ext No:	0
CN Name:	AIR LIQUIDE AMERICA CORPORATION		
Contact Title:			
Org Name:	AIR LIQUIDE AMERICA CORP		
Mailing Address:	12800 W LITTLE YORK RD		
City Name:	HOUSTON		
Zip Cd:	77041		

TCEQ Voluntary Cleanup Program

RN No:	RN101123495	Applicatn Recv Dt:	3/2/2000
VCP Program ID:	1155	Lat:	29.8167
Status:	COMPLETED	Long:	-95.4833
Site Name:	AIR LIQUIDE AMERICA		
Street Address:	11101 TODD ST		
City:	HOUSTON		
Zip:	77055		
Location Description:	11101 TODD ROAD AKA AIR LIQUIDE AMERICA CORPORATION		

<u>3</u>	3 of 12	N	0.02 / 83.62	76.12 / 5	BIG THREE IND 11101 TODD ST HOUSTON TX 77055	AST

Facility ID:	86026
UST Fin Assu Req (Web):	No
PST ID No:	56248
No of Active USTs (Web):	0
Facility Status (Web):	INACTIVE
No of Active ASTs (Web):	0
Fac Exempt Status (Web):	No
Facility Type (Web):	WHOLESALE
Note:	Documents related to facilities in Texas can be searched on TCEQ Records Online Central File Room (CFR): https://records.tceq.texas.gov/cs/idcplg?IdcService=TCEQ_SEARCH Basic information, including RN numbers, for facilities in TX can be searched on the TCEQ Central Registry: https://www15.tceq.texas.gov/crpub/ Information about how to use these resources can be found here: https://www.tceq.texas.gov/assets/public/agency/How-to-Use-Central-File-Room-Online.pdf
Historical Documents:	ERIS does not have a document collection for this particular record; readers are referred to the TCEQ Records Services: https://www.tceq.texas.gov/agency/data/records-services/reqinfo.html
Data Source:	Raw Data - Aboveground Storage Tank (AST) Extract (Web)

Application Information (as of August 7, 2024)

Applicatn Rec Dt:	09/25/1990	Signature Title:	PRESIDENT
Signature Dt:	09/21/1990	Signature First Nm:	GEORGE A
Enforcement Action:		Signature Mid Nm:	
Enforce Action Dt:		Signature Last Nm:	CLARK
Signature Role:			
Signature Company:			

Contact Information (as of August 7, 2024)

Fac Cnt Org Nm:	BIG THREE IND	Fac Cnt M Addr (D):	

Map Key	Number of Records	Direction	Distance (mi/ft)	Elev/Diff (ft)	Site	DB
Fac Cnt Title:	MANAGER				Fac Cnt M Addr (Int D):	
Fac Cnt First Nm:	SCOTT				Fac Cnt M Addr City:	
Fac Cnt Middle Nm:					Fac Cnt M Addr Zip:	
Fac Cnt Last Nm:	CLARK				Fac Cnt M Addr Zip Ext:	
Fac Cnt Phone No Cd:	713				Fac Cnt M Addr State:	
Fac Cnt Phone No:	6809103				Fac Cnt Fax No Cd:	
Fac Cnt Phone No Ext:	0				Fac Cnt Fax No:	
Addr Deliverable:					Fac Cnt Fax No Ext:	
Fac Cnt Email:						

Owner Details (as of August 7, 2024)

Princ ID:	535658572001341	Mail Addr (Dlvry):	
Additional ID:	271619212002154	Mail Addr (Int Deliv):	
Owner CN:	CN600572978	Mai City:	
Comp/Own Last Nm:	LIMECO INCORPORATED	Mail State:	
Owner F Nm:		Mail Zip:	
Owner M Nm:		Mail Zip Ext:	
Owner Eff Begin Dt:	10/11/1990	Addr Foreign Pstl Cd:	
Owner Type Cd:	CO	Addr Ctry Code:	
Owner Type:	Corporation/Company	Phone No Ctry Code:	
State Tax ID:	17419052034	Phone Area Code:	
Cnt Role:		Phone No:	
Cnt First Nm:		Phone Ext:	
Cnt Middle Nm:		Fax No Ctry Cd:	
Cnt Last Nm:		Fax Area Cd:	
Cnt Title:		Fax No:	
Cnt Orgn Nm:		Fax Ext:	
Email:			

Facility Billing Contacts (as of August 7, 2024)

Fac ID:	86026	Mail Addr (Deliv):	2404 S GRAND BLVD STE 110
Additional ID:	271619212002154	Mail Addr (Int Deliv):	
Princ ID:	535658572001341	Mail City:	PEARLAND
Fac Nm:	BIG THREE IND	Mail State:	TX
AR No:		Mail Zip:	77581
UST Fee Cd:		Mail Zip Ext:	4256
AST Fee Cd:		Phone Area Code:	
Cnt First Nm:	PAM	Phone No:	
Cnt Middle Nm:		Phone Ext:	
Cnt Last Nm:	JOHNSON	Fax Area Code:	
Cnt Title:		Fax No:	
Cnt Orgn Nm:	LIMECO INC	Fax No Ext:	
Email:		Cnt Addr Deliver:	YES

Tank Information (as of August 7, 2024)

Fac ID:	86026	Registration Dt:	09/25/1990
AST ID:	162336	Status Begin Dt:	03/31/1991
Tank ID:	1	Regulatory Status:	FULLY REGULATED
Installation Dt:	01/01/1990	Substance Stored:	DIESEL
Capacity (gal):	2000	Substance Stored 2:	
Status:	OUT OF USE	Substance Stored 3:	
Multiple Comprtmnt:	NO		

Material of Construction (as of August 7, 2024)

AST ID:	162336	Fiberglass:	NO
Fac ID:	86026	Aluminum:	NO
Tank ID:	1	Corrugated Metal:	NO

Map Key	Number of Records	Direction	Distance (mi/ft)	Elev/Diff (ft)	Site	DB
Steel:	YES			Concrete:	NO	
<u>Containment Details (as of August 7, 2024)</u>						
AST ID:	162336			Concrete:	NO	
Fac ID:	86026			None:	NO	
Tank ID:	1			Stage 1 Vpr Rcvry:		
Earthen Dike:	NO			Stage 1 Install Dt:		
Containment Liner:	NO					
<u>Inactive AST Information (as of October 3, 2024)</u>						
Tk ID:	1			Own Cont State:		
Tk Status:	OUT OF USE			Own Cont Zip:		
Own Cont F Nm:				Own Cont Area Code:		
Own Cont L Nm:				Own Cont Phone:		
Own Cont Mailing:				Substance Stored:	DIESEL	
Own Cont City:				Tk Capacity (Gal):	2000	
Own Org Nm:						
Fac Nm:		BIG THREE IND				
Fac Address:		11101 TODD ST				
Fac City:		HOUSTON				
Fac Zip:		77055				
Fac Local Descript:						
Fac Nearst City:						
Fac County:		HARRIS				
Fac Local Zip:		77055				
TCEQ Region:		12				
Multiple Compartments:		N				
Substance Stored 2:						
Substance Stored 3:						
Tank Install Dt:		01/01/1990				
Tank Status Begin Dt:		03/31/1991				
<u>3</u>	4 of12	N	0.02 / 83.62	76.12 / 5	BIG THREE INDUSTRIES 11101 TODD ST HOUSTON TX 77055	UST
Facility ID:		45515				
PST ID No:		38886				
UST Fin Assu Req (Web):		No				
Facility Status (Web):		INACTIVE				
No of Active USTs (Web):		0				
No of Active ASTs (Web):		0				
Fac Exempt Status (Web):		No				
Facility Type (Web):		UNKNOWN				
Fac Begin Date (Web):		01/12/1987				
Historical Documents:		ERIS does not have a document collection for this particular record; readers are referred to the TCEQ Records Services: https://www.tceq.texas.gov/agency/data/records-services/reqinfo.html				
Note:		Documents related to facilities in Texas can be searched on TCEQ Records Online Central File Room (CFR): https://records.tceq.texas.gov/cs/idcplg?IdcService=TCEQ_SEARCH				
		Basic information, including RN numbers, for facilities in TX can be searched on the TCEQ Central Registry: https://www15.tceq.texas.gov/crpub/				
		Information about how to use these resources can be found here: https://www.tceq.texas.gov/assets/public/agency/How-to-Use-Central-File-Room-Online.pdf				
Data Source:		Raw Data - UST Extract (Web)				
<u>Application Information (as of August 7, 2024)</u>						
Applicatn Rec Dt:	05/08/1986			Signature Title:	GEN. COUNSEL	
Signature Dt:	04/25/1986			Signature Role:		
Signature Company:				Signature First Nm:	ARTHUR	
Enforcement Action:				Signature Mid Nm:		
Enforce Action Dt:				Signature Last Nm:	SLAUGHTER	

Map Key	Number of Records	Direction	Distance (mi/ft)	Elev/Diff (ft)	Site	DB

Contact Information (as of August 7, 2024)

Fac Cnt First Nm:		Fac Cnt M Addr Dlv:	
Fac Cnt Middle Nm:		Fac Cnt M Addr Int D:	
Fac Cnt Last Nm:		Fac Cont M City:	
Fac Cnt Title:		Fac Cont M State:	
Fac Cnt Org Nm:	BIG THREE INDUSTRIES INC	Fac Cont M Zip:	
Fac Cnt Phone No Cd:	713	Fac Cont M Zip Ext:	
Fac Cnt Phone No:	6824171	Fac Cont Fax No Cd:	
Fac Cnt Phn No Ext:	0	Fac Cont Fax No:	
Fac Cnt Email:		Fac Cont Fax No Ext:	
Addr Deliverable:			

Owner Details (as of August 7, 2024)

Princ ID:	623417972001318	Mail Addr (Deliv):	
Additional ID:	23615032002241	Mail Addr (Int Del):	
Owner CN:	CN600442370	Mai City:	
Comp/Own Last Nm:	AIR LIQUIDE AMERICA LP	Mail State:	
Owner First Nm:		Mail Zip:	
Middle Nm:		Mail Zip Ext:	
Owner Eff Begin Dt:	01/12/1987	Addr For Pst Cd:	
Owner Type Cd:	CO	Addr Country Cd:	
Owner Type:	Corporation/Company	Phone No Ctry Cd:	
State Tax ID:	17601899937	Phone Area Cd:	
Cnt Orgn Nm:		Phone No:	
Cnt Role:		Phone Ext:	
Cnt First Nm:		Fax No Country Cd:	
Cnt Middle Nm:		Fax Area Cd:	
Cnt Last Nm:		Fax No:	
Cnt Title:		Fax Ext:	
Email:			

Tank Information (as of August 7, 2024)

UST ID:	102709	Status Begin Dt:	12/31/1994
Fac ID:	45515	Empty:	NO
Tank ID:	1	Regulatory Status:	FULLY REGULATED
No of Compartments:	1	Internal Protection:	
Installation Dt:	01/01/1975	Design Single Wall:	NO
Registration Dt:	05/08/1986	Design Double Wall:	NO
Capacity (gal):	3000	Pip Dsgn Sngl Wll:	NO
Status:	REMOVED FROM GROUND	Pip Dsgn Dble Wll:	NO

Tank Material (as of August 7, 2024)

Steel:	YES
FRP (Fibergla Reinfor Plastic):	NO
Composite (Steel w/Ext FRP):	NO
Concrete:	NO
Steel w/External Jacket:	NO
Steel w/External Polyurethane:	NO

Tank External Containment (as of August 7, 2024)

Tnk Ext Contain Nonmetallic:	NO
Tnk Ext Contain Synthetic	NO
Tank:	
Tnk Ext Contain Rigid Trench:	NO

Tank Corrosion Protection Method (as of August 7, 2024)

Map Key	Number of Records	Direction	Distance (mi/ft)	Elev/Diff (ft)	Site	DB
External Dielectric:		NO				
Cathodic Protection-Fact Inst:		NO				
Cathodic Protection-Field Inst:		NO				
Composite Tank:		NO				
Coated Tank:		NO				
FRP Tank or Piping:		NO				
External Nonmetallic Jacket:		NO				
Unnecessary per Corr Protect Specialist:		NO				

UST Tank Compartment (as of August 7, 2024)

UST Comprt ID:	23030	Substance Stored 1:	ACETONE
Compartment ID:	A	Substance Stored 2:	
Capacity (gallons):	3000	Substance Stored 3:	
UST ID:	102709		

Compartment Release Detection (as of August 7, 2024)

Vapor Monitoring:	NO
Groundwater Monitoring:	NO
Monitoring of Barrier:	NO
Auto Tnk Gauge Test & Inv Ctrl:	NO
Interstitial Monitor w/ Sec:	NO
Weekly Manual Gauging:	NO
Monthly Tank Gauging:	NO
SIR & Inventory Control:	NO

Spill and Overfill Prevention (as of August 7, 2024)

Tight Fill Fit Container/Bucket:	NO
Factory Spill Container/Bucket:	NO
Delivery Shut-Off Valve:	NO
Flow Restrictor Valve:	NO
Alarm(set@<=90%) w/3a or 3b):	NO
N/A-All Deliver to Tank<=25 gal:	NO
Comp Release Detect Compli:	NO
Piping Release Detect Compli:	NO
Spill/Overfill Prevent Compli:	NO
Comp Release Detect. Vary:	NO
Piping Release Detect Vary:	NO
Spill/Overfill Prevent. Variance:	NO
Stage 1 Vapor Recovery:	
Stage 1 Installation Dt:	

Piping Release Detection (as of August 7, 2024)

Vapor Monitoring:	NO
Groundwater Monitoring:	NO
Secondary Barrier Monitoring:	NO
Interstitial Monitoring:	NO
Monthly Piping Tightness Test:	NO
Annual Test/Electro Monitor:	NO
Triennial Tightness Test:	NO
Auto Line Leak Detector:	NO
SIR & Inventory Control:	NO
Exempt System Suction:	NO

Piping External Containment (as of August 7, 2024)

Factory Nonmetal Jacket:	NO
Synth Tnk Pit/Pipe-Tren Lnr:	NO
Tank Vault/Rigid Trench Liner:	NO

Map Key	Number of Records	Direction	Distance (mi/ft)	Elev/Diff (ft)	Site	DB

Piping Type Cd:
Piping Type Desc:

Piping Material (as of August 7, 2024)

Steel: NO
FRP (Fibergla Reinfor Plastic): NO
Concrete: NO
Steel w/External Jacket: NO
Nonmetallic Flexible Piping: NO

Piping Connectors & Valves (as of August 7, 2024)

Shear/Impact Valves: NO
Steel Swing-joints: NO
Flexible Connectors: NO

Piping Corrosion Protection Method (as of August 7, 2024)

External Dielectric: NO
Cathodic Protection-Fact Inst: NO
Cathodic Protection-Field Inst: NO
Frp Tank or Piping: NO
Nonmetallic Flexible Piping: NO
Open Area/2nd Containment: NO
Dual Protected: NO
Unec per Corr Protect Spc: NO
Tank Corr Protect Compliance: NO
Piping Corr Protect Compli: NO
Tank Corr Protect Variance: NO
Piping Corr Protect Variance: NO
Temp Out of Service Comp: NO
Technical Compliance: NO
Tank Tested: NO
Installation Signature Dt:

Inactive UST Information (as of October 3, 2024)

Tank ID:	1	Tank Install Dt:	01/01/1975
Tank Status:	REMOVED FROM GROUND	Tank Status Dt:	12/31/1994
Tank Cap (Gal):	3000	Own Cont F Nm:	
Fac Nm:	BIG THREE INDUSTRIES	Own Cont L Nm:	
Fac Address:	11101 TODD ST	Own Org Nm:	
Fac City:	HOUSTON	Own Mailing Add:	
Fac Nearest City:		Own Cont City:	
County:	HARRIS	Own Cont State:	
Fac Zip:	77055	Own Cont Zip:	
Fac Local Zip:	77055	Own Cont Area Cd:	
TCEQ Region:	12	Own Cont Phone:	
Fac Local Desc:			

Facility Billing Contacts (as of August 7, 2024)

Fac ID:	45515	Addr Deliverable:	YES
Additional ID:	23615032002241	Cnt First Nm:	TIM
Princ ID:	623417972001318	Cnt Middle Nm:	
Fac Nm:	BIG THREE INDUSTRIES	Cnt Org Nm:	BIG THREE INDUSTRIES INC
AR No:		Mail Addr (Dlvry):	PO BOX 3047
UST Fee Cd:		Mail Addr (Int Dlvry):	
AST Fee Cd:		Mail City:	HOUSTON
Cnt Last Nm:	CHILDS	Mail State:	TX
Cnt Title:		Mail Zip:	77253
Phone Area Cd:		Mail Zip Ext:	3047

Map Key	Number of Records	Direction	Distance (mi/ft)	Elev/Diff (ft)	Site	DB
Phone No: Phone Ext: Email:				Fax Area Cd: Fax No: Fax No Ext:		
<u>3</u>	5 of12	N	0.02 / 83.62	76.12 / 5	HOUSTON ACETYLENE FORMER AID LIQUIDE AMERICA HOUSTON 11101 TODD ST HOUSTON TX 77055	IHW CORR ACTION
ID:		30642-RN101123495				
Note:		Documents related to facilities in Texas can be searched on TCEQ Records Online Central File Room (CFR): https://records.tceq.texas.gov/cs/idcplg?IdcService=TCEQ_SEARCH Basic information, including RN numbers, for facilities in TX can be searched on the TCEQ Central Registry: https://www15.tceq.texas.gov/crpub/ Information about how to use these resources can be found here: https://www.tceq.texas.gov/assets/public/agency/How-to-Use-Central-File-Room-Online.pdf				
Historical Documents:		For some sites in Texas, ERIS is able to provide access to historical regulatory documents previously obtained via Public Information Request (PIR). https://erisservice7.ecologeris.com/ErisExt/tceq/tceqdoc.ashx?ID=1hXN5HEoih8Uk5NV3SKuiihS7wxTE6VMQ?usp=sharing The above document collection is not comprehensive nor up-to-date; it is provided for informational purposes only. For comprehensive, up-to-date documents, readers are referred to the TCEQ Records Services: https://www.tceq.texas.gov/agency/data/records-services/reqinfo.html				
IHW Corrective Actions Data						
Program ID:		30642		Phase Status Dt:		11/22/2002
RN No:		RN101123495		Soil Coc Class:		
Admin Status:		INACTIVE		Soil Remediation:		
Admin Status Dt:		11/9/2001		Gw Coc Class:		
Phase:		TRANSFERRED		Gw Remediation:		
Program:		IHWCA				
Site Name:		HOUSTON ACETYLENE FORMER AID LIQUIDE AMERICA HOUSTON				
Site Address:		11101 TODD ST				
City Name:		HOUSTON				
County Name:		HARRIS				
Zip Cd:		77055				
Site Addr Desc:		11101 TODD ROAD AKA AIR LIQUIDE AMERICA CORPORATION				
TCEQ Open Data - IHWCA Points						
IHWCA ID:		30642		Horz Date:		19010101
RN:		RN101123495		Horz Org:		TCEQ
X:		-95.47407755699999		Horz Datum:		NAD83
Y:		29.80960210699999		Horz Meth:		ADDMAT_NUM
Horz Acc:		-9999		Region:		REGION 12 - HOUSTON
Horz Ref:		OTHER				
Horz Desc:						
REM Program:		Industrial and Hazardous Waste Corrective Action (IHWCA)				
Site Name:		HOUSTON ACETYLENE FORMER AID LIQUIDE AMERICA HOUSTON				
Phys Addr:		11101 TODD ST				
Addr Desc:		11101 TODD ROAD AKA AIR LIQUIDE AMERICA CORPORATION				
City:		HOUSTON				
County:		HARRIS				
Zip Code:		77055				
Lat Dd:		29.80960211				
Long Dd:		-95.47407756				
<u>3</u>	6 of12	N	0.02 / 83.62	76.12 / 5	TODD ROAD SITE 11101 TODD ST 11101 TODD ROAD AKA AIR LIQUIDE AMERICA CORPORATION	VCP

Map Key	Number of Records	Direction	Distance (mi/ft)	Elev/Diff (ft)	Site	DB

HOUSTON TX 77055

VCP ID: 2828
Historical Documents: ERIS does not have a document collection for this particular record; readers are referred to the TCEQ Records Services: <https://www.tceq.texas.gov/agency/data/records-services/reqinfo.html>
Note: Documents related to facilities in Texas can be searched on TCEQ Records Online Central File Room (CFR): https://records.tceq.texas.gov/cs/idcplg?IdcService=TCEQ_SEARCH
Basic information, including RN numbers, for facilities in TX can be searched on the TCEQ Central Registry: <https://www15.tceq.texas.gov/crpub/>
Information about how to use these resources can be found here: <https://www.tceq.texas.gov/assets/public/agency/How-to-Use-Central-File-Room-Online.pdf>

TCEQ Voluntary Cleanup Program GIS Map

Rem Prog:	Voluntary Cleanup Program (VCP)	Horz Org:	TCEQ
RN No:	RN101123495	Horz Datum:	NAD83
VCP ID:	2828	Horz Desc:	
Region:	REGION 12 - HOUSTON	County:	HARRIS
Horz Meth:	ADDMAT_NUM	Latitude:	29.80960211
Horz Acc:	-9999	Longitude:	-95.47407756
Horz Ref:	OTHER	X:	-95.474077557
Horz Date:	20160629	Y:	29.809602107
Site Name:	TODD ROAD SITE		
Phys Address:	11101 TODD ST		
Address Desc:	11101 TODD ROAD AKA AIR LIQUIDE AMERICA CORPORATION		
City:	HOUSTON		
Zip Code:	77055		

TCEQ - Public Information Request List

Program ID:	2828	Regn Notif of App:	07/29/2016
RN No:	RN101123495	VCP Appli Accepted:	
Rem Program:	VCP	Administrat Status:	INACTIVE
PCA No:	68123	Tceq Region Name:	REGION 12 - HOUSTON
SWR No:		Applicbl Prog Rule:	TRRP
LPST ID:		Applicbl Standards:	A
IOP ID:		Applicbl Trrp Tier:	1
Rcris No:		Site Size:	7.3
Project No:	681230	County Name:	HARRIS
Project Manager:	AGOETSCH	Latitude:	29.81
Project Phase:	COMPLETED	Longitude:	-95.47
Assoc VCP ID:	2828; 1155		
Current Fac Type:	VACANT PROPERTY		
Former Facility Type:	MFG CHEMICAL		
Site Name:	TODD ROAD SITE		
Site Address:	11101 TODD ST		
Site Addr Desc:	11101 TODD ROAD AKA AIR LIQUIDE AMERICA CORPORATION		
City Name:	HOUSTON		
Near City Name:	HOUSTON		
Zip Code:	77055		
Air Target Coc Class:			
Groundwater Target Coc Class:	TPH; METALS; VOCS; OTHER		
Sediment Target Coc Class:			
Soils Target Coc Class:	OTHER; METALS; VOCS; SVOCs		
Surface Water Target Coc Clas:			
Epa Txd Cerclis No:			
File Media:	ELECTRONIC AND PAPER		
File Location:	D288/CR		
Type of Remedy:			
Air Rem Method:			
Gw Rem Method:	NA		
Soil Rem Method:	EXCAVATION/REMOVAL		
Surf Wtr Rem Method:			
Sediment Rem Metho:			
Air Inst Eng Controls:			
Gw Inst Eng Controls:	NA		

Map Key	Number of Records	Direction	Distance (mi/ft)	Elev/Diff (ft)	Site	DB
Sediment Inst Eng Controls:						
Soil Inst Eng Controls:		NA				
Surf Water Inst Eng Controls:						
COC Date:		06/24/2020				
CCOC Date:						
Above Res Critical Pcl:		NO				
Above Res Critical Pcl Offsit:		NO				
Application Received Date:		06/29/2016				
Application Acceptance Date:		08/12/2016				
Agreement Acceptance Date:		08/12/2016				
Cashier Received Date:		06/29/2016				

TCEQ - Public Information Request Customers

CN No:	CN605188069	Contact Name:	BEESON, JOHN
Role Cd:	APPLCONT	Contact Phone No:	(713) 622-5595
State Cd:	TX	Contact Ext No:	0
CN Name:	MINI C LLC		
Contact Title:			
Org Name:	MINI C LLC		
Mailing Address:	550 WAUGH DR		
City Name:	HOUSTON		
Zip Cd:	77019		

TCEQ Voluntary Cleanup Program

RN No:	RN101123495	Applicatn Recv Dt:	6/29/2016
VCP Program ID:	2828	Lat:	29.81
Status:	COMPLETED	Long:	-95.474166
Site Name:	TODD ROAD SITE		
Street Address:	11101 TODD ST		
City:	HOUSTON		
Zip:	77055		
Location Description:	11101 TODD ROAD AKA AIR LIQUIDE AMERICA CORPORATION		

<u>3</u>	7 of 12	N	0.02 / 83.62	76.12 / 5	AIR LIQUIDE AMERICA HOUSTON 11101 TODD ST 11101 TODD ROAD AKA AIR LIQUIDE AMERICA CORPORATION HOUSTON TX 77055	APAR

RN No:	RN101123495	Degrees Lat:	
County:	HARRIS	Degrees Long:	
Report Source:	VCP Affected Property Assessment Reports Locations		
Note:	Documents related to facilities in Texas can be searched on TCEQ Records Online Central File Room (CFR): https://records.tceq.texas.gov/cs/idcplg?IdcService=TCEQ_SEARCH Basic information, including RN numbers, for facilities in TX can be searched on the TCEQ Central Registry: https://www15.tceq.texas.gov/crpub/ Information about how to use these resources can be found here: https://www.tceq.texas.gov/assets/public/agency/How-to-Use-Central-File-Room-Online.pdf		

VCP-CA Affected Property Assessment Reports Locations

Site No:	2828	Comm ID:	23403783
Site Status:	INACTIVE	Com Type:	APAR
Program Name:	VOLUNTARY CLEANUP	Com Rec Date:	10/25/18
Corr Action Status:	COMPLETED		
Program Site Name:	TODD ROAD SITE		
Type of Site:	VACANT PROPERTY		

VCP-CA Affected Property Assessment, Chemicals of Concern Report

Comm Type:	APAR
Comm Rec Date:	10/25/18

Map Key	Number of Records	Direction	Distance (mi/ft)	Elev/Diff (ft)	Site	DB
Program Area: COCs Identified:		VOLUNTARY CLEANUP BENZENE				
3	8 of 12	N	0.02 / 83.62	76.12 / 5	AIR LIQUIDE AMERICA HOUSTON 11101 TODD ST 11101 TODD ST HOUSTON TX HOUSTON TX 77055	HIST RCRA NONRCRA
EPA ID: TXD000633545 SWR No: 30642 Mun Waste Perm No: Facility Status: INACTIVE Gen Type: INDUS Gen Cate: CESQG Latitude: Longitude: Site County: HARRIS Country: UNITED STATES Land Type: PRIVATE Indus Waste Perm No: Regulated Entity No: RN101123495 Coord County Centroid : Regis S Status Change D: Sep 16, 1976 Hazardous Waste Perm Status: Tceq Haz Waste Perm Nu: Tceq Region No: 12 Reverse Distributor Begin Date: Reverse Distributor End Date: Healthcare Opt in Date: Healthcare Withdraw Date: Regis Last Amendment Da: Mar 18, 2019 Reverse Distributor of Hazardo: false Monthly Waste Receipt Sum: false Transports Waste For Hire: false Self Transports Waste: false Annual Waste Summary: false Report Through Steers: false Registration Initial Notificat: Sep 16, 1976 Original Source: Inactive Regulated RCRA Generator Facilities Note: Documents related to facilities in Texas can be searched on TCEQ Records Online Central File Room (CFR): https://records.tceq.texas.gov/cs/idcplg?IdcService=TCEQ_SEARCH Basic information, including RN numbers, for facilities in TX can be searched on the TCEQ Central Registry: https://www15.tceq.texas.gov/crpub/ Information about how to use these resources can be found here: https://www.tceq.texas.gov/assets/public/agency/How-to-Use-Central-File-Room-Online.pdf		Primary Naics Code: 562211 Receiver: FALSE Receiver Fac Cat: Generator: TRUE Healthcare Fac: FALSE Transfer Fac: FALSE Recycler Fac: FALSE Transporter: FALSE Transports Class 1: Transports Class H:				
3	9 of 12	N	0.02 / 83.62	76.12 / 5	AIR LIQUIDE AMERICA HOUSTON 11101 TODD ST HOUSTON TX 77055	IHW GENERATOR
Solid Waste Registration No: 30642 Note: Documents related to facilities in Texas can be searched on TCEQ Records Online Central File Room (CFR): https://records.tceq.texas.gov/cs/idcplg?IdcService=TCEQ_SEARCH Basic information, including RN numbers, for facilities in TX can be searched on the TCEQ Central Registry: https://www15.tceq.texas.gov/crpub/ Information about how to use these resources can be found here: https://www.tceq.texas.gov/assets/public/agency/How-to-Use-Central-File-Room-Online.pdf		Historical Documents: For some sites in Texas, ERIS is able to provide access to historical regulatory documents previously obtained via Public Information Request (PIR). https://erisservice7.ecologeris.com/ErisExt/tceq/tceqdoc.ashx?ID=1hXN5HEoih8Uk5NV3SKuihS7wxTE6VMQ?usp=sharing The above document collection is not comprehensive nor up-to-date; it is provided for informational purposes only. For comprehensive, up-to-date documents, readers are referred to the TCEQ Records Services: https://www.tceq.texas.gov/agency/data/records-services/reqinfo.html				

Map Key	Number of Records	Direction	Distance (mi/ft)	Elev/Diff (ft)	Site	DB

Owner/Operator Information

Owner or Operator:	OPERATOR	State:	TX
First Name:		Zip Code:	77055
Company Last Name:	AIR LIQUIDE AMERICA CORPORATION	Zip Code Ext:	1816
Mailing Address:	11101 TODD ST	Country Name:	UNITED STA
Building Address:		Phone No:	1-999-9999999
PO Box:		Fax No:	
City:	HOUSTON	Business Type:	Corporation
Owner or Operator:	OWNER	State:	TX
First Name:		Zip Code:	77055
Company Last Name:	AIR LIQUIDE AMERICA CORPORATION	Zip Code Ext:	1816
Mailing Address:	11101 TODD ST	Country Name:	UNITED STA
Building Address:		Phone No:	1-999-9999999
PO Box:		Fax No:	
City:	HOUSTON	Business Type:	Corporation
Owner or Operator:	OWNER	State:	
First Name:		Zip Code:	
Company Last Name:	AIR LIQUIDE AMERICA LP	Zip Code Ext:	
Mailing Address:		Country Name:	
Building Address:		Phone No:	
PO Box:		Fax No:	
City:		Business Type:	Corporation

Contact Information

Last Name:	GOMEZ	City:	HOUSTON
First Name:	RENE	State:	TX
Job Title:	ENVIRONMENTAL MANAGER	Zip Code:	77253
Contact Role:	PRICONT	Zip Code Ext:	3047
Mailing Address:	PO BOX 3047	Phone No:	1-713-8680333
Building Name		Fax No:	
Address Line:			
PO Box Address Line:			
Last Name:		City:	HOUSTON
First Name:		State:	TX
Job Title:		Zip Code:	77055
Contact Role:	OWNOPRCON	Zip Code Ext:	1816
Mailing Address:	11101 TODD ST	Phone No:	1-999-9999999
Building Name		Fax No:	
Address Line:			
PO Box Address Line:			

Waste Information

Unique Waste ID:	100334
Texas Waste Code:	10279022
EPA Waste Form Code:	
Waste Code Status:	INACTIVE
Waste Code Status Change Dt:	
Waste Description:	General plant trash and refuse. 9/78
Origin Code:	1
Source Code:	
Primary NAICS Code:	
On Site Treatment Mgmt	
Method:	
Off Site Flag:	
Radioactive Flag:	false
New Chemical Substance Flag:	false
Unique Waste ID:	132513

Map Key	Number of Records	Direction	Distance (mi/ft)	Elev/Diff (ft)	Site	DB
Texas Waste Code:		12105012				
EPA Waste Form Code:						
Waste Code Status:		INACTIVE				
Waste Code Status Change Dt:		Mar 18, 2019				
Waste Description:		Production of Calcium Hydroxide (CaOH2) or Carbide Lime as a By-product of the m				
Origin Code:		1				
Source Code:						
Primary NAICS Code:						
On Site Treatment Mgmt						
Method:						
Off Site Flag:						
Radioactive Flag:		false				
New Chemical Substance Flag:		false				
Unique Waste ID:		100335				
Texas Waste Code:		11073152				
EPA Waste Form Code:						
Waste Code Status:		INACTIVE				
Waste Code Status Change Dt:						
Waste Description:		Reactive salts and chemicals. 12/78				
Origin Code:		1				
Source Code:						
Primary NAICS Code:						
On Site Treatment Mgmt						
Method:						
Off Site Flag:						
Radioactive Flag:		false				
New Chemical Substance Flag:		false				
Unique Waste ID:		100333				
Texas Waste Code:		10265012				
EPA Waste Form Code:						
Waste Code Status:		INACTIVE				
Waste Code Status Change Dt:						
Waste Description:		Waste lime sludge. 10/78				
Origin Code:		1				
Source Code:						
Primary NAICS Code:						
On Site Treatment Mgmt						
Method:						
Off Site Flag:						
Radioactive Flag:		false				
New Chemical Substance Flag:		false				
Unique Waste ID:		132512				
Texas Waste Code:		20213072				
EPA Waste Form Code:						
Waste Code Status:		INACTIVE				
Waste Code Status Change Dt:						
Waste Description:		Scrap metal from general maintenance and repair work.				
Origin Code:		3				
Source Code:						
Primary NAICS Code:						
On Site Treatment Mgmt						
Method:						
Off Site Flag:						
Radioactive Flag:		false				
New Chemical Substance Flag:		false				
Unique Waste ID:		100331				
Texas Waste Code:		10053102				
EPA Waste Form Code:						
Waste Code Status:		INACTIVE				
Waste Code Status Change Dt:						
Waste Description:		Waste oil sorbent material. 9/78				
Origin Code:		1				
Source Code:						
Primary NAICS Code:						
On Site Treatment Mgmt						

Map Key	Number of Records	Direction	Distance (mi/ft)	Elev/Diff (ft)	Site	DB
Method:						
Off Site Flag:						
Radioactive Flag:		false				
New Chemical Substance Flag:		false				
Unique Waste ID:						
Texas Waste Code:		323756				
EPA Waste Form Code:		F7783012				
Waste Code Status:		INACTIVE				
Waste Code Status Change Dt:		Mar 18, 2019				
Waste Description:						
Origin Code:		7				
Source Code:						
Primary NAICS Code:						
On Site Treatment Mgmt						
Method:						
Off Site Flag:						
Radioactive Flag:		false				
New Chemical Substance Flag:		false				
Unique Waste ID:						
Texas Waste Code:		100329				
EPA Waste Form Code:		10002062				
Waste Code Status:		INACTIVE				
Waste Code Status Change Dt:						
Waste Description:		Used compressor and lubrication oils. 9/78				
Origin Code:		1				
Source Code:						
Primary NAICS Code:						
On Site Treatment Mgmt						
Method:						
Off Site Flag:						
Radioactive Flag:		false				
New Chemical Substance Flag:		false				
Unique Waste ID:						
Texas Waste Code:		100332				
EPA Waste Form Code:		10213073				
Waste Code Status:		INACTIVE				
Waste Code Status Change Dt:						
Waste Description:		Scrap metal. 9/78				
Origin Code:		1				
Source Code:						
Primary NAICS Code:						
On Site Treatment Mgmt						
Method:						
Off Site Flag:						
Radioactive Flag:		false				
New Chemical Substance Flag:		false				
Facility Information						
Regulated Entity No:						
EPA ID No:		RN101123495				
Facility Site Name:		TXD000633545				
Facility Status:		AIR LIQUIDE AMERICA HOUSTON				
Physical Loc Address:		INACTIVE				
City:		11101 TODD ST				
County:		HOUSTON				
State:		HARRIS				
Zip Code:		TX				
Country:		77055				
TCEQ Region No:		UNITED STATES				
Latitude:		12				
Longitude:						
Primary NAICS Code:		562211				
Land Type:		PRIVATE				
Physical Location Desc:		11101 TODD ST HOUSTON TX				

Map Key	Number of Records	Direction	Distance (mi/ft)	Elev/Diff (ft)	Site	DB
Regis Initial Notification: Sep 16, 1976 Regis Last Amendment Dt: Mar 18, 2019 Regis S Status Change D: Sep 16, 1976 Report Through Steers: false Generator of Industrial Hazard: true Generator Type: INDUS Haz Waste Generator Category: CESQG Reverse Distributor of Hazardo: false Reverse Distributor Begin Dt: Reverse Distributor End Dt: Annual Waste Summary: false Receiver of Industrial Hazardo: false Receiver Facility Category: Monthly Waste Receipt Sum: false Transporter of Industrial Haza: false Transports Waste for Hire: false Self Transports Waste: false Transports Industrial Class 1: Transports Hazardous Waste: Transfer Facility: false Healthcare Provider Facility: false Healthcare Opt in Date: Healthcare Withdraw Date: Recycler Facility: false Haz Waste Permit Status: Coordinates County Centroid: TCEQ Haz Waste Permit No: Industrial Waste Permit No: Municipal Waste Permit No:						

3	10 of 12	N	0.02 / 83.62	76.12 / 5	BIG THREE INDUSTRIES ACETYLENE OPER 11101 TODD ROAD HOUSTON TX 77008	AFS
Afs ID: 4820101214 Plant ID: 71666 Epa Region: 06 Plant County: Harris State No: 48 Primary Sic Code: 2813 Secondary Sic Code: Naics Code: Afs Gov Facility Des: PRIVATELY OWNED/OPERATED Operating Status Def: Operating Epa Classification Des: Potential uncontrolled emissions <100 tons/year Epa Compliance Status: In Compliance - Inspection State Compliance Status: In Compliance - Inspection						
Fed Reportable: No Current Hpv: Loc Contrl Region: 12 Afs Gov Fac Code: 0 Operating Status: O Epa Class Code: B Epa Complian Stat: 3 State Comp Status: 3						

Historical Compliance - Air Program Level

Air Program Code:	0
Air Program Code Ref:	SIP Source
Historical Compliance Date:	0604, 0701, 0702, 0703, 0704, 0801, 0802, 0803, 0804, 0901, 0902, 0903, 0904, 1001, 1002, 1003, 1004, 1101, 1102, 1103, 1104, 1201, 1202, 1203, 1204, 1301, 1302, 1303, 1304, 1401, 1402, 1403
Historical Compliance Status:	3
Historical Compliance Stat Ref:	In Compliance - Inspection

Air Program

Plant ID:	71666	Poll Classificatn:	B
Air Program Code:	0	Poll Compli Status:	3
Air Program Status:	O	Epa Class Code:	B
Pollutant Code:	CO	Epa Compli Status:	3
Chemical Abstract Service Nmbr:			

Map Key	Number of Records	Direction	Distance (mi/ft)	Elev/Diff (ft)	Site	DB

Air Program Code Subparts:
Air Program Code Ref: SIP Source
Epa Classification Code Ref: Potential uncontrolled emissions <100 tons/year
Epa Compliance Status Ref: In Compliance - Inspection
Pollutant Code Ref:
Pollutant Classification Ref: Potential uncontrolled emissions <100 tons/year
Pollutant Complian Status Ref: In Compliance - Inspection

Air Program

Plant ID:	71666	Poll Classificatn:	B
Air Program Code:	0	Poll Compli Status:	3
Air Program Status:	O	Epa Class Code:	B
Pollutant Code:	VOC	Epa Compli Status:	3

Chemical Abstract Service
Nmbr:
Air Program Code Subparts:
Air Program Code Ref: SIP Source
Epa Classification Code Ref: Potential uncontrolled emissions <100 tons/year
Epa Compliance Status Ref: In Compliance - Inspection
Pollutant Code Ref:
Pollutant Classification Ref: Potential uncontrolled emissions <100 tons/year
Pollutant Complian Status Ref: In Compliance - Inspection

Air Program

Plant ID:	71666	Poll Classificatn:	B
Air Program Code:	0	Poll Compli Status:	3
Air Program Status:	O	Epa Class Code:	B
Pollutant Code:	NO2	Epa Compli Status:	3

Chemical Abstract Service
Nmbr:
Air Program Code Subparts:
Air Program Code Ref: SIP Source
Epa Classification Code Ref: Potential uncontrolled emissions <100 tons/year
Epa Compliance Status Ref: In Compliance - Inspection
Pollutant Code Ref:
Pollutant Classification Ref: Potential uncontrolled emissions <100 tons/year
Pollutant Complian Status Ref: In Compliance - Inspection

<u>3</u>	11 of 12	N	0.02 / 83.62	76.12 / 5	BIG THREE INDUSTRIES ACETYLENE OPER	PFAS IND

HOUSTON TX

Status:	Active	Fac Fips Code:	48201
Fac Indian Cntry Flg:	No	Compliance Status:	No Violation Identified
Fac Derived Huc:	12040104	EPA Programs:	CAA
Fac Derived Wbd:	120401040304	Federal Facility:	No
Fac Derived Cd113:	02	Federal Agency:	-
Fac Derived Cb2010:	482015204002002	Fac Snc Flg:	No
Fac Informal Count:	0	AIR Flag:	Yes
Last Informal Action:	-	NPDES Flag:	No
Formal Action Count:	0	SDWIS Flag:	No
Last Formal Action:	-	RCRAFlag:	No
Fac Total Penalties:	0	TRI Flag:	No
Fac Penalty Count:	-	GHG Flag:	No
Date Last Penalty:	-	TRI IDs:	-
Last Penalty Amt:	-	TRI Releases Trnsfrs:	-
Fac Qtrs With Nc:	0	TRI on Site Releases:	-
Programs With Snc:	0	TRI off Site Trnsfrs:	-
Fac Percent Minority:	64.062	TRI Reporter:	-
Fac Pop Den:	4405.75	Fac Imp Water Flg:	-
Count:	1	Fac Major Flag:	-
Fac County:	HARRIS	Fac Active Flag:	Yes
State Other :		Fac Inspection Count:	0

Map Key	Number of Records	Direction	Distance (mi/ft)	Elev/Diff (ft)	Site	DB
Region:	06				Date Last Inspection:	-
Latitude:	29.81044				Days Last Inspection:	-
Longitude:	-95.47327					
Fac Derived Tribes:	-					
AIR IDs:	TX0000004820101214					
CAA Permit Types:	Minor Emissions					
CAA NAICS:	999999					
CAA SICS:	2813					
NPDES IDs:	-					
CWA Permit Types:	-					
CWA NAICS:	-					
CWA SICS:	-					
RCRA IDs:	-					
RCRA Permit Types:	-					
RCRA NAICS:	-					
SDWA IDs:	-					
SDWA System Types:	-					
SDWA Compliance Status:	-					
SDWA Snc Flag:	No					
Fac Collection Meth:	ADDRESS MATCHING-HOUSE NUMBER					
EJSCREEN Flag Us:	Yes					
EJSCREEN Report:	https://ejscreen.epa.gov/mapper/mobile/EJSCREEN_mobile.aspx?geometry=%7B%22x%22:-95.47327,%22y%22:29.81044,%22spatialReference%22:%7B%22wkid%22:4326%7D%7D&unit=9035&areatype=&areaid=&basemap=streets&distance=1					
ECHO Facility Report:	https://echo.epa.gov/detailed-facility-report?fid=110001868006					
Industry:	Industrial Gas					

3	12 of 12	N	0.02 / 83.62	76.12 / 5	AIR LIQUIDE AMERICA HOUSTON HOUSTON TX	PFAS IND
Status:	Inactive				Fac Fips Code:	48201
Fac Indian Cntry Flg:	No				Compliance Status:	No Violation Identified
Fac Derived Huc:	12040104				EPA Programs:	RCRA
Fac Derived Wbd:	120401040304				Federal Facility:	No
Fac Derived Cd113:	02				Federal Agency:	-
Fac Derived Cb2010:	482015204002002				Fac Snc Flg:	No
Fac Informal Count:	0				AIR Flag:	No
Last Informal Action:	-				NPDES Flag:	No
Formal Action Count:	0				SDWIS Flag:	No
Last Formal Action:	-				RCRAFlag:	Yes
Fac Total Penalties:	0				TRI Flag:	No
Fac Penalty Count:	-				GHG Flag:	No
Date Last Penalty:	-				TRI IDs:	-
Last Penalty Amt:	-				TRI Releases Trnsfrs:	-
Fac Qtrs With Nc:	0				TRI on Site Releases:	-
Programs With Snc:	0				TRI off Site Trnsfrs:	-
Fac Percent Minority:	64.062				TRI Reporter:	-
Fac Pop Den:	4405.75				Fac Imp Water Flg:	-
Count:	1				Fac Major Flag:	-
Fac County:	HARRIS				Fac Active Flag:	-
State Other :					Fac Inspection Count:	0
Region:	06				Date Last Inspection:	-
Latitude:	29.81044				Days Last Inspection:	-
Longitude:	-95.47327					
Fac Derived Tribes:	-					
AIR IDs:	-					
CAA Permit Types:	-					
CAA NAICS:	-					
CAA SICS:	-					
NPDES IDs:	-					
CWA Permit Types:	-					
CWA NAICS:	-					
CWA SICS:	-					
RCRA IDs:	TXD000633545					
RCRA Permit Types:	Other					
RCRA NAICS:	562211					

Map Key	Number of Records	Direction	Distance (mi/ft)	Elev/Diff (ft)	Site	DB
SDWA IDs:	-					
SDWA System Types:	-					
SDWA Compliance Status:	-					
SDWA Snc Flag:	No					
Fac Collection Meth:	ADDRESS MATCHING-HOUSE NUMBER					
EJSCREEN Flag Us:	Yes					
EJSCREEN Report:	https://ejscreen.epa.gov/mapper/mobile/EJSCREEN_mobile.aspx?geometry=%7B%22x%22:-95.47327,%22y%22:29.81044,%22spatialReference%22:%7B%22wkid%22:4326%7D%7D&unit=9035&areatype=&areaid=&basemap=streets&distance=1					
ECHO Facility Report:	https://echo.epa.gov/detailed-facility-report?fid=110009493663					
Industry:	Waste Management					

4	1 of 1	SSE	0.03 / 132.41	70.66 / 0	VERTEC POLYMERS HOUSTON TX	PFAS IND
Status:	Active			Fac Fips Code:	48201	
Fac Indian Cntry Flg:	No			Compliance Status:	No Violation Identified	
Fac Derived Huc:	12040104			EPA Programs:	CWA	
Fac Derived Wbd:	120401040304			Federal Facility:	No	
Fac Derived Cd113:	02			Federal Agency:	-	
Fac Derived Cb2010:	482015204002017			Fac Snc Flg:	No	
Fac Informal Count:	0			AIR Flag:	No	
Last Informal Action:	-			NPDES Flag:	Yes	
Formal Action Count:	0			SDWIS Flag:	No	
Last Formal Action:	-			RCRAFlag:	No	
Fac Total Penalties:	0			TRI Flag:	No	
Fac Penalty Count:	-			GHG Flag:	No	
Date Last Penalty:	-			TRI IDs:	-	
Last Penalty Amt:	-			TRI Releases Trnsfrs:	-	
Fac Qtrs With Nc:	0			TRI on Site Releases:	-	
Programs With Snc:	0			TRI off Site Trnsfrs:	-	
Fac Percent Minority:	60.885			TRI Reporter:	-	
Fac Pop Den:	4207.99			Fac Imp Water Flg:	-	
Count:	1			Fac Major Flag:	-	
Fac County:	HARRIS COUNTY			Fac Active Flag:	Yes	
State Other :				Fac Inspection Count:	0	
Region:	06			Date Last Inspection:	-	
Latitude:	29.80389			Days Last Inspection:	-	
Longitude:	-95.47194					
Fac Derived Tribes:	-					
AIR IDs:	-					
CAA Permit Types:	-					
CAA NAICS:	-					
CAA SICS:	-					
NPDES IDs:	TXR05FZ62					
CWA Permit Types:	Non-M					
CWA NAICS:	-					
CWA SICS:	3089					
RCRA IDs:	-					
RCRA Permit Types:	-					
RCRA NAICS:	-					
SDWA IDs:	-					
SDWA System Types:	-					
SDWA Compliance Status:	-					
SDWA Snc Flag:	No					
Fac Collection Meth:	-					
EJSCREEN Flag Us:	Yes					
EJSCREEN Report:	https://ejscreen.epa.gov/mapper/mobile/EJSCREEN_mobile.aspx?geometry=%7B%22x%22:-95.47194,%22y%22:29.80389,%22spatialReference%22:%7B%22wkid%22:4326%7D%7D&unit=9035&areatype=&areaid=&basemap=streets&distance=1					
ECHO Facility Report:	https://echo.epa.gov/detailed-facility-report?fid=110071402304					
Industry:	Plastics and Resins					

Map Key	Number of Records	Direction	Distance (mi/ft)	Elev/Diff (ft)	Site	DB
<u>5</u>	1 of 2	NNE	0.03 / 148.47	73.39 / 2	AFTON PROPERTY 2075 AFTON ST HOUSTON TX 77055	UST

Facility ID: 92173
PST ID No: 61984
UST Fin Assu Req (Web): No
Facility Status (Web): INACTIVE
No of Active USTs (Web): 0
No of Active ASTs (Web): 0
Fac Exempt Status (Web): No
Facility Type (Web): FLEET REFUELING
Fac Begin Date (Web): 12/13/1991
Historical Documents: ERIIS does not have a document collection for this particular record; readers are referred to the TCEQ Records Services: <https://www.tceq.texas.gov/agency/data/records-services/reqinfo.html>
Note: Documents related to facilities in Texas can be searched on TCEQ Records Online Central File Room (CFR): https://records.tceq.texas.gov/cs/idcplg?IdcService=TCEQ_SEARCH
Basic information, including RN numbers, for facilities in TX can be searched on the TCEQ Central Registry: <https://www15.tceq.texas.gov/crpub/>
Information about how to use these resources can be found here: <https://www.tceq.texas.gov/assets/public/agency/How-to-Use-Central-File-Room-Online.pdf>
Data Source: Raw Data - UST Extract (Web)

Application Information (as of August 7, 2024)

Applicatn Rec Dt: 12/12/1991	Signature Title: PROJECT MANAGER
Signature Dt: 12/06/1991	Signature Role:
Signature Company:	Signature First Nm: LEE
Enforcement Action:	Signature Mid Nm:
Enforce Action Dt:	Signature Last Nm: VERDEN

Contact Information (as of August 7, 2024)

Fac Cnt First Nm:	Fac Cnt M Addr Dlv:
Fac Cnt Middle Nm:	Fac Cnt M Addr Int D:
Fac Cnt Last Nm:	Fac Cont M City:
Fac Cnt Title:	Fac Cont M State:
Fac Cnt Org Nm: AFTON PROPERTY	Fac Cont M Zip:
Fac Cnt Phone No Cd: 713	Fac Cont M Zip Ext:
Fac Cnt Phone No: 6826611	Fac Cont Fax No Cd:
Fac Cnt Phn No Ext: 0	Fac Cont Fax No:
Fac Cnt Email:	Fac Cont Fax No Ext:
Addr Deliverable:	

Owner Details (as of August 7, 2024)

Princ ID: 485522402002118	Mail Addr (Deliv):
Additional ID: 120558342002118	Mail Addr (Int Del):
Owner CN: CN601114515	Mai City:
Comp/Own Last Nm: GUARDIAN BANK	Mail State:
Owner First Nm:	Mail Zip:
Middle Nm:	Mail Zip Ext:
Owner Eff Begin Dt: 12/13/1991	Addr For Pst Cd:
Owner Type Cd: CO	Addr Country Cd:
Owner Type: Corporation/Company	Phone No Ctry Cd:
State Tax ID:	Phone Area Cd:
Cnt Orgn Nm:	Phone No:
Cnt Role:	Phone Ext:
Cnt First Nm:	Fax No Country Cd:
Cnt Middle Nm:	Fax Area Cd:
Cnt Last Nm:	Fax No:
Cnt Title:	Fax Ext:
Email:	

Tank Information (as of August 7, 2024)

Map Key	Number of Records	Direction	Distance (mi/ft)	Elev/Diff (ft)	Site	DB

UST ID:	144178	Status Begin Dt:	01/31/1992
Fac ID:	92173	Empty:	NO
Tank ID:	1	Regulatory Status:	FULLY REGULATED
No of Compartments:	1	Internal Protection:	
Installation Dt:	08/31/1987	Design Single Wall:	YES
Registration Dt:	12/12/1991	Design Double Wall:	NO
Capacity (gal):		Pip Dsgn Sngl Wll:	NO
Status:	REMOVED FROM GROUND	Pip Dsgn Dble Wll:	NO

Tank Material (as of August 7, 2024)

Steel:	YES
FRP (Fibergla Reinfor Plastic):	NO
Composite (Steel w/Ext FRP):	NO
Concrete:	NO
Steel w/External Jacket:	NO
Steel w/External Polyurethane:	NO

Tank External Containment (as of August 7, 2024)

Tnk Ext Contain Nonmetallic:	NO
Tnk Ext Contain Synthetic	NO
Tank:	
Tnk Ext Contain Rigid Trench:	NO

Tank Corrosion Protection Method (as of August 7, 2024)

External Dielectric:	NO
Cathodic Protection-Fact Inst:	NO
Cathodic Protection-Field Inst:	NO
Composite Tank:	NO
Coated Tank:	NO
FRP Tank or Piping:	NO
External Nonmetallic Jacket:	NO
Unnecessary per Corr Protect Specialist:	NO

UST Tank Compartment (as of August 7, 2024)

UST Comprt ID:	142327	Substance Stored 1:	GASOLINE
Compartment ID:	A	Substance Stored 2:	
Capacity (gallons):	0	Substance Stored 3:	
UST ID:	144178		

Compartment Release Detection (as of August 7, 2024)

Vapor Monitoring:	NO
Groundwater Monitoring:	NO
Monitoring of Barrier:	NO
Auto Tnk Gauge Test & Inv Ctrl:	NO
Interstitial Monitor w/ Sec:	NO
Weekly Manual Gauging:	NO
Monthly Tank Gauging:	NO
SIR & Inventory Control:	NO

Spill and Overfill Prevention (as of August 7, 2024)

Tight Fill Fit Container/Bucket:	YES
Factory Spill Container/Bucket:	NO
Delivery Shut-Off Valve:	NO
Flow Restrictor Valve:	YES

Map Key	Number of Records	Direction	Distance (mi/ft)	Elev/Diff (ft)	Site	DB
Alarm(set@<=90%) w/3a or 3b):		NO				
N/A-All Deliver to Tank<=25 gal:		NO				
Comp Release Detect Compli:		NO				
Piping Release Detect Compl:		NO				
Spill/Overfill Prevent Compli:		NO				
Comp Release Detect. Vary:		NO				
Piping Release Detect Vary:		NO				
Spill/Overfill Prevent. Variance:		NO				
Stage 1 Vapor Recovery:						
Stage 1 Installation Dt:						

Piping Release Detection (as of August 7, 2024)

Vapor Monitoring:	NO
Groundwater Monitoring:	NO
Secondary Barrier Monitoring:	NO
Interstitial Monitoring:	NO
Monthly Piping Tightness Test:	NO
Annual Test/Electro Monitor:	NO
Triennial Tightness Test:	NO
Auto Line Leak Detector:	NO
SIR & Inventory Control:	NO
Exempt System Suction:	NO

Piping External Containment (as of August 7, 2024)

Factory Nonmetal Jacket:	NO
Synth Tnk Pit/Pipe-Tren Lnr:	NO
Tank Vault/Rigid Trench Liner:	NO
Piping Type Cd:	S
Piping Type Desc:	Suction

Piping Material (as of August 7, 2024)

Steel:	YES
FRP (Fibergla Reinfor Plastic):	NO
Concrete:	NO
Steel w/External Jacket:	NO
Nonmetallic Flexible Piping:	NO

Piping Connectors & Valves (as of August 7, 2024)

Shear/Impact Valves:	NO
Steel Swing-joints:	NO
Flexible Connectors:	NO

Piping Corrosion Protection Method (as of August 7, 2024)

External Dielectric:	NO
Cathodic Protection-Fact Inst:	NO
Cathodic Protection-Field Inst:	NO
Frp Tank or Piping:	NO
Nonmetallic Flexible Piping:	NO
Open Area/2nd Containment:	NO
Dual Protected:	NO
Unec per Corr Protect Spc:	NO
Tank Corr Protect Compliance:	NO
Piping Corr Protect Compli:	NO
Tank Corr Protect Variance:	NO
Piping Corr Protect Variance:	NO
Temp Out of Service Comp:	NO
Technical Compliance:	NO
Tank Tested:	NO

Map Key	Number of Records	Direction	Distance (mi/ft)	Elev/Diff (ft)	Site	DB

Installation Signature Dt:

Inactive UST Information (as of October 3, 2024)

Tank ID:	1	Tank Install Dt:	08/31/1987
Tank Status:	REMOVED FROM GROUND	Tank Status Dt:	01/31/1992
Tank Cap (Gal):		Own Cont F Nm:	
Fac Nm:	AFTON PROPERTY	Own Cont L Nm:	
Fac Address:	2075 AFTON ST	Own Org Nm:	
Fac City:	HOUSTON	Own Mailing Add:	
Fac Nearest City:		Own Cont City:	
County:	HARRIS	Own Cont State:	
Fac Zip:	77055	Own Cont Zip:	
Fac Local Zip:	77055	Own Cont Area Cd:	
TCEQ Region:	12	Own Cont Phone:	
Fac Local Desc:			

Facility Billing Contacts (as of August 7, 2024)

Fac ID:	92173	Addr Deliverable:	YES
Additional ID:	120558342002118	Cnt First Nm:	
Princ ID:	485522402002118	Cnt Middle Nm:	
Fac Nm:	AFTON PROPERTY	Cnt Org Nm:	GUARDIAN BANK
AR No:		Mail Addr (Dlvry):	PO BOX 924009
UST Fee Cd:		Mail Addr (Int Dlvry):	
AST Fee Cd:		Mail City:	HOUSTON
Cnt Last Nm:		Mail State:	TX
Cnt Title:		Mail Zip:	77292
Phone Area Cd:		Mail Zip Ext:	4009
Phone No:		Fax Area Cd:	
Phone Ext:		Fax No:	
Email:		Fax No Ext:	

<u>5</u>	2 of2	NNE	0.03 / 148.47	73.39 / 2	ENVIR EQUIPMENT TRANSFER STATION 2075 AFTON ST HOUSTON TX 77055	SWF/LF

Historical Documents: ERIIS does not have a document collection for this particular record; readers are referred to the TCEQ Records Services: <https://www.tceq.texas.gov/agency/data/records-services/reqinfo.html>

MSW - Active/Closed/Revoked

RN:	RN100630086	Phys Site Status:	NOT CONSTRUCTED
Program:	MSW	Additional ID:	11
Legal Status:	WITHDRAWN	County:	HARRIS
Status:	REVOKED	Region:	REGION 12 - HOUSTON
Legal Status Date:	27386	Latitude:	29.81
Physical Type Code:	STS	Longitude:	-95.47
Physical Type:	TRANSFER STATION FACILITY		
Site Name:	ENVIR EQUIPMENT TRANSFER STATION		
Phys Addr Line 1:	2075 AFTON ST		
Phys Addr Line 2:			
Phys Addr State:	TX		
Phys Addr ZIP:	77055		
Phys Addr ZIP 4:	2205		
Phys Addr City:	HOUSTON		
Near Phys Loc:	2075 AFTON		
Near Phys Loc City:	HOUSTON		
Near Phys Loc State:	TX		
Near Phys Loc ZIP:	77055		

<u>6</u>	1 of3	WNW	0.05 / 250.87	74.60 / 4	WEST GERMAN AUTOHAUS 2020 ANTOINE	RCRA NON GEN

Map Key	Number of Records	Direction	Distance (mi/ft)	Elev/Diff (ft)	Site	DB

HOUSTON TX 77055

EPA Handler ID: TXD981607450
Gen Status Universe: No Report
Contact Name: HANS NAEGELE
Contact Address: 2020 , ANTOINE , , HOUSTON , TX, 77055 , US
Contact Phone No and Ext: 713-688-3509
Contact Email:
Contact Country: US
County Name: HARRIS
EPA Region: 06
Land Type:
Receive Date: 20010727
Location Latitude:
Location Longitude:
Recycler Activity?: NO
Recycler Activity Note: This facility has no indication of Recycling Activity.

Violation/Evaluation Summary

Note: NO RECORDS: As of Oct 2024, there are no Compliance Monitoring and Enforcement (violation) records associated with this facility (EPA ID).

Handler Summary

Importer Activity: No
Mixed Waste Generator: No
Transporter Activity: No
Transfer Facility: No
Onsite Burner Exemption: No
Furnace Exemption: No
Underground Injection Activity: No
Commercial TSD: No
Used Oil Transporter: No
Used Oil Transfer Facility: No
Used Oil Processor: No
Used Oil Refiner: No
Used Oil Burner: No
Used Oil Market Burner: No
Used Oil Spec Marketer: No
Recycler Activity: No
Recycler Activity Without Storage: No

Hazardous Waste Handler Details

Sequence No: 1
Receive Date: 19860922
Handler Name: WEST GERMAN AUTO
Source Type: Notification
Federal Waste Generator Code: 2
Generator Code Description: Small Quantity Generator

Waste Code Details

Hazardous Waste Code: D001
Waste Code Description: IGNITABLE WASTE

Hazardous Waste Code: F002
Waste Code Description: THE FOLLOWING SPENT HALOGENATED SOLVENTS: TETRACHLOROETHYLENE, METHYLENE CHLORIDE, TRICHLOROETHYLENE, 1,1,1-TRICHLOROETHANE, CHLOROBENZENE, 1,1,2-TRICHLORO-1,2,2-TRIFLUOROETHANE, ORTHO-DICHLOROBENZENE, TRICHLOROFLUOROMETHANE, AND 1,1,2, TRICHLOROETHANE; ALL SPENT SOLVENT MIXTURES/BLENDS CONTAINING, BEFORE USE, A TOTAL OF TEN PERCENT OR MORE (BY VOLUME) OF ONE OR MORE OF THE ABOVE HALOGENATED SOLVENTS OR

Map Key	Number of Records	Direction	Distance (mi/ft)	Elev/Diff (ft)	Site	DB

THOSE SOLVENTS LISTED IN F001, F004, AND F005; AND STILL BOTTOMS FROM THE RECOVERY OF THESE SPENT SOLVENTS AND SPENT SOLVENT MIXTURES.

Hazardous Waste Code:	F004
Waste Code Description:	THE FOLLOWING SPENT NONHALOGENATED SOLVENTS: CRESOLS, CRESYLIC ACID, AND NITROBENZENE; AND THE STILL BOTTOMS FROM THE RECOVERY OF THESE SOLVENTS; ALL SPENT SOLVENT MIXTURES/BLENDS CONTAINING, BEFORE USE, A TOTAL OF TEN PERCENT OR MORE (BY VOLUME) OF ONE OR MORE OF THE ABOVE NONHALOGENATED SOLVENTS OR THOSE SOLVENTS LISTED IN F001, F002, AND F005; AND STILL BOTTOMS FROM THE RECOVERY OF THESE SPENT SOLVENTS AND SPENT SOLVENT MIXTURES.

Hazardous Waste Handler Details

Sequence No:	2
Receive Date:	20010727
Handler Name:	WEST GERMAN AUTOHAUS
Source Type:	Notification
Federal Waste Generator Code:	N
Generator Code Description:	Not a Generator, Verified

Owner/Operator Details

Owner/Operator Ind:	Current Owner	Street No:	
Type:	Private	Street 1:	UNKNOWN
Name:	HANS & BRUNO NEAGELE	Street 2:	
Date Became Current:		City:	UNKNOWN
Date Ended Current:		State:	TX
Phone:	000-000-0000	Country:	
Source Type:	Notification	Zip Code:	00000-0000

Historical Handler Details

Receive Dt:	19860922
Generator Code Description:	Small Quantity Generator
Handler Name:	WEST GERMAN AUTO

6	2 of 3	WNW	0.05 / 250.87	74.60 / 4	WEST GERMAN AUTOHAUS 2020 ANTOINE DR 2020 Antoine, Houston, TX HOUSTON TX 77055	HIST RCRA NONRCRA

EPA ID:	TXD981607450	Primary Naics Code:	
SWR No:	67456	Receiver:	FALSE
Mun Waste Perm No:		Receiver Fac Cat:	
Facility Status:	INACTIVE	Generator:	TRUE
Gen Type:	NON INDUS	Healthcare Fac:	FALSE
Gen Cate:	CESQG	Transfer Fac:	FALSE
Latitude:		Recycler Fac:	FALSE
Longitude:		Transporter:	FALSE
Site County:	HARRIS	Transports Class 1:	
Country:	UNITED STATES	Transports Class H:	
Land Type:			
Indus Waste Perm No:			
Regulated Entity No:	RN100617463		
Coord County Centroid :			
Regis S Status Change D:	Sep 30, 1985		
Hazardous Waste Perm Status:			
Tceq Haz Waste Perm Nu:			
Tceq Region No:	12		
Reverse Distributor Begin Date:			
Reverse Distributor End Date:			
Healthcare Opt in Date:			
Healthcare Withdraw Date:			
Regis Last Amendment Da:	Jul 27, 2001		
Reverse Distributor of Hazardo:	false		

Map Key	Number of Records	Direction	Distance (mi/ft)	Elev/Diff (ft)	Site	DB
Monthly Waste Receipt Sum: false Transports Waste For Hire: false Self Transports Waste: false Annual Waste Summary: false Report Through Steers: false Registration Initial Notificat: Sep 30, 1985 Original Source: Inactive Regulated RCRA Generator Facilities Note: Documents related to facilities in Texas can be searched on TCEQ Records Online Central File Room (CFR): https://records.tceq.texas.gov/cs/idcplg?IdcService=TCEQ_SEARCH Basic information, including RN numbers, for facilities in TX can be searched on the TCEQ Central Registry: https://www15.tceq.texas.gov/crpub/ Information about how to use these resources can be found here: https://www.tceq.texas.gov/assets/public/agency/How-to-Use-Central-File-Room-Online.pdf						

<u>6</u>	3 of 3	WNW	0.05 / 250.87	74.60 / 4	WEST GERMAN AUTOHAUS 2020 ANTOINE DR HOUSTON TX 77055	IHW GENERATOR
Solid Waste Registration No: 67456 Note: Documents related to facilities in Texas can be searched on TCEQ Records Online Central File Room (CFR): https://records.tceq.texas.gov/cs/idcplg?IdcService=TCEQ_SEARCH Basic information, including RN numbers, for facilities in TX can be searched on the TCEQ Central Registry: https://www15.tceq.texas.gov/crpub/ Information about how to use these resources can be found here: https://www.tceq.texas.gov/assets/public/agency/How-to-Use-Central-File-Room-Online.pdf Historical Documents: ERIIS does not have a document collection for this particular record; readers are referred to the TCEQ Records Services: https://www.tceq.texas.gov/agency/data/records-services/reqinfo.html						

Owner/Operator Information

Owner or Operator:	OWNER	State:	TX
First Name:		Zip Code:	77055
Company Last Name:	WEST GERMAN AUTOHAUS INC	Zip Code Ext:	1806
Mailing Address:	2020 ANTOINE DR	Country Name:	UNITED STA
Building Address:		Phone No:	1-713-6883509
PO Box:		Fax No:	
City:	HOUSTON	Business Type:	Unknown

Contact Information

Last Name:		City:	HOUSTON
First Name:		State:	TX
Job Title:		Zip Code:	77055
Contact Role:	OWNCON	Zip Code Ext:	1806
Mailing Address:	2020 ANTOINE DR	Phone No:	1-713-6883509
Building Name		Fax No:	

Address Line:			
PO Box Address Line:			
Last Name:	NAEGELE	City:	HOUSTON
First Name:	HANS	State:	TX
Job Title:		Zip Code:	77055
Contact Role:	PRICONT	Zip Code Ext:	1806
Mailing Address:	2020 ANTOINE DR	Phone No:	1-713-6883509
Building Name		Fax No:	
Address Line:			
PO Box Address Line:			

Facility Information

Regulated Entity No:	RN100617463
EPA ID No:	TXD981607450
Facility Site Name:	WEST GERMAN AUTOHAUS
Facility Status:	INACTIVE

Map Key	Number of Records	Direction	Distance (mi/ft)	Elev/Diff (ft)	Site	DB
Physical Loc Address: 2020 ANTOINE DR City: HOUSTON County: HARRIS State: TX Zip Code: 77055 Country: UNITED STATES TCEQ Region No: 12 Latitude: Longitude: Primary NAICS Code: Land Type: Physical Location Desc: 2020 Antoine, Houston, TX Regis Initial Notification: Sep 30, 1985 Regis Last Amendment Dt: Jul 27, 2001 Regis S Status Change D: Sep 30, 1985 Report Through Steers: false Generator of Industrial Hazard: true Generator Type: NON INDUS Haz Waste Generator Category: CESQG Reverse Distributor of Hazardo: false Reverse Distributor Begin Dt: Reverse Distributor End Dt: Annual Waste Summary: false Receiver of Industrial Hazardo: false Receiver Facility Category: Monthly Waste Receipt Sum: false Transporter of Industrial Haza: false Transports Waste for Hire: false Self Transports Waste: false Transports Industrial Class 1: Transports Hazardous Waste: Transfer Facility: false Healthcare Provider Facility: false Healthcare Opt in Date: Healthcare Withdraw Date: Recycler Facility: false Haz Waste Permit Status: Coordinates County Centroid: TCEQ Haz Waste Permit No: Industrial Waste Permit No: Municipal Waste Permit No:						
7	1 of 2	SSE	0.05 / 257.18	69.65 / -1	MANCHAK MANUFACTURING 1809 AFTON ST 1809 Afton, Houston, TX HOUSTON TX 77055	HIST RCRA NONRCRA
EPA ID: SWR No: 23315 Mun Waste Perm No: Facility Status: INACTIVE Gen Type: INDUS Gen Cate: CESQG Latitude: Longitude: Site County: HARRIS Country: UNITED STATES Land Type: Indus Waste Perm No: Regulated Entity No: RN100564145 Coord County Centroid : Regis S Status Change D: Jun 12, 1992 Hazardous Waste Perm Status: Tceq Haz Waste Perm Nu: Tceq Region No: 12 Reverse Distributor Begin Date: Reverse Distributor End Date: Healthcare Opt in Date:						
Primary Naics Code: Receiver: FALSE Receiver Fac Cat: Generator: TRUE Healthcare Fac: FALSE Transfer Fac: FALSE Recycler Fac: FALSE Transporter: FALSE Transports Class 1: Transports Class H:						

Map Key	Number of Records	Direction	Distance (mi/ft)	Elev/Diff (ft)	Site	DB
Healthcare Withdraw Date: Regis Last Amendment Da: Jul 27, 2001 Reverse Distributor of Hazardo: false Monthly Waste Receipt Sum: false Transports Waste For Hire: false Self Transports Waste: false Annual Waste Summary: false Report Through Steers: false Registration Initial Notificat: Jun 12, 1992 Original Source: Inactive Regulated RCRA Generator Facilities Note: Documents related to facilities in Texas can be searched on TCEQ Records Online Central File Room (CFR): https://records.tceq.texas.gov/cs/idcplg?IdcService=TCEQ_SEARCH Basic information, including RN numbers, for facilities in TX can be searched on the TCEQ Central Registry: https://www15.tceq.texas.gov/crpub/ Information about how to use these resources can be found here: https://www.tceq.texas.gov/assets/public/agency/How-to-Use-Central-File-Room-Online.pdf						

<u>7</u>	2 of 2	SSE	0.05 / 257.18	69.65 / -1	MANCHAK MANUFACTURING 1809 AFTON ST HOUSTON TX 77055	IHW GENERATOR
Solid Waste Registration No: 23315 Note: Documents related to facilities in Texas can be searched on TCEQ Records Online Central File Room (CFR): https://records.tceq.texas.gov/cs/idcplg?IdcService=TCEQ_SEARCH Basic information, including RN numbers, for facilities in TX can be searched on the TCEQ Central Registry: https://www15.tceq.texas.gov/crpub/ Information about how to use these resources can be found here: https://www.tceq.texas.gov/assets/public/agency/How-to-Use-Central-File-Room-Online.pdf Historical Documents: ERIIS does not have a document collection for this particular record; readers are referred to the TCEQ Records Services: https://www.tceq.texas.gov/agency/data/records-services/reqinfo.html						

Owner/Operator Information

Owner or Operator:	OPERATOR	State:	TX
First Name:		Zip Code:	77055
Company Last Name:	MANCHAK MANUFACTURING INC	Zip Code Ext:	2201
Mailing Address:	1809 AFTON ST	Country Name:	UNITED STA
Building Address:		Phone No:	1-713-8691520
PO Box:		Fax No:	
City:	HOUSTON	Business Type:	Unknown
Owner or Operator:	OWNER	State:	TX
First Name:		Zip Code:	77055
Company Last Name:	MANCHAK MANUFACTURING INC	Zip Code Ext:	2201
Mailing Address:	1809 AFTON ST	Country Name:	UNITED STA
Building Address:		Phone No:	1-713-8691520
PO Box:		Fax No:	
City:	HOUSTON	Business Type:	Unknown

Contact Information

Last Name:		City:	HOUSTON
First Name:		State:	TX
Job Title:		Zip Code:	77055
Contact Role:	OPRCON	Zip Code Ext:	2201
Mailing Address:	1809 AFTON ST	Phone No:	1-713-8691520
Building Name:		Fax No:	
Address Line:			
PO Box Address Line:			
Last Name:	HAVARD	City:	HOUSTON
First Name:	KEN	State:	TX
Job Title:	ENV MGR	Zip Code:	77055
Contact Role:	PRICONT	Zip Code Ext:	2201
Mailing Address:	1809 AFTON ST	Phone No:	1-713-8691520

Map Key	Number of Records	Direction	Distance (mi/ft)	Elev/Diff (ft)	Site	DB
Gen Status Universe:		No Report				
Contact Name:		LOC VAN VU				
Contact Address:		1808-D , ANTOINE , , HOUSTON , TX, 77055 , US				
Contact Phone No and Ext:		713-957-0007				
Contact Email:						
Contact Country:		US				
County Name:		HARRIS				
EPA Region:		06				
Land Type:						
Receive Date:		20010727				
Location Latitude:						
Location Longitude:						
Recycler Activity?:		NO				
Recycler Activity Note:		This facility has no indication of Recycling Activity.				

Violation/Evaluation Summary

Note: NO RECORDS: As of Oct 2024, there are no Compliance Monitoring and Enforcement (violation) records associated with this facility (EPA ID).

Handler Summary

Importer Activity: No
Mixed Waste Generator: No
Transporter Activity: No
Transfer Facility: No
Onsite Burner Exemption: No
Furnace Exemption: No
Underground Injection Activity: No
Commercial TSD: No
Used Oil Transporter: No
Used Oil Transfer Facility: No
Used Oil Processor: No
Used Oil Refiner: No
Used Oil Burner: No
Used Oil Market Burner: No
Used Oil Spec Marketer: No
Recycler Activity: No
Recycler Activity Without Storage: No

Hazardous Waste Handler Details

Sequence No: 1
Receive Date: 19871211
Handler Name: INWOOD TAILORS SHOE RPR & DRY CLNG
Source Type: Notification
Federal Waste Generator Code: 2
Generator Code Description: Small Quantity Generator

Waste Code Details

Hazardous Waste Code: F002
Waste Code Description: THE FOLLOWING SPENT HALOGENATED SOLVENTS: TETRACHLOROETHYLENE, METHYLENE CHLORIDE, TRICHLOROETHYLENE, 1,1,1-TRICHLOROETHANE, CHLOROBENZENE, 1,1,2-TRICHLORO-1,2,2-TRIFLUOROETHANE, ORTHO-DICHLOROBENZENE, TRICHLOROFLUOROMETHANE, AND 1,1,2, TRICHLOROETHANE; ALL SPENT SOLVENT MIXTURES/BLENDS CONTAINING, BEFORE USE, A TOTAL OF TEN PERCENT OR MORE (BY VOLUME) OF ONE OR MORE OF THE ABOVE HALOGENATED SOLVENTS OR THOSE SOLVENTS LISTED IN F001, F004, AND F005; AND STILL BOTTOMS FROM THE RECOVERY OF THESE SPENT SOLVENTS AND SPENT SOLVENT MIXTURES.

Hazardous Waste Handler Details

Map Key	Number of Records	Direction	Distance (mi/ft)	Elev/Diff (ft)	Site	DB

Sequence No: 2
 Receive Date: 20010727
 Handler Name: INWOOD TAILORS SHOE REPAIR & DRY CLEANI
 Source Type: Notification
 Federal Waste Generator Code: N
 Generator Code Description: Not a Generator, Verified

Owner/Operator Details

Owner/Operator Ind:	Current Owner	Street No:	
Type:	Private	Street 1:	UNKNOWN
Name:	LOC VAN VU	Street 2:	
Date Became Current:		City:	UNKNOWN
Date Ended Current:		State:	TX
Phone:	000-000-0000	Country:	
Source Type:	Notification	Zip Code:	00000-0000

Historical Handler Details

Receive Dt: 19871211
 Generator Code Description: Small Quantity Generator
 Handler Name: INWOOD TAILORS SHOE RPR & DRY CLNG

8	2 of 3	SSW	0.05 / 261.02	70.42 / -1	INWOOD TAILORS SHOE REPAIR & DRY CLEANI 1808 ANTOINE DR STE D 1808-D Antoine, Houston, TX HOUSTON TX 77055	HIST RCRA NONRCRA
EPA ID:	TXD982292450	Primary Naics Code:				
SWR No:	90642	Receiver:	FALSE			
Mun Waste Perm No:		Receiver Fac Cat:				
Facility Status:	INACTIVE	Generator:	TRUE			
Gen Type:	NON INDUS	Healthcare Fac:	FALSE			
Gen Cate:	SQG	Transfer Fac:	FALSE			
Latitude:		Recycler Fac:	FALSE			
Longitude:		Transporter:	FALSE			
Site County:	HARRIS	Transports Class 1:				
Country:	UNITED STATES	Transports Class H:				
Land Type:						
Indus Waste Perm No:						
Regulated Entity No:	RN100648443					
Coord County Centroid :						
Regis S Status Change D:	Dec 08, 1987					
Hazardous Waste Perm Status:						
Tceq Haz Waste Perm Nu:						
Tceq Region No:	12					
Reverse Distributor Begin Date:						
Reverse Distributor End Date:						
Healthcare Opt in Date:						
Healthcare Withdraw Date:						
Regis Last Amendment Da:	Jul 27, 2001					
Reverse Distributor of Hazardo:	false					
Monthly Waste Receipt Sum:	false					
Transports Waste For Hire:	false					
Self Transports Waste:	false					
Annual Waste Summary:	false					
Report Through Steers:	false					
Registration Initial Notificat:	Dec 08, 1987					
Original Source:	Inactive Regulated RCRA Generator Facilities					
Note:	Documents related to facilities in Texas can be searched on TCEQ Records Online Central File Room (CFR): https://records.tceq.texas.gov/cs/idcplg?IdcService=TCEQ_SEARCH Basic information, including RN numbers, for facilities in TX can be searched on the TCEQ Central Registry: https://www15.tceq.texas.gov/crpub/ Information about how to use these resources can be found here: https://www.tceq.texas.gov/assets/public/agency/How-to-Use-Central-File-Room-Online.pdf					

Map Key	Number of Records	Direction	Distance (mi/ft)	Elev/Diff (ft)	Site	DB
8	3 of 3	SSW	0.05 / 261.02	70.42 / -1	INWOOD TAILORS SHOE REPAIR & DRY CLEANI 1808 ANTOINE DR STE D HOUSTON TX 77055	IHW GENERATOR

Solid Waste Registration No: 90642
Note: Documents related to facilities in Texas can be searched on TCEQ Records Online Central File Room (CFR): https://records.tceq.texas.gov/cs/idcplg?IdcService=TCEQ_SEARCH
Basic information, including RN numbers, for facilities in TX can be searched on the TCEQ Central Registry: <https://www15.tceq.texas.gov/crpub/>
Information about how to use these resources can be found here: <https://www.tceq.texas.gov/assets/public/agency/How-to-Use-Central-File-Room-Online.pdf>
Historical Documents: ERS does not have a document collection for this particular record; readers are referred to the TCEQ Records Services: <https://www.tceq.texas.gov/agency/data/records-services/reqinfo.html>

Owner/Operator Information

Owner or Operator:	OWNER	State:	TX
First Name:		Zip Code:	77055
Company Last Name:	INWOOD TAILORS SHOE REPAIR & DRY CLEANI	Zip Code Ext:	1841
Mailing Address:	1808 ANTOINE DR STE D	Country Name:	UNITED STA
Building Address:		Phone No:	1-713-9570007
PO Box:		Fax No:	
City:	HOUSTON	Business Type:	Unknown

Contact Information

Last Name:		City:	HOUSTON
First Name:		State:	TX
Job Title:		Zip Code:	77055
Contact Role:	OWNCON	Zip Code Ext:	1841
Mailing Address:	1808 ANTOINE DR STE D	Phone No:	1-713-9570007
Building Name		Fax No:	
Address Line:			
PO Box Address Line:			

Last Name:	VAN VU	City:	HOUSTON
First Name:	LOC	State:	TX
Job Title:	ENVIRONMENTAL MANAGER	Zip Code:	77055
Contact Role:	PRICONT	Zip Code Ext:	1841
Mailing Address:	1808 ANTOINE DR STE D	Phone No:	1-713-9570007
Building Name		Fax No:	
Address Line:			
PO Box Address Line:			

Facility Information

Regulated Entity No:	RN100648443
EPA ID No:	TXD982292450
Facility Site Name:	INWOOD TAILORS SHOE REPAIR & DRY CLEANI
Facility Status:	INACTIVE
Physical Loc Address:	1808 ANTOINE DR STE D
City:	HOUSTON
County:	HARRIS
State:	TX
Zip Code:	77055
Country:	UNITED STATES
TCEQ Region No:	12
Latitude:	
Longitude:	
Primary NAICS Code:	
Land Type:	

Map Key	Number of Records	Direction	Distance (mi/ft)	Elev/Diff (ft)	Site	DB
Physical Location Desc:		1808-D Antoine, Houston, TX				
Regis Initial Notification:		Dec 08, 1987				
Regis Last Amendment Dt:		Jul 27, 2001				
Regis S Status Change D:		Dec 08, 1987				
Report Through Steers:		false				
Generator of Industrial Hazard:		true				
Generator Type:		NON INDUS				
Haz Waste Generator Category:		SQG				
Reverse Distributor of Hazardo:		false				
Reverse Distributor Begin Dt:						
Reverse Distributor End Dt:						
Annual Waste Summary:		false				
Receiver of Industrial Hazardo:		false				
Receiver Facility Category:						
Monthly Waste Receipt Sum:		false				
Transporter of Industrial Haza:		false				
Transports Waste for Hire:		false				
Self Transports Waste:		false				
Transports Industrial Class 1:						
Transports Hazardous Waste:						
Transfer Facility:		false				
Healthcare Provider Facility:		false				
Healthcare Opt in Date:						
Healthcare Withdraw Date:						
Recycler Facility:		false				
Haz Waste Permit Status:						
Coordinates County Centroid:						
TCEQ Haz Waste Permit No:						
Industrial Waste Permit No:						
Municipal Waste Permit No:						

<u>9</u>	1 of 1	NE	0.05 / 266.25	71.68 / 1	CAL MAINE FOODS 2062 AFTON ST HOUSTON TX 77055	UST

Facility ID:		63743
PST ID No:		34967
UST Fin Assu Req (Web):		No
Facility Status (Web):		INACTIVE
No of Active USTs (Web):		0
No of Active ASTs (Web):		0
Fac Exempt Status (Web):		No
Facility Type (Web):		UNKNOWN
Fac Begin Date (Web):		12/10/1986
Historical Documents:		ERIS does not have a document collection for this particular record; readers are referred to the TCEQ Records Services: https://www.tceq.texas.gov/agency/data/records-services/reqinfo.html
Note:		Documents related to facilities in Texas can be searched on TCEQ Records Online Central File Room (CFR): https://records.tceq.texas.gov/cs/idcplg?IdcService=TCEQ_SEARCH
		Basic information, including RN numbers, for facilities in TX can be searched on the TCEQ Central Registry: https://www15.tceq.texas.gov/crpub/
		Information about how to use these resources can be found here: https://www.tceq.texas.gov/assets/public/agency/How-to-Use-Central-File-Room-Online.pdf
Data Source:		Raw Data - UST Extract (Web)

Application Information (as of August 7, 2024)

Applicatn Rec Dt:	05/08/1986	Signature Title:	ENG
Signature Dt:	05/06/1986	Signature Role:	
Signature Company:		Signature First Nm:	H J
Enforcement Action:		Signature Mid Nm:	
Enforce Action Dt:		Signature Last Nm:	ODONNELL

Contact Information (as of August 7, 2024)

Fac Cnt First Nm:		Fac Cnt M Addr Dlv:	
Fac Cnt Middle Nm:		Fac Cnt M Addr Int D:	

Map Key	Number of Records	Direction	Distance (mi/ft)	Elev/Diff (ft)	Site	DB
Fac Cnt Last Nm:			Fac Cont M City:			
Fac Cnt Title:			Fac Cont M State:			
Fac Cnt Org Nm:			Fac Cont M Zip:			
Fac Cnt Phone No Cd:			Fac Cont M Zip Ext:			
Fac Cnt Phone No:			Fac Cont Fax No Cd:			
Fac Cnt Phn No Ext:			Fac Cont Fax No:			
Fac Cnt Email:			Fac Cont Fax No Ext:			
Addr Deliverable:						

Owner Details (as of August 7, 2024)

Princ ID:	329482572001157	Mail Addr (Deliv):	
Additional ID:	226660122002156	Mail Addr (Int Del):	
Owner CN:	CN600132484	Mai City:	
Comp/Own Last Nm:	CHEVRON USA INC	Mail State:	
Owner First Nm:		Mail Zip:	
Middle Nm:		Mail Zip Ext:	
Owner Eff Begin Dt:	12/10/1986	Addr For Pst Cd:	
Owner Type Cd:	CO	Addr Country Cd:	
Owner Type:	Corporation/Company	Phone No Ctry Cd:	
State Tax ID:	12505279252	Phone Area Cd:	
Cnt Orgn Nm:		Phone No:	
Cnt Role:		Phone Ext:	
Cnt First Nm:		Fax No Country Cd:	
Cnt Middle Nm:		Fax Area Cd:	
Cnt Last Nm:		Fax No:	
Cnt Title:		Fax Ext:	
Email:			

Tank Information (as of August 7, 2024)

UST ID:	92446	Status Begin Dt:	10/18/1993
Fac ID:	63743	Empty:	NO
Tank ID:	1	Regulatory Status:	FULLY REGULATED
No of Compartments:	1	Internal Protection:	
Installation Dt:	01/01/1971	Design Single Wall:	NO
Registration Dt:	05/08/1986	Design Double Wall:	NO
Capacity (gal):	2000	Pip Dsgn Sngl Wll:	NO
Status:	REMOVED FROM GROUND	Pip Dsgn Dble Wll:	NO

Tank Material (as of August 7, 2024)

Steel:	YES
FRP (Fibergla Reinfor Plastic):	NO
Composite (Steel w/Ext FRP):	NO
Concrete:	NO
Steel w/External Jacket:	NO
Steel w/External Polyurethane:	NO

Tank External Containment (as of August 7, 2024)

Tnk Ext Contain Nonmetallic:	NO
Tnk Ext Contain Synthetic	NO
Tank:	
Tnk Ext Contain Rigid Trench:	NO

Tank Corrosion Protection Method (as of August 7, 2024)

External Dielectric:	NO
Cathodic Protection-Fact Inst:	NO
Cathodic Protection-Field Inst:	NO
Composite Tank:	NO
Coated Tank:	NO

Map Key	Number of Records	Direction	Distance (mi/ft)	Elev/Diff (ft)	Site	DB
FRP Tank or Piping:		NO				
External Nonmetallic Jacket:		NO				
Unnecessary per Corr Protect Specialist:		NO				
 <u>UST Tank Compartment (as of August 7, 2024)</u>						
UST Comprt ID:	74498				Substance Stored 1:	EMPTY
Compartment ID:	A				Substance Stored 2:	
Capacity (gallons):	2000				Substance Stored 3:	
UST ID:		92446				
 <u>Compartment Release Detection (as of August 7, 2024)</u>						
Vapor Monitoring:		NO				
Groundwater Monitoring:		NO				
Monitoring of Barrier:		NO				
Auto Tnk Gauge Test & Inv Ctrl:		NO				
Interstitial Monitor w/ Sec:		NO				
Weekly Manual Gauging:		NO				
Monthly Tank Gauging:		NO				
SIR & Inventory Control:		NO				
 <u>Spill and Overfill Prevention (as of August 7, 2024)</u>						
Tight Fill Fit Container/Bucket:		NO				
Factory Spill Container/Bucket:		NO				
Delivery Shut-Off Valve:		NO				
Flow Restrictor Valve:		NO				
Alarm(set@<=90%) w/3a or 3b):		NO				
N/A-All Deliver to Tank<=25 gal:		NO				
Comp Release Detect Compli:		NO				
Piping Release Detect Compl:		NO				
Spill/Overfill Prevent Compli:		NO				
Comp Release Detect. Vary:		NO				
Piping Release Detect Vary:		NO				
Spill/Overfill Prevent. Variance:		NO				
Stage 1 Vapor Recovery:						
Stage 1 Installation Dt:						
 <u>Piping Release Detection (as of August 7, 2024)</u>						
Vapor Monitoring:		NO				
Groundwater Monitoring:		NO				
Secondary Barrier Monitoring:		NO				
Interstitial Monitoring:		NO				
Monthly Piping Tightness Test:		NO				
Annual Test/Electro Monitor:		NO				
Triennial Tightness Test:		NO				
Auto Line Leak Detector:		NO				
SIR & Inventory Control:		NO				
Exempt System Suction:		NO				
 <u>Piping External Containment (as of August 7, 2024)</u>						
Factory Nonmetal Jacket:		NO				
Synth Tnk Pit/Pipe-Tren Lnr:		NO				
Tank Vault/Rigid Trench Liner:		NO				
Piping Type Cd:						
Piping Type Desc:						
 <u>Piping Material (as of August 7, 2024)</u>						

Map Key	Number of Records	Direction	Distance (mi/ft)	Elev/Diff (ft)	Site	DB
Steel:		NO				
FRP (Fibergla Reinfor Plastic):		NO				
Concrete:		NO				
Steel w/External Jacket:		NO				
Nonmetallic Flexible Piping:		NO				
<u>Piping Connectors & Valves (as of August 7, 2024)</u>						
Shear/Impact Valves:		NO				
Steel Swing-joints:		NO				
Flexible Connectors:		NO				
<u>Piping Corrosion Protection Method (as of August 7, 2024)</u>						
External Dielectric:		NO				
Cathodic Protection-Fact Inst:		NO				
Cathodic Protection-Field Inst:		NO				
Frp Tank or Piping:		NO				
Nonmetallic Flexible Piping:		NO				
Open Area/2nd Containment:		NO				
Dual Protected:		NO				
Unec per Corr Protect Spc:		NO				
Tank Corr Protect Compliance:		NO				
Piping Corr Protect Compli:		NO				
Tank Corr Protect Variance:		NO				
Piping Corr Protect Variance:		NO				
Temp Out of Service Comp:		NO				
Technical Compliance:		NO				
Tank Tested:		YES				
Installation Signature Dt:		07/10/1990				
<u>Inactive UST Information (as of October 3, 2024)</u>						
Tank ID:	1				Tank Install Dt:	01/01/1971
Tank Status:	REMOVED FROM GROUND				Tank Status Dt:	10/18/1993
Tank Cap (Gal):	2000				Own Cont F Nm:	
Fac Nm:	CAL MAINE FOODS				Own Cont L Nm:	
Fac Address:	2062 AFTON ST				Own Org Nm:	
Fac City:	HOUSTON				Own Mailing Add:	
Fac Nearest City:					Own Cont City:	
County:	HARRIS				Own Cont State:	
Fac Zip:	77055				Own Cont Zip:	
Fac Local Zip:	77055				Own Cont Area Cd:	
TCEQ Region:	12				Own Cont Phone:	
Fac Local Desc:						
<u>Facility Billing Contacts (as of August 7, 2024)</u>						
Fac ID:	63743				Addr Deliverable:	YES
Additional ID:	226660122002156				Cnt First Nm:	PERMIT
Princ ID:	329482572001157				Cnt Middle Nm:	
Fac Nm:	CAL MAINE FOODS				Cnt Org Nm:	CHEVRON USA INC
AR No:					Mail Addr (Dlvry):	PO BOX 6004
UST Fee Cd:					Mail Addr (Int Dlvry):	
AST Fee Cd:					Mail City:	SAN RAMON
Cnt Last Nm:	DESK				Mail State:	CA
Cnt Title:					Mail Zip:	94583
Phone Area Cd:					Mail Zip Ext:	0904
Phone No:					Fax Area Cd:	
Phone Ext:					Fax No:	
Email:					Fax No Ext:	

Map Key	Number of Records	Direction	Distance (mi/ft)	Elev/Diff (ft)	Site	DB
10	1 of 3	SW	0.06 / 324.60	69.79 / -1	DON H BOYER CO 1819 ANTOINE ST HOUSTON TX 77055	RCRA NON GEN

EPA Handler ID: TXD981606007
Gen Status Universe: No Report
Contact Name: DON H BOYER
Contact Address: 1819 , ANTOINE ST , , HOUSTON , TX, 77055 , US
Contact Phone No and Ext: 713-686-4888
Contact Email:
Contact Country: US
County Name: HARRIS
EPA Region: 06
Land Type:
Receive Date: 20010823
Location Latitude:
Location Longitude:
Recycler Activity?: NO
Recycler Activity Note: This facility has no indication of Recycling Activity.

Violation/Evaluation Summary

Note: NO RECORDS: As of Oct 2024, there are no Compliance Monitoring and Enforcement (violation) records associated with this facility (EPA ID).

Handler Summary

Importer Activity: No
Mixed Waste Generator: No
Transporter Activity: No
Transfer Facility: No
Onsite Burner Exemption: No
Furnace Exemption: No
Underground Injection Activity: No
Commercial TSD: No
Used Oil Transporter: No
Used Oil Transfer Facility: No
Used Oil Processor: No
Used Oil Refiner: No
Used Oil Burner: No
Used Oil Market Burner: No
Used Oil Spec Marketer: No
Recycler Activity: No
Recycler Activity Without Storage: No

Hazardous Waste Handler Details

Sequence No: 1
Receive Date: 19860912
Handler Name: DON H BOYER CO
Source Type: Notification
Federal Waste Generator Code: 2
Generator Code Description: Small Quantity Generator

Hazardous Waste Handler Details

Sequence No: 2
Receive Date: 20010823
Handler Name: DON H BOYER CO
Source Type: Notification
Federal Waste Generator Code: N
Generator Code Description: Not a Generator, Verified

Map Key	Number of Records	Direction	Distance (mi/ft)	Elev/Diff (ft)	Site	DB

Waste Code Details

Hazardous Waste Code: F002
Waste Code Description: THE FOLLOWING SPENT HALOGENATED SOLVENTS: TETRACHLOROETHYLENE, METHYLENE CHLORIDE, TRICHLOROETHYLENE, 1,1,1-TRICHLOROETHANE, CHLOROBENZENE, 1,1,2-TRICHLORO-1,2,2-TRIFLUOROETHANE, ORTHO-DICHLOROBENZENE, TRICHLOROFLUOROMETHANE, AND 1,1,2, TRICHLOROETHANE; ALL SPENT SOLVENT MIXTURES/BLENDS CONTAINING, BEFORE USE, A TOTAL OF TEN PERCENT OR MORE (BY VOLUME) OF ONE OR MORE OF THE ABOVE HALOGENATED SOLVENTS OR THOSE SOLVENTS LISTED IN F001, F004, AND F005; AND STILL BOTTOMS FROM THE RECOVERY OF THESE SPENT SOLVENTS AND SPENT SOLVENT MIXTURES.

Owner/Operator Details

Owner/Operator Ind:	Current Owner	Street No:	
Type:	Private	Street 1:	UNKNOWN
Name:	DON H BOYER	Street 2:	
Date Became Current:		City:	UNKNOWN
Date Ended Current:		State:	TX
Phone:	000-000-0000	Country:	
Source Type:	Notification	Zip Code:	00000-0000

Historical Handler Details

Receive Dt: 19860912
Generator Code Description: Small Quantity Generator
Handler Name: DON H BOYER CO

10	2 of 3	SW	0.06 / 324.60	69.79 / -1	DON H BOYER 1819 ANTOINE DR 1819 Antoine St, Houston, TX HOUSTON TX 77055	HIST RCRA NONRCRA

EPA ID:	TXD981606007	Primary Naics Code:	
SWR No:	69435	Receiver:	FALSE
Mun Waste Perm No:		Receiver Fac Cat:	
Facility Status:	INACTIVE	Generator:	TRUE
Gen Type:		Healthcare Fac:	FALSE
Gen Cate:	SQG	Transfer Fac:	FALSE
Latitude:		Recycler Fac:	FALSE
Longitude:		Transporter:	FALSE
Site County:	HARRIS	Transports Class 1:	
Country:	UNITED STATES	Transports Class H:	
Land Type:			
Indus Waste Perm No:			
Regulated Entity No:	RN100616002		
Coord County Centroid :			
Regis S Status Change D:	Mar 07, 1986		
Hazardous Waste Perm Status:			
Tceq Haz Waste Perm Nu:			
Tceq Region No:	12		
Reverse Distributor Begin Date:			
Reverse Distributor End Date:			
Healthcare Opt in Date:			
Healthcare Withdraw Date:			
Regis Last Amendment Da:	Aug 23, 2001		
Reverse Distributor of Hazardo:	false		
Monthly Waste Receipt Sum:	false		
Transports Waste For Hire:	false		
Self Transports Waste:	false		
Annual Waste Summary:	false		
Report Through Steers:	false		
Registration Initial Notificat:	Mar 07, 1986		
Original Source:	Inactive Regulated RCRA Generator Facilities		
Note:	Documents related to facilities in Texas can be searched on TCEQ Records Online Central File Room (CFR): https://records.tceq.texas.gov/cs/idcplg?IdcService=TCEQ_SEARCH Basic information, including RN numbers, for facilities in TX can be searched on the TCEQ Central Registry: https://		

Map Key	Number of Records	Direction	Distance (mi/ft)	Elev/Diff (ft)	Site	DB

//www15.tceq.texas.gov/crpub/
 Information about how to use these resources can be found here: https://www.tceq.texas.gov/assets/public/agency/How-to-Use-Central-File-Room-Online.pdf

10	3 of 3	SW	0.06 / 324.60	69.79 / -1	DON H BOYER 1819 ANTOINE DR HOUSTON TX 77055	IHW GENERATOR

Solid Waste Registration No: 69435
Note: Documents related to facilities in Texas can be searched on TCEQ Records Online Central File Room (CFR): https://records.tceq.texas.gov/cs/idcplg?IdcService=TCEQ_SEARCH
 Basic information, including RN numbers, for facilities in TX can be searched on the TCEQ Central Registry: https://www15.tceq.texas.gov/crpub/
 Information about how to use these resources can be found here: https://www.tceq.texas.gov/assets/public/agency/How-to-Use-Central-File-Room-Online.pdf
Historical Documents: ERIIS does not have a document collection for this particular record; readers are referred to the TCEQ Records Services: https://www.tceq.texas.gov/agency/data/records-services/reginfo.html

Owner/Operator Information

Owner or Operator:	OWNER	State:	TX
First Name:		Zip Code:	77055
Company Last Name:	DON H BOYER CO	Zip Code Ext:	1801
Mailing Address:	1819 ANTOINE DR	Country Name:	UNITED STA
Building Address:		Phone No:	1-713-6864888
PO Box:		Fax No:	
City:	HOUSTON	Business Type:	Unknown

Contact Information

Last Name:	BOYER	City:	HOUSTON
First Name:	DON	State:	TX
Job Title:	ENVIRONMENTAL MANAGER	Zip Code:	77055
Contact Role:	PRICONT	Zip Code Ext:	1801
Mailing Address:	1819 ANTOINE DR	Phone No:	1-713-6864888
Building Name		Fax No:	
Address Line:			
PO Box Address Line:			

Last Name:		City:	HOUSTON
First Name:		State:	TX
Job Title:		Zip Code:	77055
Contact Role:	OWNCON	Zip Code Ext:	1801
Mailing Address:	1819 ANTOINE DR	Phone No:	1-713-6864888
Building Name		Fax No:	
Address Line:			
PO Box Address Line:			

Facility Information

Regulated Entity No:	RN100616002
EPA ID No:	TXD981606007
Facility Site Name:	DON H BOYER
Facility Status:	INACTIVE
Physical Loc Address:	1819 ANTOINE DR
City:	HOUSTON
County:	HARRIS
State:	TX
Zip Code:	77055
Country:	UNITED STATES
TCEQ Region No:	12
Latitude:	
Longitude:	
Primary NAICS Code:	

Map Key	Number of Records	Direction	Distance (mi/ft)	Elev/Diff (ft)	Site	DB
Land Type: Physical Location Desc: 1819 Antoine St, Houston, TX Regis Initial Notification: Mar 07, 1986 Regis Last Amendment Dt: Aug 23, 2001 Regis S Status Change D: Mar 07, 1986 Report Through Steers: false Generator of Industrial Hazard: true Generator Type: Haz Waste Generator Category: SQG Reverse Distributor of Hazardo: false Reverse Distributor Begin Dt: Reverse Distributor End Dt: Annual Waste Summary: false Receiver of Industrial Hazardo: false Receiver Facility Category: Monthly Waste Receipt Sum: false Transporter of Industrial Haza: false Transports Waste for Hire: false Self Transports Waste: false Transports Industrial Class 1: Transports Hazardous Waste: Transfer Facility: false Healthcare Provider Facility: false Healthcare Opt in Date: Healthcare Withdraw Date: Recycler Facility: false Haz Waste Permit Status: Coordinates County Centroid: TCEQ Haz Waste Permit No: Industrial Waste Permit No: Municipal Waste Permit No:						

<u>11</u>	1 of 1	SW	0.07 / 363.78	70.62 / 0	WILSHER 1823 ANTOINE DR HOUSTON TX 77055	UST

Facility ID:	64282
PST ID No:	29594
UST Fin Assu Req (Web):	No
Facility Status (Web):	INACTIVE
No of Active USTs (Web):	0
No of Active ASTs (Web):	0
Fac Exempt Status (Web):	No
Facility Type (Web):	RETAIL
Fac Begin Date (Web):	10/30/1986
Historical Documents:	ERIS does not have a document collection for this particular record; readers are referred to the TCEQ Records Services: https://www.tceq.texas.gov/agency/data/records-services/reqinfo.html
Note:	Documents related to facilities in Texas can be searched on TCEQ Records Online Central File Room (CFR): https://records.tceq.texas.gov/cs/idcplg?IdcService=TCEQ_SEARCH Basic information, including RN numbers, for facilities in TX can be searched on the TCEQ Central Registry: https://www15.tceq.texas.gov/crpub/ Information about how to use these resources can be found here: https://www.tceq.texas.gov/assets/public/agency/How-to-Use-Central-File-Room-Online.pdf
Data Source:	Raw Data - UST Extract (Web)

Application Information (as of August 7, 2024)

Applicatn Rec Dt:	05/13/1986	Signature Title:	OWNER
Signature Dt:	05/07/1986	Signature Role:	
Signature Company:		Signature First Nm:	L E
Enforcement Action:		Signature Mid Nm:	
Enforce Action Dt:		Signature Last Nm:	WILSON

Contact Information (as of August 7, 2024)

Fac Cnt First Nm:	L	Fac Cnt M Addr Dlv:	

Map Key	Number of Records	Direction	Distance (mi/ft)	Elev/Diff (ft)	Site	DB
Fac Cnt Middle Nm:	E				Fac Cnt M Addr Int D:	
Fac Cnt Last Nm:	WILSON				Fac Cont M City:	
Fac Cnt Title:	OWNER				Fac Cont M State:	
Fac Cnt Org Nm:	WILSHER				Fac Cont M Zip:	
Fac Cnt Phone No Cd:	713				Fac Cont M Zip Ext:	
Fac Cnt Phone No:	6836826				Fac Cont Fax No Cd:	
Fac Cnt Phn No Ext:	0				Fac Cont Fax No:	
Fac Cnt Email:					Fac Cont Fax No Ext:	
Addr Deliverable:						

Owner Details (as of August 7, 2024)

Princ ID:	770420982002087	Mail Addr (Deliv):	
Additional ID:	761420982002087	Mail Addr (Int Del):	
Owner CN:	CN600973143	Mai City:	
Comp/Own Last Nm:	WILSON LARRY E	Mail State:	
Owner First Nm:		Mail Zip:	
Middle Nm:		Mail Zip Ext:	
Owner Eff Begin Dt:	10/30/1986	Addr For Pst Cd:	
Owner Type Cd:	OR	Addr Country Cd:	
Owner Type:	Organization	Phone No Ctry Cd:	
State Tax ID:		Phone Area Cd:	
Cnt Orgn Nm:		Phone No:	
Cnt Role:		Phone Ext:	
Cnt First Nm:		Fax No Country Cd:	
Cnt Middle Nm:		Fax Area Cd:	
Cnt Last Nm:		Fax No:	
Cnt Title:		Fax Ext:	
Email:			

Tank Information (as of August 7, 2024)

UST ID:	78098	Status Begin Dt:	08/01/1991
Fac ID:	64282	Empty:	NO
Tank ID:	1	Regulatory Status:	FULLY REGULATED
No of Compartments:	1	Internal Protection:	
Installation Dt:	01/01/1975	Design Single Wall:	NO
Registration Dt:	05/13/1986	Design Double Wall:	NO
Capacity (gal):	1000	Pip Dsgn Sngl Wll:	NO
Status:	REMOVED FROM GROUND	Pip Dsgn Dble Wll:	NO

Tank Material (as of August 7, 2024)

Steel:	YES
FRP (Fibergla Reinfor Plastic):	NO
Composite (Steel w/Ext FRP):	NO
Concrete:	NO
Steel w/External Jacket:	NO
Steel w/External Polyurethane:	NO

Tank External Containment (as of August 7, 2024)

Tnk Ext Contain Nonmetallic:	NO
Tnk Ext Contain Synthetic	NO
Tank:	
Tnk Ext Contain Rigid Trench:	NO

Tank Corrosion Protection Method (as of August 7, 2024)

External Dielectric:	NO
Cathodic Protection-Fact Inst:	NO
Cathodic Protection-Field Inst:	NO
Composite Tank:	NO

Map Key	Number of Records	Direction	Distance (mi/ft)	Elev/Diff (ft)	Site	DB
Coated Tank:		NO				
FRP Tank or Piping:		NO				
External Nonmetallic Jacket:		NO				
Unnecessary per Corr Protect Specialist:		NO				
<u>UST Tank Compartment (as of August 7, 2024)</u>						
UST Comprt ID:	81676				Substance Stored 1:	GASOLINE
Compartment ID:	A				Substance Stored 2:	
Capacity (gallons):	1000				Substance Stored 3:	
UST ID:		78098				
<u>Compartment Release Detection (as of August 7, 2024)</u>						
Vapor Monitoring:		NO				
Groundwater Monitoring:		NO				
Monitoring of Barrier:		NO				
Auto Tnk Gauge Test & Inv Ctrl:		NO				
Interstitial Monitor w/ Sec:		NO				
Weekly Manual Gauging:		NO				
Monthly Tank Gauging:		NO				
SIR & Inventory Control:		NO				
<u>Spill and Overfill Prevention (as of August 7, 2024)</u>						
Tight Fill Fit Container/Bucket:		NO				
Factory Spill Container/Bucket:		NO				
Delivery Shut-Off Valve:		NO				
Flow Restrictor Valve:		NO				
Alarm(set@<=90%) w/3a or 3b):		NO				
N/A-All Deliver to Tank<=25 gal:		NO				
Comp Release Detect Compli:		NO				
Piping Release Detect Compl:		NO				
Spill/Overfill Prevent Compli:		NO				
Comp Release Detect. Vary:		NO				
Piping Release Detect Vary:		NO				
Spill/Overfill Prevent. Variance:		NO				
Stage 1 Vapor Recovery:						
Stage 1 Installation Dt:						
<u>Piping Release Detection (as of August 7, 2024)</u>						
Vapor Monitoring:		NO				
Groundwater Monitoring:		NO				
Secondary Barrier Monitoring:		NO				
Interstitial Monitoring:		NO				
Monthly Piping Tightness Test:		NO				
Annual Test/Electro Monitor:		NO				
Triennial Tightness Test:		NO				
Auto Line Leak Detector:		NO				
SIR & Inventory Control:		NO				
Exempt System Suction:		NO				
<u>Piping External Containment (as of August 7, 2024)</u>						
Factory Nonmetal Jacket:		NO				
Synth Tnk Pit/Pipe-Tren Lnr:		NO				
Tank Vault/Rigid Trench Liner:		NO				
Piping Type Cd:						
Piping Type Desc:						

Map Key	Number of Records	Direction	Distance (mi/ft)	Elev/Diff (ft)	Site	DB

Piping Material (as of August 7, 2024)

Steel:	YES
FRP (Fibergla Reinfor Plastic):	NO
Concrete:	NO
Steel w/External Jacket:	NO
Nonmetallic Flexible Piping:	NO

Piping Connectors & Valves (as of August 7, 2024)

Shear/Impact Valves:	NO
Steel Swing-joints:	NO
Flexible Connectors:	NO

Piping Corrosion Protection Method (as of August 7, 2024)

External Dielectric:	NO
Cathodic Protection-Fact Inst:	NO
Cathodic Protection-Field Inst:	NO
Frp Tank or Piping:	NO
Nonmetallic Flexible Piping:	NO
Open Area/2nd Containment:	NO
Dual Protected:	NO
Unec per Corr Protect Spc:	NO
Tank Corr Protect Compliance:	NO
Piping Corr Protect Compli:	NO
Tank Corr Protect Variance:	NO
Piping Corr Protect Variance:	NO
Temp Out of Service Comp:	NO
Technical Compliance:	NO
Tank Tested:	NO
Installation Signature Dt:	08/07/1989

Inactive UST Information (as of October 3, 2024)

Tank ID:	1	Tank Install Dt:	01/01/1975
Tank Status:	REMOVED FROM GROUND	Tank Status Dt:	08/01/1991
Tank Cap (Gal):	1000	Own Cont F Nm:	
Fac Nm:	WILSHER	Own Cont L Nm:	
Fac Address:	1823 ANTOINE DR	Own Org Nm:	
Fac City:	HOUSTON	Own Mailing Add:	
Fac Nearest City:		Own Cont City:	
County:	HARRIS	Own Cont State:	
Fac Zip:	77055	Own Cont Zip:	
Fac Local Zip:	77055	Own Cont Area Cd:	
TCEQ Region:	12	Own Cont Phone:	
Fac Local Desc:			

Facility Billing Contacts (as of August 7, 2024)

Fac ID:	64282	Addr Deliverable:	YES
Additional ID:	761420982002087	Cnt First Nm:	LARRY E
Princ ID:	770420982002087	Cnt Middle Nm:	
Fac Nm:	WILSHER	Cnt Org Nm:	WILSON LARRY E
AR No:		Mail Addr (Dlvry):	1823 ANTOINE DR
UST Fee Cd:		Mail Addr (Int Dlvry):	
AST Fee Cd:		Mail City:	HOUSTON
Cnt Last Nm:	WILSON	Mail State:	TX
Cnt Title:		Mail Zip:	77055
Phone Area Cd:		Mail Zip Ext:	1801
Phone No:		Fax Area Cd:	
Phone Ext:		Fax No:	
Email:		Fax No Ext:	

Map Key	Number of Records	Direction	Distance (mi/ft)	Elev/Diff (ft)	Site	DB
12	1 of 3	ESE	0.07 / 378.16	71.35 / 0	TRINITY CONSTRUCTION 1902 AFTON ST HOUSTON TX 77055	LPST
LPST ID: 97540 PST ID: Facility ID: 44720 Site Name: TRINITY CONSTRUCTION Site Address: 1902 AFTON ST City Name: HOUSTON ZIP Code: 77055 County Name: HARRIS Addr Desc (Map): 1902 AFTON Source: TCEQ LPST Report; TCEQ Map Data Note: Documents related to facilities in Texas can be searched on TCEQ Records Online Central File Room (CFR): https://records.tceq.texas.gov/cs/idcplg?IdcService=TCEQ_SEARCH Basic information, including RN numbers, for facilities in TX can be searched on the TCEQ Central Registry: https://www15.tceq.texas.gov/crpub/ Information about how to use these resources can be found here: https://www.tceq.texas.gov/assets/public/agency/How-to-Use-Central-File-Room-Online.pdf Nearest City: HOUSTON Site Name (Map): TRINITY CONSTRUCTION Phys Addr (Map): 1902 AFTON ST City (Map): HOUSTON County (Map): HARRIS ZIP Code (Map): 77055 Lat DD (Map): 29.80526252 Long DD (Map): -95.47091264						
Historical Documents: For some sites in Texas, ERIS is able to provide access to historical regulatory documents previously obtained via Public Information Request (PIR). https://erisservice7.ecologeris.com/ErisExt/tceq/tceqdoc.ashx?ID=1YgDHyVsQ-4mAKeuL-19p-0ccFrcJw8Zg?usp=sharing The above document collection is not comprehensive nor up-to-date; it is provided for informational purposes only. For comprehensive, up-to-date documents, readers are referred to the TCEQ Records Services: https://www.tceq.texas.gov/agency/data/records-services/reginfo.html						
<u>TCEQ LPST Report</u>						
Ref No: RN102887452 Closure Date: 03/01/1996 Discovered Date: 06/28/1990 Rem Program: LPST Program: 1 - RPR Corrective Action Status: 6A - FINAL CONCURRENCE ISSUED Priority Status: 4A - SOIL CONTAMINATION ONLY REQUIRES FULL SITE ASSESSMENT RAP Reported Date: 06/28/1990 Entered Date: 12/17/1990 TCEQ Region: REGION 12 - HOUSTON Project Manager: HWELCH						
<u>TCEQ Map Data</u>						
Region: REGION 12 - HOUSTON X: -95.47091264099998 Y: 29.805262520999975 Horz Ref: OTHER Horz Date: 19901217 Horz Meth: ADDMAT_NUM Horz Acc: -9999 Horz Org: TCEQ Horz Datum: NAD83 Horz Desc:						
12	2 of 3	ESE	0.07 / 378.16	71.35 / 0	WS BELLOWS CONSTRUCTION 1902 AFTON ST HOUSTON TX 77055	AST
Facility ID: 73556 UST Fin Assu Req (Web): Yes PST ID No: 44720 No of Active USTs (Web): 1 Facility Status (Web): ACTIVE No of Active ASTs (Web): 0 Fac Exempt Status (Web): No Facility Type (Web): FLEET REFUELING Note: Documents related to facilities in Texas can be searched on TCEQ Records Online Central File Room (CFR): https://records.tceq.texas.gov/cs/idcplg?IdcService=TCEQ_SEARCH Basic information, including RN numbers, for facilities in TX can be searched on the TCEQ Central Registry: https://www15.tceq.texas.gov/crpub/						

Map Key	Number of Records	Direction	Distance (mi/ft)	Elev/Diff (ft)	Site	DB

Historical Documents:

Information about how to use these resources can be found here: <https://www.tceq.texas.gov/assets/public/agency/How-to-Use-Central-File-Room-Online.pdf>
For some sites in Texas, ERIS is able to provide access to historical regulatory documents previously obtained via Public Information Request (PIR).

<https://erisservice7.ecologeris.com/ErisExt/tceq/tceqdoc.ashx?ID=1fkLsEJe6jpNozVhGq3SwblSHl2aKn6Pu?usp=sharing>

The above document collection is not comprehensive nor up-to-date; it is provided for informational purposes only.

For comprehensive, up-to-date documents, readers are referred to the TCEQ Records Services: <https://www.tceq.texas.gov/agency/data/records-services/reqinfo.html>

Data Source:

Raw Data - Aboveground Storage Tank (AST) Extract (Web); Petroleum Storage Tank (as of 18 March, 2020) (Map)

Application Information (as of August 7, 2024)

Applicatn Rec Dt: 07/29/2024

Signature Dt:

Enforcement Action: No

Enforce Action Dt:

Signature Role:

Signature Company:

Signature Title:

Signature First Nm:

Signature Mid Nm:

Signature Last Nm:

Contact Information (as of August 7, 2024)

Fac Cnt Org Nm: WS BELLOWS CONSTRUCTION

Fac Cnt Title: EQUIP SUPT

Fac Cnt First Nm: THOMAS

Fac Cnt Middle Nm:

Fac Cnt Last Nm: NEWTON

Fac Cnt Phone No Cd: 713

Fac Cnt Phone No: 6802132

Fac Cnt Phone No: 0

Ext:

Addr Deliverable:

Fac Cnt Email: TNEWTON@WSBELLOWS.COM

Fac Cnt M Addr (D):

Fac Cnt M Addr (Int D):

Fac Cnt M Addr City:

Fac Cnt M Addr Zip:

Fac Cnt M Addr Zip

Ext:

Fac Cnt M Addr State:

Fac Cnt Fax No Cd:

Fac Cnt Fax No:

Fac Cnt Fax No Ext:

Owner Details (as of August 7, 2024)

Princ ID: 426336532001344

Additional ID: 827533612002263

Owner CN: CN600590194

Comp/Own Last Nm: W S BELLOWS CONSTRUCTION CORPORATION

Owner F Nm:

Owner M Nm:

Owner Eff Begin Dt: 10/06/1987

Owner Type Cd: CO

Owner Type: Corporation/Company

State Tax ID: 17410559003

Cnt Role: OWNCON

Cnt First Nm: THOMAS

Cnt Middle Nm:

Cnt Last Nm: NEWTON

Cnt Title: EQUIP SUPT

Cnt Orgn Nm: W S BELLOWS CONSTRUCTION CORPORATION

Email:

Mail Addr (Dlvry): PO BOX 2132

Mail Addr (Int Deliv):

Mai City: HOUSTON

Mail State: TX

Mail Zip: 77252

Mail Zip Ext: 2132

Addr Foreign Pstl Cd:

Addr Ctry Code:

Phone No Ctry Code: 1

Phone Area Code: 713

Phone No: 6802132

Phone Ext: 0

Fax No Ctry Cd:

Fax Area Cd:

Fax No:

Fax Ext:

Operator Details (as of August 7, 2024)

Princ ID: 426336532001344

Mail Addr (Int Deliv):

Map Key	Number of Records	Direction	Distance (mi/ft)	Elev/Diff (ft)	Site	DB
Additional ID:	827533612002263				Mai City:	HOUSTON
Owner CN:	CN600590194				Mail State:	TX
Comp/Own Last Nm:	W S BELLOWS CONSTRUCTION CORPORATION				Mail Zip:	77252
Owner F Nm:					Mail Zip Ext:	2132
Owner M Nm:					Addr Foreign Pstl Cd:	
Owner Eff Begin Dt:	10/06/1987				Addr Ctry Code:	
Owner Type Cd:	CO				Phone No Ctry Code:	0
Owner Type:	Corporation/Company				Phone Area Code:	713
Cnt Role:	OPRCON				Phone No:	6802132
Cnt First Nm:	JAMES				Phone Ext:	0
Cnt Middle Nm:					Fax No Ctry Cd:	
Cnt Last Nm:	STEVENSON				Fax Area Cd:	
Cnt Title:					Fax No:	
Cnt Orgn Nm:	W S BELLOWS CONSTRUCTION CORPORATION				Fax Ext:	
Mail Addr (Dlvry):	PO BOX 2132				Email:	
Addr Devilerable:						

Self-Certification Details (as of August 7, 2024)

Fac ID:	73556
Self Cert ID:	373149
Signature Dt:	07/06/2022
Signature Nm:	THOMAS NEWTON
Signature Title:	EQUIP SUPT
Signature Type Role:	LEGAL AUTH REP OWNER
Filing Status:	RENEWAL
Registration Self-Certificatn:	YES
Fac Fees Self-Certificatn:	YES
Fin Assurance Self-Cert:	YES
Tech Standards Self-Cert:	YES
Delivery Certificate Expire:	08/31/2023
Reporting Method Code:	P
Reporting Method Desc:	Paper
Tank Corr Protect Compl:	YES
Piping Corr Protect Compl:	YES
Comp Release Detect Compl:	YES
Piping Release Detect Compl:	YES
Spill Prev and Overfill Compl:	YES
Fac ID:	73556
Self Cert ID:	307183
Signature Dt:	07/25/2018
Signature Nm:	THOMAS NEWTON
Signature Title:	EQUIPMENT SUPERINTENDENT
Signature Type Role:	OWNER
Filing Status:	RENEWAL
Registration Self-Certificatn:	YES
Fac Fees Self-Certificatn:	YES
Fin Assurance Self-Cert:	YES
Tech Standards Self-Cert:	YES
Delivery Certificate Expire:	08/31/2019
Reporting Method Code:	P
Reporting Method Desc:	Paper
Tank Corr Protect Compl:	YES
Piping Corr Protect Compl:	YES
Comp Release Detect Compl:	YES
Piping Release Detect Compl:	YES
Spill Prev and Overfill Compl:	YES
Fac ID:	73556
Self Cert ID:	94020
Signature Dt:	07/14/2011
Signature Nm:	THOMAS NEWTON
Signature Title:	EQUIP SUPT
Signature Type Role:	LEGAL AUTH REP OWNER
Filing Status:	RENEWAL

Map Key	Number of Records	Direction	Distance (mi/ft)	Elev/Diff (ft)	Site	DB
Registration Self-Certificatn:		YES				
Fac Fees Self-Certificatn:		YES				
Fin Assurance Self-Cert:		YES				
Tech Standards Self-Cert:		YES				
Delivery Certificate Expire:		08/31/2012				
Reporting Method Code:						
Reporting Method Desc:						
Tank Corr Protect Compl:						
Piping Corr Protect Compl:						
Comp Release Detect Compl:						
Piping Release Detect Compl:						
Spill Prev and Overfill Compl:						
Fac ID:		73556				
Self Cert ID:		94017				
Signature Dt:		07/18/2008				
Signature Nm:		THOMAS NEWTON				
Signature Title:		EQUIP SUPT				
Signature Type Role:		LEGAL AUTH REP OWNER				
Filing Status:		RENEWAL				
Registration Self-Certificatn:		YES				
Fac Fees Self-Certificatn:		YES				
Fin Assurance Self-Cert:		YES				
Tech Standards Self-Cert:		YES				
Delivery Certificate Expire:		08/31/2009				
Reporting Method Code:						
Reporting Method Desc:						
Tank Corr Protect Compl:						
Piping Corr Protect Compl:						
Comp Release Detect Compl:						
Piping Release Detect Compl:						
Spill Prev and Overfill Compl:						
Fac ID:		73556				
Self Cert ID:		94014				
Signature Dt:		07/05/2005				
Signature Nm:		THOMAS NEWTON				
Signature Title:		EQUIP SUPT				
Signature Type Role:		LEGAL AUTH REP OWNER				
Filing Status:		RENEWAL				
Registration Self-Certificatn:		YES				
Fac Fees Self-Certificatn:		YES				
Fin Assurance Self-Cert:		YES				
Tech Standards Self-Cert:		YES				
Delivery Certificate Expire:		08/31/2006				
Reporting Method Code:						
Reporting Method Desc:						
Tank Corr Protect Compl:						
Piping Corr Protect Compl:						
Comp Release Detect Compl:						
Piping Release Detect Compl:						
Spill Prev and Overfill Compl:						
Fac ID:		73556				
Self Cert ID:		94011				
Signature Dt:		08/01/2002				
Signature Nm:		THOMAS NEWTON				
Signature Title:						
Signature Type Role:		LEGAL AUTH REP OWNER				
Filing Status:		RENEWAL				
Registration Self-Certificatn:		YES				
Fac Fees Self-Certificatn:		YES				
Fin Assurance Self-Cert:		YES				
Tech Standards Self-Cert:		YES				
Delivery Certificate Expire:		08/31/2003				
Reporting Method Code:						
Reporting Method Desc:						
Tank Corr Protect Compl:						
Piping Corr Protect Compl:						

Map Key	Number of Records	Direction	Distance (mi/ft)	Elev/Diff (ft)	Site	DB
Comp Release Detect Compl: Piping Release Detect Compl: Spill Prev and Overfill Compl:						
Fac ID:		73556				
Self Cert ID:		94016				
Signature Dt:		08/16/2007				
Signature Nm:		THOMAS NEWTON				
Signature Title:		EQUIP SUPT				
Signature Type Role:		LEGAL AUTH REP OWNER				
Filing Status:		RENEWAL				
Registration Self-Certificatn:		YES				
Fac Fees Self-Certificatn:		YES				
Fin Assurance Self-Cert:		YES				
Tech Standards Self-Cert:		YES				
Delivery Certificate Expire:		08/31/2008				
Reporting Method Code:						
Reporting Method Desc:						
Tank Corr Protect Compl:						
Piping Corr Protect Compl:						
Comp Release Detect Compl:						
Piping Release Detect Compl:						
Spill Prev and Overfill Compl:						
Fac ID:		73556				
Self Cert ID:		223261				
Signature Dt:		07/23/2013				
Signature Nm:		THOMAS NEWTON				
Signature Title:		EQUIP SUPR				
Signature Type Role:		LEGAL AUTH REP OWNER				
Filing Status:		RENEWAL				
Registration Self-Certificatn:		YES				
Fac Fees Self-Certificatn:		YES				
Fin Assurance Self-Cert:		YES				
Tech Standards Self-Cert:		YES				
Delivery Certificate Expire:		08/31/2014				
Reporting Method Code:		P				
Reporting Method Desc:		Paper				
Tank Corr Protect Compl:		YES				
Piping Corr Protect Compl:		YES				
Comp Release Detect Compl:		YES				
Piping Release Detect Compl:		YES				
Spill Prev and Overfill Compl:		YES				
Fac ID:		73556				
Self Cert ID:		239612				
Signature Dt:		07/07/2014				
Signature Nm:		THOMAS NEWTON				
Signature Title:		EQUIP SUPT				
Signature Type Role:		LEGAL AUTH REP OWNER				
Filing Status:		RENEWAL				
Registration Self-Certificatn:		YES				
Fac Fees Self-Certificatn:		YES				
Fin Assurance Self-Cert:		YES				
Tech Standards Self-Cert:		YES				
Delivery Certificate Expire:		08/31/2015				
Reporting Method Code:		P				
Reporting Method Desc:		Paper				
Tank Corr Protect Compl:		YES				
Piping Corr Protect Compl:		YES				
Comp Release Detect Compl:		YES				
Piping Release Detect Compl:		YES				
Spill Prev and Overfill Compl:		YES				
Fac ID:		73556				
Self Cert ID:		94018				
Signature Dt:		07/14/2009				
Signature Nm:		THOMAS NEWTON				
Signature Title:		EQUIP SUPT				

Map Key	Number of Records	Direction	Distance (mi/ft)	Elev/Diff (ft)	Site	DB
Signature Type Role:		LEGAL AUTH REP OWNER				
Filing Status:		RENEWAL				
Registration Self-Certificatn:		YES				
Fac Fees Self-Certificatn:		YES				
Fin Assurance Self-Cert:		YES				
Tech Standards Self-Cert:		YES				
Delivery Certificate Expire:		08/31/2010				
Reporting Method Code:						
Reporting Method Desc:						
Tank Corr Protect Compl:						
Piping Corr Protect Compl:						
Comp Release Detect Compl:						
Piping Release Detect Compl:						
Spill Prev and Overfill Compl:						
Fac ID:		73556				
Self Cert ID:		341071				
Signature Dt:		07/09/2020				
Signature Nm:		THOMAS NEWTON				
Signature Title:		EQUIP SUPT				
Signature Type Role:		LEGAL AUTH REP OWNER				
Filing Status:		RENEWAL				
Registration Self-Certificatn:		YES				
Fac Fees Self-Certificatn:		YES				
Fin Assurance Self-Cert:		YES				
Tech Standards Self-Cert:		YES				
Delivery Certificate Expire:		08/31/2021				
Reporting Method Code:		P				
Reporting Method Desc:		Paper				
Tank Corr Protect Compl:		YES				
Piping Corr Protect Compl:		YES				
Comp Release Detect Compl:		YES				
Piping Release Detect Compl:		YES				
Spill Prev and Overfill Compl:		YES				
Fac ID:		73556				
Self Cert ID:		391245				
Signature Dt:		07/10/2023				
Signature Nm:		THOMAS NEWTON				
Signature Title:		EQUIP SUPT				
Signature Type Role:		LEGAL AUTH REP OWNER				
Filing Status:		RENEWAL				
Registration Self-Certificatn:		YES				
Fac Fees Self-Certificatn:		YES				
Fin Assurance Self-Cert:		YES				
Tech Standards Self-Cert:		YES				
Delivery Certificate Expire:		08/31/2024				
Reporting Method Code:		P				
Reporting Method Desc:		Paper				
Tank Corr Protect Compl:		YES				
Piping Corr Protect Compl:		YES				
Comp Release Detect Compl:		YES				
Piping Release Detect Compl:		YES				
Spill Prev and Overfill Compl:		YES				
Fac ID:		73556				
Self Cert ID:		356575				
Signature Dt:		06/29/2021				
Signature Nm:		THOMAS NEWTON				
Signature Title:		EQUIP SUPT				
Signature Type Role:		LEGAL AUTH REP OWNER				
Filing Status:		RENEWAL				
Registration Self-Certificatn:		YES				
Fac Fees Self-Certificatn:		YES				
Fin Assurance Self-Cert:		YES				
Tech Standards Self-Cert:		YES				
Delivery Certificate Expire:		08/31/2022				
Reporting Method Code:		P				
Reporting Method Desc:		Paper				

Map Key	Number of Records	Direction	Distance (mi/ft)	Elev/Diff (ft)	Site	DB
Tank Corr Protect Compl:		YES				
Piping Corr Protect Compl:		YES				
Comp Release Detect Compl:		YES				
Piping Release Detect Compl:		YES				
Spill Prev and Overfill Compl:		YES				
Fac ID:		73556				
Self Cert ID:		323463				
Signature Dt:		07/16/2019				
Signature Nm:		THOMAS NEWTON				
Signature Title:		EQUIPMENT SUPERINTENDENT				
Signature Type Role:		LEGAL AUTH REP OWNER				
Filing Status:		RENEWAL				
Registration Self-Certificatn:		YES				
Fac Fees Self-Certificatn:		YES				
Fin Assurance Self-Cert:		YES				
Tech Standards Self-Cert:		YES				
Delivery Certificate Expire:		08/31/2020				
Reporting Method Code:		P				
Reporting Method Desc:		Paper				
Tank Corr Protect Compl:		YES				
Piping Corr Protect Compl:		YES				
Comp Release Detect Compl:		YES				
Piping Release Detect Compl:		YES				
Spill Prev and Overfill Compl:		YES				
Fac ID:		73556				
Self Cert ID:		289450				
Signature Dt:		07/07/2017				
Signature Nm:		THOMAS NEWTON				
Signature Title:		EQUIPMENT SUPERINTENDENT				
Signature Type Role:		LEGAL AUTH REP OWNER				
Filing Status:		RENEWAL				
Registration Self-Certificatn:		YES				
Fac Fees Self-Certificatn:		YES				
Fin Assurance Self-Cert:		YES				
Tech Standards Self-Cert:		YES				
Delivery Certificate Expire:		08/31/2018				
Reporting Method Code:		P				
Reporting Method Desc:		Paper				
Tank Corr Protect Compl:		YES				
Piping Corr Protect Compl:		YES				
Comp Release Detect Compl:		YES				
Piping Release Detect Compl:		YES				
Spill Prev and Overfill Compl:		YES				
Fac ID:		73556				
Self Cert ID:		273713				
Signature Dt:		08/11/2016				
Signature Nm:		THOMAS NEWTON				
Signature Title:		EQUIP SUPT				
Signature Type Role:		LEGAL AUTH REP OWNER				
Filing Status:		RENEWAL				
Registration Self-Certificatn:		YES				
Fac Fees Self-Certificatn:		YES				
Fin Assurance Self-Cert:		YES				
Tech Standards Self-Cert:		YES				
Delivery Certificate Expire:		08/31/2017				
Reporting Method Code:		P				
Reporting Method Desc:		Paper				
Tank Corr Protect Compl:		YES				
Piping Corr Protect Compl:		YES				
Comp Release Detect Compl:		YES				
Piping Release Detect Compl:		YES				
Spill Prev and Overfill Compl:		YES				
Fac ID:		73556				
Self Cert ID:		94021				
Signature Dt:		07/18/2012				

Map Key	Number of Records	Direction	Distance (mi/ft)	Elev/Diff (ft)	Site	DB
Signature Nm:		THOMAS NEWTON				
Signature Title:		EQUIP SUPT				
Signature Type Role:		LEGAL AUTH REP OWNER				
Filing Status:		RENEWAL				
Registration Self-Certificatn:		YES				
Fac Fees Self-Certificatn:		YES				
Fin Assurance Self-Cert:		YES				
Tech Standards Self-Cert:		YES				
Delivery Certificate Expire:		08/31/2013				
Reporting Method Code:						
Reporting Method Desc:						
Tank Corr Protect Compl:						
Piping Corr Protect Compl:						
Comp Release Detect Compl:						
Piping Release Detect Compl:						
Spill Prev and Overfill Compl:						
Fac ID:		73556				
Self Cert ID:		94019				
Signature Dt:		07/22/2010				
Signature Nm:		THOMAS NEWTON				
Signature Title:		EQUIP SUPT				
Signature Type Role:		LEGAL AUTH REP OWNER				
Filing Status:		RENEWAL				
Registration Self-Certificatn:		YES				
Fac Fees Self-Certificatn:		YES				
Fin Assurance Self-Cert:		YES				
Tech Standards Self-Cert:		YES				
Delivery Certificate Expire:		08/31/2011				
Reporting Method Code:						
Reporting Method Desc:						
Tank Corr Protect Compl:						
Piping Corr Protect Compl:						
Comp Release Detect Compl:						
Piping Release Detect Compl:						
Spill Prev and Overfill Compl:						
Fac ID:		73556				
Self Cert ID:		94015				
Signature Dt:		07/18/2006				
Signature Nm:		THOMAS NEWTON				
Signature Title:		EQUIP SUPT				
Signature Type Role:		LEGAL AUTH REP OWNER				
Filing Status:		RENEWAL				
Registration Self-Certificatn:		YES				
Fac Fees Self-Certificatn:		YES				
Fin Assurance Self-Cert:		YES				
Tech Standards Self-Cert:		YES				
Delivery Certificate Expire:		08/31/2007				
Reporting Method Code:						
Reporting Method Desc:						
Tank Corr Protect Compl:						
Piping Corr Protect Compl:						
Comp Release Detect Compl:						
Piping Release Detect Compl:						
Spill Prev and Overfill Compl:						
Fac ID:		73556				
Self Cert ID:		94010				
Signature Dt:		09/11/2001				
Signature Nm:		THOMAS NEWTON				
Signature Title:		EQUIP SUPT				
Signature Type Role:		LEGAL AUTH REP OWNER				
Filing Status:		INITIAL				
Registration Self-Certificatn:		YES				
Fac Fees Self-Certificatn:		YES				
Fin Assurance Self-Cert:		YES				
Tech Standards Self-Cert:		YES				
Delivery Certificate Expire:		08/31/2002				

Map Key	Number of Records	Direction	Distance (mi/ft)	Elev/Diff (ft)	Site	DB
Reporting Method Code:						
Reporting Method Desc:						
Tank Corr Protect Compl:						
Piping Corr Protect Compl:						
Comp Release Detect Compl:						
Piping Release Detect Compl:						
Spill Prev and Overfill Compl:						
Fac ID:						
Self Cert ID:						
Signature Dt:						
Signature Nm:						
Signature Title:						
Signature Type Role:						
Filing Status:						
Registration Self-Certificatn:						
Fac Fees Self-Certificatn:						
Fin Assurance Self-Cert:						
Tech Standards Self-Cert:						
Delivery Certificate Expire:						
Reporting Method Code:						
Reporting Method Desc:						
Tank Corr Protect Compl:						
Piping Corr Protect Compl:						
Comp Release Detect Compl:						
Piping Release Detect Compl:						
Spill Prev and Overfill Compl:						
Fac ID:						
Self Cert ID:						
Signature Dt:						
Signature Nm:						
Signature Title:						
Signature Type Role:						
Filing Status:						
Registration Self-Certificatn:						
Fac Fees Self-Certificatn:						
Fin Assurance Self-Cert:						
Tech Standards Self-Cert:						
Delivery Certificate Expire:						
Reporting Method Code:						
Reporting Method Desc:						
Tank Corr Protect Compl:						
Piping Corr Protect Compl:						
Comp Release Detect Compl:						
Piping Release Detect Compl:						
Spill Prev and Overfill Compl:						
Fac ID:						
Self Cert ID:						
Signature Dt:						
Signature Nm:						
Signature Title:						
Signature Type Role:						
Filing Status:						
Registration Self-Certificatn:						
Fac Fees Self-Certificatn:						
Fin Assurance Self-Cert:						
Tech Standards Self-Cert:						
Delivery Certificate Expire:						
Reporting Method Code:						
Reporting Method Desc:						
Tank Corr Protect Compl:						
Piping Corr Protect Compl:						
Comp Release Detect Compl:						
Piping Release Detect Compl:						
Spill Prev and Overfill Compl:						

Map Key	Number of Records	Direction	Distance (mi/ft)	Elev/Diff (ft)	Site	DB

Construction Notification (as of August 7, 2024)

Noc ID:	11771	UST Replacement:	No
Fac ID:	73556	UST Abandonment:	No
Historic Track No:	NONE	AST Stage I:	No
Form Received Dt:		AST Installation:	No
Applica Receivd Dt:	04/15/2010	Sign First Nm:	
Sched Constrn Dt:	04/13/2010	Sign Middle Nm:	
Signature Dt:		Signature Last Nm:	
UST Stage I:	No	Signature Title:	
UST Improvement:	No	Signature Role:	
UST Installation:	No	Waiver Flg:	No
UST Removal:	No	Late Filing Flg:	Yes
UST Repair:	No		
UST Return to Service:	No		
Signature Company:			
Ownr Nm at Time of Construct:			
Owner Cn at Time of Construct:			
Owner Ar at Time of Construct:	21338		
General Desc:	REMOVAL OF (1) 2000 GAL AST.		

Facility Billing Contacts (as of August 7, 2024)

Fac ID:	73556	Mail Addr (Deliv):	PO BOX 2132
Additional ID:	827533612002263	Mail Addr (Int Deliv):	
Princ ID:	426336532001344	Mail City:	HOUSTON
Fac Nm:	WS BELLOWS CONSTRUCTION	Mail State:	TX
AR No:	21338	Mail Zip:	77252
UST Fee Cd:	A	Mail Zip Ext:	2132
AST Fee Cd:	U	Phone Area Code:	
Cnt First Nm:	THOMAS	Phone No:	
Cnt Middle Nm:		Phone Ext:	
Cnt Last Nm:	NEWTON	Fax Area Code:	
Cnt Title:		Fax No:	
Cnt Orgn Nm:	W S BELLOWS CONSTRUCTION CORPORATION	Fax No Ext:	
Email:		Cnt Addr Deliver:	YES

Tank Information (as of August 7, 2024)

Fac ID:	73556	Registration Dt:	10/16/2001
AST ID:	198585	Status Begin Dt:	04/13/2010
Tank ID:	1	Regulatory Status:	FULLY REGULATED
Installation Dt:	06/01/1990	Substance Stored:	DIESEL
Capacity (gal):	2000	Substance Stored 2:	
Status:	OUT OF USE	Substance Stored 3:	
Multiple Comprtmnt:	NO		

Material of Construction (as of August 7, 2024)

AST ID:	198585	Fiberglass:	NO
Fac ID:	73556	Aluminum:	NO
Tank ID:	1	Corrugated Metal:	NO
Steel:	YES	Concrete:	NO

Containment Details (as of August 7, 2024)

AST ID:	198585	Concrete:	YES
Fac ID:	73556	None:	NO
Tank ID:	1	Stage 1 Vpr Rcvry:	
Earthen Dike:	NO	Stage 1 Install Dt:	
Containment Liner:	NO		

Map Key	Number of Records	Direction	Distance (mi/ft)	Elev/Diff (ft)	Site	DB

Inactive AST Information (as of October 3, 2024)

Tk ID:	1	Own Cont State:	TX
Tk Status:	OUT OF USE	Own Cont Zip:	77252
Own Cont F Nm:	THOMAS	Own Cont Area Code:	713
Own Cont L Nm:	NEWTON	Own Cont Phone:	6802132
Own Cont Mailing:	PO BOX 2132	Substance Stored:	DIESEL
Own Cont City:	HOUSTON	Tk Capacity (Gal):	2000
Own Org Nm:	W S BELLOWS CONSTRUCTION CORPORATION		
Fac Nm:	WS BELLOWS CONSTRUCTION		
Fac Address:	1902 AFTON ST		
Fac City:	HOUSTON		
Fac Zip:	77055		
Fac Local Descript:			
Fac Nearst City:			
Fac County:	HARRIS		
Fac Local Zip:	77055		
TCEQ Region:	12		
Multiple Compartments:	N		
Substance Stored 2:			
Substance Stored 3:			
Tank Install Dt:	06/01/1990		
Tank Status Begin Dt:	04/13/2010		

TCEQ Map Data Details (as of March 18, 2020)

Fac ID:	44720	Horz Acc:	5
LPST ID:		Horz Ref:	
TDA PST ID:		Horz Dt:	2013/05/14 00:00:00+00
UST Type:	FULLY REGULATED	Horz Org:	UTA
Approved Dt:	2016/10/13 00:00:00+00	Horz Datum:	NAD83
Energy Act:	Yes	Lat DD:	29.80488
No of Active UST:	1	Long DD:	-95.4712
RN:	RN102887452	X:	-95.471192969
TCEQ Region:	REGION 12 - HOUSTON	Y:	29.804874798
Horz Meth:	GPS_DIFF		
Phys Loc Desc:			
Fac Nm:	WS BELLOWS CONSTRUCTION		
Address:	1902 AFTON ST		
City:	HOUSTON		
State:	TX		
Zip:	77055		
County:	HARRIS		

<u>12</u>	3 of 3	ESE	0.07 / 378.16	71.35 / 0	WS BELLOWS CONSTRUCTION 1902 AFTON ST HOUSTON TX 77055	UST

Facility ID:	73556
PST ID No:	44720
UST Fin Assu Req (Web):	Yes
Facility Status (Web):	ACTIVE
No of Active USTs (Web):	1
No of Active ASTs (Web):	0
Fac Exempt Status (Web):	No
Facility Type (Web):	FLEET REFUELING
Fac Begin Date (Web):	10/06/1987
Historical Documents:	For some sites in Texas, ERIS is able to provide access to historical regulatory documents previously obtained via Public Information Request (PIR). https://eriservice7.ecologeris.com/ErisExt/tceq/tceqdoc.ashx?ID=1fkLsEJe6jpNozVhGq3SwblSHI2aKn6Pu?usp=sharing

The above document collection is not comprehensive nor up-to-date; it is provided for informational purposes only.

For comprehensive, up-to-date documents, readers are referred to the TCEQ Records Services: <https://www.tceq.texas.gov/agency/data/records-services/reqinfo.html>

Note: Documents related to facilities in Texas can be searched on TCEQ Records Online Central File Room (CFR):

Map Key	Number of Records	Direction	Distance (mi/ft)	Elev/Diff (ft)	Site	DB

https://records.tceq.texas.gov/cs/idcplg?IdcService=TCEQ_SEARCH
 Basic information, including RN numbers, for facilities in TX can be searched on the TCEQ Central Registry: <https://www15.tceq.texas.gov/crpub/>
 Information about how to use these resources can be found here: <https://www.tceq.texas.gov/assets/public/agency/How-to-Use-Central-File-Room-Online.pdf>
 Raw Data - UST Extract (Web); Petroleum Storage Tank (as of 18 March, 2020) (Map)

Data Source:

Application Information (as of August 7, 2024)

Applicatn Rec Dt:	07/29/2024	Signature Title:
Signature Dt:		Signature Role:
Signature Company:		Signature First Nm:
Enforcement Action:	No	Signature Mid Nm:
Enforce Action Dt:		Signature Last Nm:

Contact Information (as of August 7, 2024)

Fac Cnt First Nm:	THOMAS	Fac Cnt M Addr Dlv:
Fac Cnt Middle Nm:		Fac Cnt M Addr Int D:
Fac Cnt Last Nm:	NEWTON	Fac Cont M City:
Fac Cnt Title:	EQUIP SUPT	Fac Cont M State:
Fac Cnt Org Nm:	WS BELLOWS CONSTRUCTION	Fac Cont M Zip:
Fac Cnt Phone No Cd:	713	Fac Cont M Zip Ext:
Fac Cnt Phone No:	6802132	Fac Cont Fax No Cd:
Fac Cnt Phn No Ext:	0	Fac Cont Fax No:
Fac Cnt Email:	TNEWTON@WSBELLOWS.COM	Fac Cont Fax No Ext:
Addr Deliverable:		

Owner Details (as of August 7, 2024)

Princ ID:	426336532001344	Mail Addr (Deliv):	PO BOX 2132
Additional ID:	827533612002263	Mail Addr (Int Del):	
Owner CN:	CN600590194	Mai City:	HOUSTON
Comp/Own Last Nm:	W S BELLOWS CONSTRUCTION CORPORATION	Mail State:	TX
Owner First Nm:		Mail Zip:	77252
Middle Nm:		Mail Zip Ext:	2132
Owner Eff Begin Dt:	10/06/1987	Addr For Pst Cd:	
Owner Type Cd:	CO	Addr Country Cd:	
Owner Type:	Corporation/Company	Phone No Ctry Cd:	1
State Tax ID:	17410559003	Phone Area Cd:	713
Cnt Orgn Nm:	W S BELLOWS CONSTRUCTION CORPORATION	Phone No:	6802132
Cnt Role:	OWNCON	Phone Ext:	0
Cnt First Nm:	THOMAS	Fax No Country Cd:	
Cnt Middle Nm:		Fax Area Cd:	
Cnt Last Nm:	NEWTON	Fax No:	
Cnt Title:	EQUIP SUPT	Fax Ext:	
Email:			

Operator Details (as of August 7, 2024)

Princ ID:	426336532001344	Cnt First Nm:	JAMES
Additional ID:	827533612002263	Cnt Middle Nm:	
Operator CN:	CN600590194	Cnt Role:	OPRCON
Comp/Opr Last Nm:	W S BELLOWS CONSTRUCTION CORPORATION	Cnt Organization Nm:	W S BELLOWS CONSTRUCTION CORPORATION
Operator First Nm:		Mail Addr (Delivery):	PO BOX 2132
Operator Middle Nm:		Addr Int (Delivery):	
Oper Efft Begin Dt:	10/06/1987	Mailing City:	HOUSTON
Operator Type Cd:	CO	Mailing State:	TX
Operator Type Desc:	Corporation/Company	Mailing Zip:	77252
Cnt Last Nm:	STEVENSON	Mailing Zip Ext:	2132
Cnt Title:		Addr Foreign Pst Cd:	
Phone No Country:	0	Address Country Cd:	

Map Key	Number of Records	Direction	Distance (mi/ft)	Elev/Diff (ft)	Site	DB
Phone Area Cd:	713				Fax No Country:	
Phone No:	6802132				Fax Area Cd:	
Phone Ext:	0				Fax No:	
Email:					Fax Ext:	

Self-Certification Details (as of August 7, 2024)

Fac ID: 73556
Self Cert ID: 94016
Signature Dt: 08/16/2007
Signature Nm: THOMAS NEWTON
Signature Title: EQUIP SUPT
Signature Type Role: LEGAL AUTH REP OWNER
Filing Status: RENEWAL
Registration Self-Certification: YES
Fac Fees Self-Certification: YES
Fin Assurance Self-Cert: YES
Tech Standards Self-Cert: YES
Delivery Certificate Expire: 08/31/2008
Reporting Method Cd:
Reporting Method Desc:
Tank Corr Protect Compl:
Piping Corr Protect Compl:
Comp Release Detect Compl:
Piping Release Detect Compl:
Spill Prev & Overfill Compl:

Fac ID: 73556
Self Cert ID: 94013
Signature Dt: 07/21/2004
Signature Nm: THOMAS NEWTON
Signature Title:
Signature Type Role: LEGAL AUTH REP OWNER
Filing Status: RENEWAL
Registration Self-Certification: YES
Fac Fees Self-Certification: YES
Fin Assurance Self-Cert: YES
Tech Standards Self-Cert: YES
Delivery Certificate Expire: 08/31/2005
Reporting Method Cd:
Reporting Method Desc:
Tank Corr Protect Compl:
Piping Corr Protect Compl:
Comp Release Detect Compl:
Piping Release Detect Compl:
Spill Prev & Overfill Compl:

Fac ID: 73556
Self Cert ID: 239612
Signature Dt: 07/07/2014
Signature Nm: THOMAS NEWTON
Signature Title: EQUIP SUPT
Signature Type Role: LEGAL AUTH REP OWNER
Filing Status: RENEWAL
Registration Self-Certification: YES
Fac Fees Self-Certification: YES
Fin Assurance Self-Cert: YES
Tech Standards Self-Cert: YES
Delivery Certificate Expire: 08/31/2015
Reporting Method Cd: P
Reporting Method Desc: Papers
Tank Corr Protect Compl: YES
Piping Corr Protect Compl: YES
Comp Release Detect Compl: YES
Piping Release Detect Compl: YES
Spill Prev & Overfill Compl: YES

Fac ID: 73556

Map Key	Number of Records	Direction	Distance (mi/ft)	Elev/Diff (ft)	Site	DB
Self Cert ID:		391245				
Signature Dt:		07/10/2023				
Signature Nm:		THOMAS NEWTON				
Signature Title:		EQUIP SUPT				
Signature Type Role:		LEGAL AUTH REP OWNER				
Filing Status:		RENEWAL				
Registration Self-Certification:		YES				
Fac Fees Self-Certification:		YES				
Fin Assurance Self-Cert:		YES				
Tech Standards Self-Cert:		YES				
Delivery Certificate Expire:		08/31/2024				
Reporting Method Cd:		P				
Reporting Method Desc:		Papers				
Tank Corr Protect Compl:		YES				
Piping Corr Protect Compl:		YES				
Comp Release Detect Compl:		YES				
Piping Release Detect Compl:		YES				
Spill Prev & Overfill Compl:		YES				
Fac ID:		73556				
Self Cert ID:		341071				
Signature Dt:		07/09/2020				
Signature Nm:		THOMAS NEWTON				
Signature Title:		EQUIP SUPT				
Signature Type Role:		LEGAL AUTH REP OWNER				
Filing Status:		RENEWAL				
Registration Self-Certification:		YES				
Fac Fees Self-Certification:		YES				
Fin Assurance Self-Cert:		YES				
Tech Standards Self-Cert:		YES				
Delivery Certificate Expire:		08/31/2021				
Reporting Method Cd:		P				
Reporting Method Desc:		Papers				
Tank Corr Protect Compl:		YES				
Piping Corr Protect Compl:		YES				
Comp Release Detect Compl:		YES				
Piping Release Detect Compl:		YES				
Spill Prev & Overfill Compl:		YES				
Fac ID:		73556				
Self Cert ID:		307183				
Signature Dt:		07/25/2018				
Signature Nm:		THOMAS NEWTON				
Signature Title:		EQUIPMENT SUPERINTENDENT				
Signature Type Role:		OWNER				
Filing Status:		RENEWAL				
Registration Self-Certification:		YES				
Fac Fees Self-Certification:		YES				
Fin Assurance Self-Cert:		YES				
Tech Standards Self-Cert:		YES				
Delivery Certificate Expire:		08/31/2019				
Reporting Method Cd:		P				
Reporting Method Desc:		Papers				
Tank Corr Protect Compl:		YES				
Piping Corr Protect Compl:		YES				
Comp Release Detect Compl:		YES				
Piping Release Detect Compl:		YES				
Spill Prev & Overfill Compl:		YES				
Fac ID:		73556				
Self Cert ID:		273713				
Signature Dt:		08/11/2016				
Signature Nm:		THOMAS NEWTON				
Signature Title:		EQUIP SUPT				
Signature Type Role:		LEGAL AUTH REP OWNER				
Filing Status:		RENEWAL				
Registration Self-Certification:		YES				
Fac Fees Self-Certification:		YES				
Fin Assurance Self-Cert:		YES				

Map Key	Number of Records	Direction	Distance (mi/ft)	Elev/Diff (ft)	Site	DB
Tech Standards Self-Cert:		YES				
Delivery Certificate Expire:		08/31/2017				
Reporting Method Cd:		P				
Reporting Method Desc:		Papers				
Tank Corr Protect Compl:		YES				
Piping Corr Protect Compl:		YES				
Comp Release Detect Compl:		YES				
Piping Release Detect Compl:		YES				
Spill Prev & Overfill Compl:		YES				
Fac ID:		73556				
Self Cert ID:		223261				
Signature Dt:		07/23/2013				
Signature Nm:		THOMAS NEWTON				
Signature Title:		EQUIP SUPR				
Signature Type Role:		LEGAL AUTH REP OWNER				
Filing Status:		RENEWAL				
Registration Self-Certification:		YES				
Fac Fees Self-Certification:		YES				
Fin Assurance Self-Cert:		YES				
Tech Standards Self-Cert:		YES				
Delivery Certificate Expire:		08/31/2014				
Reporting Method Cd:		P				
Reporting Method Desc:		Papers				
Tank Corr Protect Compl:		YES				
Piping Corr Protect Compl:		YES				
Comp Release Detect Compl:		YES				
Piping Release Detect Compl:		YES				
Spill Prev & Overfill Compl:		YES				
Fac ID:		73556				
Self Cert ID:		94015				
Signature Dt:		07/18/2006				
Signature Nm:		THOMAS NEWTON				
Signature Title:		EQUIP SUPT				
Signature Type Role:		LEGAL AUTH REP OWNER				
Filing Status:		RENEWAL				
Registration Self-Certification:		YES				
Fac Fees Self-Certification:		YES				
Fin Assurance Self-Cert:		YES				
Tech Standards Self-Cert:		YES				
Delivery Certificate Expire:		08/31/2007				
Reporting Method Cd:						
Reporting Method Desc:						
Tank Corr Protect Compl:						
Piping Corr Protect Compl:						
Comp Release Detect Compl:						
Piping Release Detect Compl:						
Spill Prev & Overfill Compl:						
Fac ID:		73556				
Self Cert ID:		94011				
Signature Dt:		08/01/2002				
Signature Nm:		THOMAS NEWTON				
Signature Title:						
Signature Type Role:		LEGAL AUTH REP OWNER				
Filing Status:		RENEWAL				
Registration Self-Certification:		YES				
Fac Fees Self-Certification:		YES				
Fin Assurance Self-Cert:		YES				
Tech Standards Self-Cert:		YES				
Delivery Certificate Expire:		08/31/2003				
Reporting Method Cd:						
Reporting Method Desc:						
Tank Corr Protect Compl:						
Piping Corr Protect Compl:						
Comp Release Detect Compl:						
Piping Release Detect Compl:						
Spill Prev & Overfill Compl:						

Map Key	Number of Records	Direction	Distance (mi/ft)	Elev/Diff (ft)	Site	DB
Fac ID:		73556				
Self Cert ID:		373149				
Signature Dt:		07/06/2022				
Signature Nm:		THOMAS NEWTON				
Signature Title:		EQUIP SUPT				
Signature Type Role:		LEGAL AUTH REP OWNER				
Filing Status:		RENEWAL				
Registration Self-Certification:		YES				
Fac Fees Self-Certification:		YES				
Fin Assurance Self-Cert:		YES				
Tech Standards Self-Cert:		YES				
Delivery Certificate Expire:		08/31/2023				
Reporting Method Cd:		P				
Reporting Method Desc:		Papers				
Tank Corr Protect Compl:		YES				
Piping Corr Protect Compl:		YES				
Comp Release Detect Compl:		YES				
Piping Release Detect Compl:		YES				
Spill Prev & Overfill Compl:		YES				
Fac ID:		73556				
Self Cert ID:		94019				
Signature Dt:		07/22/2010				
Signature Nm:		THOMAS NEWTON				
Signature Title:		EQUIP SUPT				
Signature Type Role:		LEGAL AUTH REP OWNER				
Filing Status:		RENEWAL				
Registration Self-Certification:		YES				
Fac Fees Self-Certification:		YES				
Fin Assurance Self-Cert:		YES				
Tech Standards Self-Cert:		YES				
Delivery Certificate Expire:		08/31/2011				
Reporting Method Cd:						
Reporting Method Desc:						
Tank Corr Protect Compl:						
Piping Corr Protect Compl:						
Comp Release Detect Compl:						
Piping Release Detect Compl:						
Spill Prev & Overfill Compl:						
Fac ID:		73556				
Self Cert ID:		94014				
Signature Dt:		07/05/2005				
Signature Nm:		THOMAS NEWTON				
Signature Title:		EQUIP SUPT				
Signature Type Role:		LEGAL AUTH REP OWNER				
Filing Status:		RENEWAL				
Registration Self-Certification:		YES				
Fac Fees Self-Certification:		YES				
Fin Assurance Self-Cert:		YES				
Tech Standards Self-Cert:		YES				
Delivery Certificate Expire:		08/31/2006				
Reporting Method Cd:						
Reporting Method Desc:						
Tank Corr Protect Compl:						
Piping Corr Protect Compl:						
Comp Release Detect Compl:						
Piping Release Detect Compl:						
Spill Prev & Overfill Compl:						
Fac ID:		73556				
Self Cert ID:		94012				
Signature Dt:		07/11/2003				
Signature Nm:		THOMAS NEWTON				
Signature Title:						
Signature Type Role:		LEGAL AUTH REP OWNER				
Filing Status:		RENEWAL				
Registration Self-Certification:		YES				

Map Key	Number of Records	Direction	Distance (mi/ft)	Elev/Diff (ft)	Site	DB
Fac Fees Self-Certification:		YES				
Fin Assurance Self-Cert:		YES				
Tech Standards Self-Cert:		YES				
Delivery Certificate Expire:		08/31/2004				
Reporting Method Cd:						
Reporting Method Desc:						
Tank Corr Protect Compl:						
Piping Corr Protect Compl:						
Comp Release Detect Compl:						
Piping Release Detect Compl:						
Spill Prev & Overfill Compl:						
Fac ID:		73556				
Self Cert ID:		323463				
Signature Dt:		07/16/2019				
Signature Nm:		THOMAS NEWTON				
Signature Title:		EQUIPMENT SUPERINTENDENT				
Signature Type Role:		LEGAL AUTH REP OWNER				
Filing Status:		RENEWAL				
Registration Self-Certification:		YES				
Fac Fees Self-Certification:		YES				
Fin Assurance Self-Cert:		YES				
Tech Standards Self-Cert:		YES				
Delivery Certificate Expire:		08/31/2020				
Reporting Method Cd:		P				
Reporting Method Desc:		Papers				
Tank Corr Protect Compl:		YES				
Piping Corr Protect Compl:		YES				
Comp Release Detect Compl:		YES				
Piping Release Detect Compl:		YES				
Spill Prev & Overfill Compl:		YES				
Fac ID:		73556				
Self Cert ID:		94020				
Signature Dt:		07/14/2011				
Signature Nm:		THOMAS NEWTON				
Signature Title:		EQUIP SUPT				
Signature Type Role:		LEGAL AUTH REP OWNER				
Filing Status:		RENEWAL				
Registration Self-Certification:		YES				
Fac Fees Self-Certification:		YES				
Fin Assurance Self-Cert:		YES				
Tech Standards Self-Cert:		YES				
Delivery Certificate Expire:		08/31/2012				
Reporting Method Cd:						
Reporting Method Desc:						
Tank Corr Protect Compl:						
Piping Corr Protect Compl:						
Comp Release Detect Compl:						
Piping Release Detect Compl:						
Spill Prev & Overfill Compl:						
Fac ID:		73556				
Self Cert ID:		94017				
Signature Dt:		07/18/2008				
Signature Nm:		THOMAS NEWTON				
Signature Title:		EQUIP SUPT				
Signature Type Role:		LEGAL AUTH REP OWNER				
Filing Status:		RENEWAL				
Registration Self-Certification:		YES				
Fac Fees Self-Certification:		YES				
Fin Assurance Self-Cert:		YES				
Tech Standards Self-Cert:		YES				
Delivery Certificate Expire:		08/31/2009				
Reporting Method Cd:						
Reporting Method Desc:						
Tank Corr Protect Compl:						
Piping Corr Protect Compl:						
Comp Release Detect Compl:						

Map Key	Number of Records	Direction	Distance (mi/ft)	Elev/Diff (ft)	Site	DB
Piping Release Detect Compl:						
Spill Prev & Overfill Compl:						
Fac ID:		73556				
Self Cert ID:		256486				
Signature Dt:		07/14/2015				
Signature Nm:		THOMAS NEWTON				
Signature Title:		EQUIP SUPT				
Signature Type Role:		LEGAL AUTH REP OWNER				
Filing Status:		RENEWAL				
Registration Self-Certification:		YES				
Fac Fees Self-Certification:		YES				
Fin Assurance Self-Cert:		YES				
Tech Standards Self-Cert:		YES				
Delivery Certificate Expire:		08/31/2016				
Reporting Method Cd:		P				
Reporting Method Desc:		Papers				
Tank Corr Protect Compl:		YES				
Piping Corr Protect Compl:		YES				
Comp Release Detect Compl:		YES				
Piping Release Detect Compl:		YES				
Spill Prev & Overfill Compl:		YES				
Fac ID:		73556				
Self Cert ID:		356575				
Signature Dt:		06/29/2021				
Signature Nm:		THOMAS NEWTON				
Signature Title:		EQUIP SUPT				
Signature Type Role:		LEGAL AUTH REP OWNER				
Filing Status:		RENEWAL				
Registration Self-Certification:		YES				
Fac Fees Self-Certification:		YES				
Fin Assurance Self-Cert:		YES				
Tech Standards Self-Cert:		YES				
Delivery Certificate Expire:		08/31/2022				
Reporting Method Cd:		P				
Reporting Method Desc:		Papers				
Tank Corr Protect Compl:		YES				
Piping Corr Protect Compl:		YES				
Comp Release Detect Compl:		YES				
Piping Release Detect Compl:		YES				
Spill Prev & Overfill Compl:		YES				
Fac ID:		73556				
Self Cert ID:		289450				
Signature Dt:		07/07/2017				
Signature Nm:		THOMAS NEWTON				
Signature Title:		EQUIPMENT SUPERINTENDENT				
Signature Type Role:		LEGAL AUTH REP OWNER				
Filing Status:		RENEWAL				
Registration Self-Certification:		YES				
Fac Fees Self-Certification:		YES				
Fin Assurance Self-Cert:		YES				
Tech Standards Self-Cert:		YES				
Delivery Certificate Expire:		08/31/2018				
Reporting Method Cd:		P				
Reporting Method Desc:		Papers				
Tank Corr Protect Compl:		YES				
Piping Corr Protect Compl:		YES				
Comp Release Detect Compl:		YES				
Piping Release Detect Compl:		YES				
Spill Prev & Overfill Compl:		YES				
Fac ID:		73556				
Self Cert ID:		94021				
Signature Dt:		07/18/2012				
Signature Nm:		THOMAS NEWTON				
Signature Title:		EQUIP SUPT				
Signature Type Role:		LEGAL AUTH REP OWNER				

Map Key	Number of Records	Direction	Distance (mi/ft)	Elev/Diff (ft)	Site	DB
Filing Status:		RENEWAL				
Registration Self-Certification:		YES				
Fac Fees Self-Certification:		YES				
Fin Assurance Self-Cert:		YES				
Tech Standards Self-Cert:		YES				
Delivery Certificate Expire:		08/31/2013				
Reporting Method Cd:						
Reporting Method Desc:						
Tank Corr Protect Compl:						
Piping Corr Protect Compl:						
Comp Release Detect Compl:						
Piping Release Detect Compl:						
Spill Prev & Overfill Compl:						
Fac ID:		73556				
Self Cert ID:		94018				
Signature Dt:		07/14/2009				
Signature Nm:		THOMAS NEWTON				
Signature Title:		EQUIP SUPT				
Signature Type Role:		LEGAL AUTH REP OWNER				
Filing Status:		RENEWAL				
Registration Self-Certification:		YES				
Fac Fees Self-Certification:		YES				
Fin Assurance Self-Cert:		YES				
Tech Standards Self-Cert:		YES				
Delivery Certificate Expire:		08/31/2010				
Reporting Method Cd:						
Reporting Method Desc:						
Tank Corr Protect Compl:						
Piping Corr Protect Compl:						
Comp Release Detect Compl:						
Piping Release Detect Compl:						
Spill Prev & Overfill Compl:						
Fac ID:		73556				
Self Cert ID:		94010				
Signature Dt:		09/11/2001				
Signature Nm:		THOMAS NEWTON				
Signature Title:		EQUIP SUPT				
Signature Type Role:		LEGAL AUTH REP OWNER				
Filing Status:		INITIAL				
Registration Self-Certification:		YES				
Fac Fees Self-Certification:		YES				
Fin Assurance Self-Cert:		YES				
Tech Standards Self-Cert:		YES				
Delivery Certificate Expire:		08/31/2002				
Reporting Method Cd:						
Reporting Method Desc:						
Tank Corr Protect Compl:						
Piping Corr Protect Compl:						
Comp Release Detect Compl:						
Piping Release Detect Compl:						
Spill Prev & Overfill Compl:						
<u>Construction Notification (as of August 7, 2024)</u>						
Noc ID:		11771		Signature Dt:		
Fac ID:		73556		Sign First Nm:		
Historic Track No:		NONE		Sign Middle Nm:		
Form Received Dt:				Signature Last Nm:		
Applica Rec'ed Dt:		04/15/2010		Signature Company:		
Sched Constrn Dt:		04/13/2010		Signature Title:		
Ust Stage I:		No		Signature Role:		
Ust Improvement:		No		Ast Stage I:		No
Ust Installation:		No		Ast Installation:		No
Ust Removal:		No		Waiver Flg:		No
Ust Repair:		No		Late Filing Flg:		Yes
Ust Return to Service:		No				

Map Key	Number of Records	Direction	Distance (mi/ft)	Elev/Diff (ft)	Site	DB
Ust Replacement:		No				
Ust Abandonment:		No				
Ownr Nm at Time of Construct:						
Owner Cn at Time of Construct:						
Owner Ar at Time of Construct:		21338				
General Desc:		REMOVAL OF (1) 2000 GAL AST.				

Tank Information (as of August 7, 2024)

UST ID:	117174	Status Begin Dt:	06/01/1990
Fac ID:	73556	Empty:	NO
Tank ID:	3	Regulatory Status:	FULLY REGULATED
No of Compartments:	1	Internal Protection:	
Installation Dt:	01/01/1982	Design Single Wall:	NO
Registration Dt:	03/30/1987	Design Double Wall:	NO
Capacity (gal):	2000	Pip Dsgn Sngl Wll:	NO
Status:	REMOVED FROM GROUND	Pip Dsgn Dble Wll:	NO

Tank Material (as of August 7, 2024)

Steel:	NO
FRP (Fibergla Reinfor Plastic):	NO
Composite (Steel w/Ext FRP):	NO
Concrete:	NO
Steel w/External Jacket:	NO
Steel w/External Polyurethane:	NO

Tank External Containment (as of August 7, 2024)

Tnk Ext Contain Nonmetallic:	NO
Tnk Ext Contain Synthetic	NO
Tank:	
Tnk Ext Contain Rigid Trench:	NO

Tank Corrosion Protection Method (as of August 7, 2024)

External Dielectric:	NO
Cathodic Protection-Fact Inst:	NO
Cathodic Protection-Field Inst:	NO
Composite Tank:	NO
Coated Tank:	NO
FRP Tank or Piping:	NO
External Nonmetallic Jacket:	NO
Unnecessary per Corr Protect Specialist:	NO

UST Tank Compartment (as of August 7, 2024)

UST Comprt ID:	102343	Substance Stored 1:	GASOLINE
Compartment ID:	A	Substance Stored 2:	
Capacity (gallons):	2000	Substance Stored 3:	
UST ID:	117174		

Compartment Release Detection (as of August 7, 2024)

Vapor Monitoring:	NO
Groundwater Monitoring:	NO
Monitoring of Barrier:	NO
Auto Tnk Gauge Test & Inv Ctrl:	NO
Interstitial Monitor w/ Sec:	NO
Weekly Manual Gauging:	NO
Monthly Tank Gauging:	NO

Map Key	Number of Records	Direction	Distance (mi/ft)	Elev/Diff (ft)	Site	DB

SIR & Inventory Control:	NO					

Spill and Overfill Prevention (as of August 7, 2024)

Tight Fill Fit Container/Bucket:	NO
Factory Spill Container/Bucket:	NO
Delivery Shut-Off Valve:	NO
Flow Restrictor Valve:	NO
Alarm(set@<=90%) w/3a or 3b):	NO
N/A-All Deliver to Tank<=25 gal:	NO
Comp Release Detect Compli:	NO
Piping Release Detect Compl:	NO
Spill/Overfill Prevent Compli:	NO
Comp Release Detect. Vary:	NO
Piping Release Detect Vary:	NO
Spill/Overfill Prevent. Variance:	NO
Stage 1 Vapor Recovery:	
Stage 1 Installation Dt:	

Piping Release Detection (as of August 7, 2024)

Vapor Monitoring:	NO
Groundwater Monitoring:	NO
Secondary Barrier Monitoring:	NO
Interstitial Monitoring:	NO
Monthly Piping Tightness Test:	NO
Annual Test/Electro Monitor:	NO
Triennial Tightness Test:	NO
Auto Line Leak Detector:	NO
SIR & Inventory Control:	NO
Exempt System Suction:	NO

Piping External Containment (as of August 7, 2024)

Factory Nonmetal Jacket:	NO
Synth Tnk Pit/Pipe-Tren Lnr:	NO
Tank Vault/Rigid Trench Liner:	NO
Piping Type Cd:	
Piping Type Desc:	

Piping Material (as of August 7, 2024)

Steel:	NO
FRP (Fibergla Reinfor Plastic):	NO
Concrete:	NO
Steel w/External Jacket:	NO
Nonmetallic Flexible Piping:	NO

Piping Connectors & Valves (as of August 7, 2024)

Shear/Impact Valves:	NO
Steel Swing-joints:	NO
Flexible Connectors:	NO

Piping Corrosion Protection Method (as of August 7, 2024)

External Dielectric:	NO
Cathodic Protection-Fact Inst:	NO
Cathodic Protection-Field Inst:	NO
Frp Tank or Piping:	NO
Nonmetallic Flexible Piping:	NO
Open Area/2nd Containment:	NO

Map Key	Number of Records	Direction	Distance (mi/ft)	Elev/Diff (ft)	Site	DB
Dual Protected:		NO				
Unec per Corr Protect Spc:		NO				
Tank Corr Protect Compliance:		NO				
Piping Corr Protect Compli:		NO				
Tank Corr Protect Variance:		NO				
Piping Corr Protect Variance:		NO				
Temp Out of Service Comp:		NO				
Technical Compliance:		NO				
Tank Tested:		NO				
Installation Signature Dt:						

Tank Information (as of August 7, 2024)

UST ID:	117173	Status Begin Dt:	06/01/1990
Fac ID:	73556	Empty:	NO
Tank ID:	1A	Regulatory Status:	FULLY REGULATED
No of Compartments:	1	Internal Protection:	
Installation Dt:	01/01/1982	Design Single Wall:	NO
Registration Dt:	03/30/1987	Design Double Wall:	NO
Capacity (gal):	1000	Pip Dsgn Sngl Wll:	NO
Status:	REMOVED FROM GROUND	Pip Dsgn Dble Wll:	NO

Tank Material (as of August 7, 2024)

Steel:	NO
FRP (Fibergla Reinfor Plastic):	NO
Composite (Steel w/Ext FRP):	NO
Concrete:	NO
Steel w/External Jacket:	NO
Steel w/External Polyurethane:	NO

Tank External Containment (as of August 7, 2024)

Tnk Ext Contain Nonmetallic:	NO
Tnk Ext Contain Synthetic	NO
Tank:	
Tnk Ext Contain Rigid Trench:	NO

Tank Corrosion Protection Method (as of August 7, 2024)

External Dielectric:	NO
Cathodic Protection-Fact Inst:	NO
Cathodic Protection-Field Inst:	NO
Composite Tank:	NO
Coated Tank:	NO
FRP Tank or Piping:	NO
External Nonmetallic Jacket:	NO
Unnecessary per Corr Protect Specialist:	NO

UST Tank Compartment (as of August 7, 2024)

UST Comprt ID:	102342	Substance Stored 1:	GASOLINE
Compartment ID:	A	Substance Stored 2:	
Capacity (gallons):	1000	Substance Stored 3:	
UST ID:	117173		

Compartment Release Detection (as of August 7, 2024)

Vapor Monitoring:	NO
Groundwater Monitoring:	NO
Monitoring of Barrier:	NO

Map Key	Number of Records	Direction	Distance (mi/ft)	Elev/Diff (ft)	Site	DB
Auto Tnk Gauge Test & Inv Ctrl:	NO					
Interstitial Monitor w/ Sec:	NO					
Weekly Manual Gauging:	NO					
Monthly Tank Gauging:	NO					
SIR & Inventory Control:	NO					

Spill and Overfill Prevention (as of August 7, 2024)

Tight Fill Fit Container/Bucket:	NO
Factory Spill Container/Bucket:	NO
Delivery Shut-Off Valve:	NO
Flow Restrictor Valve:	NO
Alarm(set@<=90%) w/3a or 3b):	NO
N/A-All Deliver to Tank<=25 gal:	NO
Comp Release Detect Compli:	NO
Piping Release Detect Compl:	NO
Spill/Overfill Prevent Compli:	NO
Comp Release Detect. Vary:	NO
Piping Release Detect Vary:	NO
Spill/Overfill Prevent. Variance:	NO
Stage 1 Vapor Recovery:	
Stage 1 Installation Dt:	

Piping Release Detection (as of August 7, 2024)

Vapor Monitoring:	NO
Groundwater Monitoring:	NO
Secondary Barrier Monitoring:	NO
Interstitial Monitoring:	NO
Monthly Piping Tightness Test:	NO
Annual Test/Electro Monitor:	NO
Triennial Tightness Test:	NO
Auto Line Leak Detector:	NO
SIR & Inventory Control:	NO
Exempt System Suction:	NO

Piping External Containment (as of August 7, 2024)

Factory Nonmetal Jacket:	NO
Synth Tnk Pit/Pipe-Tren Lnr:	NO
Tank Vault/Rigid Trench Liner:	NO
Piping Type Cd:	
Piping Type Desc:	

Piping Material (as of August 7, 2024)

Steel:	NO
FRP (Fibergla Reinfor Plastic):	NO
Concrete:	NO
Steel w/External Jacket:	NO
Nonmetallic Flexible Piping:	NO

Piping Connectors & Valves (as of August 7, 2024)

Shear/Impact Valves:	NO
Steel Swing-joints:	NO
Flexible Connectors:	NO

Piping Corrosion Protection Method (as of August 7, 2024)

External Dielectric:	NO
Cathodic Protection-Fact Inst:	NO

Map Key	Number of Records	Direction	Distance (mi/ft)	Elev/Diff (ft)	Site	DB
Cathodic Protection-Field Inst:		NO				
Frp Tank or Piping:		NO				
Nonmetallic Flexible Piping:		NO				
Open Area/2nd Containment:		NO				
Dual Protected:		NO				
Unec per Corr Protect Spc:		NO				
Tank Corr Protect Compliance:		NO				
Piping Corr Protect Compli:		NO				
Tank Corr Protect Variance:		NO				
Piping Corr Protect Variance:		NO				
Temp Out of Service Comp:		NO				
Technical Compliance:		NO				
Tank Tested:		NO				
Installation Signature Dt:						

Tank Information (as of August 7, 2024)

UST ID:	117175	Status Begin Dt:	06/01/1990
Fac ID:	73556	Empty:	NO
Tank ID:	2	Regulatory Status:	FULLY REGULATED
No of Compartments:	1	Internal Protection:	
Installation Dt:	01/01/1982	Design Single Wall:	NO
Registration Dt:	03/30/1987	Design Double Wall:	NO
Capacity (gal):	1000	Pip Dsgn Sngl Wll:	NO
Status:	REMOVED FROM GROUND	Pip Dsgn Dble Wll:	NO

Tank Material (as of August 7, 2024)

Steel:	NO
FRP (Fibergla Reinfor Plastic):	NO
Composite (Steel w/Ext FRP):	NO
Concrete:	NO
Steel w/External Jacket:	NO
Steel w/External Polyurethane:	NO

Tank External Containment (as of August 7, 2024)

Tnk Ext Contain Nonmetallic:	NO
Tnk Ext Contain Synthetic	NO
Tank:	
Tnk Ext Contain Rigid Trench:	NO

Tank Corrosion Protection Method (as of August 7, 2024)

External Dielectric:	NO
Cathodic Protection-Fact Inst:	NO
Cathodic Protection-Field Inst:	NO
Composite Tank:	NO
Coated Tank:	NO
FRP Tank or Piping:	NO
External Nonmetallic Jacket:	NO
Unnecessary per Corr Protect Specialist:	NO

UST Tank Compartment (as of August 7, 2024)

UST Comprt ID:	102344	Substance Stored 1:	GASOLINE
Compartment ID:	A	Substance Stored 2:	
Capacity (gallons):	1000	Substance Stored 3:	
UST ID:	117175		

Compartment Release Detection (as of August 7, 2024)

Map Key	Number of Records	Direction	Distance (mi/ft)	Elev/Diff (ft)	Site	DB
Vapor Monitoring:		NO				
Groundwater Monitoring:		NO				
Monitoring of Barrier:		NO				
Auto Tnk Gauge Test & Inv Ctrl:		NO				
Interstitial Monitor w/ Sec:		NO				
Weekly Manual Gauging:		NO				
Monthly Tank Gauging:		NO				
SIR & Inventory Control:		NO				
<u>Spill and Overfill Prevention (as of August 7, 2024)</u>						
Tight Fill Fit Container/Bucket:		NO				
Factory Spill Container/Bucket:		NO				
Delivery Shut-Off Valve:		NO				
Flow Restrictor Valve:		NO				
Alarm(set@<=90%) w/3a or 3b):		NO				
N/A-All Deliver to Tank<=25 gal:		NO				
Comp Release Detect Compli:		NO				
Piping Release Detect Compl:		NO				
Spill/Overfill Prevent Compli:		NO				
Comp Release Detect. Vary:		NO				
Piping Release Detect Vary:		NO				
Spill/Overfill Prevent. Variance:		NO				
Stage 1 Vapor Recovery:						
Stage 1 Installation Dt:						
<u>Piping Release Detection (as of August 7, 2024)</u>						
Vapor Monitoring:		NO				
Groundwater Monitoring:		NO				
Secondary Barrier Monitoring:		NO				
Interstitial Monitoring:		NO				
Monthly Piping Tightness Test:		NO				
Annual Test/Electro Monitor:		NO				
Triennial Tightness Test:		NO				
Auto Line Leak Detector:		NO				
SIR & Inventory Control:		NO				
Exempt System Suction:		NO				
<u>Piping External Containment (as of August 7, 2024)</u>						
Factory Nonmetal Jacket:		NO				
Synth Tnk Pit/Pipe-Tren Lnr:		NO				
Tank Vault/Rigid Trench Liner:		NO				
Piping Type Cd:						
Piping Type Desc:						
<u>Piping Material (as of August 7, 2024)</u>						
Steel:		NO				
FRP (Fibergla Reinfor Plastic):		NO				
Concrete:		NO				
Steel w/External Jacket:		NO				
Nonmetallic Flexible Piping:		NO				
<u>Piping Connectors & Valves (as of August 7, 2024)</u>						
Shear/Impact Valves:		NO				
Steel Swing-joints:		NO				
Flexible Connectors:		NO				

Map Key	Number of Records	Direction	Distance (mi/ft)	Elev/Diff (ft)	Site	DB

Piping Corrosion Protection Method (as of August 7, 2024)

External Dielectric: NO
 Cathodic Protection-Fact Inst: NO
 Cathodic Protection-Field Inst: NO
 Frp Tank or Piping: NO
 Nonmetallic Flexible Piping: NO
 Open Area/2nd Containment: NO
 Dual Protected: NO
 Unec per Corr Protect Spc: NO
 Tank Corr Protect Compliance: NO
 Piping Corr Protect Compli: NO
 Tank Corr Protect Variance: NO
 Piping Corr Protect Variance: NO
 Temp Out of Service Comp: NO
 Technical Compliance: NO
 Tank Tested: NO
 Installation Signature Dt:

Tank Information (as of August 7, 2024)

UST ID:	117176	Status Begin Dt:	06/01/1990
Fac ID:	73556	Empty:	NO
Tank ID:	1	Regulatory Status:	FULLY REGULATED
No of Compartments:	1	Internal Protection:	
Installation Dt:	06/01/1990	Design Single Wall:	YES
Registration Dt:	03/30/1987	Design Double Wall:	NO
Capacity (gal):	4000	Pip Dsgn Sngl Wll:	YES
Status:	IN USE	Pip Dsgn Dble Wll:	NO

Tank Material (as of August 7, 2024)

Steel: NO
 FRP (Fibergla Reinfor Plastic): NO
 Composite (Steel w/Ext FRP): YES
 Concrete: NO
 Steel w/External Jacket: NO
 Steel w/External Polyurethane: NO

Tank External Containment (as of August 7, 2024)

Tnk Ext Contain Nonmetallic: NO
 Tnk Ext Contain Synthetic: NO
 Tank:
 Tnk Ext Contain Rigid Trench: NO

Tank Corrosion Protection Method (as of August 7, 2024)

External Dielectric: NO
 Cathodic Protection-Fact Inst: YES
 Cathodic Protection-Field Inst: NO
 Composite Tank: YES
 Coated Tank: NO
 FRP Tank or Piping: NO
 External Nonmetallic Jacket: NO
 Unnecessary per Corr Protect Specialist: NO

UST Tank Compartment (as of August 7, 2024)

UST Comprt ID:	102345	Substance Stored 1:	GASOLINE
Compartment ID:	A	Substance Stored 2:	
Capacity (gallons):	4000	Substance Stored 3:	

Map Key	Number of Records	Direction	Distance (mi/ft)	Elev/Diff (ft)	Site	DB

UST ID:	117176					

Compartment Release Detection (as of August 7, 2024)

Vapor Monitoring:	YES
Groundwater Monitoring:	YES
Monitoring of Barrier:	NO
Auto Tnk Gauge Test & Inv Ctrl:	NO
Interstitial Monitor w/ Sec:	NO
Weekly Manual Gauging:	NO
Monthly Tank Gauging:	NO
SIR & Inventory Control:	NO

Spill and Overfill Prevention (as of August 7, 2024)

Tight Fill Fit Container/Bucket:	YES
Factory Spill Container/Bucket:	YES
Delivery Shut-Off Valve:	YES
Flow Restrictor Valve:	YES
Alarm(set@<=90%) w/3a or 3b):	NO
N/A-All Deliver to Tank<=25 gal:	NO
Comp Release Detect Compli:	YES
Piping Release Detect Compl:	YES
Spill/Overfill Prevent Compli:	YES
Comp Release Detect. Vary:	NO
Piping Release Detect Vary:	NO
Spill/Overfill Prevent. Variance:	NO
Stage 1 Vapor Recovery:	TWO POINT SYSTEM
Stage 1 Installation Dt:	06/25/1990

Piping Release Detection (as of August 7, 2024)

Vapor Monitoring:	YES
Groundwater Monitoring:	YES
Secondary Barrier Monitoring:	NO
Interstitial Monitoring:	NO
Monthly Piping Tightness Test:	NO
Annual Test/Electro Monitor:	NO
Triennial Tightness Test:	NO
Auto Line Leak Detector:	NO
SIR & Inventory Control:	NO
Exempt System Suction:	NO

Piping External Containment (as of August 7, 2024)

Factory Nonmetal Jacket:	NO
Synth Tnk Pit/Pipe-Tren Lnr:	NO
Tank Vault/Rigid Trench Liner:	NO
Piping Type Cd:	S
Piping Type Desc:	Suction

Piping Material (as of August 7, 2024)

Steel:	NO
FRP (Fibergla Reinfor Plastic):	YES
Concrete:	NO
Steel w/External Jacket:	NO
Nonmetallic Flexible Piping:	NO

Piping Connectors & Valves (as of August 7, 2024)

Shear/Impact Valves:	NO

Map Key	Number of Records	Direction	Distance (mi/ft)	Elev/Diff (ft)	Site	DB

Steel Swing-joints:	NO
Flexible Connectors:	NO

Piping Corrosion Protection Method (as of August 7, 2024)

External Dielectric:	NO
Cathodic Protection-Fact Inst:	NO
Cathodic Protection-Field Inst:	NO
Frp Tank or Piping:	YES
Nonmetallic Flexible Piping:	NO
Open Area/2nd Containment:	NO
Dual Protected:	NO
Unec per Corr Protect Spc:	NO
Tank Corr Protect Compliance:	YES
Piping Corr Protect Compli:	YES
Tank Corr Protect Variance:	NO
Piping Corr Protect Variance:	NO
Temp Out of Service Comp:	NO
Technical Compliance:	NO
Tank Tested:	NO
Installation Signature Dt:	

Inactive UST Information (as of October 3, 2024)

Tank ID:	2	Tank Install Dt:	01/01/1982
Tank Status:	REMOVED FROM GROUND	Tank Status Dt:	06/01/1990
Tank Cap (Gal):	1000	Own Cont F Nm:	THOMAS
Fac Nm:	WS BELLOWS CONSTRUCTION	Own Cont L Nm:	NEWTON
Fac Address:	1902 AFTON ST	Own Org Nm:	W S BELLOWS CONSTRUCTION CORPORATION
Fac City:	HOUSTON	Own Mailing Add:	PO BOX 2132
Fac Nearest City:		Own Cont City:	HOUSTON
County:	HARRIS	Own Cont State:	TX
Fac Zip:	77055	Own Cont Zip:	77252
Fac Local Zip:	77055	Own Cont Area Cd:	713
TCEQ Region:	12	Own Cont Phone:	6802132
Fac Local Desc:			

Inactive UST Information (as of October 3, 2024)

Tank ID:	1A	Tank Install Dt:	01/01/1982
Tank Status:	REMOVED FROM GROUND	Tank Status Dt:	06/01/1990
Tank Cap (Gal):	1000	Own Cont F Nm:	THOMAS
Fac Nm:	WS BELLOWS CONSTRUCTION	Own Cont L Nm:	NEWTON
Fac Address:	1902 AFTON ST	Own Org Nm:	W S BELLOWS CONSTRUCTION CORPORATION
Fac City:	HOUSTON	Own Mailing Add:	PO BOX 2132
Fac Nearest City:		Own Cont City:	HOUSTON
County:	HARRIS	Own Cont State:	TX
Fac Zip:	77055	Own Cont Zip:	77252
Fac Local Zip:	77055	Own Cont Area Cd:	713
TCEQ Region:	12	Own Cont Phone:	6802132
Fac Local Desc:			

Inactive UST Information (as of October 3, 2024)

Tank ID:	3	Tank Install Dt:	01/01/1982
Tank Status:	REMOVED FROM GROUND	Tank Status Dt:	06/01/1990
Tank Cap (Gal):	2000	Own Cont F Nm:	THOMAS
Fac Nm:	WS BELLOWS CONSTRUCTION	Own Cont L Nm:	NEWTON
Fac Address:	1902 AFTON ST	Own Org Nm:	W S BELLOWS CONSTRUCTION CORPORATION
Fac City:	HOUSTON	Own Mailing Add:	PO BOX 2132
Fac Nearest City:		Own Cont City:	HOUSTON

Map Key	Number of Records	Direction	Distance (mi/ft)	Elev/Diff (ft)	Site	DB
County:	HARRIS				Own Cont State:	TX
Fac Zip:	77055				Own Cont Zip:	77252
Fac Local Zip:	77055				Own Cont Area Cd:	713
TCEQ Region:	12				Own Cont Phone:	6802132
Fac Local Desc:						

Facility Billing Contacts (as of August 7, 2024)

Fac ID:	73556	Addr Deliverable:	YES
Additional ID:	827533612002263	Cnt First Nm:	THOMAS
Princ ID:	426336532001344	Cnt Middle Nm:	
Fac Nm:	WS BELLOWS CONSTRUCTION	Cnt Org Nm:	W S BELLOWS CONSTRUCTION CORPORATION
AR No:	21338	Mail Addr (Dlvry):	PO BOX 2132
UST Fee Cd:	A	Mail Addr (Int Dlvry):	
AST Fee Cd:	U	Mail City:	HOUSTON
Cnt Last Nm:	NEWTON	Mail State:	TX
Cnt Title:		Mail Zip:	77252
Phone Area Cd:		Mail Zip Ext:	2132
Phone No:		Fax Area Cd:	
Phone Ext:		Fax No:	
Email:		Fax No Ext:	

TCEQ GIS Data Details (as of March 18, 2020)

Fac ID:	44720	Horz Acc:	5
LPST ID:		Horz Ref:	
TDA PST ID:		Horz Dt:	2013/05/14 00:00:00+00
UST Type:	FULLY REGULATED	Horz Org:	UTA
Approved Dt:	2016/10/13 00:00:00+00	Horz Datum:	NAD83
Energy Act:	Yes	X:	-95.471192969
No. of Active UST:	1	Y:	29.804874798
RN:	RN102887452	Long Dd:	-95.4712
TCEQ Region:	REGION 12 - HOUSTON	Lat Dd:	29.80488
Horz Meth:	GPS_DIFF		
Fac Nm:	WS BELLOWS CONSTRUCTION		
Address:	1902 AFTON ST		
City:	HOUSTON		
State:	TX		
Zip:	77055		
County:	HARRIS		
Phys Loc Desc:			

13	1 of 2	SSE	0.07 / 384.44	71.56 / 0	C R SCHILD 6918 LONG POINT RD HOUSTON TX 77055	LPST
LPST ID:	101361	Nearest City:	HOUSTON			
PST ID:		Site Name (Map):	C R SCHILD			
Facility ID:	61895	Phys Addr (Map):	6918 LONG POINT RD			
Site Name:	C R SCHILD	City (Map):	HOUSTON			
Site Address:	6918 LONG POINT RD	County (Map):	HARRIS			
City Name:	HOUSTON	ZIP Code (Map):	77055			
ZIP Code:	77055	Lat DD (Map):	29.80310354			
County Name:	HARRIS	Long DD (Map):	-95.47197757			
Addr Desc (Map):	6918 LONGPOINT					
Source:	TCEQ LPST Report; TCEQ Map Data					
Note:	Documents related to facilities in Texas can be searched on TCEQ Records Online Central File Room (CFR): https://records.tceq.texas.gov/cs/idcplg?IdcService=TCEQ_SEARCH Basic information, including RN numbers, for facilities in TX can be searched on the TCEQ Central Registry: https://www15.tceq.texas.gov/crpub/ Information about how to use these resources can be found here: https://www.tceq.texas.gov/assets/public/agency/How-to-Use-Central-File-Room-Online.pdf					
Historical Documents:	ERIS does not have a document collection for this particular record; readers are referred to the TCEQ Records Services: https://www.tceq.texas.gov/agency/data/records-services/reqinfo.html					

Map Key	Number of Records	Direction	Distance (mi/ft)	Elev/Diff (ft)	Site	DB

TCEQ LPST Report

Ref No:	RN101752780	Reported Date:	12/16/1991
Closure Date:	03/11/1993	Entered Date:	01/21/1992
Discovered Date:	12/16/1991	TCEQ Region:	REGION 12 - HOUSTON
Rem Program:	LPST	Project Manager:	RDOWD
Program:	1P - PRIVATIZATION CONTRACTOR		
Corrective Action Status:	6A - FINAL CONCURRENCE ISSUED		
Priority Status:	5 - MINOR SOIL CONTAMINATION - DOES NOT REQUIRE A RAP		

TCEQ Map Data

Region:	REGION 12 - HOUSTON	Horz Meth:	ADDMAT_NUM
X:	-95.47197756600002	Horz Acc:	-9999
Y:	29.803103538000016	Horz Org:	TCEQ
Horz Ref:	STRUC_CEN	Horz Datum:	NAD83
Horz Date:	19920121	Horz Desc:	

13	2 of 2	SSE	0.07 / 384.44	71.56 / 0	C R SCHILD 6918 LONG POINT RD HOUSTON TX 77055	UST

Facility ID:	92109
PST ID No:	61895
UST Fin Assu Req (Web):	No
Facility Status (Web):	INACTIVE
No of Active USTs (Web):	0
No of Active ASTs (Web):	0
Fac Exempt Status (Web):	No
Facility Type (Web):	OTHER
Fac Begin Date (Web):	12/05/1991
Historical Documents:	ERIS does not have a document collection for this particular record; readers are referred to the TCEQ Records Services: https://www.tceq.texas.gov/agency/data/records-services/reqinfo.html
Note:	Documents related to facilities in Texas can be searched on TCEQ Records Online Central File Room (CFR): https://records.tceq.texas.gov/cs/idcplg?IdcService=TCEQ_SEARCH
	Basic information, including RN numbers, for facilities in TX can be searched on the TCEQ Central Registry: https://www15.tceq.texas.gov/crpub/
	Information about how to use these resources can be found here: https://www.tceq.texas.gov/assets/public/agency/How-to-Use-Central-File-Room-Online.pdf
Data Source:	Raw Data - UST Extract (Web)

Application Information (as of August 7, 2024)

Applicatn Rec Dt:	12/03/1991	Signature Title:	OWNER
Signature Dt:	11/04/1991	Signature Role:	
Signature Company:		Signature First Nm:	C R
Enforcement Action:		Signature Mid Nm:	
Enforce Action Dt:		Signature Last Nm:	SCHILD

Contact Information (as of August 7, 2024)

Fac Cnt First Nm:		Fac Cnt M Addr Dlv:	
Fac Cnt Middle Nm:		Fac Cnt M Addr Int D:	
Fac Cnt Last Nm:		Fac Cont M City:	
Fac Cnt Title:		Fac Cont M State:	
Fac Cnt Org Nm:	C R SCHILD	Fac Cont M Zip:	
Fac Cnt Phone No Cd:	713	Fac Cont M Zip Ext:	
Fac Cnt Phone No:	6867388	Fac Cont Fax No Cd:	
Fac Cnt Phn No Ext:	0	Fac Cont Fax No:	
Fac Cnt Email:		Fac Cont Fax No Ext:	
Addr Deliverable:			

Map Key	Number of Records	Direction	Distance (mi/ft)	Elev/Diff (ft)	Site	DB

Owner Details (as of August 7, 2024)

Princ ID:	884711382002086	Mail Addr (Deliv):	
Additional ID:	875711382002086	Mail Addr (Int Del):	
Owner CN:	CN600944789	Mai City:	
Comp/Own Last Nm:	SCHILD C R	Mail State:	
Owner First Nm:		Mail Zip:	
Middle Nm:		Mail Zip Ext:	
Owner Eff Begin Dt:	12/05/1991	Addr For Pst Cd:	
Owner Type Cd:	OR	Addr Country Cd:	
Owner Type:	Organization	Phone No Ctry Cd:	
State Tax ID:		Phone Area Cd:	
Cnt Orgn Nm:		Phone No:	
Cnt Role:		Phone Ext:	
Cnt First Nm:		Fax No Country Cd:	
Cnt Middle Nm:		Fax Area Cd:	
Cnt Last Nm:		Fax No:	
Cnt Title:		Fax Ext:	
Email:			

Tank Information (as of August 7, 2024)

UST ID:	144071	Status Begin Dt:	06/08/1992
Fac ID:	92109	Empty:	YES
Tank ID:	3	Regulatory Status:	FULLY REGULATED
No of Compartments:	1	Internal Protection:	
Installation Dt:	08/31/1987	Design Single Wall:	NO
Registration Dt:	12/03/1991	Design Double Wall:	NO
Capacity (gal):		Pip Dsgn Sngl Wll:	NO
Status:	REMOVED FROM GROUND	Pip Dsgn Dble Wll:	NO

Tank Material (as of August 7, 2024)

Steel:	YES
FRP (Fibergla Reinfor Plastic):	NO
Composite (Steel w/Ext FRP):	NO
Concrete:	NO
Steel w/External Jacket:	NO
Steel w/External Polyurethane:	NO

Tank External Containment (as of August 7, 2024)

Tnk Ext Contain Nonmetallic:	NO
Tnk Ext Contain Synthetic	NO
Tank:	
Tnk Ext Contain Rigid Trench:	NO

Tank Corrosion Protection Method (as of August 7, 2024)

External Dielectric:	NO
Cathodic Protection-Fact Inst:	NO
Cathodic Protection-Field Inst:	NO
Composite Tank:	NO
Coated Tank:	NO
FRP Tank or Piping:	NO
External Nonmetallic Jacket:	NO
Unnecessary per Corr Protect	NO
Specialist:	

UST Tank Compartment (as of August 7, 2024)

UST Comprt ID:	142245	Substance Stored 1:	GASOLINE
Compartment ID:	A	Substance Stored 2:	

Map Key	Number of Records	Direction	Distance (mi/ft)	Elev/Diff (ft)	Site	DB
Capacity (gallons):	0				Substance Stored 3:	
UST ID:		144071				

Compartment Release Detection (as of August 7, 2024)

Vapor Monitoring:	NO
Groundwater Monitoring:	NO
Monitoring of Barrier:	NO
Auto Tnk Gauge Test & Inv Ctrl:	NO
Interstitial Monitor w/ Sec:	NO
Weekly Manual Gauging:	NO
Monthly Tank Gauging:	NO
SIR & Inventory Control:	NO

Spill and Overfill Prevention (as of August 7, 2024)

Tight Fill Fit Container/Bucket:	NO
Factory Spill Container/Bucket:	NO
Delivery Shut-Off Valve:	NO
Flow Restrictor Valve:	NO
Alarm(set@<=90%) w/3a or 3b):	NO
N/A-All Deliver to Tank<=25 gal:	NO
Comp Release Detect Compli:	NO
Piping Release Detect Compl:	NO
Spill/Overfill Prevent Compli:	NO
Comp Release Detect. Vary:	NO
Piping Release Detect Vary:	NO
Spill/Overfill Prevent. Variance:	NO
Stage 1 Vapor Recovery:	
Stage 1 Installation Dt:	

Piping Release Detection (as of August 7, 2024)

Vapor Monitoring:	NO
Groundwater Monitoring:	NO
Secondary Barrier Monitoring:	NO
Interstitial Monitoring:	NO
Monthly Piping Tightness Test:	NO
Annual Test/Electro Monitor:	NO
Triennial Tightness Test:	NO
Auto Line Leak Detector:	NO
SIR & Inventory Control:	NO
Exempt System Suction:	NO

Piping External Containment (as of August 7, 2024)

Factory Nonmetal Jacket:	NO
Synth Tnk Pit/Pipe-Tren Lnr:	NO
Tank Vault/Rigid Trench Liner:	NO
Piping Type Cd:	
Piping Type Desc:	

Piping Material (as of August 7, 2024)

Steel:	NO
FRP (Fibergla Reinfor Plastic):	NO
Concrete:	NO
Steel w/External Jacket:	NO
Nonmetallic Flexible Piping:	NO

Piping Connectors & Valves (as of August 7, 2024)

Map Key	Number of Records	Direction	Distance (mi/ft)	Elev/Diff (ft)	Site	DB
Shear/Impact Valves:		NO				
Steel Swing-joints:		NO				
Flexible Connectors:		NO				

Piping Corrosion Protection Method (as of August 7, 2024)

External Dielectric:	NO
Cathodic Protection-Fact Inst:	NO
Cathodic Protection-Field Inst:	NO
Frp Tank or Piping:	NO
Nonmetallic Flexible Piping:	NO
Open Area/2nd Containment:	NO
Dual Protected:	NO
Unec per Corr Protect Spc:	NO
Tank Corr Protect Compliance:	NO
Piping Corr Protect Compli:	NO
Tank Corr Protect Variance:	NO
Piping Corr Protect Variance:	NO
Temp Out of Service Comp:	NO
Technical Compliance:	NO
Tank Tested:	NO
Installation Signature Dt:	06/01/1990

Tank Information (as of August 7, 2024)

UST ID:	144072	Status Begin Dt:	06/08/1992
Fac ID:	92109	Empty:	YES
Tank ID:	2	Regulatory Status:	FULLY REGULATED
No of Compartments:	1	Internal Protection:	
Installation Dt:	08/31/1987	Design Single Wall:	NO
Registration Dt:	12/03/1991	Design Double Wall:	NO
Capacity (gal):	3000	Pip Dsgn Sngl Wll:	NO
Status:	REMOVED FROM GROUND	Pip Dsgn Dble Wll:	NO

Tank Material (as of August 7, 2024)

Steel:	YES
FRP (Fibergla Reinfor Plastic):	NO
Composite (Steel w/Ext FRP):	NO
Concrete:	NO
Steel w/External Jacket:	NO
Steel w/External Polyurethane:	NO

Tank External Containment (as of August 7, 2024)

Tnk Ext Contain Nonmetallic:	NO
Tnk Ext Contain Synthetic	NO
Tank:	
Tnk Ext Contain Rigid Trench:	NO

Tank Corrosion Protection Method (as of August 7, 2024)

External Dielectric:	NO
Cathodic Protection-Fact Inst:	NO
Cathodic Protection-Field Inst:	NO
Composite Tank:	NO
Coated Tank:	NO
FRP Tank or Piping:	NO
External Nonmetallic Jacket:	NO
Unnecessary per Corr Protect Specialist:	NO

Map Key	Number of Records	Direction	Distance (mi/ft)	Elev/Diff (ft)	Site	DB

UST Tank Compartment (as of August 7, 2024)

UST Comprt ID:	142246	Substance Stored 1:	GASOLINE
Compartment ID:	A	Substance Stored 2:	
Capacity (gallons):	3000	Substance Stored 3:	
UST ID:	144072		

Compartment Release Detection (as of August 7, 2024)

Vapor Monitoring:	NO
Groundwater Monitoring:	NO
Monitoring of Barrier:	NO
Auto Tnk Gauge Test & Inv Ctrl:	NO
Interstitial Monitor w/ Sec:	NO
Weekly Manual Gauging:	NO
Monthly Tank Gauging:	NO
SIR & Inventory Control:	NO

Spill and Overfill Prevention (as of August 7, 2024)

Tight Fill Fit Container/Bucket:	NO
Factory Spill Container/Bucket:	NO
Delivery Shut-Off Valve:	NO
Flow Restrictor Valve:	NO
Alarm(set@<=90%) w/3a or 3b):	NO
N/A-All Deliver to Tank<=25 gal:	NO
Comp Release Detect Compli:	NO
Piping Release Detect Compl:	NO
Spill/Overfill Prevent Compli:	NO
Comp Release Detect. Vary:	NO
Piping Release Detect Vary:	NO
Spill/Overfill Prevent. Variance:	NO
Stage 1 Vapor Recovery:	
Stage 1 Installation Dt:	

Piping Release Detection (as of August 7, 2024)

Vapor Monitoring:	NO
Groundwater Monitoring:	NO
Secondary Barrier Monitoring:	NO
Interstitial Monitoring:	NO
Monthly Piping Tightness Test:	NO
Annual Test/Electro Monitor:	NO
Triennial Tightness Test:	NO
Auto Line Leak Detector:	NO
SIR & Inventory Control:	NO
Exempt System Suction:	NO

Piping External Containment (as of August 7, 2024)

Factory Nonmetal Jacket:	NO
Synth Tnk Pit/Pipe-Tren Lnr:	NO
Tank Vault/Rigid Trench Liner:	NO
Piping Type Cd:	
Piping Type Desc:	

Piping Material (as of August 7, 2024)

Steel:	NO
FRP (Fibergla Reinfor Plastic):	NO
Concrete:	NO
Steel w/External Jacket:	NO
Nonmetallic Flexible Piping:	NO

Map Key	Number of Records	Direction	Distance (mi/ft)	Elev/Diff (ft)	Site	DB

Piping Connectors & Valves (as of August 7, 2024)

Shear/Impact Valves: NO
Steel Swing-joints: NO
Flexible Connectors: NO

Piping Corrosion Protection Method (as of August 7, 2024)

External Dielectric: NO
Cathodic Protection-Fact Inst: NO
Cathodic Protection-Field Inst: NO
Frp Tank or Piping: NO
Nonmetallic Flexible Piping: NO
Open Area/2nd Containment: NO
Dual Protected: NO
Unec per Corr Protect Spc: NO
Tank Corr Protect Compliance: NO
Piping Corr Protect Compli: NO
Tank Corr Protect Variance: NO
Piping Corr Protect Variance: NO
Temp Out of Service Comp: NO
Technical Compliance: NO
Tank Tested: NO
Installation Signature Dt: 06/01/1990

Tank Information (as of August 7, 2024)

UST ID:	144073	Status Begin Dt:	06/08/1992
Fac ID:	92109	Empty:	YES
Tank ID:	1	Regulatory Status:	FULLY REGULATED
No of Compartments:	1	Internal Protection:	
Installation Dt:	08/31/1987	Design Single Wall:	NO
Registration Dt:	12/03/1991	Design Double Wall:	NO
Capacity (gal):	3000	Pip Dsgn Sngl Wll:	NO
Status:	REMOVED FROM GROUND	Pip Dsgn Dble Wll:	NO

Tank Material (as of August 7, 2024)

Steel: YES
FRP (Fibergla Reinfor Plastic): NO
Composite (Steel w/Ext FRP): NO
Concrete: NO
Steel w/External Jacket: NO
Steel w/External Polyurethane: NO

Tank External Containment (as of August 7, 2024)

Tnk Ext Contain Nonmetallic: NO
Tnk Ext Contain Synthetic: NO
Tank:
Tnk Ext Contain Rigid Trench: NO

Tank Corrosion Protection Method (as of August 7, 2024)

External Dielectric: NO
Cathodic Protection-Fact Inst: NO
Cathodic Protection-Field Inst: NO
Composite Tank: NO
Coated Tank: NO
FRP Tank or Piping: NO
External Nonmetallic Jacket: NO

Map Key	Number of Records	Direction	Distance (mi/ft)	Elev/Diff (ft)	Site	DB

Unnecessary per Corr Protect Specialist: NO

UST Tank Compartment (as of August 7, 2024)

UST Comprt ID:	142247	Substance Stored 1:	GASOLINE
Compartment ID:	A	Substance Stored 2:	
Capacity (gallons):	3000	Substance Stored 3:	
UST ID:	144073		

Compartment Release Detection (as of August 7, 2024)

Vapor Monitoring:	NO
Groundwater Monitoring:	NO
Monitoring of Barrier:	NO
Auto Tnk Gauge Test & Inv Ctrl:	NO
Interstitial Monitor w/ Sec:	NO
Weekly Manual Gauging:	NO
Monthly Tank Gauging:	NO
SIR & Inventory Control:	NO

Spill and Overfill Prevention (as of August 7, 2024)

Tight Fill Fit Container/Bucket:	NO
Factory Spill Container/Bucket:	NO
Delivery Shut-Off Valve:	NO
Flow Restrictor Valve:	NO
Alarm(set@<=90%) w/3a or 3b):	NO
N/A-All Deliver to Tank<=25 gal:	NO
Comp Release Detect Compli:	NO
Piping Release Detect Compl:	NO
Spill/Overfill Prevent Compli:	NO
Comp Release Detect. Vary:	NO
Piping Release Detect Vary:	NO
Spill/Overfill Prevent. Variance:	NO
Stage 1 Vapor Recovery:	
Stage 1 Installation Dt:	

Piping Release Detection (as of August 7, 2024)

Vapor Monitoring:	NO
Groundwater Monitoring:	NO
Secondary Barrier Monitoring:	NO
Interstitial Monitoring:	NO
Monthly Piping Tightness Test:	NO
Annual Test/Electro Monitor:	NO
Triennial Tightness Test:	NO
Auto Line Leak Detector:	NO
SIR & Inventory Control:	NO
Exempt System Suction:	NO

Piping External Containment (as of August 7, 2024)

Factory Nonmetal Jacket:	NO
Synth Tnk Pit/Pipe-Tren Lnr:	NO
Tank Vault/Rigid Trench Liner:	NO
Piping Type Cd:	
Piping Type Desc:	

Piping Material (as of August 7, 2024)

Steel:	NO

Map Key	Number of Records	Direction	Distance (mi/ft)	Elev/Diff (ft)	Site	DB
FRP (Fibergla Reinfor Plastic):		NO				
Concrete:		NO				
Steel w/External Jacket:		NO				
Nonmetallic Flexible Piping:		NO				

Piping Connectors & Valves (as of August 7, 2024)

Shear/Impact Valves:	NO
Steel Swing-joints:	NO
Flexible Connectors:	NO

Piping Corrosion Protection Method (as of August 7, 2024)

External Dielectric:	NO
Cathodic Protection-Fact Inst:	NO
Cathodic Protection-Field Inst:	NO
Frp Tank or Piping:	NO
Nonmetallic Flexible Piping:	NO
Open Area/2nd Containment:	NO
Dual Protected:	NO
Unec per Corr Protect Spc:	NO
Tank Corr Protect Compliance:	NO
Piping Corr Protect Compli:	NO
Tank Corr Protect Variance:	NO
Piping Corr Protect Variance:	NO
Temp Out of Service Comp:	NO
Technical Compliance:	NO
Tank Tested:	NO
Installation Signature Dt:	06/01/1990

Inactive UST Information (as of October 3, 2024)

Tank ID:	2	Tank Install Dt:	08/31/1987
Tank Status:	REMOVED FROM GROUND	Tank Status Dt:	06/08/1992
Tank Cap (Gal):	3000	Own Cont F Nm:	
Fac Nm:	C R SCHILD	Own Cont L Nm:	
Fac Address:	6918 LONG POINT RD	Own Org Nm:	
Fac City:	HOUSTON	Own Mailing Add:	
Fac Nearest City:		Own Cont City:	
County:	HARRIS	Own Cont State:	
Fac Zip:	77055	Own Cont Zip:	
Fac Local Zip:	77055	Own Cont Area Cd:	
TCEQ Region:	12	Own Cont Phone:	
Fac Local Desc:			

Inactive UST Information (as of October 3, 2024)

Tank ID:	3	Tank Install Dt:	08/31/1987
Tank Status:	REMOVED FROM GROUND	Tank Status Dt:	06/08/1992
Tank Cap (Gal):		Own Cont F Nm:	
Fac Nm:	C R SCHILD	Own Cont L Nm:	
Fac Address:	6918 LONG POINT RD	Own Org Nm:	
Fac City:	HOUSTON	Own Mailing Add:	
Fac Nearest City:		Own Cont City:	
County:	HARRIS	Own Cont State:	
Fac Zip:	77055	Own Cont Zip:	
Fac Local Zip:	77055	Own Cont Area Cd:	
TCEQ Region:	12	Own Cont Phone:	
Fac Local Desc:			

Inactive UST Information (as of October 3, 2024)

Tank ID:	1	Tank Install Dt:	08/31/1987

Map Key	Number of Records	Direction	Distance (mi/ft)	Elev/Diff (ft)	Site	DB
Tank Status:	REMOVED FROM GROUND				Tank Status Dt:	06/08/1992
Tank Cap (Gal):	3000				Own Cont F Nm:	
Fac Nm:	C R SCHILD				Own Cont L Nm:	
Fac Address:	6918 LONG POINT RD				Own Org Nm:	
Fac City:	HOUSTON				Own Mailing Add:	
Fac Nearest City:					Own Cont City:	
County:	HARRIS				Own Cont State:	
Fac Zip:	77055				Own Cont Zip:	
Fac Local Zip:	77055				Own Cont Area Cd:	
TCEQ Region:	12				Own Cont Phone:	
Fac Local Desc:						

Facility Billing Contacts (as of August 7, 2024)

Fac ID:	92109	Addr Deliverable:	YES
Additional ID:	875711382002086	Cnt First Nm:	C R
Princ ID:	884711382002086	Cnt Middle Nm:	
Fac Nm:	C R SCHILD	Cnt Org Nm:	SCHILD C R
AR No:		Mail Addr (Dlvry):	6918 LONG POINT RD
UST Fee Cd:		Mail Addr (Int Dlvry):	
AST Fee Cd:		Mail City:	HOUSTON
Cnt Last Nm:	SHILD	Mail State:	TX
Cnt Title:		Mail Zip:	77055
Phone Area Cd:		Mail Zip Ext:	2212
Phone No:		Fax Area Cd:	
Phone Ext:		Fax No:	
Email:		Fax No Ext:	

14	1 of 3	WSW	0.07 / 391.12	71.35 / 0	NORTHWEST ENGINE & SUPPLY 1911 ANTOINE HOUSTON TX 77055	RCRA NON GEN
EPA Handler ID:	TXD981594781					
Gen Status Universe:	No Report					
Contact Name:	SCOTT HOGUE					
Contact Address:	1911 , ANTOINE , , HOUSTON , TX, 77055 , US					
Contact Phone No and Ext:	713-683-3815					
Contact Email:						
Contact Country:	US					
County Name:	HARRIS					
EPA Region:	06					
Land Type:						
Receive Date:	20010727					
Location Latitude:						
Location Longitude:						
Recycler Activity?:	NO					
Recycler Activity Note:	This facility has no indication of Recycling Activity.					

Violation/Evaluation Summary

Note: NO RECORDS: As of Oct 2024, there are no Compliance Monitoring and Enforcement (violation) records associated with this facility (EPA ID).

Handler Summary

Importer Activity:	No
Mixed Waste Generator:	No
Transporter Activity:	No
Transfer Facility:	No
Onsite Burner Exemption:	No
Furnace Exemption:	No
Underground Injection Activity:	No
Commercial TSD:	No
Used Oil Transporter:	No
Used Oil Transfer Facility:	No

Map Key	Number of Records	Direction	Distance (mi/ft)	Elev/Diff (ft)	Site	DB
Used Oil Processor:	No					
Used Oil Refiner:	No					
Used Oil Burner:	No					
Used Oil Market Burner:	No					
Used Oil Spec Marketer:	No					
Recycler Activity:	No					
Recycler Activity Without Storage:	No					

Hazardous Waste Handler Details

Sequence No: 1
 Receive Date: 19861031
 Handler Name: NORTHWEST ENG & SUP
 Source Type: Notification
 Federal Waste Generator Code: 2
 Generator Code Description: Small Quantity Generator

Waste Code Details

Hazardous Waste Code: D000
 Waste Code Description: DESCRIPTION

Hazardous Waste Code: D001
 Waste Code Description: IGNITABLE WASTE

Hazardous Waste Handler Details

Sequence No: 2
 Receive Date: 20010727
 Handler Name: NORTHWEST ENGINE & SUPPLY
 Source Type: Notification
 Federal Waste Generator Code: N
 Generator Code Description: Not a Generator, Verified

Owner/Operator Details

Owner/Operator Ind:	Current Owner	Street No:	
Type:	Private	Street 1:	UNKNOWN
Name:	NORTHWEST ENGINE	Street 2:	
Date Became Current:		City:	UNKNOWN
Date Ended Current:		State:	TX
Phone:	000-000-0000	Country:	
Source Type:	Notification	Zip Code:	00000-0000

Historical Handler Details

Receive Dt: 19861031
 Generator Code Description: Small Quantity Generator
 Handler Name: NORTHWEST ENG & SUP

14	2 of 3	WSW	0.07 / 391.12	71.35 / 0	NORTHWEST ENGINE & SUPPLY 1911 ANTOINE DR 1911 Antoine, Houston, TX HOUSTON TX 77055	HIST RCRA NONRCRA
EPA ID:	TXD981594781	Primary Naics Code:				
SWR No:	66717	Receiver:	FALSE			
Mun Waste Perm No:		Receiver Fac Cat:				
Facility Status:	INACTIVE	Generator:	TRUE			
Gen Type:	NON INDUS	Healthcare Fac:	FALSE			
Gen Cate:	SQG	Transfer Fac:	FALSE			

Map Key	Number of Records	Direction	Distance (mi/ft)	Elev/Diff (ft)	Site	DB
Latitude: Longitude: Site County: HARRIS Country: UNITED STATES Land Type: Indus Waste Perm No: Regulated Entity No: RN100601277 Coord County Centroid : Regis S Status Change D: Sep 30, 1985 Hazardous Waste Perm Status: Tceq Haz Waste Perm Nu: Tceq Region No: 12 Reverse Distributor Begin Date: Reverse Distributor End Date: Healthcare Opt in Date: Healthcare Withdraw Date: Regis Last Amendment Da: Jul 27, 2001 Reverse Distributor of Hazardo: false Monthly Waste Receipt Sum: false Transports Waste For Hire: false Self Transports Waste: false Annual Waste Summary: false Report Through Steers: false Registration Initial Notificat: Sep 30, 1985 Original Source: Inactive Regulated RCRA Generator Facilities Note: Documents related to facilities in Texas can be searched on TCEQ Records Online Central File Room (CFR): https://records.tceq.texas.gov/cs/idcplg?IdcService=TCEQ_SEARCH Basic information, including RN numbers, for facilities in TX can be searched on the TCEQ Central Registry: https://www15.tceq.texas.gov/crpub/ Information about how to use these resources can be found here: https://www.tceq.texas.gov/assets/public/agency/How-to-Use-Central-File-Room-Online.pdf						
					Recycler Fac: FALSE Transporter: FALSE Transports Class 1: Transports Class H:	

14	3 of 3	WSW	0.07 / 391.12	71.35 / 0	NORTHWEST ENGINE & SUPPLY 1911 ANTOINE DR HOUSTON TX 77055	IHW GENERATOR

Solid Waste Registration No: 66717
Note: Documents related to facilities in Texas can be searched on TCEQ Records Online Central File Room (CFR): https://records.tceq.texas.gov/cs/idcplg?IdcService=TCEQ_SEARCH
Basic information, including RN numbers, for facilities in TX can be searched on the TCEQ Central Registry: <https://www15.tceq.texas.gov/crpub/>
Information about how to use these resources can be found here: <https://www.tceq.texas.gov/assets/public/agency/How-to-Use-Central-File-Room-Online.pdf>

Historical Documents: ERIIS does not have a document collection for this particular record; readers are referred to the TCEQ Records Services: <https://www.tceq.texas.gov/agency/data/records-services/reginfo.html>

Owner/Operator Information

Owner or Operator: OPERATOR First Name: Company Last Name: NORTHWEST ENGINE AND SUPPLY INC Mailing Address: Building Address: PO Box: City:	State: Zip Code: Zip Code Ext: Country Name: Phone No: Fax No: Business Type: Unknown
Owner or Operator: OWNER First Name: Company Last Name: NORTHWEST ENGINE AND SUPPLY INC Mailing Address: 1911 ANTOINE DR Building Address: PO Box: City: HOUSTON	State: TX Zip Code: 77055 Zip Code Ext: 1803 Country Name: UNITED STA Phone No: 1-713-6833815 Fax No: Business Type: Unknown

Contact Information

Map Key	Number of Records	Direction	Distance (mi/ft)	Elev/Diff (ft)	Site	DB
Last Name:				City:	HOUSTON	
First Name:				State:	TX	
Job Title:				Zip Code:	77055	
Contact Role:	OWNCON			Zip Code Ext:	1803	
Mailing Address:	1911 ANTOINE DR			Phone No:	1-713-6833815	
Building Name				Fax No:		
Address Line:						
PO Box Address Line:						
Last Name:	HOGUE			City:	HOUSTON	
First Name:	SCOTT			State:	TX	
Job Title:				Zip Code:	77055	
Contact Role:	PRICONT			Zip Code Ext:	1803	
Mailing Address:	1911 ANTOINE DR			Phone No:	1-713-6833815	
Building Name				Fax No:		
Address Line:						
PO Box Address Line:						
<u>Facility Information</u>						
Regulated Entity No:		RN100601277				
EPA ID No:		TXD981594781				
Facility Site Name:		NORTHWEST ENGINE & SUPPLY				
Facility Status:		INACTIVE				
Physical Loc Address:		1911 ANTOINE DR				
City:		HOUSTON				
County:		HARRIS				
State:		TX				
Zip Code:		77055				
Country:		UNITED STATES				
TCEQ Region No:		12				
Latitude:						
Longitude:						
Primary NAICS Code:						
Land Type:						
Physical Location Desc:		1911 Antoine, Houston, TX				
Regis Initial Notification:		Sep 30, 1985				
Regis Last Amendment Dt:		Jul 27, 2001				
Regis S Status Change D:		Sep 30, 1985				
Report Through Steers:		false				
Generator of Industrial Hazard:		true				
Generator Type:		NON INDUS				
Haz Waste Generator Category:		SQG				
Reverse Distributor of Hazardo:		false				
Reverse Distributor Begin Dt:						
Reverse Distributor End Dt:						
Annual Waste Summary:		false				
Receiver of Industrial Hazardo:		false				
Receiver Facility Category:						
Monthly Waste Receipt Sum:		false				
Transporter of Industrial Haza:		false				
Transports Waste for Hire:		false				
Self Transports Waste:		false				
Transports Industrial Class 1:						
Transports Hazardous Waste:						
Transfer Facility:		false				
Healthcare Provider Facility:		false				
Healthcare Opt in Date:						
Healthcare Withdraw Date:						
Recycler Facility:		false				
Haz Waste Permit Status:						
Coordinates County Centroid:						
TCEQ Haz Waste Permit No:						
Industrial Waste Permit No:						
Municipal Waste Permit No:						

Map Key	Number of Records	Direction	Distance (mi/ft)	Elev/Diff (ft)	Site	DB
15	1 of 2	SSW	0.07 / 393.45	70.95 / 0	CIRCLE K STORE 2742313 7230 LONG POINT RD HOUSTON TX 77055	UST

Facility ID: 61270
PST ID No: 39856
UST Fin Assu Req (Web): No
Facility Status (Web): ACTIVE
No of Active USTs (Web): 4
No of Active ASTs (Web): 0
Fac Exempt Status (Web): No
Facility Type (Web): RETAIL
Fac Begin Date (Web): 01/15/1987
Historical Documents: ERIIS does not have a document collection for this particular record; readers are referred to the TCEQ Records Services: <https://www.tceq.texas.gov/agency/data/records-services/reqinfo.html>
Note: Documents related to facilities in Texas can be searched on TCEQ Records Online Central File Room (CFR): https://records.tceq.texas.gov/cs/idcplg?IdcService=TCEQ_SEARCH
Basic information, including RN numbers, for facilities in TX can be searched on the TCEQ Central Registry: <https://www15.tceq.texas.gov/crpub/>
Information about how to use these resources can be found here: <https://www.tceq.texas.gov/assets/public/agency/How-to-Use-Central-File-Room-Online.pdf>
Data Source: Raw Data - UST Extract (Web); Petroleum Storage Tank (as of 18 March, 2020) (Map)

Application Information (as of August 7, 2024)

Applicatn Rec Dt:	08/18/2017	Signature Title:	COMP COORD
Signature Dt:	08/17/2017	Signature Role:	LEGAL AUTH REP OWNER
Signature Company:		Signature First Nm:	TERRY
Enforcement Action:	No	Signature Mid Nm:	
Enforce Action Dt:		Signature Last Nm:	HANKINS

Contact Information (as of August 7, 2024)

Fac Cnt First Nm:	TERRY	Fac Cnt M Addr Dlv:	
Fac Cnt Middle Nm:		Fac Cnt M Addr Int D:	
Fac Cnt Last Nm:	HANKINS	Fac Cont M City:	
Fac Cnt Title:	O & E SPECIALIST	Fac Cont M State:	
Fac Cnt Org Nm:	CORNER STORE 2313	Fac Cont M Zip:	
Fac Cnt Phone No Cd:	713	Fac Cont M Zip Ext:	
Fac Cnt Phone No:	8123041	Fac Cont Fax No Cd:	
Fac Cnt Phn No Ext:	0	Fac Cont Fax No:	
Fac Cnt Email:		Fac Cont Fax No Ext:	
Addr Deliverable:			

Owner Details (as of August 7, 2024)

Princ ID:	658325792001221	Mail Addr (Deliv):	PO BOX 52085
Additional ID:	297745332002149	Mail Addr (Int Del):	
Owner CN:	CN600134456	Mai City:	PHOENIX
Comp/Own Last Nm:	CIRCLE K STORES INC	Mail State:	AZ
Owner First Nm:		Mail Zip:	85072
Middle Nm:		Mail Zip Ext:	2085
Owner Eff Begin Dt:	08/16/2021	Addr For Pst Cd:	
Owner Type Cd:	CO	Addr Country Cd:	
Owner Type:	Corporation/Company	Phone No Ctry Cd:	1
State Tax ID:	17411495405	Phone Area Cd:	602
Cnt Orgn Nm:	CIRCLE K STORES INC	Phone No:	7283217
Cnt Role:	OWNCON	Phone Ext:	0
Cnt First Nm:	MINDY	Fax No Country Cd:	
Cnt Middle Nm:		Fax Area Cd:	
Cnt Last Nm:	SZANISZLO	Fax No:	
Cnt Title:		Fax Ext:	
Email:			

Operator Details (as of August 7, 2024)

Map Key	Number of Records	Direction	Distance (mi/ft)	Elev/Diff (ft)	Site	DB
Princ ID:	658325792001221				Cnt First Nm:	MINDY
Additional ID:	297745332002149				Cnt Middle Nm:	
Operator CN:	CN600134456				Cnt Role:	OPRCON
Comp/Opr Last Nm:	CIRCLE K STORES INC				Cnt Organization Nm:	CIRCLE K STORES INC
Operator First Nm:					Mail Addr (Delivery):	PO BOX 52085
Operator Middle Nm:					Addr Int (Delivery):	
Oper Efft Begin Dt:	08/16/2021				Mailing City:	PHOENIX
Operator Type Cd:	CO				Mailing State:	AZ
Operator Type Desc:	Corporation/Company				Mailing Zip:	85072
Cnt Last Nm:	SZANISZLO				Mailing Zip Ext:	2085
Cnt Title:					Addr Foreign Pst Cd:	
Phone No Country:	1				Address Country Cd:	
Phone Area Cd:	602				Fax No Country:	
Phone No:	7283217				Fax Area Cd:	
Phone Ext:	0				Fax No:	
Email:					Fax Ext:	

Self-Certification Details (as of August 7, 2024)

Fac ID: 61270
Self Cert ID: 69482
Signature Dt: 08/22/2012
Signature Nm: TERRY HANKINS
Signature Title: COMP COORD
Signature Type Role: LEGAL AUTH REP OWNER
Filing Status: RENEWAL
Registration Self-Certification: YES
Fac Fees Self-Certification: YES
Fin Assurance Self-Cert: YES
Tech Standards Self-Cert: YES
Delivery Certificate Expire: 09/30/2013
Reporting Method Cd:
Reporting Method Desc:
Tank Corr Protect Compl:
Piping Corr Protect Compl:
Comp Release Detect Compl:
Piping Release Detect Compl:
Spill Prev & Overfill Compl:

Fac ID: 61270
Self Cert ID: 69480
Signature Dt: 08/24/2010
Signature Nm: TERRY HANKINS
Signature Title: COMP COORD
Signature Type Role: LEGAL AUTH REP OWNER
Filing Status: RENEWAL
Registration Self-Certification: YES
Fac Fees Self-Certification: YES
Fin Assurance Self-Cert: YES
Tech Standards Self-Cert: YES
Delivery Certificate Expire: 09/30/2011
Reporting Method Cd:
Reporting Method Desc:
Tank Corr Protect Compl:
Piping Corr Protect Compl:
Comp Release Detect Compl:
Piping Release Detect Compl:
Spill Prev & Overfill Compl:

Fac ID: 61270
Self Cert ID: 69473
Signature Dt: 07/28/2005
Signature Nm: TERRY HANKINS
Signature Title: O&E SPECIALIST
Signature Type Role: LEGAL AUTH REP OWNER
Filing Status: AMENDMENT
Registration Self-Certification: YES

Map Key	Number of Records	Direction	Distance (mi/ft)	Elev/Diff (ft)	Site	DB
Fac Fees Self-Certification:		YES				
Fin Assurance Self-Cert:		YES				
Tech Standards Self-Cert:		YES				
Delivery Certificate Expire:		09/30/2006				
Reporting Method Cd:						
Reporting Method Desc:						
Tank Corr Protect Compl:						
Piping Corr Protect Compl:						
Comp Release Detect Compl:						
Piping Release Detect Compl:						
Spill Prev & Overfill Compl:						
Fac ID:		61270				
Self Cert ID:		69470				
Signature Dt:		07/31/2003				
Signature Nm:		TERRY HANKINS				
Signature Title:		O & E SPECIALIST				
Signature Type Role:		LEGAL AUTH REP OWNER				
Filing Status:		RENEWAL				
Registration Self-Certification:		YES				
Fac Fees Self-Certification:		YES				
Fin Assurance Self-Cert:		YES				
Tech Standards Self-Cert:		YES				
Delivery Certificate Expire:		09/30/2004				
Reporting Method Cd:						
Reporting Method Desc:						
Tank Corr Protect Compl:						
Piping Corr Protect Compl:						
Comp Release Detect Compl:						
Piping Release Detect Compl:						
Spill Prev & Overfill Compl:						
Fac ID:		61270				
Self Cert ID:		396238				
Signature Dt:		10/18/2023				
Signature Nm:		KELLIE BODDIE				
Signature Title:		ENVIRONMENTAL SPECIALIST				
Signature Type Role:		OPERATOR				
Filing Status:		RENEWAL				
Registration Self-Certification:		YES				
Fac Fees Self-Certification:		YES				
Fin Assurance Self-Cert:		YES				
Tech Standards Self-Cert:		YES				
Delivery Certificate Expire:		10/31/2024				
Reporting Method Cd:		E				
Reporting Method Desc:		E				
Tank Corr Protect Compl:		YES				
Piping Corr Protect Compl:		YES				
Comp Release Detect Compl:		YES				
Piping Release Detect Compl:		YES				
Spill Prev & Overfill Compl:		YES				
Fac ID:		61270				
Self Cert ID:		342861				
Signature Dt:		09/02/2020				
Signature Nm:		Veronica Rivera				
Signature Title:		OPERATOR				
Signature Type Role:		OPERATOR				
Filing Status:		RENEWAL				
Registration Self-Certification:		YES				
Fac Fees Self-Certification:		YES				
Fin Assurance Self-Cert:		YES				
Tech Standards Self-Cert:		YES				
Delivery Certificate Expire:		09/30/2021				
Reporting Method Cd:		S				
Reporting Method Desc:		Steers				
Tank Corr Protect Compl:		YES				
Piping Corr Protect Compl:		YES				
Comp Release Detect Compl:		YES				

Map Key	Number of Records	Direction	Distance (mi/ft)	Elev/Diff (ft)	Site	DB
Piping Release Detect Compl:		YES				
Spill Prev & Overfill Compl:		YES				
Fac ID:		61270				
Self Cert ID:		292296				
Signature Dt:		08/17/2017				
Signature Nm:		TERRY HANKINS				
Signature Title:		COMP COORD				
Signature Type Role:		LEGAL AUTH REP OWNER				
Filing Status:		RENEWAL				
Registration Self-Certification:		YES				
Fac Fees Self-Certification:		YES				
Fin Assurance Self-Cert:		YES				
Tech Standards Self-Cert:		YES				
Delivery Certificate Expire:		09/30/2018				
Reporting Method Cd:		P				
Reporting Method Desc:		Papers				
Tank Corr Protect Compl:		YES				
Piping Corr Protect Compl:		YES				
Comp Release Detect Compl:		YES				
Piping Release Detect Compl:		YES				
Spill Prev & Overfill Compl:		YES				
Fac ID:		61270				
Self Cert ID:		69476				
Signature Dt:		03/11/2008				
Signature Nm:		TERRY HANKINS				
Signature Title:		O & E SPECIALIST				
Signature Type Role:		LEGAL AUTH REP OWNER				
Filing Status:		INITIAL				
Registration Self-Certification:		YES				
Fac Fees Self-Certification:		YES				
Fin Assurance Self-Cert:		YES				
Tech Standards Self-Cert:		YES				
Delivery Certificate Expire:		09/30/2008				
Reporting Method Cd:						
Reporting Method Desc:						
Tank Corr Protect Compl:						
Piping Corr Protect Compl:						
Comp Release Detect Compl:						
Piping Release Detect Compl:						
Spill Prev & Overfill Compl:						
Fac ID:		61270				
Self Cert ID:		379445				
Signature Dt:		09/29/2022				
Signature Nm:		KELLIE BODDIE				
Signature Title:		ENV SPEC				
Signature Type Role:		LEGAL AUTH REP OPERATOR				
Filing Status:		RENEWAL				
Registration Self-Certification:		YES				
Fac Fees Self-Certification:		YES				
Fin Assurance Self-Cert:		YES				
Tech Standards Self-Cert:		YES				
Delivery Certificate Expire:		10/31/2023				
Reporting Method Cd:		P				
Reporting Method Desc:		Papers				
Tank Corr Protect Compl:		YES				
Piping Corr Protect Compl:		YES				
Comp Release Detect Compl:		YES				
Piping Release Detect Compl:		YES				
Spill Prev & Overfill Compl:		YES				
Fac ID:		61270				
Self Cert ID:		310810				
Signature Dt:		10/01/2018				
Signature Nm:		Annette S Toale				
Signature Title:		WC Enviro Manager				
Signature Type Role:		LEGAL AUTH REP OWNER				

Map Key	Number of Records	Direction	Distance (mi/ft)	Elev/Diff (ft)	Site	DB
Filing Status:		RENEWAL				
Registration Self-Certification:		YES				
Fac Fees Self-Certification:		YES				
Fin Assurance Self-Cert:		YES				
Tech Standards Self-Cert:		YES				
Delivery Certificate Expire:		09/30/2019				
Reporting Method Cd:		S				
Reporting Method Desc:		Steers				
Tank Corr Protect Compl:		YES				
Piping Corr Protect Compl:		YES				
Comp Release Detect Compl:		YES				
Piping Release Detect Compl:		YES				
Spill Prev & Overfill Compl:		YES				
Fac ID:		61270				
Self Cert ID:		258935				
Signature Dt:		08/24/2015				
Signature Nm:		TERRY HANKINS				
Signature Title:		COMP COORD				
Signature Type Role:		LEGAL AUTH REP OWNER				
Filing Status:		RENEWAL				
Registration Self-Certification:		YES				
Fac Fees Self-Certification:		YES				
Fin Assurance Self-Cert:		YES				
Tech Standards Self-Cert:		YES				
Delivery Certificate Expire:		09/30/2016				
Reporting Method Cd:		P				
Reporting Method Desc:		Papers				
Tank Corr Protect Compl:		YES				
Piping Corr Protect Compl:		YES				
Comp Release Detect Compl:		YES				
Piping Release Detect Compl:		YES				
Spill Prev & Overfill Compl:		YES				
Fac ID:		61270				
Self Cert ID:		69472				
Signature Dt:		07/27/2005				
Signature Nm:		TERRY HANKINS				
Signature Title:		O&E SPECIALIST				
Signature Type Role:		LEGAL AUTH REP OWNER				
Filing Status:		RENEWAL				
Registration Self-Certification:		YES				
Fac Fees Self-Certification:		YES				
Fin Assurance Self-Cert:		YES				
Tech Standards Self-Cert:		YES				
Delivery Certificate Expire:		09/30/2006				
Reporting Method Cd:						
Reporting Method Desc:						
Tank Corr Protect Compl:						
Piping Corr Protect Compl:						
Comp Release Detect Compl:						
Piping Release Detect Compl:						
Spill Prev & Overfill Compl:						
Fac ID:		61270				
Self Cert ID:		69471				
Signature Dt:		07/12/2004				
Signature Nm:		TERRY HANKINS				
Signature Title:		O&E SPECIALIST				
Signature Type Role:		LEGAL AUTH REP OWNER				
Filing Status:		RENEWAL				
Registration Self-Certification:		YES				
Fac Fees Self-Certification:		YES				
Fin Assurance Self-Cert:		YES				
Tech Standards Self-Cert:		YES				
Delivery Certificate Expire:		09/30/2005				
Reporting Method Cd:						
Reporting Method Desc:						
Tank Corr Protect Compl:						

Map Key	Number of Records	Direction	Distance (mi/ft)	Elev/Diff (ft)	Site	DB
Piping Corr Protect Compl: Comp Release Detect Compl: Piping Release Detect Compl: Spill Prev & Overfill Compl:						
Fac ID:		61270				
Self Cert ID:		69197				
Signature Dt:		01/04/2001				
Signature Nm:		TERRY HANKINS				
Signature Title:		O&E				
Signature Type Role:		LEGAL AUTH REP OWNER				
Filing Status:		INITIAL				
Registration Self-Certification:		YES				
Fac Fees Self-Certification:		YES				
Fin Assurance Self-Cert:		YES				
Tech Standards Self-Cert:		YES				
Delivery Certificate Expire:		09/30/2002				
Reporting Method Cd:						
Reporting Method Desc:						
Tank Corr Protect Compl:						
Piping Corr Protect Compl:						
Comp Release Detect Compl:						
Piping Release Detect Compl:						
Spill Prev & Overfill Compl:						
Fac ID:		61270				
Self Cert ID:		275508				
Signature Dt:		08/29/2016				
Signature Nm:		TERRY HANKINS				
Signature Title:		COMP COORD				
Signature Type Role:		LEGAL AUTH REP OWNER				
Filing Status:		RENEWAL				
Registration Self-Certification:		YES				
Fac Fees Self-Certification:		YES				
Fin Assurance Self-Cert:		YES				
Tech Standards Self-Cert:		YES				
Delivery Certificate Expire:		09/30/2017				
Reporting Method Cd:		P				
Reporting Method Desc:		Papers				
Tank Corr Protect Compl:		YES				
Piping Corr Protect Compl:		YES				
Comp Release Detect Compl:		YES				
Piping Release Detect Compl:		YES				
Spill Prev & Overfill Compl:		YES				
Fac ID:		61270				
Self Cert ID:		69481				
Signature Dt:		08/22/2011				
Signature Nm:		TERRY HANKINS				
Signature Title:		COMPL COORD				
Signature Type Role:		LEGAL AUTH REP OWNER				
Filing Status:		RENEWAL				
Registration Self-Certification:		YES				
Fac Fees Self-Certification:		YES				
Fin Assurance Self-Cert:		YES				
Tech Standards Self-Cert:		YES				
Delivery Certificate Expire:		09/30/2012				
Reporting Method Cd:						
Reporting Method Desc:						
Tank Corr Protect Compl:						
Piping Corr Protect Compl:						
Comp Release Detect Compl:						
Piping Release Detect Compl:						
Spill Prev & Overfill Compl:						
Fac ID:		61270				
Self Cert ID:		69478				
Signature Dt:		08/24/2009				
Signature Nm:		TERRY HANKINS				

Map Key	Number of Records	Direction	Distance (mi/ft)	Elev/Diff (ft)	Site	DB
Signature Title:		COMP COORD				
Signature Type Role:		LEGAL AUTH REP OWNER				
Filing Status:		RENEWAL				
Registration Self-Certification:		YES				
Fac Fees Self-Certification:		YES				
Fin Assurance Self-Cert:		YES				
Tech Standards Self-Cert:		YES				
Delivery Certificate Expire:		09/30/2010				
Reporting Method Cd:						
Reporting Method Desc:						
Tank Corr Protect Compl:						
Piping Corr Protect Compl:						
Comp Release Detect Compl:						
Piping Release Detect Compl:						
Spill Prev & Overfill Compl:						
Fac ID:		61270				
Self Cert ID:		69477				
Signature Dt:		08/29/2008				
Signature Nm:		TERRY HANKINS				
Signature Title:		COMP COORD				
Signature Type Role:		LEGAL AUTH REP OWNER				
Filing Status:		RENEWAL				
Registration Self-Certification:		YES				
Fac Fees Self-Certification:		YES				
Fin Assurance Self-Cert:		YES				
Tech Standards Self-Cert:		YES				
Delivery Certificate Expire:		09/30/2009				
Reporting Method Cd:						
Reporting Method Desc:						
Tank Corr Protect Compl:						
Piping Corr Protect Compl:						
Comp Release Detect Compl:						
Piping Release Detect Compl:						
Spill Prev & Overfill Compl:						
Fac ID:		61270				
Self Cert ID:		69474				
Signature Dt:		07/25/2006				
Signature Nm:		TERRY HANKINS				
Signature Title:		O & E SPECIALIST				
Signature Type Role:		LEGAL AUTH REP OWNER				
Filing Status:		RENEWAL				
Registration Self-Certification:		YES				
Fac Fees Self-Certification:		YES				
Fin Assurance Self-Cert:		YES				
Tech Standards Self-Cert:		YES				
Delivery Certificate Expire:		09/30/2007				
Reporting Method Cd:						
Reporting Method Desc:						
Tank Corr Protect Compl:						
Piping Corr Protect Compl:						
Comp Release Detect Compl:						
Piping Release Detect Compl:						
Spill Prev & Overfill Compl:						
Fac ID:		61270				
Self Cert ID:		69479				
Signature Dt:		03/15/2010				
Signature Nm:		TERRY HANKINS				
Signature Title:		COMP COORD				
Signature Type Role:		LEGAL AUTH REP OWNER				
Filing Status:		INITIAL				
Registration Self-Certification:		YES				
Fac Fees Self-Certification:		YES				
Fin Assurance Self-Cert:		YES				
Tech Standards Self-Cert:		YES				
Delivery Certificate Expire:		09/30/2010				
Reporting Method Cd:						

Map Key	Number of Records	Direction	Distance (mi/ft)	Elev/Diff (ft)	Site	DB
Reporting Method Desc: Tank Corr Protect Compl: Piping Corr Protect Compl: Comp Release Detect Compl: Piping Release Detect Compl: Spill Prev & Overfill Compl:						
Fac ID:		61270				
Self Cert ID:		242696				
Signature Dt:		08/25/2014				
Signature Nm:		TERRY HANKINS				
Signature Title:		COMP COORD				
Signature Type Role:		LEGAL AUTH REP OWNER				
Filing Status:		RENEWAL				
Registration Self-Certification:		YES				
Fac Fees Self-Certification:		YES				
Fin Assurance Self-Cert:		YES				
Tech Standards Self-Cert:		YES				
Delivery Certificate Expire:		09/30/2015				
Reporting Method Cd:		P				
Reporting Method Desc:		Papers				
Tank Corr Protect Compl:		YES				
Piping Corr Protect Compl:		YES				
Comp Release Detect Compl:		YES				
Piping Release Detect Compl:		YES				
Spill Prev & Overfill Compl:		YES				
Fac ID:		61270				
Self Cert ID:		69475				
Signature Dt:		06/04/2007				
Signature Nm:		TERRY HANKINS				
Signature Title:		COMP COORDINATOR				
Signature Type Role:		LEGAL AUTH REP OWNER				
Filing Status:		RENEWAL				
Registration Self-Certification:		YES				
Fac Fees Self-Certification:		YES				
Fin Assurance Self-Cert:		YES				
Tech Standards Self-Cert:		YES				
Delivery Certificate Expire:		09/30/2008				
Reporting Method Cd:						
Reporting Method Desc:						
Tank Corr Protect Compl:						
Piping Corr Protect Compl:						
Comp Release Detect Compl:						
Piping Release Detect Compl:						
Spill Prev & Overfill Compl:						
Fac ID:		61270				
Self Cert ID:		69198				
Signature Dt:		08/14/2002				
Signature Nm:		TERRY HANKINS				
Signature Title:		O & E SPECIALIST				
Signature Type Role:		LEGAL AUTH REP OWNER				
Filing Status:		RENEWAL				
Registration Self-Certification:		YES				
Fac Fees Self-Certification:		YES				
Fin Assurance Self-Cert:		YES				
Tech Standards Self-Cert:		YES				
Delivery Certificate Expire:		09/30/2003				
Reporting Method Cd:						
Reporting Method Desc:						
Tank Corr Protect Compl:						
Piping Corr Protect Compl:						
Comp Release Detect Compl:						
Piping Release Detect Compl:						
Spill Prev & Overfill Compl:						
Fac ID:		61270				
Self Cert ID:		360709				

Map Key	Number of Records	Direction	Distance (mi/ft)	Elev/Diff (ft)	Site	DB
Signature Dt:		09/21/2021				
Signature Nm:		KELLIE BODDIE				
Signature Title:		ENVIRONMENTAL SPECIALIST				
Signature Type Role:		OWNER				
Filing Status:		RENEWAL				
Registration Self-Certification:		YES				
Fac Fees Self-Certification:		YES				
Fin Assurance Self-Cert:		YES				
Tech Standards Self-Cert:		YES				
Delivery Certificate Expire:		09/30/2022				
Reporting Method Cd:		E				
Reporting Method Desc:		E				
Tank Corr Protect Compl:		YES				
Piping Corr Protect Compl:		YES				
Comp Release Detect Compl:		YES				
Piping Release Detect Compl:		YES				
Spill Prev & Overfill Compl:		YES				
Fac ID:		61270				
Self Cert ID:		225499				
Signature Dt:		08/27/2013				
Signature Nm:		TERRY HANKINS				
Signature Title:		COMPLIANCE COORD				
Signature Type Role:		LEGAL AUTH REP OWNER				
Filing Status:		INITIAL				
Registration Self-Certification:		YES				
Fac Fees Self-Certification:		YES				
Fin Assurance Self-Cert:		YES				
Tech Standards Self-Cert:		YES				
Delivery Certificate Expire:		09/30/2014				
Reporting Method Cd:		P				
Reporting Method Desc:		Papers				
Tank Corr Protect Compl:		YES				
Piping Corr Protect Compl:		YES				
Comp Release Detect Compl:		YES				
Piping Release Detect Compl:		YES				
Spill Prev & Overfill Compl:		YES				
Fac ID:		61270				
Self Cert ID:		326972				
Signature Dt:		09/19/2019				
Signature Nm:		Annette S Toale				
Signature Title:		Environmental Manage				
Signature Type Role:		LEGAL AUTH REP OWNER				
Filing Status:		RENEWAL				
Registration Self-Certification:		YES				
Fac Fees Self-Certification:		YES				
Fin Assurance Self-Cert:		YES				
Tech Standards Self-Cert:		YES				
Delivery Certificate Expire:		09/30/2020				
Reporting Method Cd:		S				
Reporting Method Desc:		Steers				
Tank Corr Protect Compl:		YES				
Piping Corr Protect Compl:		YES				
Comp Release Detect Compl:		YES				
Piping Release Detect Compl:		YES				
Spill Prev & Overfill Compl:		YES				

Construction Notification (as of August 7, 2024)

Noc ID:	33447	Signature Dt:	08/16/2018
Fac ID:	61270	Sign First Nm:	VICTOR
Historic Track No:		Sign Middle Nm:	
Form Received Dt:	08/20/2018	Signature Last Nm:	SAIENNI
Applica Rec'ved Dt:	08/20/2018	Signature Company:	
Sched Constrn Dt:	09/17/2018	Signature Title:	
Ust Stage I:	No	Signature Role:	
Ust Improvement:	Yes	Ast Stage I:	No

Map Key	Number of Records	Direction	Distance (mi/ft)	Elev/Diff (ft)	Site	DB
Ust Installation:	No				Ast Installation:	No
Ust Removal:	No				Waiver Flg:	
Ust Repair:	No				Late Filing Flg:	Yes
Ust Return to Service:		No				
Ust Replacement:		No				
Ust Abandonment:		No				
Ownr Nm at Time of Construct:		SKIPPER BEVERAGE COMPANY LLC;SKIPPER BEVERAGE COMPANY LLC				
Owner Cn at Time of Construct:		CN604312868,CN604312868				
Owner Ar at Time of Construct:		74619A,74619U				
General Desc:		REPLACE ALL FUEL DISPENSERS, INSTALL UDCS AND TANK SUMPS AS REQUIRED. REGISTRATIONS WILL BE UPDATED AT THE COMPLETION OF WORK.				

Tank Information (as of August 7, 2024)

UST ID:	105450	Status Begin Dt:	01/01/1985
Fac ID:	61270	Empty:	NO
Tank ID:	1	Regulatory Status:	FULLY REGULATED
No of Compartments:	1	Internal Protection:	
Installation Dt:	01/01/1985	Design Single Wall:	YES
Registration Dt:	05/08/1986	Design Double Wall:	NO
Capacity (gal):	10000	Pip Dsgn Sngl Wll:	YES
Status:	IN USE	Pip Dsgn Dble Wll:	NO

Tank Material (as of August 7, 2024)

Steel:	NO
FRP (Fibergla Reinfor Plastic):	YES
Composite (Steel w/Ext FRP):	NO
Concrete:	NO
Steel w/External Jacket:	NO
Steel w/External Polyurethane:	NO

Tank External Containment (as of August 7, 2024)

Tnk Ext Contain Nonmetallic:	NO
Tnk Ext Contain Synthetic	NO
Tank:	
Tnk Ext Contain Rigid Trench:	NO

Tank Corrosion Protection Method (as of August 7, 2024)

External Dielectric:	NO
Cathodic Protection-Fact Inst:	NO
Cathodic Protection-Field Inst:	NO
Composite Tank:	NO
Coated Tank:	NO
FRP Tank or Piping:	YES
External Nonmetallic Jacket:	NO
Unnecessary per Corr Protect Specialist:	NO

UST Tank Compartment (as of August 7, 2024)

UST Comprt ID:	59873	Substance Stored 1:	GASOLINE
Compartment ID:	A	Substance Stored 2:	
Capacity (gallons):	10000	Substance Stored 3:	
UST ID:	105450		

Compartment Release Detection (as of August 7, 2024)

Vapor Monitoring:	NO
Groundwater Monitoring:	NO

Map Key	Number of Records	Direction	Distance (mi/ft)	Elev/Diff (ft)	Site	DB
Monitoring of Barrier:		NO				
Auto Tnk Gauge Test & Inv Ctrl:		NO				
Interstitial Monitor w/ Sec:		NO				
Weekly Manual Gauging:		NO				
Monthly Tank Gauging:		NO				
SIR & Inventory Control:		YES				

Spill and Overfill Prevention (as of August 7, 2024)

Tight Fill Fit Container/Bucket:	YES
Factory Spill Container/Bucket:	YES
Delivery Shut-Off Valve:	YES
Flow Restrictor Valve:	NO
Alarm(set@<=90%) w/3a or 3b):	NO
N/A-All Deliver to Tank<=25 gal:	NO
Comp Release Detect Compli:	YES
Piping Release Detect Compl:	YES
Spill/Overfill Prevent Compli:	YES
Comp Release Detect. Vary:	NO
Piping Release Detect Vary:	NO
Spill/Overfill Prevent. Variance:	NO
Stage 1 Vapor Recovery:	TWO POINT SYSTEM
Stage 1 Installation Dt:	

Piping Release Detection (as of August 7, 2024)

Vapor Monitoring:	NO
Groundwater Monitoring:	NO
Secondary Barrier Monitoring:	NO
Interstitial Monitoring:	NO
Monthly Piping Tightness Test:	NO
Annual Test/Electro Monitor:	NO
Triennial Tightness Test:	NO
Auto Line Leak Detector:	YES
SIR & Inventory Control:	YES
Exempt System Suction:	NO

Piping External Containment (as of August 7, 2024)

Factory Nonmetal Jacket:	NO
Synth Tnk Pit/Pipe-Tren Lnr:	NO
Tank Vault/Rigid Trench Liner:	NO
Piping Type Cd:	P
Piping Type Desc:	Pressurized

Piping Material (as of August 7, 2024)

Steel:	NO
FRP (Fibergla Reinfor Plastic):	YES
Concrete:	NO
Steel w/External Jacket:	NO
Nonmetallic Flexible Piping:	NO

Piping Connectors & Valves (as of August 7, 2024)

Shear/Impact Valves:	NO
Steel Swing-joints:	NO
Flexible Connectors:	NO

Piping Corrosion Protection Method (as of August 7, 2024)

External Dielectric:	NO

Map Key	Number of Records	Direction	Distance (mi/ft)	Elev/Diff (ft)	Site	DB
Cathodic Protection-Fact Inst:		NO				
Cathodic Protection-Field Inst:		NO				
Frp Tank or Piping:		YES				
Nonmetallic Flexible Piping:		NO				
Open Area/2nd Containment:		NO				
Dual Protected:		NO				
Unec per Corr Protect Spc:		NO				
Tank Corr Protect Compliance:		YES				
Piping Corr Protect Compli:		YES				
Tank Corr Protect Variance:		NO				
Piping Corr Protect Variance:		NO				
Temp Out of Service Comp:		NO				
Technical Compliance:		NO				
Tank Tested:		NO				
Installation Signature Dt:						

Tank Information (as of August 7, 2024)

UST ID:	105451	Status Begin Dt:	01/01/1985
Fac ID:	61270	Empty:	NO
Tank ID:	3	Regulatory Status:	FULLY REGULATED
No of Compartments:	1	Internal Protection:	
Installation Dt:	01/01/1985	Design Single Wall:	YES
Registration Dt:	05/08/1986	Design Double Wall:	NO
Capacity (gal):	10000	Pip Dsgn Sngl Wll:	YES
Status:	IN USE	Pip Dsgn Dble Wll:	NO

Tank Material (as of August 7, 2024)

Steel:	NO
FRP (Fibergla Reinfor Plastic):	YES
Composite (Steel w/Ext FRP):	NO
Concrete:	NO
Steel w/External Jacket:	NO
Steel w/External Polyurethane:	NO

Tank External Containment (as of August 7, 2024)

Tnk Ext Contain Nonmetallic:	NO
Tnk Ext Contain Synthetic	NO
Tank:	
Tnk Ext Contain Rigid Trench:	NO

Tank Corrosion Protection Method (as of August 7, 2024)

External Dielectric:	NO
Cathodic Protection-Fact Inst:	NO
Cathodic Protection-Field Inst:	NO
Composite Tank:	NO
Coated Tank:	NO
FRP Tank or Piping:	YES
External Nonmetallic Jacket:	NO
Unnecessary per Corr Protect Specialist:	NO

UST Tank Compartment (as of August 7, 2024)

UST Comprt ID:	59874	Substance Stored 1:	GASOLINE
Compartment ID:	A	Substance Stored 2:	
Capacity (gallons):	10000	Substance Stored 3:	
UST ID:	105451		

Map Key	Number of Records	Direction	Distance (mi/ft)	Elev/Diff (ft)	Site	DB

Compartment Release Detection (as of August 7, 2024)

Vapor Monitoring:	NO
Groundwater Monitoring:	NO
Monitoring of Barrier:	NO
Auto Tnk Gauge Test & Inv Ctrl:	NO
Interstitial Monitor w/ Sec:	NO
Weekly Manual Gauging:	NO
Monthly Tank Gauging:	NO
SIR & Inventory Control:	YES

Spill and Overfill Prevention (as of August 7, 2024)

Tight Fill Fit Container/Bucket:	YES
Factory Spill Container/Bucket:	YES
Delivery Shut-Off Valve:	YES
Flow Restrictor Valve:	NO
Alarm(set@<=90%) w/3a or 3b):	NO
N/A-All Deliver to Tank<=25 gal:	NO
Comp Release Detect Compli:	YES
Piping Release Detect Compl:	YES
Spill/Overfill Prevent Compli:	YES
Comp Release Detect. Vary:	NO
Piping Release Detect Vary:	NO
Spill/Overfill Prevent. Variance:	NO
Stage 1 Vapor Recovery:	TWO POINT SYSTEM
Stage 1 Installation Dt:	

Piping Release Detection (as of August 7, 2024)

Vapor Monitoring:	NO
Groundwater Monitoring:	NO
Secondary Barrier Monitoring:	NO
Interstitial Monitoring:	NO
Monthly Piping Tightness Test:	NO
Annual Test/Electro Monitor:	NO
Triennial Tightness Test:	NO
Auto Line Leak Detector:	YES
SIR & Inventory Control:	YES
Exempt System Suction:	NO

Piping External Containment (as of August 7, 2024)

Factory Nonmetal Jacket:	NO
Synth Tnk Pit/Pipe-Tren Lnr:	NO
Tank Vault/Rigid Trench Liner:	NO
Piping Type Cd:	P
Piping Type Desc:	Pressurized

Piping Material (as of August 7, 2024)

Steel:	NO
FRP (Fibergla Reinfor Plastic):	YES
Concrete:	NO
Steel w/External Jacket:	NO
Nonmetallic Flexible Piping:	NO

Piping Connectors & Valves (as of August 7, 2024)

Shear/Impact Valves:	NO
Steel Swing-joints:	NO
Flexible Connectors:	NO

Map Key	Number of Records	Direction	Distance (mi/ft)	Elev/Diff (ft)	Site	DB

Piping Corrosion Protection Method (as of August 7, 2024)

External Dielectric:	NO
Cathodic Protection-Fact Inst:	NO
Cathodic Protection-Field Inst:	NO
Frp Tank or Piping:	YES
Nonmetallic Flexible Piping:	NO
Open Area/2nd Containment:	NO
Dual Protected:	NO
Unec per Corr Protect Spc:	NO
Tank Corr Protect Compliance:	YES
Piping Corr Protect Compli:	YES
Tank Corr Protect Variance:	NO
Piping Corr Protect Variance:	NO
Temp Out of Service Comp:	NO
Technical Compliance:	NO
Tank Tested:	NO
Installation Signature Dt:	

Tank Information (as of August 7, 2024)

UST ID:	105452	Status Begin Dt:	01/01/1985
Fac ID:	61270	Empty:	NO
Tank ID:	2	Regulatory Status:	FULLY REGULATED
No of Compartments:	1	Internal Protection:	
Installation Dt:	01/01/1985	Design Single Wall:	YES
Registration Dt:	05/08/1986	Design Double Wall:	NO
Capacity (gal):	10000	Pip Dsgn Sngl Wll:	YES
Status:	IN USE	Pip Dsgn Dble Wll:	NO

Tank Material (as of August 7, 2024)

Steel:	NO
FRP (Fibergla Reinfor Plastic):	YES
Composite (Steel w/Ext FRP):	NO
Concrete:	NO
Steel w/External Jacket:	NO
Steel w/External Polyurethane:	NO

Tank External Containment (as of August 7, 2024)

Tnk Ext Contain Nonmetallic:	NO
Tnk Ext Contain Synthetic	NO
Tank:	
Tnk Ext Contain Rigid Trench:	NO

Tank Corrosion Protection Method (as of August 7, 2024)

External Dielectric:	NO
Cathodic Protection-Fact Inst:	NO
Cathodic Protection-Field Inst:	NO
Composite Tank:	NO
Coated Tank:	NO
FRP Tank or Piping:	YES
External Nonmetallic Jacket:	NO
Unnecessary per Corr Protect Specialist:	NO

UST Tank Compartment (as of August 7, 2024)

UST Comprt ID:	59875	Substance Stored 1:	GASOLINE
Compartment ID:	A	Substance Stored 2:	

Map Key	Number of Records	Direction	Distance (mi/ft)	Elev/Diff (ft)	Site	DB
Capacity (gallons):	10000				Substance Stored 3:	
UST ID:		105452				

Compartment Release Detection (as of August 7, 2024)

Vapor Monitoring:	NO
Groundwater Monitoring:	NO
Monitoring of Barrier:	NO
Auto Tnk Gauge Test & Inv Ctrl:	NO
Interstitial Monitor w/ Sec:	NO
Weekly Manual Gauging:	NO
Monthly Tank Gauging:	NO
SIR & Inventory Control:	YES

Spill and Overfill Prevention (as of August 7, 2024)

Tight Fill Fit Container/Bucket:	YES
Factory Spill Container/Bucket:	YES
Delivery Shut-Off Valve:	YES
Flow Restrictor Valve:	NO
Alarm(set@<=90%) w/3a or 3b):	NO
N/A-All Deliver to Tank<=25 gal:	NO
Comp Release Detect Compli:	YES
Piping Release Detect Compl:	YES
Spill/Overfill Prevent Compli:	YES
Comp Release Detect. Vary:	NO
Piping Release Detect Vary:	NO
Spill/Overfill Prevent. Variance:	NO
Stage 1 Vapor Recovery:	TWO POINT SYSTEM
Stage 1 Installation Dt:	

Piping Release Detection (as of August 7, 2024)

Vapor Monitoring:	NO
Groundwater Monitoring:	NO
Secondary Barrier Monitoring:	NO
Interstitial Monitoring:	NO
Monthly Piping Tightness Test:	NO
Annual Test/Electro Monitor:	NO
Triennial Tightness Test:	NO
Auto Line Leak Detector:	YES
SIR & Inventory Control:	YES
Exempt System Suction:	NO

Piping External Containment (as of August 7, 2024)

Factory Nonmetal Jacket:	NO
Synth Tnk Pit/Pipe-Tren Lnr:	NO
Tank Vault/Rigid Trench Liner:	NO
Piping Type Cd:	P
Piping Type Desc:	Pressurized

Piping Material (as of August 7, 2024)

Steel:	NO
FRP (Fibergla Reinfor Plastic):	YES
Concrete:	NO
Steel w/External Jacket:	NO
Nonmetallic Flexible Piping:	NO

Piping Connectors & Valves (as of August 7, 2024)

Map Key	Number of Records	Direction	Distance (mi/ft)	Elev/Diff (ft)	Site	DB
Shear/Impact Valves:		NO				
Steel Swing-joints:		NO				
Flexible Connectors:		NO				

Piping Corrosion Protection Method (as of August 7, 2024)

External Dielectric:	NO
Cathodic Protection-Fact Inst:	NO
Cathodic Protection-Field Inst:	NO
Frp Tank or Piping:	YES
Nonmetallic Flexible Piping:	NO
Open Area/2nd Containment:	NO
Dual Protected:	NO
Unec per Corr Protect Spc:	NO
Tank Corr Protect Compliance:	YES
Piping Corr Protect Compli:	YES
Tank Corr Protect Variance:	NO
Piping Corr Protect Variance:	NO
Temp Out of Service Comp:	NO
Technical Compliance:	NO
Tank Tested:	NO
Installation Signature Dt:	

Tank Information (as of August 7, 2024)

UST ID:	105453	Status Begin Dt:	01/01/1985
Fac ID:	61270	Empty:	NO
Tank ID:	4	Regulatory Status:	FULLY REGULATED
No of Compartments:	1	Internal Protection:	
Installation Dt:	01/01/1985	Design Single Wall:	YES
Registration Dt:	05/08/1986	Design Double Wall:	NO
Capacity (gal):	10000	Pip Dsgn Sngl Wll:	YES
Status:	IN USE	Pip Dsgn Dble Wll:	NO

Tank Material (as of August 7, 2024)

Steel:	NO
FRP (Fibergla Reinfor Plastic):	YES
Composite (Steel w/Ext FRP):	NO
Concrete:	NO
Steel w/External Jacket:	NO
Steel w/External Polyurethane:	NO

Tank External Containment (as of August 7, 2024)

Tnk Ext Contain Nonmetallic:	NO
Tnk Ext Contain Synthetic	NO
Tank:	
Tnk Ext Contain Rigid Trench:	NO

Tank Corrosion Protection Method (as of August 7, 2024)

External Dielectric:	NO
Cathodic Protection-Fact Inst:	NO
Cathodic Protection-Field Inst:	NO
Composite Tank:	NO
Coated Tank:	NO
FRP Tank or Piping:	YES
External Nonmetallic Jacket:	NO
Unnecessary per Corr Protect Specialist:	NO

Map Key	Number of Records	Direction	Distance (mi/ft)	Elev/Diff (ft)	Site	DB

UST Tank Compartment (as of August 7, 2024)

UST Comprt ID:	59876	Substance Stored 1:	DIESEL
Compartment ID:	A	Substance Stored 2:	
Capacity (gallons):	10000	Substance Stored 3:	
UST ID:	105453		

Compartment Release Detection (as of August 7, 2024)

Vapor Monitoring:	NO
Groundwater Monitoring:	NO
Monitoring of Barrier:	NO
Auto Tnk Gauge Test & Inv Ctrl:	NO
Interstitial Monitor w/ Sec:	NO
Weekly Manual Gauging:	NO
Monthly Tank Gauging:	NO
SIR & Inventory Control:	YES

Spill and Overfill Prevention (as of August 7, 2024)

Tight Fill Fit Container/Bucket:	YES
Factory Spill Container/Bucket:	YES
Delivery Shut-Off Valve:	YES
Flow Restrictor Valve:	NO
Alarm(set@<=90%) w/3a or 3b):	NO
N/A-All Deliver to Tank<=25 gal:	NO
Comp Release Detect Compli:	YES
Piping Release Detect Compl:	YES
Spill/Overfill Prevent Compli:	YES
Comp Release Detect. Vary:	NO
Piping Release Detect Vary:	NO
Spill/Overfill Prevent. Variance:	NO
Stage 1 Vapor Recovery:	TWO POINT SYSTEM
Stage 1 Installation Dt:	

Piping Release Detection (as of August 7, 2024)

Vapor Monitoring:	NO
Groundwater Monitoring:	NO
Secondary Barrier Monitoring:	NO
Interstitial Monitoring:	NO
Monthly Piping Tightness Test:	NO
Annual Test/Electro Monitor:	NO
Triennial Tightness Test:	NO
Auto Line Leak Detector:	YES
SIR & Inventory Control:	YES
Exempt System Suction:	NO

Piping External Containment (as of August 7, 2024)

Factory Nonmetal Jacket:	NO
Synth Tnk Pit/Pipe-Tren Lnr:	NO
Tank Vault/Rigid Trench Liner:	NO
Piping Type Cd:	P
Piping Type Desc:	Pressurized

Piping Material (as of August 7, 2024)

Steel:	NO
FRP (Fibergla Reinfor Plastic):	YES
Concrete:	NO
Steel w/External Jacket:	NO
Nonmetallic Flexible Piping:	NO

Map Key	Number of Records	Direction	Distance (mi/ft)	Elev/Diff (ft)	Site	DB

Piping Connectors & Valves (as of August 7, 2024)

Shear/Impact Valves:	NO
Steel Swing-joints:	NO
Flexible Connectors:	NO

Piping Corrosion Protection Method (as of August 7, 2024)

External Dielectric:	NO
Cathodic Protection-Fact Inst:	NO
Cathodic Protection-Field Inst:	NO
Frp Tank or Piping:	YES
Nonmetallic Flexible Piping:	NO
Open Area/2nd Containment:	NO
Dual Protected:	NO
Unec per Corr Protect Spc:	NO
Tank Corr Protect Compliance:	YES
Piping Corr Protect Compli:	YES
Tank Corr Protect Variance:	NO
Piping Corr Protect Variance:	NO
Temp Out of Service Comp:	NO
Technical Compliance:	NO
Tank Tested:	NO
Installation Signature Dt:	

Facility Billing Contacts (as of August 7, 2024)

Fac ID:	61270	Addr Deliverable:	YES
Additional ID:	297745332002149	Cnt First Nm:	KELLIE
Princ ID:	658325792001221	Cnt Middle Nm:	
Fac Nm:	CIRCLE K STORE 2742313	Cnt Org Nm:	CIRCLE K STORES INC
AR No:	82920	Mail Addr (Dlvry):	1120 W WARNER RD
UST Fee Cd:	A	Mail Addr (Int Dlvry):	
AST Fee Cd:	U	Mail City:	TEMPE
Cnt Last Nm:	BODDIE	Mail State:	AZ
Cnt Title:	ENVIRONMENTAL SPECIALIST	Mail Zip:	85284
Phone Area Cd:	984	Mail Zip Ext:	2816
Phone No:	3891316	Fax Area Cd:	
Phone Ext:	0	Fax No:	
Email:	kboddie@circlek.com	Fax No Ext:	

TCEQ GIS Data Details (as of March 18, 2020)

Fac ID:	39856	Horz Acc:	5
LPST ID:		Horz Ref:	
TDA PST ID:		Horz Dt:	2013/05/14 00:00:00+00
UST Type:	FULLY REGULATED	Horz Org:	UTA
Approved Dt:	2021/08/13 00:00:00+00	Horz Datum:	NAD83
Energy Act:	Yes	X:	-95.475192968
No. of Active UST:	4	Y:	29.803294797
RN:	RN102369683	Long Dd:	-95.4752
TCEQ Region:	REGION 12 - HOUSTON	Lat Dd:	29.8033
Horz Meth:	GPS_DIFF		
Fac Nm:	CIRCLE K STORE 2742313		
Address:	7230 LONG POINT RD		
City:	HOUSTON		
State:	TX		
Zip:	77055		
County:	HARRIS		
Phys Loc Desc:			

Map Key	Number of Records	Direction	Distance (mi/ft)	Elev/Diff (ft)	Site	DB
15	2 of 2	SSW	0.07 / 393.45	70.95 / 0	CIRCLE K STORE 2742313 7230 LONG POINT RD , HOUSTON , TX 77055 TX	NOV
RN No: RN102369683 TCEQ Region: Physical Location: Address: 7230 LONG POINT RD , HOUSTON , TX 77055 City: Near City: Regulated Entity Name (OD): Physical Location (OD): Physical City (OD): Physical Zip (OD): County (OD): Latitude (OD): Longitude (OD): Data Source: TCEQ NOV (Info Request) State: Zip Code: 77055 Zip Plus 4: Lat Dec Coord No: 0 Long Dec Coord No: 0						

Violation Details

Track ID:	306244	Business:	
Customer No:	CN601419062	Media:	WASTE
Customer:	Valero Corporate Services Company	Method:	
Contact Title:		Notice Type:	NOV
Contact:		Nov Date:	3/31/2008 12:00:00 AM
Investigation No:	638538	Rule Citation:	115.242(3)
Investigation Status:	DAPPROVED	Geo Loc ID:	301745332002149
Status Dt:	3/31/2008 12:00:00 AM	Mail Addr:	7230 LONG POINT RD
Status Cd:		Mail City:	HOUSTON
Start Dt:	3/4/2008 12:00:00 AM	Mail State:	TX
End Dt:	3/4/2008 12:00:00 AM	Zip Code:	77055
Cat Cd:	B	Region:	REGION 12 - HOUSTON
Actv Cd:	STIICEI		
Violation Status:	RESOLVED		
Violation Allegation:	30 Tex. Admin. Code Section 115.242 (3)(M) - Failure to maintain the Stage II vapor recovery system in proper operating condition, as specified by the manufacturer and/or any applicable CARB Executive Order(s), and free of defects that would impair the effectiveness of the system, including any equipment defect that is identified in a CARB certification of an approved system as substantially impairing the effectiveness of the system in reducing refueling vapor emissions		
Violation Resolution:	On March 18, 2008, B & B Testing re- visited the site and conducted TXP 104 & 106. These test passed.		
Regulation:			
Description:			

Violation Details

Track ID:	306244	Business:	
Customer No:	CN601419062	Media:	WASTE
Customer:	Valero Corporate Services Company	Method:	
Contact Title:		Notice Type:	NOV
Contact:		Nov Date:	3/31/2008 12:00:00 AM
Investigation No:	638538	Rule Citation:	115.242(3)
Investigation Status:	DAPPROVED	Geo Loc ID:	301745332002149
Status Dt:	3/31/2008 12:00:00 AM	Mail Addr:	7230 LONG POINT RD
Status Cd:		Mail City:	HOUSTON
Start Dt:	3/4/2008 12:00:00 AM	Mail State:	TX
End Dt:	3/4/2008 12:00:00 AM	Zip Code:	77055
Cat Cd:	B	Region:	REGION 12 - HOUSTON
Actv Cd:	STIITOB		
Violation Status:	RESOLVED		
Violation Allegation:	30 Tex. Admin. Code Section 115.242 (3)(M) - Failure to maintain the Stage II vapor recovery system in proper operating condition, as specified by the manufacturer and/or any applicable CARB Executive Order(s), and free of defects that would impair the effectiveness of the system, including any equipment defect that is identified in a CARB certification of an approved system as substantially impairing the effectiveness of the system in reducing refueling vapor emissions		

Map Key	Number of Records	Direction	Distance (mi/ft)	Elev/Diff (ft)	Site	DB

Violation Resolution:	On March 18, 2008, B & B Testing re- visited the site and conducted TXP 104 & 106. These test passed.
Regulation:	
Description:	

Violation Details

Track ID:	22318	Business:	
Customer No:	CN600135370	Media:	WASTE
Customer:	Diamond Shamrock	Method:	
Contact Title:		Notice Type:	NOV
Contact:		Nov Date:	4/2/2003 12:00:00 AM
Investigation No:	31377	Rule Citation:	115.246(1)
Investigation Status:	DAPPROVED	Geo Loc ID:	301745332002149
Status Dt:	4/15/2003 12:00:00 AM	Mail Addr:	7230 LONG POINT RD
Status Cd:		Mail City:	HOUSTON
Start Dt:	4/1/2003 12:00:00 AM	Mail State:	TX
End Dt:	4/7/2003 12:00:00 AM	Zip Code:	77055
Cat Cd:	C	Region:	REGION 12 - HOUSTON
Actv Cd:	STIITOB		
Violation Status:	RESOLVED		
Violation Allegation:	Failure to maintain a copy of the California Air Resources Board (CARB) Executive Order(s) for the Stage II vapor recovery system installed at the facility.		
Violation Resolution:	On April 07, 2003, documentation was submitted to the BAQC to show that the gasket inside of the super vapor recovery cap had been replaced. Therefore, the facility meets the requirements of 30 TAC 115. No further action was required in regards to this investigation.		
Regulation:			
Description:			

Violation Details

Track ID:	22318	Business:	
Customer No:	CN600135370	Media:	WASTE
Customer:	Diamond Shamrock	Method:	
Contact Title:		Notice Type:	NOV
Contact:		Nov Date:	4/2/2003 12:00:00 AM
Investigation No:	31377	Rule Citation:	115.246(1)
Investigation Status:	DAPPROVED	Geo Loc ID:	301745332002149
Status Dt:	4/15/2003 12:00:00 AM	Mail Addr:	7230 LONG POINT RD
Status Cd:		Mail City:	HOUSTON
Start Dt:	4/1/2003 12:00:00 AM	Mail State:	TX
End Dt:	4/7/2003 12:00:00 AM	Zip Code:	77055
Cat Cd:	C	Region:	REGION 12 - HOUSTON
Actv Cd:	STIICEI		
Violation Status:	RESOLVED		
Violation Allegation:	Failure to maintain a copy of the California Air Resources Board (CARB) Executive Order(s) for the Stage II vapor recovery system installed at the facility.		
Violation Resolution:	On April 07, 2003, documentation was submitted to the BAQC to show that the gasket inside of the super vapor recovery cap had been replaced. Therefore, the facility meets the requirements of 30 TAC 115. No further action was required in regards to this investigation.		
Regulation:			
Description:			

16	1 of9	N	0.07 / 395.80	73.43 / 2	RYDER TRUCK RENTAL INC 11200 HEMPSTEAD HIGHWAY HOUSTON TX 77092	RCRA NON GEN
EPA Handler ID:	TXD981607229					
Gen Status Universe:	No Report					
Contact Name:	MARTIN WESLEY					
Contact Address:	400 , N SAM HOUSTON PARKWAY E SUITE , , HOUSTON , TX, 77060 , US					
Contact Phone No and Ext:	713-878-6200					
Contact Email:						
Contact Country:	US					
County Name:	HARRIS					
EPA Region:	06					
Land Type:						

Map Key	Number of Records	Direction	Distance (mi/ft)	Elev/Diff (ft)	Site	DB
Receive Date:		20010727				
Location Latitude:						
Location Longitude:						
Recycler Activity?:		NO				
Recycler Activity Note:		This facility has no indication of Recycling Activity.				

Violation/Evaluation Summary

Note: NO RECORDS: As of Oct 2024, there are no Compliance Monitoring and Enforcement (violation) records associated with this facility (EPA ID).

Handler Summary

Importer Activity: No
Mixed Waste Generator: No
Transporter Activity: No
Transfer Facility: No
Onsite Burner Exemption: No
Furnace Exemption: No
Underground Injection Activity: No
Commercial TSD: No
Used Oil Transporter: No
Used Oil Transfer Facility: No
Used Oil Processor: No
Used Oil Refiner: No
Used Oil Burner: No
Used Oil Market Burner: No
Used Oil Spec Marketer: No
Recycler Activity: No
Recycler Activity Without Storage: No

Hazardous Waste Handler Details

Sequence No: 1
Receive Date: 19860922
Handler Name: RYDER TRUCK RENTAL INC
Source Type: Notification
Federal Waste Generator Code: 3
Generator Code Description: Very Small Quantity Generator

Waste Code Details

Hazardous Waste Code: D001
Waste Code Description: IGNITABLE WASTE

Hazardous Waste Handler Details

Sequence No: 2
Receive Date: 20010727
Handler Name: RYDER TRUCK RENTAL INC
Source Type: Notification
Federal Waste Generator Code: N
Generator Code Description: Not a Generator, Verified

Waste Code Details

Hazardous Waste Code: D001
Waste Code Description: IGNITABLE WASTE

Owner/Operator Details

Map Key	Number of Records	Direction	Distance (mi/ft)	Elev/Diff (ft)	Site	DB

Owner/Operator Ind:	Current Owner	Street No:	
Type:	Private	Street 1:	UNKNOWN
Name:	RYDER TRK RENTAL INC	Street 2:	
Date Became Current:		City:	UNKNOWN
Date Ended Current:		State:	TX
Phone:	000-000-0000	Country:	
Source Type:	Notification	Zip Code:	00000-0000

Historical Handler Details

Receive Dt:	19860922
Generator Code Description:	Very Small Quantity Generator
Handler Name:	RYDER TRUCK RENTAL INC

16	2 of 9	N	0.07 / 395.80	73.43 / 2	RYDER LC 0138 11200 HEMPSTEAD HWY HOUSTON TX 77040	LPST

LPST ID:	106480	Nearest City:	HOUSTON
PST ID:		Site Name (Map):	RYDER LC 0138
Facility ID:	6104	Phys Addr (Map):	11200 HEMPSTEAD HWY
Site Name:	RYDER LC 0138	City (Map):	HOUSTON
Site Address:	11200 HEMPSTEAD HWY	County (Map):	HARRIS
City Name:	HOUSTON	ZIP Code (Map):	77040
ZIP Code:	77040	Lat DD (Map):	29.81128
County Name:	HARRIS	Long DD (Map):	-95.47257
Addr Desc (Map):	11200 HEMPSTEAD HWY		
Source:	TCEQ LPST Report; TCEQ Map Data		
Note:	Documents related to facilities in Texas can be searched on TCEQ Records Online Central File Room (CFR): https://records.tceq.texas.gov/cs/idcplg?IdcService=TCEQ_SEARCH Basic information, including RN numbers, for facilities in TX can be searched on the TCEQ Central Registry: https://www15.tceq.texas.gov/crpub/ Information about how to use these resources can be found here: https://www.tceq.texas.gov/assets/public/agency/How-to-Use-Central-File-Room-Online.pdf EIRIS does not have a document collection for this particular record; readers are referred to the TCEQ Records Services: https://www.tceq.texas.gov/agency/data/records-services/reqinfo.html		
Historical Documents:			

TCEQ LPST Report

Ref No:	RN100701473	Reported Date:	04/07/1993
Closure Date:	08/05/1996	Entered Date:	05/17/1993
Discovered Date:	04/07/1993	TCEQ Region:	REGION 12 - HOUSTON
Rem Program:	LPST	Project Manager:	PCUNNING
Program:	1 - RPR		
Corrective Action Status:	6A - FINAL CONCURRENCE ISSUED		
Priority Status:	5 - MINOR SOIL CONTAMINATION - DOES NOT REQUIRE A RAP		

TCEQ Map Data

Region:	REGION 12 - HOUSTON	Horz Meth:	UNKNOWN
X:	-95.47257000000002	Horz Acc:	-9999
Y:	29.811280000000001	Horz Org:	TCEQ
Horz Ref:	OTHER	Horz Datum:	NAD83
Horz Date:	19930517	Horz Desc:	

16	3 of 9	N	0.07 / 395.80	73.43 / 2	RYDER TRUCK RENTAL 11200 HEMPSTEAD RD HOUSTON TX 77092	LPST

LPST ID:	96427	Nearest City:	HOUSTON
PST ID:		Site Name (Map):	RYDER TRUCK RENTAL
Facility ID:	6104	Phys Addr (Map):	11200 HEMPSTEAD RD
Site Name:	RYDER TRUCK RENTAL	City (Map):	HOUSTON

Map Key	Number of Records	Direction	Distance (mi/ft)	Elev/Diff (ft)	Site	DB
Site Address: 11200 HEMPSTEAD RD City Name: HOUSTON ZIP Code: 77092 County Name: HARRIS Addr Desc (Map): 11200 HEMPSTEAD HWY Source: TCEQ LPST Report; TCEQ Map Data Note: Documents related to facilities in Texas can be searched on TCEQ Records Online Central File Room (CFR): https://records.tceq.texas.gov/cs/idcplg?IdcService=TCEQ_SEARCH Basic information, including RN numbers, for facilities in TX can be searched on the TCEQ Central Registry: https://www15.tceq.texas.gov/crpub/ Information about how to use these resources can be found here: https://www.tceq.texas.gov/assets/public/agency/How-to-Use-Central-File-Room-Online.pdf Historical Documents: ERIS does not have a document collection for this particular record; readers are referred to the TCEQ Records Services: https://www.tceq.texas.gov/agency/data/records-services/reqinfo.html						
TCEQ LPST Report						
Ref No:	RN100701473				Reported Date:	07/09/1990
Closure Date:	08/09/2004				Entered Date:	08/10/1990
Discovered Date:	07/07/1990				TCEQ Region:	REGION 12 - HOUSTON
Rem Program:	LPST				Project Manager:	RDOWD
Program:	1P - PRIVATIZATION CONTRACTOR					
Corrective Action Status:	6A - FINAL CONCURRENCE ISSUED					
Priority Status:	4.1 - GW IMPACTED NO APPARENT THREATS OR IMPACTS TO RECEPTORS					
TCEQ Map Data						
Region:	REGION 12 - HOUSTON				Horz Meth:	UNKNOWN
X:	-95.472570000000002				Horz Acc:	-9999
Y:	29.811280000000001				Horz Org:	TCEQ
Horz Ref:	OTHER				Horz Datum:	NAD83
Horz Date:	19900810				Horz Desc:	

16	4 of 9	N	0.07 / 395.80	73.43 / 2	RYDER TRUCK RENTAL 0138A 11200 HEMPSTEAD RD HOUSTON TX 77092	UST
Facility ID: 74967 PST ID No: 6104 UST Fin Assu Req (Web): No Facility Status (Web): ACTIVE No of Active USTs (Web): 2 No of Active ASTs (Web): 2 Fac Exempt Status (Web): No Facility Type (Web): FLEET REFUELING Fac Begin Date (Web): 06/30/1986 Historical Documents: ERIS does not have a document collection for this particular record; readers are referred to the TCEQ Records Services: https://www.tceq.texas.gov/agency/data/records-services/reqinfo.html Note: Documents related to facilities in Texas can be searched on TCEQ Records Online Central File Room (CFR): https://records.tceq.texas.gov/cs/idcplg?IdcService=TCEQ_SEARCH Basic information, including RN numbers, for facilities in TX can be searched on the TCEQ Central Registry: https://www15.tceq.texas.gov/crpub/ Information about how to use these resources can be found here: https://www.tceq.texas.gov/assets/public/agency/How-to-Use-Central-File-Room-Online.pdf Data Source: Raw Data - UST Extract (Web); Petroleum Storage Tank (as of 18 March, 2020) (Map)						

Application Information (as of August 7, 2024)

Applicatn Rec Dt:	05/23/2022	Signature Title:	CO COOR
Signature Dt:	05/20/2022	Signature Role:	LEGAL AUTH REP OWNER
Signature Company:		Signature First Nm:	EBONY
Enforcement Action:	No	Signature Mid Nm:	
Enforce Action Dt:		Signature Last Nm:	COLEMAN

Map Key	Number of Records	Direction	Distance (mi/ft)	Elev/Diff (ft)	Site	DB

Contact Information (as of August 7, 2024)

Fac Cnt First Nm:	Fac Cnt M Addr Dlv:
Fac Cnt Middle Nm:	Fac Cnt M Addr Int D:
Fac Cnt Last Nm:	Fac Cont M City:
Fac Cnt Title:	Fac Cont M State:
Fac Cnt Org Nm:	Fac Cont M Zip:
Fac Cnt Phone No Cd:	Fac Cont M Zip Ext:
Fac Cnt Phone No:	Fac Cont Fax No Cd:
Fac Cnt Phn No Ext:	Fac Cont Fax No:
Fac Cnt Email:	Fac Cont Fax No Ext:
Addr Deliverable:	

Owner Details (as of August 7, 2024)

Princ ID:	619280312001297	Mail Addr (Deliv):	PO BOX 70737
Additional ID:	957656802002156	Mail Addr (Int Del):	
Owner CN:	CN600257299	Mai City:	HOUSTON
Comp/Own Last Nm:	RYDER TRUCK RENTAL INC	Mail State:	TX
Owner First Nm:		Mail Zip:	77270
Middle Nm:		Mail Zip Ext:	0737
Owner Eff Begin Dt:	06/30/1998	Addr For Pst Cd:	
Owner Type Cd:	CO	Addr Country Cd:	
Owner Type:	Corporation/Company	Phone No Ctry Cd:	1
State Tax ID:	15907470353	Phone Area Cd:	713
Cnt Orgn Nm:	RYDER TRUCK RENTAL INC	Phone No:	4264800
Cnt Role:	OWNCON	Phone Ext:	0
Cnt First Nm:		Fax No Country Cd:	
Cnt Middle Nm:		Fax Area Cd:	
Cnt Last Nm:		Fax No:	
Cnt Title:		Fax Ext:	
Email:			

Operator Details (as of August 7, 2024)

Princ ID:	619280312001297	Cnt First Nm:	
Additional ID:	957656802002156	Cnt Middle Nm:	
Operator CN:	CN600257299	Cnt Role:	OPRCON
Comp/Opr Last Nm:	RYDER TRUCK RENTAL INC	Cnt Organization Nm:	RYDER TRUCK RENTAL INC
Operator First Nm:		Mail Addr (Delivery):	3500 BELT LINE RD
Operator Middle Nm:		Addr Int (Delivery):	
Oper Efft Begin Dt:	06/30/1998	Mailing City:	DALLAS
Operator Type Cd:	CO	Mailing State:	TX
Operator Type Desc:	Corporation/Company	Mailing Zip:	75234
Cnt Last Nm:		Mailing Zip Ext:	2422
Cnt Title:		Addr Foreign Pst Cd:	
Phone No Country:		Address Country Cd:	
Phone Area Cd:		Fax No Country:	
Phone No:		Fax Area Cd:	
Phone Ext:		Fax No:	
Email:		Fax Ext:	

Self-Certification Details (as of August 7, 2024)

Fac ID:	74967
Self Cert ID:	111206
Signature Dt:	07/11/2008
Signature Nm:	AMY WHITE
Signature Title:	RYDER FS COO
Signature Type Role:	OWNER
Filing Status:	RENEWAL
Registration Self-Certification:	YES
Fac Fees Self-Certification:	YES
Fin Assurance Self-Cert:	YES
Tech Standards Self-Cert:	YES

Map Key	Number of Records	Direction	Distance (mi/ft)	Elev/Diff (ft)	Site	DB
Delivery Certificate Expire:		06/30/2009				
Reporting Method Cd:						
Reporting Method Desc:						
Tank Corr Protect Compl:						
Piping Corr Protect Compl:						
Comp Release Detect Compl:						
Piping Release Detect Compl:						
Spill Prev & Overfill Compl:						
Fac ID:		74967				
Self Cert ID:		111201				
Signature Dt:		05/15/2003				
Signature Nm:		AMY WHITE				
Signature Title:						
Signature Type Role:		LEGAL AUTH REP OWNER				
Filing Status:		RENEWAL				
Registration Self-Certification:		YES				
Fac Fees Self-Certification:		YES				
Fin Assurance Self-Cert:		YES				
Tech Standards Self-Cert:		YES				
Delivery Certificate Expire:		06/30/2004				
Reporting Method Cd:						
Reporting Method Desc:						
Tank Corr Protect Compl:						
Piping Corr Protect Compl:						
Comp Release Detect Compl:						
Piping Release Detect Compl:						
Spill Prev & Overfill Compl:						
Fac ID:		74967				
Self Cert ID:		406961				
Signature Dt:		06/10/2024				
Signature Nm:		EBONY COLEMAN				
Signature Title:		COMPLIANCE COORDINATOR				
Signature Type Role:		LEGAL AUTH REP OWNER				
Filing Status:		RENEWAL				
Registration Self-Certification:		YES				
Fac Fees Self-Certification:		YES				
Fin Assurance Self-Cert:		YES				
Tech Standards Self-Cert:		YES				
Delivery Certificate Expire:		06/30/2025				
Reporting Method Cd:		E				
Reporting Method Desc:		E				
Tank Corr Protect Compl:		YES				
Piping Corr Protect Compl:		YES				
Comp Release Detect Compl:		YES				
Piping Release Detect Compl:		YES				
Spill Prev & Overfill Compl:		NO				
Fac ID:		74967				
Self Cert ID:		287992				
Signature Dt:		05/05/2017				
Signature Nm:		HEATHER MELTON				
Signature Title:		COMP MANAGER				
Signature Type Role:		LEGAL AUTH REP OWNER				
Filing Status:		RENEWAL				
Registration Self-Certification:		YES				
Fac Fees Self-Certification:		YES				
Fin Assurance Self-Cert:		YES				
Tech Standards Self-Cert:		YES				
Delivery Certificate Expire:		06/30/2018				
Reporting Method Cd:		P				
Reporting Method Desc:		Papers				
Tank Corr Protect Compl:		YES				
Piping Corr Protect Compl:		YES				
Comp Release Detect Compl:		YES				
Piping Release Detect Compl:		YES				
Spill Prev & Overfill Compl:		NO				

Map Key	Number of Records	Direction	Distance (mi/ft)	Elev/Diff (ft)	Site	DB
Fac ID:		74967				
Self Cert ID:		111210				
Signature Dt:		05/24/2012				
Signature Nm:		AMY WHITE				
Signature Title:		SR COMP MANAGER				
Signature Type Role:		LEGAL AUTH REP OWNER				
Filing Status:		RENEWAL				
Registration Self-Certification:		YES				
Fac Fees Self-Certification:		YES				
Fin Assurance Self-Cert:		YES				
Tech Standards Self-Cert:		YES				
Delivery Certificate Expire:		06/30/2013				
Reporting Method Cd:						
Reporting Method Desc:						
Tank Corr Protect Compl:						
Piping Corr Protect Compl:						
Comp Release Detect Compl:						
Piping Release Detect Compl:						
Spill Prev & Overfill Compl:						
Fac ID:		74967				
Self Cert ID:		111209				
Signature Dt:		05/24/2011				
Signature Nm:		AMY WHITE				
Signature Title:		COMP MANAGER				
Signature Type Role:		LEGAL AUTH REP OWNER				
Filing Status:		RENEWAL				
Registration Self-Certification:		YES				
Fac Fees Self-Certification:		YES				
Fin Assurance Self-Cert:		YES				
Tech Standards Self-Cert:		YES				
Delivery Certificate Expire:		06/30/2012				
Reporting Method Cd:						
Reporting Method Desc:						
Tank Corr Protect Compl:						
Piping Corr Protect Compl:						
Comp Release Detect Compl:						
Piping Release Detect Compl:						
Spill Prev & Overfill Compl:						
Fac ID:		74967				
Self Cert ID:		111204				
Signature Dt:		05/03/2006				
Signature Nm:		AMY WHITE				
Signature Title:		OWNER'S AUTH. REP				
Signature Type Role:		LEGAL AUTH REP OWNER				
Filing Status:		RENEWAL				
Registration Self-Certification:		YES				
Fac Fees Self-Certification:		YES				
Fin Assurance Self-Cert:		YES				
Tech Standards Self-Cert:		YES				
Delivery Certificate Expire:		06/30/2007				
Reporting Method Cd:						
Reporting Method Desc:						
Tank Corr Protect Compl:						
Piping Corr Protect Compl:						
Comp Release Detect Compl:						
Piping Release Detect Compl:						
Spill Prev & Overfill Compl:						
Fac ID:		74967				
Self Cert ID:		111199				
Signature Dt:		01/19/2001				
Signature Nm:		SHAVON L THORNTON				
Signature Title:		COMP ANALYST				
Signature Type Role:		LEGAL AUTH REP OWNER				
Filing Status:		INITIAL				
Registration Self-Certification:		YES				
Fac Fees Self-Certification:		YES				

Map Key	Number of Records	Direction	Distance (mi/ft)	Elev/Diff (ft)	Site	DB
Fin Assurance Self-Cert:		YES				
Tech Standards Self-Cert:		YES				
Delivery Certificate Expire:		06/30/2002				
Reporting Method Cd:						
Reporting Method Desc:						
Tank Corr Protect Compl:						
Piping Corr Protect Compl:						
Comp Release Detect Compl:						
Piping Release Detect Compl:						
Spill Prev & Overfill Compl:						
Fac ID:		74967				
Self Cert ID:		270915				
Signature Dt:		06/02/2016				
Signature Nm:		AMY WHITE				
Signature Title:		SR COMPLIANCE MGR				
Signature Type Role:		LEGAL AUTH REP OWNER				
Filing Status:		RENEWAL				
Registration Self-Certification:		YES				
Fac Fees Self-Certification:		YES				
Fin Assurance Self-Cert:		YES				
Tech Standards Self-Cert:		YES				
Delivery Certificate Expire:		06/30/2017				
Reporting Method Cd:		P				
Reporting Method Desc:		Papers				
Tank Corr Protect Compl:		YES				
Piping Corr Protect Compl:		YES				
Comp Release Detect Compl:		YES				
Piping Release Detect Compl:		YES				
Spill Prev & Overfill Compl:		YES				
Fac ID:		74967				
Self Cert ID:		220432				
Signature Dt:		05/21/2013				
Signature Nm:		AMY WHITE				
Signature Title:		SR COMPL MGR				
Signature Type Role:		LEGAL AUTH REP OWNER				
Filing Status:		RENEWAL				
Registration Self-Certification:		YES				
Fac Fees Self-Certification:		YES				
Fin Assurance Self-Cert:		YES				
Tech Standards Self-Cert:		YES				
Delivery Certificate Expire:		06/30/2014				
Reporting Method Cd:		P				
Reporting Method Desc:		Papers				
Tank Corr Protect Compl:		YES				
Piping Corr Protect Compl:		YES				
Comp Release Detect Compl:		YES				
Piping Release Detect Compl:		YES				
Spill Prev & Overfill Compl:		NO				
Fac ID:		74967				
Self Cert ID:		111207				
Signature Dt:		07/07/2009				
Signature Nm:		AMY WHITE				
Signature Title:		OPERATIONS OFFICER				
Signature Type Role:		LEGAL AUTH REP OWNER				
Filing Status:		RENEWAL				
Registration Self-Certification:		YES				
Fac Fees Self-Certification:		YES				
Fin Assurance Self-Cert:		YES				
Tech Standards Self-Cert:		YES				
Delivery Certificate Expire:		06/30/2010				
Reporting Method Cd:						
Reporting Method Desc:						
Tank Corr Protect Compl:						
Piping Corr Protect Compl:						
Comp Release Detect Compl:						
Piping Release Detect Compl:						

Map Key	Number of Records	Direction	Distance (mi/ft)	Elev/Diff (ft)	Site	DB
Spill Prev & Overfill Compl:						
Fac ID:		74967				
Self Cert ID:		338482				
Signature Dt:		06/11/2020				
Signature Nm:		HEATHER MELTON				
Signature Title:		FUEL SERV				
Signature Type Role:		LEGAL AUTH REP OWNER				
Filing Status:		RENEWAL				
Registration Self-Certification:		YES				
Fac Fees Self-Certification:		YES				
Fin Assurance Self-Cert:		YES				
Tech Standards Self-Cert:		YES				
Delivery Certificate Expire:		06/30/2021				
Reporting Method Cd:		P				
Reporting Method Desc:		Papers				
Tank Corr Protect Compl:		YES				
Piping Corr Protect Compl:		YES				
Comp Release Detect Compl:		YES				
Piping Release Detect Compl:		YES				
Spill Prev & Overfill Compl:		NO				
Fac ID:		74967				
Self Cert ID:		389982				
Signature Dt:		06/22/2023				
Signature Nm:		EBONY COLEMAN				
Signature Title:		COMPLIANCE COORDINATOR				
Signature Type Role:		LEGAL AUTH REP OWNER				
Filing Status:		RENEWAL				
Registration Self-Certification:		YES				
Fac Fees Self-Certification:		YES				
Fin Assurance Self-Cert:		YES				
Tech Standards Self-Cert:		YES				
Delivery Certificate Expire:		06/30/2024				
Reporting Method Cd:		E				
Reporting Method Desc:		E				
Tank Corr Protect Compl:		YES				
Piping Corr Protect Compl:		YES				
Comp Release Detect Compl:		YES				
Piping Release Detect Compl:		YES				
Spill Prev & Overfill Compl:		NO				
Fac ID:		74967				
Self Cert ID:		111208				
Signature Dt:		06/01/2010				
Signature Nm:		COREY MCMILLAN				
Signature Title:		COMP MGR				
Signature Type Role:		LEGAL AUTH REP OWNER				
Filing Status:		RENEWAL				
Registration Self-Certification:		YES				
Fac Fees Self-Certification:		YES				
Fin Assurance Self-Cert:		YES				
Tech Standards Self-Cert:		YES				
Delivery Certificate Expire:		06/30/2011				
Reporting Method Cd:						
Reporting Method Desc:						
Tank Corr Protect Compl:						
Piping Corr Protect Compl:						
Comp Release Detect Compl:						
Piping Release Detect Compl:						
Spill Prev & Overfill Compl:						
Fac ID:		74967				
Self Cert ID:		321988				
Signature Dt:		06/12/2019				
Signature Nm:		HEATHER MELTON				
Signature Title:		COMPLIANCE MANAGER				
Signature Type Role:		LEGAL AUTH REP OWNER				
Filing Status:		RENEWAL				

Map Key	Number of Records	Direction	Distance (mi/ft)	Elev/Diff (ft)	Site	DB
Registration Self-Certification:		YES				
Fac Fees Self-Certification:		YES				
Fin Assurance Self-Cert:		YES				
Tech Standards Self-Cert:		YES				
Delivery Certificate Expire:		06/30/2020				
Reporting Method Cd:		P				
Reporting Method Desc:		Papers				
Tank Corr Protect Compl:		YES				
Piping Corr Protect Compl:		YES				
Comp Release Detect Compl:		YES				
Piping Release Detect Compl:		YES				
Spill Prev & Overfill Compl:		NO				
Fac ID:		74967				
Self Cert ID:		304570				
Signature Dt:		06/01/2018				
Signature Nm:		HEATHER MELTON				
Signature Title:		COMP MANAGER				
Signature Type Role:		LEGAL AUTH REP OWNER				
Filing Status:		RENEWAL				
Registration Self-Certification:		YES				
Fac Fees Self-Certification:		YES				
Fin Assurance Self-Cert:		YES				
Tech Standards Self-Cert:		YES				
Delivery Certificate Expire:		06/30/2019				
Reporting Method Cd:		P				
Reporting Method Desc:		Papers				
Tank Corr Protect Compl:		YES				
Piping Corr Protect Compl:		YES				
Comp Release Detect Compl:		YES				
Piping Release Detect Compl:		YES				
Spill Prev & Overfill Compl:		NO				
Fac ID:		74967				
Self Cert ID:		254066				
Signature Dt:		05/29/2015				
Signature Nm:		AMY WHITE				
Signature Title:		COMP MANAGER				
Signature Type Role:		LEGAL AUTH REP OWNER				
Filing Status:		RENEWAL				
Registration Self-Certification:		YES				
Fac Fees Self-Certification:		YES				
Fin Assurance Self-Cert:		YES				
Tech Standards Self-Cert:		YES				
Delivery Certificate Expire:		06/30/2016				
Reporting Method Cd:		P				
Reporting Method Desc:		Papers				
Tank Corr Protect Compl:		YES				
Piping Corr Protect Compl:		YES				
Comp Release Detect Compl:		YES				
Piping Release Detect Compl:		YES				
Spill Prev & Overfill Compl:		YES				
Fac ID:		74967				
Self Cert ID:		111203				
Signature Dt:		04/30/2005				
Signature Nm:		AMY WHITE				
Signature Title:		COMPLIANCE MGR				
Signature Type Role:		LEGAL AUTH REP OWNER				
Filing Status:		RENEWAL				
Registration Self-Certification:		YES				
Fac Fees Self-Certification:		YES				
Fin Assurance Self-Cert:		YES				
Tech Standards Self-Cert:		YES				
Delivery Certificate Expire:		06/30/2006				
Reporting Method Cd:						
Reporting Method Desc:						
Tank Corr Protect Compl:						
Piping Corr Protect Compl:						

Map Key	Number of Records	Direction	Distance (mi/ft)	Elev/Diff (ft)	Site	DB
Comp Release Detect Compl: Piping Release Detect Compl: Spill Prev & Overfill Compl:						
Fac ID:		74967				
Self Cert ID:		237202				
Signature Dt:		05/05/2014				
Signature Nm:		AMY WHITE				
Signature Title:		SR COMP MGR				
Signature Type Role:		LEGAL AUTH REP OWNER				
Filing Status:		RENEWAL				
Registration Self-Certification:		YES				
Fac Fees Self-Certification:		YES				
Fin Assurance Self-Cert:		YES				
Tech Standards Self-Cert:		YES				
Delivery Certificate Expire:		06/30/2015				
Reporting Method Cd:		P				
Reporting Method Desc:		Papers				
Tank Corr Protect Compl:		YES				
Piping Corr Protect Compl:		YES				
Comp Release Detect Compl:		YES				
Piping Release Detect Compl:		YES				
Spill Prev & Overfill Compl:		YES				
Fac ID:		74967				
Self Cert ID:		111202				
Signature Dt:		04/30/2004				
Signature Nm:		AMY WHITE				
Signature Title:		COMPLIANCE MANAGER				
Signature Type Role:		LEGAL AUTH REP OWNER				
Filing Status:		RENEWAL				
Registration Self-Certification:		YES				
Fac Fees Self-Certification:		YES				
Fin Assurance Self-Cert:		YES				
Tech Standards Self-Cert:		YES				
Delivery Certificate Expire:		06/30/2005				
Reporting Method Cd:						
Reporting Method Desc:						
Tank Corr Protect Compl:						
Piping Corr Protect Compl:						
Comp Release Detect Compl:						
Piping Release Detect Compl:						
Spill Prev & Overfill Compl:						
Fac ID:		74967				
Self Cert ID:		371531				
Signature Dt:		05/20/2022				
Signature Nm:		EBONY COLEMAN				
Signature Title:		CO COOR				
Signature Type Role:		LEGAL AUTH REP OWNER				
Filing Status:		RENEWAL				
Registration Self-Certification:		YES				
Fac Fees Self-Certification:		YES				
Fin Assurance Self-Cert:		YES				
Tech Standards Self-Cert:		YES				
Delivery Certificate Expire:		06/30/2023				
Reporting Method Cd:		P				
Reporting Method Desc:		Papers				
Tank Corr Protect Compl:		YES				
Piping Corr Protect Compl:		YES				
Comp Release Detect Compl:		YES				
Piping Release Detect Compl:		YES				
Spill Prev & Overfill Compl:		NO				
Fac ID:		74967				
Self Cert ID:		111205				
Signature Dt:		05/02/2007				
Signature Nm:		AMY WHITE				
Signature Title:		COMPLIANCE MANAGER				

Map Key	Number of Records	Direction	Distance (mi/ft)	Elev/Diff (ft)	Site	DB
Signature Type Role:		LEGAL AUTH REP OWNER				
Filing Status:		RENEWAL				
Registration Self-Certification:		YES				
Fac Fees Self-Certification:		YES				
Fin Assurance Self-Cert:		YES				
Tech Standards Self-Cert:		YES				
Delivery Certificate Expire:		06/30/2008				
Reporting Method Cd:						
Reporting Method Desc:						
Tank Corr Protect Compl:						
Piping Corr Protect Compl:						
Comp Release Detect Compl:						
Piping Release Detect Compl:						
Spill Prev & Overfill Compl:						
Fac ID:		74967				
Self Cert ID:		111200				
Signature Dt:		04/15/2002				
Signature Nm:		AMY WHITE				
Signature Title:						
Signature Type Role:		OWNER				
Filing Status:		RENEWAL				
Registration Self-Certification:		YES				
Fac Fees Self-Certification:		YES				
Fin Assurance Self-Cert:		YES				
Tech Standards Self-Cert:		YES				
Delivery Certificate Expire:		06/30/2003				
Reporting Method Cd:						
Reporting Method Desc:						
Tank Corr Protect Compl:						
Piping Corr Protect Compl:						
Comp Release Detect Compl:						
Piping Release Detect Compl:						
Spill Prev & Overfill Compl:						
Fac ID:		74967				
Self Cert ID:		355746				
Signature Dt:		06/24/2021				
Signature Nm:		ELENA MACIAS				
Signature Title:		RFS COMP MGR				
Signature Type Role:		LEGAL AUTH REP OWNER				
Filing Status:		RENEWAL				
Registration Self-Certification:		YES				
Fac Fees Self-Certification:		YES				
Fin Assurance Self-Cert:		YES				
Tech Standards Self-Cert:		YES				
Delivery Certificate Expire:		06/30/2022				
Reporting Method Cd:		P				
Reporting Method Desc:		Papers				
Tank Corr Protect Compl:		YES				
Piping Corr Protect Compl:		YES				
Comp Release Detect Compl:		YES				
Piping Release Detect Compl:		YES				
Spill Prev & Overfill Compl:		NO				

Construction Notification (as of August 7, 2024)

Noc ID:	31976	Signature Dt:	08/24/2017
Fac ID:	74967	Sign First Nm:	BLANCA
Historic Track No:		Sign Middle Nm:	
Form Received Dt:	10/02/2017	Signature Last Nm:	IGNACZ
Applica Rec'ed Dt:	10/02/2017	Signature Company:	
Sched Constrn Dt:	09/11/2017	Signature Title:	
Ust Stage I:	No	Signature Role:	
Ust Improvement:	No	Ast Stage I:	No
Ust Installation:	No	Ast Installation:	No
Ust Removal:	No	Waiver Flg:	
Ust Repair:	Yes	Late Filing Flg:	Yes

Map Key	Number of Records	Direction	Distance (mi/ft)	Elev/Diff (ft)	Site	DB
Ust Return to Service:		No				
Ust Replacement:		No				
Ust Abandonment:		No				
Ownr Nm at Time of Construct:		RYDER TRUCK RENTAL INC;RYDER TRUCK RENTAL INC				
Owner Cn at Time of Construct:		CN600257299,CN600257299				
Owner Ar at Time of Construct:		51976A,51976U				
General Desc:		LINE MANIFOLD ENTRY BOOT REPAIR.				

Tank Information (as of August 7, 2024)

UST ID:	15602	Status Begin Dt:	03/30/1993
Fac ID:	74967	Empty:	NO
Tank ID:	NEWOIL	Regulatory Status:	FULLY REGULATED
No of Compartments:	1	Internal Protection:	
Installation Dt:	01/01/1971	Design Single Wall:	NO
Registration Dt:	05/08/1986	Design Double Wall:	NO
Capacity (gal):	6000	Pip Dsgn Sngl Wll:	NO
Status:	REMOVED FROM GROUND	Pip Dsgn Dble Wll:	NO

Tank Material (as of August 7, 2024)

Steel:	YES
FRP (Fibergla Reinfor Plastic):	NO
Composite (Steel w/Ext FRP):	NO
Concrete:	NO
Steel w/External Jacket:	NO
Steel w/External Polyurethane:	NO

Tank External Containment (as of August 7, 2024)

Tnk Ext Contain Nonmetallic:	NO
Tnk Ext Contain Synthetic	NO
Tank:	
Tnk Ext Contain Rigid Trench:	NO

Tank Corrosion Protection Method (as of August 7, 2024)

External Dielectric:	NO
Cathodic Protection-Fact Inst:	NO
Cathodic Protection-Field Inst:	NO
Composite Tank:	NO
Coated Tank:	NO
FRP Tank or Piping:	NO
External Nonmetallic Jacket:	NO
Unnecessary per Corr Protect Specialist:	NO

UST Tank Compartment (as of August 7, 2024)

UST Comprt ID:	109614	Substance Stored 1:	NEW OIL
Compartment ID:	A	Substance Stored 2:	
Capacity (gallons):	6000	Substance Stored 3:	
UST ID:	15602		

Compartment Release Detection (as of August 7, 2024)

Vapor Monitoring:	NO
Groundwater Monitoring:	NO
Monitoring of Barrier:	NO
Auto Tnk Gauge Test & Inv Ctrl:	NO
Interstitial Monitor w/ Sec:	NO
Weekly Manual Gauging:	NO

Map Key	Number of Records	Direction	Distance (mi/ft)	Elev/Diff (ft)	Site	DB
Monthly Tank Gauging:		NO				
SIR & Inventory Control:		NO				

Spill and Overfill Prevention (as of August 7, 2024)

Tight Fill Fit Container/Bucket:	NO
Factory Spill Container/Bucket:	NO
Delivery Shut-Off Valve:	NO
Flow Restrictor Valve:	NO
Alarm(set@<=90%) w/3a or 3b):	NO
N/A-All Deliver to Tank<=25 gal:	NO
Comp Release Detect Compli:	NO
Piping Release Detect Compl:	NO
Spill/Overfill Prevent Compli:	NO
Comp Release Detect. Vary:	NO
Piping Release Detect Vary:	NO
Spill/Overfill Prevent. Variance:	NO
Stage 1 Vapor Recovery:	
Stage 1 Installation Dt:	

Piping Release Detection (as of August 7, 2024)

Vapor Monitoring:	NO
Groundwater Monitoring:	NO
Secondary Barrier Monitoring:	NO
Interstitial Monitoring:	NO
Monthly Piping Tightness Test:	NO
Annual Test/Electro Monitor:	NO
Triennial Tightness Test:	NO
Auto Line Leak Detector:	NO
SIR & Inventory Control:	NO
Exempt System Suction:	NO

Piping External Containment (as of August 7, 2024)

Factory Nonmetal Jacket:	NO
Synth Tnk Pit/Pipe-Tren Lnr:	NO
Tank Vault/Rigid Trench Liner:	NO
Piping Type Cd:	
Piping Type Desc:	

Piping Material (as of August 7, 2024)

Steel:	YES
FRP (Fibergla Reinfor Plastic):	NO
Concrete:	NO
Steel w/External Jacket:	NO
Nonmetallic Flexible Piping:	NO

Piping Connectors & Valves (as of August 7, 2024)

Shear/Impact Valves:	NO
Steel Swing-joints:	NO
Flexible Connectors:	NO

Piping Corrosion Protection Method (as of August 7, 2024)

External Dielectric:	NO
Cathodic Protection-Fact Inst:	NO
Cathodic Protection-Field Inst:	NO
Frp Tank or Piping:	NO
Nonmetallic Flexible Piping:	NO

Map Key	Number of Records	Direction	Distance (mi/ft)	Elev/Diff (ft)	Site	DB
Open Area/2nd Containment:		NO				
Dual Protected:		NO				
Unec per Corr Protect Spc:		NO				
Tank Corr Protect Compliance:		NO				
Piping Corr Protect Compli:		NO				
Tank Corr Protect Variance:		NO				
Piping Corr Protect Variance:		NO				
Temp Out of Service Comp:		NO				
Technical Compliance:		NO				
Tank Tested:		NO				
Installation Signature Dt:		11/05/1990				

Tank Information (as of August 7, 2024)

UST ID:	15601	Status Begin Dt:	07/21/1995
Fac ID:	74967	Empty:	NO
Tank ID:	USED OIL	Regulatory Status:	FULLY REGULATED
No of Compartments:	1	Internal Protection:	
Installation Dt:	08/31/1987	Design Single Wall:	NO
Registration Dt:	05/08/1986	Design Double Wall:	NO
Capacity (gal):	2000	Pip Dsgn Sngl Wll:	NO
Status:	REMOVED FROM GROUND	Pip Dsgn Dble Wll:	NO

Tank Material (as of August 7, 2024)

Steel:	NO
FRP (Fibergla Reinfor Plastic):	NO
Composite (Steel w/Ext FRP):	NO
Concrete:	NO
Steel w/External Jacket:	NO
Steel w/External Polyurethane:	NO

Tank External Containment (as of August 7, 2024)

Tnk Ext Contain Nonmetallic:	NO
Tnk Ext Contain Synthetic	NO
Tank:	
Tnk Ext Contain Rigid Trench:	NO

Tank Corrosion Protection Method (as of August 7, 2024)

External Dielectric:	NO
Cathodic Protection-Fact Inst:	NO
Cathodic Protection-Field Inst:	NO
Composite Tank:	NO
Coated Tank:	NO
FRP Tank or Piping:	NO
External Nonmetallic Jacket:	NO
Unnecessary per Corr Protect Specialist:	NO

UST Tank Compartment (as of August 7, 2024)

UST Comprt ID:	109613	Substance Stored 1:	USED OIL
Compartment ID:	A	Substance Stored 2:	
Capacity (gallons):	2000	Substance Stored 3:	
UST ID:	15601		

Compartment Release Detection (as of August 7, 2024)

Vapor Monitoring:	NO
Groundwater Monitoring:	NO

Map Key	Number of Records	Direction	Distance (mi/ft)	Elev/Diff (ft)	Site	DB
Monitoring of Barrier:		NO				
Auto Tnk Gauge Test & Inv Ctrl:		NO				
Interstitial Monitor w/ Sec:		NO				
Weekly Manual Gauging:		NO				
Monthly Tank Gauging:		NO				
SIR & Inventory Control:		NO				

Spill and Overfill Prevention (as of August 7, 2024)

Tight Fill Fit Container/Bucket:	NO
Factory Spill Container/Bucket:	NO
Delivery Shut-Off Valve:	NO
Flow Restrictor Valve:	NO
Alarm(set@<=90%) w/3a or 3b):	NO
N/A-All Deliver to Tank<=25 gal:	NO
Comp Release Detect Compli:	NO
Piping Release Detect Compl:	NO
Spill/Overfill Prevent Compli:	NO
Comp Release Detect. Vary:	NO
Piping Release Detect Vary:	NO
Spill/Overfill Prevent. Variance:	NO
Stage 1 Vapor Recovery:	
Stage 1 Installation Dt:	

Piping Release Detection (as of August 7, 2024)

Vapor Monitoring:	NO
Groundwater Monitoring:	NO
Secondary Barrier Monitoring:	NO
Interstitial Monitoring:	NO
Monthly Piping Tightness Test:	NO
Annual Test/Electro Monitor:	NO
Triennial Tightness Test:	NO
Auto Line Leak Detector:	NO
SIR & Inventory Control:	NO
Exempt System Suction:	NO

Piping External Containment (as of August 7, 2024)

Factory Nonmetal Jacket:	NO
Synth Tnk Pit/Pipe-Tren Lnr:	NO
Tank Vault/Rigid Trench Liner:	NO
Piping Type Cd:	
Piping Type Desc:	

Piping Material (as of August 7, 2024)

Steel:	NO
FRP (Fibergla Reinfor Plastic):	NO
Concrete:	NO
Steel w/External Jacket:	NO
Nonmetallic Flexible Piping:	NO

Piping Connectors & Valves (as of August 7, 2024)

Shear/Impact Valves:	NO
Steel Swing-joints:	NO
Flexible Connectors:	NO

Piping Corrosion Protection Method (as of August 7, 2024)

External Dielectric:	NO

Map Key	Number of Records	Direction	Distance (mi/ft)	Elev/Diff (ft)	Site	DB
Cathodic Protection-Fact Inst:		NO				
Cathodic Protection-Field Inst:		NO				
Frp Tank or Piping:		NO				
Nonmetallic Flexible Piping:		NO				
Open Area/2nd Containment:		NO				
Dual Protected:		NO				
Unec per Corr Protect Spc:		NO				
Tank Corr Protect Compliance:		NO				
Piping Corr Protect Compli:		NO				
Tank Corr Protect Variance:		NO				
Piping Corr Protect Variance:		NO				
Temp Out of Service Comp:		NO				
Technical Compliance:		NO				
Tank Tested:		NO				
Installation Signature Dt:		11/05/1990				

Tank Information (as of August 7, 2024)

UST ID:	15604	Status Begin Dt:	01/01/1992
Fac ID:	74967	Empty:	NO
Tank ID:	1	Regulatory Status:	FULLY REGULATED
No of Compartments:	1	Internal Protection:	
Installation Dt:	01/01/1992	Design Single Wall:	NO
Registration Dt:	05/08/1986	Design Double Wall:	YES
Capacity (gal):	20000	Pip Dsgn Sngl Wll:	NO
Status:	IN USE	Pip Dsgn Dble Wll:	YES

Tank Material (as of August 7, 2024)

Steel:	NO
FRP (Fibergla Reinfor Plastic):	YES
Composite (Steel w/Ext FRP):	NO
Concrete:	NO
Steel w/External Jacket:	NO
Steel w/External Polyurethane:	NO

Tank External Containment (as of August 7, 2024)

Tnk Ext Contain Nonmetallic:	NO
Tnk Ext Contain Synthetic	NO
Tank:	
Tnk Ext Contain Rigid Trench:	NO

Tank Corrosion Protection Method (as of August 7, 2024)

External Dielectric:	NO
Cathodic Protection-Fact Inst:	NO
Cathodic Protection-Field Inst:	NO
Composite Tank:	NO
Coated Tank:	NO
FRP Tank or Piping:	YES
External Nonmetallic Jacket:	NO
Unnecessary per Corr Protect Specialist:	NO

UST Tank Compartment (as of August 7, 2024)

UST Comprt ID:	109616	Substance Stored 1:	DIESEL
Compartment ID:	A	Substance Stored 2:	
Capacity (gallons):	20000	Substance Stored 3:	
UST ID:	15604		

Map Key	Number of Records	Direction	Distance (mi/ft)	Elev/Diff (ft)	Site	DB

Compartment Release Detection (as of August 7, 2024)

Vapor Monitoring:	NO
Groundwater Monitoring:	NO
Monitoring of Barrier:	NO
Auto Tnk Gauge Test & Inv Ctrl:	YES
Interstitial Monitor w/ Sec:	NO
Weekly Manual Gauging:	NO
Monthly Tank Gauging:	NO
SIR & Inventory Control:	NO

Spill and Overfill Prevention (as of August 7, 2024)

Tight Fill Fit Container/Bucket:	NO
Factory Spill Container/Bucket:	YES
Delivery Shut-Off Valve:	YES
Flow Restrictor Valve:	NO
Alarm(set@<=90%) w/3a or 3b):	NO
N/A-All Deliver to Tank<=25 gal:	NO
Comp Release Detect Compli:	YES
Piping Release Detect Compl:	YES
Spill/Overfill Prevent Compli:	NO
Comp Release Detect. Vary:	NO
Piping Release Detect Vary:	NO
Spill/Overfill Prevent. Variance:	NO
Stage 1 Vapor Recovery:	EXEMPT BY TCEQ RULE
Stage 1 Installation Dt:	

Piping Release Detection (as of August 7, 2024)

Vapor Monitoring:	NO
Groundwater Monitoring:	NO
Secondary Barrier Monitoring:	NO
Interstitial Monitoring:	NO
Monthly Piping Tightness Test:	NO
Annual Test/Electro Monitor:	YES
Triennial Tightness Test:	NO
Auto Line Leak Detector:	YES
SIR & Inventory Control:	NO
Exempt System Suction:	NO

Piping External Containment (as of August 7, 2024)

Factory Nonmetal Jacket:	NO
Synth Tnk Pit/Pipe-Tren Lnr:	NO
Tank Vault/Rigid Trench Liner:	NO
Piping Type Cd:	P
Piping Type Desc:	Pressurized

Piping Material (as of August 7, 2024)

Steel:	NO
FRP (Fibergla Reinfor Plastic):	YES
Concrete:	NO
Steel w/External Jacket:	NO
Nonmetallic Flexible Piping:	NO

Piping Connectors & Valves (as of August 7, 2024)

Shear/Impact Valves:	NO
Steel Swing-joints:	NO
Flexible Connectors:	NO

Map Key	Number of Records	Direction	Distance (mi/ft)	Elev/Diff (ft)	Site	DB

Piping Corrosion Protection Method (as of August 7, 2024)

External Dielectric:	NO
Cathodic Protection-Fact Inst:	NO
Cathodic Protection-Field Inst:	NO
Frp Tank or Piping:	YES
Nonmetallic Flexible Piping:	NO
Open Area/2nd Containment:	NO
Dual Protected:	NO
Unec per Corr Protect Spc:	NO
Tank Corr Protect Compliance:	YES
Piping Corr Protect Compli:	YES
Tank Corr Protect Variance:	NO
Piping Corr Protect Variance:	NO
Temp Out of Service Comp:	YES
Technical Compliance:	NO
Tank Tested:	NO
Installation Signature Dt:	11/05/1990

Tank Information (as of August 7, 2024)

UST ID:	15599	Status Begin Dt:	03/30/1993
Fac ID:	74967	Empty:	NO
Tank ID:	34	Regulatory Status:	FULLY REGULATED
No of Compartments:	1	Internal Protection:	
Installation Dt:	01/01/1971	Design Single Wall:	NO
Registration Dt:	05/08/1986	Design Double Wall:	NO
Capacity (gal):	10000	Pip Dsgn Sngl Wll:	NO
Status:	REMOVED FROM GROUND	Pip Dsgn Dble Wll:	NO

Tank Material (as of August 7, 2024)

Steel:	YES
FRP (Fibergla Reinfor Plastic):	NO
Composite (Steel w/Ext FRP):	NO
Concrete:	NO
Steel w/External Jacket:	NO
Steel w/External Polyurethane:	NO

Tank External Containment (as of August 7, 2024)

Tnk Ext Contain Nonmetallic:	NO
Tnk Ext Contain Synthetic	NO
Tank:	
Tnk Ext Contain Rigid Trench:	NO

Tank Corrosion Protection Method (as of August 7, 2024)

External Dielectric:	NO
Cathodic Protection-Fact Inst:	NO
Cathodic Protection-Field Inst:	NO
Composite Tank:	NO
Coated Tank:	NO
FRP Tank or Piping:	NO
External Nonmetallic Jacket:	NO
Unnecessary per Corr Protect Specialist:	NO

UST Tank Compartment (as of August 7, 2024)

UST Comprt ID:	109611	Substance Stored 1:	DIESEL
Compartment ID:	A	Substance Stored 2:	

Map Key	Number of Records	Direction	Distance (mi/ft)	Elev/Diff (ft)	Site	DB
Capacity (gallons):	10000				Substance Stored 3:	
UST ID:		15599				

Compartment Release Detection (as of August 7, 2024)

Vapor Monitoring:	NO
Groundwater Monitoring:	NO
Monitoring of Barrier:	NO
Auto Tnk Gauge Test & Inv Ctrl:	NO
Interstitial Monitor w/ Sec:	NO
Weekly Manual Gauging:	NO
Monthly Tank Gauging:	NO
SIR & Inventory Control:	NO

Spill and Overfill Prevention (as of August 7, 2024)

Tight Fill Fit Container/Bucket:	NO
Factory Spill Container/Bucket:	NO
Delivery Shut-Off Valve:	NO
Flow Restrictor Valve:	NO
Alarm(set@<=90%) w/3a or 3b):	NO
N/A-All Deliver to Tank<=25 gal:	NO
Comp Release Detect Compli:	NO
Piping Release Detect Compl:	NO
Spill/Overfill Prevent Compli:	NO
Comp Release Detect. Vary:	NO
Piping Release Detect Vary:	NO
Spill/Overfill Prevent. Variance:	NO
Stage 1 Vapor Recovery:	
Stage 1 Installation Dt:	

Piping Release Detection (as of August 7, 2024)

Vapor Monitoring:	NO
Groundwater Monitoring:	NO
Secondary Barrier Monitoring:	NO
Interstitial Monitoring:	NO
Monthly Piping Tightness Test:	NO
Annual Test/Electro Monitor:	NO
Triennial Tightness Test:	NO
Auto Line Leak Detector:	NO
SIR & Inventory Control:	NO
Exempt System Suction:	NO

Piping External Containment (as of August 7, 2024)

Factory Nonmetal Jacket:	NO
Synth Tnk Pit/Pipe-Tren Lnr:	NO
Tank Vault/Rigid Trench Liner:	NO
Piping Type Cd:	
Piping Type Desc:	

Piping Material (as of August 7, 2024)

Steel:	YES
FRP (Fibergla Reinfor Plastic):	NO
Concrete:	NO
Steel w/External Jacket:	NO
Nonmetallic Flexible Piping:	NO

Piping Connectors & Valves (as of August 7, 2024)

Map Key	Number of Records	Direction	Distance (mi/ft)	Elev/Diff (ft)	Site	DB
Shear/Impact Valves:		NO				
Steel Swing-joints:		NO				
Flexible Connectors:		NO				

Piping Corrosion Protection Method (as of August 7, 2024)

External Dielectric:	NO
Cathodic Protection-Fact Inst:	NO
Cathodic Protection-Field Inst:	NO
Frp Tank or Piping:	NO
Nonmetallic Flexible Piping:	NO
Open Area/2nd Containment:	NO
Dual Protected:	NO
Unec per Corr Protect Spc:	NO
Tank Corr Protect Compliance:	NO
Piping Corr Protect Compli:	NO
Tank Corr Protect Variance:	NO
Piping Corr Protect Variance:	NO
Temp Out of Service Comp:	NO
Technical Compliance:	NO
Tank Tested:	NO
Installation Signature Dt:	11/05/1990

Tank Information (as of August 7, 2024)

UST ID:	15600	Status Begin Dt:	03/30/1993
Fac ID:	74967	Empty:	NO
Tank ID:	12	Regulatory Status:	FULLY REGULATED
No of Compartments:	1	Internal Protection:	
Installation Dt:	01/01/1971	Design Single Wall:	NO
Registration Dt:	05/08/1986	Design Double Wall:	NO
Capacity (gal):	10000	Pip Dsgn Sngl Wll:	NO
Status:	REMOVED FROM GROUND	Pip Dsgn Dble Wll:	NO

Tank Material (as of August 7, 2024)

Steel:	YES
FRP (Fibergla Reinfor Plastic):	NO
Composite (Steel w/Ext FRP):	NO
Concrete:	NO
Steel w/External Jacket:	NO
Steel w/External Polyurethane:	NO

Tank External Containment (as of August 7, 2024)

Tnk Ext Contain Nonmetallic:	NO
Tnk Ext Contain Synthetic	NO
Tank:	
Tnk Ext Contain Rigid Trench:	NO

Tank Corrosion Protection Method (as of August 7, 2024)

External Dielectric:	NO
Cathodic Protection-Fact Inst:	NO
Cathodic Protection-Field Inst:	NO
Composite Tank:	NO
Coated Tank:	NO
FRP Tank or Piping:	NO
External Nonmetallic Jacket:	NO
Unnecessary per Corr Protect Specialist:	NO

Map Key	Number of Records	Direction	Distance (mi/ft)	Elev/Diff (ft)	Site	DB

UST Tank Compartment (as of August 7, 2024)

UST Comprt ID:	109612				Substance Stored 1:	DIESEL
Compartment ID:	A				Substance Stored 2:	
Capacity (gallons):	10000				Substance Stored 3:	
UST ID:		15600				

Compartment Release Detection (as of August 7, 2024)

Vapor Monitoring:	NO
Groundwater Monitoring:	NO
Monitoring of Barrier:	NO
Auto Tnk Gauge Test & Inv Ctrl:	NO
Interstitial Monitor w/ Sec:	NO
Weekly Manual Gauging:	NO
Monthly Tank Gauging:	NO
SIR & Inventory Control:	NO

Spill and Overfill Prevention (as of August 7, 2024)

Tight Fill Fit Container/Bucket:	NO
Factory Spill Container/Bucket:	NO
Delivery Shut-Off Valve:	NO
Flow Restrictor Valve:	NO
Alarm(set@<=90%) w/3a or 3b):	NO
N/A-All Deliver to Tank<=25 gal:	NO
Comp Release Detect Compli:	NO
Piping Release Detect Compl:	NO
Spill/Overfill Prevent Compli:	NO
Comp Release Detect. Vary:	NO
Piping Release Detect Vary:	NO
Spill/Overfill Prevent. Variance:	NO
Stage 1 Vapor Recovery:	
Stage 1 Installation Dt:	

Piping Release Detection (as of August 7, 2024)

Vapor Monitoring:	NO
Groundwater Monitoring:	NO
Secondary Barrier Monitoring:	NO
Interstitial Monitoring:	NO
Monthly Piping Tightness Test:	NO
Annual Test/Electro Monitor:	NO
Triennial Tightness Test:	NO
Auto Line Leak Detector:	NO
SIR & Inventory Control:	NO
Exempt System Suction:	NO

Piping External Containment (as of August 7, 2024)

Factory Nonmetal Jacket:	NO
Synth Tnk Pit/Pipe-Tren Lnr:	NO
Tank Vault/Rigid Trench Liner:	NO
Piping Type Cd:	
Piping Type Desc:	

Piping Material (as of August 7, 2024)

Steel:	YES
FRP (Fibergla Reinfor Plastic):	NO
Concrete:	NO
Steel w/External Jacket:	NO
Nonmetallic Flexible Piping:	NO

Map Key	Number of Records	Direction	Distance (mi/ft)	Elev/Diff (ft)	Site	DB

Piping Connectors & Valves (as of August 7, 2024)

Shear/Impact Valves: NO
 Steel Swing-joints: NO
 Flexible Connectors: NO

Piping Corrosion Protection Method (as of August 7, 2024)

External Dielectric: NO
 Cathodic Protection-Fact Inst: NO
 Cathodic Protection-Field Inst: NO
 Frp Tank or Piping: NO
 Nonmetallic Flexible Piping: NO
 Open Area/2nd Containment: NO
 Dual Protected: NO
 Unec per Corr Protect Spc: NO
 Tank Corr Protect Compliance: NO
 Piping Corr Protect Compli: NO
 Tank Corr Protect Variance: NO
 Piping Corr Protect Variance: NO
 Temp Out of Service Comp: NO
 Technical Compliance: NO
 Tank Tested: NO
 Installation Signature Dt: 11/05/1990

Tank Information (as of August 7, 2024)

UST ID:	15598	Status Begin Dt:	03/30/1993
Fac ID:	74967	Empty:	NO
Tank ID:	5	Regulatory Status:	FULLY REGULATED
No of Compartments:	1	Internal Protection:	
Installation Dt:	01/01/1971	Design Single Wall:	NO
Registration Dt:	05/08/1986	Design Double Wall:	NO
Capacity (gal):	10000	Pip Dsgn Sngl Wll:	NO
Status:	REMOVED FROM GROUND	Pip Dsgn Dble Wll:	NO

Tank Material (as of August 7, 2024)

Steel: YES
 FRP (Fibergla Reinfir Plastic): NO
 Composite (Steel w/Ext FRP): NO
 Concrete: NO
 Steel w/External Jacket: NO
 Steel w/External Polyurethane: NO

Tank External Containment (as of August 7, 2024)

Tnk Ext Contain Nonmetallic: NO
 Tnk Ext Contain Synthetic: NO
 Tank:
 Tnk Ext Contain Rigid Trench: NO

Tank Corrosion Protection Method (as of August 7, 2024)

External Dielectric: NO
 Cathodic Protection-Fact Inst: NO
 Cathodic Protection-Field Inst: NO
 Composite Tank: NO
 Coated Tank: NO
 FRP Tank or Piping: NO
 External Nonmetallic Jacket: NO

Map Key	Number of Records	Direction	Distance (mi/ft)	Elev/Diff (ft)	Site	DB

Unnecessary per Corr Protect Specialist: NO

UST Tank Compartment (as of August 7, 2024)

UST Comprt ID:	109610	Substance Stored 1:	GASOLINE
Compartment ID:	A	Substance Stored 2:	
Capacity (gallons):	10000	Substance Stored 3:	
UST ID:	15598		

Compartment Release Detection (as of August 7, 2024)

Vapor Monitoring:	NO
Groundwater Monitoring:	NO
Monitoring of Barrier:	NO
Auto Tnk Gauge Test & Inv Ctrl:	NO
Interstitial Monitor w/ Sec:	NO
Weekly Manual Gauging:	NO
Monthly Tank Gauging:	NO
SIR & Inventory Control:	NO

Spill and Overfill Prevention (as of August 7, 2024)

Tight Fill Fit Container/Bucket:	NO
Factory Spill Container/Bucket:	NO
Delivery Shut-Off Valve:	NO
Flow Restrictor Valve:	NO
Alarm(set@<=90%) w/3a or 3b):	NO
N/A-All Deliver to Tank<=25 gal:	NO
Comp Release Detect Compli:	NO
Piping Release Detect Compl:	NO
Spill/Overfill Prevent Compli:	NO
Comp Release Detect. Vary:	NO
Piping Release Detect Vary:	NO
Spill/Overfill Prevent. Variance:	NO
Stage 1 Vapor Recovery:	
Stage 1 Installation Dt:	

Piping Release Detection (as of August 7, 2024)

Vapor Monitoring:	NO
Groundwater Monitoring:	NO
Secondary Barrier Monitoring:	NO
Interstitial Monitoring:	NO
Monthly Piping Tightness Test:	NO
Annual Test/Electro Monitor:	NO
Triennial Tightness Test:	NO
Auto Line Leak Detector:	NO
SIR & Inventory Control:	NO
Exempt System Suction:	NO

Piping External Containment (as of August 7, 2024)

Factory Nonmetal Jacket:	NO
Synth Tnk Pit/Pipe-Tren Lnr:	NO
Tank Vault/Rigid Trench Liner:	NO
Piping Type Cd:	
Piping Type Desc:	

Piping Material (as of August 7, 2024)

Steel:	YES

Map Key	Number of Records	Direction	Distance (mi/ft)	Elev/Diff (ft)	Site	DB

FRP (Fibergla Reinfor Plastic):	NO
Concrete:	NO
Steel w/External Jacket:	NO
Nonmetallic Flexible Piping:	NO

Piping Connectors & Valves (as of August 7, 2024)

Shear/Impact Valves:	NO
Steel Swing-joints:	NO
Flexible Connectors:	NO

Piping Corrosion Protection Method (as of August 7, 2024)

External Dielectric:	NO
Cathodic Protection-Fact Inst:	NO
Cathodic Protection-Field Inst:	NO
Frp Tank or Piping:	NO
Nonmetallic Flexible Piping:	NO
Open Area/2nd Containment:	NO
Dual Protected:	NO
Unec per Corr Protect Spc:	NO
Tank Corr Protect Compliance:	NO
Piping Corr Protect Compli:	NO
Tank Corr Protect Variance:	NO
Piping Corr Protect Variance:	NO
Temp Out of Service Comp:	NO
Technical Compliance:	NO
Tank Tested:	NO
Installation Signature Dt:	11/05/1990

Tank Information (as of August 7, 2024)

UST ID:	15597	Status Begin Dt:	03/30/1993
Fac ID:	74967	Empty:	NO
Tank ID:	AB	Regulatory Status:	FULLY REGULATED
No of Compartments:	1	Internal Protection:	
Installation Dt:	01/01/1971	Design Single Wall:	NO
Registration Dt:	05/08/1986	Design Double Wall:	NO
Capacity (gal):	10000	Pip Dsgn Sngl Wll:	NO
Status:	REMOVED FROM GROUND	Pip Dsgn Dble Wll:	NO

Tank Material (as of August 7, 2024)

Steel:	YES
FRP (Fibergla Reinfor Plastic):	NO
Composite (Steel w/Ext FRP):	NO
Concrete:	NO
Steel w/External Jacket:	NO
Steel w/External Polyurethane:	NO

Tank External Containment (as of August 7, 2024)

Tnk Ext Contain Nonmetallic:	NO
Tnk Ext Contain Synthetic	NO
Tank:	
Tnk Ext Contain Rigid Trench:	NO

Tank Corrosion Protection Method (as of August 7, 2024)

External Dielectric:	NO
Cathodic Protection-Fact Inst:	NO
Cathodic Protection-Field Inst:	NO

Map Key	Number of Records	Direction	Distance (mi/ft)	Elev/Diff (ft)	Site	DB
Composite Tank:		NO				
Coated Tank:		NO				
FRP Tank or Piping:		NO				
External Nonmetallic Jacket:		NO				
Unnecessary per Corr Protect Specialist:		NO				
<u>UST Tank Compartment (as of August 7, 2024)</u>						
UST Comprt ID:	109609				Substance Stored 1:	GASOLINE
Compartment ID:	A				Substance Stored 2:	
Capacity (gallons):	10000				Substance Stored 3:	
UST ID:		15597				
<u>Compartment Release Detection (as of August 7, 2024)</u>						
Vapor Monitoring:		NO				
Groundwater Monitoring:		NO				
Monitoring of Barrier:		NO				
Auto Tnk Gauge Test & Inv Ctrl:		NO				
Interstitial Monitor w/ Sec:		NO				
Weekly Manual Gauging:		NO				
Monthly Tank Gauging:		NO				
SIR & Inventory Control:		NO				
<u>Spill and Overfill Prevention (as of August 7, 2024)</u>						
Tight Fill Fit Container/Bucket:		NO				
Factory Spill Container/Bucket:		NO				
Delivery Shut-Off Valve:		NO				
Flow Restrictor Valve:		NO				
Alarm(set@<=90%) w/3a or 3b):		NO				
N/A-All Deliver to Tank<=25 gal:		NO				
Comp Release Detect Compli:		NO				
Piping Release Detect Compl:		NO				
Spill/Overfill Prevent Compli:		NO				
Comp Release Detect. Vary:		NO				
Piping Release Detect Vary:		NO				
Spill/Overfill Prevent. Variance:		NO				
Stage 1 Vapor Recovery:						
Stage 1 Installation Dt:						
<u>Piping Release Detection (as of August 7, 2024)</u>						
Vapor Monitoring:		NO				
Groundwater Monitoring:		NO				
Secondary Barrier Monitoring:		NO				
Interstitial Monitoring:		NO				
Monthly Piping Tightness Test:		NO				
Annual Test/Electro Monitor:		NO				
Triennial Tightness Test:		NO				
Auto Line Leak Detector:		NO				
SIR & Inventory Control:		NO				
Exempt System Suction:		NO				
<u>Piping External Containment (as of August 7, 2024)</u>						
Factory Nonmetal Jacket:		NO				
Synth Tnk Pit/Pipe-Tren Lnr:		NO				
Tank Vault/Rigid Trench Liner:		NO				
Piping Type Cd:						
Piping Type Desc:						

Map Key	Number of Records	Direction	Distance (mi/ft)	Elev/Diff (ft)	Site	DB

Piping Material (as of August 7, 2024)

Steel:	YES
FRP (Fibergla Reinfor Plastic):	NO
Concrete:	NO
Steel w/External Jacket:	NO
Nonmetallic Flexible Piping:	NO

Piping Connectors & Valves (as of August 7, 2024)

Shear/Impact Valves:	NO
Steel Swing-joints:	NO
Flexible Connectors:	NO

Piping Corrosion Protection Method (as of August 7, 2024)

External Dielectric:	NO
Cathodic Protection-Fact Inst:	NO
Cathodic Protection-Field Inst:	NO
Frp Tank or Piping:	NO
Nonmetallic Flexible Piping:	NO
Open Area/2nd Containment:	NO
Dual Protected:	NO
Unec per Corr Protect Spc:	NO
Tank Corr Protect Compliance:	NO
Piping Corr Protect Compli:	NO
Tank Corr Protect Variance:	NO
Piping Corr Protect Variance:	NO
Temp Out of Service Comp:	NO
Technical Compliance:	NO
Tank Tested:	NO
Installation Signature Dt:	11/05/1990

Tank Information (as of August 7, 2024)

UST ID:	15603	Status Begin Dt:	01/01/1992
Fac ID:	74967	Empty:	NO
Tank ID:	2	Regulatory Status:	FULLY REGULATED
No of Compartments:	1	Internal Protection:	
Installation Dt:	01/01/1992	Design Single Wall:	NO
Registration Dt:	05/08/1986	Design Double Wall:	YES
Capacity (gal):	12000	Pip Dsgn Sngl Wll:	NO
Status:	IN USE	Pip Dsgn Dble Wll:	YES

Tank Material (as of August 7, 2024)

Steel:	NO
FRP (Fibergla Reinfor Plastic):	YES
Composite (Steel w/Ext FRP):	NO
Concrete:	NO
Steel w/External Jacket:	NO
Steel w/External Polyurethane:	NO

Tank External Containment (as of August 7, 2024)

Tnk Ext Contain Nonmetallic:	NO
Tnk Ext Contain Synthetic	NO
Tank:	
Tnk Ext Contain Rigid Trench:	NO

Tank Corrosion Protection Method (as of August 7, 2024)

Map Key	Number of Records	Direction	Distance (mi/ft)	Elev/Diff (ft)	Site	DB

External Dielectric:	NO
Cathodic Protection-Fact Inst:	NO
Cathodic Protection-Field Inst:	NO
Composite Tank:	NO
Coated Tank:	NO
FRP Tank or Piping:	YES
External Nonmetallic Jacket:	NO
Unnecessary per Corr Protect Specialist:	NO

UST Tank Compartment (as of August 7, 2024)

UST Comprt ID:	109615	Substance Stored 1:	DIESEL
Compartment ID:	A	Substance Stored 2:	
Capacity (gallons):	12000	Substance Stored 3:	
UST ID:	15603		

Compartment Release Detection (as of August 7, 2024)

Vapor Monitoring:	NO
Groundwater Monitoring:	NO
Monitoring of Barrier:	NO
Auto Tnk Gauge Test & Inv Ctrl:	NO
Interstitial Monitor w/ Sec:	YES
Weekly Manual Gauging:	NO
Monthly Tank Gauging:	NO
SIR & Inventory Control:	NO

Spill and Overfill Prevention (as of August 7, 2024)

Tight Fill Fit Container/Bucket:	NO
Factory Spill Container/Bucket:	YES
Delivery Shut-Off Valve:	YES
Flow Restrictor Valve:	NO
Alarm(set@<=90%) w/3a or 3b):	NO
N/A-All Deliver to Tank<=25 gal:	NO
Comp Release Detect Compli:	YES
Piping Release Detect Compl:	YES
Spill/Overfill Prevent Compli:	NO
Comp Release Detect. Vary:	NO
Piping Release Detect Vary:	NO
Spill/Overfill Prevent. Variance:	NO
Stage 1 Vapor Recovery:	EXEMPT BY TCEQ RULE
Stage 1 Installation Dt:	

Piping Release Detection (as of August 7, 2024)

Vapor Monitoring:	NO
Groundwater Monitoring:	NO
Secondary Barrier Monitoring:	NO
Interstitial Monitoring:	NO
Monthly Piping Tightness Test:	NO
Annual Test/Electro Monitor:	YES
Triennial Tightness Test:	NO
Auto Line Leak Detector:	YES
SIR & Inventory Control:	NO
Exempt System Suction:	NO

Piping External Containment (as of August 7, 2024)

Factory Nonmetal Jacket:	NO
Synth Tnk Pit/Pipe-Tren Lnr:	NO

Map Key	Number of Records	Direction	Distance (mi/ft)	Elev/Diff (ft)	Site	DB

Tank Vault/Rigid Trench Liner:	NO
Piping Type Cd:	P
Piping Type Desc:	Pressurized

Piping Material (as of August 7, 2024)

Steel:	NO
FRP (Fibergla Reinfo Plastic):	YES
Concrete:	NO
Steel w/External Jacket:	NO
Nonmetallic Flexible Piping:	NO

Piping Connectors & Valves (as of August 7, 2024)

Shear/Impact Valves:	NO
Steel Swing-joints:	NO
Flexible Connectors:	NO

Piping Corrosion Protection Method (as of August 7, 2024)

External Dielectric:	NO
Cathodic Protection-Fact Inst:	NO
Cathodic Protection-Field Inst:	NO
Frp Tank or Piping:	YES
Nonmetallic Flexible Piping:	NO
Open Area/2nd Containment:	NO
Dual Protected:	NO
Unec per Corr Protect Spc:	NO
Tank Corr Protect Compliance:	YES
Piping Corr Protect Compli:	YES
Tank Corr Protect Variance:	NO
Piping Corr Protect Variance:	NO
Temp Out of Service Comp:	YES
Technical Compliance:	NO
Tank Tested:	NO
Installation Signature Dt:	11/05/1990

Inactive UST Information (as of October 3, 2024)

Tank ID:	NEWOIL	Tank Install Dt:	01/01/1971
Tank Status:	REMOVED FROM GROUND	Tank Status Dt:	03/30/1993
Tank Cap (Gal):	6000	Own Cont F Nm:	
Fac Nm:	RYDER TRUCK RENTAL 0138A	Own Cont L Nm:	
Fac Address:	11200 HEMPSTEAD RD	Own Org Nm:	RYDER TRUCK RENTAL INC
Fac City:	HOUSTON	Own Mailing Add:	PO BOX 70737
Fac Nearest City:		Own Cont City:	HOUSTON
County:	HARRIS	Own Cont State:	TX
Fac Zip:	77092	Own Cont Zip:	77270
Fac Local Zip:	77092	Own Cont Area Cd:	713
TCEQ Region:	12	Own Cont Phone:	4264800
Fac Local Desc:			

Inactive UST Information (as of October 3, 2024)

Tank ID:	AB	Tank Install Dt:	01/01/1971
Tank Status:	REMOVED FROM GROUND	Tank Status Dt:	03/30/1993
Tank Cap (Gal):	10000	Own Cont F Nm:	
Fac Nm:	RYDER TRUCK RENTAL 0138A	Own Cont L Nm:	
Fac Address:	11200 HEMPSTEAD RD	Own Org Nm:	RYDER TRUCK RENTAL INC
Fac City:	HOUSTON	Own Mailing Add:	PO BOX 70737
Fac Nearest City:		Own Cont City:	HOUSTON
County:	HARRIS	Own Cont State:	TX
Fac Zip:	77092	Own Cont Zip:	77270

Map Key	Number of Records	Direction	Distance (mi/ft)	Elev/Diff (ft)	Site	DB
Fac Local Zip:	77092				Own Cont Area Cd:	713
TCEQ Region:	12				Own Cont Phone:	4264800
Fac Local Desc:						
<u>Inactive UST Information (as of October 3, 2024)</u>						
Tank ID:	5				Tank Install Dt:	01/01/1971
Tank Status:	REMOVED FROM GROUND				Tank Status Dt:	03/30/1993
Tank Cap (Gal):	10000				Own Cont F Nm:	
Fac Nm:	RYDER TRUCK RENTAL 0138A				Own Cont L Nm:	
Fac Address:	11200 HEMPSTEAD RD				Own Org Nm:	RYDER TRUCK RENTAL INC
Fac City:	HOUSTON				Own Mailing Add:	PO BOX 70737
Fac Nearest City:					Own Cont City:	HOUSTON
County:	HARRIS				Own Cont State:	TX
Fac Zip:	77092				Own Cont Zip:	77270
Fac Local Zip:	77092				Own Cont Area Cd:	713
TCEQ Region:	12				Own Cont Phone:	4264800
Fac Local Desc:						
<u>Inactive UST Information (as of October 3, 2024)</u>						
Tank ID:	12				Tank Install Dt:	01/01/1971
Tank Status:	REMOVED FROM GROUND				Tank Status Dt:	03/30/1993
Tank Cap (Gal):	10000				Own Cont F Nm:	
Fac Nm:	RYDER TRUCK RENTAL 0138A				Own Cont L Nm:	
Fac Address:	11200 HEMPSTEAD RD				Own Org Nm:	RYDER TRUCK RENTAL INC
Fac City:	HOUSTON				Own Mailing Add:	PO BOX 70737
Fac Nearest City:					Own Cont City:	HOUSTON
County:	HARRIS				Own Cont State:	TX
Fac Zip:	77092				Own Cont Zip:	77270
Fac Local Zip:	77092				Own Cont Area Cd:	713
TCEQ Region:	12				Own Cont Phone:	4264800
Fac Local Desc:						
<u>Inactive UST Information (as of October 3, 2024)</u>						
Tank ID:	USED OIL				Tank Install Dt:	08/31/1987
Tank Status:	REMOVED FROM GROUND				Tank Status Dt:	07/21/1995
Tank Cap (Gal):	2000				Own Cont F Nm:	
Fac Nm:	RYDER TRUCK RENTAL 0138A				Own Cont L Nm:	
Fac Address:	11200 HEMPSTEAD RD				Own Org Nm:	RYDER TRUCK RENTAL INC
Fac City:	HOUSTON				Own Mailing Add:	PO BOX 70737
Fac Nearest City:					Own Cont City:	HOUSTON
County:	HARRIS				Own Cont State:	TX
Fac Zip:	77092				Own Cont Zip:	77270
Fac Local Zip:	77092				Own Cont Area Cd:	713
TCEQ Region:	12				Own Cont Phone:	4264800
Fac Local Desc:						
<u>Inactive UST Information (as of October 3, 2024)</u>						
Tank ID:	34				Tank Install Dt:	01/01/1971
Tank Status:	REMOVED FROM GROUND				Tank Status Dt:	03/30/1993
Tank Cap (Gal):	10000				Own Cont F Nm:	
Fac Nm:	RYDER TRUCK RENTAL 0138A				Own Cont L Nm:	
Fac Address:	11200 HEMPSTEAD RD				Own Org Nm:	RYDER TRUCK RENTAL INC
Fac City:	HOUSTON				Own Mailing Add:	PO BOX 70737
Fac Nearest City:					Own Cont City:	HOUSTON
County:	HARRIS				Own Cont State:	TX
Fac Zip:	77092				Own Cont Zip:	77270
Fac Local Zip:	77092				Own Cont Area Cd:	713
TCEQ Region:	12				Own Cont Phone:	4264800
Fac Local Desc:						

Map Key	Number of Records	Direction	Distance (mi/ft)	Elev/Diff (ft)	Site	DB

Facility Billing Contacts (as of August 7, 2024)

Fac ID:	74967	Addr Deliverable:	YES
Additional ID:	957656802002156	Cnt First Nm:	ERIC
Princ ID:	619280312001297	Cnt Middle Nm:	
Fac Nm:	RYDER TRUCK RENTAL 0138A	Cnt Org Nm:	RYDER TRUCK RENTAL INC
AR No:	51976	Mail Addr (Dlvry):	757 N ELDRIDGE PKWY STE 760
UST Fee Cd:	A	Mail Addr (Int Dlvry):	
AST Fee Cd:	U	Mail City:	HOUSTON
Cnt Last Nm:	HARVEY	Mail State:	TX
Cnt Title:		Mail Zip:	77079
Phone Area Cd:	800	Mail Zip Ext:	4548
Phone No:	2154839	Fax Area Cd:	
Phone Ext:	0	Fax No:	
Email:	COMPLIANCERFS@RYDER.COM	Fax No Ext:	

TCEQ GIS Data Details (as of March 18, 2020)

Fac ID:	6104	Horz Acc:	5
LPST ID:		Horz Ref:	
TDA PST ID:		Horz Dt:	2013/05/31 00:00:00+00
UST Type:	FULLY REGULATED	Horz Org:	UTA
Approved Dt:	2016/12/15 00:00:00+00	Horz Datum:	NAD83
Energy Act:	Yes	X:	-95.472562968
No. of Active UST:	2	Y:	29.811274796
RN:	RN100701473	Long Dd:	-95.47257
TCEQ Region:	REGION 12 - HOUSTON	Lat Dd:	29.81128
Horz Meth:	GPS_DIFF		
Fac Nm:	RYDER TRUCK RENTAL 0138A		
Address:	11200 HEMPSTEAD RD		
City:	HOUSTON		
State:	TX		
Zip:	77092		
County:	HARRIS		
Phys Loc Desc:			

16	5 of9	N	0.07 / 395.80	73.43 / 2	RYDER TRUCK RENTAL HOUSTON 11200 HEMPSTEAD RD 11200 Hempstead Highway, Houston, TX HOUSTON TX 77092	HIST RCRA NONRCRA
EPA ID:	TXD981607229	Primary Naics Code:				
SWR No:	70582	Receiver:	FALSE			
Mun Waste Perm No:		Receiver Fac Cat:				
Facility Status:	INACTIVE	Generator:	TRUE			
Gen Type:	NON INDUS	Healthcare Fac:	FALSE			
Gen Cate:	CESQG	Transfer Fac:	FALSE			
Latitude:		Recycler Fac:	FALSE			
Longitude:		Transporter:	FALSE			
Site County:	HARRIS	Transports Class 1:				
Country:	UNITED STATES	Transports Class H:				
Land Type:						
Indus Waste Perm No:						
Regulated Entity No:	RN100701473					
Coord County Centroid :						
Regis S Status Change D:	Sep 01, 1986					
Hazardous Waste Perm Status:						
Tceq Haz Waste Perm Nu:						
Tceq Region No:	12					
Reverse Distributor Begin Date:						
Reverse Distributor End Date:						
Healthcare Opt in Date:						
Healthcare Withdraw Date:						
Regis Last Amendment Da:	Jul 27, 2001					
Reverse Distributor of Hazardo:	false					

Map Key	Number of Records	Direction	Distance (mi/ft)	Elev/Diff (ft)	Site	DB
Monthly Waste Receipt Sum: false Transports Waste For Hire: false Self Transports Waste: false Annual Waste Summary: false Report Through Steers: false Registration Initial Notificat: Sep 01, 1986 Original Source: Inactive Regulated RCRA Generator Facilities Note: Documents related to facilities in Texas can be searched on TCEQ Records Online Central File Room (CFR): https://records.tceq.texas.gov/cs/idcplg?IdcService=TCEQ_SEARCH Basic information, including RN numbers, for facilities in TX can be searched on the TCEQ Central Registry: https://www15.tceq.texas.gov/crpub/ Information about how to use these resources can be found here: https://www.tceq.texas.gov/assets/public/agency/How-to-Use-Central-File-Room-Online.pdf						

16	6 of 9	N	0.07 / 395.80	73.43 / 2	RYDER TRUCK RENTAL 0138A 11200 HEMPSTEAD RD HOUSTON TX 77092	NOV
RN No: RN100701473 TCEQ Region: Physical Location: Address: City: Near City: Regulated Entity Name (OD): RYDER TRUCK RENTAL 0138A Physical Location (OD): 11200 HEMPSTEAD RD Physical City (OD): HOUSTON Physical Zip (OD): 77092 County (OD): HARRIS Latitude (OD): Longitude (OD): Data Source: TCEQ NOV (Open Data List); TCEQ NOV (Open Data List)						
State: Zip Code: Zip Plus 4: Lat Dec Coord No: Long Dec Coord No:						

Open Data Details

Customer No:	
Customer Name:	
Business Type:	FLEET REFUELING
Media:	
Rule Citation:	
Investigation No:	1377641
Investigation Approved Date:	Dec 15, 2016
Notice of Violation ID:	336295562016350
Violation Track No:	
Violation Status:	
Notice of Violation Date:	Dec 15, 2016
Violation Category:	
Violation Allegation:	
Violation Resolution:	
Cat A Violation Tracking No:	
Cat A Violation Citations:	
Cat B Violation Tracking No:	625572; 625573; 625802
Cat B Violation Citations:	334.42(i); 334.45(c)(3)(A); 334.48(a)
Cat C Violation Tracking No:	625570
Cat C Violation Citations:	334.10(b)(1)(B)
Total Violation Count:	4
Mailing Address:	
Mailing City:	
Mailing State:	
Mailing Zip Code:	
Tceq Region:	REGION 12 - HOUSTON
Physical State:	TX
Coordinates :	
Coordinates Address Based:	
Coordinates County Centroid :	POINT (-95.4740189296875 29.8628609609375)

Map Key	Number of Records	Direction	Distance (mi/ft)	Elev/Diff (ft)	Site	DB
16	7 of 9	N	0.07 / 395.80	73.43 / 2	RYDER TRUCK RENTAL 0138A 11200 HEMPSTEAD RD HOUSTON TX 77092	AST
Facility ID:		74967				
UST Fin Assu Req (Web):		No				
PST ID No:		6104				
No of Active USTs (Web):		2				
Facility Status (Web):		ACTIVE				
No of Active ASTs (Web):		2				
Fac Exempt Status (Web):		No				
Facility Type (Web):		FLEET REFUELING				
Note:		Documents related to facilities in Texas can be searched on TCEQ Records Online Central File Room (CFR): https://records.tceq.texas.gov/cs/idcplg?IdcService=TCEQ_SEARCH Basic information, including RN numbers, for facilities in TX can be searched on the TCEQ Central Registry: https://www15.tceq.texas.gov/crpub/ Information about how to use these resources can be found here: https://www.tceq.texas.gov/assets/public/agency/How-to-Use-Central-File-Room-Online.pdf ERIS does not have a document collection for this particular record; readers are referred to the TCEQ Records Services: https://www.tceq.texas.gov/agency/data/records-services/reqinfo.html				
Historical Documents:						
Data Source:		Raw Data - Aboveground Storage Tank (AST) Extract (Web); Petroleum Storage Tank (as of 18 March, 2020) (Map)				
<u>Application Information (as of August 7, 2024)</u>						
Applicatn Rec Dt:		05/23/2022		Signature Title:		CO COOR
Signature Dt:		05/20/2022		Signature First Nm:		EBONY
Enforcement Action:		No		Signature Mid Nm:		
Enforce Action Dt:				Signature Last Nm:		COLEMAN
Signature Role:		LEGAL AUTH REP OWNER				
Signature Company:						
<u>Contact Information (as of August 7, 2024)</u>						
Fac Cnt Org Nm:		Fac Cnt M Addr (D):				
Fac Cnt Title:		Fac Cnt M Addr (Int D):				
Fac Cnt First Nm:		Fac Cnt M Addr City:				
Fac Cnt Middle Nm:		Fac Cnt M Addr Zip:				
Fac Cnt Last Nm:		Fac Cnt M Addr Zip Ext:				
Fac Cnt Phone No Cd:		Fac Cnt M Addr State:				
Fac Cnt Phone No:		Fac Cnt Fax No Cd:				
Fac Cnt Phone No Ext:		Fac Cnt Fax No:				
Addr Deliverable:		Fac Cnt Fax No Ext:				
Fac Cnt Email:						
<u>Owner Details (as of August 7, 2024)</u>						
Princ ID:		619280312001297		Mail Addr (Dlvry):		PO BOX 70737
Additional ID:		957656802002156		Mail Addr (Int Deliv):		
Owner CN:		CN600257299		Mai City:		HOUSTON
Comp/Own Last Nm:		RYDER TRUCK RENTAL INC		Mail State:		TX
Owner F Nm:				Mail Zip:		77270
Owner M Nm:				Mail Zip Ext:		0737
Owner Eff Begin Dt:		06/30/1998		Addr Foreign Pstl Cd:		
Owner Type Cd:		CO		Addr Ctry Code:		
Owner Type:		Corporation/Company		Phone No Ctry Code:		1
State Tax ID:		15907470353		Phone Area Code:		713
Cnt Role:		OWNCON		Phone No:		4264800
Cnt First Nm:				Phone Ext:		0
Cnt Middle Nm:				Fax No Ctry Cd:		
Cnt Last Nm:				Fax Area Cd:		
Cnt Title:				Fax No:		

Map Key	Number of Records	Direction	Distance (mi/ft)	Elev/Diff (ft)	Site	DB

Cnt Orgn Nm:	RYDER TRUCK RENTAL INC	Fax Ext:
Email:		

Operator Details (as of August 7, 2024)

Princ ID:	619280312001297	Mail Addr (Int Deliv):	
Additional ID:	957656802002156	Mai City:	DALLAS
Owner CN:	CN600257299	Mail State:	TX
Comp/Own Last Nm:	RYDER TRUCK RENTAL INC	Mail Zip:	75234
Owner F Nm:		Mail Zip Ext:	2422
Owner M Nm:		Addr Foreign Pstl Cd:	
Owner Eff Begin Dt:	06/30/1998	Addr Ctry Code:	
Owner Type Cd:	CO	Phone No Ctry Code:	
Owner Type:	Corporation/Company	Phone Area Code:	
Cnt Role:	OPRCON	Phone No:	
Cnt First Nm:		Phone Ext:	
Cnt Middle Nm:		Fax No Ctry Cd:	
Cnt Last Nm:		Fax Area Cd:	
Cnt Title:		Fax No:	
Cnt Orgn Nm:	RYDER TRUCK RENTAL INC	Fax Ext:	
Mail Addr (Dlvry):	3500 BELT LINE RD	Email:	
Addr Devilerable:			

Self-Certification Details (as of August 7, 2024)

Fac ID:	74967
Self Cert ID:	111208
Signature Dt:	06/01/2010
Signature Nm:	COREY MCMILLAN
Signature Title:	COMP MGR
Signature Type Role:	LEGAL AUTH REP OWNER
Filing Status:	RENEWAL
Registration Self-Certificatn:	YES
Fac Fees Self-Certificatn:	YES
Fin Assurance Self-Cert:	YES
Tech Standards Self-Cert:	YES
Delivery Certificate Expire:	06/30/2011
Reporting Method Code:	
Reporting Method Desc:	
Tank Corr Protect Compl:	
Piping Corr Protect Compl:	
Comp Release Detect Compl:	
Piping Release Detect Compl:	
Spill Prev and Overfill Compl:	

Fac ID:	74967
Self Cert ID:	111207
Signature Dt:	07/07/2009
Signature Nm:	AMY WHITE
Signature Title:	OPERATIONS OFFICER
Signature Type Role:	LEGAL AUTH REP OWNER
Filing Status:	RENEWAL
Registration Self-Certificatn:	YES
Fac Fees Self-Certificatn:	YES
Fin Assurance Self-Cert:	YES
Tech Standards Self-Cert:	YES
Delivery Certificate Expire:	06/30/2010
Reporting Method Code:	
Reporting Method Desc:	
Tank Corr Protect Compl:	
Piping Corr Protect Compl:	
Comp Release Detect Compl:	
Piping Release Detect Compl:	
Spill Prev and Overfill Compl:	

Fac ID:	74967
Self Cert ID:	111205

Map Key	Number of Records	Direction	Distance (mi/ft)	Elev/Diff (ft)	Site	DB
Signature Dt:		05/02/2007				
Signature Nm:		AMY WHITE				
Signature Title:		COMPLIANCE MANAGER				
Signature Type Role:		LEGAL AUTH REP OWNER				
Filing Status:		RENEWAL				
Registration Self-Certificatn:		YES				
Fac Fees Self-Certificatn:		YES				
Fin Assurance Self-Cert:		YES				
Tech Standards Self-Cert:		YES				
Delivery Certificate Expire:		06/30/2008				
Reporting Method Code:						
Reporting Method Desc:						
Tank Corr Protect Compl:						
Piping Corr Protect Compl:						
Comp Release Detect Compl:						
Piping Release Detect Compl:						
Spill Prev and Overfill Compl:						
Fac ID:		74967				
Self Cert ID:		304570				
Signature Dt:		06/01/2018				
Signature Nm:		HEATHER MELTON				
Signature Title:		COMP MANAGER				
Signature Type Role:		LEGAL AUTH REP OWNER				
Filing Status:		RENEWAL				
Registration Self-Certificatn:		YES				
Fac Fees Self-Certificatn:		YES				
Fin Assurance Self-Cert:		YES				
Tech Standards Self-Cert:		YES				
Delivery Certificate Expire:		06/30/2019				
Reporting Method Code:		P				
Reporting Method Desc:		Paper				
Tank Corr Protect Compl:		YES				
Piping Corr Protect Compl:		YES				
Comp Release Detect Compl:		YES				
Piping Release Detect Compl:		YES				
Spill Prev and Overfill Compl:		NO				
Fac ID:		74967				
Self Cert ID:		406961				
Signature Dt:		06/10/2024				
Signature Nm:		EBONY COLEMAN				
Signature Title:		COMPLIANCE COORDINATOR				
Signature Type Role:		LEGAL AUTH REP OWNER				
Filing Status:		RENEWAL				
Registration Self-Certificatn:		YES				
Fac Fees Self-Certificatn:		YES				
Fin Assurance Self-Cert:		YES				
Tech Standards Self-Cert:		YES				
Delivery Certificate Expire:		06/30/2025				
Reporting Method Code:		E				
Reporting Method Desc:		E				
Tank Corr Protect Compl:		YES				
Piping Corr Protect Compl:		YES				
Comp Release Detect Compl:		YES				
Piping Release Detect Compl:		YES				
Spill Prev and Overfill Compl:		NO				
Fac ID:		74967				
Self Cert ID:		287992				
Signature Dt:		05/05/2017				
Signature Nm:		HEATHER MELTON				
Signature Title:		COMP MANAGER				
Signature Type Role:		LEGAL AUTH REP OWNER				
Filing Status:		RENEWAL				
Registration Self-Certificatn:		YES				
Fac Fees Self-Certificatn:		YES				
Fin Assurance Self-Cert:		YES				
Tech Standards Self-Cert:		YES				

Map Key	Number of Records	Direction	Distance (mi/ft)	Elev/Diff (ft)	Site	DB
Delivery Certificate Expire:		06/30/2018				
Reporting Method Code:		P				
Reporting Method Desc:		Paper				
Tank Corr Protect Compl:		YES				
Piping Corr Protect Compl:		YES				
Comp Release Detect Compl:		YES				
Piping Release Detect Compl:		YES				
Spill Prev and Overfill Compl:		NO				
Fac ID:		74967				
Self Cert ID:		254066				
Signature Dt:		05/29/2015				
Signature Nm:		AMY WHITE				
Signature Title:		COMP MANAGER				
Signature Type Role:		LEGAL AUTH REP OWNER				
Filing Status:		RENEWAL				
Registration Self-Certificatn:		YES				
Fac Fees Self-Certificatn:		YES				
Fin Assurance Self-Cert:		YES				
Tech Standards Self-Cert:		YES				
Delivery Certificate Expire:		06/30/2016				
Reporting Method Code:		P				
Reporting Method Desc:		Paper				
Tank Corr Protect Compl:		YES				
Piping Corr Protect Compl:		YES				
Comp Release Detect Compl:		YES				
Piping Release Detect Compl:		YES				
Spill Prev and Overfill Compl:		YES				
Fac ID:		74967				
Self Cert ID:		111210				
Signature Dt:		05/24/2012				
Signature Nm:		AMY WHITE				
Signature Title:		SR COMP MANAGER				
Signature Type Role:		LEGAL AUTH REP OWNER				
Filing Status:		RENEWAL				
Registration Self-Certificatn:		YES				
Fac Fees Self-Certificatn:		YES				
Fin Assurance Self-Cert:		YES				
Tech Standards Self-Cert:		YES				
Delivery Certificate Expire:		06/30/2013				
Reporting Method Code:						
Reporting Method Desc:						
Tank Corr Protect Compl:						
Piping Corr Protect Compl:						
Comp Release Detect Compl:						
Piping Release Detect Compl:						
Spill Prev and Overfill Compl:						
Fac ID:		74967				
Self Cert ID:		111203				
Signature Dt:		04/30/2005				
Signature Nm:		AMY WHITE				
Signature Title:		COMPLIANCE MGR				
Signature Type Role:		LEGAL AUTH REP OWNER				
Filing Status:		RENEWAL				
Registration Self-Certificatn:		YES				
Fac Fees Self-Certificatn:		YES				
Fin Assurance Self-Cert:		YES				
Tech Standards Self-Cert:		YES				
Delivery Certificate Expire:		06/30/2006				
Reporting Method Code:						
Reporting Method Desc:						
Tank Corr Protect Compl:						
Piping Corr Protect Compl:						
Comp Release Detect Compl:						
Piping Release Detect Compl:						
Spill Prev and Overfill Compl:						

Map Key	Number of Records	Direction	Distance (mi/ft)	Elev/Diff (ft)	Site	DB
Fac ID:		74967				
Self Cert ID:		111202				
Signature Dt:		04/30/2004				
Signature Nm:		AMY WHITE				
Signature Title:		COMPLIANCE MANAGER				
Signature Type Role:		LEGAL AUTH REP OWNER				
Filing Status:		RENEWAL				
Registration Self-Certificatn:		YES				
Fac Fees Self-Certificatn:		YES				
Fin Assurance Self-Cert:		YES				
Tech Standards Self-Cert:		YES				
Delivery Certificate Expire:		06/30/2005				
Reporting Method Code:						
Reporting Method Desc:						
Tank Corr Protect Compl:						
Piping Corr Protect Compl:						
Comp Release Detect Compl:						
Piping Release Detect Compl:						
Spill Prev and Overfill Compl:						
Fac ID:		74967				
Self Cert ID:		111201				
Signature Dt:		05/15/2003				
Signature Nm:		AMY WHITE				
Signature Title:						
Signature Type Role:		LEGAL AUTH REP OWNER				
Filing Status:		RENEWAL				
Registration Self-Certificatn:		YES				
Fac Fees Self-Certificatn:		YES				
Fin Assurance Self-Cert:		YES				
Tech Standards Self-Cert:		YES				
Delivery Certificate Expire:		06/30/2004				
Reporting Method Code:						
Reporting Method Desc:						
Tank Corr Protect Compl:						
Piping Corr Protect Compl:						
Comp Release Detect Compl:						
Piping Release Detect Compl:						
Spill Prev and Overfill Compl:						
Fac ID:		74967				
Self Cert ID:		111200				
Signature Dt:		04/15/2002				
Signature Nm:		AMY WHITE				
Signature Title:						
Signature Type Role:		OWNER				
Filing Status:		RENEWAL				
Registration Self-Certificatn:		YES				
Fac Fees Self-Certificatn:		YES				
Fin Assurance Self-Cert:		YES				
Tech Standards Self-Cert:		YES				
Delivery Certificate Expire:		06/30/2003				
Reporting Method Code:						
Reporting Method Desc:						
Tank Corr Protect Compl:						
Piping Corr Protect Compl:						
Comp Release Detect Compl:						
Piping Release Detect Compl:						
Spill Prev and Overfill Compl:						
Fac ID:		74967				
Self Cert ID:		355746				
Signature Dt:		06/24/2021				
Signature Nm:		ELENA MACIAS				
Signature Title:		RFS COMP MGR				
Signature Type Role:		LEGAL AUTH REP OWNER				
Filing Status:		RENEWAL				
Registration Self-Certificatn:		YES				
Fac Fees Self-Certificatn:		YES				

Map Key	Number of Records	Direction	Distance (mi/ft)	Elev/Diff (ft)	Site	DB
Fin Assurance Self-Cert:		YES				
Tech Standards Self-Cert:		YES				
Delivery Certificate Expire:		06/30/2022				
Reporting Method Code:		P				
Reporting Method Desc:		Paper				
Tank Corr Protect Compl:		YES				
Piping Corr Protect Compl:		YES				
Comp Release Detect Compl:		YES				
Piping Release Detect Compl:		YES				
Spill Prev and Overfill Compl:		NO				
Fac ID:		74967				
Self Cert ID:		321988				
Signature Dt:		06/12/2019				
Signature Nm:		HEATHER MELTON				
Signature Title:		COMPLIANCE MANAGER				
Signature Type Role:		LEGAL AUTH REP OWNER				
Filing Status:		RENEWAL				
Registration Self-Certificatn:		YES				
Fac Fees Self-Certificatn:		YES				
Fin Assurance Self-Cert:		YES				
Tech Standards Self-Cert:		YES				
Delivery Certificate Expire:		06/30/2020				
Reporting Method Code:		P				
Reporting Method Desc:		Paper				
Tank Corr Protect Compl:		YES				
Piping Corr Protect Compl:		YES				
Comp Release Detect Compl:		YES				
Piping Release Detect Compl:		YES				
Spill Prev and Overfill Compl:		NO				
Fac ID:		74967				
Self Cert ID:		371531				
Signature Dt:		05/20/2022				
Signature Nm:		EBONY COLEMAN				
Signature Title:		CO COOR				
Signature Type Role:		LEGAL AUTH REP OWNER				
Filing Status:		RENEWAL				
Registration Self-Certificatn:		YES				
Fac Fees Self-Certificatn:		YES				
Fin Assurance Self-Cert:		YES				
Tech Standards Self-Cert:		YES				
Delivery Certificate Expire:		06/30/2023				
Reporting Method Code:		P				
Reporting Method Desc:		Paper				
Tank Corr Protect Compl:		YES				
Piping Corr Protect Compl:		YES				
Comp Release Detect Compl:		YES				
Piping Release Detect Compl:		YES				
Spill Prev and Overfill Compl:		NO				
Fac ID:		74967				
Self Cert ID:		389982				
Signature Dt:		06/22/2023				
Signature Nm:		EBONY COLEMAN				
Signature Title:		COMPLIANCE COORDINATOR				
Signature Type Role:		LEGAL AUTH REP OWNER				
Filing Status:		RENEWAL				
Registration Self-Certificatn:		YES				
Fac Fees Self-Certificatn:		YES				
Fin Assurance Self-Cert:		YES				
Tech Standards Self-Cert:		YES				
Delivery Certificate Expire:		06/30/2024				
Reporting Method Code:		E				
Reporting Method Desc:		E				
Tank Corr Protect Compl:		YES				
Piping Corr Protect Compl:		YES				
Comp Release Detect Compl:		YES				
Piping Release Detect Compl:		YES				

Map Key	Number of Records	Direction	Distance (mi/ft)	Elev/Diff (ft)	Site	DB
Spill Prev and Overfill Compl:		NO				
Fac ID:		74967				
Self Cert ID:		270915				
Signature Dt:		06/02/2016				
Signature Nm:		AMY WHITE				
Signature Title:		SR COMPLIANCE MGR				
Signature Type Role:		LEGAL AUTH REP OWNER				
Filing Status:		RENEWAL				
Registration Self-Certificatn:		YES				
Fac Fees Self-Certificatn:		YES				
Fin Assurance Self-Cert:		YES				
Tech Standards Self-Cert:		YES				
Delivery Certificate Expire:		06/30/2017				
Reporting Method Code:		P				
Reporting Method Desc:		Paper				
Tank Corr Protect Compl:		YES				
Piping Corr Protect Compl:		YES				
Comp Release Detect Compl:		YES				
Piping Release Detect Compl:		YES				
Spill Prev and Overfill Compl:		YES				
Fac ID:		74967				
Self Cert ID:		220432				
Signature Dt:		05/21/2013				
Signature Nm:		AMY WHITE				
Signature Title:		SR COMPL MGR				
Signature Type Role:		LEGAL AUTH REP OWNER				
Filing Status:		RENEWAL				
Registration Self-Certificatn:		YES				
Fac Fees Self-Certificatn:		YES				
Fin Assurance Self-Cert:		YES				
Tech Standards Self-Cert:		YES				
Delivery Certificate Expire:		06/30/2014				
Reporting Method Code:		P				
Reporting Method Desc:		Paper				
Tank Corr Protect Compl:		YES				
Piping Corr Protect Compl:		YES				
Comp Release Detect Compl:		YES				
Piping Release Detect Compl:		YES				
Spill Prev and Overfill Compl:		NO				
Fac ID:		74967				
Self Cert ID:		111206				
Signature Dt:		07/11/2008				
Signature Nm:		AMY WHITE				
Signature Title:		RYDER FS COO				
Signature Type Role:		OWNER				
Filing Status:		RENEWAL				
Registration Self-Certificatn:		YES				
Fac Fees Self-Certificatn:		YES				
Fin Assurance Self-Cert:		YES				
Tech Standards Self-Cert:		YES				
Delivery Certificate Expire:		06/30/2009				
Reporting Method Code:						
Reporting Method Desc:						
Tank Corr Protect Compl:						
Piping Corr Protect Compl:						
Comp Release Detect Compl:						
Piping Release Detect Compl:						
Spill Prev and Overfill Compl:						
Fac ID:		74967				
Self Cert ID:		111204				
Signature Dt:		05/03/2006				
Signature Nm:		AMY WHITE				
Signature Title:		OWNER'S AUTH. REP				
Signature Type Role:		LEGAL AUTH REP OWNER				
Filing Status:		RENEWAL				

Map Key	Number of Records	Direction	Distance (mi/ft)	Elev/Diff (ft)	Site	DB
Registration Self-Certificatn:		YES				
Fac Fees Self-Certificatn:		YES				
Fin Assurance Self-Cert:		YES				
Tech Standards Self-Cert:		YES				
Delivery Certificate Expire:		06/30/2007				
Reporting Method Code:						
Reporting Method Desc:						
Tank Corr Protect Compl:						
Piping Corr Protect Compl:						
Comp Release Detect Compl:						
Piping Release Detect Compl:						
Spill Prev and Overfill Compl:						
Fac ID:		74967				
Self Cert ID:		111199				
Signature Dt:		01/19/2001				
Signature Nm:		SHAVON L THORNTON				
Signature Title:		COMP ANALYST				
Signature Type Role:		LEGAL AUTH REP OWNER				
Filing Status:		INITIAL				
Registration Self-Certificatn:		YES				
Fac Fees Self-Certificatn:		YES				
Fin Assurance Self-Cert:		YES				
Tech Standards Self-Cert:		YES				
Delivery Certificate Expire:		06/30/2002				
Reporting Method Code:						
Reporting Method Desc:						
Tank Corr Protect Compl:						
Piping Corr Protect Compl:						
Comp Release Detect Compl:						
Piping Release Detect Compl:						
Spill Prev and Overfill Compl:						
Fac ID:		74967				
Self Cert ID:		338482				
Signature Dt:		06/11/2020				
Signature Nm:		HEATHER MELTON				
Signature Title:		FUEL SERV				
Signature Type Role:		LEGAL AUTH REP OWNER				
Filing Status:		RENEWAL				
Registration Self-Certificatn:		YES				
Fac Fees Self-Certificatn:		YES				
Fin Assurance Self-Cert:		YES				
Tech Standards Self-Cert:		YES				
Delivery Certificate Expire:		06/30/2021				
Reporting Method Code:		P				
Reporting Method Desc:		Paper				
Tank Corr Protect Compl:		YES				
Piping Corr Protect Compl:		YES				
Comp Release Detect Compl:		YES				
Piping Release Detect Compl:		YES				
Spill Prev and Overfill Compl:		NO				
Fac ID:		74967				
Self Cert ID:		237202				
Signature Dt:		05/05/2014				
Signature Nm:		AMY WHITE				
Signature Title:		SR COMP MGR				
Signature Type Role:		LEGAL AUTH REP OWNER				
Filing Status:		RENEWAL				
Registration Self-Certificatn:		YES				
Fac Fees Self-Certificatn:		YES				
Fin Assurance Self-Cert:		YES				
Tech Standards Self-Cert:		YES				
Delivery Certificate Expire:		06/30/2015				
Reporting Method Code:		P				
Reporting Method Desc:		Paper				
Tank Corr Protect Compl:		YES				
Piping Corr Protect Compl:		YES				

Map Key	Number of Records	Direction	Distance (mi/ft)	Elev/Diff (ft)	Site	DB
Comp Release Detect Compl:		YES				
Piping Release Detect Compl:		YES				
Spill Prev and Overfill Compl:		YES				
Fac ID:		74967				
Self Cert ID:		111209				
Signature Dt:		05/24/2011				
Signature Nm:		AMY WHITE				
Signature Title:		COMP MANAGER				
Signature Type Role:		LEGAL AUTH REP OWNER				
Filing Status:		RENEWAL				
Registration Self-Certificatn:		YES				
Fac Fees Self-Certificatn:		YES				
Fin Assurance Self-Cert:		YES				
Tech Standards Self-Cert:		YES				
Delivery Certificate Expire:		06/30/2012				
Reporting Method Code:						
Reporting Method Desc:						
Tank Corr Protect Compl:						
Piping Corr Protect Compl:						
Comp Release Detect Compl:						
Piping Release Detect Compl:						
Spill Prev and Overfill Compl:						

Construction Notification (as of August 7, 2024)

Noc ID:	31976	UST Replacement:	No
Fac ID:	74967	UST Abandonment:	No
Historic Track No:		AST Stage I:	No
Form Received Dt:	10/02/2017	AST Installation:	No
Applica Receivd Dt:	10/02/2017	Sign First Nm:	BLANCA
Sched Constrn Dt:	09/11/2017	Sign Middle Nm:	
Signature Dt:	08/24/2017	Signature Last Nm:	IGNACZ
UST Stage I:	No	Signature Title:	
UST Improvement:	No	Signature Role:	
UST Installation:	No	Waiver Flg:	
UST Removal:	No	Late Filing Flg:	Yes
UST Repair:	Yes		
UST Return to Service:	No		
Signature Company:			
Ownr Nm at Time of Construct:	RYDER TRUCK RENTAL INC;RYDER TRUCK RENTAL INC		
Owner Cn at Time of Construct:	CN600257299,CN600257299		
Owner Ar at Time of Construct:	51976A,51976U		
General Desc:	LINE MANIFOLD ENTRY BOOT REPAIR.		

Facility Billing Contacts (as of August 7, 2024)

Fac ID:	74967	Mail Addr (Deliv):	757 N ELDRIDGE PKWY STE 760
Additional ID:	957656802002156	Mail Addr (Int Deliv):	
Princ ID:	619280312001297	Mail City:	HOUSTON
Fac Nm:	RYDER TRUCK RENTAL 0138A	Mail State:	TX
AR No:	51976	Mail Zip:	77079
UST Fee Cd:	A	Mail Zip Ext:	4548
AST Fee Cd:	U	Phone Area Code:	800
Cnt First Nm:	ERIC	Phone No:	2154839
Cnt Middle Nm:		Phone Ext:	0
Cnt Last Nm:	HARVEY	Fax Area Code:	
Cnt Title:		Fax No:	
Cnt Orgn Nm:	RYDER TRUCK RENTAL INC	Fax No Ext:	
Email:	COMPLIANCERFS@RYDER.COM	Cnt Addr Deliver:	YES

Tank Information (as of August 7, 2024)

Fac ID:	74967	Registration Dt:	01/22/2019
AST ID:	224044	Status Begin Dt:	01/01/1994

Map Key	Number of Records	Direction	Distance (mi/ft)	Elev/Diff (ft)	Site	DB
Tank ID:	10				Regulatory Status:	FULLY REGULATED
Installation Dt:	01/01/1994				Substance Stored:	DISTILLATE FUEL OIL
Capacity (gal):	4000				Substance Stored 2:	
Status:	IN USE				Substance Stored 3:	
Multiple Comptmnt:	NO					
<u>Material of Construction (as of August 7, 2024)</u>						
AST ID:	224044				Fiberglass:	NO
Fac ID:	74967				Aluminum:	NO
Tank ID:	10				Corrugated Metal:	NO
Steel:	NO				Concrete:	NO
<u>Containment Details (as of August 7, 2024)</u>						
AST ID:	224044				Concrete:	NO
Fac ID:	74967				None:	NO
Tank ID:	10				Stage 1 Vpr Rcvry:	EXEMPT BY TCEQ RULE
Earthen Dike:	NO				Stage 1 Install Dt:	
Containment Liner:	NO					
<u>Tank Information (as of August 7, 2024)</u>						
Fac ID:	74967				Registration Dt:	01/22/2019
AST ID:	224045				Status Begin Dt:	01/01/1994
Tank ID:	11				Regulatory Status:	FULLY REGULATED
Installation Dt:	01/01/1994				Substance Stored:	DISTILLATE FUEL OIL
Capacity (gal):	4000				Substance Stored 2:	
Status:	IN USE				Substance Stored 3:	
Multiple Comptmnt:	NO					
<u>Material of Construction (as of August 7, 2024)</u>						
AST ID:	224045				Fiberglass:	NO
Fac ID:	74967				Aluminum:	NO
Tank ID:	11				Corrugated Metal:	NO
Steel:	NO				Concrete:	NO
<u>Containment Details (as of August 7, 2024)</u>						
AST ID:	224045				Concrete:	NO
Fac ID:	74967				None:	NO
Tank ID:	11				Stage 1 Vpr Rcvry:	EXEMPT BY TCEQ RULE
Earthen Dike:	NO				Stage 1 Install Dt:	
Containment Liner:	NO					
<u>TCEQ Map Data Details (as of March 18, 2020)</u>						
Fac ID:	6104				Horz Acc:	5
LPST ID:					Horz Ref:	
TDA PST ID:					Horz Dt:	2013/05/31 00:00:00+00
UST Type:	FULLY REGULATED				Horz Org:	UTA
Approved Dt:	2016/12/15 00:00:00+00				Horz Datum:	NAD83
Energy Act:	Yes				Lat DD:	29.81128
No of Active UST:	2				Long DD:	-95.47257
RN:	RN100701473				X:	-95.472562968
TCEQ Region:	REGION 12 - HOUSTON				Y:	29.811274796
Horz Meth:	GPS_DIFF					
Phys Loc Desc:						
Fac Nm:	RYDER TRUCK RENTAL 0138A					
Address:	11200 HEMPSTEAD RD					
City:	HOUSTON					

Map Key	Number of Records	Direction	Distance (mi/ft)	Elev/Diff (ft)	Site	DB
State:		TX				
Zip:		77092				
County:		HARRIS				

16	8 of 9	N	0.07 / 395.80	73.43 / 2	RYDER TRUCK RENTAL HOUSTON 11200 HEMPSTEAD RD HOUSTON TX 77092	IHW GENERATOR

Solid Waste Registration No: 70582

Note: Documents related to facilities in Texas can be searched on TCEQ Records Online Central File Room (CFR): https://records.tceq.texas.gov/cs/idcplg?IdcService=TCEQ_SEARCH
Basic information, including RN numbers, for facilities in TX can be searched on the TCEQ Central Registry: <https://www15.tceq.texas.gov/crpub/>
Information about how to use these resources can be found here: <https://www.tceq.texas.gov/assets/public/agency/How-to-Use-Central-File-Room-Online.pdf>

Historical Documents: ERIIS does not have a document collection for this particular record; readers are referred to the TCEQ Records Services: <https://www.tceq.texas.gov/agency/data/records-services/reginfo.html>

Owner/Operator Information

Owner or Operator:	OWNER	State:	TX
First Name:		Zip Code:	77060
Company Last Name:	RYDER TRUCK RENTAL INC	Zip Code Ext:	3531
Mailing Address:	400 N SAM HOUSTON PKWY E STE 400	Country Name:	UNITED STA
Building Address:		Phone No:	1-713-8786200
PO Box:		Fax No:	
City:	HOUSTON	Business Type:	Corporation

Contact Information

Last Name:		City:	HOUSTON
First Name:		State:	TX
Job Title:		Zip Code:	77060
Contact Role:	OWNCON	Zip Code Ext:	3531
Mailing Address:	400 N SAM HOUSTON PKWY E STE 400	Phone No:	1-713-8786200
Building Name		Fax No:	
Address Line:			
PO Box Address Line:			

Last Name:	WESLEY	City:	HOUSTON
First Name:	MARTIN	State:	TX
Job Title:	ENVIRONMENTAL MANAGER	Zip Code:	77060
Contact Role:	PRICONT	Zip Code Ext:	3531
Mailing Address:	400 N SAM HOUSTON PKWY E STE 400	Phone No:	1-713-8786200
Building Name	SUITE 400	Fax No:	
Address Line:			
PO Box Address Line:			

Waste Information

Unique Waste ID: 316295

Texas Waste Code: FKWN211H

EPA Waste Form Code: W211

Waste Code Status:

Waste Code Status Change Dt:

Waste Description:

Origin Code: 2

Source Code: G45

Primary NAICS Code:

On Site Treatment Mgmt Method:

Off Site Flag:

Radioactive Flag: false

New Chemical Substance Flag: false

Map Key	Number of Records	Direction	Distance (mi/ft)	Elev/Diff (ft)	Site	DB

Facility Information

Regulated Entity No: RN100701473
EPA ID No: TXD981607229
Facility Site Name: RYDER TRUCK RENTAL HOUSTON
Facility Status: INACTIVE
Physical Loc Address: 11200 HEMPSTEAD RD
City: HOUSTON
County: HARRIS
State: TX
Zip Code: 77092
Country: UNITED STATES
TCEQ Region No: 12
Latitude:
Longitude:
Primary NAICS Code:
Land Type:
Physical Location Desc: 11200 Hempstead Highway, Houston, TX
Regis Initial Notification: Sep 01, 1986
Regis Last Amendment Dt: Jul 27, 2001
Regis S Status Change D: Sep 01, 1986
Report Through Steers: false
Generator of Industrial Hazard: true
Generator Type: NON INDUS
Haz Waste Generator Category: CESQG
Reverse Distributor of Hazardo: false
Reverse Distributor Begin Dt:
Reverse Distributor End Dt:
Annual Waste Summary: false
Receiver of Industrial Hazardo: false
Receiver Facility Category:
Monthly Waste Receipt Sum: false
Transporter of Industrial Haza: false
Transports Waste for Hire: false
Self Transports Waste: false
Transports Industrial Class 1:
Transports Hazardous Waste:
Transfer Facility: false
Healthcare Provider Facility: false
Healthcare Opt in Date:
Healthcare Withdraw Date:
Recycler Facility: false
Haz Waste Permit Status:
Coordinates County Centroid:
TCEQ Haz Waste Permit No:
Industrial Waste Permit No:
Municipal Waste Permit No:

16	9 of9	N	0.07 / 395.80	73.43 / 2	RYDER TRUCK RENTAL 0138A 11200 Hempstead Highway, Houston, TX HOUSTON TX 77092	NOE

Regulatd Entity No: RN100701473
Business Type: FLEET REFUELING
Physical County: HARRIS
Latitude: 29.811666
Longitude: -95.473055

Details

Investigation No: 1401531	Media: WASTE
Customer No: CN600257299	Workplan Activt Cd: PSTRR
Violation Track No: 625573	TCEQ Region: REGION 12 - HOUSTON
Violation Status: RESOLVED	TCEQ Docket No:

Map Key	Number of Records	Direction	Distance (mi/ft)	Elev/Diff (ft)	Site	DB
Violation Category:	B				Docket Effect Dt:	
NOE Date:	3/29/2017				Rule Citation:	334.48(a)
Customer Name:	Ryder Truck Rental, Inc.					
Contact Name:	WHITE, AMY					
Contact Title:	BILLING CONTACT					
Mailing Address:	11200 HEMPSTEAD RD					
Mailing City:	HOUSTON					
Mailing State:	TX					
Mailing Zip Code:	77092-7613					
Violation Allegation:	Failure to ensure that UST systems are operated, maintained, and managed in a manner that will prevent releases of regulated substances from such systems.					
Violation Resolution:	Violation 30 TAC §334.48(a) was resolved through compliance documentation received October 25, 2017.					

Details

Investigation No:	1401531	Media:	WASTE
Customer No:	CN600257299	Workplan Activt Cd:	PSTRR
Violation Track No:	625570	TCEQ Region:	REGION 12 - HOUSTON
Violation Status:	RESOLVED	TCEQ Docket No:	
Violation Category:	C	Docket Effect Dt:	
NOE Date:	3/29/2017	Rule Citation:	334.10(b)(1)(B)
Customer Name:	Ryder Truck Rental, Inc.		
Contact Name:	WHITE, AMY		
Contact Title:	BILLING CONTACT		
Mailing Address:	11200 HEMPSTEAD RD		
Mailing City:	HOUSTON		
Mailing State:	TX		
Mailing Zip Code:	77092-7613		
Violation Allegation:	Failure to maintain legible copies of all required records pertaining to a UST system in a secure location on the premises of the facility, immediately available for inspection by Commission personnel.		
Violation Resolution:	Violation 30 TAC §334.10(b)(1)(B) was resolved through compliance documentation received October 25, 2017.		

Details

Investigation No:	1401531	Media:	WASTE
Customer No:	CN600257299	Workplan Activt Cd:	PSTRR
Violation Track No:	625572	TCEQ Region:	REGION 12 - HOUSTON
Violation Status:	RESOLVED	TCEQ Docket No:	
Violation Category:	B	Docket Effect Dt:	
NOE Date:	3/29/2017	Rule Citation:	334.45(c)(3)(A)
Customer Name:	Ryder Truck Rental, Inc.		
Contact Name:	WHITE, AMY		
Contact Title:	BILLING CONTACT		
Mailing Address:	11200 HEMPSTEAD RD		
Mailing City:	HOUSTON		
Mailing State:	TX		
Mailing Zip Code:	77092-7613		
Violation Allegation:	Failure to install a secure anchor at the base of the dispenser in each pressurized delivery or product line, a UL-listed emergency shutoff valve in piping systems in which regulated substances are conveyed under pressure to an aboveground dispensing unit.		
Violation Resolution:	Violation 30 TAC §334.45(c)(3)(A) was resolved through compliance documentation received October 25, 2017.		

Details

Investigation No:	1401531	Media:	WASTE
Customer No:	CN600257299	Workplan Activt Cd:	PSTRR
Violation Track No:	625802	TCEQ Region:	REGION 12 - HOUSTON
Violation Status:	RESOLVED	TCEQ Docket No:	
Violation Category:	B	Docket Effect Dt:	
NOE Date:	3/29/2017	Rule Citation:	334.42(i)
Customer Name:	Ryder Truck Rental, Inc.		
Contact Name:	WHITE, AMY		
Contact Title:	BILLING CONTACT		
Mailing Address:	11200 HEMPSTEAD RD		
Mailing City:	HOUSTON		
Mailing State:	TX		

Map Key	Number of Records	Direction	Distance (mi/ft)	Elev/Diff (ft)	Site	DB

Mailing Zip Code:	77092-7613
Violation Allegation:	Failure to ensure that any sumps (including dispenser sumps) or manways installed prior to January 1, 2009, which are utilized as an integral part of a UST release detection system, and any overspill containers or catchment basins installed at any time, which are associated with a UST system are inspected at least once every 60 days to assure that their sides, bottoms, and any penetration points are maintained liquid tight.
Violation Resolution:	Violation 30 TAC §334.42(i) was resolved through compliance documentation received October 25, 2017.

Details

Investigation No:	1401531	Media:	WASTE
Customer No:	CN600257299	Workplan Activt Cd:	PSTRR
Violation Track No:	635461	TCEQ Region:	REGION 12 - HOUSTON
Violation Status:	RESOLVED	TCEQ Docket No:	
Violation Category:	B	Docket Effect Dt:	
NOE Date:	3/29/2017	Rule Citation:	334.7(e)(2)
Customer Name:	Ryder Truck Rental, Inc.		
Contact Name:	WHITE, AMY		
Contact Title:	BILLING CONTACT		
Mailing Address:	11200 HEMPSTEAD RD		
Mailing City:	HOUSTON		
Mailing State:	TX		
Mailing Zip Code:	77092-7613		
Violation Allegation:	Failure to accurately fill out a tank registration form that has been dated and signed by the owner or the owner's designated representative and submitted to the executive director.		
Violation Resolution:	Violation 30 TAC §334.7(e)(2) was resolved through compliance documentation received October 25, 2017.		

17	1 of 3	NE	0.09 / 500.67	70.85 / 0	MOUNTAIN CORPORATION 10614-B HEMPSTEAD HIGHWAY HOUSTON TX 77092	RCRA NON GEN

EPA Handler ID:	TXD103848719
Gen Status Universe:	No Report
Contact Name:	PERRY VIENOT
Contact Address:	12922 , HEMPSTEAD RD , , HOUSTON , TX, 77040 , US
Contact Phone No and Ext:	713-957-3226
Contact Email:	
Contact Country:	US
County Name:	HARRIS
EPA Region:	06
Land Type:	Private
Receive Date:	20010727
Location Latitude:	
Location Longitude:	
Recycler Activity?:	NO
Recycler Activity Note:	This facility has no indication of Recycling Activity.

Violation/Evaluation Summary

Note:	NO VIOLATIONS: All of the compliance records associated with this facility (EPA ID) indicate NO VIOLATIONS; Compliance Monitoring and Enforcement table dated Oct, 2024.

Evaluation Details

Evaluation Start Date:	20191111
Evaluation Type Description:	NON-FINANCIAL RECORD REVIEW
Violation Short Description:	
Return to Compliance Date:	
Evaluation Agency:	EPA

Handler Summary

Importer Activity:	No
Mixed Waste Generator:	No
Transporter Activity:	No

Map Key	Number of Records	Direction	Distance (mi/ft)	Elev/Diff (ft)	Site	DB
Transfer Facility:	No					
Onsite Burner Exemption:	No					
Furnace Exemption:	No					
Underground Injection Activity:	No					
Commercial TSD:	No					
Used Oil Transporter:	No					
Used Oil Transfer Facility:	No					
Used Oil Processor:	No					
Used Oil Refiner:	No					
Used Oil Burner:	No					
Used Oil Market Burner:	No					
Used Oil Spec Marketer:	No					
Recycler Activity:	No					
Recycler Activity Without Storage:	No					

Hazardous Waste Handler Details

Sequence No: 1
Receive Date: 19851209
Handler Name: MOUNTAIN CORP.
Source Type: Notification
Federal Waste Generator Code: 2
Generator Code Description: Small Quantity Generator

Waste Code Details

Hazardous Waste Code: D000
Waste Code Description: DESCRIPTION

Hazardous Waste Code: D001
Waste Code Description: IGNITABLE WASTE

Hazardous Waste Code: D002
Waste Code Description: CORROSIVE WASTE

Hazardous Waste Handler Details

Sequence No: 2
Receive Date: 20010727
Handler Name: MOUNTAIN CORPORATION
Source Type: Notification
Federal Waste Generator Code: N
Generator Code Description: Not a Generator, Verified

Owner/Operator Details

Owner/Operator Ind:	Current Owner	Street No:	
Type:	Private	Street 1:	UNKNOWN
Name:	MOUNTAIN CORP	Street 2:	
Date Became Current:		City:	UNKNOWN
Date Ended Current:		State:	TX
Phone:	000-000-0000	Country:	
Source Type:	Notification	Zip Code:	00000-0000

Owner/Operator Ind:	Current Operator	Street No:	12922
Type:	Private	Street 1:	HEMPSTEAD RD
Name:	MOUNTAIN CORPORATION	Street 2:	
Date Became Current:	20010727	City:	HOUSTON
Date Ended Current:		State:	TX
Phone:	713-957-3226	Country:	US
Source Type:	Notification	Zip Code:	77040

Owner/Operator Ind:	Current Owner	Street No:	12922

Map Key	Number of Records	Direction	Distance (mi/ft)	Elev/Diff (ft)	Site	DB
Type:	Private			Street 1:	HEMPSTEAD RD	
Name:	MOUNTAIN CORPORATION			Street 2:		
Date Became Current:	20010727			City:	HOUSTON	
Date Ended Current:				State:	TX	
Phone:	713-957-3226			Country:	US	
Source Type:	Notification			Zip Code:	77040	

Historical Handler Details

Receive Dt: 19851209
 Generator Code Description: Small Quantity Generator
 Handler Name: MOUNTAIN CORP.

17	2 of 3	NE	0.09 / 500.67	70.85 / 0	MOUNTAIN 10614 HEMPSTEAD RD STE B 10614-B Hempstead Highway, Houston, TX HOUSTON TX 77092	HIST RCRA NONRCRA

EPA ID:	TXD103848719	Primary Naics Code:	
SWR No:	90053	Receiver:	FALSE
Mun Waste Perm No:		Receiver Fac Cat:	
Facility Status:	INACTIVE	Generator:	TRUE
Gen Type:	NON INDUS	Healthcare Fac:	FALSE
Gen Cate:	CESQG	Transfer Fac:	FALSE
Latitude:		Recycler Fac:	FALSE
Longitude:		Transporter:	FALSE
Site County:	HARRIS	Transports Class 1:	
Country:	UNITED STATES	Transports Class H:	
Land Type:	PRIVATE		
Indus Waste Perm No:			
Regulated Entity No:	RN102954393		
Coord County Centroid :			
Regis S Status Change D:	Sep 30, 1985		
Hazardous Waste Perm Status:			
Tceq Haz Waste Perm Nu:			
Tceq Region No:	12		
Reverse Distributor Begin Date:			
Reverse Distributor End Date:			
Healthcare Opt in Date:			
Healthcare Withdraw Date:			
Regis Last Amendment Da:	Jul 27, 2001		
Reverse Distributor of Hazardo:	false		
Monthly Waste Receipt Sum:	false		
Transports Waste For Hire:	false		
Self Transports Waste:	false		
Annual Waste Summary:	false		
Report Through Steers:	false		
Registration Initial Notificat:	Sep 30, 1985		
Original Source:	Inactive Regulated RCRA Generator Facilities		
Note:	Documents related to facilities in Texas can be searched on TCEQ Records Online Central File Room (CFR): https://records.tceq.texas.gov/cs/idcplg?IdcService=TCEQ_SEARCH Basic information, including RN numbers, for facilities in TX can be searched on the TCEQ Central Registry: https://www15.tceq.texas.gov/crpub/ Information about how to use these resources can be found here: https://www.tceq.texas.gov/assets/public/agency/How-to-Use-Central-File-Room-Online.pdf		

17	3 of 3	NE	0.09 / 500.67	70.85 / 0	MOUNTAIN 10614 HEMPSTEAD RD STE B HOUSTON TX 77092	IHW GENERATOR

Solid Waste Registration No: 90053
 Note: Documents related to facilities in Texas can be searched on TCEQ Records Online Central File Room (CFR):
https://records.tceq.texas.gov/cs/idcplg?IdcService=TCEQ_SEARCH
 Basic information, including RN numbers, for facilities in TX can be searched on the TCEQ Central Registry: <https://www15.tceq.texas.gov/crpub/>

238 erisinfo.com | Environmental Risk Information Services Order No: 25021000111

Map Key	Number of Records	Direction	Distance (mi/ft)	Elev/Diff (ft)	Site	DB

Latitude:
Longitude:
Primary NAICS Code:
Land Type: PRIVATE
Physical Location Desc: 10614-B Hempstead Highway, Houston, TX
Regis Initial Notification: Sep 30, 1985
Regis Last Amendment Dt: Jul 27, 2001
Regis S Status Change D: Sep 30, 1985
Report Through Steers: false
Generator of Industrial Hazard: true
Generator Type: NON INDUS
Haz Waste Generator Category: CESQG
Reverse Distributor of Hazardo: false
Reverse Distributor Begin Dt:
Reverse Distributor End Dt:
Annual Waste Summary: false
Receiver of Industrial Hazardo: false
Receiver Facility Category:
Monthly Waste Receipt Sum: false
Transporter of Industrial Haza: false
Transports Waste for Hire: false
Self Transports Waste: false
Transports Industrial Class 1:
Transports Hazardous Waste:
Transfer Facility: false
Healthcare Provider Facility: false
Healthcare Opt in Date:
Healthcare Withdraw Date:
Recycler Facility: false
Haz Waste Permit Status:
Coordinates County Centroid:
TCEQ Haz Waste Permit No:
Industrial Waste Permit No:
Municipal Waste Permit No:

18	1 of1	WNW	0.10 / 517.35	74.91 / 4	HERNANDEZ MARCIAL 2026 HARLAND DR HOUSTON TX 77055	ORD

Docket No:	2011-2064-LII-E	TCEQ ID:	
Reg Ent No:	RN106238207	Case No:	42919
Customer No:	CN603966078	Program:	OL
Eff Dt:	09/16/2012	Type :	ADMINORDER
Status:	EFFECTIVE	Penalty Assessed(\$):	745
Status Dt:	09/16/2012	Penalty Deferred(\$):	0
Dist Court No:		Payable Amount(\$):	745
Resolution ID:	673351962011311	Sep Offset(\$):	0
County:	HARRIS		
Respondent Name:	HERNANDEZ, MARCIAL		
Reg Ent Name:	HERNANDEZ MARCIAL		
Phys Loc Desc:			
Cost Amt:			
CT Costs Amt:			
Atty Fee in CT Order Amt:			
Original Source:	Administrative Orders Issued		
Note:	Docket documents can be downloaded from TCEQ's online search for Commission Issued Orders: https://www14.tceq.texas.gov/epic/CIO/		

19	1 of2	SSE	0.10 / 522.54	69.91 / -1	EL CHAPARREL AUTO SALES 7019 LONG POINT RD HOUSTON TX 77055	LPST

LPST ID:	97264	Nearest City:	HOUSTON
PST ID:		Site Name (Map):	EL CHAPARREL AUTO SALES
Facility ID:	23325	Phys Addr (Map):	7019 LONG POINT RD
Site Name:	EL CHAPARREL AUTO SALES	City (Map):	HOUSTON

Map Key	Number of Records	Direction	Distance (mi/ft)	Elev/Diff (ft)	Site	DB

Site Address:	7019 LONG POINT RD	County (Map):	HARRIS
City Name:	HOUSTON	ZIP Code (Map):	77055
ZIP Code:	77055	Lat DD (Map):	29.80261617
County Name:	HARRIS	Long DD (Map):	-95.47168663
Addr Desc (Map):	7019 LONG POINT		
Source:	TCEQ LPST Report; TCEQ Map Data		
Note:	Documents related to facilities in Texas can be searched on TCEQ Records Online Central File Room (CFR): https://records.tceq.texas.gov/cs/idcplg?IdcService=TCEQ_SEARCH Basic information, including RN numbers, for facilities in TX can be searched on the TCEQ Central Registry: https://www15.tceq.texas.gov/crpub/ Information about how to use these resources can be found here: https://www.tceq.texas.gov/assets/public/agency/How-to-Use-Central-File-Room-Online.pdf		
Historical Documents:	ERIS does not have a document collection for this particular record; readers are referred to the TCEQ Records Services: https://www.tceq.texas.gov/agency/data/records-services/reqinfo.html		

TCEQ LPST Report

Ref No:	RN103027009	Reported Date:	11/14/1990
Closure Date:	05/01/1992	Entered Date:	11/16/1990
Discovered Date:	11/13/1990	TCEQ Region:	REGION 12 - HOUSTON
Rem Program:	LPST	Project Manager:	HWELCH
Program:	1 - RPR		
Corrective Action Status:	6A - FINAL CONCURRENCE ISSUED		
Priority Status:	4A - SOIL CONTAMINATION ONLY REQUIRES FULL SITE ASSESSMENT RAP		

TCEQ Map Data

Region:	REGION 12 - HOUSTON	Horz Meth:	ADDMAT_NUM
X:	-95.47168662600001	Horz Acc:	-9999
Y:	29.802616166999996	Horz Org:	TCEQ
Horz Ref:	STRUC_CEN	Horz Datum:	NAD83
Horz Date:	19901116	Horz Desc:	

19	2 of2	SSE	0.10 / 522.54	69.91 / -1	PROKOP DEVEL 7019 LONG POINT RD HOUSTON TX 77055	UST
Facility ID:	59670					
PST ID No:	23325					
UST Fin Assu Req (Web):	No					
Facility Status (Web):	INACTIVE					
No of Active USTs (Web):	0					
No of Active ASTs (Web):	0					
Fac Exempt Status (Web):	No					
Facility Type (Web):	RETAIL					
Fac Begin Date (Web):	09/25/1986					
Historical Documents:	ERIS does not have a document collection for this particular record; readers are referred to the TCEQ Records Services: https://www.tceq.texas.gov/agency/data/records-services/reqinfo.html					
Note:	Documents related to facilities in Texas can be searched on TCEQ Records Online Central File Room (CFR): https://records.tceq.texas.gov/cs/idcplg?IdcService=TCEQ_SEARCH Basic information, including RN numbers, for facilities in TX can be searched on the TCEQ Central Registry: https://www15.tceq.texas.gov/crpub/ Information about how to use these resources can be found here: https://www.tceq.texas.gov/assets/public/agency/How-to-Use-Central-File-Room-Online.pdf					
Data Source:	Raw Data - UST Extract (Web)					

Application Information (as of August 7, 2024)

Applicatn Rec Dt:	05/08/1986	Signature Title:	DIV MGR
Signature Dt:	04/16/1986	Signature Role:	
Signature Company:		Signature First Nm:	ROGER
Enforcement Action:		Signature Mid Nm:	
Enforce Action Dt:		Signature Last Nm:	EBERT

Map Key	Number of Records	Direction	Distance (mi/ft)	Elev/Diff (ft)	Site	DB

Contact Information (as of August 7, 2024)

Fac Cnt First Nm:	Fac Cnt M Addr Dlv:
Fac Cnt Middle Nm:	Fac Cnt M Addr Int D:
Fac Cnt Last Nm:	Fac Cont M City:
Fac Cnt Title:	Fac Cont M State:
Fac Cnt Org Nm:	Fac Cont M Zip:
Fac Cnt Phone No Cd:	Fac Cont M Zip Ext:
Fac Cnt Phone No:	Fac Cont Fax No Cd:
Fac Cnt Phn No Ext:	Fac Cont Fax No:
Fac Cnt Email:	Fac Cont Fax No Ext:
Addr Deliverable:	

Owner Details (as of August 7, 2024)

Princ ID:	825650222003073	Mail Addr (Deliv):
Additional ID:	832650232003073	Mail Addr (Int Del):
Owner CN:	CN601556228	Mai City:
Comp/Own Last Nm:	PROKOP DEVELOPMENT CO INC	Mail State:
Owner First Nm:		Mail Zip:
Middle Nm:		Mail Zip Ext:
Owner Eff Begin Dt:	09/25/1986	Addr For Pst Cd:
Owner Type Cd:	CO	Addr Country Cd:
Owner Type:	Corporation/Company	Phone No Ctry Cd:
State Tax ID:		Phone Area Cd:
Cnt Orgn Nm:		Phone No:
Cnt Role:		Phone Ext:
Cnt First Nm:		Fax No Country Cd:
Cnt Middle Nm:		Fax Area Cd:
Cnt Last Nm:		Fax No:
Cnt Title:		Fax Ext:
Email:		

Tank Information (as of August 7, 2024)

UST ID:	60133	Status Begin Dt:	11/12/1990
Fac ID:	59670	Empty:	NO
Tank ID:	1	Regulatory Status:	FULLY REGULATED
No of Compartments:	1	Internal Protection:	
Installation Dt:	01/01/1966	Design Single Wall:	NO
Registration Dt:	05/08/1986	Design Double Wall:	NO
Capacity (gal):	550	Pip Dsgn Sngl Wll:	NO
Status:	REMOVED FROM GROUND	Pip Dsgn Dble Wll:	NO

Tank Material (as of August 7, 2024)

Steel:	YES
FRP (Fibergla Reinfor Plastic):	NO
Composite (Steel w/Ext FRP):	NO
Concrete:	NO
Steel w/External Jacket:	NO
Steel w/External Polyurethane:	NO

Tank External Containment (as of August 7, 2024)

Tnk Ext Contain Nonmetallic:	NO
Tnk Ext Contain Synthetic	NO
Tank:	
Tnk Ext Contain Rigid Trench:	NO

Tank Corrosion Protection Method (as of August 7, 2024)

External Dielectric:	NO

Map Key	Number of Records	Direction	Distance (mi/ft)	Elev/Diff (ft)	Site	DB
Cathodic Protection-Fact Inst:		NO				
Cathodic Protection-Field Inst:		NO				
Composite Tank:		NO				
Coated Tank:		NO				
FRP Tank or Piping:		NO				
External Nonmetallic Jacket:		NO				
Unnecessary per Corr Protect Specialist:		NO				

UST Tank Compartment (as of August 7, 2024)

UST Comprt ID:	57677	Substance Stored 1:	USED OIL
Compartment ID:	A	Substance Stored 2:	
Capacity (gallons):	550	Substance Stored 3:	
UST ID:	60133		

Compartment Release Detection (as of August 7, 2024)

Vapor Monitoring:	NO
Groundwater Monitoring:	NO
Monitoring of Barrier:	NO
Auto Tnk Gauge Test & Inv Ctrl:	NO
Interstitial Monitor w/ Sec:	NO
Weekly Manual Gauging:	NO
Monthly Tank Gauging:	NO
SIR & Inventory Control:	NO

Spill and Overfill Prevention (as of August 7, 2024)

Tight Fill Fit Container/Bucket:	NO
Factory Spill Container/Bucket:	NO
Delivery Shut-Off Valve:	NO
Flow Restrictor Valve:	NO
Alarm(set@<=90%) w/3a or 3b):	NO
N/A-All Deliver to Tank<=25 gal:	NO
Comp Release Detect Compli:	NO
Piping Release Detect Compl:	NO
Spill/Overfill Prevent Compli:	NO
Comp Release Detect. Vary:	NO
Piping Release Detect Vary:	NO
Spill/Overfill Prevent. Variance:	NO
Stage 1 Vapor Recovery:	
Stage 1 Installation Dt:	

Piping Release Detection (as of August 7, 2024)

Vapor Monitoring:	NO
Groundwater Monitoring:	NO
Secondary Barrier Monitoring:	NO
Interstitial Monitoring:	NO
Monthly Piping Tightness Test:	NO
Annual Test/Electro Monitor:	NO
Triennial Tightness Test:	NO
Auto Line Leak Detector:	NO
SIR & Inventory Control:	NO
Exempt System Suction:	NO

Piping External Containment (as of August 7, 2024)

Factory Nonmetal Jacket:	NO
Synth Tnk Pit/Pipe-Tren Lnr:	NO
Tank Vault/Rigid Trench Liner:	NO
Piping Type Cd:	

Map Key	Number of Records	Direction	Distance (mi/ft)	Elev/Diff (ft)	Site	DB

Piping Type Desc:

Piping Material (as of August 7, 2024)

Steel:	YES
FRP (Fibergla Reinfor Plastic):	NO
Concrete:	NO
Steel w/External Jacket:	NO
Nonmetallic Flexible Piping:	NO

Piping Connectors & Valves (as of August 7, 2024)

Shear/Impact Valves:	NO
Steel Swing-joints:	NO
Flexible Connectors:	NO

Piping Corrosion Protection Method (as of August 7, 2024)

External Dielectric:	NO
Cathodic Protection-Fact Inst:	NO
Cathodic Protection-Field Inst:	NO
Frp Tank or Piping:	NO
Nonmetallic Flexible Piping:	NO
Open Area/2nd Containment:	NO
Dual Protected:	NO
Unec per Corr Protect Spc:	NO
Tank Corr Protect Compliance:	NO
Piping Corr Protect Compli:	NO
Tank Corr Protect Variance:	NO
Piping Corr Protect Variance:	NO
Temp Out of Service Comp:	NO
Technical Compliance:	NO
Tank Tested:	NO
Installation Signature Dt:	06/12/1991

Tank Information (as of August 7, 2024)

UST ID:	60135	Status Begin Dt:	11/12/1990
Fac ID:	59670	Empty:	NO
Tank ID:	2	Regulatory Status:	FULLY REGULATED
No of Compartments:	1	Internal Protection:	
Installation Dt:	01/01/1966	Design Single Wall:	NO
Registration Dt:	05/08/1986	Design Double Wall:	NO
Capacity (gal):	2000	Pip Dsgn Sngl Wll:	NO
Status:	REMOVED FROM GROUND	Pip Dsgn Dble Wll:	NO

Tank Material (as of August 7, 2024)

Steel:	YES
FRP (Fibergla Reinfor Plastic):	NO
Composite (Steel w/Ext FRP):	NO
Concrete:	NO
Steel w/External Jacket:	NO
Steel w/External Polyurethane:	NO

Tank External Containment (as of August 7, 2024)

Tnk Ext Contain Nonmetallic:	NO
Tnk Ext Contain Synthetic	NO
Tank:	
Tnk Ext Contain Rigid Trench:	NO

Map Key	Number of Records	Direction	Distance (mi/ft)	Elev/Diff (ft)	Site	DB

Tank Corrosion Protection Method (as of August 7, 2024)

External Dielectric: NO
 Cathodic Protection-Fact Inst: NO
 Cathodic Protection-Field Inst: NO
 Composite Tank: NO
 Coated Tank: NO
 FRP Tank or Piping: NO
 External Nonmetallic Jacket: NO
 Unnecessary per Corr Protect Specialist: NO

UST Tank Compartment (as of August 7, 2024)

UST Comprt ID:	57679	Substance Stored 1:	GASOLINE
Compartment ID:	A	Substance Stored 2:	
Capacity (gallons):	2000	Substance Stored 3:	
UST ID:	60135		

Compartment Release Detection (as of August 7, 2024)

Vapor Monitoring: NO
 Groundwater Monitoring: NO
 Monitoring of Barrier: NO
 Auto Tnk Gauge Test & Inv Ctrl: NO
 Interstitial Monitor w/ Sec: NO
 Weekly Manual Gauging: NO
 Monthly Tank Gauging: NO
 SIR & Inventory Control: NO

Spill and Overfill Prevention (as of August 7, 2024)

Tight Fill Fit Container/Bucket: NO
 Factory Spill Container/Bucket: NO
 Delivery Shut-Off Valve: NO
 Flow Restrictor Valve: NO
 Alarm(set@<=90%) w/3a or 3b): NO
 N/A-All Deliver to Tank<=25 gal: NO
 Comp Release Detect Compli: NO
 Piping Release Detect Compl: NO
 Spill/Overfill Prevent Compli: NO
 Comp Release Detect. Vary: NO
 Piping Release Detect Vary: NO
 Spill/Overfill Prevent. Variance: NO
 Stage 1 Vapor Recovery:
 Stage 1 Installation Dt:

Piping Release Detection (as of August 7, 2024)

Vapor Monitoring: NO
 Groundwater Monitoring: NO
 Secondary Barrier Monitoring: NO
 Interstitial Monitoring: NO
 Monthly Piping Tightness Test: NO
 Annual Test/Electro Monitor: NO
 Triennial Tightness Test: NO
 Auto Line Leak Detector: NO
 SIR & Inventory Control: NO
 Exempt System Suction: NO

Piping External Containment (as of August 7, 2024)

Map Key	Number of Records	Direction	Distance (mi/ft)	Elev/Diff (ft)	Site	DB

Factory Nonmetal Jacket:	NO
Synth Tnk Pit/Pipe-Tren Lnr:	NO
Tank Vault/Rigid Trench Liner:	NO
Piping Type Cd:	
Piping Type Desc:	

Piping Material (as of August 7, 2024)

Steel:	YES
FRP (Fibergla Reinfor Plastic):	NO
Concrete:	NO
Steel w/External Jacket:	NO
Nonmetallic Flexible Piping:	NO

Piping Connectors & Valves (as of August 7, 2024)

Shear/Impact Valves:	NO
Steel Swing-joints:	NO
Flexible Connectors:	NO

Piping Corrosion Protection Method (as of August 7, 2024)

External Dielectric:	NO
Cathodic Protection-Fact Inst:	NO
Cathodic Protection-Field Inst:	NO
Frp Tank or Piping:	NO
Nonmetallic Flexible Piping:	NO
Open Area/2nd Containment:	NO
Dual Protected:	NO
Unec per Corr Protect Spc:	NO
Tank Corr Protect Compliance:	NO
Piping Corr Protect Compli:	NO
Tank Corr Protect Variance:	NO
Piping Corr Protect Variance:	NO
Temp Out of Service Comp:	NO
Technical Compliance:	NO
Tank Tested:	NO
Installation Signature Dt:	06/12/1991

Tank Information (as of August 7, 2024)

UST ID:	60137	Status Begin Dt:	11/12/1990
Fac ID:	59670	Empty:	NO
Tank ID:	4	Regulatory Status:	FULLY REGULATED
No of Compartments:	1	Internal Protection:	
Installation Dt:	01/01/1966	Design Single Wall:	NO
Registration Dt:	05/08/1986	Design Double Wall:	NO
Capacity (gal):	4000	Pip Dsgn Sngl Wll:	NO
Status:	REMOVED FROM GROUND	Pip Dsgn Dble Wll:	NO

Tank Material (as of August 7, 2024)

Steel:	YES
FRP (Fibergla Reinfor Plastic):	NO
Composite (Steel w/Ext FRP):	NO
Concrete:	NO
Steel w/External Jacket:	NO
Steel w/External Polyurethane:	NO

Tank External Containment (as of August 7, 2024)

Tnk Ext Contain Nonmetallic:	NO

Map Key	Number of Records	Direction	Distance (mi/ft)	Elev/Diff (ft)	Site	DB
Tnk Ext Contain Synthetic Tank:		NO				
Tnk Ext Contain Rigid Trench:		NO				

Tank Corrosion Protection Method (as of August 7, 2024)

External Dielectric:	NO
Cathodic Protection-Fact Inst:	NO
Cathodic Protection-Field Inst:	NO
Composite Tank:	NO
Coated Tank:	NO
FRP Tank or Piping:	NO
External Nonmetallic Jacket:	NO
Unnecessary per Corr Protect Specialist:	NO

UST Tank Compartment (as of August 7, 2024)

UST Comprt ID:	57681	Substance Stored 1:	GASOLINE
Compartment ID:	A	Substance Stored 2:	
Capacity (gallons):	4000	Substance Stored 3:	
UST ID:	60137		

Compartment Release Detection (as of August 7, 2024)

Vapor Monitoring:	NO
Groundwater Monitoring:	NO
Monitoring of Barrier:	NO
Auto Tnk Gauge Test & Inv Ctrl:	NO
Interstitial Monitor w/ Sec:	NO
Weekly Manual Gauging:	NO
Monthly Tank Gauging:	NO
SIR & Inventory Control:	NO

Spill and Overfill Prevention (as of August 7, 2024)

Tight Fill Fit Container/Bucket:	NO
Factory Spill Container/Bucket:	NO
Delivery Shut-Off Valve:	NO
Flow Restrictor Valve:	NO
Alarm(set@<=90%) w/3a or 3b):	NO
N/A-All Deliver to Tank<=25 gal:	NO
Comp Release Detect Compli:	NO
Piping Release Detect Compl:	NO
Spill/Overfill Prevent Compli:	NO
Comp Release Detect. Vary:	NO
Piping Release Detect Vary:	NO
Spill/Overfill Prevent. Variance:	NO
Stage 1 Vapor Recovery:	
Stage 1 Installation Dt:	

Piping Release Detection (as of August 7, 2024)

Vapor Monitoring:	NO
Groundwater Monitoring:	NO
Secondary Barrier Monitoring:	NO
Interstitial Monitoring:	NO
Monthly Piping Tightness Test:	NO
Annual Test/Electro Monitor:	NO
Triennial Tightness Test:	NO
Auto Line Leak Detector:	NO
SIR & Inventory Control:	NO
Exempt System Suction:	NO

Piping External Containment (as of August 7, 2024)

Factory Nonmetal Jacket: NO
 Synth Tnk Pit/Pipe-Tren Lnr: NO
 Tank Vault/Rigid Trench Liner: NO
 Piping Type Cd:
 Piping Type Desc:

Piping Material (as of August 7, 2024)

Steel: YES
 FRP (Fibergla Reinfor Plastic): NO
 Concrete: NO
 Steel w/External Jacket: NO
 Nonmetallic Flexible Piping: NO

Piping Connectors & Valves (as of August 7, 2024)

Shear/Impact Valves: NO
 Steel Swing-joints: NO
 Flexible Connectors: NO

Piping Corrosion Protection Method (as of August 7, 2024)

External Dielectric: NO
 Cathodic Protection-Fact Inst: NO
 Cathodic Protection-Field Inst: NO
 Frp Tank or Piping: NO
 Nonmetallic Flexible Piping: NO
 Open Area/2nd Containment: NO
 Dual Protected: NO
 Unec per Corr Protect Spc: NO
 Tank Corr Protect Compliance: NO
 Piping Corr Protect Compli: NO
 Tank Corr Protect Variance: NO
 Piping Corr Protect Variance: NO
 Temp Out of Service Comp: NO
 Technical Compliance: NO
 Tank Tested: NO
 Installation Signature Dt: 06/12/1991

Tank Information (as of August 7, 2024)

UST ID:	60136	Status Begin Dt:	11/12/1990
Fac ID:	59670	Empty:	NO
Tank ID:	5	Regulatory Status:	FULLY REGULATED
No of Compartments:	1	Internal Protection:	
Installation Dt:	01/01/1966	Design Single Wall:	NO
Registration Dt:	05/08/1986	Design Double Wall:	NO
Capacity (gal):	4000	Pip Dsgn Sngl Wll:	NO
Status:	REMOVED FROM GROUND	Pip Dsgn Dble Wll:	NO

Tank Material (as of August 7, 2024)

Steel: YES
 FRP (Fibergla Reinfor Plastic): NO
 Composite (Steel w/Ext FRP): NO
 Concrete: NO
 Steel w/External Jacket: NO
 Steel w/External Polyurethane: NO

Map Key	Number of Records	Direction	Distance (mi/ft)	Elev/Diff (ft)	Site	DB

Tank External Containment (as of August 7, 2024)

Tnk Ext Contain Nonmetallic:	NO
Tnk Ext Contain Synthetic	NO
Tank:	
Tnk Ext Contain Rigid Trench:	NO

Tank Corrosion Protection Method (as of August 7, 2024)

External Dielectric:	NO
Cathodic Protection-Fact Inst:	NO
Cathodic Protection-Field Inst:	NO
Composite Tank:	NO
Coated Tank:	NO
FRP Tank or Piping:	NO
External Nonmetallic Jacket:	NO
Unnecessary per Corr Protect Specialist:	NO

UST Tank Compartment (as of August 7, 2024)

UST Comprt ID:	57680	Substance Stored 1:	GASOLINE
Compartment ID:	A	Substance Stored 2:	
Capacity (gallons):	4000	Substance Stored 3:	
UST ID:	60136		

Compartment Release Detection (as of August 7, 2024)

Vapor Monitoring:	NO
Groundwater Monitoring:	NO
Monitoring of Barrier:	NO
Auto Tnk Gauge Test & Inv Ctrl:	NO
Interstitial Monitor w/ Sec:	NO
Weekly Manual Gauging:	NO
Monthly Tank Gauging:	NO
SIR & Inventory Control:	NO

Spill and Overfill Prevention (as of August 7, 2024)

Tight Fill Fit Container/Bucket:	NO
Factory Spill Container/Bucket:	NO
Delivery Shut-Off Valve:	NO
Flow Restrictor Valve:	NO
Alarm(set@<=90%) w/3a or 3b):	NO
N/A-All Deliver to Tank<=25 gal:	NO
Comp Release Detect Compli:	NO
Piping Release Detect Compli:	NO
Spill/Overfill Prevent Compli:	NO
Comp Release Detect. Vary:	NO
Piping Release Detect Vary:	NO
Spill/Overfill Prevent. Variance:	NO
Stage 1 Vapor Recovery:	
Stage 1 Installation Dt:	

Piping Release Detection (as of August 7, 2024)

Vapor Monitoring:	NO
Groundwater Monitoring:	NO
Secondary Barrier Monitoring:	NO
Interstitial Monitoring:	NO
Monthly Piping Tightness Test:	NO
Annual Test/Electro Monitor:	NO

Map Key	Number of Records	Direction	Distance (mi/ft)	Elev/Diff (ft)	Site	DB

Triennial Tightness Test:	NO
Auto Line Leak Detector:	NO
SIR & Inventory Control:	NO
Exempt System Suction:	NO

Piping External Containment (as of August 7, 2024)

Factory Nonmetal Jacket:	NO
Synth Tnk Pit/Pipe-Tren Lnr:	NO
Tank Vault/Rigid Trench Liner:	NO
Piping Type Cd:	
Piping Type Desc:	

Piping Material (as of August 7, 2024)

Steel:	YES
FRP (Fibergla Reinfor Plastic):	NO
Concrete:	NO
Steel w/External Jacket:	NO
Nonmetallic Flexible Piping:	NO

Piping Connectors & Valves (as of August 7, 2024)

Shear/Impact Valves:	NO
Steel Swing-joints:	NO
Flexible Connectors:	NO

Piping Corrosion Protection Method (as of August 7, 2024)

External Dielectric:	NO
Cathodic Protection-Fact Inst:	NO
Cathodic Protection-Field Inst:	NO
Frp Tank or Piping:	NO
Nonmetallic Flexible Piping:	NO
Open Area/2nd Containment:	NO
Dual Protected:	NO
Unec per Corr Protect Spc:	NO
Tank Corr Protect Compliance:	NO
Piping Corr Protect Compli:	NO
Tank Corr Protect Variance:	NO
Piping Corr Protect Variance:	NO
Temp Out of Service Comp:	NO
Technical Compliance:	NO
Tank Tested:	NO
Installation Signature Dt:	06/12/1991

Tank Information (as of August 7, 2024)

UST ID:	60134	Status Begin Dt:	11/12/1990
Fac ID:	59670	Empty:	NO
Tank ID:	3	Regulatory Status:	FULLY REGULATED
No of Compartments:	1	Internal Protection:	
Installation Dt:	01/01/1966	Design Single Wall:	NO
Registration Dt:	05/08/1986	Design Double Wall:	NO
Capacity (gal):	3000	Pip Dsgn Sngl Wll:	NO
Status:	REMOVED FROM GROUND	Pip Dsgn Dble Wll:	NO

Tank Material (as of August 7, 2024)

Steel:	YES
FRP (Fibergla Reinfor Plastic):	NO
Composite (Steel w/Ext FRP):	NO

Map Key	Number of Records	Direction	Distance (mi/ft)	Elev/Diff (ft)	Site	DB
Concrete:		NO				
Steel w/External Jacket:		NO				
Steel w/External Polyurethane:		NO				

Tank External Containment (as of August 7, 2024)

Tnk Ext Contain Nonmetallic:	NO
Tnk Ext Contain Synthetic Tank:	NO
Tnk Ext Contain Rigid Trench:	NO

Tank Corrosion Protection Method (as of August 7, 2024)

External Dielectric:	NO
Cathodic Protection-Fact Inst:	NO
Cathodic Protection-Field Inst:	NO
Composite Tank:	NO
Coated Tank:	NO
FRP Tank or Piping:	NO
External Nonmetallic Jacket:	NO
Unnecessary per Corr Protect Specialist:	NO

UST Tank Compartment (as of August 7, 2024)

UST Comprt ID:	57678	Substance Stored 1:	GASOLINE
Compartment ID:	A	Substance Stored 2:	
Capacity (gallons):	3000	Substance Stored 3:	
UST ID:	60134		

Compartment Release Detection (as of August 7, 2024)

Vapor Monitoring:	NO
Groundwater Monitoring:	NO
Monitoring of Barrier:	NO
Auto Tnk Gauge Test & Inv Ctrl:	NO
Interstitial Monitor w/ Sec:	NO
Weekly Manual Gauging:	NO
Monthly Tank Gauging:	NO
SIR & Inventory Control:	NO

Spill and Overfill Prevention (as of August 7, 2024)

Tight Fill Fit Container/Bucket:	NO
Factory Spill Container/Bucket:	NO
Delivery Shut-Off Valve:	NO
Flow Restrictor Valve:	NO
Alarm(set@<=90%) w/3a or 3b):	NO
N/A-All Deliver to Tank<=25 gal:	NO
Comp Release Detect Compli:	NO
Piping Release Detect Compl:	NO
Spill/Overfill Prevent Compli:	NO
Comp Release Detect. Vary:	NO
Piping Release Detect Vary:	NO
Spill/Overfill Prevent. Variance:	NO
Stage 1 Vapor Recovery:	
Stage 1 Installation Dt:	

Piping Release Detection (as of August 7, 2024)

Vapor Monitoring:	NO
Groundwater Monitoring:	NO

Map Key	Number of Records	Direction	Distance (mi/ft)	Elev/Diff (ft)	Site	DB
Secondary Barrier Monitoring:		NO				
Interstitial Monitoring:		NO				
Monthly Piping Tightness Test:		NO				
Annual Test/Electro Monitor:		NO				
Triennial Tightness Test:		NO				
Auto Line Leak Detector:		NO				
SIR & Inventory Control:		NO				
Exempt System Suction:		NO				

Piping External Containment (as of August 7, 2024)

Factory Nonmetal Jacket: NO
 Synth Tnk Pit/Pipe-Tren Lnr: NO
 Tank Vault/Rigid Trench Liner: NO
 Piping Type Cd:
 Piping Type Desc:

Piping Material (as of August 7, 2024)

Steel: YES
 FRP (Fibergla Reinfor Plastic): NO
 Concrete: NO
 Steel w/External Jacket: NO
 Nonmetallic Flexible Piping: NO

Piping Connectors & Valves (as of August 7, 2024)

Shear/Impact Valves: NO
 Steel Swing-joints: NO
 Flexible Connectors: NO

Piping Corrosion Protection Method (as of August 7, 2024)

External Dielectric: NO
 Cathodic Protection-Fact Inst: NO
 Cathodic Protection-Field Inst: NO
 Frp Tank or Piping: NO
 Nonmetallic Flexible Piping: NO
 Open Area/2nd Containment: NO
 Dual Protected: NO
 Unec per Corr Protect Spc: NO
 Tank Corr Protect Compliance: NO
 Piping Corr Protect Compli: NO
 Tank Corr Protect Variance: NO
 Piping Corr Protect Variance: NO
 Temp Out of Service Comp: NO
 Technical Compliance: NO
 Tank Tested: NO
 Installation Signature Dt: 06/12/1991

Inactive UST Information (as of October 3, 2024)

Tank ID:	2	Tank Install Dt:	01/01/1966
Tank Status:	REMOVED FROM GROUND	Tank Status Dt:	11/12/1990
Tank Cap (Gal):	2000	Own Cont F Nm:	
Fac Nm:	PROKOP DEVEL	Own Cont L Nm:	
Fac Address:	7019 LONG POINT RD	Own Org Nm:	
Fac City:	HOUSTON	Own Mailing Add:	
Fac Nearest City:		Own Cont City:	
County:	HARRIS	Own Cont State:	
Fac Zip:	77055	Own Cont Zip:	
Fac Local Zip:	77055	Own Cont Area Cd:	
TCEQ Region:	12	Own Cont Phone:	

Map Key	Number of Records	Direction	Distance (mi/ft)	Elev/Diff (ft)	Site	DB

Fac Local Desc:

Inactive UST Information (as of October 3, 2024)

Tank ID:	1	Tank Install Dt:	01/01/1966
Tank Status:	REMOVED FROM GROUND	Tank Status Dt:	11/12/1990
Tank Cap (Gal):	550	Own Cont F Nm:	
Fac Nm:	PROKOP DEVEL	Own Cont L Nm:	
Fac Address:	7019 LONG POINT RD	Own Org Nm:	
Fac City:	HOUSTON	Own Mailing Add:	
Fac Nearest City:		Own Cont City:	
County:	HARRIS	Own Cont State:	
Fac Zip:	77055	Own Cont Zip:	
Fac Local Zip:	77055	Own Cont Area Cd:	
TCEQ Region:	12	Own Cont Phone:	
Fac Local Desc:			

Inactive UST Information (as of October 3, 2024)

Tank ID:	3	Tank Install Dt:	01/01/1966
Tank Status:	REMOVED FROM GROUND	Tank Status Dt:	11/12/1990
Tank Cap (Gal):	3000	Own Cont F Nm:	
Fac Nm:	PROKOP DEVEL	Own Cont L Nm:	
Fac Address:	7019 LONG POINT RD	Own Org Nm:	
Fac City:	HOUSTON	Own Mailing Add:	
Fac Nearest City:		Own Cont City:	
County:	HARRIS	Own Cont State:	
Fac Zip:	77055	Own Cont Zip:	
Fac Local Zip:	77055	Own Cont Area Cd:	
TCEQ Region:	12	Own Cont Phone:	
Fac Local Desc:			

Inactive UST Information (as of October 3, 2024)

Tank ID:	5	Tank Install Dt:	01/01/1966
Tank Status:	REMOVED FROM GROUND	Tank Status Dt:	11/12/1990
Tank Cap (Gal):	4000	Own Cont F Nm:	
Fac Nm:	PROKOP DEVEL	Own Cont L Nm:	
Fac Address:	7019 LONG POINT RD	Own Org Nm:	
Fac City:	HOUSTON	Own Mailing Add:	
Fac Nearest City:		Own Cont City:	
County:	HARRIS	Own Cont State:	
Fac Zip:	77055	Own Cont Zip:	
Fac Local Zip:	77055	Own Cont Area Cd:	
TCEQ Region:	12	Own Cont Phone:	
Fac Local Desc:			

Inactive UST Information (as of October 3, 2024)

Tank ID:	4	Tank Install Dt:	01/01/1966
Tank Status:	REMOVED FROM GROUND	Tank Status Dt:	11/12/1990
Tank Cap (Gal):	4000	Own Cont F Nm:	
Fac Nm:	PROKOP DEVEL	Own Cont L Nm:	
Fac Address:	7019 LONG POINT RD	Own Org Nm:	
Fac City:	HOUSTON	Own Mailing Add:	
Fac Nearest City:		Own Cont City:	
County:	HARRIS	Own Cont State:	
Fac Zip:	77055	Own Cont Zip:	
Fac Local Zip:	77055	Own Cont Area Cd:	
TCEQ Region:	12	Own Cont Phone:	
Fac Local Desc:			

Facility Billing Contacts (as of August 7, 2024)

Map Key	Number of Records	Direction	Distance (mi/ft)	Elev/Diff (ft)	Site	DB
Fac ID:	59670				Addr Deliverable:	YES
Additional ID:	832650232003073				Cnt First Nm:	
Princ ID:	825650222003073				Cnt Middle Nm:	
Fac Nm:	PROKOP DEVEL				Cnt Org Nm:	PROKOP DEVEL CO INC
AR No:					Mail Addr (Dlvry):	6161 SAVOY DR
UST Fee Cd:					Mail Addr (Int Dlvry):	
AST Fee Cd:					Mail City:	HOUSTON
Cnt Last Nm:					Mail State:	TX
Cnt Title:					Mail Zip:	77036
Phone Area Cd:					Mail Zip Ext:	3308
Phone No:					Fax Area Cd:	
Phone Ext:					Fax No:	
Email:					Fax No Ext:	

20	1 of 5	SW	0.10 / 526.28	69.33 / -2	MERCADO EXPRESS 1801 ANTOINE DR HOUSTON TX 77055	UST

Facility ID:	87049
PST ID No:	49953
UST Fin Assu Req (Web):	Yes
Facility Status (Web):	ACTIVE
No of Active USTs (Web):	3
No of Active ASTs (Web):	0
Fac Exempt Status (Web):	No
Facility Type (Web):	RETAIL
Fac Begin Date (Web):	08/31/1987
Historical Documents:	ERIS does not have a document collection for this particular record; readers are referred to the TCEQ Records Services: https://www.tceq.texas.gov/agency/data/records-services/reqinfo.html
Note:	Documents related to facilities in Texas can be searched on TCEQ Records Online Central File Room (CFR): https://records.tceq.texas.gov/cs/idcplg?IdcService=TCEQ_SEARCH
	Basic information, including RN numbers, for facilities in TX can be searched on the TCEQ Central Registry: https://www15.tceq.texas.gov/crpub/
	Information about how to use these resources can be found here: https://www.tceq.texas.gov/assets/public/agency/How-to-Use-Central-File-Room-Online.pdf
Data Source:	Raw Data - UST Extract (Web); Petroleum Storage Tank (as of 18 March, 2020) (Map)

Application Information (as of August 7, 2024)

Applicatn Rec Dt:	04/22/2019	Signature Title:	REP
Signature Dt:	04/22/2019	Signature Role:	LEGAL AUTH REP OWNER
Signature Company:		Signature First Nm:	ASAAD
Enforcement Action:	No	Signature Mid Nm:	
Enforce Action Dt:		Signature Last Nm:	SIDDIQUL

Contact Information (as of August 7, 2024)

Fac Cnt First Nm:	ASAAD	Fac Cnt M Addr Dlv:	
Fac Cnt Middle Nm:		Fac Cnt M Addr Int D:	
Fac Cnt Last Nm:	SIDDIQUI	Fac Cont M City:	
Fac Cnt Title:	MGR	Fac Cont M State:	
Fac Cnt Org Nm:	MERCADO EXPRESS	Fac Cont M Zip:	
Fac Cnt Phone No Cd:	713	Fac Cont M Zip Ext:	
Fac Cnt Phone No:	9572188	Fac Cont Fax No Cd:	
Fac Cnt Phn No Ext:	0	Fac Cont Fax No:	
Fac Cnt Email:		Fac Cont Fax No Ext:	
Addr Deliverable:			

Owner Details (as of August 7, 2024)

Princ ID:	112379982017188	Mail Addr (Deliv):	1801 ANTOINE DR
Additional ID:	381823032002156	Mail Addr (Int Del):	
Owner CN:	CN605387026	Mai City:	HOUSTON
Comp/Own Last Nm:	AS & RM PROPERTIES LLC	Mail State:	TX

Map Key	Number of Records	Direction	Distance (mi/ft)	Elev/Diff (ft)	Site	DB
Owner First Nm:				Mail Zip:	77055	
Middle Nm:				Mail Zip Ext:	1801	
Owner Eff Begin Dt:				Addr For Pst Cd:		
Owner Type Cd:				Addr Country Cd:		
Owner Type:				Phone No Ctry Cd:	1	
State Tax ID:				Phone Area Cd:	832	
Cnt Orgn Nm:				Phone No:	8885014	
Cnt Role:				Phone Ext:	0	
Cnt First Nm:				Fax No Country Cd:		
Cnt Middle Nm:				Fax Area Cd:		
Cnt Last Nm:				Fax No:		
Cnt Title:				Fax Ext:		
Email:						

Operator Details (as of August 7, 2024)

Princ ID:	112379982017188	Cnt First Nm:	ASAAD
Additional ID:	381823032002156	Cnt Middle Nm:	
Operator CN:	CN605387026	Cnt Role:	OWNOPRCON
Comp/Opr Last Nm:	AS & RM PROPERTIES LLC	Cnt Organization Nm:	AS & RM PROPERTIES LLC
Operator First Nm:		Mail Addr (Delivery):	1801 ANTOINE DR
Operator Middle Nm:		Addr Int (Delivery):	
Oper Efft Begin Dt:	03/02/2017	Mailing City:	HOUSTON
Operator Type Cd:	CO	Mailing State:	TX
Operator Type Desc:	Corporation/Company	Mailing Zip:	77055
Cnt Last Nm:	SIDDIQUI	Mailing Zip Ext:	1801
Cnt Title:		Addr Foreign Pst Cd:	
Phone No Country:	1	Address Country Cd:	
Phone Area Cd:	832	Fax No Country:	
Phone No:	8885014	Fax Area Cd:	
Phone Ext:	0	Fax No:	
Email:	SID_INVESTMENTS@YAHOO.COM	Fax Ext:	

Self-Certification Details (as of August 7, 2024)

Fac ID:	87049
Self Cert ID:	140862
Signature Dt:	06/03/2012
Signature Nm:	MARGARITA QUINTANAR
Signature Title:	REP
Signature Type Role:	LEGAL AUTH REP OWNER
Filing Status:	RENEWAL
Registration Self-Certification:	YES
Fac Fees Self-Certification:	YES
Fin Assurance Self-Cert:	YES
Tech Standards Self-Cert:	YES
Delivery Certificate Expire:	06/30/2013
Reporting Method Cd:	
Reporting Method Desc:	
Tank Corr Protect Compl:	
Piping Corr Protect Compl:	
Comp Release Detect Compl:	
Piping Release Detect Compl:	
Spill Prev & Overfill Compl:	
Fac ID:	87049
Self Cert ID:	360080
Signature Dt:	09/14/2021
Signature Nm:	M SADIQ DURRANI
Signature Title:	REPRESENTATIVE
Signature Type Role:	LEGAL AUTH REP OWNER
Filing Status:	RENEWAL
Registration Self-Certification:	YES
Fac Fees Self-Certification:	YES
Fin Assurance Self-Cert:	YES
Tech Standards Self-Cert:	YES
Delivery Certificate Expire:	05/31/2022

Map Key	Number of Records	Direction	Distance (mi/ft)	Elev/Diff (ft)	Site	DB
Reporting Method Cd:		P				
Reporting Method Desc:		Papers				
Tank Corr Protect Compl:		YES				
Piping Corr Protect Compl:		YES				
Comp Release Detect Compl:		YES				
Piping Release Detect Compl:		YES				
Spill Prev & Overfill Compl:		YES				
Fac ID:		87049				
Self Cert ID:		289010				
Signature Dt:		06/29/2017				
Signature Nm:		AHMED MADHA				
Signature Title:		REP				
Signature Type Role:		LEGAL AUTH REP OWNER				
Filing Status:		INITIAL				
Registration Self-Certification:		YES				
Fac Fees Self-Certification:		YES				
Fin Assurance Self-Cert:		YES				
Tech Standards Self-Cert:		YES				
Delivery Certificate Expire:		05/31/2018				
Reporting Method Cd:		P				
Reporting Method Desc:		Papers				
Tank Corr Protect Compl:		YES				
Piping Corr Protect Compl:		YES				
Comp Release Detect Compl:		YES				
Piping Release Detect Compl:		YES				
Spill Prev & Overfill Compl:		YES				
Fac ID:		87049				
Self Cert ID:		140859				
Signature Dt:		07/15/2009				
Signature Nm:		PIYAR QASSIM ALI				
Signature Title:		OWNER				
Signature Type Role:		OWNER				
Filing Status:		RENEWAL				
Registration Self-Certification:		YES				
Fac Fees Self-Certification:		YES				
Fin Assurance Self-Cert:		YES				
Tech Standards Self-Cert:		YES				
Delivery Certificate Expire:		06/30/2010				
Reporting Method Cd:						
Reporting Method Desc:						
Tank Corr Protect Compl:						
Piping Corr Protect Compl:						
Comp Release Detect Compl:						
Piping Release Detect Compl:						
Spill Prev & Overfill Compl:						
Fac ID:		87049				
Self Cert ID:		140858				
Signature Dt:		02/15/2005				
Signature Nm:		M M KHAN				
Signature Title:		SEC				
Signature Type Role:		OPERATOR				
Filing Status:		RENEWAL				
Registration Self-Certification:		YES				
Fac Fees Self-Certification:		YES				
Fin Assurance Self-Cert:		YES				
Tech Standards Self-Cert:		YES				
Delivery Certificate Expire:		02/28/2006				
Reporting Method Cd:						
Reporting Method Desc:						
Tank Corr Protect Compl:						
Piping Corr Protect Compl:						
Comp Release Detect Compl:						
Piping Release Detect Compl:						
Spill Prev & Overfill Compl:						
Fac ID:		87049				

Map Key	Number of Records	Direction	Distance (mi/ft)	Elev/Diff (ft)	Site	DB
Self Cert ID:		319684				
Signature Dt:		04/22/2019				
Signature Nm:		ASAAD SIDDIQUL				
Signature Title:		REP				
Signature Type Role:		LEGAL AUTH REP OWNER				
Filing Status:		RENEWAL				
Registration Self-Certification:		YES				
Fac Fees Self-Certification:		YES				
Fin Assurance Self-Cert:		YES				
Tech Standards Self-Cert:		YES				
Delivery Certificate Expire:		05/31/2020				
Reporting Method Cd:		P				
Reporting Method Desc:		Papers				
Tank Corr Protect Compl:		YES				
Piping Corr Protect Compl:		YES				
Comp Release Detect Compl:		YES				
Piping Release Detect Compl:		YES				
Spill Prev & Overfill Compl:		YES				
Fac ID:		87049				
Self Cert ID:		278823				
Signature Dt:		12/06/2016				
Signature Nm:		AHMED MADHA				
Signature Title:		REP				
Signature Type Role:		LEGAL AUTH REP OWNER				
Filing Status:		RENEWAL				
Registration Self-Certification:		YES				
Fac Fees Self-Certification:		YES				
Fin Assurance Self-Cert:		YES				
Tech Standards Self-Cert:		YES				
Delivery Certificate Expire:		07/31/2017				
Reporting Method Cd:		P				
Reporting Method Desc:		Papers				
Tank Corr Protect Compl:		YES				
Piping Corr Protect Compl:		YES				
Comp Release Detect Compl:		YES				
Piping Release Detect Compl:		YES				
Spill Prev & Overfill Compl:		YES				
Fac ID:		87049				
Self Cert ID:		140863				
Signature Dt:		07/18/2012				
Signature Nm:		MARGARITA QUINTANAR				
Signature Title:		REP				
Signature Type Role:		LEGAL AUTH REP OWNER				
Filing Status:		INITIAL				
Registration Self-Certification:		YES				
Fac Fees Self-Certification:		YES				
Fin Assurance Self-Cert:		YES				
Tech Standards Self-Cert:		YES				
Delivery Certificate Expire:		07/31/2013				
Reporting Method Cd:						
Reporting Method Desc:						
Tank Corr Protect Compl:						
Piping Corr Protect Compl:						
Comp Release Detect Compl:						
Piping Release Detect Compl:						
Spill Prev & Overfill Compl:						
Fac ID:		87049				
Self Cert ID:		140856				
Signature Dt:		01/13/2003				
Signature Nm:		MUHAMMAD KHAN				
Signature Title:		SEC				
Signature Type Role:		OPERATOR				
Filing Status:		RENEWAL				
Registration Self-Certification:		YES				
Fac Fees Self-Certification:		YES				
Fin Assurance Self-Cert:		YES				

Map Key	Number of Records	Direction	Distance (mi/ft)	Elev/Diff (ft)	Site	DB
Tech Standards Self-Cert:		YES				
Delivery Certificate Expire:		02/28/2004				
Reporting Method Cd:						
Reporting Method Desc:						
Tank Corr Protect Compl:						
Piping Corr Protect Compl:						
Comp Release Detect Compl:						
Piping Release Detect Compl:						
Spill Prev & Overfill Compl:						
Fac ID:		87049				
Self Cert ID:		311995				
Signature Dt:		10/15/2018				
Signature Nm:		M SADIQ DURRANI				
Signature Title:		REPRESENTATIVE				
Signature Type Role:		LEGAL AUTH REP OWNER				
Filing Status:		RENEWAL				
Registration Self-Certification:		YES				
Fac Fees Self-Certification:		YES				
Fin Assurance Self-Cert:		YES				
Tech Standards Self-Cert:		YES				
Delivery Certificate Expire:		05/31/2019				
Reporting Method Cd:		P				
Reporting Method Desc:		Papers				
Tank Corr Protect Compl:		YES				
Piping Corr Protect Compl:		YES				
Comp Release Detect Compl:		YES				
Piping Release Detect Compl:		YES				
Spill Prev & Overfill Compl:		YES				
Fac ID:		87049				
Self Cert ID:		254778				
Signature Dt:		06/09/2015				
Signature Nm:		AHMED MADHA				
Signature Title:		REP				
Signature Type Role:		LEGAL AUTH REP OWNER				
Filing Status:		RENEWAL				
Registration Self-Certification:		YES				
Fac Fees Self-Certification:		YES				
Fin Assurance Self-Cert:		YES				
Tech Standards Self-Cert:		YES				
Delivery Certificate Expire:		07/31/2016				
Reporting Method Cd:		P				
Reporting Method Desc:		Papers				
Tank Corr Protect Compl:		YES				
Piping Corr Protect Compl:		YES				
Comp Release Detect Compl:		YES				
Piping Release Detect Compl:		YES				
Spill Prev & Overfill Compl:		YES				
Fac ID:		87049				
Self Cert ID:		237694				
Signature Dt:		05/27/2014				
Signature Nm:		AHMED MADHA				
Signature Title:		REP				
Signature Type Role:		LEGAL AUTH REP OWNER				
Filing Status:		RENEWAL				
Registration Self-Certification:		YES				
Fac Fees Self-Certification:		YES				
Fin Assurance Self-Cert:		YES				
Tech Standards Self-Cert:		YES				
Delivery Certificate Expire:		07/31/2015				
Reporting Method Cd:		P				
Reporting Method Desc:		Papers				
Tank Corr Protect Compl:		YES				
Piping Corr Protect Compl:		YES				
Comp Release Detect Compl:		YES				
Piping Release Detect Compl:		YES				
Spill Prev & Overfill Compl:		YES				

Map Key	Number of Records	Direction	Distance (mi/ft)	Elev/Diff (ft)	Site	DB
Fac ID:		87049				
Self Cert ID:		140860				
Signature Dt:		06/08/2010				
Signature Nm:		MARGARITA GONZALEZ				
Signature Title:		REP				
Signature Type Role:		LEGAL AUTH REP OWNER				
Filing Status:		RENEWAL				
Registration Self-Certification:		YES				
Fac Fees Self-Certification:		YES				
Fin Assurance Self-Cert:		YES				
Tech Standards Self-Cert:		YES				
Delivery Certificate Expire:		06/30/2011				
Reporting Method Cd:						
Reporting Method Desc:						
Tank Corr Protect Compl:						
Piping Corr Protect Compl:						
Comp Release Detect Compl:						
Piping Release Detect Compl:						
Spill Prev & Overfill Compl:						
Fac ID:		87049				
Self Cert ID:		140855				
Signature Dt:		02/20/2002				
Signature Nm:		MUHAMMAD KHAN				
Signature Title:		SEC				
Signature Type Role:		OPERATOR				
Filing Status:		RENEWAL				
Registration Self-Certification:		YES				
Fac Fees Self-Certification:		YES				
Fin Assurance Self-Cert:		YES				
Tech Standards Self-Cert:		YES				
Delivery Certificate Expire:		02/28/2003				
Reporting Method Cd:						
Reporting Method Desc:						
Tank Corr Protect Compl:						
Piping Corr Protect Compl:						
Comp Release Detect Compl:						
Piping Release Detect Compl:						
Spill Prev & Overfill Compl:						
Fac ID:		87049				
Self Cert ID:		140854				
Signature Dt:		05/10/2001				
Signature Nm:		HIEP PHAM				
Signature Title:		OPERATOR				
Signature Type Role:		OPERATOR				
Filing Status:		INITIAL				
Registration Self-Certification:		YES				
Fac Fees Self-Certification:		YES				
Fin Assurance Self-Cert:		YES				
Tech Standards Self-Cert:		YES				
Delivery Certificate Expire:		02/28/2002				
Reporting Method Cd:						
Reporting Method Desc:						
Tank Corr Protect Compl:						
Piping Corr Protect Compl:						
Comp Release Detect Compl:						
Piping Release Detect Compl:						
Spill Prev & Overfill Compl:						
Fac ID:		87049				
Self Cert ID:		140857				
Signature Dt:		01/19/2004				
Signature Nm:		MOHAMMAD KHAN				
Signature Title:		SEC				
Signature Type Role:		OPERATOR				
Filing Status:		RENEWAL				
Registration Self-Certification:		YES				

Map Key	Number of Records	Direction	Distance (mi/ft)	Elev/Diff (ft)	Site	DB
Fac Fees Self-Certification:		YES				
Fin Assurance Self-Cert:		YES				
Tech Standards Self-Cert:		YES				
Delivery Certificate Expire:		02/28/2005				
Reporting Method Cd:						
Reporting Method Desc:						
Tank Corr Protect Compl:						
Piping Corr Protect Compl:						
Comp Release Detect Compl:						
Piping Release Detect Compl:						
Spill Prev & Overfill Compl:						
Fac ID:		87049				
Self Cert ID:		140861				
Signature Dt:		07/25/2011				
Signature Nm:		MARGARITA GONZALEZ				
Signature Title:		REP				
Signature Type Role:		LEGAL AUTH REP OWNER				
Filing Status:		RENEWAL				
Registration Self-Certification:		YES				
Fac Fees Self-Certification:		YES				
Fin Assurance Self-Cert:		YES				
Tech Standards Self-Cert:		YES				
Delivery Certificate Expire:		06/30/2012				
Reporting Method Cd:						
Reporting Method Desc:						
Tank Corr Protect Compl:						
Piping Corr Protect Compl:						
Comp Release Detect Compl:						
Piping Release Detect Compl:						
Spill Prev & Overfill Compl:						
<u>Tank Information (as of August 7, 2024)</u>						
UST ID:	129523				Status Begin Dt:	01/01/1990
Fac ID:	87049				Empty:	NO
Tank ID:	3				Regulatory Status:	FULLY REGULATED
No of Compartments:	1				Internal Protection:	
Installation Dt:	01/01/1990				Design Single Wall:	YES
Registration Dt:	01/10/1990				Design Double Wall:	NO
Capacity (gal):	10000				Pip Dsgn Sngl Wll:	YES
Status:	IN USE				Pip Dsgn Dble Wll:	NO
<u>Tank Material (as of August 7, 2024)</u>						
Steel:	YES					
FRP (Fibergla Reinfor Plastic):	NO					
Composite (Steel w/Ext FRP):	NO					
Concrete:	NO					
Steel w/External Jacket:	NO					
Steel w/External Polyurethane:	NO					
<u>Tank External Containment (as of August 7, 2024)</u>						
Tnk Ext Contain Nonmetallic:	NO					
Tnk Ext Contain Synthetic	NO					
Tank:						
Tnk Ext Contain Rigid Trench:	NO					
<u>Tank Corrosion Protection Method (as of August 7, 2024)</u>						
External Dielectric:	YES					
Cathodic Protection-Fact Inst:	NO					
Cathodic Protection-Field Inst:	YES					

Map Key	Number of Records	Direction	Distance (mi/ft)	Elev/Diff (ft)	Site	DB
Composite Tank:		NO				
Coated Tank:		NO				
FRP Tank or Piping:		NO				
External Nonmetallic Jacket:		NO				
Unnecessary per Corr Protect Specialist:		NO				
<u>UST Tank Compartment (as of August 7, 2024)</u>						
UST Comprt ID:	127738				Substance Stored 1:	GASOLINE
Compartment ID:	A				Substance Stored 2:	
Capacity (gallons):	10000				Substance Stored 3:	
UST ID:		129523				
<u>Compartment Release Detection (as of August 7, 2024)</u>						
Vapor Monitoring:		YES				
Groundwater Monitoring:		NO				
Monitoring of Barrier:		YES				
Auto Tnk Gauge Test & Inv Ctrl:		NO				
Interstitial Monitor w/ Sec:		NO				
Weekly Manual Gauging:		NO				
Monthly Tank Gauging:		NO				
SIR & Inventory Control:		YES				
<u>Spill and Overfill Prevention (as of August 7, 2024)</u>						
Tight Fill Fit Container/Bucket:		YES				
Factory Spill Container/Bucket:		YES				
Delivery Shut-Off Valve:		YES				
Flow Restrictor Valve:		NO				
Alarm(set@<=90%) w/3a or 3b):		NO				
N/A-All Deliver to Tank<=25 gal:		NO				
Comp Release Detect Compli:		YES				
Piping Release Detect Compl:		YES				
Spill/Overfill Prevent Compli:		YES				
Comp Release Detect. Vary:		NO				
Piping Release Detect Vary:		NO				
Spill/Overfill Prevent. Variance:		NO				
Stage 1 Vapor Recovery:						
Stage 1 Installation Dt:		01/01/1990				
<u>Piping Release Detection (as of August 7, 2024)</u>						
Vapor Monitoring:		NO				
Groundwater Monitoring:		NO				
Secondary Barrier Monitoring:		NO				
Interstitial Monitoring:		NO				
Monthly Piping Tightness Test:		NO				
Annual Test/Electro Monitor:		YES				
Triennial Tightness Test:		NO				
Auto Line Leak Detector:		YES				
SIR & Inventory Control:		YES				
Exempt System Suction:		NO				
<u>Piping External Containment (as of August 7, 2024)</u>						
Factory Nonmetal Jacket:		NO				
Synth Tnk Pit/Pipe-Tren Lnr:		NO				
Tank Vault/Rigid Trench Liner:		NO				
Piping Type Cd:		P				
Piping Type Desc:		Pressurized				

Map Key	Number of Records	Direction	Distance (mi/ft)	Elev/Diff (ft)	Site	DB

Piping Material (as of August 7, 2024)

Steel:	NO
FRP (Fibergla Reinfor Plastic):	YES
Concrete:	NO
Steel w/External Jacket:	NO
Nonmetallic Flexible Piping:	NO

Piping Connectors & Valves (as of August 7, 2024)

Shear/Impact Valves:	NO
Steel Swing-joints:	NO
Flexible Connectors:	NO

Piping Corrosion Protection Method (as of August 7, 2024)

External Dielectric:	NO
Cathodic Protection-Fact Inst:	NO
Cathodic Protection-Field Inst:	NO
Frp Tank or Piping:	YES
Nonmetallic Flexible Piping:	NO
Open Area/2nd Containment:	NO
Dual Protected:	NO
Unec per Corr Protect Spc:	NO
Tank Corr Protect Compliance:	YES
Piping Corr Protect Compli:	YES
Tank Corr Protect Variance:	NO
Piping Corr Protect Variance:	NO
Temp Out of Service Comp:	NO
Technical Compliance:	NO
Tank Tested:	NO
Installation Signature Dt:	10/21/1989

Tank Information (as of August 7, 2024)

UST ID:	129525	Status Begin Dt:	01/01/1990
Fac ID:	87049	Empty:	NO
Tank ID:	1	Regulatory Status:	FULLY REGULATED
No of Compartments:	1	Internal Protection:	
Installation Dt:	01/01/1990	Design Single Wall:	YES
Registration Dt:	01/10/1990	Design Double Wall:	NO
Capacity (gal):	10000	Pip Dsgn Sngl Wll:	YES
Status:	IN USE	Pip Dsgn Dble Wll:	NO

Tank Material (as of August 7, 2024)

Steel:	YES
FRP (Fibergla Reinfor Plastic):	NO
Composite (Steel w/Ext FRP):	NO
Concrete:	NO
Steel w/External Jacket:	NO
Steel w/External Polyurethane:	NO

Tank External Containment (as of August 7, 2024)

Tnk Ext Contain Nonmetallic:	NO
Tnk Ext Contain Synthetic	NO
Tank:	
Tnk Ext Contain Rigid Trench:	NO

Tank Corrosion Protection Method (as of August 7, 2024)

Map Key	Number of Records	Direction	Distance (mi/ft)	Elev/Diff (ft)	Site	DB

External Dielectric:	YES
Cathodic Protection-Fact Inst:	NO
Cathodic Protection-Field Inst:	YES
Composite Tank:	NO
Coated Tank:	NO
FRP Tank or Piping:	NO
External Nonmetallic Jacket:	NO
Unnecessary per Corr Protect Specialist:	NO

UST Tank Compartment (as of August 7, 2024)

UST Comprt ID:	127740	Substance Stored 1:	GASOLINE
Compartment ID:	A	Substance Stored 2:	
Capacity (gallons):	10000	Substance Stored 3:	
UST ID:	129525		

Compartment Release Detection (as of August 7, 2024)

Vapor Monitoring:	YES
Groundwater Monitoring:	NO
Monitoring of Barrier:	YES
Auto Tnk Gauge Test & Inv Ctrl:	NO
Interstitial Monitor w/ Sec:	NO
Weekly Manual Gauging:	NO
Monthly Tank Gauging:	NO
SIR & Inventory Control:	YES

Spill and Overfill Prevention (as of August 7, 2024)

Tight Fill Fit Container/Bucket:	YES
Factory Spill Container/Bucket:	YES
Delivery Shut-Off Valve:	YES
Flow Restrictor Valve:	NO
Alarm(set@<=90%) w/3a or 3b):	NO
N/A-All Deliver to Tank<=25 gal:	NO
Comp Release Detect Compli:	YES
Piping Release Detect Compl:	YES
Spill/Overfill Prevent Compli:	YES
Comp Release Detect. Vary:	NO
Piping Release Detect Vary:	NO
Spill/Overfill Prevent. Variance:	NO
Stage 1 Vapor Recovery:	
Stage 1 Installation Dt:	01/01/1990

Piping Release Detection (as of August 7, 2024)

Vapor Monitoring:	NO
Groundwater Monitoring:	NO
Secondary Barrier Monitoring:	NO
Interstitial Monitoring:	NO
Monthly Piping Tightness Test:	NO
Annual Test/Electro Monitor:	YES
Triennial Tightness Test:	NO
Auto Line Leak Detector:	YES
SIR & Inventory Control:	YES
Exempt System Suction:	NO

Piping External Containment (as of August 7, 2024)

Factory Nonmetal Jacket:	NO
Synth Tnk Pit/Pipe-Tren Lnr:	NO

Map Key	Number of Records	Direction	Distance (mi/ft)	Elev/Diff (ft)	Site	DB

Tank Vault/Rigid Trench Liner:	NO
Piping Type Cd:	P
Piping Type Desc:	Pressurized

Piping Material (as of August 7, 2024)

Steel:	NO
FRP (Fibergla Reinfor Plastic):	YES
Concrete:	NO
Steel w/External Jacket:	NO
Nonmetallic Flexible Piping:	NO

Piping Connectors & Valves (as of August 7, 2024)

Shear/Impact Valves:	NO
Steel Swing-joints:	NO
Flexible Connectors:	NO

Piping Corrosion Protection Method (as of August 7, 2024)

External Dielectric:	NO
Cathodic Protection-Fact Inst:	NO
Cathodic Protection-Field Inst:	NO
Frp Tank or Piping:	YES
Nonmetallic Flexible Piping:	NO
Open Area/2nd Containment:	NO
Dual Protected:	NO
Unec per Corr Protect Spc:	NO
Tank Corr Protect Compliance:	YES
Piping Corr Protect Compli:	YES
Tank Corr Protect Variance:	NO
Piping Corr Protect Variance:	NO
Temp Out of Service Comp:	NO
Technical Compliance:	NO
Tank Tested:	NO
Installation Signature Dt:	10/21/1989

Tank Information (as of August 7, 2024)

UST ID:	129524	Status Begin Dt:	01/01/1990
Fac ID:	87049	Empty:	NO
Tank ID:	2	Regulatory Status:	FULLY REGULATED
No of Compartments:	1	Internal Protection:	
Installation Dt:	01/01/1990	Design Single Wall:	YES
Registration Dt:	01/10/1990	Design Double Wall:	NO
Capacity (gal):	10000	Pip Dsgn Sngl Wll:	YES
Status:	IN USE	Pip Dsgn Dble Wll:	NO

Tank Material (as of August 7, 2024)

Steel:	YES
FRP (Fibergla Reinfor Plastic):	NO
Composite (Steel w/Ext FRP):	NO
Concrete:	NO
Steel w/External Jacket:	NO
Steel w/External Polyurethane:	NO

Tank External Containment (as of August 7, 2024)

Tnk Ext Contain Nonmetallic:	NO
Tnk Ext Contain Synthetic	NO
Tank:	

Map Key	Number of Records	Direction	Distance (mi/ft)	Elev/Diff (ft)	Site	DB

Tnk Ext Contain Rigid Trench: NO

Tank Corrosion Protection Method (as of August 7, 2024)

External Dielectric: YES
 Cathodic Protection-Fact Inst: NO
 Cathodic Protection-Field Inst: YES
 Composite Tank: NO
 Coated Tank: NO
 FRP Tank or Piping: NO
 External Nonmetallic Jacket: NO
 Unnecessary per Corr Protect Specialist: NO

UST Tank Compartment (as of August 7, 2024)

UST Comprt ID:	127739	Substance Stored 1:	GASOLINE
Compartment ID:	A	Substance Stored 2:	
Capacity (gallons):	10000	Substance Stored 3:	
UST ID:	129524		

Compartment Release Detection (as of August 7, 2024)

Vapor Monitoring: YES
 Groundwater Monitoring: NO
 Monitoring of Barrier: YES
 Auto Tnk Gauge Test & Inv Ctrl: NO
 Interstitial Monitor w/ Sec: NO
 Weekly Manual Gauging: NO
 Monthly Tank Gauging: NO
 SIR & Inventory Control: YES

Spill and Overfill Prevention (as of August 7, 2024)

Tight Fill Fit Container/Bucket: YES
 Factory Spill Container/Bucket: YES
 Delivery Shut-Off Valve: YES
 Flow Restrictor Valve: NO
 Alarm(set@<=90%) w/3a or 3b): NO
 N/A-All Deliver to Tank<=25 gal: NO
 Comp Release Detect Compli: YES
 Piping Release Detect Compli: YES
 Spill/Overfill Prevent Compli: YES
 Comp Release Detect. Vary: NO
 Piping Release Detect Vary: NO
 Spill/Overfill Prevent. Variance: NO
 Stage 1 Vapor Recovery:
 Stage 1 Installation Dt: 01/01/1990

Piping Release Detection (as of August 7, 2024)

Vapor Monitoring: NO
 Groundwater Monitoring: NO
 Secondary Barrier Monitoring: NO
 Interstitial Monitoring: NO
 Monthly Piping Tightness Test: NO
 Annual Test/Electro Monitor: YES
 Triennial Tightness Test: NO
 Auto Line Leak Detector: YES
 SIR & Inventory Control: YES
 Exempt System Suction: NO

Map Key	Number of Records	Direction	Distance (mi/ft)	Elev/Diff (ft)	Site	DB

Piping External Containment (as of August 7, 2024)

Factory Nonmetal Jacket:	NO
Synth Tnk Pit/Pipe-Tren Lnr:	NO
Tank Vault/Rigid Trench Liner:	NO
Piping Type Cd:	P
Piping Type Desc:	Pressurized

Piping Material (as of August 7, 2024)

Steel:	NO
FRP (Fibergla Reinfor Plastic):	YES
Concrete:	NO
Steel w/External Jacket:	NO
Nonmetallic Flexible Piping:	NO

Piping Connectors & Valves (as of August 7, 2024)

Shear/Impact Valves:	NO
Steel Swing-joints:	NO
Flexible Connectors:	NO

Piping Corrosion Protection Method (as of August 7, 2024)

External Dielectric:	NO
Cathodic Protection-Fact Inst:	NO
Cathodic Protection-Field Inst:	NO
Frp Tank or Piping:	YES
Nonmetallic Flexible Piping:	NO
Open Area/2nd Containment:	NO
Dual Protected:	NO
Unec per Corr Protect Spc:	NO
Tank Corr Protect Compliance:	YES
Piping Corr Protect Compli:	YES
Tank Corr Protect Variance:	NO
Piping Corr Protect Variance:	NO
Temp Out of Service Comp:	NO
Technical Compliance:	NO
Tank Tested:	NO
Installation Signature Dt:	10/21/1989

Facility Billing Contacts (as of August 7, 2024)

Fac ID:	87049	Addr Deliverable:	YES
Additional ID:	381823032002156	Cnt First Nm:	ASAAD
Princ ID:	112379982017188	Cnt Middle Nm:	
Fac Nm:	MERCADO EXPRESS	Cnt Org Nm:	AS & RM PROPERTIES LLC
AR No:	78955	Mail Addr (Dlvry):	1801 ANTOINE DR
UST Fee Cd:		Mail Addr (Int Dlvry):	
AST Fee Cd:	U	Mail City:	HOUSTON
Cnt Last Nm:	SIDDIQUI	Mail State:	TX
Cnt Title:		Mail Zip:	77055
Phone Area Cd:	832	Mail Zip Ext:	1801
Phone No:	8885014	Fax Area Cd:	
Phone Ext:	0	Fax No:	
Email:	SID_INVESTMENTS@YAHOO.COM	Fax No Ext:	

TCEQ GIS Data Details (as of March 18, 2020)

Fac ID:	49953	Horz Acc:	5
LPST ID:		Horz Ref:	
TDA PST ID:		Horz Dt:	2013/05/14 00:00:00+00
UST Type:	FULLY REGULATED	Horz Org:	UTA

Map Key	Number of Records	Direction	Distance (mi/ft)	Elev/Diff (ft)	Site	DB
Approved Dt:	2023/08/09 00:00:00+00				Horz Datum:	NAD83
Energy Act:	Yes				X:	-95.475702967
No. of Active UST:	3				Y:	29.803024798
RN:	RN102488616				Long Dd:	-95.47571
TCEQ Region:	REGION 12 - HOUSTON				Lat Dd:	29.80303
Horz Meth:	GPS_DIFF					
Fac Nm:	MERCADO EXPRESS					
Address:	1801 ANTOINE DR					
City:	HOUSTON					
State:	TX					
Zip:	77055					
County:	HARRIS					
Phys Loc Desc:						

20	2 of 5	SW	0.10 / 526.28	69.33 / -2	MERCADO EXPRESS 1801 ANTOINE DR HOUSTON TX	NOV

RN No:	RN102488616	State:	
TCEQ Region:	HARRIS	Zip Code:	
Physical Location:		Zip Plus 4:	
Address:	1801 ANTOINE DR	Lat Dec Coord No:	29.802989
City:		Long Dec Coord No:	-95.475756
Near City:	HOUSTON		
Regulated Entity Name (OD):	MERCADO EXPRESS		
Physical Location (OD):	1801 ANTOINE DR		
Physical City (OD):	HOUSTON		
Physical Zip (OD):	77055		
County (OD):	HARRIS		
Latitude (OD):			
Longitude (OD):			
Data Source:	TCEQ NOV (Info Request); TCEQ NOV (Open Data List); TCEQ NOV (Open Data List)		

Violation Details

Track ID:	852706	Business:	
Customer No:	CN605387026	Media:	WASTE
Customer:	AS & RM PROPERTIES LLC	Method:	
Contact Title:		Notice Type:	NOV
Contact:		Nov Date:	10-AUG-23
Investigation No:	000000001904893	Rule Citation:	334.10(b)(1)(B)
Investigation Status:		Geo Loc ID:	
Status Dt:	09-AUG-23	Mail Addr:	1801 ANTOINE DR
Status Cd:	ACTIVE	Mail City:	HOUSTON
Start Dt:	02-JUN-23	Mail State:	TX
End Dt:	02-JUN-23	Zip Code:	77055-1801
Cat Cd:	B	Region:	REGION 12 - HOUSTON
Actv Cd:	PSTEACT		
Violation Status:	APPROVED		
Violation Allegation:	Failure to develop and maintain all UST records required by the provisions of Title 30 TAC §37.875(a) & 37.875(b) pertaining to financial assurance records, 30 TAC §334.50(e)(1) pertaining to release detection records, 30 TAC §334.8(c)(4)(A)(vii) pertaining to delivery certificate, 30 TAC §334.51(c)(1) pertaining to spill and overfill control records, 30 TAC §334.49(e) pertaining to corrosion protection records, and 30 TAC §334.602(a) pertaining to Class A and B Operator and Class C training.		
Violation Resolution:			
Regulation:	30 TAC Chapter 334, SubChapter A		
Description:			

Open Data Details

Customer No:	
Customer Name:	
Business Type:	RETAIL
Media:	
Rule Citation:	
Investigation No:	1904893

Map Key	Number of Records	Direction	Distance (mi/ft)	Elev/Diff (ft)	Site	DB

Investigation Approved Date:	Aug 09, 2023					
Notice of Violation ID:	321564222023221					
Violation Track No:						
Violation Status:						
Notice of Violation Date:	Aug 10, 2023					
Violation Category:						
Violation Allegation:						
Violation Resolution:						
Cat A Violation Tracking No:						
Cat A Violation Citations:						
Cat B Violation Tracking No:	852706					
Cat B Violation Citations:	334.10(b)(1)(B)					
Cat C Violation Tracking No:						
Cat C Violation Citations:						
Total Violation Count:	1					
Mailing Address:						
Mailing City:						
Mailing State:						
Mailing Zip Code:						
Tceq Region:	REGION 12 - HOUSTON					
Physical State:	TX					
Coordinates :						
Coordinates Address Based:						
Coordinates County Centroid :	POINT (-95.4740189296875 29.8628609609375)					

Open Data Details

Customer No:						
Customer Name:						
Business Type:	RETAIL					
Media:						
Rule Citation:						
Investigation No:	1075803					
Investigation Approved Date:	Mar 26, 2013					
Notice of Violation ID:	832637222013085					
Violation Track No:						
Violation Status:						
Notice of Violation Date:	Mar 26, 2013					
Violation Category:						
Violation Allegation:						
Violation Resolution:						
Cat A Violation Tracking No:						
Cat A Violation Citations:						
Cat B Violation Tracking No:						
Cat B Violation Citations:						
Cat C Violation Tracking No:	495165					
Cat C Violation Citations:	115.246(6)					
Total Violation Count:	1					
Mailing Address:						
Mailing City:						
Mailing State:						
Mailing Zip Code:						
Tceq Region:	REGION 12 - HOUSTON					
Physical State:	TX					
Coordinates :						
Coordinates Address Based:						
Coordinates County Centroid :	POINT (-95.4740189296875 29.8628609609375)					

20	3 of5	SW	0.10 / 526.28	69.33 / -2	MERCADO EXPRESS 1801 ANTOINE DR HOUSTON TX 77055	ORD

Docket No:	2010-0661-PST-E	TCEQ ID:	49953
Reg Ent No:	RN102488616	Case No:	39575
Customer No:	CN601197684	Program:	PST
Eff Dt:	12/04/2010	Type :	ADMINORDER
Status:	EFFECTIVE	Penalty Assessed(\$):	5684

Map Key	Number of Records	Direction	Distance (mi/ft)	Elev/Diff (ft)	Site	DB
Status Dt:	12/04/2010				Penalty Deferred(\$): 1136	
Dist Court No:					Payable Amount(\$): 4548	
Resolution ID:	235591152010117				Sep Offset(\$): 0	
County:	HARRIS					
Respondent Name:	RELiance STORE LLC					
Reg Ent Name:	MERCADO EXPRESS					
Phys Loc Desc:						
Cost Amt:						
CT Costs Amt:						
Atty Fee in CT Order Amt:						
Original Source:	Administrative Orders Issued					
Note:	Docket documents can be downloaded from TCEQ's online search for Commission Issued Orders: https://www14.tceq.texas.gov/epic/CIO/					

20	4 of 5	SW	0.10 / 526.28	69.33 / -2	MERCADO EXPRESS 1801 ANTOINE DR HOUSTON TX 77055	ORD
Docket No:	2004-1815-PST-E			TCEQ ID:	49953	
Reg Ent No:	RN102488616			Case No:	21746	
Customer No:	CN602823221			Program:	PST	
Eff Dt:	08/29/2005			Type :	ADMINORDER	
Status:	EFFECTIVE			Penalty Assessed(\$):	3210	
Status Dt:	08/29/2005			Penalty Deferred(\$):	0	
Dist Court No:				Payable Amount(\$):	3210	
Resolution ID:	711585762004317			Sep Offset(\$):	0	
County:	HARRIS					
Respondent Name:	TRAN, NGOC T					
Reg Ent Name:	MERCADO EXPRESS					
Phys Loc Desc:						
Cost Amt:						
CT Costs Amt:						
Atty Fee in CT Order Amt:						
Original Source:	Administrative Orders Issued					
Note:	Docket documents can be downloaded from TCEQ's online search for Commission Issued Orders: https://www14.tceq.texas.gov/epic/CIO/					

20	5 of 5	SW	0.10 / 526.28	69.33 / -2	MERCADO EXPRESS HOUSTON TX 77055	NOE
Regulatd Entity No:	RN102488616					
Business Type:	RETAIL					
Physical County:	HARRIS					
Latitude:	29.802989					
Longitude:	-95.475756					

Details

Investigation No:	795332	Media:	WASTE
Customer No:	CN601197684	Workplan Activt Cd:	PSTCEIMOD
Violation Track No:	392551	TCEQ Region:	REGION 12 - HOUSTON
Violation Status:	RESOLVED	TCEQ Docket No:	2010-0661-PST-E
Violation Category:	A	Docket Effect Dt:	12/4/2010
NOE Date:	4/15/2010	Rule Citation:	334.50(b)(1)(A)
Customer Name:	Reliance Store, LLC		
Contact Name:	MOMIN, SOHAIL		
Contact Title:	CO-OWNER		
Mailing Address:	1801 ANTOINE DR		
Mailing City:	HOUSTON		
Mailing State:	TX		
Mailing Zip Code:	77055-1801		
Violation Allegation:	Failed to monitor USTs for releases at a frequency of at least once every month (not to exceed 35 days between each monitoring).		

Map Key	Number of Records	Direction	Distance (mi/ft)	Elev/Diff (ft)	Site	DB

Violation Resolution: The respondent implemented a release detection method for all USTs at the Facility on April 2, 2010.

Details

Investigation No:	795332	Media:	WASTE
Customer No:	CN601197684	Workplan Activt Cd:	STIITOB
Violation Track No:	392553	TCEQ Region:	REGION 12 - HOUSTON
Violation Status:	RESOLVED	TCEQ Docket No:	2010-0661-PST-E
Violation Category:	B	Docket Effect Dt:	12/4/2010
NOE Date:	4/15/2010	Rule Citation:	26.3475(d)
Customer Name:	Reliance Store, LLC		
Contact Name:	ANGUIANO, IVAN		
Contact Title:	STAGE II TESTER		
Mailing Address:	1801 ANTOINE DR		
Mailing City:	HOUSTON		
Mailing State:	TX		
Mailing Zip Code:	77055-1801		
Violation Allegation:	Failed to inspect the impressed current cathodic protection system at least once every 60 days to ensure that the rectifier and other system components are operating properly.		
Violation Resolution:	Documentation was submitted on 4/20/11 demonstrating compliance. Specifically, a letter dated 2/21/11 from GEO Environmental was submitted indicating that the CP system will be inspected every 30 days. R-12 staff verified compliance in an email dated 4/25/11.		

Details

Investigation No:	795332	Media:	WASTE
Customer No:	CN601197684	Workplan Activt Cd:	STIICEI
Violation Track No:	392553	TCEQ Region:	REGION 12 - HOUSTON
Violation Status:	RESOLVED	TCEQ Docket No:	2010-0661-PST-E
Violation Category:	B	Docket Effect Dt:	12/4/2010
NOE Date:	4/15/2010	Rule Citation:	334.49(c)(2)(C)
Customer Name:	Reliance Store, LLC		
Contact Name:	MOMIN, SOHAIL		
Contact Title:	CO-OWNER		
Mailing Address:	1801 ANTOINE DR		
Mailing City:	HOUSTON		
Mailing State:	TX		
Mailing Zip Code:	77055-1801		
Violation Allegation:	Failed to inspect the impressed current cathodic protection system at least once every 60 days to ensure that the rectifier and other system components are operating properly.		
Violation Resolution:	Documentation was submitted on 4/20/11 demonstrating compliance. Specifically, a letter dated 2/21/11 from GEO Environmental was submitted indicating that the CP system will be inspected every 30 days. R-12 staff verified compliance in an email dated 4/25/11.		

Details

Investigation No:	795332	Media:	WASTE
Customer No:	CN601197684	Workplan Activt Cd:	PSTCEIMOD
Violation Track No:	392553	TCEQ Region:	REGION 12 - HOUSTON
Violation Status:	RESOLVED	TCEQ Docket No:	2010-0661-PST-E
Violation Category:	B	Docket Effect Dt:	12/4/2010
NOE Date:	4/15/2010	Rule Citation:	334.49(c)(2)(C)
Customer Name:	Reliance Store, LLC		
Contact Name:	ANGUIANO, IVAN		
Contact Title:	STAGE II TESTER		
Mailing Address:	1801 ANTOINE DR		
Mailing City:	HOUSTON		
Mailing State:	TX		
Mailing Zip Code:	77055-1801		
Violation Allegation:	Failed to inspect the impressed current cathodic protection system at least once every 60 days to ensure that the rectifier and other system components are operating properly.		
Violation Resolution:	Documentation was submitted on 4/20/11 demonstrating compliance. Specifically, a letter dated 2/21/11 from GEO Environmental was submitted indicating that the CP system will be inspected every 30 days. R-12 staff verified compliance in an email dated 4/25/11.		

Map Key	Number of Records	Direction	Distance (mi/ft)	Elev/Diff (ft)	Site	DB

Details

Investigation No:	795332	Media:	WASTE
Customer No:	CN601197684	Workplan Activt Cd:	PSTCEIMOD
Violation Track No:	392553	TCEQ Region:	REGION 12 - HOUSTON
Violation Status:	RESOLVED	TCEQ Docket No:	2010-0661-PST-E
Violation Category:	B	Docket Effect Dt:	12/4/2010
NOE Date:	4/15/2010	Rule Citation:	26.3475(d)
Customer Name:	Reliance Store, LLC		
Contact Name:	ALI, AMIR		
Contact Title:			
Mailing Address:	1801 ANTOINE DR		
Mailing City:	HOUSTON		
Mailing State:	TX		
Mailing Zip Code:	77055-1801		
Violation Allegation:	Failed to inspect the impressed current cathodic protection system at least once every 60 days to ensure that the rectifier and other system components are operating properly.		
Violation Resolution:	Documentation was submitted on 4/20/11 demonstrating compliance. Specifically, a letter dated 2/21/11 from GEO Environmental was submitted indicating that the CP system will be inspected every 30 days. R-12 staff verified compliance in an email dated 4/25/11.		

Details

Investigation No:	795332	Media:	WASTE
Customer No:	CN601197684	Workplan Activt Cd:	PSTCEIMOD
Violation Track No:	392551	TCEQ Region:	REGION 12 - HOUSTON
Violation Status:	RESOLVED	TCEQ Docket No:	2010-0661-PST-E
Violation Category:	A	Docket Effect Dt:	12/4/2010
NOE Date:	4/15/2010	Rule Citation:	26.3475(c)(1)
Customer Name:	Reliance Store, LLC		
Contact Name:	MOMIN, SOHAIL		
Contact Title:	CO-OWNER		
Mailing Address:	1801 ANTOINE DR		
Mailing City:	HOUSTON		
Mailing State:	TX		
Mailing Zip Code:	77055-1801		
Violation Allegation:	Failed to monitor USTs for releases at a frequency of at least once every month (not to exceed 35 days between each monitoring).		
Violation Resolution:	The respondent implemented a release detection method for all USTs at the Facility on April 2, 2010.		

Details

Investigation No:	795332	Media:	WASTE
Customer No:	CN601197684	Workplan Activt Cd:	STIICEI
Violation Track No:	392553	TCEQ Region:	REGION 12 - HOUSTON
Violation Status:	RESOLVED	TCEQ Docket No:	2010-0661-PST-E
Violation Category:	B	Docket Effect Dt:	12/4/2010
NOE Date:	4/15/2010	Rule Citation:	334.49(c)(2)(C)
Customer Name:	Reliance Store, LLC		
Contact Name:	ALI, AMIR		
Contact Title:			
Mailing Address:	1801 ANTOINE DR		
Mailing City:	HOUSTON		
Mailing State:	TX		
Mailing Zip Code:	77055-1801		
Violation Allegation:	Failed to inspect the impressed current cathodic protection system at least once every 60 days to ensure that the rectifier and other system components are operating properly.		
Violation Resolution:	Documentation was submitted on 4/20/11 demonstrating compliance. Specifically, a letter dated 2/21/11 from GEO Environmental was submitted indicating that the CP system will be inspected every 30 days. R-12 staff verified compliance in an email dated 4/25/11.		

Details

Investigation No:	795332	Media:	WASTE
Customer No:	CN601197684	Workplan Activt Cd:	STIICEI

Map Key	Number of Records	Direction	Distance (mi/ft)	Elev/Diff (ft)	Site	DB
Violation Track No:	392551				TCEQ Region:	REGION 12 - HOUSTON
Violation Status:	RESOLVED				TCEQ Docket No:	2010-0661-PST-E
Violation Category:	A				Docket Effect Dt:	12/4/2010
NOE Date:	4/15/2010				Rule Citation:	334.50(b)(1)(A)
Customer Name:	Reliance Store, LLC					
Contact Name:	MOMIN, SOHAIL					
Contact Title:	CO-OWNER					
Mailing Address:	1801 ANTOINE DR					
Mailing City:	HOUSTON					
Mailing State:	TX					
Mailing Zip Code:	77055-1801					
Violation Allegation:	Failed to monitor USTs for releases at a frequency of at least once every month (not to exceed 35 days between each monitoring).					
Violation Resolution:	The respondent implemented a release detection method for all USTs at the Facility on April 2, 2010.					

Details

Investigation No:	795332	Media:	WASTE
Customer No:	CN601197684	Workplan Activt Cd:	PSTCEIMOD
Violation Track No:	392553	TCEQ Region:	REGION 12 - HOUSTON
Violation Status:	RESOLVED	TCEQ Docket No:	2010-0661-PST-E
Violation Category:	B	Docket Effect Dt:	12/4/2010
NOE Date:	4/15/2010	Rule Citation:	334.49(c)(2)(C)
Customer Name:	Reliance Store, LLC		
Contact Name:	ALI, AMIR		
Contact Title:			
Mailing Address:	1801 ANTOINE DR		
Mailing City:	HOUSTON		
Mailing State:	TX		
Mailing Zip Code:	77055-1801		
Violation Allegation:	Failed to inspect the impressed current cathodic protection system at least once every 60 days to ensure that the rectifier and other system components are operating properly.		
Violation Resolution:	Documentation was submitted on 4/20/11 demonstrating compliance. Specifically, a letter dated 2/21/11 from GEO Environmental was submitted indicating that the CP system will be inspected every 30 days. R-12 staff verified compliance in an email dated 4/25/11.		

Details

Investigation No:	795332	Media:	WASTE
Customer No:	CN601197684	Workplan Activt Cd:	STIITOB
Violation Track No:	392553	TCEQ Region:	REGION 12 - HOUSTON
Violation Status:	RESOLVED	TCEQ Docket No:	2010-0661-PST-E
Violation Category:	B	Docket Effect Dt:	12/4/2010
NOE Date:	4/15/2010	Rule Citation:	26.3475(d)
Customer Name:	Reliance Store, LLC		
Contact Name:	ALI, AMIR		
Contact Title:			
Mailing Address:	1801 ANTOINE DR		
Mailing City:	HOUSTON		
Mailing State:	TX		
Mailing Zip Code:	77055-1801		
Violation Allegation:	Failed to inspect the impressed current cathodic protection system at least once every 60 days to ensure that the rectifier and other system components are operating properly.		
Violation Resolution:	Documentation was submitted on 4/20/11 demonstrating compliance. Specifically, a letter dated 2/21/11 from GEO Environmental was submitted indicating that the CP system will be inspected every 30 days. R-12 staff verified compliance in an email dated 4/25/11.		

Details

Investigation No:	795332	Media:	WASTE
Customer No:	CN601197684	Workplan Activt Cd:	STIICEI
Violation Track No:	392553	TCEQ Region:	REGION 12 - HOUSTON
Violation Status:	RESOLVED	TCEQ Docket No:	2010-0661-PST-E
Violation Category:	B	Docket Effect Dt:	12/4/2010
NOE Date:	4/15/2010	Rule Citation:	26.3475(d)
Customer Name:	Reliance Store, LLC		

Map Key	Number of Records	Direction	Distance (mi/ft)	Elev/Diff (ft)	Site	DB
Contact Name:		MOMIN, SOHAIL				
Contact Title:		CO-OWNER				
Mailing Address:		1801 ANTOINE DR				
Mailing City:		HOUSTON				
Mailing State:		TX				
Mailing Zip Code:		77055-1801				
Violation Allegation:		Failed to inspect the impressed current cathodic protection system at least once every 60 days to ensure that the rectifier and other system components are operating properly.				
Violation Resolution:		Documentation was submitted on 4/20/11 demonstrating compliance. Specifically, a letter dated 2/21/11 from GEO Environmental was submitted indicating that the CP system will be inspected every 30 days. R-12 staff verified compliance in an email dated 4/25/11.				
<u>Details</u>						
Investigation No:		795332		Media:		WASTE
Customer No:		CN601197684		Workplan Activt Cd:		PSTCEIMOD
Violation Track No:		392553		TCEQ Region:		REGION 12 - HOUSTON
Violation Status:		RESOLVED		TCEQ Docket No:		2010-0661-PST-E
Violation Category:		B		Docket Effect Dt:		12/4/2010
NOE Date:		4/15/2010		Rule Citation:		334.49(c)(2)(C)
Customer Name:		Reliance Store, LLC				
Contact Name:		MOMIN, SOHAIL				
Contact Title:		CO-OWNER				
Mailing Address:		1801 ANTOINE DR				
Mailing City:		HOUSTON				
Mailing State:		TX				
Mailing Zip Code:		77055-1801				
Violation Allegation:		Failed to inspect the impressed current cathodic protection system at least once every 60 days to ensure that the rectifier and other system components are operating properly.				
Violation Resolution:		Documentation was submitted on 4/20/11 demonstrating compliance. Specifically, a letter dated 2/21/11 from GEO Environmental was submitted indicating that the CP system will be inspected every 30 days. R-12 staff verified compliance in an email dated 4/25/11.				
<u>Details</u>						
Investigation No:		795332		Media:		WASTE
Customer No:		CN601197684		Workplan Activt Cd:		STIICEI
Violation Track No:		392551		TCEQ Region:		REGION 12 - HOUSTON
Violation Status:		RESOLVED		TCEQ Docket No:		2010-0661-PST-E
Violation Category:		A		Docket Effect Dt:		12/4/2010
NOE Date:		4/15/2010		Rule Citation:		26.3475(c)(1)
Customer Name:		Reliance Store, LLC				
Contact Name:		ANGUIANO, IVAN				
Contact Title:		STAGE II TESTER				
Mailing Address:		1801 ANTOINE DR				
Mailing City:		HOUSTON				
Mailing State:		TX				
Mailing Zip Code:		77055-1801				
Violation Allegation:		Failed to monitor USTs for releases at a frequency of at least once every month (not to exceed 35 days between each monitoring).				
Violation Resolution:		The respondent implemented a release detection method for all USTs at the Facility on April 2, 2010.				
<u>Details</u>						
Investigation No:		899055		Media:		WASTE
Customer No:		CN601197684		Workplan Activt Cd:		PSTEACT
Violation Track No:		424681		TCEQ Region:		REGION 12 - HOUSTON
Violation Status:		RESOLVED		TCEQ Docket No:		2011-1472-PST-E
Violation Category:		A		Docket Effect Dt:		1/1/0001
NOE Date:		8/12/2011		Rule Citation:		334.50(b)(1)(A)
Customer Name:		Reliance Store, LLC				
Contact Name:		ALI, AMIR				
Contact Title:						
Mailing Address:		1801 ANTOINE DR				
Mailing City:		HOUSTON				
Mailing State:		TX				

Map Key	Number of Records	Direction	Distance (mi/ft)	Elev/Diff (ft)	Site	DB
Mailing Zip Code:		77055-1801				
Violation Allegation:		30 TAC 334.50(b)(1)(A) - Failure to provide proper release detection for USTs.				
Violation Resolution:		The investigation was conducted on October 25, 2010. We reached a settlement with the Respondent for the same violations which were documented in a prior investigation on March 25, 2010 and the order became effective on December 4, 2010. The Respondent submitted documentation demonstrating compliance with both violations. Therefore, this case is administratively resolved. I understand Daniel Stinson of the University of Texas at Arlington, a TCEQ contractor, concurs with Enforcement's administrative resolution of this matter.				

Details

Investigation No:	899055	Media:	WASTE
Customer No:	CN601197684	Workplan Activt Cd:	PSTEACT
Violation Track No:	424682	TCEQ Region:	REGION 12 - HOUSTON
Violation Status:	RESOLVED	TCEQ Docket No:	2011-1472-PST-E
Violation Category:	A	Docket Effect Dt:	1/1/0001
NOE Date:	8/12/2011	Rule Citation:	334.10(b)(1)(B)
Customer Name:	Reliance Store, LLC		
Contact Name:	MOMIN, SOHAIL		
Contact Title:	CO-OWNER		
Mailing Address:	1801 ANTOINE DR		
Mailing City:	HOUSTON		
Mailing State:	TX		
Mailing Zip Code:	77055-1801		
Violation Allegation:		30 TAC 334.10(b)(1)(B) - Failure to maintain legible copies of all required records pertaining to an UST system in a secure location on the premises of the facility, immediately available for inspection by Commission personnel.	
Violation Resolution:		The investigation was conducted on October 25, 2010. We reached a settlement with the Respondent for the same violations which were documented in a prior investigation on March 25, 2010 and the order became effective on December 4, 2010. The Respondent submitted documentation demonstrating compliance with both violations. Therefore, this case is administratively resolved. I understand Daniel Stinson of the University of Texas at Arlington, a TCEQ contractor, concurs with Enforcement's administrative resolution of this matter.	

Details

Investigation No:	795332	Media:	WASTE
Customer No:	CN601197684	Workplan Activt Cd:	STIICEI
Violation Track No:	392551	TCEQ Region:	REGION 12 - HOUSTON
Violation Status:	RESOLVED	TCEQ Docket No:	2010-0661-PST-E
Violation Category:	A	Docket Effect Dt:	12/4/2010
NOE Date:	4/15/2010	Rule Citation:	334.50(b)(1)(A)
Customer Name:	Reliance Store, LLC		
Contact Name:	ANGUIANO, IVAN		
Contact Title:	STAGE II TESTER		
Mailing Address:	1801 ANTOINE DR		
Mailing City:	HOUSTON		
Mailing State:	TX		
Mailing Zip Code:	77055-1801		
Violation Allegation:		Failed to monitor USTs for releases at a frequency of at least once every month (not to exceed 35 days between each monitoring).	
Violation Resolution:		The respondent implemented a release detection method for all USTs at the Facility on April 2, 2010.	

Details

Investigation No:	899055	Media:	WASTE
Customer No:	CN601197684	Workplan Activt Cd:	PSTEACT
Violation Track No:	424680	TCEQ Region:	REGION 12 - HOUSTON
Violation Status:	RESOLVED	TCEQ Docket No:	2011-1472-PST-E
Violation Category:	A	Docket Effect Dt:	1/1/0001
NOE Date:	8/12/2011	Rule Citation:	334.49(a)(1)
Customer Name:	Reliance Store, LLC		
Contact Name:	MOMIN, SOHAIL		
Contact Title:	CO-OWNER		
Mailing Address:	1801 ANTOINE DR		
Mailing City:	HOUSTON		
Mailing State:	TX		

Map Key	Number of Records	Direction	Distance (mi/ft)	Elev/Diff (ft)	Site	DB
Mailing Zip Code:		77055-1801				
Violation Allegation:		30 TAC 334.49(a)(1) - Failure to have corrosion protection for the UST system.				
Violation Resolution:		The investigation was conducted on October 25, 2010. We reached a settlement with the Respondent for the same violations which were documented in a prior investigation on March 25, 2010 and the order became effective on December 4, 2010. The Respondent submitted documentation demonstrating compliance with both violations. Therefore, this case is administratively resolved. I understand Daniel Stinson of the University of Texas at Arlington, a TCEQ contractor, concurs with Enforcement's administrative resolution of this matter.				

Details

Investigation No:	795332	Media:	WASTE
Customer No:	CN601197684	Workplan Activt Cd:	PSTCEIMOD
Violation Track No:	392551	TCEQ Region:	REGION 12 - HOUSTON
Violation Status:	RESOLVED	TCEQ Docket No:	2010-0661-PST-E
Violation Category:	A	Docket Effect Dt:	12/4/2010
NOE Date:	4/15/2010	Rule Citation:	26.3475(c)(1)
Customer Name:	Reliance Store, LLC		
Contact Name:	ANGUIANO, IVAN		
Contact Title:	STAGE II TESTER		
Mailing Address:	1801 ANTOINE DR		
Mailing City:	HOUSTON		
Mailing State:	TX		
Mailing Zip Code:	77055-1801		
Violation Allegation:	Failed to monitor USTs for releases at a frequency of at least once every month (not to exceed 35 days between each monitoring).		
Violation Resolution:	The respondent implemented a release detection method for all USTs at the Facility on April 2, 2010.		

Details

Investigation No:	795332	Media:	WASTE
Customer No:	CN601197684	Workplan Activt Cd:	STIITOB
Violation Track No:	392551	TCEQ Region:	REGION 12 - HOUSTON
Violation Status:	RESOLVED	TCEQ Docket No:	2010-0661-PST-E
Violation Category:	A	Docket Effect Dt:	12/4/2010
NOE Date:	4/15/2010	Rule Citation:	26.3475(c)(1)
Customer Name:	Reliance Store, LLC		
Contact Name:	ALI, AMIR		
Contact Title:			
Mailing Address:	1801 ANTOINE DR		
Mailing City:	HOUSTON		
Mailing State:	TX		
Mailing Zip Code:	77055-1801		
Violation Allegation:	Failed to monitor USTs for releases at a frequency of at least once every month (not to exceed 35 days between each monitoring).		
Violation Resolution:	The respondent implemented a release detection method for all USTs at the Facility on April 2, 2010.		

Details

Investigation No:	795332	Media:	WASTE
Customer No:	CN601197684	Workplan Activt Cd:	STIITOB
Violation Track No:	392551	TCEQ Region:	REGION 12 - HOUSTON
Violation Status:	RESOLVED	TCEQ Docket No:	2010-0661-PST-E
Violation Category:	A	Docket Effect Dt:	12/4/2010
NOE Date:	4/15/2010	Rule Citation:	334.50(b)(1)(A)
Customer Name:	Reliance Store, LLC		
Contact Name:	ANGUIANO, IVAN		
Contact Title:	STAGE II TESTER		
Mailing Address:	1801 ANTOINE DR		
Mailing City:	HOUSTON		
Mailing State:	TX		
Mailing Zip Code:	77055-1801		
Violation Allegation:	Failed to monitor USTs for releases at a frequency of at least once every month (not to exceed 35 days between each monitoring).		
Violation Resolution:	The respondent implemented a release detection method for all USTs at the Facility on April 2, 2010.		

Map Key	Number of Records	Direction	Distance (mi/ft)	Elev/Diff (ft)	Site	DB

Details

Investigation No:	795332	Media:	WASTE
Customer No:	CN601197684	Workplan Activt Cd:	STIICEI
Violation Track No:	392553	TCEQ Region:	REGION 12 - HOUSTON
Violation Status:	RESOLVED	TCEQ Docket No:	2010-0661-PST-E
Violation Category:	B	Docket Effect Dt:	12/4/2010
NOE Date:	4/15/2010	Rule Citation:	26.3475(d)
Customer Name:	Reliance Store, LLC		
Contact Name:	ANGUIANO, IVAN		
Contact Title:	STAGE II TESTER		
Mailing Address:	1801 ANTOINE DR		
Mailing City:	HOUSTON		
Mailing State:	TX		
Mailing Zip Code:	77055-1801		
Violation Allegation:	Failed to inspect the impressed current cathodic protection system at least once every 60 days to ensure that the rectifier and other system components are operating properly.		
Violation Resolution:	Documentation was submitted on 4/20/11 demonstrating compliance. Specifically, a letter dated 2/21/11 from GEO Environmental was submitted indicating that the CP system will be inspected every 30 days. R-12 staff verified compliance in an email dated 4/25/11.		

Details

Investigation No:	795332	Media:	WASTE
Customer No:	CN601197684	Workplan Activt Cd:	STIICEI
Violation Track No:	392551	TCEQ Region:	REGION 12 - HOUSTON
Violation Status:	RESOLVED	TCEQ Docket No:	2010-0661-PST-E
Violation Category:	A	Docket Effect Dt:	12/4/2010
NOE Date:	4/15/2010	Rule Citation:	26.3475(c)(1)
Customer Name:	Reliance Store, LLC		
Contact Name:	MOMIN, SOHAIL		
Contact Title:	CO-OWNER		
Mailing Address:	1801 ANTOINE DR		
Mailing City:	HOUSTON		
Mailing State:	TX		
Mailing Zip Code:	77055-1801		
Violation Allegation:	Failed to monitor USTs for releases at a frequency of at least once every month (not to exceed 35 days between each monitoring).		
Violation Resolution:	The respondent implemented a release detection method for all USTs at the Facility on April 2, 2010.		

Details

Investigation No:	795332	Media:	WASTE
Customer No:	CN601197684	Workplan Activt Cd:	STIITOB
Violation Track No:	392553	TCEQ Region:	REGION 12 - HOUSTON
Violation Status:	RESOLVED	TCEQ Docket No:	2010-0661-PST-E
Violation Category:	B	Docket Effect Dt:	12/4/2010
NOE Date:	4/15/2010	Rule Citation:	334.49(c)(2)(C)
Customer Name:	Reliance Store, LLC		
Contact Name:	ANGUIANO, IVAN		
Contact Title:	STAGE II TESTER		
Mailing Address:	1801 ANTOINE DR		
Mailing City:	HOUSTON		
Mailing State:	TX		
Mailing Zip Code:	77055-1801		
Violation Allegation:	Failed to inspect the impressed current cathodic protection system at least once every 60 days to ensure that the rectifier and other system components are operating properly.		
Violation Resolution:	Documentation was submitted on 4/20/11 demonstrating compliance. Specifically, a letter dated 2/21/11 from GEO Environmental was submitted indicating that the CP system will be inspected every 30 days. R-12 staff verified compliance in an email dated 4/25/11.		

Details

Investigation No:	899055	Media:	WASTE
Customer No:	CN601197684	Workplan Activt Cd:	PSTEACT

Map Key	Number of Records	Direction	Distance (mi/ft)	Elev/Diff (ft)	Site	DB
Violation Track No:	424681				TCEQ Region:	REGION 12 - HOUSTON
Violation Status:	RESOLVED				TCEQ Docket No:	2011-1472-PST-E
Violation Category:	A				Docket Effect Dt:	1/1/0001
NOE Date:	8/12/2011				Rule Citation:	334.50(b)(1)(A)
Customer Name:	Reliance Store, LLC					
Contact Name:	MOMIN, SOHAIL					
Contact Title:	CO-OWNER					
Mailing Address:	1801 ANTOINE DR					
Mailing City:	HOUSTON					
Mailing State:	TX					
Mailing Zip Code:	77055-1801					
Violation Allegation:	30 TAC 334.50(b)(1)(A) - Failure to provide proper release detection for USTs.					
Violation Resolution:	The investigation was conducted on October 25, 2010. We reached a settlement with the Respondent for the same violations which were documented in a prior investigation on March 25, 2010 and the order became effective on December 4, 2010. The Respondent submitted documentation demonstrating compliance with both violations. Therefore, this case is administratively resolved. I understand Daniel Stinson of the University of Texas at Arlington, a TCEQ contractor, concurs with Enforcement's administrative resolution of this matter.					

Details

Investigation No:	899055	Media:	WASTE
Customer No:	CN601197684	Workplan Activt Cd:	PSTEACT
Violation Track No:	424682	TCEQ Region:	REGION 12 - HOUSTON
Violation Status:	RESOLVED	TCEQ Docket No:	2011-1472-PST-E
Violation Category:	A	Docket Effect Dt:	1/1/0001
NOE Date:	8/12/2011	Rule Citation:	334.10(b)(1)(B)
Customer Name:	Reliance Store, LLC		
Contact Name:	ALI, AMIR		
Contact Title:			
Mailing Address:	1801 ANTOINE DR		
Mailing City:	HOUSTON		
Mailing State:	TX		
Mailing Zip Code:	77055-1801		
Violation Allegation:	30 TAC 334.10(b)(1)(B) - Failure to maintain legible copies of all required records pertaining to an UST system in a secure location on the premises of the facility, immediately available for inspection by Commission personnel.		
Violation Resolution:	The investigation was conducted on October 25, 2010. We reached a settlement with the Respondent for the same violations which were documented in a prior investigation on March 25, 2010 and the order became effective on December 4, 2010. The Respondent submitted documentation demonstrating compliance with both violations. Therefore, this case is administratively resolved. I understand Daniel Stinson of the University of Texas at Arlington, a TCEQ contractor, concurs with Enforcement's administrative resolution of this matter.		

Details

Investigation No:	795332	Media:	WASTE
Customer No:	CN601197684	Workplan Activt Cd:	STIITOB
Violation Track No:	392551	TCEQ Region:	REGION 12 - HOUSTON
Violation Status:	RESOLVED	TCEQ Docket No:	2010-0661-PST-E
Violation Category:	A	Docket Effect Dt:	12/4/2010
NOE Date:	4/15/2010	Rule Citation:	334.50(b)(1)(A)
Customer Name:	Reliance Store, LLC		
Contact Name:	ALI, AMIR		
Contact Title:			
Mailing Address:	1801 ANTOINE DR		
Mailing City:	HOUSTON		
Mailing State:	TX		
Mailing Zip Code:	77055-1801		
Violation Allegation:	Failed to monitor USTs for releases at a frequency of at least once every month (not to exceed 35 days between each monitoring).		
Violation Resolution:	The respondent implemented a release detection method for all USTs at the Facility on April 2, 2010.		

Details

Investigation No:	795332	Media:	WASTE
Customer No:	CN601197684	Workplan Activt Cd:	PSTCEIMOD

Map Key	Number of Records	Direction	Distance (mi/ft)	Elev/Diff (ft)	Site	DB
Violation Track No:	392551				TCEQ Region:	REGION 12 - HOUSTON
Violation Status:	RESOLVED				TCEQ Docket No:	2010-0661-PST-E
Violation Category:	A				Docket Effect Dt:	12/4/2010
NOE Date:	4/15/2010				Rule Citation:	26.3475(c)(1)
Customer Name:	Reliance Store, LLC					
Contact Name:	ALI, AMIR					
Contact Title:						
Mailing Address:	1801 ANTOINE DR					
Mailing City:	HOUSTON					
Mailing State:	TX					
Mailing Zip Code:	77055-1801					
Violation Allegation:	Failed to monitor USTs for releases at a frequency of at least once every month (not to exceed 35 days between each monitoring).					
Violation Resolution:	The respondent implemented a release detection method for all USTs at the Facility on April 2, 2010.					

Details

Investigation No:	795332	Media:	WASTE
Customer No:	CN601197684	Workplan Activt Cd:	PSTCEIMOD
Violation Track No:	392551	TCEQ Region:	REGION 12 - HOUSTON
Violation Status:	RESOLVED	TCEQ Docket No:	2010-0661-PST-E
Violation Category:	A	Docket Effect Dt:	12/4/2010
NOE Date:	4/15/2010	Rule Citation:	334.50(b)(1)(A)
Customer Name:	Reliance Store, LLC		
Contact Name:	ANGUIANO, IVAN		
Contact Title:	STAGE II TESTER		
Mailing Address:	1801 ANTOINE DR		
Mailing City:	HOUSTON		
Mailing State:	TX		
Mailing Zip Code:	77055-1801		
Violation Allegation:	Failed to monitor USTs for releases at a frequency of at least once every month (not to exceed 35 days between each monitoring).		
Violation Resolution:	The respondent implemented a release detection method for all USTs at the Facility on April 2, 2010.		

Details

Investigation No:	795332	Media:	WASTE
Customer No:	CN601197684	Workplan Activt Cd:	STIITOB
Violation Track No:	392551	TCEQ Region:	REGION 12 - HOUSTON
Violation Status:	RESOLVED	TCEQ Docket No:	2010-0661-PST-E
Violation Category:	A	Docket Effect Dt:	12/4/2010
NOE Date:	4/15/2010	Rule Citation:	26.3475(c)(1)
Customer Name:	Reliance Store, LLC		
Contact Name:	MOMIN, SOHAIL		
Contact Title:	CO-OWNER		
Mailing Address:	1801 ANTOINE DR		
Mailing City:	HOUSTON		
Mailing State:	TX		
Mailing Zip Code:	77055-1801		
Violation Allegation:	Failed to monitor USTs for releases at a frequency of at least once every month (not to exceed 35 days between each monitoring).		
Violation Resolution:	The respondent implemented a release detection method for all USTs at the Facility on April 2, 2010.		

Details

Investigation No:	795332	Media:	WASTE
Customer No:	CN601197684	Workplan Activt Cd:	PSTCEIMOD
Violation Track No:	392553	TCEQ Region:	REGION 12 - HOUSTON
Violation Status:	RESOLVED	TCEQ Docket No:	2010-0661-PST-E
Violation Category:	B	Docket Effect Dt:	12/4/2010
NOE Date:	4/15/2010	Rule Citation:	26.3475(d)
Customer Name:	Reliance Store, LLC		
Contact Name:	ANGUIANO, IVAN		
Contact Title:	STAGE II TESTER		
Mailing Address:	1801 ANTOINE DR		
Mailing City:	HOUSTON		

Map Key	Number of Records	Direction	Distance (mi/ft)	Elev/Diff (ft)	Site	DB
Mailing State:		TX				
Mailing Zip Code:		77055-1801				
Violation Allegation:		Failed to inspect the impressed current cathodic protection system at least once every 60 days to ensure that the rectifier and other system components are operating properly.				
Violation Resolution:		Documentation was submitted on 4/20/11 demonstrating compliance. Specifically, a letter dated 2/21/11 from GEO Environmental was submitted indicating that the CP system will be inspected every 30 days. R-12 staff verified compliance in an email dated 4/25/11.				
Details						
Investigation No:	795332			Media:	WASTE	
Customer No:	CN601197684			Workplan Activt Cd:	STIITOB	
Violation Track No:	392551			TCEQ Region:	REGION 12 - HOUSTON	
Violation Status:	RESOLVED			TCEQ Docket No:	2010-0661-PST-E	
Violation Category:	A			Docket Effect Dt:	12/4/2010	
NOE Date:	4/15/2010			Rule Citation:	26.3475(c)(1)	
Customer Name:	Reliance Store, LLC					
Contact Name:	ANGUIANO, IVAN					
Contact Title:	STAGE II TESTER					
Mailing Address:	1801 ANTOINE DR					
Mailing City:	HOUSTON					
Mailing State:	TX					
Mailing Zip Code:	77055-1801					
Violation Allegation:	Failed to monitor USTs for releases at a frequency of at least once every month (not to exceed 35 days between each monitoring).					
Violation Resolution:	The respondent implemented a release detection method for all USTs at the Facility on April 2, 2010.					
Details						
Investigation No:	795332			Media:	WASTE	
Customer No:	CN601197684			Workplan Activt Cd:	STIITOB	
Violation Track No:	392553			TCEQ Region:	REGION 12 - HOUSTON	
Violation Status:	RESOLVED			TCEQ Docket No:	2010-0661-PST-E	
Violation Category:	B			Docket Effect Dt:	12/4/2010	
NOE Date:	4/15/2010			Rule Citation:	334.49(c)(2)(C)	
Customer Name:	Reliance Store, LLC					
Contact Name:	ALI, AMIR					
Contact Title:						
Mailing Address:	1801 ANTOINE DR					
Mailing City:	HOUSTON					
Mailing State:	TX					
Mailing Zip Code:	77055-1801					
Violation Allegation:	Failed to inspect the impressed current cathodic protection system at least once every 60 days to ensure that the rectifier and other system components are operating properly.					
Violation Resolution:	Documentation was submitted on 4/20/11 demonstrating compliance. Specifically, a letter dated 2/21/11 from GEO Environmental was submitted indicating that the CP system will be inspected every 30 days. R-12 staff verified compliance in an email dated 4/25/11.					
Details						
Investigation No:	899055			Media:	WASTE	
Customer No:	CN601197684			Workplan Activt Cd:	PSTEACT	
Violation Track No:	424680			TCEQ Region:	REGION 12 - HOUSTON	
Violation Status:	RESOLVED			TCEQ Docket No:	2011-1472-PST-E	
Violation Category:	A			Docket Effect Dt:	1/1/0001	
NOE Date:	8/12/2011			Rule Citation:	334.49(a)(1)	
Customer Name:	Reliance Store, LLC					
Contact Name:	ALI, AMIR					
Contact Title:						
Mailing Address:	1801 ANTOINE DR					
Mailing City:	HOUSTON					
Mailing State:	TX					
Mailing Zip Code:	77055-1801					
Violation Allegation:	30 TAC 334.49(a)(1) - Failure to have corrosion protection for the UST system.					
Violation Resolution:	The investigation was conducted on October 25, 2010. We reached a settlement with the Respondent for the same					

Map Key	Number of Records	Direction	Distance (mi/ft)	Elev/Diff (ft)	Site	DB

violations which were documented in a prior investigation on March 25, 2010 and the order became effective on December 4, 2010. The Respondent submitted documentation demonstrating compliance with both violations. Therefore, this case is administratively resolved. I understand Daniel Stinson of the University of Texas at Arlington, a TCEQ contractor, concurs with Enforcement's administrative resolution of this matter.

Details

Investigation No:	795332	Media:	WASTE
Customer No:	CN601197684	Workplan Activt Cd:	STICEI
Violation Track No:	392553	TCEQ Region:	REGION 12 - HOUSTON
Violation Status:	RESOLVED	TCEQ Docket No:	2010-0661-PST-E
Violation Category:	B	Docket Effect Dt:	12/4/2010
NOE Date:	4/15/2010	Rule Citation:	334.49(c)(2)(C)
Customer Name:	Reliance Store, LLC		
Contact Name:	ANGUIANO, IVAN		
Contact Title:	STAGE II TESTER		
Mailing Address:	1801 ANTOINE DR		
Mailing City:	HOUSTON		
Mailing State:	TX		
Mailing Zip Code:	77055-1801		
Violation Allegation:	Failed to inspect the impressed current cathodic protection system at least once every 60 days to ensure that the rectifier and other system components are operating properly.		
Violation Resolution:	Documentation was submitted on 4/20/11 demonstrating compliance. Specifically, a letter dated 2/21/11 from GEO Environmental was submitted indicating that the CP system will be inspected every 30 days. R-12 staff verified compliance in an email dated 4/25/11.		

Details

Investigation No:	795332	Media:	WASTE
Customer No:	CN601197684	Workplan Activt Cd:	PSTCEIMOD
Violation Track No:	392553	TCEQ Region:	REGION 12 - HOUSTON
Violation Status:	RESOLVED	TCEQ Docket No:	2010-0661-PST-E
Violation Category:	B	Docket Effect Dt:	12/4/2010
NOE Date:	4/15/2010	Rule Citation:	26.3475(d)
Customer Name:	Reliance Store, LLC		
Contact Name:	MOMIN, SOHAIL		
Contact Title:	CO-OWNER		
Mailing Address:	1801 ANTOINE DR		
Mailing City:	HOUSTON		
Mailing State:	TX		
Mailing Zip Code:	77055-1801		
Violation Allegation:	Failed to inspect the impressed current cathodic protection system at least once every 60 days to ensure that the rectifier and other system components are operating properly.		
Violation Resolution:	Documentation was submitted on 4/20/11 demonstrating compliance. Specifically, a letter dated 2/21/11 from GEO Environmental was submitted indicating that the CP system will be inspected every 30 days. R-12 staff verified compliance in an email dated 4/25/11.		

Details

Investigation No:	795332	Media:	WASTE
Customer No:	CN601197684	Workplan Activt Cd:	STICEI
Violation Track No:	392551	TCEQ Region:	REGION 12 - HOUSTON
Violation Status:	RESOLVED	TCEQ Docket No:	2010-0661-PST-E
Violation Category:	A	Docket Effect Dt:	12/4/2010
NOE Date:	4/15/2010	Rule Citation:	334.50(b)(1)(A)
Customer Name:	Reliance Store, LLC		
Contact Name:	ALI, AMIR		
Contact Title:			
Mailing Address:	1801 ANTOINE DR		
Mailing City:	HOUSTON		
Mailing State:	TX		
Mailing Zip Code:	77055-1801		
Violation Allegation:	Failed to monitor USTs for releases at a frequency of at least once every month (not to exceed 35 days between each monitoring).		
Violation Resolution:	The respondent implemented a release detection method for all USTs at the Facility on April 2, 2010.		

Map Key	Number of Records	Direction	Distance (mi/ft)	Elev/Diff (ft)	Site	DB

Details

Investigation No:	795332	Media:	WASTE
Customer No:	CN601197684	Workplan Activt Cd:	STIITOB
Violation Track No:	392553	TCEQ Region:	REGION 12 - HOUSTON
Violation Status:	RESOLVED	TCEQ Docket No:	2010-0661-PST-E
Violation Category:	B	Docket Effect Dt:	12/4/2010
NOE Date:	4/15/2010	Rule Citation:	26.3475(d)
Customer Name:	Reliance Store, LLC		
Contact Name:	MOMIN, SOHAIL		
Contact Title:	CO-OWNER		
Mailing Address:	1801 ANTOINE DR		
Mailing City:	HOUSTON		
Mailing State:	TX		
Mailing Zip Code:	77055-1801		
Violation Allegation:	Failed to inspect the impressed current cathodic protection system at least once every 60 days to ensure that the rectifier and other system components are operating properly.		
Violation Resolution:	Documentation was submitted on 4/20/11 demonstrating compliance. Specifically, a letter dated 2/21/11 from GEO Environmental was submitted indicating that the CP system will be inspected every 30 days. R-12 staff verified compliance in an email dated 4/25/11.		

Details

Investigation No:	795332	Media:	WASTE
Customer No:	CN601197684	Workplan Activt Cd:	STIITOB
Violation Track No:	392551	TCEQ Region:	REGION 12 - HOUSTON
Violation Status:	RESOLVED	TCEQ Docket No:	2010-0661-PST-E
Violation Category:	A	Docket Effect Dt:	12/4/2010
NOE Date:	4/15/2010	Rule Citation:	334.50(b)(1)(A)
Customer Name:	Reliance Store, LLC		
Contact Name:	MOMIN, SOHAIL		
Contact Title:	CO-OWNER		
Mailing Address:	1801 ANTOINE DR		
Mailing City:	HOUSTON		
Mailing State:	TX		
Mailing Zip Code:	77055-1801		
Violation Allegation:	Failed to monitor USTs for releases at a frequency of at least once every month (not to exceed 35 days between each monitoring).		
Violation Resolution:	The respondent implemented a release detection method for all USTs at the Facility on April 2, 2010.		

Details

Investigation No:	795332	Media:	WASTE
Customer No:	CN601197684	Workplan Activt Cd:	PSTCEIMOD
Violation Track No:	392551	TCEQ Region:	REGION 12 - HOUSTON
Violation Status:	RESOLVED	TCEQ Docket No:	2010-0661-PST-E
Violation Category:	A	Docket Effect Dt:	12/4/2010
NOE Date:	4/15/2010	Rule Citation:	334.50(b)(1)(A)
Customer Name:	Reliance Store, LLC		
Contact Name:	ALI, AMIR		
Contact Title:			
Mailing Address:	1801 ANTOINE DR		
Mailing City:	HOUSTON		
Mailing State:	TX		
Mailing Zip Code:	77055-1801		
Violation Allegation:	Failed to monitor USTs for releases at a frequency of at least once every month (not to exceed 35 days between each monitoring).		
Violation Resolution:	The respondent implemented a release detection method for all USTs at the Facility on April 2, 2010.		

Details

Investigation No:	795332	Media:	WASTE
Customer No:	CN601197684	Workplan Activt Cd:	STIICEI
Violation Track No:	392553	TCEQ Region:	REGION 12 - HOUSTON
Violation Status:	RESOLVED	TCEQ Docket No:	2010-0661-PST-E

Map Key	Number of Records	Direction	Distance (mi/ft)	Elev/Diff (ft)	Site	DB
Violation Category:	B				Docket Effect Dt:	12/4/2010
NOE Date:	4/15/2010				Rule Citation:	26.3475(d)
Customer Name:	Reliance Store, LLC					
Contact Name:	ALI, AMIR					
Contact Title:						
Mailing Address:	1801 ANTOINE DR					
Mailing City:	HOUSTON					
Mailing State:	TX					
Mailing Zip Code:	77055-1801					
Violation Allegation:	Failed to inspect the impressed current cathodic protection system at least once every 60 days to ensure that the rectifier and other system components are operating properly.					
Violation Resolution:	Documentation was submitted on 4/20/11 demonstrating compliance. Specifically, a letter dated 2/21/11 from GEO Environmental was submitted indicating that the CP system will be inspected every 30 days. R-12 staff verified compliance in an email dated 4/25/11.					

Details

Investigation No:	795332	Media:	WASTE
Customer No:	CN601197684	Workplan Activt Cd:	STIITOB
Violation Track No:	392551	TCEQ Region:	REGION 12 - HOUSTON
Violation Status:	RESOLVED	TCEQ Docket No:	2010-0661-PST-E
Violation Category:	A	Docket Effect Dt:	12/4/2010
NOE Date:	4/15/2010	Rule Citation:	26.3475(c)(1)
Customer Name:	Reliance Store, LLC		
Contact Name:	ALI, AMIR		
Contact Title:			
Mailing Address:	1801 ANTOINE DR		
Mailing City:	HOUSTON		
Mailing State:	TX		
Mailing Zip Code:	77055-1801		
Violation Allegation:	Failed to monitor USTs for releases at a frequency of at least once every month (not to exceed 35 days between each monitoring).		
Violation Resolution:	The respondent implemented a release detection method for all USTs at the Facility on April 2, 2010.		

Details

Investigation No:	795332	Media:	WASTE
Customer No:	CN601197684	Workplan Activt Cd:	STIITOB
Violation Track No:	392553	TCEQ Region:	REGION 12 - HOUSTON
Violation Status:	RESOLVED	TCEQ Docket No:	2010-0661-PST-E
Violation Category:	B	Docket Effect Dt:	12/4/2010
NOE Date:	4/15/2010	Rule Citation:	334.49(c)(2)(C)
Customer Name:	Reliance Store, LLC		
Contact Name:	MOMIN, SOHAIL		
Contact Title:	CO-OWNER		
Mailing Address:	1801 ANTOINE DR		
Mailing City:	HOUSTON		
Mailing State:	TX		
Mailing Zip Code:	77055-1801		
Violation Allegation:	Failed to inspect the impressed current cathodic protection system at least once every 60 days to ensure that the rectifier and other system components are operating properly.		
Violation Resolution:	Documentation was submitted on 4/20/11 demonstrating compliance. Specifically, a letter dated 2/21/11 from GEO Environmental was submitted indicating that the CP system will be inspected every 30 days. R-12 staff verified compliance in an email dated 4/25/11.		

21	1 of 3	SE	0.12 / 616.95	71.80 / 1	ARCHITECTURAL IRON INC 1810 AFTON HOUSTON TX 77055	RCRA NON GEN
EPA Handler ID:	TXD008088353					
Gen Status Universe:	No Report					
Contact Name:	M G MOORE					
Contact Address:	1810 , AFTON , , HOUSTON , TX, 77055 , US					
Contact Phone No and Ext:	713-682-2516					
Contact Email:						
Contact Country:	US					

Map Key	Number of Records	Direction	Distance (mi/ft)	Elev/Diff (ft)	Site	DB
County Name:		HARRIS				
EPA Region:		06				
Land Type:						
Receive Date:		20010214				
Location Latitude:						
Location Longitude:						
Recycler Activity?:		NO				
Recycler Activity Note:		This facility has no indication of Recycling Activity.				

Violation/Evaluation Summary

Note: NO RECORDS: As of Oct 2024, there are no Compliance Monitoring and Enforcement (violation) records associated with this facility (EPA ID).

Handler Summary

Importer Activity: No
 Mixed Waste Generator: No
 Transporter Activity: No
 Transfer Facility: No
 Onsite Burner Exemption: No
 Furnace Exemption: No
 Underground Injection Activity: No
 Commercial TSD: No
 Used Oil Transporter: No
 Used Oil Transfer Facility: No
 Used Oil Processor: No
 Used Oil Refiner: No
 Used Oil Burner: No
 Used Oil Market Burner: No
 Used Oil Spec Marketer: No
 Recycler Activity: No
 Recycler Activity Without Storage: No

Hazardous Waste Handler Details

Sequence No: 1
 Receive Date: 19800815
 Handler Name: ARCHITECTURAL IRON WORKS INC
 Source Type: Notification
 Federal Waste Generator Code: N
 Generator Code Description: Not a Generator, Verified

Hazardous Waste Handler Details

Sequence No: 2
 Receive Date: 20010214
 Handler Name: ARCHITECTURAL IRON INC
 Source Type: Notification
 Federal Waste Generator Code: N
 Generator Code Description: Not a Generator, Verified

Owner/Operator Details

Owner/Operator Ind:	Current Owner	Street No:	
Type:	Private	Street 1:	UNKNOWN
Name:	GEORGE M DRAPELA	Street 2:	
Date Became Current:		City:	UNKNOWN
Date Ended Current:		State:	TX
Phone:	000-000-0000	Country:	
Source Type:	Notification	Zip Code:	00000-0000

Map Key	Number of Records	Direction	Distance (mi/ft)	Elev/Diff (ft)	Site	DB
Owner/Operator Ind:	Current Owner			Street No:	1810	
Type:				Street 1:	AFTON	
Name:	ARCHITECTURAL IRON INC			Street 2:		
Date Became Current:	20010214			City:	HOUSTON	
Date Ended Current:				State:	TX	
Phone:	713-682-2516			Country:	US	
Source Type:	Notification			Zip Code:	77055	
Owner/Operator Ind:	Current Operator			Street No:	1810	
Type:				Street 1:	AFTON	
Name:	ARCHITECTURAL IRON INC			Street 2:		
Date Became Current:	20010214			City:	HOUSTON	
Date Ended Current:				State:	TX	
Phone:	713-682-2516			Country:	US	
Source Type:	Notification			Zip Code:	77055	
<u>Historical Handler Details</u>						
Receive Dt:	19800815					
Generator Code Description:	Not a Generator, Verified					
Handler Name:	ARCHITECTURAL IRON WORKS INC					
21	2 of 3	SE	0.12 / 616.95	71.80 / 1	ARCHITECTURAL IRON 1810 AFTON ST 1810 Afton, Houston, TX HOUSTON TX 77055	HIST RCRA NONRCRA
EPA ID:	TXD008088353			Primary Naics Code:	332312	
SWR No:	36138			Receiver:	FALSE	
Mun Waste Perm No:				Receiver Fac Cat:		
Facility Status:	INACTIVE			Generator:	TRUE	
Gen Type:				Healthcare Fac:	FALSE	
Gen Cate:	CLASS1			Transfer Fac:	FALSE	
Latitude:				Recycler Fac:	FALSE	
Longitude:				Transporter:	FALSE	
Site County:	HARRIS			Transports Class 1:		
Country:	UNITED STATES			Transports Class H:		
Land Type:						
Indus Waste Perm No:						
Regulated Entity No:	RN100613975					
Coord County Centroid :						
Regis S Status Change D:	Oct 30, 1985					
Hazardous Waste Perm Status:						
Tceq Haz Waste Perm Nu:						
Tceq Region No:	12					
Reverse Distributor Begin Date:						
Reverse Distributor End Date:						
Healthcare Opt in Date:						
Healthcare Withdraw Date:						
Regis Last Amendment Da:	Feb 14, 2001					
Reverse Distributor of Hazardo:	false					
Monthly Waste Receipt Sum:	false					
Transports Waste For Hire:	false					
Self Transports Waste:	false					
Annual Waste Summary:	false					
Report Through Steers:	false					
Registration Initial Notificat:	Oct 30, 1985					
Original Source:	Inactive Regulated RCRA Generator Facilities					
Note:	Documents related to facilities in Texas can be searched on TCEQ Records Online Central File Room (CFR): https://records.tceq.texas.gov/cs/idcplg?IdcService=TCEQ_SEARCH Basic information, including RN numbers, for facilities in TX can be searched on the TCEQ Central Registry: https://www15.tceq.texas.gov/crpub/ Information about how to use these resources can be found here: https://www.tceq.texas.gov/assets/public/agency/How-to-Use-Central-File-Room-Online.pdf					

Map Key	Number of Records	Direction	Distance (mi/ft)	Elev/Diff (ft)	Site	DB
21	3 of 3	SE	0.12 / 616.95	71.80 / 1	ARCHITECTURAL IRON 1810 AFTON ST HOUSTON TX 77055	IHW GENERATOR

Solid Waste Registration No: 36138
Note: Documents related to facilities in Texas can be searched on TCEQ Records Online Central File Room (CFR): https://records.tceq.texas.gov/cs/idcplg?IdcService=TCEQ_SEARCH
Basic information, including RN numbers, for facilities in TX can be searched on the TCEQ Central Registry: <https://www15.tceq.texas.gov/crpub/>
Information about how to use these resources can be found here: <https://www.tceq.texas.gov/assets/public/agency/How-to-Use-Central-File-Room-Online.pdf>
Historical Documents: ERIIS does not have a document collection for this particular record; readers are referred to the TCEQ Records Services: <https://www.tceq.texas.gov/agency/data/records-services/reqinfo.html>

Owner/Operator Information

Owner or Operator:	OWNER	State:	TX
First Name:		Zip Code:	77055
Company Last Name:	ARCHITECTURAL IRON INC	Zip Code Ext:	2202
Mailing Address:	1810 AFTON ST	Country Name:	UNITED STA
Building Address:		Phone No:	1-713-6822516
PO Box:		Fax No:	
City:	HOUSTON	Business Type:	Unknown

Owner or Operator:	OPERATOR	State:	TX
First Name:		Zip Code:	77055
Company Last Name:	ARCHITECTURAL IRON INC	Zip Code Ext:	2202
Mailing Address:	1810 AFTON ST	Country Name:	UNITED STA
Building Address:		Phone No:	1-713-6822516
PO Box:		Fax No:	
City:	HOUSTON	Business Type:	Unknown

Contact Information

Last Name:		City:	HOUSTON
First Name:		State:	TX
Job Title:		Zip Code:	77055
Contact Role:	OWNCON	Zip Code Ext:	2202
Mailing Address:	1810 AFTON ST	Phone No:	1-713-6822516
Building Name:		Fax No:	
Address Line:			
PO Box Address Line:			

Last Name:	MOORE	City:	HOUSTON
First Name:	M	State:	TX
Job Title:	ENVIRONMENTAL MANAGER	Zip Code:	77055
Contact Role:	PRICON	Zip Code Ext:	2202
Mailing Address:	1810 AFTON ST	Phone No:	1-713-6822516
Building Name:		Fax No:	
Address Line:			
PO Box Address Line:			

Last Name:		City:	HOUSTON
First Name:		State:	TX
Job Title:		Zip Code:	77055
Contact Role:	OPRCON	Zip Code Ext:	2202
Mailing Address:	1810 AFTON ST	Phone No:	1-713-6822516
Building Name:		Fax No:	
Address Line:			
PO Box Address Line:			

Facility Information

Regulated Entity No: RN100613975
EPA ID No: TXD008088353
Facility Site Name: ARCHITECTURAL IRON

Map Key	Number of Records	Direction	Distance (mi/ft)	Elev/Diff (ft)	Site	DB
Facility Status: INACTIVE Physical Loc Address: 1810 AFTON ST City: HOUSTON County: HARRIS State: TX Zip Code: 77055 Country: UNITED STATES TCEQ Region No: 12 Latitude: Longitude: Primary NAICS Code: 332312 Land Type: Physical Location Desc: 1810 Afton, Houston, TX Regis Initial Notification: Oct 30, 1985 Regis Last Amendment Dt: Feb 14, 2001 Regis S Status Change D: Oct 30, 1985 Report Through Steers: false Generator of Industrial Hazard: true Generator Type: Haz Waste Generator Category: CLASS1 Reverse Distributor of Hazardo: false Reverse Distributor Begin Dt: Reverse Distributor End Dt: Annual Waste Summary: false Receiver of Industrial Hazardo: false Receiver Facility Category: Monthly Waste Receipt Sum: false Transporter of Industrial Haza: false Transports Waste for Hire: false Self Transports Waste: false Transports Industrial Class 1: Transports Hazardous Waste: Transfer Facility: false Healthcare Provider Facility: false Healthcare Opt in Date: Healthcare Withdraw Date: Recycler Facility: false Haz Waste Permit Status: Coordinates County Centroid: TCEQ Haz Waste Permit No: Industrial Waste Permit No: Municipal Waste Permit No:						

22	1 of 3	NNW	0.12 / 632.74	75.48 / 4	HANDI PLUS 56 2099 ANTOINE DR HOUSTON TX 77055	LPST
LPST ID: 118057 PST ID: Facility ID: 69033 Site Name: HANDI PLUS 56 Site Address: 2099 ANTOINE DR City Name: HOUSTON ZIP Code: 77055 County Name: HARRIS Addr Desc (Map): 2099 ANTOINE DR Source: TCEQ LPST Report; TCEQ Map Data Note: Documents related to facilities in Texas can be searched on TCEQ Records Online Central File Room (CFR): https://records.tceq.texas.gov/cs/idcplg?IdcService=TCEQ_SEARCH Basic information, including RN numbers, for facilities in TX can be searched on the TCEQ Central Registry: https://www15.tceq.texas.gov/crpub/ Information about how to use these resources can be found here: https://www.tceq.texas.gov/assets/public/agency/How-to-Use-Central-File-Room-Online.pdf Historical Documents: ERIS does not have a document collection for this particular record; readers are referred to the TCEQ Records Services: https://www.tceq.texas.gov/agency/data/records-services/reqinfo.html						

TCEQ LPST Report

Map Key	Number of Records	Direction	Distance (mi/ft)	Elev/Diff (ft)	Site	DB

Ref No:	RN102457199	Reported Date:	10/11/2008
Closure Date:	11/04/2011	Entered Date:	05/27/2009
Discovered Date:	10/11/2008	TCEQ Region:	REGION 12 - HOUSTON
Rem Program:	LPST	Project Manager:	MBRATBER
Program:	1P - PRIVATIZATION CONTRACTOR		
Corrective Action Status:	6A - FINAL CONCURRENCE ISSUED		
Priority Status:	3.3 - GW IMPACT NON-PUBLIC/NON-DOMESTIC H2O SUPPLY WELL W/IN.25mi		

TCEQ Map Data

Region:	REGION 12 - HOUSTON	Horz Meth:	ADDMAT_NUM
X:	-95.475648116	Horz Acc:	-9999
Y:	29.810724600000015	Horz Org:	TCEQ
Horz Ref:	PST_TANK	Horz Datum:	NAD83
Horz Date:	20090527	Horz Desc:	

22	2 of 3	NNW	0.12 / 632.74	75.48 / 4	ANTOINE CITGO MINI MART 2099 ANTOINE DR HOUSTON TX 77055	UST

Facility ID:	104601
PST ID No:	69033
UST Fin Assu Req (Web):	No
Facility Status (Web):	ACTIVE
No of Active USTs (Web):	2
No of Active ASTs (Web):	0
Fac Exempt Status (Web):	No
Facility Type (Web):	RETAIL
Fac Begin Date (Web):	10/20/1996
Historical Documents:	ERIS does not have a document collection for this particular record; readers are referred to the TCEQ Records Services: https://www.tceq.texas.gov/agency/data/records-services/reqinfo.html
Note:	Documents related to facilities in Texas can be searched on TCEQ Records Online Central File Room (CFR): https://records.tceq.texas.gov/cs/idcplg?IdcService=TCEQ_SEARCH Basic information, including RN numbers, for facilities in TX can be searched on the TCEQ Central Registry: https://www15.tceq.texas.gov/crpub/ Information about how to use these resources can be found here: https://www.tceq.texas.gov/assets/public/agency/How-to-Use-Central-File-Room-Online.pdf
Data Source:	Raw Data - UST Extract (Web); Petroleum Storage Tank (as of 18 March, 2020) (Map)

Application Information (as of August 7, 2024)

Applicatn Rec Dt:	02/22/2021	Signature Title:	REP
Signature Dt:	02/15/2021	Signature Role:	LEGAL AUTH REP OWNER
Signature Company:		Signature First Nm:	ALI
Enforcement Action:	No	Signature Mid Nm:	
Enforce Action Dt:		Signature Last Nm:	KARIM

Contact Information (as of August 7, 2024)

Fac Cnt First Nm:	SALIM	Fac Cnt M Addr Dlv:	
Fac Cnt Middle Nm:		Fac Cnt M Addr Int D:	
Fac Cnt Last Nm:	SADROO	Fac Cont M City:	
Fac Cnt Title:		Fac Cont M State:	
Fac Cnt Org Nm:	ANTOINE CITGO MINI MART	Fac Cont M Zip:	
Fac Cnt Phone No Cd:	713	Fac Cont M Zip Ext:	
Fac Cnt Phone No:	9578700	Fac Cont Fax No Cd:	
Fac Cnt Phn No Ext:	0	Fac Cont Fax No:	
Fac Cnt Email:		Fac Cont Fax No Ext:	
Addr Deliverable:			

Owner Details (as of August 7, 2024)

Princ ID:	249461842017047	Mail Addr (Deliv):	2099 ANTOINE DR

Map Key	Number of Records	Direction	Distance (mi/ft)	Elev/Diff (ft)	Site	DB
Additional ID:	955814142002155				Mail Addr (Int Del):	
Owner CN:	CN605314814				Mai City:	HOUSTON
Comp/Own Last Nm:	TAN BUSINESS INC				Mail State:	TX
Owner First Nm:					Mail Zip:	77055
Middle Nm:					Mail Zip Ext:	1829
Owner Eff Begin Dt:	02/01/2017				Addr For Pst Cd:	
Owner Type Cd:	CO				Addr Country Cd:	
Owner Type:	Corporation/Company				Phone No Ctry Cd:	1
State Tax ID:	32061004118				Phone Area Cd:	713
Cnt Orgn Nm:	TAN BUSINESS INC				Phone No:	9578700
Cnt Role:	OWNOPRCON				Phone Ext:	0
Cnt First Nm:	TAJDEEN				Fax No Country Cd:	
Cnt Middle Nm:					Fax Area Cd:	
Cnt Last Nm:	MAKNOJIA				Fax No:	
Cnt Title:					Fax Ext:	
Email:						

Operator Details (as of August 7, 2024)

Princ ID:	249461842017047	Cnt First Nm:	TAJDEEN
Additional ID:	955814142002155	Cnt Middle Nm:	
Operator CN:	CN605314814	Cnt Role:	OWNOPRCON
Comp/Opr Last Nm:	TAN BUSINESS INC	Cnt Organization Nm:	TAN BUSINESS INC
Operator First Nm:		Mail Addr (Delivery):	2099 ANTOINE DR
Operator Middle Nm:		Addr Int (Delivery):	
Oper Efft Begin Dt:	02/01/2017	Mailing City:	HOUSTON
Operator Type Cd:	CO	Mailing State:	TX
Operator Type Desc:	Corporation/Company	Mailing Zip:	77055
Cnt Last Nm:	MAKNOJIA	Mailing Zip Ext:	1829
Cnt Title:		Addr Foreign Pst Cd:	
Phone No Country:	1	Address Country Cd:	
Phone Area Cd:	713	Fax No Country:	
Phone No:	9578700	Fax Area Cd:	
Phone Ext:	0	Fax No:	
Email:		Fax Ext:	

Self-Certification Details (as of August 7, 2024)

Fac ID:	104601
Self Cert ID:	176545
Signature Dt:	04/29/2003
Signature Nm:	ROBERT MUIR
Signature Title:	V.P FACILITIES MGMT.
Signature Type Role:	LEGAL AUTH REP OWNER
Filing Status:	RENEWAL
Registration Self-Certification:	YES
Fac Fees Self-Certification:	YES
Fin Assurance Self-Cert:	YES
Tech Standards Self-Cert:	YES
Delivery Certificate Expire:	05/31/2004
Reporting Method Cd:	
Reporting Method Desc:	
Tank Corr Protect Compl:	
Piping Corr Protect Compl:	
Comp Release Detect Compl:	
Piping Release Detect Compl:	
Spill Prev & Overfill Compl:	
Fac ID:	104601
Self Cert ID:	176550
Signature Dt:	05/13/2008
Signature Nm:	CRAIG SCOTTON
Signature Title:	DIR OF PETRO SVCS
Signature Type Role:	LEGAL AUTH REP OWNER
Filing Status:	RENEWAL
Registration Self-Certification:	YES
Fac Fees Self-Certification:	YES

Map Key	Number of Records	Direction	Distance (mi/ft)	Elev/Diff (ft)	Site	DB
Fin Assurance Self-Cert:		YES				
Tech Standards Self-Cert:		YES				
Delivery Certificate Expire:		05/31/2009				
Reporting Method Cd:						
Reporting Method Desc:						
Tank Corr Protect Compl:						
Piping Corr Protect Compl:						
Comp Release Detect Compl:						
Piping Release Detect Compl:						
Spill Prev & Overfill Compl:						
Fac ID:		104601				
Self Cert ID:		176546				
Signature Dt:		05/05/2004				
Signature Nm:		ROBERT MUIR				
Signature Title:		V.P FACILITIES MGMT.				
Signature Type Role:		LEGAL AUTH REP OWNER				
Filing Status:		RENEWAL				
Registration Self-Certification:		YES				
Fac Fees Self-Certification:		YES				
Fin Assurance Self-Cert:		YES				
Tech Standards Self-Cert:		YES				
Delivery Certificate Expire:		05/31/2005				
Reporting Method Cd:						
Reporting Method Desc:						
Tank Corr Protect Compl:						
Piping Corr Protect Compl:						
Comp Release Detect Compl:						
Piping Release Detect Compl:						
Spill Prev & Overfill Compl:						
Fac ID:		104601				
Self Cert ID:		301044				
Signature Dt:		03/05/2018				
Signature Nm:		SOMI MAREDIA				
Signature Title:		REP				
Signature Type Role:		LEGAL AUTH REP OWNER				
Filing Status:		RENEWAL				
Registration Self-Certification:		YES				
Fac Fees Self-Certification:		YES				
Fin Assurance Self-Cert:		YES				
Tech Standards Self-Cert:		YES				
Delivery Certificate Expire:		03/31/2019				
Reporting Method Cd:		P				
Reporting Method Desc:		Papers				
Tank Corr Protect Compl:		YES				
Piping Corr Protect Compl:		YES				
Comp Release Detect Compl:		YES				
Piping Release Detect Compl:		YES				
Spill Prev & Overfill Compl:		YES				
Fac ID:		104601				
Self Cert ID:		282287				
Signature Dt:		02/10/2017				
Signature Nm:		ALI MOMIN				
Signature Title:		REP				
Signature Type Role:		LEGAL AUTH REP OWNER				
Filing Status:		INITIAL				
Registration Self-Certification:		YES				
Fac Fees Self-Certification:		YES				
Fin Assurance Self-Cert:		YES				
Tech Standards Self-Cert:		YES				
Delivery Certificate Expire:		03/31/2018				
Reporting Method Cd:		P				
Reporting Method Desc:		Papers				
Tank Corr Protect Compl:		YES				
Piping Corr Protect Compl:		YES				
Comp Release Detect Compl:		YES				
Piping Release Detect Compl:		YES				

Map Key	Number of Records	Direction	Distance (mi/ft)	Elev/Diff (ft)	Site	DB
Spill Prev & Overfill Compl:		YES				
Fac ID:		104601				
Self Cert ID:		265493				
Signature Dt:		02/17/2016				
Signature Nm:		ALI MOMIN				
Signature Title:		REP				
Signature Type Role:		LEGAL AUTH REP OWNER				
Filing Status:		RENEWAL				
Registration Self-Certification:		YES				
Fac Fees Self-Certification:		YES				
Fin Assurance Self-Cert:		YES				
Tech Standards Self-Cert:		YES				
Delivery Certificate Expire:		02/28/2017				
Reporting Method Cd:		P				
Reporting Method Desc:		Papers				
Tank Corr Protect Compl:		YES				
Piping Corr Protect Compl:		YES				
Comp Release Detect Compl:		YES				
Piping Release Detect Compl:		YES				
Spill Prev & Overfill Compl:		YES				
Fac ID:		104601				
Self Cert ID:		176554				
Signature Dt:		05/07/2012				
Signature Nm:		CRAIG E SCOTTON				
Signature Title:		ENVIRONMENTAL MANAGE				
Signature Type Role:		LEGAL AUTH REP OWNER				
Filing Status:		RENEWAL				
Registration Self-Certification:		YES				
Fac Fees Self-Certification:		YES				
Fin Assurance Self-Cert:		YES				
Tech Standards Self-Cert:		YES				
Delivery Certificate Expire:		05/31/2013				
Reporting Method Cd:						
Reporting Method Desc:						
Tank Corr Protect Compl:						
Piping Corr Protect Compl:						
Comp Release Detect Compl:						
Piping Release Detect Compl:						
Spill Prev & Overfill Compl:						
Fac ID:		104601				
Self Cert ID:		176551				
Signature Dt:		05/29/2009				
Signature Nm:		CRAIG SCOTTON				
Signature Title:		DIR OF PETRO SER				
Signature Type Role:		LEGAL AUTH REP OWNER				
Filing Status:		RENEWAL				
Registration Self-Certification:		YES				
Fac Fees Self-Certification:		YES				
Fin Assurance Self-Cert:		YES				
Tech Standards Self-Cert:		YES				
Delivery Certificate Expire:		05/31/2010				
Reporting Method Cd:						
Reporting Method Desc:						
Tank Corr Protect Compl:						
Piping Corr Protect Compl:						
Comp Release Detect Compl:						
Piping Release Detect Compl:						
Spill Prev & Overfill Compl:						
Fac ID:		104601				
Self Cert ID:		176543				
Signature Dt:		12/28/2000				
Signature Nm:		RED KLUCK				
Signature Title:		ENVIRO MGR				
Signature Type Role:		LEGAL AUTH REP OWNER				
Filing Status:		INITIAL				

Map Key	Number of Records	Direction	Distance (mi/ft)	Elev/Diff (ft)	Site	DB
Registration Self-Certification:		YES				
Fac Fees Self-Certification:		YES				
Fin Assurance Self-Cert:		YES				
Tech Standards Self-Cert:		YES				
Delivery Certificate Expire:		05/31/2002				
Reporting Method Cd:						
Reporting Method Desc:						
Tank Corr Protect Compl:						
Piping Corr Protect Compl:						
Comp Release Detect Compl:						
Piping Release Detect Compl:						
Spill Prev & Overfill Compl:						
Fac ID:		104601				
Self Cert ID:		403123				
Signature Dt:		03/11/2024				
Signature Nm:		MAHEDI MAKNOJIA				
Signature Title:		REPRESENTATIVE				
Signature Type Role:		LEGAL AUTH REP OWNER				
Filing Status:		RENEWAL				
Registration Self-Certification:		YES				
Fac Fees Self-Certification:		YES				
Fin Assurance Self-Cert:		YES				
Tech Standards Self-Cert:		YES				
Delivery Certificate Expire:		03/31/2025				
Reporting Method Cd:		P				
Reporting Method Desc:		Papers				
Tank Corr Protect Compl:		YES				
Piping Corr Protect Compl:		YES				
Comp Release Detect Compl:		YES				
Piping Release Detect Compl:		YES				
Spill Prev & Overfill Compl:		YES				
Fac ID:		104601				
Self Cert ID:		248961				
Signature Dt:		02/15/2015				
Signature Nm:		ALI MOMIN				
Signature Title:		REP				
Signature Type Role:		LEGAL AUTH REP OPERATOR				
Filing Status:		RENEWAL				
Registration Self-Certification:		YES				
Fac Fees Self-Certification:		YES				
Fin Assurance Self-Cert:		YES				
Tech Standards Self-Cert:		YES				
Delivery Certificate Expire:		02/29/2016				
Reporting Method Cd:		P				
Reporting Method Desc:		Papers				
Tank Corr Protect Compl:		YES				
Piping Corr Protect Compl:		YES				
Comp Release Detect Compl:		YES				
Piping Release Detect Compl:		YES				
Spill Prev & Overfill Compl:		YES				
Fac ID:		104601				
Self Cert ID:		220449				
Signature Dt:		05/29/2013				
Signature Nm:		HASAN ALI				
Signature Title:		MEMBER				
Signature Type Role:		OWNER				
Filing Status:		RENEWAL				
Registration Self-Certification:		YES				
Fac Fees Self-Certification:		YES				
Fin Assurance Self-Cert:		YES				
Tech Standards Self-Cert:		YES				
Delivery Certificate Expire:		02/28/2014				
Reporting Method Cd:		P				
Reporting Method Desc:		Papers				
Tank Corr Protect Compl:		YES				
Piping Corr Protect Compl:		YES				

Map Key	Number of Records	Direction	Distance (mi/ft)	Elev/Diff (ft)	Site	DB
Comp Release Detect Compl:		NO				
Piping Release Detect Compl:		YES				
Spill Prev & Overfill Compl:		NO				
Fac ID:		104601				
Self Cert ID:		318629				
Signature Dt:		03/22/2019				
Signature Nm:		SOMI MAREDIA				
Signature Title:		REP				
Signature Type Role:		LEGAL AUTH REP OWNER				
Filing Status:		RENEWAL				
Registration Self-Certification:		YES				
Fac Fees Self-Certification:		YES				
Fin Assurance Self-Cert:		YES				
Tech Standards Self-Cert:		YES				
Delivery Certificate Expire:		03/31/2020				
Reporting Method Cd:		P				
Reporting Method Desc:		Papers				
Tank Corr Protect Compl:		YES				
Piping Corr Protect Compl:		YES				
Comp Release Detect Compl:		YES				
Piping Release Detect Compl:		YES				
Spill Prev & Overfill Compl:		YES				
Fac ID:		104601				
Self Cert ID:		231431				
Signature Dt:		01/05/2014				
Signature Nm:		HASANALI BUDHWANI				
Signature Title:		MEMBER				
Signature Type Role:		OWNER				
Filing Status:		RENEWAL				
Registration Self-Certification:		YES				
Fac Fees Self-Certification:		YES				
Fin Assurance Self-Cert:		YES				
Tech Standards Self-Cert:		YES				
Delivery Certificate Expire:		02/28/2015				
Reporting Method Cd:		P				
Reporting Method Desc:		Papers				
Tank Corr Protect Compl:		YES				
Piping Corr Protect Compl:		YES				
Comp Release Detect Compl:		YES				
Piping Release Detect Compl:		YES				
Spill Prev & Overfill Compl:		YES				
Fac ID:		104601				
Self Cert ID:		176549				
Signature Dt:		05/04/2007				
Signature Nm:		CRAIG E SCOTTON				
Signature Title:		DIRECTOR PETROLEUM M				
Signature Type Role:		LEGAL AUTH REP OWNER				
Filing Status:		RENEWAL				
Registration Self-Certification:		YES				
Fac Fees Self-Certification:		YES				
Fin Assurance Self-Cert:		YES				
Tech Standards Self-Cert:		YES				
Delivery Certificate Expire:		05/31/2008				
Reporting Method Cd:						
Reporting Method Desc:						
Tank Corr Protect Compl:						
Piping Corr Protect Compl:						
Comp Release Detect Compl:						
Piping Release Detect Compl:						
Spill Prev & Overfill Compl:						
Fac ID:		104601				
Self Cert ID:		176547				
Signature Dt:		05/05/2005				
Signature Nm:		ROBERT MUIR				
Signature Title:		V.P. FACILITIES MGMT				

Map Key	Number of Records	Direction	Distance (mi/ft)	Elev/Diff (ft)	Site	DB
Signature Type Role:		LEGAL AUTH REP OWNER				
Filing Status:		RENEWAL				
Registration Self-Certification:		YES				
Fac Fees Self-Certification:		YES				
Fin Assurance Self-Cert:		YES				
Tech Standards Self-Cert:		YES				
Delivery Certificate Expire:		05/31/2006				
Reporting Method Cd:						
Reporting Method Desc:						
Tank Corr Protect Compl:						
Piping Corr Protect Compl:						
Comp Release Detect Compl:						
Piping Release Detect Compl:						
Spill Prev & Overfill Compl:						
Fac ID:		104601				
Self Cert ID:		351020				
Signature Dt:		02/15/2021				
Signature Nm:		ALI KARIM				
Signature Title:		REP				
Signature Type Role:		LEGAL AUTH REP OWNER				
Filing Status:		RENEWAL				
Registration Self-Certification:		YES				
Fac Fees Self-Certification:		YES				
Fin Assurance Self-Cert:		YES				
Tech Standards Self-Cert:		YES				
Delivery Certificate Expire:		03/31/2022				
Reporting Method Cd:		P				
Reporting Method Desc:		Papers				
Tank Corr Protect Compl:		YES				
Piping Corr Protect Compl:		YES				
Comp Release Detect Compl:		YES				
Piping Release Detect Compl:		YES				
Spill Prev & Overfill Compl:		YES				
Fac ID:		104601				
Self Cert ID:		176544				
Signature Dt:		04/24/2002				
Signature Nm:		RED KLUCK				
Signature Title:						
Signature Type Role:		LEGAL AUTH REP OWNER				
Filing Status:		RENEWAL				
Registration Self-Certification:		YES				
Fac Fees Self-Certification:		YES				
Fin Assurance Self-Cert:		YES				
Tech Standards Self-Cert:		YES				
Delivery Certificate Expire:		05/31/2003				
Reporting Method Cd:						
Reporting Method Desc:						
Tank Corr Protect Compl:						
Piping Corr Protect Compl:						
Comp Release Detect Compl:						
Piping Release Detect Compl:						
Spill Prev & Overfill Compl:						
Fac ID:		104601				
Self Cert ID:		385408				
Signature Dt:		03/08/2023				
Signature Nm:		MURAD SAMNANI				
Signature Title:		REPRESENTATIVE				
Signature Type Role:		LEGAL AUTH REP OWNER				
Filing Status:		RENEWAL				
Registration Self-Certification:		YES				
Fac Fees Self-Certification:		YES				
Fin Assurance Self-Cert:		YES				
Tech Standards Self-Cert:		YES				
Delivery Certificate Expire:		03/31/2024				
Reporting Method Cd:		E				
Reporting Method Desc:		E				

Map Key	Number of Records	Direction	Distance (mi/ft)	Elev/Diff (ft)	Site	DB
Tank Corr Protect Compl:		YES				
Piping Corr Protect Compl:		YES				
Comp Release Detect Compl:		YES				
Piping Release Detect Compl:		YES				
Spill Prev & Overfill Compl:		YES				
Fac ID:		104601				
Self Cert ID:		176553				
Signature Dt:		05/06/2011				
Signature Nm:		CRAIG E SCOTTON				
Signature Title:		DIR OF PET SRVS.				
Signature Type Role:		LEGAL AUTH REP OWNER				
Filing Status:		RENEWAL				
Registration Self-Certification:		YES				
Fac Fees Self-Certification:		YES				
Fin Assurance Self-Cert:		YES				
Tech Standards Self-Cert:		YES				
Delivery Certificate Expire:		05/31/2012				
Reporting Method Cd:						
Reporting Method Desc:						
Tank Corr Protect Compl:						
Piping Corr Protect Compl:						
Comp Release Detect Compl:						
Piping Release Detect Compl:						
Spill Prev & Overfill Compl:						
Fac ID:		104601				
Self Cert ID:		176552				
Signature Dt:		04/30/2010				
Signature Nm:		CRAIG SCOTTON				
Signature Title:		DIR OF PET SVCS				
Signature Type Role:		LEGAL AUTH REP OWNER				
Filing Status:		RENEWAL				
Registration Self-Certification:		YES				
Fac Fees Self-Certification:		YES				
Fin Assurance Self-Cert:		YES				
Tech Standards Self-Cert:		YES				
Delivery Certificate Expire:		05/31/2011				
Reporting Method Cd:						
Reporting Method Desc:						
Tank Corr Protect Compl:						
Piping Corr Protect Compl:						
Comp Release Detect Compl:						
Piping Release Detect Compl:						
Spill Prev & Overfill Compl:						
Fac ID:		104601				
Self Cert ID:		176548				
Signature Dt:		05/01/2006				
Signature Nm:		ROBERT MUIR				
Signature Title:		V.P. FACILITIES MGMT				
Signature Type Role:		LEGAL AUTH REP OWNER				
Filing Status:		RENEWAL				
Registration Self-Certification:		YES				
Fac Fees Self-Certification:		YES				
Fin Assurance Self-Cert:		YES				
Tech Standards Self-Cert:		YES				
Delivery Certificate Expire:		05/31/2007				
Reporting Method Cd:						
Reporting Method Desc:						
Tank Corr Protect Compl:						
Piping Corr Protect Compl:						
Comp Release Detect Compl:						
Piping Release Detect Compl:						
Spill Prev & Overfill Compl:						
Fac ID:		104601				
Self Cert ID:		366733				
Signature Dt:		02/03/2022				

Map Key	Number of Records	Direction	Distance (mi/ft)	Elev/Diff (ft)	Site	DB
Signature Nm:		MURAD SAMNANI				
Signature Title:		REPRESENTATIVE				
Signature Type Role:		LEGAL AUTH REP OWNER				
Filing Status:		RENEWAL				
Registration Self-Certification:		YES				
Fac Fees Self-Certification:		YES				
Fin Assurance Self-Cert:		YES				
Tech Standards Self-Cert:		YES				
Delivery Certificate Expire:		03/31/2023				
Reporting Method Cd:		E				
Reporting Method Desc:		E				
Tank Corr Protect Compl:		YES				
Piping Corr Protect Compl:		YES				
Comp Release Detect Compl:		YES				
Piping Release Detect Compl:		YES				
Spill Prev & Overfill Compl:		YES				
Fac ID:		104601				
Self Cert ID:		333411				
Signature Dt:		02/10/2020				
Signature Nm:		ALI KARIM				
Signature Title:		REP				
Signature Type Role:		LEGAL AUTH REP OWNER				
Filing Status:		RENEWAL				
Registration Self-Certification:		YES				
Fac Fees Self-Certification:		YES				
Fin Assurance Self-Cert:		YES				
Tech Standards Self-Cert:		YES				
Delivery Certificate Expire:		03/31/2021				
Reporting Method Cd:		P				
Reporting Method Desc:		Papers				
Tank Corr Protect Compl:		YES				
Piping Corr Protect Compl:		YES				
Comp Release Detect Compl:		YES				
Piping Release Detect Compl:		YES				
Spill Prev & Overfill Compl:		YES				

Construction Notification (as of August 7, 2024)

Noc ID:	16775	Signature Dt:	
Fac ID:	104601	Sign First Nm:	
Historic Track No:	M90310003	Sign Middle Nm:	
Form Received Dt:		Signature Last Nm:	
Applica Rec'ed Dt:	03/10/2009	Signature Company:	
Sched Constrn Dt:	03/23/2009	Signature Title:	
Ust Stage I:	No	Signature Role:	
Ust Improvement:	Yes	Ast Stage I:	No
Ust Installation:	No	Ast Installation:	No
Ust Removal:	No	Waiver Flg:	No
Ust Repair:	No	Late Filing Flg:	Yes
Ust Return to Service:	No		
Ust Replacement:	No		
Ust Abandonment:	No		
Ownr Nm at Time of Construct:			
Owner Cn at Time of Construct:			
Owner Ar at Time of Construct:	1665		
General Desc:			

Tank Information (as of August 7, 2024)

UST ID:	181723	Status Begin Dt:	10/20/1996
Fac ID:	104601	Empty:	NO
Tank ID:	1	Regulatory Status:	FULLY REGULATED
No of Compartments:	1	Internal Protection:	
Installation Dt:	10/20/1996	Design Single Wall:	YES
Registration Dt:	11/04/1996	Design Double Wall:	NO
Capacity (gal):	19975	Pip Dsgn Sngl Wll:	NO

Map Key	Number of Records	Direction	Distance (mi/ft)	Elev/Diff (ft)	Site	DB
Status:	IN USE			Pip Dsgn Dble Wll:	YES	
<u>Tank Material (as of August 7, 2024)</u>						
Steel:		NO				
FRP (Fibergla Reinfor Plastic):		NO				
Composite (Steel w/Ext FRP):		YES				
Concrete:		NO				
Steel w/External Jacket:		NO				
Steel w/External Polyurethane:		NO				
<u>Tank External Containment (as of August 7, 2024)</u>						
Tnk Ext Contain Nonmetallic:		NO				
Tnk Ext Contain Synthetic		NO				
Tank:						
Tnk Ext Contain Rigid Trench:		NO				
<u>Tank Corrosion Protection Method (as of August 7, 2024)</u>						
External Dielectric:		NO				
Cathodic Protection-Fact Inst:		NO				
Cathodic Protection-Field Inst:		NO				
Composite Tank:		YES				
Coated Tank:		NO				
FRP Tank or Piping:		NO				
External Nonmetallic Jacket:		NO				
Unnecessary per Corr Protect Specialist:		NO				
<u>UST Tank Compartment (as of August 7, 2024)</u>						
UST Comprt ID:	171199			Substance Stored 1:	GASOLINE	
Compartment ID:	A			Substance Stored 2:		
Capacity (gallons):	19975			Substance Stored 3:		
UST ID:		181723				
<u>Compartment Release Detection (as of August 7, 2024)</u>						
Vapor Monitoring:		NO				
Groundwater Monitoring:		NO				
Monitoring of Barrier:		NO				
Auto Tnk Gauge Test & Inv Ctrl:		YES				
Interstitial Monitor w/ Sec:		NO				
Weekly Manual Gauging:		NO				
Monthly Tank Gauging:		NO				
SIR & Inventory Control:		NO				
<u>Spill and Overfill Prevention (as of August 7, 2024)</u>						
Tight Fill Fit Container/Bucket:		YES				
Factory Spill Container/Bucket:		YES				
Delivery Shut-Off Valve:		YES				
Flow Restrictor Valve:		NO				
Alarm(set@<=90%) w/3a or 3b):		NO				
N/A-All Deliver to Tank<=25 gal:		NO				
Comp Release Detect Compli:		YES				
Piping Release Detect Compl:		YES				
Spill/Overfill Prevent Compli:		YES				
Comp Release Detect. Vary:		NO				
Piping Release Detect Vary:		NO				
Spill/Overfill Prevent. Variance:		NO				

Map Key	Number of Records	Direction	Distance (mi/ft)	Elev/Diff (ft)	Site	DB

Stage 1 Vapor Recovery: TWO POINT SYSTEM
 Stage 1 Installation Dt:

Piping Release Detection (as of August 7, 2024)

Vapor Monitoring: NO
 Groundwater Monitoring: NO
 Secondary Barrier Monitoring: NO
 Interstitial Monitoring: NO
 Monthly Piping Tightness Test: YES
 Annual Test/Electro Monitor: NO
 Triennial Tightness Test: NO
 Auto Line Leak Detector: YES
 SIR & Inventory Control: NO
 Exempt System Suction: NO

Piping External Containment (as of August 7, 2024)

Factory Nonmetal Jacket: NO
 Synth Tnk Pit/Pipe-Tren Lnr: NO
 Tank Vault/Rigid Trench Liner: NO
 Piping Type Cd: P
 Piping Type Desc: Pressurized

Piping Material (as of August 7, 2024)

Steel: NO
 FRP (Fibergla Reinfor Plastic): NO
 Concrete: NO
 Steel w/External Jacket: NO
 Nonmetallic Flexible Piping: YES

Piping Connectors & Valves (as of August 7, 2024)

Shear/Impact Valves: NO
 Steel Swing-joints: NO
 Flexible Connectors: NO

Piping Corrosion Protection Method (as of August 7, 2024)

External Dielectric: NO
 Cathodic Protection-Fact Inst: NO
 Cathodic Protection-Field Inst: NO
 Frp Tank or Piping: NO
 Nonmetallic Flexible Piping: YES
 Open Area/2nd Containment: NO
 Dual Protected: NO
 Unec per Corr Protect Spc: NO
 Tank Corr Protect Compliance: YES
 Piping Corr Protect Compli: YES
 Tank Corr Protect Variance: NO
 Piping Corr Protect Variance: NO
 Temp Out of Service Comp: YES
 Technical Compliance: NO
 Tank Tested: YES
 Installation Signature Dt: 10/31/1996

Tank Information (as of August 7, 2024)

UST ID:	181724	Status Begin Dt:	10/20/1996
Fac ID:	104601	Empty:	NO
Tank ID:	2	Regulatory Status:	FULLY REGULATED

Map Key	Number of Records	Direction	Distance (mi/ft)	Elev/Diff (ft)	Site	DB
No of Compartments:	1				Internal Protection:	
Installation Dt:	10/20/1996				Design Single Wall:	YES
Registration Dt:	11/04/1996				Design Double Wall:	NO
Capacity (gal):	10152				Pip Dsgn Sngl Wll:	NO
Status:	IN USE				Pip Dsgn Dble Wll:	YES

Tank Material (as of August 7, 2024)

Steel:	NO
FRP (Fibergla Reinfor Plastic):	NO
Composite (Steel w/Ext FRP):	YES
Concrete:	NO
Steel w/External Jacket:	NO
Steel w/External Polyurethane:	NO

Tank External Containment (as of August 7, 2024)

Tnk Ext Contain Nonmetallic:	NO
Tnk Ext Contain Synthetic Tank:	NO
Tnk Ext Contain Rigid Trench:	NO

Tank Corrosion Protection Method (as of August 7, 2024)

External Dielectric:	NO
Cathodic Protection-Fact Inst:	NO
Cathodic Protection-Field Inst:	NO
Composite Tank:	YES
Coated Tank:	NO
FRP Tank or Piping:	NO
External Nonmetallic Jacket:	NO
Unnecessary per Corr Protect Specialist:	NO

UST Tank Compartment (as of August 7, 2024)

UST Comprt ID:	171200	Substance Stored 1:	GASOLINE
Compartment ID:	A	Substance Stored 2:	
Capacity (gallons):	10152	Substance Stored 3:	
UST ID:	181724		

Compartment Release Detection (as of August 7, 2024)

Vapor Monitoring:	NO
Groundwater Monitoring:	NO
Monitoring of Barrier:	NO
Auto Tnk Gauge Test & Inv Ctrl:	YES
Interstitial Monitor w/ Sec:	NO
Weekly Manual Gauging:	NO
Monthly Tank Gauging:	NO
SIR & Inventory Control:	NO

Spill and Overfill Prevention (as of August 7, 2024)

Tight Fill Fit Container/Bucket:	YES
Factory Spill Container/Bucket:	YES
Delivery Shut-Off Valve:	YES
Flow Restrictor Valve:	NO
Alarm(set@<=90%) w/3a or 3b):	NO
N/A-All Deliver to Tank<=25 gal:	NO
Comp Release Detect Compli:	YES
Piping Release Detect Compl:	YES

Map Key	Number of Records	Direction	Distance (mi/ft)	Elev/Diff (ft)	Site	DB
Spill/Overfill Prevent Compli:		YES				
Comp Release Detect. Vary:		NO				
Piping Release Detect Vary:		NO				
Spill/Overfill Prevent. Variance:		NO				
Stage 1 Vapor Recovery:		TWO POINT SYSTEM				
Stage 1 Installation Dt:						

Piping Release Detection (as of August 7, 2024)

Vapor Monitoring:	NO
Groundwater Monitoring:	NO
Secondary Barrier Monitoring:	NO
Interstitial Monitoring:	NO
Monthly Piping Tightness Test:	YES
Annual Test/Electro Monitor:	NO
Triennial Tightness Test:	NO
Auto Line Leak Detector:	YES
SIR & Inventory Control:	NO
Exempt System Suction:	NO

Piping External Containment (as of August 7, 2024)

Factory Nonmetal Jacket:	NO
Synth Tnk Pit/Pipe-Tren Lnr:	NO
Tank Vault/Rigid Trench Liner:	NO
Piping Type Cd:	P
Piping Type Desc:	Pressurized

Piping Material (as of August 7, 2024)

Steel:	NO
FRP (Fibergla Reinfor Plastic):	NO
Concrete:	NO
Steel w/External Jacket:	NO
Nonmetallic Flexible Piping:	YES

Piping Connectors & Valves (as of August 7, 2024)

Shear/Impact Valves:	NO
Steel Swing-joints:	NO
Flexible Connectors:	NO

Piping Corrosion Protection Method (as of August 7, 2024)

External Dielectric:	NO
Cathodic Protection-Fact Inst:	NO
Cathodic Protection-Field Inst:	NO
Frp Tank or Piping:	NO
Nonmetallic Flexible Piping:	YES
Open Area/2nd Containment:	NO
Dual Protected:	NO
Unec per Corr Protect Spc:	NO
Tank Corr Protect Compliance:	YES
Piping Corr Protect Compli:	YES
Tank Corr Protect Variance:	NO
Piping Corr Protect Variance:	NO
Temp Out of Service Comp:	NO
Technical Compliance:	NO
Tank Tested:	YES
Installation Signature Dt:	10/31/1996

Facility Billing Contacts (as of August 7, 2024)

Map Key	Number of Records	Direction	Distance (mi/ft)	Elev/Diff (ft)	Site	DB

Fac ID:	104601	Addr Deliverable:	YES
Additional ID:	955814142002155	Cnt First Nm:	TAJDEEN
Princ ID:	249461842017047	Cnt Middle Nm:	
Fac Nm:	ANTOINE CITGO MINI MART	Cnt Org Nm:	TAN BUSINESS INC
AR No:	78513	Mail Addr (Dlvry):	2099 ANTOINE DR
UST Fee Cd:		Mail Addr (Int Dlvry):	
AST Fee Cd:	U	Mail City:	HOUSTON
Cnt Last Nm:	MAKNOJIA	Mail State:	TX
Cnt Title:		Mail Zip:	77055
Phone Area Cd:	713	Mail Zip Ext:	1829
Phone No:	9578700	Fax Area Cd:	
Phone Ext:	0	Fax No:	
Email:		Fax No Ext:	

TCEQ GIS Data Details (as of March 18, 2020)

Fac ID:	69033	Horz Acc:	5
LPST ID:		Horz Ref:	
TDA PST ID:		Horz Dt:	2013/05/14 00:00:00+00
UST Type:	FULLY REGULATED	Horz Org:	UTA
Approved Dt:	2023/06/25 00:00:00+00	Horz Datum:	NAD83
Energy Act:	Yes	X:	-95.475602968
No. of Active UST:	2	Y:	29.810694796
RN:	RN102457199	Long Dd:	-95.47561
TCEQ Region:	REGION 12 - HOUSTON	Lat Dd:	29.8107
Horz Meth:	GPS_DIFF		
Fac Nm:	ANTOINE CITGO MINI MART		
Address:	2099 ANTOINE DR		
City:	HOUSTON		
State:	TX		
Zip:	77055		
County:	HARRIS		
Phys Loc Desc:			

22	3 of3	NNW	0.12 / 632.74	75.48 / 4	ANTOINE CITGO MINI MART 2099 ANTOINE DR HOUSTON TX	NOV

RN No:	RN102457199	State:	
TCEQ Region:	HARRIS	Zip Code:	
Physical Location:		Zip Plus 4:	
Address:	2099 ANTOINE DR	Lat Dec Coord No:	29.810561
City:		Long Dec Coord No:	-95.475579
Near City:	HOUSTON		
Regulated Entity Name (OD):	ANTOINE CITGO MINI MART		
Physical Location (OD):	2099 ANTOINE DR		
Physical City (OD):	HOUSTON		
Physical Zip (OD):	77055		
County (OD):	HARRIS		
Latitude (OD):			
Longitude (OD):			
Data Source:	TCEQ NOV (Info Request); TCEQ NOV (Open Data List); TCEQ NOV (Open Data List)		

Violation Details

Track ID:	842839	Business:	
Customer No:	CN605314814	Media:	WASTE
Customer:	T.A.N. BUSINESS, INC.	Method:	
Contact Title:		Notice Type:	NOV
Contact:		Nov Date:	25-JUN-23
Investigation No:	000000001898011	Rule Citation:	334.49(c)(4)(C)
Investigation Status:		Geo Loc ID:	
Status Dt:	25-JUN-23	Mail Addr:	2099 ANTOINE DR
Status Cd:	RESOLVED	Mail City:	HOUSTON
Start Dt:	26-APR-23	Mail State:	TX

Map Key	Number of Records	Direction	Distance (mi/ft)	Elev/Diff (ft)	Site	DB
End Dt:	26-APR-23			Zip Code:	77055-1829	
Cat Cd:	B			Region:	REGION 12 - HOUSTON	
Actv Cd:	STIEACT					
Violation Status:	APPROVED					
Violation Allegation:	Failure to test for operability and adequacy of protection within three to six months after installation and at a subsequent frequency of at least once every three years.					
Violation Resolution:	On April 27, 2023, a passing CP test conducted on April 27, 2023 by Don Love was submitted.					
Regulation:	30 TAC Chapter 334, SubChapter C					
Description:	All cathodic protection systems shall be inspected and tested for operability and adequacy of protection within three to six months after installation and at a subsequent frequency of at least once every three years.					
<u>Open Data Details</u>						
Customer No:						
Customer Name:						
Business Type:	RETAIL					
Media:						
Rule Citation:						
Investigation No:	1898011					
Investigation Approved Date:	Jun 25, 2023					
Notice of Violation ID:	792748632023176					
Violation Track No:						
Violation Status:						
Notice of Violation Date:	Jun 25, 2023					
Violation Category:						
Violation Allegation:						
Violation Resolution:						
Cat A Violation Tracking No:						
Cat A Violation Citations:						
Cat B Violation Tracking No:	842839					
Cat B Violation Citations:	334.49(c)(4)(C)					
Cat C Violation Tracking No:						
Cat C Violation Citations:						
Total Violation Count:	1					
Mailing Address:						
Mailing City:						
Mailing State:						
Mailing Zip Code:						
Tceq Region:	REGION 12 - HOUSTON					
Physical State:	TX					
Coordinates :						
Coordinates Address Based:						
Coordinates County Centroid :	POINT (-95.4740189296875 29.8628609609375)					

23	1 of 1	SW	0.12 / 643.39	69.37 / -2	7-ELEVEN STORE 41802 7411 LONG POINT RD HOUSTON TX 77055	UST
Facility ID:	137114					
PST ID No:	92023					
UST Fin Assu Req (Web):	No					
Facility Status (Web):	ACTIVE					
No of Active USTs (Web):	2					
No of Active ASTs (Web):						
Fac Exempt Status (Web):	No					
Facility Type (Web):						
Fac Begin Date (Web):	05/16/2022					
Historical Documents:	ERIS does not have a document collection for this particular record; readers are referred to the TCEQ Records Services: https://www.tceq.texas.gov/agency/data/records-services/reqinfo.html					
Note:	Documents related to facilities in Texas can be searched on TCEQ Records Online Central File Room (CFR): https://records.tceq.texas.gov/cs/idcplg?IdcService=TCEQ_SEARCH					
	Basic information, including RN numbers, for facilities in TX can be searched on the TCEQ Central Registry: https://www15.tceq.texas.gov/crpub/					
	Information about how to use these resources can be found here: https://www.tceq.texas.gov/assets/public/agency/How-to-Use-Central-File-Room-Online.pdf					
Data Source:	Raw Data - UST Extract (Web)					

Map Key	Number of Records	Direction	Distance (mi/ft)	Elev/Diff (ft)	Site	DB

Application Information (as of August 7, 2024)

Applicatn Rec Dt:		Signature Title:
Signature Dt:		Signature Role:
Signature Company:		Signature First Nm:
Enforcement Action:	No	Signature Mid Nm:
Enforce Action Dt:		Signature Last Nm:

Contact Information (as of August 7, 2024)

Fac Cnt First Nm:	PEGGIE	Fac Cnt M Addr Dlv:
Fac Cnt Middle Nm:		Fac Cnt M Addr Int D:
Fac Cnt Last Nm:	BETZ	Fac Cont M City:
Fac Cnt Title:		Fac Cont M State:
Fac Cnt Org Nm:	7 ELEVEN STORE 41802	Fac Cont M Zip:
Fac Cnt Phone No Cd:	972	Fac Cont M Zip Ext:
Fac Cnt Phone No:	8287805	Fac Cont Fax No Cd:
Fac Cnt Phn No Ext:	0	Fac Cont Fax No:
Fac Cnt Email:	PEGGIE.BETZ@7-11.COM	Fac Cont Fax No Ext:
Addr Deliverable:		

Owner Details (as of August 7, 2024)

Princ ID:	959578622001257	Mail Addr (Deliv):	PO BOX 711
Additional ID:	354489002021196	Mail Addr (Int Del):	
Owner CN:	CN600240329	Mai City:	DALLAS
Comp/Own Last Nm:	7-ELEVEN INC	Mail State:	TX
Owner First Nm:		Mail Zip:	75221
Middle Nm:		Mail Zip Ext:	0711
Owner Eff Begin Dt:	05/16/2022	Addr For Pst Cd:	
Owner Type Cd:	CO	Addr Country Cd:	
Owner Type:	Corporation/Company	Phone No Ctry Cd:	1
State Tax ID:	17510851318	Phone Area Cd:	210
Cnt Orgn Nm:	7-ELEVEN INC	Phone No:	5070913
Cnt Role:	OWNOPRCON	Phone Ext:	0
Cnt First Nm:	RAY	Fax No Country Cd:	
Cnt Middle Nm:		Fax Area Cd:	
Cnt Last Nm:	MCNIECE	Fax No:	
Cnt Title:	REGION COMPLIANCE MANAGER	Fax Ext:	
Email:	raymond.mcniece@7-11.com		

Operator Details (as of August 7, 2024)

Princ ID:	959578622001257	Cnt First Nm:	RAY
Additional ID:	354489002021196	Cnt Middle Nm:	
Operator CN:	CN600240329	Cnt Role:	OWNOPRCON
Comp/Opr Last Nm:	7-ELEVEN INC	Cnt Organization Nm:	7-ELEVEN INC
Operator First Nm:		Mail Addr (Delivery):	PO BOX 711
Operator Middle Nm:		Addr Int (Delivery):	
Oper Efft Begin Dt:	05/16/2022	Mailing City:	DALLAS
Operator Type Cd:	CO	Mailing State:	TX
Operator Type Desc:	Corporation/Company	Mailing Zip:	75221
Cnt Last Nm:	MCNIECE	Mailing Zip Ext:	0711
Cnt Title:	REGION COMPLIANCE MANAGER	Addr Foreign Pst Cd:	
Phone No Country:	1	Address Country Cd:	
Phone Area Cd:	210	Fax No Country:	
Phone No:	5070913	Fax Area Cd:	
Phone Ext:	0	Fax No:	
Email:	raymond.mcniece@7-11.com	Fax Ext:	

Self-Certification Details (as of August 7, 2024)

Fac ID: 137114

Map Key	Number of Records	Direction	Distance (mi/ft)	Elev/Diff (ft)	Site	DB
Self Cert ID:		400135				
Signature Dt:		01/22/2024				
Signature Nm:		RAYMOND MCNIECE				
Signature Title:		ENVIRONMENTAL MANAGER				
Signature Type Role:		LEGAL AUTH REP OWNER				
Filing Status:		RENEWAL				
Registration Self-Certification:		YES				
Fac Fees Self-Certification:		YES				
Fin Assurance Self-Cert:		YES				
Tech Standards Self-Cert:		YES				
Delivery Certificate Expire:		01/31/2025				
Reporting Method Cd:		E				
Reporting Method Desc:		E				
Tank Corr Protect Compl:		YES				
Piping Corr Protect Compl:		YES				
Comp Release Detect Compl:		YES				
Piping Release Detect Compl:		YES				
Spill Prev & Overfill Compl:		YES				
Fac ID:		137114				
Self Cert ID:		382983				
Signature Dt:		01/17/2023				
Signature Nm:		RAYMOND MCNIECE				
Signature Title:		ENVIRONMENTAL COMPLIANCE MGR				
Signature Type Role:		LEGAL AUTH REP OWNER				
Filing Status:		RENEWAL				
Registration Self-Certification:		YES				
Fac Fees Self-Certification:		YES				
Fin Assurance Self-Cert:		YES				
Tech Standards Self-Cert:		YES				
Delivery Certificate Expire:		01/31/2024				
Reporting Method Cd:		E				
Reporting Method Desc:		E				
Tank Corr Protect Compl:		YES				
Piping Corr Protect Compl:		YES				
Comp Release Detect Compl:		YES				
Piping Release Detect Compl:		YES				
Spill Prev & Overfill Compl:		YES				
Fac ID:		137114				
Self Cert ID:		371720				
Signature Dt:		05/19/2022				
Signature Nm:		RAYMOND MCNIECE				
Signature Title:		REGION COMP MNGR				
Signature Type Role:		LEGAL AUTH REP OWNER				
Filing Status:		INITIAL				
Registration Self-Certification:		YES				
Fac Fees Self-Certification:		YES				
Fin Assurance Self-Cert:		YES				
Tech Standards Self-Cert:		YES				
Delivery Certificate Expire:		01/31/2023				
Reporting Method Cd:		P				
Reporting Method Desc:		Papers				
Tank Corr Protect Compl:		YES				
Piping Corr Protect Compl:		YES				
Comp Release Detect Compl:		YES				
Piping Release Detect Compl:		YES				
Spill Prev & Overfill Compl:		YES				

Construction Notification (as of August 7, 2024)

Noc ID:	38516	Signature Dt:	07/13/2021
Fac ID:	137114	Sign First Nm:	TOM
Historic Track No:		Sign Middle Nm:	
Form Received Dt:	07/14/2021	Signature Last Nm:	BUONANNO
Applica Rec'ed Dt:	07/14/2021	Signature Company:	
Sched Constrn Dt:	08/13/2021	Signature Title:	PROJ MGR
Ust Stage I:	No	Signature Role:	

Map Key	Number of Records	Direction	Distance (mi/ft)	Elev/Diff (ft)	Site	DB
Ust Improvement:	No				Ast Stage I:	No
Ust Installation:	Yes				Ast Installation:	No
Ust Removal:	No				Waiver Flg:	No
Ust Repair:	No				Late Filing Flg:	No
Ust Return to Service:		No				
Ust Replacement:		No				
Ust Abandonment:		No				
Ownr Nm at Time of Construct:		7-ELEVEN INC				
Owner Cn at Time of Construct:		CN600240329				
Owner Ar at Time of Construct:						
General Desc:		INSTALL 2 NEW USTS 3 NEW NEW DISPENSERS AND ASSOCIATED PIPING				

Tank Information (as of August 7, 2024)

UST ID:	226206	Status Begin Dt:	05/16/2022
Fac ID:	137114	Empty:	NO
Tank ID:	1	Regulatory Status:	FULLY REGULATED
No of Compartments:	1	Internal Protection:	
Installation Dt:	05/16/2022	Design Single Wall:	NO
Registration Dt:	05/23/2022	Design Double Wall:	YES
Capacity (gal):	20000	Pip Dsgn Sngl Wll:	NO
Status:	IN USE	Pip Dsgn Dble Wll:	YES

Tank Material (as of August 7, 2024)

Steel:	NO
FRP (Fibergla Reinfor Plastic):	YES
Composite (Steel w/Ext FRP):	NO
Concrete:	NO
Steel w/External Jacket:	NO
Steel w/External Polyurethane:	NO

Tank External Containment (as of August 7, 2024)

Tnk Ext Contain Nonmetallic:	NO
Tnk Ext Contain Synthetic	NO
Tank:	
Tnk Ext Contain Rigid Trench:	NO

Tank Corrosion Protection Method (as of August 7, 2024)

External Dielectric:	NO
Cathodic Protection-Fact Inst:	NO
Cathodic Protection-Field Inst:	NO
Composite Tank:	NO
Coated Tank:	NO
FRP Tank or Piping:	YES
External Nonmetallic Jacket:	NO
Unnecessary per Corr Protect Specialist:	NO

UST Tank Compartment (as of August 7, 2024)

UST Comprt ID:	198138	Substance Stored 1:	GASOLINE
Compartment ID:	A	Substance Stored 2:	
Capacity (gallons):	20000	Substance Stored 3:	
UST ID:	226206		

Compartment Release Detection (as of August 7, 2024)

Vapor Monitoring:	NO
Groundwater Monitoring:	NO

Map Key	Number of Records	Direction	Distance (mi/ft)	Elev/Diff (ft)	Site	DB
Monitoring of Barrier:		NO				
Auto Tnk Gauge Test & Inv Ctrl:		YES				
Interstitial Monitor w/ Sec:		YES				
Weekly Manual Gauging:		NO				
Monthly Tank Gauging:		NO				
SIR & Inventory Control:		NO				

Spill and Overfill Prevention (as of August 7, 2024)

Tight Fill Fit Container/Bucket:	YES
Factory Spill Container/Bucket:	YES
Delivery Shut-Off Valve:	YES
Flow Restrictor Valve:	NO
Alarm(set@<=90%) w/3a or 3b):	YES
N/A-All Deliver to Tank<=25 gal:	NO
Comp Release Detect Compli:	YES
Piping Release Detect Compl:	YES
Spill/Overfill Prevent Compli:	YES
Comp Release Detect. Vary:	NO
Piping Release Detect Vary:	NO
Spill/Overfill Prevent. Variance:	NO
Stage 1 Vapor Recovery:	TWO POINT SYSTEM
Stage 1 Installation Dt:	05/16/2022

Piping Release Detection (as of August 7, 2024)

Vapor Monitoring:	NO
Groundwater Monitoring:	NO
Secondary Barrier Monitoring:	NO
Interstitial Monitoring:	YES
Monthly Piping Tightness Test:	NO
Annual Test/Electro Monitor:	NO
Triennial Tightness Test:	NO
Auto Line Leak Detector:	YES
SIR & Inventory Control:	NO
Exempt System Suction:	NO

Piping External Containment (as of August 7, 2024)

Factory Nonmetal Jacket:	NO
Synth Tnk Pit/Pipe-Tren Lnr:	NO
Tank Vault/Rigid Trench Liner:	NO
Piping Type Cd:	P
Piping Type Desc:	Pressurized

Piping Material (as of August 7, 2024)

Steel:	NO
FRP (Fibergla Reinfor Plastic):	NO
Concrete:	NO
Steel w/External Jacket:	NO
Nonmetallic Flexible Piping:	YES

Piping Connectors & Valves (as of August 7, 2024)

Shear/Impact Valves:	NO
Steel Swing-joints:	NO
Flexible Connectors:	NO

Piping Corrosion Protection Method (as of August 7, 2024)

External Dielectric:	NO

Map Key	Number of Records	Direction	Distance (mi/ft)	Elev/Diff (ft)	Site	DB
Cathodic Protection-Fact Inst:		NO				
Cathodic Protection-Field Inst:		NO				
Frp Tank or Piping:		NO				
Nonmetallic Flexible Piping:		YES				
Open Area/2nd Containment:		NO				
Dual Protected:		NO				
Unec per Corr Protect Spc:		NO				
Tank Corr Protect Compliance:		YES				
Piping Corr Protect Compli:		YES				
Tank Corr Protect Variance:		NO				
Piping Corr Protect Variance:		NO				
Temp Out of Service Comp:		YES				
Technical Compliance:		YES				
Tank Tested:						
Installation Signature Dt:						

Tank Information (as of August 7, 2024)

UST ID:	226208	Status Begin Dt:	05/16/2022
Fac ID:	137114	Empty:	NO
Tank ID:	2	Regulatory Status:	FULLY REGULATED
No of Compartments:	2	Internal Protection:	
Installation Dt:	05/16/2022	Design Single Wall:	NO
Registration Dt:	05/23/2022	Design Double Wall:	YES
Capacity (gal):	20000	Pip Dsgn Sngl Wll:	NO
Status:	IN USE	Pip Dsgn Dble Wll:	YES

Tank Material (as of August 7, 2024)

Steel:	NO
FRP (Fibergla Reinfor Plastic):	YES
Composite (Steel w/Ext FRP):	NO
Concrete:	NO
Steel w/External Jacket:	NO
Steel w/External Polyurethane:	NO

Tank External Containment (as of August 7, 2024)

Tnk Ext Contain Nonmetallic:	NO
Tnk Ext Contain Synthetic	NO
Tank:	
Tnk Ext Contain Rigid Trench:	NO

Tank Corrosion Protection Method (as of August 7, 2024)

External Dielectric:	NO
Cathodic Protection-Fact Inst:	NO
Cathodic Protection-Field Inst:	NO
Composite Tank:	NO
Coated Tank:	NO
FRP Tank or Piping:	YES
External Nonmetallic Jacket:	NO
Unnecessary per Corr Protect Specialist:	NO

UST Tank Compartment (as of August 7, 2024)

UST Comprt ID:	198139	Substance Stored 1:	GASOLINE
Compartment ID:	A	Substance Stored 2:	
Capacity (gallons):	8000	Substance Stored 3:	
UST ID:	226208		

Map Key	Number of Records	Direction	Distance (mi/ft)	Elev/Diff (ft)	Site	DB

Compartment Release Detection (as of August 7, 2024)

Vapor Monitoring:	NO
Groundwater Monitoring:	NO
Monitoring of Barrier:	NO
Auto Tnk Gauge Test & Inv Ctrl:	YES
Interstitial Monitor w/ Sec:	YES
Weekly Manual Gauging:	NO
Monthly Tank Gauging:	NO
SIR & Inventory Control:	NO

Spill and Overfill Prevention (as of August 7, 2024)

Tight Fill Fit Container/Bucket:	YES
Factory Spill Container/Bucket:	YES
Delivery Shut-Off Valve:	YES
Flow Restrictor Valve:	NO
Alarm(set@<=90%) w/3a or 3b):	YES
N/A-All Deliver to Tank<=25 gal:	NO
Comp Release Detect Compli:	YES
Piping Release Detect Compl:	YES
Spill/Overfill Prevent Compli:	YES
Comp Release Detect. Vary:	NO
Piping Release Detect Vary:	NO
Spill/Overfill Prevent. Variance:	NO
Stage 1 Vapor Recovery:	TWO POINT SYSTEM
Stage 1 Installation Dt:	05/16/2022

Piping Release Detection (as of August 7, 2024)

Vapor Monitoring:	NO
Groundwater Monitoring:	NO
Secondary Barrier Monitoring:	NO
Interstitial Monitoring:	YES
Monthly Piping Tightness Test:	NO
Annual Test/Electro Monitor:	NO
Triennial Tightness Test:	NO
Auto Line Leak Detector:	YES
SIR & Inventory Control:	NO
Exempt System Suction:	NO

UST Tank Compartment (as of August 7, 2024)

UST Comprt ID:	198140	Substance Stored 1:	DIESEL
Compartment ID:	B	Substance Stored 2:	
Capacity (gallons):	12000	Substance Stored 3:	
UST ID:	226208		

Compartment Release Detection (as of August 7, 2024)

Vapor Monitoring:	NO
Groundwater Monitoring:	NO
Monitoring of Barrier:	NO
Auto Tnk Gauge Test & Inv Ctrl:	YES
Interstitial Monitor w/ Sec:	YES
Weekly Manual Gauging:	NO
Monthly Tank Gauging:	NO
SIR & Inventory Control:	NO

Spill and Overfill Prevention (as of August 7, 2024)

Tight Fill Fit Container/Bucket:	YES
Factory Spill Container/Bucket:	YES

Map Key	Number of Records	Direction	Distance (mi/ft)	Elev/Diff (ft)	Site	DB
Delivery Shut-Off Valve:		YES				
Flow Restrictor Valve:		NO				
Alarm(set@<=90%) w/3a or 3b):		YES				
N/A-All Deliver to Tank<=25 gal:		NO				
Comp Release Detect Compli:		YES				
Piping Release Detect Compl:		YES				
Spill/Overfill Prevent Compli:		YES				
Comp Release Detect. Vary:		NO				
Piping Release Detect Vary:		NO				
Spill/Overfill Prevent. Variance:		NO				
Stage 1 Vapor Recovery:		EXEMPT BY TCEQ RULE				
Stage 1 Installation Dt:						

Piping Release Detection (as of August 7, 2024)

Vapor Monitoring:	NO
Groundwater Monitoring:	NO
Secondary Barrier Monitoring:	NO
Interstitial Monitoring:	YES
Monthly Piping Tightness Test:	NO
Annual Test/Electro Monitor:	NO
Triennial Tightness Test:	NO
Auto Line Leak Detector:	YES
SIR & Inventory Control:	NO
Exempt System Suction:	NO

Piping External Containment (as of August 7, 2024)

Factory Nonmetal Jacket:	NO
Synth Tnk Pit/Pipe-Tren Lnr:	NO
Tank Vault/Rigid Trench Liner:	NO
Piping Type Cd:	P
Piping Type Desc:	Pressurized

Piping Material (as of August 7, 2024)

Steel:	NO
FRP (Fibergla Reinfor Plastic):	NO
Concrete:	NO
Steel w/External Jacket:	NO
Nonmetallic Flexible Piping:	YES

Piping Connectors & Valves (as of August 7, 2024)

Shear/Impact Valves:	NO
Steel Swing-joints:	NO
Flexible Connectors:	NO

Piping Corrosion Protection Method (as of August 7, 2024)

External Dielectric:	NO
Cathodic Protection-Fact Inst:	NO
Cathodic Protection-Field Inst:	NO
Frp Tank or Piping:	NO
Nonmetallic Flexible Piping:	YES
Open Area/2nd Containment:	NO
Dual Protected:	NO
Unec per Corr Protect Spc:	NO
Tank Corr Protect Compliance:	YES
Piping Corr Protect Compli:	YES
Tank Corr Protect Variance:	NO
Piping Corr Protect Variance:	NO
Temp Out of Service Comp:	NO

Map Key	Number of Records	Direction	Distance (mi/ft)	Elev/Diff (ft)	Site	DB

Technical Compliance:	YES
Tank Tested:	YES
Installation Signature Dt:	05/17/2022

Facility Billing Contacts (as of August 7, 2024)

Fac ID:	137114	Addr Deliverable:	YES
Additional ID:	354489002021196	Cnt First Nm:	RAYMOND
Princ ID:	959578622001257	Cnt Middle Nm:	
Fac Nm:	7-ELEVEN STORE 41802	Cnt Org Nm:	7-ELEVEN INC
AR No:	3971	Mail Addr (Dlvry):	PO BOX 711
UST Fee Cd:		Mail Addr (Int Dlvry):	
AST Fee Cd:	U	Mail City:	DALLAS
Cnt Last Nm:	MCNIECE	Mail State:	TX
Cnt Title:		Mail Zip:	75221
Phone Area Cd:	210	Mail Zip Ext:	0711
Phone No:	5070913	Fax Area Cd:	
Phone Ext:	0	Fax No:	
Email:	RAYMOND.MCNIECE@7-11.COM	Fax No Ext:	

24	1 of2	NE	0.15 / 795.58	72.06 / 1	PICCO COATINGS 10612 HEMPSTEAD RD 10612 Hempstead Highway, Houston, TX HOUSTON TX 77092	HIST RCRA NONRCRA

EPA ID:		Primary Naics Code:	
SWR No:	37980	Receiver:	FALSE
Mun Waste Perm No:		Receiver Fac Cat:	
Facility Status:	INACTIVE	Generator:	TRUE
Gen Type:	INDUS	Healthcare Fac:	FALSE
Gen Cate:	CESQG	Transfer Fac:	FALSE
Latitude:		Recycler Fac:	FALSE
Longitude:		Transporter:	FALSE
Site County:	HARRIS	Transports Class 1:	
Country:	UNITED STATES	Transports Class H:	
Land Type:			
Indus Waste Perm No:			
Regulated Entity No:	RN100649557		
Coord County Centroid :			
Regis S Status Change D:	Aug 23, 2001		
Hazardous Waste Perm Status:			
Tceq Haz Waste Perm Nu:			
Tceq Region No:	12		
Reverse Distributor Begin Date:			
Reverse Distributor End Date:			
Healthcare Opt in Date:			
Healthcare Withdraw Date:			
Regis Last Amendment Da:	Aug 23, 2001		
Reverse Distributor of Hazardo:	false		
Monthly Waste Receipt Sum:	false		
Transports Waste For Hire:	false		
Self Transports Waste:	false		
Annual Waste Summary:	false		
Report Through Steers:	false		
Registration Initial Notificat:	Aug 23, 2001		
Original Source:	Inactive Regulated RCRA Generator Facilities		
Note:	Documents related to facilities in Texas can be searched on TCEQ Records Online Central File Room (CFR): https://records.tceq.texas.gov/cs/idcplg?IdcService=TCEQ_SEARCH Basic information, including RN numbers, for facilities in TX can be searched on the TCEQ Central Registry: https://www15.tceq.texas.gov/crpub/ Information about how to use these resources can be found here: https://www.tceq.texas.gov/assets/public/agency/How-to-Use-Central-File-Room-Online.pdf		

24	2 of2	NE	0.15 / 795.58	72.06 / 1	PICCO COATINGS 10612 HEMPSTEAD RD	IHW GENERATOR

Map Key	Number of Records	Direction	Distance (mi/ft)	Elev/Diff (ft)	Site	DB

HOUSTON TX 77092

Solid Waste Registration No: 37980
Note: Documents related to facilities in Texas can be searched on TCEQ Records Online Central File Room (CFR): https://records.tceq.texas.gov/cs/idcplg?IdcService=TCEQ_SEARCH
 Basic information, including RN numbers, for facilities in TX can be searched on the TCEQ Central Registry: <https://www15.tceq.texas.gov/crpub/>
 Information about how to use these resources can be found here: <https://www.tceq.texas.gov/assets/public/agency/How-to-Use-Central-File-Room-Online.pdf>
Historical Documents: ERIS does not have a document collection for this particular record; readers are referred to the TCEQ Records Services: <https://www.tceq.texas.gov/agency/data/records-services/reqinfo.html>

Owner/Operator Information

Owner or Operator:	OWNER	State:	TX
First Name:		Zip Code:	77092
Company Last Name:	PICCO COATINGS CO	Zip Code Ext:	8443
Mailing Address:	10612 HEMPSTEAD RD	Country Name:	UNITED STA
Building Address:		Phone No:	1-281-4478877
PO Box:		Fax No:	
City:	HOUSTON	Business Type:	Unknown

Contact Information

Last Name:	PHILLIPS	City:	HOUSTON
First Name:	GARY	State:	TX
Job Title:	ENVIRONMENTAL MANAGER	Zip Code:	77092
Contact Role:	PRICONT	Zip Code Ext:	8443
Mailing Address:	10612 HEMPSTEAD RD	Phone No:	1-281-4478877
Building Name:		Fax No:	
Address Line:			
PO Box Address Line:			

Last Name:		City:	HOUSTON
First Name:		State:	TX
Job Title:		Zip Code:	77092
Contact Role:	OWNCON	Zip Code Ext:	8443
Mailing Address:	10612 HEMPSTEAD RD	Phone No:	1-281-4478877
Building Name:		Fax No:	
Address Line:			
PO Box Address Line:			

Facility Information

Regulated Entity No:	RN100649557
EPA ID No:	
Facility Site Name:	PICCO COATINGS
Facility Status:	INACTIVE
Physical Loc Address:	10612 HEMPSTEAD RD
City:	HOUSTON
County:	HARRIS
State:	TX
Zip Code:	77092
Country:	UNITED STATES
TCEQ Region No:	12
Latitude:	
Longitude:	
Primary NAICS Code:	
Land Type:	
Physical Location Desc:	10612 Hempstead Highway, Houston, TX
Regis Initial Notification:	Aug 23, 2001
Regis Last Amendment Dt:	Aug 23, 2001
Regis S Status Change D:	Aug 23, 2001
Report Through Steers:	false
Generator of Industrial Hazard:	true

Map Key	Number of Records	Direction	Distance (mi/ft)	Elev/Diff (ft)	Site	DB
Generator Type: INDUS Haz Waste Generator Category: CESQG Reverse Distributor of Hazardo: false Reverse Distributor Begin Dt: Reverse Distributor End Dt: Annual Waste Summary: false Receiver of Industrial Hazardo: false Receiver Facility Category: Monthly Waste Receipt Sum: false Transporter of Industrial Haza: false Transports Waste for Hire: false Self Transports Waste: false Transports Industrial Class 1: Transports Hazardous Waste: Transfer Facility: false Healthcare Provider Facility: false Healthcare Opt in Date: Healthcare Withdraw Date: Recycler Facility: false Haz Waste Permit Status: Coordinates County Centroid: TCEQ Haz Waste Permit No: Industrial Waste Permit No: Municipal Waste Permit No:						

25	1 of 1	SE	0.16 / 847.41	70.70 / 0	PERSONAL REAL ESTATE 6903 LONG POINT RD HOUSTON TX 77055	LPST

LPST ID:	97397	Nearest City:	HOUSTON
PST ID:		Site Name (Map):	PERSONAL REAL ESTATE
Facility ID:	56018	Phys Addr (Map):	6903 LONG POINT RD
Site Name:	PERSONAL REAL ESTATE	City (Map):	HOUSTON
Site Address:	6903 LONG POINT RD	County (Map):	HARRIS
City Name:	HOUSTON	ZIP Code (Map):	77055
ZIP Code:	77055	Lat DD (Map):	29.80268103
County Name:	HARRIS	Long DD (Map):	-95.46987743
Addr Desc (Map):	6903 LONGPOINT		
Source:	TCEQ LPST Report; TCEQ Map Data		
Note:	Documents related to facilities in Texas can be searched on TCEQ Records Online Central File Room (CFR): https://records.tceq.texas.gov/cs/idcplg?IdcService=TCEQ_SEARCH Basic information, including RN numbers, for facilities in TX can be searched on the TCEQ Central Registry: https://www15.tceq.texas.gov/crpub/ Information about how to use these resources can be found here: https://www.tceq.texas.gov/assets/public/agency/How-to-Use-Central-File-Room-Online.pdf		
Historical Documents:	ERIS does not have a document collection for this particular record; readers are referred to the TCEQ Records Services: https://www.tceq.texas.gov/agency/data/records-services/reqinfo.html		

TCEQ LPST Report

Ref No:	RN101828523	Reported Date:	11/28/1990
Closure Date:	02/28/1991	Entered Date:	12/03/1990
Discovered Date:	11/28/1990	TCEQ Region:	REGION 12 - HOUSTON
Rem Program:	LPST	Project Manager:	HWELCH
Program:	2 - REGION		
Corrective Action Status:	6A - FINAL CONCURRENCE ISSUED		
Priority Status:	4A - SOIL CONTAMINATION ONLY REQUIRES FULL SITE ASSESSMENT RAP		

TCEQ Map Data

Region:	REGION 12 - HOUSTON	Horz Meth:	ADDMAT_NUM
X:	-95.46987742599998	Horz Acc:	-9999
Y:	29.80268103200001	Horz Org:	TCEQ
Horz Ref:	STRUC_CEN	Horz Datum:	NAD83
Horz Date:	19901203	Horz Desc:	

Map Key	Number of Records	Direction	Distance (mi/ft)	Elev/Diff (ft)	Site	DB
26	1 of 2	N	0.17 / 872.53	74.21 / 3	ABLE GARAGE DOOR MANUFACTURING 5707 MITCHELLDALE ST 5707 MITCHELLDALE HOUSTON TX 77092	VCP

VCP ID: 1214
Historical Documents: ERIS does not have a document collection for this particular record; readers are referred to the TCEQ Records Services: <https://www.tceq.texas.gov/agency/data/records-services/reqinfo.html>
Note: Documents related to facilities in Texas can be searched on TCEQ Records Online Central File Room (CFR): https://records.tceq.texas.gov/cs/idcplg?IdcService=TCEQ_SEARCH
Basic information, including RN numbers, for facilities in TX can be searched on the TCEQ Central Registry: <https://www15.tceq.texas.gov/crpub/>
Information about how to use these resources can be found here: <https://www.tceq.texas.gov/assets/public/agency/How-to-Use-Central-File-Room-Online.pdf>

TCEQ Voluntary Cleanup Program GIS Map

Rem Prog:	Voluntary Cleanup Program (VCP)	Horz Org:	TCEQ
RN No:	RN101055663	Horz Datum:	NAD83
VCP ID:	1214	Horz Desc:	
Region:	REGION 12 - HOUSTON	County:	HARRIS
Horz Meth:	UNKNOWN	Latitude:	29.8125
Horz Acc:	-9999	Longitude:	-95.4725
Horz Ref:	OTHER	X:	-95.4725
Horz Date:	20000515	Y:	29.8125
Site Name:	ABLE GARAGE DOOR MANUFACTURING		
Phys Address:	5707 MITCHELLDALE ST		
Address Desc:	5707 MITCHELLDALE		
City:	HOUSTON		
Zip Code:	77092		

TCEQ - Public Information Request List

Program ID:	1214	Regn Notif of App:	05/15/2000
RN No:	RN101055663	VCP Appli Accepted:	Y
Rem Program:	VCP	Administrat Status:	INACTIVE
PCA No:	33314	Tceq Region Name:	REGION 12 - HOUSTON
SWR No:		Applicbl Prog Rule:	RRR
LPST ID:		Applicbl Standards:	2
IOP ID:		Applicbl Trrp Tier:	
Rcris No:		Site Size:	2
Project No:	333140	County Name:	HARRIS
Project Manager:	MPALMIE	Latitude:	29.81
Project Phase:	COMPLETED	Longitude:	-95.47
Assoc VCP ID:	1214		
Current Fac Type:	MFG		
Former Facility Type:			
Site Name:	ABLE GARAGE DOOR MANUFACTURING		
Site Address:	5707 MITCHELLDALE ST		
Site Addr Desc:	5707 MITCHELLDALE		
City Name:	HOUSTON		
Near City Name:	HOUSTON		
Zip Code:	77092		
Air Target Coc Class:			
Groundwater Target Coc Class:			
Sediment Target Coc Class:			
Soils Target Coc Class:	PETROLEUM (BTEX); TPH		
Surface Water Target Coc Clas:			
Epa Txd Cerclis No:			
File Media:	PAPER		
File Location:	213/D		
Type of Remedy:			
Air Rem Method:			
Gw Rem Method:			
Soil Rem Method:			

Map Key	Number of Records	Direction	Distance (mi/ft)	Elev/Diff (ft)	Site	DB

Surf Wtr Rem Method:
 Sediment Rem Metho:
 Air Inst Eng Controls:
 Gw Inst Eng Controls:
 Sediment Inst Eng Controls:
 Soil Inst Eng Controls:
 Surf Water Inst Eng Controls:
 COC Date: 03/01/2001
 CCOC Date:
 Above Res Critical Pcl:
 Above Res Critical Pcl Offsit:
 Application Received Date: 05/16/2000
 Application Acceptance Date: 06/15/2000
 Agreement Acceptance Date:
 Cashier Received Date: 05/15/2000

TCEQ - Public Information Request Customers

CN No:	CN600585657	Contact Name:	THOMAS, JOHN
Role Cd:	BILLCONT	Contact Phone No:	(713) 682-4242
State Cd:	TX	Contact Ext No:	0
CN Name:	ABLE GARAGE DOOR INC		
Contact Title:			
Org Name:	ABLE GARAGE DOOR MANUFACTURING		
Mailing Address:	5707 MITCHELLDALE ST		
City Name:	HOUSTON		
Zip Cd:	77092		

TCEQ Voluntary Cleanup Program

RN No:	RN101055663	Applicatn Recv Dt:	5/15/2000
VCP Program ID:	1214	Lat:	29.8125
Status:	COMPLETED	Long:	-95.4725
Site Name:	ABLE GARAGE DOOR MANUFACTURING		
Street Address:	5707 MITCHELLDALE ST		
City:	HOUSTON		
Zip:	77092		
Location Description:	5707 MITCHELLDALE		

26	2 of 2	N	0.17 / 872.53	74.21 / 3	JOE MYERS RENTAL 5707 MITCHELLDALE ST HOUSTON TX 77092	LPST

LPST ID:	99318	Nearest City:	HOUSTON
PST ID:		Site Name (Map):	JOE MYERS RENTAL
Facility ID:	28293	Phys Addr (Map):	5707 MITCHELLDALE ST
Site Name:	JOE MYERS RENTAL	City (Map):	HOUSTON
Site Address:	5707 MITCHELLDALE ST	County (Map):	HARRIS
City Name:	HOUSTON	ZIP Code (Map):	77092
ZIP Code:	77092	Lat DD (Map):	29.813318
County Name:	HARRIS	Long DD (Map):	-95.47215
Addr Desc (Map):	MITCHELLDALE		
Source:	TCEQ LPST Report; TCEQ Map Data		
Note:	Documents related to facilities in Texas can be searched on TCEQ Records Online Central File Room (CFR): https://records.tceq.texas.gov/cs/idcplg?IdcService=TCEQ_SEARCH Basic information, including RN numbers, for facilities in TX can be searched on the TCEQ Central Registry: https://www15.tceq.texas.gov/crpub/ Information about how to use these resources can be found here: https://www.tceq.texas.gov/assets/public/agency/How-to-Use-Central-File-Room-Online.pdf ERIIS does not have a document collection for this particular record; readers are referred to the TCEQ Records Services: https://www.tceq.texas.gov/agency/data/records-services/reqinfo.html		
Historical Documents:			

TCEQ LPST Report

Ref No:	RN101055663	Reported Date:	06/12/1991

Map Key	Number of Records	Direction	Distance (mi/ft)	Elev/Diff (ft)	Site	DB

Closure Date:	12/01/1992	Entered Date:	06/21/1991
Discovered Date:	06/12/1991	TCEQ Region:	REGION 12 - HOUSTON
Rem Program:	LPST	Project Manager:	HWELCH
Program:	2 - REGION		
Corrective Action Status:	6A - FINAL CONCURRENCE ISSUED		
Priority Status:	4A - SOIL CONTAMINATION ONLY REQUIRES FULL SITE ASSESSMENT RAP		

TCEQ Map Data

Region:	REGION 12 - HOUSTON	Horz Meth:	UNKNOWN
X:	-95.47215	Horz Acc:	-9999
Y:	29.81331799999998	Horz Org:	TCEQ
Horz Ref:	OTHER	Horz Datum:	NAD83
Horz Date:	19910621	Horz Desc:	

27	1 of1	NNE	0.17 / 922.16	73.43 / 2	ABLE GARAGE DOOR 5629 MITCHELLDALE ST 5629 5631 AND 5707 MITCHELLDALE HOUSTON TX 77092	VCP

VCP ID: 137

Historical Documents: ERIS does not have a document collection for this particular record; readers are referred to the TCEQ Records Services: <https://www.tceq.texas.gov/agency/data/records-services/reqinfo.html>

Note: Documents related to facilities in Texas can be searched on TCEQ Records Online Central File Room (CFR): https://records.tceq.texas.gov/cs/idcplg?IdcService=TCEQ_SEARCH

Basic information, including RN numbers, for facilities in TX can be searched on the TCEQ Central Registry: <https://www15.tceq.texas.gov/crpub/>

Information about how to use these resources can be found here: <https://www.tceq.texas.gov/assets/public/agency/How-to-Use-Central-File-Room-Online.pdf>

TCEQ Voluntary Cleanup Program GIS Map

Rem Prog:	Voluntary Cleanup Program (VCP)	Horz Org:	TCEQ
RN No:	RN101475168	Horz Datum:	NAD83
VCP ID:	137	Horz Desc:	
Region:	REGION 12 - HOUSTON	County:	HARRIS
Horz Meth:	ADDMAT_NUM	Latitude:	29.8128934
Horz Acc:	-9999	Longitude:	-95.4718958
Horz Ref:	OTHER	X:	-95.4718958
Horz Date:	19960105	Y:	29.8128934
Site Name:	ABLE GARAGE DOOR		
Phys Address:	5629 MITCHELLDALE ST		
Address Desc:	5629 5631 AND 5707 MITCHELLDALE		
City:	HOUSTON		
Zip Code:	77092		

TCEQ - Public Information Request List

Program ID:	137	Regn Notif of App:	01/05/1996
RN No:	RN101475168	VCP Appli Accepted:	Y
Rem Program:	VCP	Administrat Status:	INACTIVE
PCA No:	38046	Tceq Region Name:	REGION 12 - HOUSTON
SWR No:		Applicbl Prog Rule:	RRR
LPST ID:		Applicbl Standards:	1/2
IOP ID:		Applicbl Trrp Tier:	
Rcris No:		Site Size:	4
Project No:	310460	County Name:	HARRIS
Project Manager:	PPRIMROS	Latitude:	30.23
Project Phase:	WITHDRAWN	Longitude:	-95.63
Assoc VCP ID:	137		
Current Fac Type:	MFG		
Former Facility Type:			
Site Name:	ABLE GARAGE DOOR		
Site Address:	5629 MITCHELLDALE ST		
Site Addr Desc:	5629 5631 AND 5707 MITCHELLDALE		

Map Key	Number of Records	Direction	Distance (mi/ft)	Elev/Diff (ft)	Site	DB
City Name:		HOUSTON				
Near City Name:		HOUSTON				
Zip Code:		77092				
Air Target Coc Class:						
Groundwater Target Coc Class:						
Sediment Target Coc Class:						
Soils Target Coc Class:		PETROLEUM (BTEX); TPH				
Surface Water Target Coc Clas:						
Epa Txd Cerclis No:						
File Media:		MICROFILM				
File Location:		CR				
Type of Remedy:		BIOREMEDIATION				
Air Rem Method:						
Gw Rem Method:						
Soil Rem Method:						
Surf Wtr Rem Method:						
Sediment Rem Metho:						
Air Inst Eng Controls:						
Gw Inst Eng Controls:						
Sediment Inst Eng Controls:						
Soil Inst Eng Controls:						
Surf Water Inst Eng Controls:						
COC Date:						
CCOC Date:						
Above Res Critical Pcl:						
Above Res Critical Pcl Offsit:						
Application Received Date:	10/30/1995					
Application Acceptance Date:	11/02/1995					
Agreement Acceptance Date:						
Cashier Received Date:						

TCEQ - Public Information Request Customers

CN No:	CN603012121	Contact Name:	THOMAS, JOHN
Role Cd:	BILLCONT	Contact Phone No:	(713) 682-4282
State Cd:	TX	Contact Ext No:	0
CN Name:	ABLE GARAGE DOOR CO		
Contact Title:	PRESIDENT		
Org Name:	ABLE GARAGE DOOR CO		
Mailing Address:	5300 N BRAESWOOD BLVD		
City Name:	HOUSTON		
Zip Cd:	77096		

TCEQ - Public Information Request Customers

CN No:	CN601578131	Contact Name:	THOMAS, JOHN
Role Cd:	BILLCONT	Contact Phone No:	(713) 682-4282
State Cd:	TX	Contact Ext No:	0
CN Name:	CARY, URBAN ESQ		
Contact Title:	PRESIDENT		
Org Name:	ABLE GARAGE DOOR CO		
Mailing Address:	5300 N BRAESWOOD BLVD		
City Name:	HOUSTON		
Zip Cd:	77096		

TCEQ Voluntary Cleanup Program

RN No:	RN101475168	Applicatn Recv Dt:	NO DATA
VCP Program ID:	137	Lat:	30.23333
Status:	WITHDRAWN	Long:	-95.63333
Site Name:	ABLE GARAGE DOOR COMPANY		
Street Address:	5629 MITCHELLDALE ST		
City:	HOUSTON		
Zip:	77092		
Location Description:	5629 5631 AND 5707 MITCHELLDALE		

Map Key	Number of Records	Direction	Distance (mi/ft)	Elev/Diff (ft)	Site	DB
28	1 of 2	SW	0.19 / 981.42	69.64 / -1	PALMA ROYALE APARTMENTS 7429 LONG POINT RD HOUSTON TX 77055	IOP
RN No: RN106342504 Program ID/IOP ID: 811 Site Name(Map): PALMA ROYALE APARTMENTS Physical Addr(Map): 7429 LONG POINT RD City(Map): HOUSTON County(Map): HARRIS Zip(Map): 77055 Latitude (Map): 29.80179585 Longitude (Map): -95.47729127 Site Addr Desc: Addr Desc: Note: Documents related to facilities in Texas can be searched on TCEQ Records Online Central File Room (CFR): https://records.tceq.texas.gov/cs/idcplg?IdcService=TCEQ_SEARCH Basic information, including RN numbers, for facilities in TX can be searched on the TCEQ Central Registry: https://www15.tceq.texas.gov/crpub/ Information about how to use these resources can be found here: https://www.tceq.texas.gov/assets/public/agency/How-to-Use-Central-File-Room-Online.pdf Innocent Owner/Operator Program (TCEQ Requested); Innocent Owner/Operator Program (TCEQ Map) ERIS does not have a document collection for this particular record; readers are referred to the TCEQ Records Services: https://www.tceq.texas.gov/agency/data/records-services/reqinfo.html Site Name: PALMA ROYALE APARTMENTS Site Address: 7429 LONG POINT RD City Name: HOUSTON Near City Name: HOUSTON County Name: HARRIS Zip Code: 77055 Latitude: 29.80169099999995 Longitude: -95.47729599999998						
Original Source: Historical Documents:						
<u>Innocent Owner/Operator Program(TCEQ Requested)</u>						
PCA No: 32811 Project No: 328110 SWR No: Rem Program: IOP Current Fac Type: PROPERTY RESIDENTIAL Admin Status: INACTIVE Project Phase: COMPLETED IOP Applctn Acpted: IOC Date: 07/16/2012 TCEQ Region Name: REGION 12 - HOUSTON Gw Cocs in Certificate: Sediment Cocs in Certificate: Soil Cocs in Certificate: LPST No: EPA Txd Cerclis No: VCP ID No: File Media: PAPER File Location: 200-25 Site Size: 4.98 Cashier Recvied Dt: 1/25/2012 Applctn Recvied Dt: 1/25/2012 Applctn Accept Dt: 2/23/2012 Project Manager: JMANNING						

28	2 of 2	SW	0.19 / 981.42	69.64 / -1	PALMA ROYALE APARTMENTS 7429 LONG POINT RD HOUSTON TX 77055	IOP
RN No: RN106342504 Program ID/IOP ID: 996 Site Name(Map): PALMA ROYALE APARTMENTS Physical Addr(Map): 7429 LONG POINT RD City(Map): HOUSTON County(Map): HARRIS Zip(Map): 77055 Latitude (Map): 29.80179585 Longitude (Map): -95.47729127 Site Addr Desc: Addr Desc: Note: Documents related to facilities in Texas can be searched on TCEQ Records Online Central File Room (CFR): https://records.tceq.texas.gov/cs/idcplg?IdcService=TCEQ_SEARCH Basic information, including RN numbers, for facilities in TX can be searched on the TCEQ Central Registry: https://www15.tceq.texas.gov/crpub/ Information about how to use these resources can be found here: https://www.tceq.texas.gov/assets/public/agency/How-to-Use-Central-File-Room-Online.pdf Innocent Owner/Operator Program (TCEQ Requested); Innocent Owner/Operator Program (TCEQ Map) ERIS does not have a document collection for this particular record; readers are referred to the TCEQ Records Services: https://www.tceq.texas.gov/agency/data/records-services/reqinfo.html Site Name: PALMA ROYALE APARTMENTS Site Address: 7429 LONG POINT RD City Name: HOUSTON Near City Name: HOUSTON County Name: HARRIS Zip Code: 77055 Latitude: 29.801665999999997 Longitude: -95.47694399999999						
Original Source: Historical Documents:						

Map Key	Number of Records	Direction	Distance (mi/ft)	Elev/Diff (ft)	Site	DB

Innocent Owner/Operator Program(TCEQ Requested)

PCA No:	32996	LPST No:	
Project No:	329960	EPA Txd Cerclis No:	
SWR No:		VCP ID No:	
Rem Program:	IOP	File Media:	PAPER
Current Fac Type:	PROPERTY RESIDENTIAL	File Location:	D2/200-36
Admin Status:	INACTIVE	Site Size:	4.93
Project Phase:	COMPLETED	Cashier Recived Dt:	02/01/2016
IOP Applictn Acpted:		Applictn Recved Dt:	02/01/2016
IOC Date:	08/30/2016	Applictn Accept Dt:	3/7/2016
TCEQ Region Name:	REGION 12 - HOUSTON	Project Manager:	AMCGLOWN
Gw Cocs in Certificate:	VINYL CHLORIDE; DICHLOROETHYLENE, CIS-1,2-; TRICHLOROETHYLENE; TETRACHLOROETHYLENE		
Sediment Cocs in Certificate:			
Soil Cocs in Certificate:			

Innocent Owner/Operator Program - Customer Info

CN No:	CN605085786	Contact Ext No:	0
Rem Program:	IOP	City Name:	HOUSTON
Role Code:	APPLCONT	State Code:	TX
Contact Name:	RYAN, J	Zip Code:	77027
Contact Phone No:	(713) 535-2244		
CN Name:	7429 LONG POINT JV		
Contact Title:	VICE PRESIDENT		
Org Name:			
Mailing Address:	3200 SOUTHWEST FWY STE 3000		

29	1 of3	ESE	0.19 / 995.13	69.85 / -1	AMRI HOUSTON 2045 SILBER RD STE 100 HOUSTON TX 77055-2615	RCRA NON GEN

EPA Handler ID:	TXD988085205
Gen Status Universe:	No Report
Contact Name:	MIKE WENDELE
Contact Address:	2045 SILBER RD , , HOUSTON , TX, 77055-2632 , US
Contact Phone No and Ext:	713-682-0080
Contact Email:	
Contact Country:	US
County Name:	HARRIS
EPA Region:	06
Land Type:	Private
Receive Date:	20141217
Location Latitude:	
Location Longitude:	
Recycler Activity?:	NO
Recycler Activity Note:	This facility has no indication of Recycling Activity.

Violation/Evaluation Summary

Note: NO RECORDS: As of Oct 2024, there are no Compliance Monitoring and Enforcement (violation) records associated with this facility (EPA ID).

Handler Summary

Importer Activity:	No
Mixed Waste Generator:	No
Transporter Activity:	No
Transfer Facility:	No
Onsite Burner Exemption:	No
Furnace Exemption:	No
Underground Injection Activity:	No
Commercial TSD:	No

Map Key	Number of Records	Direction	Distance (mi/ft)	Elev/Diff (ft)	Site	DB
Used Oil Transporter:		No				
Used Oil Transfer Facility:		No				
Used Oil Processor:		No				
Used Oil Refiner:		No				
Used Oil Burner:		No				
Used Oil Market Burner:		No				
Used Oil Spec Marketer:		No				
Recycler Activity:		No				
Recycler Activity Without Storage:		No				

Hazardous Waste Handler Details

Sequence No: 1
 Receive Date: 19930412
 Handler Name: AMRI
 Source Type: Notification
 Federal Waste Generator Code: 2
 Generator Code Description: Small Quantity Generator

Waste Code Details

Hazardous Waste Code: D001
 Waste Code Description: IGNITABLE WASTE

Hazardous Waste Handler Details

Sequence No: 3
 Receive Date: 20010127
 Handler Name: AMRI INC
 Source Type: Notification
 Federal Waste Generator Code: 2
 Generator Code Description: Small Quantity Generator

Waste Code Details

Hazardous Waste Code: D001
 Waste Code Description: IGNITABLE WASTE

Hazardous Waste Code: D039
 Waste Code Description: TETRACHLOROETHYLENE

Hazardous Waste Handler Details

Sequence No: 4
 Receive Date: 20100420
 Handler Name: AMRI INC
 Source Type: Notification
 Federal Waste Generator Code: 2
 Generator Code Description: Small Quantity Generator

Waste Code Details

Hazardous Waste Code: D001
 Waste Code Description: IGNITABLE WASTE

Hazardous Waste Code: D039
 Waste Code Description: TETRACHLOROETHYLENE

Hazardous Waste Handler Details

Map Key	Number of Records	Direction	Distance (mi/ft)	Elev/Diff (ft)	Site	DB

Sequence No: 5
Receive Date: 20120815
Handler Name: AMRI INC - HOUSTON
Source Type: Notification
Federal Waste Generator Code: 2
Generator Code Description: Small Quantity Generator

Waste Code Details

Hazardous Waste Code: D001
Waste Code Description: IGNITABLE WASTE

Hazardous Waste Code: D039
Waste Code Description: TETRACHLOROETHYLENE

Hazardous Waste Handler Details

Sequence No: 6
Receive Date: 20141217
Handler Name: AMRI HOUSTON
Source Type: Notification
Federal Waste Generator Code: N
Generator Code Description: Not a Generator, Verified

Owner/Operator Details

Owner/Operator Ind: Current Operator Type: Private Name: AMRI INC Date Became Current: 20100420 Date Ended Current: Phone: 713-682-0000 Source Type: Notification	Street No: 2045 Street 1: SILBER RD Street 2: City: HOUSTON State: TX Country: US Zip Code: 77055
Owner/Operator Ind: Current Owner Type: Private Name: AMRI INC Date Became Current: Date Ended Current: Phone: 713-682-0000 Source Type: Notification	Street No: Street 1: PO BOX 41068 Street 2: City: HOUSTON State: TX Country: Zip Code: 77241
Owner/Operator Ind: Current Operator Type: Private Name: AMRI INC Date Became Current: 20010127 Date Ended Current: Phone: 713-682-0080 Source Type: Notification	Street No: Street 1: 2045 SILBER RD Street 2: City: HOUSTON State: TX Country: US Zip Code: 77055-2632
Owner/Operator Ind: Current Owner Type: Private Name: AMRI INC Date Became Current: 20010127 Date Ended Current: Phone: 713-682-0080 Source Type: Notification	Street No: Street 1: 2045 SILBER RD Street 2: City: HOUSTON State: TX Country: US Zip Code: 77055-2632
Owner/Operator Ind: Current Operator Type: Private Name: AMRI INC Date Became Current: 20120815 Date Ended Current: Phone: Source Type: Notification	Street No: Street 1: 2045 SILBER RD Street 2: City: HOUSTON State: TX Country: Zip Code: 77055

Map Key	Number of Records	Direction	Distance (mi/ft)	Elev/Diff (ft)	Site	DB
Owner/Operator Ind:	Current Owner				Street No: 2045	
Type:	Private				Street 1: SILBER RD	
Name:	AMRI INC				Street 2:	
Date Became Current:	20010127				City: HOUSTON	
Date Ended Current:					State: TX	
Phone:	713-682-0000				Country: US	
Source Type:	Notification				Zip Code: 77055	
Owner/Operator Ind:	Current Owner				Street No:	
Type:	Private				Street 1: 2045 SILBER RD	
Name:	AMRI INC				Street 2:	
Date Became Current:	20120815				City: HOUSTON	
Date Ended Current:					State: TX	
Phone:					Country:	
Source Type:	Notification				Zip Code: 77055	
Owner/Operator Ind:	Current Operator				Street No: 2045	
Type:	Private				Street 1: SILBER RD	
Name:	AMRI INC				Street 2:	
Date Became Current:	20010127				City: HOUSTON	
Date Ended Current:					State: TX	
Phone:	713-682-0000				Country: US	
Source Type:	Notification				Zip Code: 77055	
Owner/Operator Ind:	Current Owner				Street No: 2045	
Type:	Private				Street 1: SILBER RD	
Name:	AMRI INC				Street 2:	
Date Became Current:	20100420				City: HOUSTON	
Date Ended Current:					State: TX	
Phone:	713-682-0000				Country: US	
Source Type:	Notification				Zip Code: 77055	

Historical Handler Details

Receive Dt:	20120815
Generator Code Description:	Small Quantity Generator
Handler Name:	AMRI INC - HOUSTON
Receive Dt:	20100420
Generator Code Description:	Small Quantity Generator
Handler Name:	AMRI INC
Receive Dt:	20010127
Generator Code Description:	Small Quantity Generator
Handler Name:	AMRI INC
Receive Dt:	19930412
Generator Code Description:	Small Quantity Generator
Handler Name:	AMRI

29	2 of 3	ESE	0.19 / 995.13	69.85 / -1	AMRI HOUSTON 2045 SILBER RD STE 100 2045 Silber Rd, Ste 100, Houston, TX HOUSTON TX 77055	HIST RCRA NONRCRA
EPA ID:	TXD988085205				Primary Naics Code: 332911	
SWR No:	81526				Receiver: FALSE	
Mun Waste Perm No:					Receiver Fac Cat:	
Facility Status:	INACTIVE				Generator: TRUE	
Gen Type:	INDUS				Healthcare Fac: FALSE	
Gen Cate:	CESQG				Transfer Fac: FALSE	
Latitude:	29.805				Recycler Fac: FALSE	
Longitude:	-95.469				Transporter: FALSE	
Site County:	HARRIS				Transports Class 1:	
Country:	UNITED STATES				Transports Class H:	
Land Type:	PRIVATE					

Map Key	Number of Records	Direction	Distance (mi/ft)	Elev/Diff (ft)	Site	DB
Indus Waste Perm No: Regulated Entity No: RN100653286 Coord County Centroid : Regis S Status Change D: Jan 29, 2015 Hazardous Waste Perm Status: Tceq Haz Waste Perm Nu: Tceq Region No: 12 Reverse Distributor Begin Date: Reverse Distributor End Date: Healthcare Opt in Date: Healthcare Withdraw Date: Regis Last Amendment Da: Dec 17, 2014 Reverse Distributor of Hazardo: false Monthly Waste Receipt Sum: false Transports Waste For Hire: false Self Transports Waste: false Annual Waste Summary: false Report Through Steers: false Registration Initial Notificat: Jan 20, 1994 Original Source: Inactive Regulated RCRA Generator Facilities Note: Documents related to facilities in Texas can be searched on TCEQ Records Online Central File Room (CFR): https://records.tceq.texas.gov/cs/idcplg?IdcService=TCEQ_SEARCH Basic information, including RN numbers, for facilities in TX can be searched on the TCEQ Central Registry: https://www15.tceq.texas.gov/crpub/ Information about how to use these resources can be found here: https://www.tceq.texas.gov/assets/public/agency/How-to-Use-Central-File-Room-Online.pdf						

29	3 of 3	ESE	0.19 / 995.13	69.85 / -1	AMRI HOUSTON 2045 SILBER RD STE 100 HOUSTON TX 77055	IHW GENERATOR
Solid Waste Registration No: 81526 Note: Documents related to facilities in Texas can be searched on TCEQ Records Online Central File Room (CFR): https://records.tceq.texas.gov/cs/idcplg?IdcService=TCEQ_SEARCH Basic information, including RN numbers, for facilities in TX can be searched on the TCEQ Central Registry: https://www15.tceq.texas.gov/crpub/ Information about how to use these resources can be found here: https://www.tceq.texas.gov/assets/public/agency/How-to-Use-Central-File-Room-Online.pdf Historical Documents: For some sites in Texas, ERIIS is able to provide access to historical regulatory documents previously obtained via Public Information Request (PIR). https://erisservice7.ecologeris.com/ErisExt/tceq/tceqdoc.ashx?ID=1TFCllk-BDMc5jj9JKCWfC04MxPGlbgrg?usp=sharing The above document collection is not comprehensive nor up-to-date; it is provided for informational purposes only. For comprehensive, up-to-date documents, readers are referred to the TCEQ Records Services: https://www.tceq.texas.gov/agency/data/records-services/reqinfo.html						

Owner/Operator Information

Owner or Operator:	OPERATOR	State:	TX
First Name:		Zip Code:	77055
Company Last Name:	KSB AMRI INC	Zip Code Ext:	2632
Mailing Address:	2045 SILBER RD	Country Name:	UNITED STA
Building Address:		Phone No:	1-713-6820080
PO Box:		Fax No:	
City:	HOUSTON	Business Type:	Corporation
Owner or Operator:	OWNER	State:	TX
First Name:		Zip Code:	77055
Company Last Name:	KSB AMRI INC	Zip Code Ext:	2632
Mailing Address:	2045 SILBER RD	Country Name:	UNITED STA
Building Address:		Phone No:	1-713-6820080
PO Box:		Fax No:	
City:	HOUSTON	Business Type:	Corporation

Map Key	Number of Records	Direction	Distance (mi/ft)	Elev/Diff (ft)	Site	DB

Contact Information

Last Name:	WENDELE	City:	HOUSTON
First Name:	MIKE	State:	TX
Job Title:	MFG MANAGER	Zip Code:	77055
Contact Role:	PRICONT	Zip Code Ext:	2632
Mailing Address:	2045 SILBER RD	Phone No:	1-713-6820080
Building Name		Fax No:	
Address Line:			
PO Box Address Line:			

Last Name:		City:	HOUSTON
First Name:		State:	TX
Job Title:		Zip Code:	77055
Contact Role:	OWNCON	Zip Code Ext:	2632
Mailing Address:	2045 SILBER RD	Phone No:	1-713-6820080
Building Name		Fax No:	
Address Line:			
PO Box Address Line:			

Last Name:		City:	HOUSTON
First Name:		State:	TX
Job Title:		Zip Code:	77055
Contact Role:	OPRCON	Zip Code Ext:	2632
Mailing Address:	2045 SILBER RD	Phone No:	1-713-6820080
Building Name		Fax No:	
Address Line:			
PO Box Address Line:			

Waste Information

Unique Waste ID:	74823
Texas Waste Code:	0001203H
EPA Waste Form Code:	W203
Waste Code Status:	INACTIVE
Waste Code Status Change Dt:	
Waste Description:	Waste mineral spirits
Origin Code:	
Source Code:	
Primary NAICS Code:	
On Site Treatment Mgmt	
Method:	
Off Site Flag:	
Radioactive Flag:	false
New Chemical Substance Flag:	false

Unique Waste ID:	136285
Texas Waste Code:	0839102H
EPA Waste Form Code:	W101
Waste Code Status:	INACTIVE
Waste Code Status Change Dt:	
Waste Description:	Water base solvent, from washing valves bodies, 6/7/95.; Due to change(s) in the
Origin Code:	4
Source Code:	G09
Primary NAICS Code:	332919
On Site Treatment Mgmt	
Method:	
Off Site Flag:	
Radioactive Flag:	false
New Chemical Substance Flag:	false

Facility Information

Regulated Entity No:	RN100653286
EPA ID No:	TXD988085205

Map Key	Number of Records	Direction	Distance (mi/ft)	Elev/Diff (ft)	Site	DB
Facility Site Name:		AMRI HOUSTON				
Facility Status:		INACTIVE				
Physical Loc Address:		2045 SILBER RD STE 100				
City:		HOUSTON				
County:		HARRIS				
State:		TX				
Zip Code:		77055				
Country:		UNITED STATES				
TCEQ Region No:		12				
Latitude:		29.805				
Longitude:		-95.469				
Primary NAICS Code:		332911				
Land Type:		PRIVATE				
Physical Location Desc:		2045 Silber Rd, Ste 100, Houston, TX				
Regis Initial Notification:		Jan 20, 1994				
Regis Last Amendment Dt:		Dec 17, 2014				
Regis S Status Change D:		Jan 29, 2015				
Report Through Steers:		false				
Generator of Industrial Hazard:		true				
Generator Type:		INDUS				
Haz Waste Generator Category:		CESQG				
Reverse Distributor of Hazardo:		false				
Reverse Distributor Begin Dt:						
Reverse Distributor End Dt:						
Annual Waste Summary:		false				
Receiver of Industrial Hazardo:		false				
Receiver Facility Category:						
Monthly Waste Receipt Sum:		false				
Transporter of Industrial Haza:		false				
Transports Waste for Hire:		false				
Self Transports Waste:		false				
Transports Industrial Class 1:						
Transports Hazardous Waste:						
Transfer Facility:		false				
Healthcare Provider Facility:		false				
Healthcare Opt in Date:						
Healthcare Withdraw Date:						
Recycler Facility:		false				
Haz Waste Permit Status:						
Coordinates County Centroid:						
TCEQ Haz Waste Permit No:						
Industrial Waste Permit No:						
Municipal Waste Permit No:						

Violation/Evaluation Summary

Map Key	Number of Records	Direction	Distance (mi/ft)	Elev/Diff (ft)	Site	DB

associated with this facility (EPA ID).

Handler Summary

Importer Activity:	No
Mixed Waste Generator:	No
Transporter Activity:	No
Transfer Facility:	No
Onsite Burner Exemption:	No
Furnace Exemption:	No
Underground Injection Activity:	No
Commercial TSD:	No
Used Oil Transporter:	No
Used Oil Transfer Facility:	No
Used Oil Processor:	No
Used Oil Refiner:	No
Used Oil Burner:	No
Used Oil Market Burner:	No
Used Oil Spec Marketer:	No
Recycler Activity:	No
Recycler Activity Without Storage:	No

Hazardous Waste Handler Details

Sequence No:	1
Receive Date:	19851127
Handler Name:	PILGRIM CLNRS CO #8
Source Type:	Notification
Federal Waste Generator Code:	N
Generator Code Description:	Not a Generator, Verified

Waste Code Details

Hazardous Waste Code:	D001
Waste Code Description:	IGNITABLE WASTE

Hazardous Waste Code:	F002
Waste Code Description:	THE FOLLOWING SPENT HALOGENATED SOLVENTS: TETRACHLOROETHYLENE, METHYLENE CHLORIDE, TRICHLOROETHYLENE, 1,1,1-TRICHLOROETHANE, CHLOROBENZENE, 1,1,2-TRICHLORO-1,2,2-TRIFLUOROETHANE, ORTHO-DICHLOROBENZENE, TRICHLOROFLUOROMETHANE, AND 1,1,2, TRICHLOROETHANE; ALL SPENT SOLVENT MIXTURES/BLENDS CONTAINING, BEFORE USE, A TOTAL OF TEN PERCENT OR MORE (BY VOLUME) OF ONE OR MORE OF THE ABOVE HALOGENATED SOLVENTS OR THOSE SOLVENTS LISTED IN F001, F004, AND F005; AND STILL BOTTOMS FROM THE RECOVERY OF THESE SPENT SOLVENTS AND SPENT SOLVENT MIXTURES.

Hazardous Waste Handler Details

Sequence No:	1
Receive Date:	19920922
Handler Name:	PILGRIM CLEANERS CO.#8
Source Type:	Annual/Biennial Report
Federal Waste Generator Code:	1
Generator Code Description:	Large Quantity Generator

Hazardous Waste Handler Details

Sequence No:	3
Receive Date:	20010927
Handler Name:	PILGRIM CLEANERS INC
Source Type:	Notification
Federal Waste Generator Code:	N
Generator Code Description:	Not a Generator, Verified

Map Key	Number of Records	Direction	Distance (mi/ft)	Elev/Diff (ft)	Site	DB

Waste Code Details

Hazardous Waste Code:	D039
Waste Code Description:	TETRACHLOROETHYLENE
Hazardous Waste Code:	F002
Waste Code Description:	THE FOLLOWING SPENT HALOGENATED SOLVENTS: TETRACHLOROETHYLENE, METHYLENE CHLORIDE, TRICHLOROETHYLENE, 1,1,1-TRICHLOROETHANE, CHLOROBENZENE, 1,1,2-TRICHLORO-1,2,2-TRIFLUOROETHANE, ORTHO-DICHLOROBENZENE, TRICHLOROFLUOROMETHANE, AND 1,1,2, TRICHLOROETHANE; ALL SPENT SOLVENT MIXTURES/BLENDS CONTAINING, BEFORE USE, A TOTAL OF TEN PERCENT OR MORE (BY VOLUME) OF ONE OR MORE OF THE ABOVE HALOGENATED SOLVENTS OR THOSE SOLVENTS LISTED IN F001, F004, AND F005; AND STILL BOTTOMS FROM THE RECOVERY OF THESE SPENT SOLVENTS AND SPENT SOLVENT MIXTURES.

Owner/Operator Details

Owner/Operator Ind:	Current Owner	Street No:	6723
Type:	Private	Street 1:	STELLA LINK RD
Name:	PILGRIM CLEANERS INC	Street 2:	
Date Became Current:	20010927	City:	HOUSTON
Date Ended Current:		State:	TX
Phone:	713-957-5130	Country:	US
Source Type:	Notification	Zip Code:	77055
Owner/Operator Ind:	Current Owner	Street No:	
Type:	Private	Street 1:	UNKNOWN
Name:	VERBOIS LTD INC	Street 2:	
Date Became Current:		City:	UNKNOWN
Date Ended Current:		State:	TX
Phone:	000-000-0000	Country:	
Source Type:	Notification	Zip Code:	00000-0000
Owner/Operator Ind:	Current Operator	Street No:	6723
Type:	Private	Street 1:	STELLA LINK RD
Name:	PILGRIM CLEANERS INC	Street 2:	
Date Became Current:	20010927	City:	HOUSTON
Date Ended Current:		State:	TX
Phone:	713-957-5130	Country:	US
Source Type:	Notification	Zip Code:	77055

Historical Handler Details

Receive Dt:	19920922
Generator Code Description:	Large Quantity Generator
Handler Name:	PILGRIM CLEANERS CO.#8
Receive Dt:	19851127
Generator Code Description:	Not a Generator, Verified
Handler Name:	PILGRIM CLNRS CO #8

30	2 of6	SW	0.19 / 996.04	70.97 / 0	FORMER PILGRIM CLEANERS 8 7430 LONG POINT RD HOUSTON TX	PRIORITY CLEAN
DCRP ID No:	DC0129					
Regulated Entity No (RN):	RN102806148					
Status:	Active					
Priority Status:	ACTIVE					
Corrective Action Status:	ASSESSMENT					
Priority Class:	P2.5					
Priority Class Desc:	Potential Residential Exposure					
Ranking Score:	450					
Corrected Score:						
TCEQ Project Manager:						

Map Key	Number of Records	Direction	Distance (mi/ft)	Elev/Diff (ft)	Site	DB
County: HARRIS Note: Documents related to facilities in Texas can be searched on TCEQ Records Online Central File Room (CFR): https://records.tceq.texas.gov/cs/idcplg?IdcService=TCEQ_SEARCH Basic information, including RN numbers, for facilities in TX can be searched on the TCEQ Central Registry: https://www15.tceq.texas.gov/crpub/ Information about how to use these resources can be found here: https://www.tceq.texas.gov/assets/public/agency/How-to-Use-Central-File-Room-Online.pdf Historical Documents: ERIS does not have a document collection for this particular record; readers are referred to the TCEQ Records Services: https://www.tceq.texas.gov/agency/data/records-services/reqinfo.html						
30	3 of 6	SW	0.19 / 996.04	70.97 / 0	PILGRIM CLEANERS 8 7430 LONG POINT RD 7430 Long Point, Houston, TX HOUSTON TX 77055	HIST RCRA NONRCRA
EPA ID: TXD052086295 SWR No: 61639 Mun Waste Perm No: Facility Status: INACTIVE Gen Type: Gen Cate: Latitude: Longitude: Site County: HARRIS Country: UNITED STATES Land Type: PRIVATE Indus Waste Perm No: Regulated Entity No: RN102806148 Coord County Centroid : Regis S Status Change D: Sep 30, 1985 Hazardous Waste Perm Status: Tceq Haz Waste Perm Nu: Tceq Region No: 12 Reverse Distributor Begin Date: Reverse Distributor End Date: Healthcare Opt in Date: Healthcare Withdraw Date: Regis Last Amendment Da: Sep 27, 2001 Reverse Distributor of Hazardo: false Monthly Waste Receipt Sum: false Transports Waste For Hire: false Self Transports Waste: false Annual Waste Summary: false Report Through Steers: false Registration Initial Notificat: Sep 30, 1985 Original Source: Inactive Regulated RCRA Generator Facilities Note: Documents related to facilities in Texas can be searched on TCEQ Records Online Central File Room (CFR): https://records.tceq.texas.gov/cs/idcplg?IdcService=TCEQ_SEARCH Basic information, including RN numbers, for facilities in TX can be searched on the TCEQ Central Registry: https://www15.tceq.texas.gov/crpub/ Information about how to use these resources can be found here: https://www.tceq.texas.gov/assets/public/agency/How-to-Use-Central-File-Room-Online.pdf						
Primary Naics Code: Receiver: FALSE Receiver Fac Cat: Generator: TRUE Healthcare Fac: FALSE Transfer Fac: FALSE Recycler Fac: FALSE Transporter: TRUE Transports Class 1: Transports Class H:						

30	4 of 6	SW	0.19 / 996.04	70.97 / 0	FORMER PILGRIM CLEANERS 8 7430 LONG POINT RD HOUSTON TX 77055	DRYCLEANERS
RN: RN102806148 Note: Documents related to facilities in Texas can be searched on TCEQ Records Online Central File Room (CFR): https://records.tceq.texas.gov/cs/idcplg?IdcService=TCEQ_SEARCH Basic information, including RN numbers, for facilities in TX can be searched on the TCEQ Central Registry: https://www15.tceq.texas.gov/crpub/ Information about how to use these resources can be found here: https://www.tceq.texas.gov/assets/public/agency/How-to-Use-Central-File-Room-Online.pdf						

Map Key	Number of Records	Direction	Distance (mi/ft)	Elev/Diff (ft)	Site	DB

TCEQ GIS Data - Dry Cleaner Remediation Program (DCRP)

DCRP ID:	DC0129	Horz Meth:	DOQ
DCRP No:		Horz Acc:	5
Site Name:	FORMER PILGRIM CLEANERS 8	Horz Ref:	STRUC_CEN
Phys Addr:	7430 LONG POINT RD	Horz Date:	20090325
City:	HOUSTON	Horz Org:	TCEQ
County:	HARRIS	Horz Datum:	NAD83
Zip Code:	77055	Horz Desc:	
Lat Dd:	29.80313858	Region:	REGION 12 - HOUSTON
Long Dd:	-95.47769985		
Rem Prog:	Dry Cleaner Remediation Program (DCRP)		
Addr Desc:	7430 Long Point, Houston, TX		
X:	-95.47769984600001		
Y:	29.803138578000016		

30	5 of 6	SW	0.19 / 996.04	70.97 / 0	PILGRIM CLEANERS 8 7430 LONG POINT RD HOUSTON TX 77055	IHW GENERATOR

Solid Waste Registration No: 61639

Note: Documents related to facilities in Texas can be searched on TCEQ Records Online Central File Room (CFR): https://records.tceq.texas.gov/cs/idcplg?IdcService=TCEQ_SEARCH
Basic information, including RN numbers, for facilities in TX can be searched on the TCEQ Central Registry: <https://www15.tceq.texas.gov/crpub/>
Information about how to use these resources can be found here: <https://www.tceq.texas.gov/assets/public/agency/How-to-Use-Central-File-Room-Online.pdf>

Historical Documents: ERIIS does not have a document collection for this particular record; readers are referred to the TCEQ Records Services: <https://www.tceq.texas.gov/agency/data/records-services/reqinfo.html>

Owner/Operator Information

Owner or Operator:	OWNER	State:	TX
First Name:		Zip Code:	77005
Company Last Name:	PILGRIM CLEANERS INC	Zip Code Ext:	4318
Mailing Address:	6723 STELLA LINK RD	Country Name:	UNITED STA
Building Address:		Phone No:	1-713-9575130
PO Box:		Fax No:	
City:	HOUSTON	Business Type:	Corporation
Owner or Operator:	OPERATOR	State:	TX
First Name:		Zip Code:	77005
Company Last Name:	PILGRIM CLEANERS INC	Zip Code Ext:	4318
Mailing Address:	6723 STELLA LINK RD	Country Name:	UNITED STA
Building Address:		Phone No:	1-713-9575130
PO Box:		Fax No:	
City:	HOUSTON	Business Type:	Corporation

Contact Information

Last Name:		City:	HOUSTON
First Name:		State:	TX
Job Title:		Zip Code:	77005
Contact Role:	OWNCON	Zip Code Ext:	4318
Mailing Address:	6723 STELLA LINK RD	Phone No:	1-713-9575130
Building Name:		Fax No:	
Address Line:			
PO Box Address Line:			
Last Name:		City:	HOUSTON
First Name:		State:	TX
Job Title:		Zip Code:	77005
Contact Role:	OPRCON	Zip Code Ext:	4318
Mailing Address:	6723 STELLA LINK RD	Phone No:	1-713-9575130
Building Name:		Fax No:	
Address Line:			

Map Key	Number of Records	Direction	Distance (mi/ft)	Elev/Diff (ft)	Site	DB

PO Box Address Line:

Last Name:	VERBOIS	City:	HOUSTON
First Name:	J	State:	TX
Job Title:	ENVIRONMENTAL MANAGER	Zip Code:	77055
Contact Role:	PRICONT	Zip Code Ext:	4342
Mailing Address:	6723 STELLA LINK RD	Phone No:	1-713-9575130
Building Name		Fax No:	
Address Line:			
PO Box Address Line:			

Waste Information

Unique Waste ID:	148227
Texas Waste Code:	0002310H
EPA Waste Form Code:	W310
Waste Code Status:	INACTIVE
Waste Code Status Change Dt:	
Waste Description:	This waste stream iss described as "Spent dry cleaning solvent filters" currentl
Origin Code:	1
Source Code:	G03
Primary NAICS Code:	
On Site Treatment Mgmt	
Method:	
Off Site Flag:	
Radioactive Flag:	false
New Chemical Substance Flag:	false

Unique Waste ID:	148228
Texas Waste Code:	0001202H
EPA Waste Form Code:	W202
Waste Code Status:	INACTIVE
Waste Code Status Change Dt:	
Waste Description:	This waste is described as "spent dry cleaning solvent" currently generated thro
Origin Code:	1
Source Code:	G03
Primary NAICS Code:	
On Site Treatment Mgmt	
Method:	
Off Site Flag:	
Radioactive Flag:	false
New Chemical Substance Flag:	false

Facility Information

Regulated Entity No:	RN102806148
EPA ID No:	TXD052086295
Facility Site Name:	PILGRIM CLEANERS 8
Facility Status:	INACTIVE
Physical Loc Address:	7430 LONG POINT RD
City:	HOUSTON
County:	HARRIS
State:	TX
Zip Code:	77055
Country:	UNITED STATES
TCEQ Region No:	12
Latitude:	
Longitude:	
Primary NAICS Code:	
Land Type:	PRIVATE
Physical Location Desc:	7430 Long Point, Houston, TX
Regis Initial Notification:	Sep 30, 1985
Regis Last Amendment Dt:	Sep 27, 2001
Regis S Status Change D:	Sep 30, 1985
Report Through Steers:	false
Generator of Industrial Hazard:	true
Generator Type:	

Map Key	Number of Records	Direction	Distance (mi/ft)	Elev/Diff (ft)	Site	DB
Haz Waste Generator Category: Reverse Distributor of Hazardo: false Reverse Distributor Begin Dt: Reverse Distributor End Dt: Annual Waste Summary: false Receiver of Industrial Hazardo: false Receiver Facility Category: Monthly Waste Receipt Sum: false Transporter of Industrial Haza: true Transports Waste for Hire: false Self Transports Waste: false Transports Industrial Class 1: Transports Hazardous Waste: Transfer Facility: false Healthcare Provider Facility: false Healthcare Opt in Date: Healthcare Withdraw Date: Recycler Facility: false Haz Waste Permit Status: Coordinates County Centroid: TCEQ Haz Waste Permit No: Industrial Waste Permit No: Municipal Waste Permit No:						

30	6 of 6	SW	0.19 / 996.04	70.97 / 0	PILGRIM CLEANERS 8 7430 LONG POINT RD HOUSTON TX 77055	IHW TRANSPORT

Solid Waste Registration No: 61639
Note: Documents related to facilities in Texas can be searched on TCEQ Records Online Central File Room (CFR): https://records.tceq.texas.gov/cs/idcplg?IdcService=TCEQ_SEARCH
Basic information, including RN numbers, for facilities in TX can be searched on the TCEQ Central Registry: <https://www15.tceq.texas.gov/crpub/>
Information about how to use these resources can be found here: <https://www.tceq.texas.gov/assets/public/agency/How-to-Use-Central-File-Room-Online.pdf>
Historical Documents: ERIIS does not have a document collection for this particular record; readers are referred to the TCEQ Records Services: <https://www.tceq.texas.gov/agency/data/records-services/reqinfo.html>

Owner/Operator Information

Owner or Operator: OPERATOR	State: TX
First Name:	Zip Code: 77005
Company Last Name: PILGRIM CLEANERS INC	Zip Code Ext: 4318
Mailing Address: 6723 STELLA LINK RD	Country Name: UNITED STA
Building Address:	Phone No: 1-713-9575130
PO Box:	Fax No:
City: HOUSTON	Business Type: Corporation

Owner or Operator: OWNER	State: TX
First Name:	Zip Code: 77005
Company Last Name: PILGRIM CLEANERS INC	Zip Code Ext: 4318
Mailing Address: 6723 STELLA LINK RD	Country Name: UNITED STA
Building Address:	Phone No: 1-713-9575130
PO Box:	Fax No:
City: HOUSTON	Business Type: Corporation

Contact Information

Last Name:	City: HOUSTON
First Name:	State: TX
Job Title:	Zip Code: 77005
Contact Role: OPRCON	Zip Code Ext: 4318
Mailing Address: 6723 STELLA LINK RD	Phone No: 1-713-9575130
Building Name Add:	Fax No:
PO Box :	

Map Key	Number of Records	Direction	Distance (mi/ft)	Elev/Diff (ft)	Site	DB
Last Name:				City:	HOUSTON	
First Name:				State:	TX	
Job Title:				Zip Code:	77005	
Contact Role:	OWNCON			Zip Code Ext:	4318	
Mailing Address:	6723 STELLA LINK RD			Phone No:	1-713-9575130	
Building Name Add:				Fax No:		
PO Box :						
Last Name:	VERBOIS			City:	HOUSTON	
First Name:	J			State:	TX	
Job Title:	ENVIRONMENTAL MANAGER			Zip Code:	77055	
Contact Role:	PRICONT			Zip Code Ext:	4342	
Mailing Address:	6723 STELLA LINK RD			Phone No:	1-713-9575130	
Building Name Add:				Fax No:		
PO Box :						

Waste Information

Unique Waste ID: 148227
Texas Waste Code: 0002310H
EPA Waste Form Code: W310
Waste Code Status: INACTIVE
Waste Code Status Change Date:
Waste Description: This waste stream iss described as "Spent dry cleaning solvent filters" currentl
Origin Code: 1
Source Code: G03
Primary NAICS Code:
On Site Treatment Mgmt M:
Off Site Flag:
Radioactive Flag: false
New Chemical Substance Flag: false

Unique Waste ID: 148228
Texas Waste Code: 0001202H
EPA Waste Form Code: W202
Waste Code Status: INACTIVE
Waste Code Status Change Date:
Waste Description: This waste is described as "spent dry cleaning solvent" currently generated thro
Origin Code: 1
Source Code: G03
Primary NAICS Code:
On Site Treatment Mgmt M:
Off Site Flag:
Radioactive Flag: false
New Chemical Substance Flag: false

Facility Information

Regulated Entity No: RN102806148
EPA ID No: TXD052086295
Facility Site Name: PILGRIM CLEANERS 8
Facility Status: INACTIVE
Physical Location Address: 7430 LONG POINT RD
City: HOUSTON
County: HARRIS
Country: UNITED STATES
Primary NAICS Code:
Physical Location Description: 7430 Long Point, Houston, TX
Regis Initial Notificat: Sep 30, 1985
Regis Last Amendment Dt: Sep 27, 2001
Regis S Status Change D: Sep 30, 1985
Report Through Steers: false
Generator of Industrial Hazard: true
Generator Type:

State: TX
Zip Code: 77055
TCEQ Region No: 12
Latitude:
Longitude:
Land Type: PRIVATE

Map Key	Number of Records	Direction	Distance (mi/ft)	Elev/Diff (ft)	Site	DB
Haz Waste Gen Cate: Reverse Distributor of Hazardo: false Reverse Distributor Begin Date: Reverse Distributor End Date: Annual Waste Summary: false Receiver of Industrial Hazardo: false Receiver Facility Category: Monthly Waste Receipt Sum: false Transporter of Industrial Haza: true Transports Waste for Hire: false Self Transports Waste: false Transports Industrial Class 1: Transports Hazardous Waste: Transfer Facility: false Healthcare Provider Facility: false Healthcare Opt in Date: Healthcare Withdraw Date: Recycler Facility: false Haz Waste Permit Status: Coordinates County Centroid: TCEQ Haz Waste Permit Nu: Industrial Waste Permit No: Municipal Waste Permit No:						

31	1 of 5	NE	0.20 / 1,062.05	70.39 / -1	REALTY GRAPHICS INC 2521 FAIRWAY PARK DR STE 420 HOUSTON TX 77092	RCRA NON GEN

EPA Handler ID: TXD000452888
Gen Status Universe: No Report
Contact Name: BETH NEWBY
Contact Address: 2521 , FAIRWAY PARK DR STE 420 , , HOUSTON , TX, 77092 , US
Contact Phone No and Ext: 713-682-6661
Contact Email:
Contact Country: US
County Name: HARRIS
EPA Region: 06
Land Type: Private
Receive Date: 20010823
Location Latitude:
Location Longitude:
Recycler Activity?: NO
Recycler Activity Note: This facility has no indication of Recycling Activity.

Violation/Evaluation Summary

Note: NO RECORDS: As of Oct 2024, there are no Compliance Monitoring and Enforcement (violation) records associated with this facility (EPA ID).

Handler Summary

Importer Activity: No
Mixed Waste Generator: No
Transporter Activity: No
Transfer Facility: No
Onsite Burner Exemption: No
Furnace Exemption: No
Underground Injection Activity: No
Commercial TSD: No
Used Oil Transporter: No
Used Oil Transfer Facility: No
Used Oil Processor: No
Used Oil Refiner: No
Used Oil Burner: No
Used Oil Market Burner: No
Used Oil Spec Marketer: No

Map Key	Number of Records	Direction	Distance (mi/ft)	Elev/Diff (ft)	Site	DB

Recycler Activity: No
 Recycler Activity Without Storage: No

Hazardous Waste Handler Details

Sequence No: 1
 Receive Date: 19800724
 Handler Name: PRC REALTY SYS
 Source Type: Notification
 Federal Waste Generator Code: 2
 Generator Code Description: Small Quantity Generator

Waste Code Details

Hazardous Waste Code: D000
 Waste Code Description: DESCRIPTION

Hazardous Waste Code: D001
 Waste Code Description: IGNITABLE WASTE

Hazardous Waste Code: D002
 Waste Code Description: CORROSIVE WASTE

Hazardous Waste Handler Details

Sequence No: 2
 Receive Date: 20010823
 Handler Name: REALTY GRAPHICS INC
 Source Type: Notification
 Federal Waste Generator Code: N
 Generator Code Description: Not a Generator, Verified

Owner/Operator Details

Owner/Operator Ind: Current Owner
 Type: Private
 Name: PRC REALTY SYSTEMS
 Date Became Current:
 Date Ended Current:
 Phone: 000-000-0000
 Source Type: Notification

Street No:
 Street 1: UNKNOWN
 Street 2:
 City: UNKNOWN
 State: TX
 Country:
 Zip Code: 00000-0000

Owner/Operator Ind: Current Owner
 Type: Private
 Name: REALTY GRAPHICS INC
 Date Became Current: 20010823
 Date Ended Current:
 Phone: 713-682-6661
 Source Type: Notification

Street No: 2521
 Street 1: FAIRWAY PARK DR STE 420
 Street 2:
 City: HOUSTON
 State: TX
 Country: US
 Zip Code: 77092

Owner/Operator Ind: Current Operator
 Type: Private
 Name: REALTY GRAPHICS INC
 Date Became Current: 20010823
 Date Ended Current:
 Phone: 713-682-6661
 Source Type: Notification

Street No: 2521
 Street 1: FAIRWAY PARK DR STE 420
 Street 2:
 City: HOUSTON
 State: TX
 Country: US
 Zip Code: 77092

Historical Handler Details

Receive Dt: 19800724
 Generator Code Description: Small Quantity Generator

Map Key	Number of Records	Direction	Distance (mi/ft)	Elev/Diff (ft)	Site	DB
Handler Name:		PRC REALTY SYS				
31	2 of5	NE	0.20 / 1,062.05	70.39 / -1	REALTY GRAPHICS 2521 FAIRWAY PARK DR STE 420 2521 Fairway Park Dr, Ste 420, Houston, TX HOUSTON TX 77092	HIST RCRA NONRCRA
EPA ID:		TXD000452888		Primary Naics Code:		
SWR No:		71591		Receiver:		FALSE
Mun Waste Perm No:				Receiver Fac Cat:		
Facility Status:		INACTIVE		Generator:		TRUE
Gen Type:		NON INDUS		Healthcare Fac:		FALSE
Gen Cate:		CESQG		Transfer Fac:		FALSE
Latitude:				Recycler Fac:		FALSE
Longitude:				Transporter:		FALSE
Site County:		HARRIS		Transports Class 1:		
Country:		UNITED STATES		Transports Class H:		
Land Type:		PRIVATE				
Indus Waste Perm No:						
Regulated Entity No:		RN102069457				
Coord County Centroid :						
Regis S Status Change D:		Aug 23, 2001				
Hazardous Waste Perm Status:						
Tceq Haz Waste Perm Nu:						
Tceq Region No:		12				
Reverse Distributor Begin Date:						
Reverse Distributor End Date:						
Healthcare Opt in Date:						
Healthcare Withdraw Date:						
Regis Last Amendment Da:		Aug 23, 2001				
Reverse Distributor of Hazardo:		false				
Monthly Waste Receipt Sum:		false				
Transports Waste For Hire:		false				
Self Transports Waste:		false				
Annual Waste Summary:		false				
Report Through Steers:		false				
Registration Initial Notificat:		Aug 23, 2001				
Original Source:		Inactive Regulated RCRA Generator Facilities				
Note:		Documents related to facilities in Texas can be searched on TCEQ Records Online Central File Room (CFR): https://records.tceq.texas.gov/cs/idcplg?IdcService=TCEQ_SEARCH Basic information, including RN numbers, for facilities in TX can be searched on the TCEQ Central Registry: https://www15.tceq.texas.gov/crpub/ Information about how to use these resources can be found here: https://www.tceq.texas.gov/assets/public/agency/How-to-Use-Central-File-Room-Online.pdf				
31	3 of5	NE	0.20 / 1,062.05	70.39 / -1	REALTY GRAPHICS 2521 FAIRWAY PARK DR STE 420 HOUSTON TX 77092	IHW GENERATOR
Solid Waste Registration No:		71591				
Note:		Documents related to facilities in Texas can be searched on TCEQ Records Online Central File Room (CFR): https://records.tceq.texas.gov/cs/idcplg?IdcService=TCEQ_SEARCH Basic information, including RN numbers, for facilities in TX can be searched on the TCEQ Central Registry: https://www15.tceq.texas.gov/crpub/ Information about how to use these resources can be found here: https://www.tceq.texas.gov/assets/public/agency/How-to-Use-Central-File-Room-Online.pdf				
Historical Documents:		ERIS does not have a document collection for this particular record; readers are referred to the TCEQ Records Services: https://www.tceq.texas.gov/agency/data/records-services/reginfo.html				
<u>Owner/Operator Information</u>						
Owner or Operator:		OPERATOR		State:		TX
First Name:				Zip Code:		77092
Company Last Name:		REALTY GRAPHICS INC		Zip Code Ext:		7601

Map Key	Number of Records	Direction	Distance (mi/ft)	Elev/Diff (ft)	Site	DB

Mailing Address:	2521 FAIRWAY PARK DR STE 420	Country Name:	UNITED STA
Building Address:		Phone No:	1-713-6826661
PO Box:		Fax No:	
City:	HOUSTON	Business Type:	Corporation
Owner or Operator:	OWNER	State:	TX
First Name:		Zip Code:	77092
Company Last Name:	REALTY GRAPHICS INC	Zip Code Ext:	7601
Mailing Address:	2521 FAIRWAY PARK DR STE 420	Country Name:	UNITED STA
Building Address:		Phone No:	1-713-6826661
PO Box:		Fax No:	
City:	HOUSTON	Business Type:	Corporation

Contact Information

Last Name:		City:	HOUSTON
First Name:		State:	TX
Job Title:		Zip Code:	77092
Contact Role:	OWNCON	Zip Code Ext:	7601
Mailing Address:	2521 FAIRWAY PARK DR STE 420	Phone No:	1-713-6826661
Building Name		Fax No:	
Address Line:			
PO Box Address Line:			

Last Name:		City:	HOUSTON
First Name:		State:	TX
Job Title:		Zip Code:	77092
Contact Role:	OPRCON	Zip Code Ext:	7601
Mailing Address:	2521 FAIRWAY PARK DR STE 420	Phone No:	1-713-6826661
Building Name		Fax No:	
Address Line:			
PO Box Address Line:			

Last Name:	NEWBY	City:	HOUSTON
First Name:	BETH	State:	TX
Job Title:	ENVIRONMENTAL MANAGER	Zip Code:	77092
Contact Role:	PRICONT	Zip Code Ext:	7601
Mailing Address:	2521 FAIRWAY PARK DR STE 420	Phone No:	1-713-6826661
Building Name	STE 420	Fax No:	
Address Line:			
PO Box Address Line:			

Facility Information

Regulated Entity No:	RN102069457
EPA ID No:	TXD000452888
Facility Site Name:	REALTY GRAPHICS
Facility Status:	INACTIVE
Physical Loc Address:	2521 FAIRWAY PARK DR STE 420
City:	HOUSTON
County:	HARRIS
State:	TX
Zip Code:	77092
Country:	UNITED STATES
TCEQ Region No:	12
Latitude:	
Longitude:	
Primary NAICS Code:	
Land Type:	PRIVATE
Physical Location Desc:	2521 Fairway Park Dr, Ste 420, Houston, TX
Regis Initial Notification:	Aug 23, 2001
Regis Last Amendment Dt:	Aug 23, 2001
Regis S Status Change D:	Aug 23, 2001
Report Through Steers:	false
Generator of Industrial Hazard:	true
Generator Type:	NON INDUS
Haz Waste Generator Category:	CESQG

Map Key	Number of Records	Direction	Distance (mi/ft)	Elev/Diff (ft)	Site	DB
Reverse Distributor of Hazardo:	false					
Reverse Distributor Begin Dt:						
Reverse Distributor End Dt:						
Annual Waste Summary:	false					
Receiver of Industrial Hazardo:	false					
Receiver Facility Category:						
Monthly Waste Receipt Sum:	false					
Transporter of Industrial Haza:	false					
Transports Waste for Hire:	false					
Self Transports Waste:	false					
Transports Industrial Class 1:						
Transports Hazardous Waste:						
Transfer Facility:	false					
Healthcare Provider Facility:	false					
Healthcare Opt in Date:						
Healthcare Withdraw Date:						
Recycler Facility:	false					
Haz Waste Permit Status:						
Coordinates County Centroid:						
TCEQ Haz Waste Permit No:						
Industrial Waste Permit No:						
Municipal Waste Permit No:						

31	4 of 5	NE	0.20 / 1,062.05	70.39 / -1	PRC REALTY SYSTEMS 2521 FAIRWAY PARK DR HOUSTON TX 77092	IHW GENERATOR

Solid Waste Registration No: 51131
Note: Documents related to facilities in Texas can be searched on TCEQ Records Online Central File Room (CFR): https://records.tceq.texas.gov/cs/idcplg?IdcService=TCEQ_SEARCH
Basic information, including RN numbers, for facilities in TX can be searched on the TCEQ Central Registry: <https://www15.tceq.texas.gov/crpub/>
Information about how to use these resources can be found here: <https://www.tceq.texas.gov/assets/public/agency/How-to-Use-Central-File-Room-Online.pdf>
Historical Documents: ERIS does not have a document collection for this particular record; readers are referred to the TCEQ Records Services: <https://www.tceq.texas.gov/agency/data/records-services/reqinfo.html>

Owner/Operator Information

Owner or Operator:	OPERATOR	State:	
First Name:		Zip Code:	
Company Last Name:	PRC REALTY SYSTEMS	Zip Code Ext:	
Mailing Address:		Country Name:	
Building Address:		Phone No:	
PO Box:		Fax No:	
City:		Business Type:	Unknown

Owner or Operator:	OWNER	State:	
First Name:		Zip Code:	
Company Last Name:	PRC REALTY SYSTEMS	Zip Code Ext:	
Mailing Address:		Country Name:	
Building Address:		Phone No:	
PO Box:		Fax No:	
City:		Business Type:	Unknown

Contact Information

Last Name:	OLSON	City:	HOUSTON
First Name:	TOM	State:	TX
Job Title:	ENVIRONMENTAL MANAGER	Zip Code:	77055
Contact Role:	PRICONT	Zip Code Ext:	5415
Mailing Address:	5821 WESTVIEW DR	Phone No:	1-713-6826661
Building Name:		Fax No:	
Address Line:			
PO Box Address Line:			

Map Key	Number of Records	Direction	Distance (mi/ft)	Elev/Diff (ft)	Site	DB

Facility Information

Regulated Entity No: RN102069457
EPA ID No:
Facility Site Name: PRC REALTY SYSTEMS
Facility Status: MERGED
Physical Loc Address: 2521 FAIRWAY PARK DR
City: HOUSTON
County:
State: TX
Zip Code: 77092
Country: UNITED STATES
TCEQ Region No:
Latitude:
Longitude:
Primary NAICS Code:
Land Type:
Physical Location Desc:
Regis Initial Notification: Mar 25, 1985
Regis Last Amendment Dt: Mar 19, 2002
Regis S Status Change D: Mar 25, 1985
Report Through Steers: false
Generator of Industrial Hazard: true
Generator Type: NON INDUS
Haz Waste Generator Category: CESQG
Reverse Distributor of Hazardo: false
Reverse Distributor Begin Dt:
Reverse Distributor End Dt:
Annual Waste Summary: false
Receiver of Industrial Hazardo: false
Receiver Facility Category:
Monthly Waste Receipt Sum: false
Transporter of Industrial Haza: false
Transports Waste for Hire: false
Self Transports Waste: false
Transports Industrial Class 1:
Transports Hazardous Waste:
Transfer Facility: false
Healthcare Provider Facility: false
Healthcare Opt in Date:
Healthcare Withdraw Date:
Recycler Facility: false
Haz Waste Permit Status:
Coordinates County Centroid:
TCEQ Haz Waste Permit No:
Industrial Waste Permit No:
Municipal Waste Permit No:

31	5 of 5	NE	0.20 / 1,062.05	70.39 / -1	SCIENTIFIC GLASS & INSTRUMENTS	PFAS IND

HOUSTON TX

Status:	Active	Fac Fips Code:	48201
Fac Indian Cntry Flg:	No	Compliance Status:	No Violation Identified
Fac Derived Huc:	12040104	EPA Programs:	CWA
Fac Derived Wbd:	120401040304	Federal Facility:	No
Fac Derived Cd113:	02	Federal Agency:	-
Fac Derived Cb2010:	482015205001111	Fac Snc Flg:	No
Fac Informal Count:	0	AIR Flag:	No
Last Informal Action:	-	NPDES Flag:	Yes
Formal Action Count:	0	SDWIS Flag:	No
Last Formal Action:	-	RCRAFlag:	No
Fac Total Penalties:	0	TRI Flag:	No
Fac Penalty Count:	-	GHG Flag:	No
Date Last Penalty:	-	TRI IDs:	-
Last Penalty Amt:	-	TRI Releases Trnsfrs:	-

Map Key	Number of Records	Direction	Distance (mi/ft)	Elev/Diff (ft)	Site	DB
Fac Qtrs With Nc:	0				TRI on Site Releases:	-
Programs With Snc:	0				TRI off Site Trnsfrs:	-
Fac Percent Minority:	63.414				TRI Reporter:	-
Fac Pop Den:	4344.49				Fac Imp Water Flg:	Yes
Count:	1				Fac Major Flag:	-
Fac County:	HARRIS				Fac Active Flag:	Yes
State Other :					Fac Inspection Count:	0
Region:	06				Date Last Inspection:	-
Latitude:	29.810606				Days Last Inspection:	-
Longitude:	-95.46913					
Fac Derived Tribes:	-					
AIR IDs:	-					
CAA Permit Types:	-					
CAA NAICS:	-					
CAA SICS:	-					
NPDES IDs:	TXRNECG16					
CWA Permit Types:	Non-M					
CWA NAICS:	327215					
CWA SICS:	3231					
RCRA IDs:	-					
RCRA Permit Types:	-					
RCRA NAICS:	-					
SDWA IDs:	-					
SDWA System Types:	-					
SDWA Compliance Status:	-					
SDWA Snc Flag:	No					
Fac Collection Meth:	-					
EJSCREEN Flag Us:	Yes					
EJSCREEN Report:	https://ejscreen.epa.gov/mapper/mobile/EJSCREEN_mobile.aspx?geometry=%7B%22x%22:-95.46913,%22y%22:29.810606,%22spatialReference%22:%7B%22wkid%22:4326%7D%7D&unit=9035&areatype=&areaid=&basemap=streets&distance=1					
ECHO Facility Report:	https://echo.epa.gov/detailed-facility-report?fid=110071708020					
Industry:	Glass Products					

32	1 of 2	SW	0.21 / 1,093.97	68.71 / -2	A MADCO FOOD STORE 7440 LONG POINT RD HOUSTON TX 77055	LPST
LPST ID:	116088			Nearest City:	HOUSTON	
PST ID:				Site Name (Map):	A MADCO FOOD STORE	
Facility ID:	61086			Phys Addr (Map):	7440 LONG POINT RD	
Site Name:	A MADCO FOOD STORE			City (Map):	HOUSTON	
Site Address:	7440 LONG POINT RD			County (Map):	HARRIS	
City Name:	HOUSTON			ZIP Code (Map):	77055	
ZIP Code:	77055			Lat DD (Map):	29.80302311	
County Name:	HARRIS			Long DD (Map):	-95.47810305	
Addr Desc (Map):						
Source:	TCEQ LPST Report; TCEQ Map Data					
Note:	Documents related to facilities in Texas can be searched on TCEQ Records Online Central File Room (CFR): https://records.tceq.texas.gov/cs/idcplg?IdcService=TCEQ_SEARCH Basic information, including RN numbers, for facilities in TX can be searched on the TCEQ Central Registry: https://www15.tceq.texas.gov/crpub/ Information about how to use these resources can be found here: https://www.tceq.texas.gov/assets/public/agency/How-to-Use-Central-File-Room-Online.pdf					
Historical Documents:	ERIS does not have a document collection for this particular record; readers are referred to the TCEQ Records Services: https://www.tceq.texas.gov/agency/data/records-services/reqinfo.html					

TCEQ LPST Report

Ref No:	RN102045598	Reported Date:	01/26/2004
Closure Date:	06/12/2020	Entered Date:	09/09/2004
Discovered Date:	11/26/2003	TCEQ Region:	REGION 12 - HOUSTON
Rem Program:	LPST	Project Manager:	JGARNER
Program:	1 - RPR		
Corrective Action Status:	6A - FINAL CONCURRENCE ISSUED		
Priority Status:	3.1 - GW IMPACT PUB/DOM WATER SUPPLY WELL W/IN .25 - .5MI		

Map Key	Number of Records	Direction	Distance (mi/ft)	Elev/Diff (ft)	Site	DB

TCEQ Map Data

Region:	REGION 12 - HOUSTON	Horz Meth:	ADDMAT_NUM
X:	-95.47810304900003	Horz Acc:	-9999
Y:	29.803023112000005	Horz Org:	TCEQ
Horz Ref:	PST_PUMP	Horz Datum:	NAD83
Horz Date:	20040909	Horz Desc:	

<u>32</u>	2 of2	SW	0.21 / 1,093.97	68.71 / -2	KARAN FOOD BASKET 7440 LONG POINT RD HOUSTON TX 77055	ORD

Docket No:	2008-1381-PST-E	TCEQ ID:	61086
Reg Ent No:	RN102045598	Case No:	36434
Customer No:	CN603398454	Program:	PST
Eff Dt:	02/08/2009	Type :	ADMINORDER
Status:	EFFECTIVE	Penalty Assessed(\$):	2550
Status Dt:	02/08/2009	Penalty Deferred(\$):	510
Dist Court No:		Payable Amount(\$):	2040
Resolution ID:	901662742008238	Sep Offset(\$):	0
County:	HARRIS		
Respondent Name:	AWAD ENTERPRISES INC		
Reg Ent Name:	KARAN FOOD BASKET		
Phys Loc Desc:			
Cost Amt:			
CT Costs Amt:			
Atty Fee in CT Order Amt:			
Original Source:	Administrative Orders Issued		
Note:	Docket documents can be downloaded from TCEQ's online search for Commission Issued Orders: https://www14.tceq.texas.gov/epic/CIO/		

<u>33</u>	1 of4	ENE	0.22 / 1,167.60	69.24 / -2	S & B POWER TOOL COMPANY 10600 HEMPSTEAD HWY. HOUSTON TX 77092	RCRA NON GEN

EPA Handler ID:	TX0000054866
Gen Status Universe:	No Report
Contact Name:	CHRISTOPHER CHINN
Contact Address:	10600 , HEMPSTEAD HWY , , HOUSTON , TX, 77092 , US
Contact Phone No and Ext:	713-681-4893
Contact Email:	
Contact Country:	US
County Name:	HARRIS
EPA Region:	06
Land Type:	Private
Receive Date:	19970731
Location Latitude:	
Location Longitude:	
Recycler Activity?:	NO
Recycler Activity Note:	This facility has no indication of Recycling Activity.

Violation/Evaluation Summary

Note:	NO RECORDS: As of Oct 2024, there are no Compliance Monitoring and Enforcement (violation) records associated with this facility (EPA ID).

Handler Summary

Importer Activity:	No
Mixed Waste Generator:	No
Transporter Activity:	No
Transfer Facility:	No

Map Key	Number of Records	Direction	Distance (mi/ft)	Elev/Diff (ft)	Site	DB
Onsite Burner Exemption:	No					
Furnace Exemption:	No					
Underground Injection Activity:	No					
Commercial TSD:	No					
Used Oil Transporter:	No					
Used Oil Transfer Facility:	No					
Used Oil Processor:	No					
Used Oil Refiner:	No					
Used Oil Burner:	No					
Used Oil Market Burner:	No					
Used Oil Spec Marketer:	No					
Recycler Activity:	No					
Recycler Activity Without Storage:	No					

Hazardous Waste Handler Details

Sequence No: 1
Receive Date: 19960214
Handler Name: S & B POWER TOOL CO
Source Type: Notification
Federal Waste Generator Code: N
Generator Code Description: Not a Generator, Verified

Waste Code Details

Hazardous Waste Code: D001
Waste Code Description: IGNITABLE WASTE

Hazardous Waste Handler Details

Sequence No: 3
Receive Date: 19970731
Handler Name: S & B POWER TOOL COMPANY
Source Type: Notification
Federal Waste Generator Code: N
Generator Code Description: Not a Generator, Verified

Waste Code Details

Hazardous Waste Code: D001
Waste Code Description: IGNITABLE WASTE

Hazardous Waste Code: D018
Waste Code Description: BENZENE

Hazardous Waste Code: D039
Waste Code Description: TETRACHLOROETHYLENE

Owner/Operator Details

Owner/Operator Ind:	Current Owner	Street No:	
Type:	Private	Street 1:	4300 W PETERSON
Name:	S & B POWER TOOL CO	Street 2:	
Date Became Current:		City:	CHICAGO
Date Ended Current:		State:	IL
Phone:	312-286-7330	Country:	
Source Type:	Notification	Zip Code:	60646

Historical Handler Details

Receive Dt: 19960214

Map Key	Number of Records	Direction	Distance (mi/ft)	Elev/Diff (ft)	Site	DB
Generator Code Description:		Not a Generator, Verified				
Handler Name:		S & B POWER TOOL CO				

33	2 of 4	ENE	0.22 / 1,167.60	69.24 / -2	INTERCONTINENTAL BEARING 10600 HEMPSTEAD HWY HOUSTON TX 77092	RCRA SQG

EPA Handler ID: TXD058747726
Gen Status Universe: Small Quantity Generator
Contact Name: ROBERT ESTRELLO
Contact Address: 10600 HEMPSTEAD HWY , , HOUSTON , TX, 77092 , US
Contact Phone No and Ext: 713-686-0707
Contact Email:
Contact Country: US
County Name: HARRIS
EPA Region: 06
Land Type:
Receive Date: 19881227
Location Latitude: 29.821236
Location Longitude: -95.487318
Recycler Activity(YES/NO)?: NO
Recycler Activity Note: This facility has no indication of Recycling Activity.

Violation/Evaluation Summary

Note: NO RECORDS: As of Oct 2024, there are no Compliance Monitoring and Enforcement (violation) records associated with this facility (EPA ID).

Handler Summary

Importer Activity: No
Mixed Waste Generator: No
Transporter Activity: No
Transfer Facility: No
Onsite Burner Exemption: No
Furnace Exemption: No
Underground Injection Activity: No
Commercial TSD: No
Used Oil Transporter: No
Used Oil Transfer Facility: No
Used Oil Processor: No
Used Oil Refiner: No
Used Oil Burner: No
Used Oil Market Burner: No
Used Oil Spec Marketer: No
Recycler Activity: No
Recycler Activity W.O. Stor: No

Hazardous Waste Handler Details

Sequence No: 1
Receive Date: 19881227
Handler Name: INTERCONTINENTAL BEARING
Federal Waste Generator Code: 2
Generator Code Description: Small Quantity Generator
Source Type: Notification

Waste Code Details

Hazardous Waste Code: D000
Waste Code Description: DESCRIPTION
Hazardous Waste Code: D001

Map Key	Number of Records	Direction	Distance (mi/ft)	Elev/Diff (ft)	Site	DB

Waste Code Description:	IGNITABLE WASTE

Owner/Operator Details

Owner/Operator Ind:	Current Owner	Street No:	
Type:	Private	Street 1:	UNKNOWN
Name:	PAUL DROLAK	Street 2:	
Date Became Current:		City:	UNKNOWN
Date Ended Current:		State:	TX
Phone:	000-000-0000	Country:	
Source Type:	Notification	Zip Code:	00000-0000

33	3 of4	ENE	0.22 / 1,167.60	69.24 / -2	S & B POWER TOOL 10600 HEMPSTEAD RD 10600 Hempstead Hwy., Houston, TX 77092 HOUSTON TX 77092	HIST RCRA NONRCRA

EPA ID:	TX0000054866	Primary Naics Code:	333992
SWR No:	90280	Receiver:	FALSE
Mun Waste Perm No:		Receiver Fac Cat:	
Facility Status:	INACTIVE	Generator:	TRUE
Gen Type:	NON INDUS	Healthcare Fac:	FALSE
Gen Cate:	SQG	Transfer Fac:	FALSE
Latitude:		Recycler Fac:	FALSE
Longitude:		Transporter:	FALSE
Site County:	HARRIS	Transports Class 1:	
Country:	UNITED STATES	Transports Class H:	
Land Type:	PRIVATE		
Indus Waste Perm No:			
Regulated Entity No:	RN100639756		
Coord County Centroid :			
Regis S Status Change D:	Dec 23, 1988		
Hazardous Waste Perm Status:			
Tceq Haz Waste Perm Nu:			
Tceq Region No:	12		
Reverse Distributor Begin Date:			
Reverse Distributor End Date:			
Healthcare Opt in Date:			
Healthcare Withdraw Date:			
Regis Last Amendment Da:	Jul 31, 1997		
Reverse Distributor of Hazardo:	false		
Monthly Waste Receipt Sum:	false		
Transports Waste For Hire:	false		
Self Transports Waste:	false		
Annual Waste Summary:	false		
Report Through Steers:	false		
Registration Initial Notificat:	Dec 23, 1988		
Original Source:	Inactive Regulated RCRA Generator Facilities		
Note:	Documents related to facilities in Texas can be searched on TCEQ Records Online Central File Room (CFR): https://records.tceq.texas.gov/cs/idcplg?IdcService=TCEQ_SEARCH Basic information, including RN numbers, for facilities in TX can be searched on the TCEQ Central Registry: https://www15.tceq.texas.gov/crpub/ Information about how to use these resources can be found here: https://www.tceq.texas.gov/assets/public/agency/How-to-Use-Central-File-Room-Online.pdf		

33	4 of4	ENE	0.22 / 1,167.60	69.24 / -2	S & B POWER TOOL 10600 HEMPSTEAD RD HOUSTON TX 77092	IHW GENERATOR

Solid Waste Registration No:	90280
Note:	Documents related to facilities in Texas can be searched on TCEQ Records Online Central File Room (CFR): https://records.tceq.texas.gov/cs/idcplg?IdcService=TCEQ_SEARCH Basic information, including RN numbers, for facilities in TX can be searched on the TCEQ Central Registry: https://www15.tceq.texas.gov/crpub/

Map Key	Number of Records	Direction	Distance (mi/ft)	Elev/Diff (ft)	Site	DB

Historical Documents:

Information about how to use these resources can be found here: <https://www.tceq.texas.gov/assets/public/agency/How-to-Use-Central-File-Room-Online.pdf>
ERIS does not have a document collection for this particular record; readers are referred to the TCEQ Records Services: <https://www.tceq.texas.gov/agency/data/records-services/reqinfo.html>

Owner/Operator Information

Owner or Operator:	OWNER	State:	TX
First Name:		Zip Code:	77092
Company Last Name:	S & B POWER TOOL COMPANY	Zip Code Ext:	8442
Mailing Address:	10600 HEMPSTEAD RD	Country Name:	UNITED STA
Building Address:		Phone No:	1-713-6814893
PO Box:		Fax No:	
City:	HOUSTON	Business Type:	Unknown

Contact Information

Last Name:		City:	HOUSTON
First Name:		State:	TX
Job Title:		Zip Code:	77092
Contact Role:	OWNCON	Zip Code Ext:	8442
Mailing Address:	10600 HEMPSTEAD RD	Phone No:	1-713-6814893
Building Name:		Fax No:	
Address Line:			
PO Box Address Line:			

Last Name:	CHINN	City:	HOUSTON
First Name:	CHRISTOPHER	State:	TX
Job Title:		Zip Code:	77092
Contact Role:	PRICONT	Zip Code Ext:	8442
Mailing Address:	10600 HEMPSTEAD RD	Phone No:	1-713-6814893
Building Name:		Fax No:	
Address Line:			
PO Box Address Line:			

Waste Information

Unique Waste ID:	75030
Texas Waste Code:	0501203H
EPA Waste Form Code:	W203
Waste Code Status:	INACTIVE
Waste Code Status Change Dt:	
Waste Description:	Spent solvent from repairing small machinery. Ignitable liquid. Initial date o
Origin Code:	1
Source Code:	G09
Primary NAICS Code:	333992
On Site Treatment Mgmt Method:	
Off Site Flag:	true
Radioactive Flag:	false
New Chemical Substance Flag:	false

Facility Information

Regulated Entity No:	RN100639756
EPA ID No:	TX0000054866
Facility Site Name:	S & B POWER TOOL
Facility Status:	INACTIVE
Physical Loc Address:	10600 HEMPSTEAD RD
City:	HOUSTON
County:	HARRIS
State:	TX
Zip Code:	77092
Country:	UNITED STATES

Map Key	Number of Records	Direction	Distance (mi/ft)	Elev/Diff (ft)	Site	DB
TCEQ Region No: Latitude: Longitude: Primary NAICS Code: Land Type: Physical Location Desc: Regis Initial Notification: Regis Last Amendment Dt: Regis S Status Change D: Report Through Steers: Generator of Industrial Hazard: Generator Type: Haz Waste Generator Category: Reverse Distributor of Hazardo: Reverse Distributor Begin Dt: Reverse Distributor End Dt: Annual Waste Summary: Receiver of Industrial Hazardo: Receiver Facility Category: Monthly Waste Receipt Sum: Transporter of Industrial Haza: Transports Waste for Hire: Self Transports Waste: Transports Industrial Class 1: Transports Hazardous Waste: Transfer Facility: Healthcare Provider Facility: Healthcare Opt in Date: Healthcare Withdraw Date: Recycler Facility: Haz Waste Permit Status: Coordinates County Centroid: TCEQ Haz Waste Permit No: Industrial Waste Permit No: Municipal Waste Permit No:						
34	1 of4	NNW	0.23 / 1,193.25	76.28 / 5	DIVERSIFIED BUSINESS FORMS INC 2127B HARLAND DRIVE HOUSTON TX 77055	RCRA NON GEN
EPA Handler ID: Gen Status Universe: Contact Name: Contact Address: Contact Phone No and Ext: Contact Email: Contact Country: County Name: EPA Region: Land Type: Receive Date: Location Latitude: Location Longitude: Recycler Activity?: Recycler Activity Note:						
TXD000327551 No Report ENVIRONMENTAL MANAGER PO BOX 55970 , , HOUSTON , TX, 77255 , US US HARRIS 06 20010727 NO This facility has no indication of Recycling Activity.						
<u>Violation/Evaluation Summary</u>						
Note: NO RECORDS: As of Oct 2024, there are no Compliance Monitoring and Enforcement (violation) records associated with this facility (EPA ID).						
<u>Handler Summary</u>						
Importer Activity: Mixed Waste Generator:						
No No						

Map Key	Number of Records	Direction	Distance (mi/ft)	Elev/Diff (ft)	Site	DB
Transporter Activity:	No					
Transfer Facility:	No					
Onsite Burner Exemption:	No					
Furnace Exemption:	No					
Underground Injection Activity:	No					
Commercial TSD:	No					
Used Oil Transporter:	No					
Used Oil Transfer Facility:	No					
Used Oil Processor:	No					
Used Oil Refiner:	No					
Used Oil Burner:	No					
Used Oil Market Burner:	No					
Used Oil Spec Marketer:	No					
Recycler Activity:	No					
Recycler Activity Without Storage:	No					

Hazardous Waste Handler Details

Sequence No: 1
Receive Date: 19800707
Handler Name: DIVERSIFIED BUS FORMS
Source Type: Notification
Federal Waste Generator Code: N
Generator Code Description: Not a Generator, Verified

Waste Code Details

Hazardous Waste Code: D000
Waste Code Description: DESCRIPTION

Hazardous Waste Code: D001
Waste Code Description: IGNITABLE WASTE

Hazardous Waste Code: D002
Waste Code Description: CORROSIVE WASTE

Hazardous Waste Handler Details

Sequence No: 2
Receive Date: 20010727
Handler Name: DIVERSIFIED BUSINESS FORMS INC
Source Type: Notification
Federal Waste Generator Code: N
Generator Code Description: Not a Generator, Verified

Waste Code Details

Hazardous Waste Code: D001
Waste Code Description: IGNITABLE WASTE

Hazardous Waste Code: D002
Waste Code Description: CORROSIVE WASTE

Owner/Operator Details

Owner/Operator Ind:	Current Operator	Street No:	
Type:		Street 1:	PO BOX 55970
Name:	DIVERSIFIED BUSINESS FORMS INC	Street 2:	
Date Became Current:	20010727	City:	HOUSTON
Date Ended Current:		State:	TX
Phone:		Country:	US
Source Type:	Notification	Zip Code:	77255

Map Key	Number of Records	Direction	Distance (mi/ft)	Elev/Diff (ft)	Site	DB

Owner/Operator Ind:	Current Owner	Street No:	
Type:	Private	Street 1:	UNKNOWN
Name:	BILLY DEAN WALKER	Street 2:	
Date Became Current:		City:	UNKNOWN
Date Ended Current:		State:	TX
Phone:	000-000-0000	Country:	
Source Type:	Notification	Zip Code:	00000-0000

Owner/Operator Ind:	Current Owner	Street No:	
Type:		Street 1:	PO BOX 55970
Name:	DIVERSIFIED BUSINESS FORMS INC	Street 2:	
Date Became Current:	20010727	City:	HOUSTON
Date Ended Current:		State:	TX
Phone:		Country:	US
Source Type:	Notification	Zip Code:	77255

Historical Handler Details

Receive Dt:	19800707
Generator Code Description:	Not a Generator, Verified
Handler Name:	DIVERSIFIED BUS FORMS

34	2 of 4	NNW	0.23 / 1,193.25	76.28 / 5	DIVERSIFIED BUSINESS FORMS 2127 HARLAND DR STE B 2127B Harland Drive, Houston, TX HOUSTON TX 77055	HIST RCRA NONRCRA

EPA ID:	TXD000327551	Primary Naics Code:	
SWR No:	71533	Receiver:	FALSE
Mun Waste Perm No:		Receiver Fac Cat:	
Facility Status:	INACTIVE	Generator:	TRUE
Gen Type:	NON INDUS	Healthcare Fac:	FALSE
Gen Cate:	CESQG	Transfer Fac:	FALSE
Latitude:		Recycler Fac:	FALSE
Longitude:		Transporter:	FALSE
Site County:	HARRIS	Transports Class 1:	
Country:	UNITED STATES	Transports Class H:	
Land Type:			
Indus Waste Perm No:			
Regulated Entity No:	RN100595412		
Coord County Centroid :			
Regis S Status Change D:	Jul 27, 2001		
Hazardous Waste Perm Status:			
Tceq Haz Waste Perm Nu:			
Tceq Region No:	12		
Reverse Distributor Begin Date:			
Reverse Distributor End Date:			
Healthcare Opt in Date:			
Healthcare Withdraw Date:			
Regis Last Amendment Da:	Jul 27, 2001		
Reverse Distributor of Hazardo:	false		
Monthly Waste Receipt Sum:	false		
Transports Waste For Hire:	false		
Self Transports Waste:	false		
Annual Waste Summary:	false		
Report Through Steers:	false		
Registration Initial Notificat:	Jul 27, 2001		
Original Source:	Inactive Regulated RCRA Generator Facilities		
Note:	Documents related to facilities in Texas can be searched on TCEQ Records Online Central File Room (CFR): https://records.tceq.texas.gov/cs/idcplg?IdcService=TCEQ_SEARCH Basic information, including RN numbers, for facilities in TX can be searched on the TCEQ Central Registry: https://www15.tceq.texas.gov/crpub/ Information about how to use these resources can be found here: https://www.tceq.texas.gov/assets/public/agency/How-to-Use-Central-File-Room-Online.pdf		

Map Key	Number of Records	Direction	Distance (mi/ft)	Elev/Diff (ft)	Site	DB
34	3 of 4	NNW	0.23 / 1,193.25	76.28 / 5	DIVERSIFIED BUSINESS FORMS 2127 HARLAND DR STE B HOUSTON TX 77055	IHW GENERATOR

Solid Waste Registration No: 71533
Note: Documents related to facilities in Texas can be searched on TCEQ Records Online Central File Room (CFR): https://records.tceq.texas.gov/cs/idcplg?IdcService=TCEQ_SEARCH
Basic information, including RN numbers, for facilities in TX can be searched on the TCEQ Central Registry: <https://www15.tceq.texas.gov/crpub/>
Information about how to use these resources can be found here: <https://www.tceq.texas.gov/assets/public/agency/How-to-Use-Central-File-Room-Online.pdf>
Historical Documents: ERIIS does not have a document collection for this particular record; readers are referred to the TCEQ Records Services: <https://www.tceq.texas.gov/agency/data/records-services/reqinfo.html>

Owner/Operator Information

Owner or Operator:	OWNER	State:	TX
First Name:		Zip Code:	77255
Company Last Name:	DIVERSIFIED BUSINESS FORMS INC	Zip Code Ext:	5970
Mailing Address:	PO BOX 55970	Country Name:	UNITED STA
Building Address:		Phone No:	
PO Box:		Fax No:	
City:	HOUSTON	Business Type:	Unknown
Owner or Operator:	OPERATOR	State:	TX
First Name:		Zip Code:	77255
Company Last Name:	DIVERSIFIED BUSINESS FORMS INC	Zip Code Ext:	5970
Mailing Address:	PO BOX 55970	Country Name:	UNITED STA
Building Address:		Phone No:	
PO Box:		Fax No:	
City:	HOUSTON	Business Type:	Unknown

Contact Information

Last Name:		City:	HOUSTON
First Name:		State:	TX
Job Title:		Zip Code:	77255
Contact Role:	OWNCON	Zip Code Ext:	5970
Mailing Address:	PO BOX 55970	Phone No:	
Building Name:		Fax No:	
Address Line:			
PO Box Address Line:			
Last Name:		City:	HOUSTON
First Name:		State:	TX
Job Title:		Zip Code:	77255
Contact Role:	OPRCON	Zip Code Ext:	5970
Mailing Address:	PO BOX 55970	Phone No:	
Building Name:		Fax No:	
Address Line:			
PO Box Address Line:			
Last Name:		City:	HOUSTON
First Name:		State:	TX
Job Title:	ENVIRONMENTAL MANAGER	Zip Code:	77255
Contact Role:	PRICONT	Zip Code Ext:	5970
Mailing Address:	PO BOX 55970	Phone No:	
Building Name:		Fax No:	
Address Line:			
PO Box Address Line:			

Facility Information

Regulated Entity No: RN100595412
EPA ID No: TXD000327551

Map Key	Number of Records	Direction	Distance (mi/ft)	Elev/Diff (ft)	Site	DB
Facility Site Name: DIVERSIFIED BUSINESS FORMS Facility Status: INACTIVE Physical Loc Address: 2127 HARLAND DR STE B City: HOUSTON County: HARRIS State: TX Zip Code: 77055 Country: UNITED STATES TCEQ Region No: 12 Latitude: Longitude: Primary NAICS Code: Land Type: Physical Location Desc: 2127B Harland Drive, Houston, TX Regis Initial Notification: Jul 27, 2001 Regis Last Amendment Dt: Jul 27, 2001 Regis S Status Change D: Jul 27, 2001 Report Through Steers: false Generator of Industrial Hazard: true Generator Type: NON INDUS Haz Waste Generator Category: CESQG Reverse Distributor of Hazardo: false Reverse Distributor Begin Dt: Reverse Distributor End Dt: Annual Waste Summary: false Receiver of Industrial Hazardo: false Receiver Facility Category: Monthly Waste Receipt Sum: false Transporter of Industrial Haza: false Transports Waste for Hire: false Self Transports Waste: false Transports Industrial Class 1: Transports Hazardous Waste: Transfer Facility: false Healthcare Provider Facility: false Healthcare Opt in Date: Healthcare Withdraw Date: Recycler Facility: false Haz Waste Permit Status: Coordinates County Centroid: TCEQ Haz Waste Permit No: Industrial Waste Permit No: Municipal Waste Permit No:						

34	4 of 4	NNW	0.23 / 1,193.25	76.28 / 5	DIVERSIFIED BUSINESS FORMS 2127 HARLAND DR STE B HOUSTON TX 77055	IHW GENERATOR

Solid Waste Registration No: 69540
Note: Documents related to facilities in Texas can be searched on TCEQ Records Online Central File Room (CFR): https://records.tceq.texas.gov/cs/idcplg?IdcService=TCEQ_SEARCH
Basic information, including RN numbers, for facilities in TX can be searched on the TCEQ Central Registry: <https://www15.tceq.texas.gov/crpub/>
Information about how to use these resources can be found here: <https://www.tceq.texas.gov/assets/public/agency/How-to-Use-Central-File-Room-Online.pdf>
Historical Documents: ERIS does not have a document collection for this particular record; readers are referred to the TCEQ Records Services: <https://www.tceq.texas.gov/agency/data/records-services/reqinfo.html>

Owner/Operator Information

Owner or Operator:	OWNER	State:	TX
First Name:		Zip Code:	77255
Company Last Name:	DIVERSIFIED BUSINESS FORMS INC	Zip Code Ext:	5970
Mailing Address:	PO BOX 55970	Country Name:	UNITED STA
Building Address:		Phone No:	1-713-6887254
PO Box:		Fax No:	
City:	HOUSTON	Business Type:	Unknown

Map Key	Number of Records	Direction	Distance (mi/ft)	Elev/Diff (ft)	Site	DB

Owner or Operator:	OPERATOR	State:	TX
First Name:		Zip Code:	77255
Company Last Name:	DIVERSIFIED BUSINESS FORMS INC	Zip Code Ext:	5970
Mailing Address:	PO BOX 55970	Country Name:	UNITED STA
Building Address:		Phone No:	1-713-6887254
PO Box:		Fax No:	
City:	HOUSTON	Business Type:	Unknown

Contact Information

Last Name:		City:	HOUSTON
First Name:		State:	TX
Job Title:		Zip Code:	77255
Contact Role:	OWNCON	Zip Code Ext:	5970
Mailing Address:	PO BOX 55970	Phone No:	1-713-6887254
Building Name		Fax No:	
Address Line:			
PO Box Address Line:			

Last Name:	LYNCH	City:	HOUSTON
First Name:	DONALD	State:	TX
Job Title:	ENVIRONMENTAL MANAGER	Zip Code:	77255
Contact Role:	PRICON	Zip Code Ext:	5970
Mailing Address:	PO BOX 55970	Phone No:	1-713-6887254
Building Name		Fax No:	
Address Line:			
PO Box Address Line:			

Last Name:		City:	HOUSTON
First Name:		State:	TX
Job Title:		Zip Code:	77255
Contact Role:	OPRCON	Zip Code Ext:	5970
Mailing Address:	PO BOX 55970	Phone No:	1-713-6887254
Building Name		Fax No:	
Address Line:			
PO Box Address Line:			

Facility Information

Regulated Entity No:	RN100595412
EPA ID No:	
Facility Site Name:	DIVERSIFIED BUSINESS FORMS
Facility Status:	MERGED
Physical Loc Address:	2127 HARLAND DR STE B
City:	HOUSTON
County:	
State:	TX
Zip Code:	77055
Country:	UNITED STATES
TCEQ Region No:	
Latitude:	
Longitude:	
Primary NAICS Code:	
Land Type:	
Physical Location Desc:	
Regis Initial Notification:	May 23, 1986
Regis Last Amendment Dt:	Aug 23, 2001
Regis S Status Change D:	May 23, 1986
Report Through Steers:	false
Generator of Industrial Hazard:	true
Generator Type:	NON INDUS
Haz Waste Generator Category:	CESQG
Reverse Distributor of Hazardo:	false
Reverse Distributor Begin Dt:	
Reverse Distributor End Dt:	
Annual Waste Summary:	false

Map Key	Number of Records	Direction	Distance (mi/ft)	Elev/Diff (ft)	Site	DB
Receiver of Industrial Hazardous Waste:		false				
Receiver Facility Category:						
Monthly Waste Receipt Sum:		false				
Transporter of Industrial Hazardous Waste:		false				
Transports Waste for Hire:		false				
Self Transports Waste:		false				
Transports Industrial Class 1:						
Transports Hazardous Waste:						
Transfer Facility:		false				
Healthcare Provider Facility:		false				
Healthcare Opt in Date:						
Healthcare Withdraw Date:						
Recycler Facility:		false				
Haz Waste Permit Status:						
Coordinates County Centroid:						
TCEQ Haz Waste Permit No:						
Industrial Waste Permit No:						
Municipal Waste Permit No:						

35	1 of 4	NE	0.23 / 1,216.09	70.60 / 0	PEARSALL CHEMICAL CORPORATION 2519 FAIRWAY PARK DR HOUSTON TX 77087	RCRA NON GEN

EPA Handler ID: TXD002388478
Gen Status Universe: No Report
Contact Name: RICHARD MARTIN
Contact Address: PO BOX 437 , , HOUSTON , TX, 77001 , US
Contact Phone No and Ext: 713-682-6331
Contact Email:
Contact Country: US
County Name: HARRIS
EPA Region: 06
Land Type:
Receive Date: 19981106
Location Latitude:
Location Longitude:
Recycler Activity?: NO
Recycler Activity Note: This facility has no indication of Recycling Activity.

Violation/Evaluation Summary

Note: NO RECORDS: As of Oct 2024, there are no Compliance Monitoring and Enforcement (violation) records associated with this facility (EPA ID).

Handler Summary

Importer Activity: No
Mixed Waste Generator: No
Transporter Activity: No
Transfer Facility: No
Onsite Burner Exemption: No
Furnace Exemption: No
Underground Injection Activity: No
Commercial TSD: No
Used Oil Transporter: No
Used Oil Transfer Facility: No
Used Oil Processor: No
Used Oil Refiner: No
Used Oil Burner: No
Used Oil Market Burner: No
Used Oil Spec Marketer: No
Recycler Activity: No
Recycler Activity Without Storage: No

Map Key	Number of Records	Direction	Distance (mi/ft)	Elev/Diff (ft)	Site	DB

Hazardous Waste Handler Details

Sequence No: 1
Receive Date: 19800815
Handler Name: WITCO CHEM CORP PEARSALL DIV
Source Type: Notification
Federal Waste Generator Code: N
Generator Code Description: Not a Generator, Verified

Waste Code Details

Hazardous Waste Code: F001
Waste Code Description: THE FOLLOWING SPENT HALOGENATED SOLVENTS USED IN DEGREASING: TETRACHLOROETHYLENE, TRICHLOROETHYLENE, METHYLENE CHLORIDE, 1,1,1-TRICHLOROETHANE, CARBON TETRACHLORIDE AND CHLORINATED FLUOROCARBONS; ALL SPENT SOLVENT MIXTURES/BLENDS USED IN DEGREASING CONTAINING, BEFORE USE, A TOTAL OF TEN PERCENT OR MORE (BY VOLUME) OF ONE OR MORE OF THE ABOVE HALOGENATED SOLVENTS OR THOSE SOLVENTS LISTED IN F002, F004, AND F005; AND STILL BOTTOMS FROM THE RECOVERY OF THESE SPENT SOLVENTS AND SPENT SOLVENT MIXTURES.

Hazardous Waste Code: F003
Waste Code Description: THE FOLLOWING SPENT NONHALOGENATED SOLVENTS: XYLENE, ACETONE, ETHYL ACETATE, ETHYL BENZENE, ETHYL ETHER, METHYL ISOBUTYL KETONE, N-BUTYL ALCOHOL, CYCLOHEXANONE, AND METHANOL; ALL SPENT SOLVENT MIXTURES/BLENDS CONTAINING, BEFORE USE, ONLY THE ABOVE SPENT NONHALOGENATED SOLVENTS; AND ALL SPENT SOLVENT MIXTURES/BLENDS CONTAINING, BEFORE USE, ONE OR MORE OF THE ABOVE NONHALOGENATED SOLVENTS, AND A TOTAL OF TEN PERCENT OR MORE (BY VOLUME) OF ONE OR MORE OF THOSE SOLVENTS LISTED IN F001, F002, F004, AND F005; AND STILL BOTTOMS FROM THE RECOVERY OF THESE SPENT SOLVENTS AND SPENT SOLVENT MIXTURES.

Hazardous Waste Code: F005
Waste Code Description: THE FOLLOWING SPENT NONHALOGENATED SOLVENTS: TOLUENE, METHYL ETHYL KETONE, CARBON DISULFIDE, ISOBUTANOL, PYRIDINE, BENZENE, 2-ETHOXYETHANOL, AND 2-NITROPROPANE; ALL SPENT SOLVENT MIXTURES/BLENDS CONTAINING, BEFORE USE, A TOTAL OF TEN PERCENT OR MORE (BY VOLUME) OF ONE OR MORE OF THE ABOVE NONHALOGENATED SOLVENTS OR THOSE SOLVENTS LISTED IN F001, F002, OR F004; AND STILL BOTTOMS FROM THE RECOVERY OF THESE SPENT SOLVENTS AND SPENT SOLVENT MIXTURES.

Hazardous Waste Handler Details

Sequence No: 3
Receive Date: 19981106
Handler Name: PEARSALL CHEMICAL CORPORATION
Source Type: Notification
Federal Waste Generator Code: N
Generator Code Description: Not a Generator, Verified

Waste Code Details

Hazardous Waste Code: F003
Waste Code Description: THE FOLLOWING SPENT NONHALOGENATED SOLVENTS: XYLENE, ACETONE, ETHYL ACETATE, ETHYL BENZENE, ETHYL ETHER, METHYL ISOBUTYL KETONE, N-BUTYL ALCOHOL, CYCLOHEXANONE, AND METHANOL; ALL SPENT SOLVENT MIXTURES/BLENDS CONTAINING, BEFORE USE, ONLY THE ABOVE SPENT NONHALOGENATED SOLVENTS; AND ALL SPENT SOLVENT MIXTURES/BLENDS CONTAINING, BEFORE USE, ONE OR MORE OF THE ABOVE NONHALOGENATED SOLVENTS, AND A TOTAL OF TEN PERCENT OR MORE (BY VOLUME) OF ONE OR MORE OF THOSE SOLVENTS LISTED IN F001, F002, F004, AND F005; AND STILL BOTTOMS FROM THE RECOVERY OF THESE SPENT SOLVENTS AND SPENT SOLVENT MIXTURES.

Hazardous Waste Code: F005
Waste Code Description: THE FOLLOWING SPENT NONHALOGENATED SOLVENTS: TOLUENE, METHYL ETHYL KETONE, CARBON DISULFIDE, ISOBUTANOL, PYRIDINE, BENZENE, 2-ETHOXYETHANOL, AND 2-NITROPROPANE; ALL SPENT SOLVENT MIXTURES/BLENDS CONTAINING, BEFORE USE, A TOTAL OF TEN PERCENT OR MORE (BY VOLUME) OF ONE OR MORE OF THE ABOVE NONHALOGENATED SOLVENTS OR THOSE SOLVENTS LISTED IN F001, F002, OR F004; AND STILL BOTTOMS FROM THE RECOVERY OF THESE SPENT SOLVENTS AND SPENT SOLVENT MIXTURES.

Map Key	Number of Records	Direction	Distance (mi/ft)	Elev/Diff (ft)	Site	DB

Owner/Operator Details

Owner/Operator Ind:	Current Owner	Street No:	
Type:	Private	Street 1:	UNKNOWN
Name:	WITCO CHEM CORP	Street 2:	
Date Became Current:		City:	UNKNOWN
Date Ended Current:		State:	TX
Phone:	000-000-0000	Country:	
Source Type:	Notification	Zip Code:	00000-0000

Historical Handler Details

Receive Dt:	19800815
Generator Code Description:	Not a Generator, Verified
Handler Name:	WITCO CHEM CORP PEARSALL DIV

35	2 of4	NE	0.23 / 1,216.09	70.60 / 0	PEARSALL CHEMICAL 2519 FAIRWAY PARK DR 2519 Fairway Park Dr, Houston, TX HOUSTON TX 77092	HIST RCRA NONRCRA

EPA ID:	TXD002388478	Primary Naics Code:	325520
SWR No:	30179	Receiver:	FALSE
Mun Waste Perm No:		Receiver Fac Cat:	
Facility Status:	INACTIVE	Generator:	TRUE
Gen Type:		Healthcare Fac:	FALSE
Gen Cate:		Transfer Fac:	FALSE
Latitude:		Recycler Fac:	FALSE
Longitude:		Transporter:	FALSE
Site County:	HARRIS	Transports Class 1:	
Country:	UNITED STATES	Transports Class H:	
Land Type:			
Indus Waste Perm No:			
Regulated Entity No:	RN100700673		
Coord County Centroid :			
Regis S Status Change D:	Apr 25, 1980		
Hazardous Waste Perm Status:			
Tceq Haz Waste Perm Nu:			
Tceq Region No:	12		
Reverse Distributor Begin Date:			
Reverse Distributor End Date:			
Healthcare Opt in Date:			
Healthcare Withdraw Date:			
Regis Last Amendment Da:	Nov 06, 1998		
Reverse Distributor of Hazardo:	false		
Monthly Waste Receipt Sum:	false		
Transports Waste For Hire:	false		
Self Transports Waste:	false		
Annual Waste Summary:	false		
Report Through Steers:	false		
Registration Initial Notificat:	Apr 25, 1980		
Original Source:	Inactive Regulated RCRA Generator Facilities		
Note:	Documents related to facilities in Texas can be searched on TCEQ Records Online Central File Room (CFR): https://records.tceq.texas.gov/cs/idcplg?IdcService=TCEQ_SEARCH Basic information, including RN numbers, for facilities in TX can be searched on the TCEQ Central Registry: https://www15.tceq.texas.gov/crpub/ Information about how to use these resources can be found here: https://www.tceq.texas.gov/assets/public/agency/How-to-Use-Central-File-Room-Online.pdf		

35	3 of4	NE	0.23 / 1,216.09	70.60 / 0	PEARSALL CHEMICAL 2519 FAIRWAY PARK DR HOUSTON TX 77092	IHW GENERATOR

Map Key	Number of Records	Direction	Distance (mi/ft)	Elev/Diff (ft)	Site	DB
Solid Waste Registration No:		30179				
Note:		Documents related to facilities in Texas can be searched on TCEQ Records Online Central File Room (CFR): https://records.tceq.texas.gov/cs/idcplg?IdcService=TCEQ_SEARCH Basic information, including RN numbers, for facilities in TX can be searched on the TCEQ Central Registry: https://www15.tceq.texas.gov/crpub/ Information about how to use these resources can be found here: https://www.tceq.texas.gov/assets/public/agency/How-to-Use-Central-File-Room-Online.pdf				
Historical Documents:		ERIS does not have a document collection for this particular record; readers are referred to the TCEQ Records Services: https://www.tceq.texas.gov/agency/data/records-services/reqinfo.html				
<u>Owner/Operator Information</u>						
Owner or Operator:	OWNER			State:	TX	
First Name:				Zip Code:	77001	
Company Last Name:	PEARSALL CHEMICAL CORPORATION			Zip Code Ext:	0437	
Mailing Address:	PO BOX 437			Country Name:	UNITED STA	
Building Address:				Phone No:	1-713-6826331	
PO Box:				Fax No:		
City:	HOUSTON			Business Type:	Unknown	
<u>Contact Information</u>						
Last Name:	MARTIN			City:	HOUSTON	
First Name:	RICHARD			State:	TX	
Job Title:	ENVIRONMENTAL CONTACT			Zip Code:	77001	
Contact Role:	PRICONT			Zip Code Ext:	0437	
Mailing Address:	PO BOX 437			Phone No:	1-713-6826331	
Building Name				Fax No:		
Address Line:						
PO Box Address Line:						
Last Name:				City:	HOUSTON	
First Name:				State:	TX	
Job Title:				Zip Code:	77001	
Contact Role:	OWNCON			Zip Code Ext:	0437	
Mailing Address:	PO BOX 437			Phone No:	1-713-6826331	
Building Name				Fax No:		
Address Line:						
PO Box Address Line:						
<u>Facility Information</u>						
Regulated Entity No:	RN100700673					
EPA ID No:	TXD002388478					
Facility Site Name:	PEARSALL CHEMICAL					
Facility Status:	INACTIVE					
Physical Loc Address:	2519 FAIRWAY PARK DR					
City:	HOUSTON					
County:	HARRIS					
State:	TX					
Zip Code:	77092					
Country:	UNITED STATES					
TCEQ Region No:	12					
Latitude:						
Longitude:						
Primary NAICS Code:	325520					
Land Type:						
Physical Location Desc:	2519 Fairway Park Dr, Houston, TX					
Regis Initial Notification:	Apr 25, 1980					
Regis Last Amendment Dt:	Nov 06, 1998					
Regis S Status Change D:	Apr 25, 1980					
Report Through Steers:	false					
Generator of Industrial Hazard:	true					
Generator Type:						
Haz Waste Generator Category:						
Reverse Distributor of Hazard:	false					

Map Key	Number of Records	Direction	Distance (mi/ft)	Elev/Diff (ft)	Site	DB
Reverse Distributor Begin Dt: Reverse Distributor End Dt: Annual Waste Summary: false Receiver of Industrial Hazardo: false Receiver Facility Category: Monthly Waste Receipt Sum: false Transporter of Industrial Haza: false Transports Waste for Hire: false Self Transports Waste: false Transports Industrial Class 1: Transports Hazardous Waste: Transfer Facility: false Healthcare Provider Facility: false Healthcare Opt in Date: Healthcare Withdraw Date: Recycler Facility: false Haz Waste Permit Status: Coordinates County Centroid: TCEQ Haz Waste Permit No: Industrial Waste Permit No: Municipal Waste Permit No:						

35	4 of 4	NE	0.23 / 1,216.09	70.60 / 0	WITCO CHEMICAL PEARSALL DIVISION LAB 2519 FAIRWAY PARK DR HOUSTON TX	SDA
SDA ID:		SDA0524		Latitude:		29.810000
County:		HARRIS		Longitude:		-95.470000

Details

Project ID:	0524	Project Start Dt:	09/17/1992
Regulated Entity ID:	RN100700673	Program End Dt:	
Project Name:	WITCO CHEMICAL CORPORATION PEARSALL DIVISION LAB	Site Start Dt:	09/17/1992
Program Status:		Site End Dt:	08/27/1996
Site Status:	INACTIVE	Project End Dt:	08/27/1996
Project Status:	INACTIVE		

36	1 of 6	NNW	0.24 / 1,286.93	75.46 / 4	J H WALKER INC 11404 HEMPSTEAD RD HOUSTON TX 77092	RCRA NON GEN
EPA Handler ID:		TXD084961754				
Gen Status Universe:		No Report				
Contact Name:		KEVIN P MULLEN				
Contact Address:		PO BOX 19771 , , HOUSTON , TX, 77224 , US				
Contact Phone No and Ext:		713-688-8400				
Contact Email:						
Contact Country:		US				
County Name:		HARRIS				
EPA Region:		06				
Land Type:		Private				
Receive Date:		20051109				
Location Latitude:		29.821236				
Location Longitude:		-95.487318				
Recycler Activity?:		NO				
Recycler Activity Note:		This facility has no indication of Recycling Activity.				

Violation/Evaluation Summary

Note: NO RECORDS: As of Oct 2024, there are no Compliance Monitoring and Enforcement (violation) records associated with this facility (EPA ID).

Map Key	Number of Records	Direction	Distance (mi/ft)	Elev/Diff (ft)	Site	DB

Handler Summary

Importer Activity:	No
Mixed Waste Generator:	No
Transporter Activity:	Yes
Transfer Facility:	No
Onsite Burner Exemption:	No
Furnace Exemption:	No
Underground Injection Activity:	No
Commercial TSD:	No
Used Oil Transporter:	No
Used Oil Transfer Facility:	No
Used Oil Processor:	No
Used Oil Refiner:	No
Used Oil Burner:	No
Used Oil Market Burner:	No
Used Oil Spec Marketer:	No
Recycler Activity:	No
Recycler Activity Without Storage:	No

Hazardous Waste Handler Details

Sequence No:	2
Receive Date:	20010129
Handler Name:	J H WALKER TRKNG
Source Type:	Notification
Federal Waste Generator Code:	N
Generator Code Description:	Not a Generator, Verified

Hazardous Waste Handler Details

Sequence No:	3
Receive Date:	20010213
Handler Name:	J H WALKER INC
Source Type:	Notification
Federal Waste Generator Code:	N
Generator Code Description:	Not a Generator, Verified

Hazardous Waste Handler Details

Sequence No:	4
Receive Date:	20040409
Handler Name:	J H WALKER INC
Source Type:	Notification
Federal Waste Generator Code:	N
Generator Code Description:	Not a Generator, Verified

Hazardous Waste Handler Details

Sequence No:	5
Receive Date:	20040420
Handler Name:	J H WALKER INC
Source Type:	Notification
Federal Waste Generator Code:	N
Generator Code Description:	Not a Generator, Verified

Hazardous Waste Handler Details

Sequence No:	1
Receive Date:	20051109
Handler Name:	J H WALKER INC

Map Key	Number of Records	Direction	Distance (mi/ft)	Elev/Diff (ft)	Site	DB
Source Type:		Notification				
Federal Waste Generator Code:		N				
Generator Code Description:		Not a Generator, Verified				
<u>Owner/Operator Details</u>						
Owner/Operator Ind:		Current Owner		Street No:		
Type:	Private			Street 1:		UNKNOWN
Name:	JOHN H WALKER			Street 2:		
Date Became Current:				City:		UNKNOWN
Date Ended Current:				State:		TX
Phone:	000-000-0000			Country:		
Source Type:	Notification			Zip Code:		00000-0000
Owner/Operator Ind:		Current Operator		Street No:		1850
Type:				Street 1:		HOLLISTER
Name:	J H WALKER INC			Street 2:		
Date Became Current:	20040409			City:		HOUSTON
Date Ended Current:				State:		TX
Phone:	713-932-9029			Country:		US
Source Type:	Notification			Zip Code:		77080
Owner/Operator Ind:		Current Owner		Street No:		1850
Type:				Street 1:		HOLLISTER
Name:	J H WALKER INC			Street 2:		
Date Became Current:	20010213			City:		HOUSTON
Date Ended Current:				State:		TX
Phone:	713-932-9029			Country:		US
Source Type:	Notification			Zip Code:		77080
Owner/Operator Ind:		Current Owner		Street No:		
Type:	Private			Street 1:		PO BOX 19771
Name:	J H WALKER INC			Street 2:		
Date Became Current:	20051109			City:		HOUSTON
Date Ended Current:				State:		TX
Phone:	713-688-1900			Country:		US
Source Type:	Notification			Zip Code:		77224
Owner/Operator Ind:		Current Operator		Street No:		
Type:	Private			Street 1:		PO BOX 19771
Name:	J H WALKER INC			Street 2:		
Date Became Current:	20051109			City:		HOUSTON
Date Ended Current:				State:		TX
Phone:	713-688-1900			Country:		US
Source Type:	Notification			Zip Code:		77224
Owner/Operator Ind:		Current Owner		Street No:		1850
Type:				Street 1:		HOLLISTER
Name:	J H WALKER INC			Street 2:		
Date Became Current:	20040409			City:		HOUSTON
Date Ended Current:				State:		TX
Phone:	713-932-9029			Country:		US
Source Type:	Notification			Zip Code:		77080
Owner/Operator Ind:		Current Owner		Street No:		1850
Type:				Street 1:		HOLLISTER
Name:	J H WALKER INC			Street 2:		
Date Became Current:	20040420			City:		HOUSTON
Date Ended Current:				State:		TX
Phone:	713-932-9029			Country:		US
Source Type:	Notification			Zip Code:		77080
Owner/Operator Ind:		Current Operator		Street No:		1850
Type:				Street 1:		HOLLISTER
Name:	J H WALKER INC			Street 2:		
Date Became Current:	20010213			City:		HOUSTON
Date Ended Current:				State:		TX
Phone:	713-932-9029			Country:		US

Map Key	Number of Records	Direction	Distance (mi/ft)	Elev/Diff (ft)	Site	DB
Source Type:	Notification			Zip Code:	77080	
Owner/Operator Ind:	Current Operator			Street No:	1850	
Type:				Street 1:	HOLLISTER	
Name:	J H WALKER INC			Street 2:		
Date Became Current:	20040420			City:	HOUSTON	
Date Ended Current:				State:	TX	
Phone:	713-932-9029			Country:	US	
Source Type:	Notification			Zip Code:	77080	

Historical Handler Details

Receive Dt: 20040420
Generator Code Description: Not a Generator, Verified
Handler Name: J H WALKER INC

Receive Dt: 20040409
Generator Code Description: Not a Generator, Verified
Handler Name: J H WALKER INC

Receive Dt: 20010213
Generator Code Description: Not a Generator, Verified
Handler Name: J H WALKER INC

Receive Dt: 20010129
Generator Code Description: Not a Generator, Verified
Handler Name: J H WALKER TRKNG

<u>36</u>	2 of 6	NNW	0.24 / 1,286.93	75.46 / 4	J H WALKER TRUCKING 11404 HEMPSTEAD RD 11404 Hempstead Rd, Houston, TX HOUSTON TX 77092	ORD
Docket No:	2017-0944-PST-E			TCEQ ID:	75632	
Reg Ent No:	RN100713775			Case No:	54675	
Customer No:	CN601248883			Program:	PST	
Eff Dt:	11/28/2018			Type :	ADMINORDER	
Status:	EFFECTIVE			Penalty Assessed(\$):	3157	
Status Dt:	11/28/2018			Penalty Deferred(\$):	0	
Dist Court No:				Payable Amount(\$):	3157	
Resolution ID:	641570712017174			Sep Offset(\$):	0	
County:	HARRIS					
Respondent Name:	LANDED I LTD					
Reg Ent Name:	J H WALKER TRUCKING					
Phys Loc Desc:	11404 Hempstead Rd, Houston, TX					
Cost Amt:						
CT Costs Amt:						
Atty Fee in CT Order Amt:						
Original Source:	Administrative Orders Issued					
Note:	Docket documents can be downloaded from TCEQ's online search for Commission Issued Orders: https://www14.tceq.texas.gov/epic/CIO/					

<u>36</u>	3 of 6	NNW	0.24 / 1,286.93	75.46 / 4	J H WALKER TRUCKING 11404 HEMPSTEAD RD 11404 Hempstead Rd, Houston, TX HOUSTON TX 77092	ORD
Docket No:	2005-0255-PST-E			TCEQ ID:	75632	
Reg Ent No:	RN100713775			Case No:	24558	
Customer No:	CN601248883			Program:	PST	
Eff Dt:	04/14/2006			Type :	ADMINORDER	
Status:	EFFECTIVE			Penalty Assessed(\$):	2100	
Status Dt:	04/14/2006			Penalty Deferred(\$):	0	
Dist Court No:				Payable Amount(\$):	2100	
Resolution ID:	799604922005039			Sep Offset(\$):	0	

Map Key	Number of Records	Direction	Distance (mi/ft)	Elev/Diff (ft)	Site	DB
County: HARRIS Respondent Name: LANDED I LTD Reg Ent Name: J H WALKER TRUCKING Phys Loc Desc: 11404 Hempstead Rd, Houston, TX Cost Amt: CT Costs Amt: Atty Fee in CT Order Amt: Original Source: Administrative Orders Issued Note: Docket documents can be downloaded from TCEQ's online search for Commission Issued Orders: https://www14.tceq.texas.gov/epic/CIO/						
36	4 of 6	NNW	0.24 / 1,286.93	75.46 / 4	J H WALKER TRUCKING 11404 HEMPSTEAD RD HOUSTON TX 77092	IHW TRANSPORT

Solid Waste Registration No: 40220
Note: Documents related to facilities in Texas can be searched on TCEQ Records Online Central File Room (CFR): https://records.tceq.texas.gov/cs/idcplg?IdcService=TCEQ_SEARCH
Basic information, including RN numbers, for facilities in TX can be searched on the TCEQ Central Registry: <https://www15.tceq.texas.gov/crpub/>
Information about how to use these resources can be found here: <https://www.tceq.texas.gov/assets/public/agency/How-to-Use-Central-File-Room-Online.pdf>
Historical Documents: ERIIS does not have a document collection for this particular record; readers are referred to the TCEQ Records Services: <https://www.tceq.texas.gov/agency/data/records-services/reginfo.html>

Owner/Operator Information

Owner or Operator:	OPERATOR	State:	
First Name:		Zip Code:	
Company Last Name:	J H WALKER INC	Zip Code Ext:	
Mailing Address:		Country Name:	
Building Address:		Phone No:	
PO Box:		Fax No:	
City:		Business Type:	Corporation

Contact Information

Last Name:	TREAT	City:	HOUSTON
First Name:	WINSLOW	State:	TX
Job Title:	OPERATIONS MANAGER	Zip Code:	77224
Contact Role:	PRICONT	Zip Code Ext:	9771
Mailing Address:	PO BOX 19771	Phone No:	1-713-6888400
Building Name Add:		Fax No:	1-713-6888484
PO Box :			

Facility Information

Regulated Entity No:	RN100713775	State:	TX
EPA ID No:	TXD084961754	Zip Code:	77092
Facility Site Name:	J H WALKER TRUCKING	TCEQ Region No:	
Facility Status:	MERGED	Latitude:	
Physical Location	11404 HEMPSTEAD RD	Longitude:	
Address:		Land Type:	
City:	HOUSTON		
County:			
Country:	UNITED STATES		
Primary NAICS Code:			
Physical Location Description:			
Regis Initial Notificat:	Oct 12, 1984		
Regis Last Amendment Dt:	Feb 13, 2001		
Regis S Status Change D:	Oct 12, 1984		
Report Through Steers:	false		
Generator of Industrial Hazard:	false		
Generator Type:			

Map Key	Number of Records	Direction	Distance (mi/ft)	Elev/Diff (ft)	Site	DB
Haz Waste Gen Cate: Reverse Distributor of Hazardo: false Reverse Distributor Begin Date: Reverse Distributor End Date: Annual Waste Summary: false Receiver of Industrial Hazardo: false Receiver Facility Category: Monthly Waste Receipt Sum: false Transporter of Industrial Haza: true Transports Waste for Hire: true Self Transports Waste: false Transports Industrial Class 1: Transports Hazardous Waste: 04 Transfer Facility: false Healthcare Provider Facility: false Healthcare Opt in Date: Healthcare Withdraw Date: Recycler Facility: false Haz Waste Permit Status: Coordinates County Centroid: TCEQ Haz Waste Permit Nu: Industrial Waste Permit No: Municipal Waste Permit No:						

36	5 of 6	NNW	0.24 / 1,286.93	75.46 / 4	J H WALKER TRUCKING 11404 HEMPSTEAD RD HOUSTON TX 77092	IHW TRANSPORT

Solid Waste Registration No: 71559
Note: Documents related to facilities in Texas can be searched on TCEQ Records Online Central File Room (CFR): https://records.tceq.texas.gov/cs/idcplg?IdcService=TCEQ_SEARCH
Basic information, including RN numbers, for facilities in TX can be searched on the TCEQ Central Registry: <https://www15.tceq.texas.gov/crpub/>
Information about how to use these resources can be found here: <https://www.tceq.texas.gov/assets/public/agency/How-to-Use-Central-File-Room-Online.pdf>
Historical Documents: ERIIS does not have a document collection for this particular record; readers are referred to the TCEQ Records Services: <https://www.tceq.texas.gov/agency/data/records-services/reginfo.html>

Owner/Operator Information

Owner or Operator: OWNER	State: TX
First Name:	Zip Code: 77224
Company Last Name: J H WALKER INC	Zip Code Ext: 9771
Mailing Address: PO BOX 19771	Country Name: UNITED STA
Building Address:	Phone No: 1-713-6881900
PO Box:	Fax No:
City: HOUSTON	Business Type: Corporation

Owner or Operator: OPERATOR	State: TX
First Name:	Zip Code: 77224
Company Last Name: J H WALKER INC	Zip Code Ext: 9771
Mailing Address: PO BOX 19771	Country Name: UNITED STA
Building Address:	Phone No: 1-713-6881900
PO Box:	Fax No:
City: HOUSTON	Business Type: Corporation

Contact Information

Last Name:	City: HOUSTON
First Name:	State: TX
Job Title:	Zip Code: 77224
Contact Role: OPRCON	Zip Code Ext: 9771
Mailing Address: PO BOX 19771	Phone No: 1-713-6881900
Building Name Add:	Fax No:
PO Box :	

Map Key	Number of Records	Direction	Distance (mi/ft)	Elev/Diff (ft)	Site	DB

Last Name:		City:	HOUSTON
First Name:		State:	TX
Job Title:		Zip Code:	77224
Contact Role:	OWNCON	Zip Code Ext:	9771
Mailing Address:	PO BOX 19771	Phone No:	1-713-6881900
Building Name Add:		Fax No:	
PO Box :			

Last Name:	MULLEN	City:	HOUSTON
First Name:	KEVIN	State:	TX
Job Title:	DIRECTOR OF SAFETY	Zip Code:	77224
Contact Role:	PRICONT	Zip Code Ext:	9771
Mailing Address:	PO BOX 19771	Phone No:	1-713-6888400
Building Name Add:		Fax No:	
PO Box :			

Facility Information

Regulated Entity No:	RN100713775	State:	TX
EPA ID No:	TXD084961754	Zip Code:	77092
Facility Site Name:	J H WALKER TRUCKING	TCEQ Region No:	12
Facility Status:	ACTIVE	Latitude:	29.814
Physical Location	11404 HEMPSTEAD RD	Longitude:	-95.476
Address:		Land Type:	PRIVATE
City:	HOUSTON		
County:	HARRIS		
Country:	UNITED STATES		
Primary NAICS Code:	484110		
Physical Location Description:	11404 Hempstead Rd, Houston, TX		
Regis Initial Notificat:	Nov 09, 2005		
Regis Last Amendment Dt:	Nov 09, 2005		
Regis S Status Change D:	Nov 09, 2005		
Report Through Steers:	false		
Generator of Industrial Hazard:	false		
Generator Type:			
Haz Waste Gen Cate:			
Reverse Distributor of Hazardo:	false		
Reverse Distributor Begin Date:			
Reverse Distributor End Date:			
Annual Waste Summary:	false		
Receiver of Industrial Hazardo:	false		
Receiver Facility Category:			
Monthly Waste Receipt Sum:	false		
Transporter of Industrial Haza:	true		
Transports Waste for Hire:	true		
Self Transports Waste:	false		
Transports Industrial Class 1:			
Transports Hazardous Waste:			
Transfer Facility:	false		
Healthcare Provider Facility:	false		
Healthcare Opt in Date:			
Healthcare Withdraw Date:			
Recycler Facility:	false		
Haz Waste Permit Status:			
Coordinates County Centroid:			
TCEQ Haz Waste Permit Nu:			
Industrial Waste Permit No:			
Municipal Waste Permit No:			

36	6 of6	NNW	0.24 / 1,286.93	75.46 / 4	J H WALKER TRUCKING 11404 Hempstead Rd, Houston, TX HOUSTON TX 77092	NOE
Regulatd Entity No:	RN100713775					
Business Type:	FLEET REFUELING					
Physical County:	HARRIS					
Latitude:	29.84326					

Map Key	Number of Records	Direction	Distance (mi/ft)	Elev/Diff (ft)	Site	DB

Longitude: -95.44007

Details

Investigation No:	1416643	Media:	WASTE
Customer No:	CN601248883	Workplan Activt Cd:	DECOMEACT
Violation Track No:	644302	TCEQ Region:	REGION 12 - HOUSTON
Violation Status:	RESOLVED	TCEQ Docket No:	2017-0944-PST-E
Violation Category:	A	Docket Effect Dt:	11/28/2018
NOE Date:	6/10/2017	Rule Citation:	334.8(c)(5)(A)(i)
Customer Name:	Landed I, LTD.		
Contact Name:	ENGLAND, THOMAS		
Contact Title:	DIRECTOR OF SAFETY AND PERSONNEL		
Mailing Address:	11404 HEMPSTEAD RD		
Mailing City:	HOUSTON		
Mailing State:	TX		
Mailing Zip Code:	77092-7104		
Violation Allegation:	Failure to make available to a common carrier a valid, current TCEQ delivery certificate before accepting delivery of a regulated substance into the USTs.		
Violation Resolution:	The Executive Director recognizes that the Respondent submitted a properly completed UST Registration & Self-Certification Form and obtained a valid, current delivery certificate on May 25, 2017.		

Details

Investigation No:	1416643	Media:	WASTE
Customer No:	CN601248883	Workplan Activt Cd:	DECOMEACT
Violation Track No:	644302	TCEQ Region:	REGION 12 - HOUSTON
Violation Status:	RESOLVED	TCEQ Docket No:	2017-0944-PST-E
Violation Category:	A	Docket Effect Dt:	11/28/2018
NOE Date:	6/10/2017	Rule Citation:	334.8(c)(5)(A)(i)
Customer Name:	Landed I, LTD.		
Contact Name:	WALKER, JOHN		
Contact Title:	OWNER		
Mailing Address:	11404 HEMPSTEAD RD		
Mailing City:	HOUSTON		
Mailing State:	TX		
Mailing Zip Code:	77092-7104		
Violation Allegation:	Failure to make available to a common carrier a valid, current TCEQ delivery certificate before accepting delivery of a regulated substance into the USTs.		
Violation Resolution:	The Executive Director recognizes that the Respondent submitted a properly completed UST Registration & Self-Certification Form and obtained a valid, current delivery certificate on May 25, 2017.		

Details

Investigation No:	1416643	Media:	WASTE
Customer No:	CN601248883	Workplan Activt Cd:	DECOMEACT
Violation Track No:	644302	TCEQ Region:	REGION 12 - HOUSTON
Violation Status:	RESOLVED	TCEQ Docket No:	2017-0944-PST-E
Violation Category:	A	Docket Effect Dt:	11/28/2018
NOE Date:	6/10/2017	Rule Citation:	26.3467(a)
Customer Name:	Landed I, LTD.		
Contact Name:	WALKER, JOHN		
Contact Title:	OWNER		
Mailing Address:	11404 HEMPSTEAD RD		
Mailing City:	HOUSTON		
Mailing State:	TX		
Mailing Zip Code:	77092-7104		
Violation Allegation:	Failure to make available to a common carrier a valid, current TCEQ delivery certificate before accepting delivery of a regulated substance into the USTs.		
Violation Resolution:	The Executive Director recognizes that the Respondent submitted a properly completed UST Registration & Self-Certification Form and obtained a valid, current delivery certificate on May 25, 2017.		

Details

Investigation No:	1416643	Media:	WASTE

Map Key	Number of Records	Direction	Distance (mi/ft)	Elev/Diff (ft)	Site	DB
Customer No:	CN601248883				Workplan Activt Cd:	DECOMACT
Violation Track No:	644302				TCEQ Region:	REGION 12 - HOUSTON
Violation Status:	RESOLVED				TCEQ Docket No:	2017-0944-PST-E
Violation Category:	A				Docket Effect Dt:	11/28/2018
NOE Date:	6/10/2017				Rule Citation:	26.3467(a)
Customer Name:	Landed I, LTD.					
Contact Name:	ENGLAND, THOMAS					
Contact Title:	DIRECTOR OF SAFETY AND PERSONNEL					
Mailing Address:	11404 HEMPSTEAD RD					
Mailing City:	HOUSTON					
Mailing State:	TX					
Mailing Zip Code:	77092-7104					
Violation Allegation:	Failure to make available to a common carrier a valid, current TCEQ delivery certificate before accepting delivery of a regulated substance into the USTs.					
Violation Resolution:	The Executive Director recognizes that the Respondent submitted a properly completed UST Registration & Self-Certification Form and obtained a valid, current delivery certificate on May 25, 2017.					

37	1 of 2	ESE	0.25 / 1,293.64	69.26 / -2	STAGE 3 SEPARATION 2000 SILBER RD HOUSTON TX 77055	IHW GENERATOR

Solid Waste Registration No: 96454

Note: Documents related to facilities in Texas can be searched on TCEQ Records Online Central File Room (CFR): https://records.tceq.texas.gov/cs/idcplg?IdcService=TCEQ_SEARCH
Basic information, including RN numbers, for facilities in TX can be searched on the TCEQ Central Registry: <https://www15.tceq.texas.gov/crpub/>
Information about how to use these resources can be found here: <https://www.tceq.texas.gov/assets/public/agency/How-to-Use-Central-File-Room-Online.pdf>

Historical Documents: ERIS does not have a document collection for this particular record; readers are referred to the TCEQ Records Services: <https://www.tceq.texas.gov/agency/data/records-services/reqinfo.html>

Owner/Operator Information

Owner or Operator:	OWNER	State:	TX
First Name:		Zip Code:	77055
Company Last Name:	STAGE 3 SEPARATION LLC	Zip Code Ext:	2623
Mailing Address:	2000 SILBER RD	Country Name:	UNITED STA
Building Address:		Phone No:	1-713-8684040
PO Box:		Fax No:	
City:	HOUSTON	Business Type:	Corporation

Owner or Operator:	OPERATOR	State:	TX
First Name:		Zip Code:	77055
Company Last Name:	STAGE 3 SEPARATION LLC	Zip Code Ext:	2623
Mailing Address:	2000 SILBER RD	Country Name:	UNITED STA
Building Address:		Phone No:	1-713-8684040
PO Box:		Fax No:	
City:	HOUSTON	Business Type:	Corporation

Contact Information

Last Name:		City:	HOUSTON
First Name:		State:	TX
Job Title:		Zip Code:	77055
Contact Role:	OWNOPRCON	Zip Code Ext:	2623
Mailing Address:	2000 SILBER RD	Phone No:	1-713-8684040
Building Name:		Fax No:	
Address Line:			
PO Box Address Line:			

Last Name:	ATKINSON	City:	HOUSTON
First Name:	TOM	State:	TX
Job Title:	VP SUPPLY CHAIN	Zip Code:	77055
Contact Role:	PRICONT	Zip Code Ext:	2623
Mailing Address:	2000 SILBER RD	Phone No:	1-713-8684040
Building Name:		Fax No:	

Map Key	Number of Records	Direction	Distance (mi/ft)	Elev/Diff (ft)	Site	DB

Address Line:

PO Box Address Line:

Waste Information

Unique Waste ID:	438672
Texas Waste Code:	00059992
EPA Waste Form Code:	
Waste Code Status:	ACTIVE
Waste Code Status Change Dt:	Apr 25, 2023
Waste Description:	Plant trash from operations
Origin Code:	1
Source Code:	
Primary NAICS Code:	
On Site Treatment Mgmt	
Method:	
Off Site Flag:	
Radioactive Flag:	false
New Chemical Substance Flag:	false
Unique Waste ID:	385044
Texas Waste Code:	00022051
EPA Waste Form Code:	
Waste Code Status:	ACTIVE
Waste Code Status Change Dt:	
Waste Description:	DRILLING MUD SAMPLE WASTE FROM QUALITY CONTROL PROCESS
Origin Code:	1
Source Code:	
Primary NAICS Code:	
On Site Treatment Mgmt	
Method:	
Off Site Flag:	
Radioactive Flag:	false
New Chemical Substance Flag:	false
Unique Waste ID:	385043
Texas Waste Code:	0001203H
EPA Waste Form Code:	W203
Waste Code Status:	ACTIVE
Waste Code Status Change Dt:	
Waste Description:	ISOPER FLUID USED IN R&D/QUALITY CONTROL PROCESS
Origin Code:	1
Source Code:	G09
Primary NAICS Code:	333132
On Site Treatment Mgmt	
Method:	
Off Site Flag:	
Radioactive Flag:	false
New Chemical Substance Flag:	false
Unique Waste ID:	418294
Texas Waste Code:	0003105H
EPA Waste Form Code:	W105
Waste Code Status:	ACTIVE
Waste Code Status Change Dt:	
Waste Description:	INORGANIC AQUEOUS ACID WASTE FROM UNUSED MATERIAL
Origin Code:	1
Source Code:	G09
Primary NAICS Code:	333132
On Site Treatment Mgmt	
Method:	
Off Site Flag:	
Radioactive Flag:	false
New Chemical Substance Flag:	false

Facility Information

Map Key	Number of Records	Direction	Distance (mi/ft)	Elev/Diff (ft)	Site	DB
Regulated Entity No: RN108249582 EPA ID No: TXR000083874 Facility Site Name: STAGE 3 SEPARATION Facility Status: ACTIVE Physical Loc Address: 2000 SILBER RD City: HOUSTON County: HARRIS State: TX Zip Code: 77055 Country: UNITED STATES TCEQ Region No: 12 Latitude: 29.806 Longitude: -95.676 Primary NAICS Code: 333132 Land Type: PRIVATE Physical Location Desc: NORTH OF INTERSTATE 10 ON SILBER RD AT THE DEAD END RIGHT SI Regis Initial Notification: Jan 01, 2016 Regis Last Amendment Dt: Aug 27, 2024 Regis S Status Change D: Jan 01, 2016 Report Through Steers: true Generator of Industrial Hazard: true Generator Type: INDUS Haz Waste Generator Category: CESQG Reverse Distributor of Hazardo: false Reverse Distributor Begin Dt: Reverse Distributor End Dt: Annual Waste Summary: true Receiver of Industrial Hazardo: false Receiver Facility Category: Monthly Waste Receipt Sum: false Transporter of Industrial Haza: false Transports Waste for Hire: false Self Transports Waste: false Transports Industrial Class 1: Transports Hazardous Waste: Transfer Facility: false Healthcare Provider Facility: false Healthcare Opt in Date: Healthcare Withdraw Date: Recycler Facility: false Haz Waste Permit Status: Coordinates County Centroid: TCEQ Haz Waste Permit No: Industrial Waste Permit No: Municipal Waste Permit No:						
37	2 of 2	ESE	0.25 / 1,293.64	69.26 / -2	STAGE 3 SEPARATION 2000 SILBER RD HOUSTON TX 77055-2623	RCRA VSQG

EPA Handler ID: TXR000083874
Gen Status Universe: VSG
Contact Name: TOM ATKINSON
Contact Address: 2000 , SILBER RD , , HOUSTON , TX, 77055-2623 , US
Contact Phone No and Ext: 713-868-4040
Contact Email:
Contact Country: US
County Name: HARRIS
EPA Region: 06
Land Type: Private
Receive Date: 20240827
Location Latitude: 29.805451
Location Longitude: -95.468043
Recycler Activity?: NO
Recycler Activity Note: This facility has no indication of Recycling Activity.

Violation/Evaluation Summary

Map Key	Number of Records	Direction	Distance (mi/ft)	Elev/Diff (ft)	Site	DB

Note: VIOLATION or UNDETERMINED: There are VIOLATION or UNDETERMINED details or records associated with this facility (EPA ID) in the Compliance Monitoring and Enforcement table dated Oct, 2024.

Violation Details

Found Violation: Yes
Citation:
Violation Short Description: Generators - Pre-transport
Violation Type: 262.C
Violation Determined Date: 20230215
Scheduled Compliance Date:
Return to Compliance:
Actual Return to Compl:
Violation Responsible Agency: State

Enforcement Details

Enforcement Type: 120
Enforcement Type Description: WRITTEN INFORMAL
Enforcement Action Date: 20230412
Enf Disposition Status:
Disposition Status Date:
Enforcement Lead Agency: State
Proposed Penalty Amount:
Final Amount:
Paid Amount:

Violation Details

Found Violation: Yes
Citation:
Violation Short Description: Generators - Records/Reporting
Violation Type: 262.D
Violation Determined Date: 20230215
Scheduled Compliance Date:
Return to Compliance:
Actual Return to Compl:
Violation Responsible Agency: State

Enforcement Details

Enforcement Type: 120
Enforcement Type Description: WRITTEN INFORMAL
Enforcement Action Date: 20230412
Enf Disposition Status:
Disposition Status Date:
Enforcement Lead Agency: State
Proposed Penalty Amount:
Final Amount:
Paid Amount:

Violation Details

Found Violation: Yes
Citation:
Violation Short Description: TSD IS-Preparedness and Prevention
Violation Type: 265.C
Violation Determined Date: 20230215
Scheduled Compliance Date:
Return to Compliance:
Actual Return to Compl:
Violation Responsible Agency: State

Map Key	Number of Records	Direction	Distance (mi/ft)	Elev/Diff (ft)	Site	DB

Enforcement Details

Enforcement Type:	120
Enforcement Type Description:	WRITTEN INFORMAL
Enforcement Action Date:	20230412
Enf Disposition Status:	
Disposition Status Date:	
Enforcement Lead Agency:	State
Proposed Penalty Amount:	
Final Amount:	
Paid Amount:	

Violation Details

Found Violation:	Yes
Citation:	
Violation Short Description:	TSD IS-Container Use and Management
Violation Type:	265.I
Violation Determined Date:	20230215
Scheduled Compliance Date:	
Return to Compliance:	
Actual Return to Compl:	
Violation Responsible Agency:	State

Enforcement Details

Enforcement Type:	120
Enforcement Type Description:	WRITTEN INFORMAL
Enforcement Action Date:	20230412
Enf Disposition Status:	
Disposition Status Date:	
Enforcement Lead Agency:	State
Proposed Penalty Amount:	
Final Amount:	
Paid Amount:	

Violation Details

Found Violation:	Yes
Citation:	
Violation Short Description:	Permits - General Information
Violation Type:	270.A
Violation Determined Date:	20230215
Scheduled Compliance Date:	
Return to Compliance:	
Actual Return to Compl:	
Violation Responsible Agency:	State

Enforcement Details

Enforcement Type:	120
Enforcement Type Description:	WRITTEN INFORMAL
Enforcement Action Date:	20230412
Enf Disposition Status:	
Disposition Status Date:	
Enforcement Lead Agency:	State
Proposed Penalty Amount:	
Final Amount:	
Paid Amount:	

Violation Details

Map Key	Number of Records	Direction	Distance (mi/ft)	Elev/Diff (ft)	Site	DB
Found Violation:		Yes				
Citation:						
Violation Short Description:		State Statute or Regulation				
Violation Type:		XXS				
Violation Determined Date:		20230215				
Scheduled Compliance Date:						
Return to Compliance:						
Actual Return to Compl:						
Violation Responsible Agency:		State				
 <u>Enforcement Details</u>						
Enforcement Type:		120				
Enforcement Type Description:		WRITTEN INFORMAL				
Enforcement Action Date:		20230412				
Enf Disposition Status:						
Disposition Status Date:						
Enforcement Lead Agency:		State				
Proposed Penalty Amount:						
Final Amount:						
Paid Amount:						
 <u>Evaluation Details</u>						
Evaluation Start Date:		20230215				
Evaluation Type Description:		COMPLIANCE EVALUATION INSPECTION				
Violation Short Description:		TSD IS-Container Use and Management				
Return to Compliance Date:						
Evaluation Agency:		State				
Evaluation Start Date:		20230215				
Evaluation Type Description:		COMPLIANCE EVALUATION INSPECTION				
Violation Short Description:		Generators - Records/Reporting				
Return to Compliance Date:						
Evaluation Agency:		State				
Evaluation Start Date:		20230215				
Evaluation Type Description:		COMPLIANCE EVALUATION INSPECTION				
Violation Short Description:		State Statute or Regulation				
Return to Compliance Date:						
Evaluation Agency:		State				
Evaluation Start Date:		20230215				
Evaluation Type Description:		COMPLIANCE EVALUATION INSPECTION				
Violation Short Description:		Permits - General Information				
Return to Compliance Date:						
Evaluation Agency:		State				
Evaluation Start Date:		20230215				
Evaluation Type Description:		COMPLIANCE EVALUATION INSPECTION				
Violation Short Description:		TSD IS-Preparedness and Prevention				
Return to Compliance Date:						
Evaluation Agency:		State				
Evaluation Start Date:		20230215				
Evaluation Type Description:		COMPLIANCE EVALUATION INSPECTION				
Violation Short Description:		Generators - Pre-transport				
Return to Compliance Date:						
Evaluation Agency:		State				
 <u>Handler Summary</u>						
Importer Activity:		No				
Mixed Waste Generator:		No				

Map Key	Number of Records	Direction	Distance (mi/ft)	Elev/Diff (ft)	Site	DB
Transporter Activity:		No				
Transfer Facility:		No				
Onsite Burner Exemption:		No				
Furnace Exemption:		No				
Underground Injection Activity:		No				
Commercial TSD:		No				
Used Oil Transporter:		No				
Used Oil Transfer Facility:		No				
Used Oil Processor:		No				
Used Oil Refiner:		No				
Used Oil Burner:		No				
Used Oil Market Burner:		No				
Used Oil Spec Marketer:		No				
Recycler Activity:		No				
Recycler Act W.O. Storage:		No				

Hazardous Waste Handler Details

Sequence No: 2
 Receive Date: 20181219
 Handler Name: STAGE 3 SEPARATION
 Federal Waste Generator Code: 3
 Generator Code Description: Very Small Quantity Generator
 Source Type: Notification

Waste Code Details

Hazardous Waste Code: D001
 Waste Code Description: IGNITABLE WASTE

Hazardous Waste Handler Details

Sequence No: 3
 Receive Date: 20200602
 Handler Name: STAGE 3 SEPARATION
 Federal Waste Generator Code: 2
 Generator Code Description: Small Quantity Generator
 Source Type: Notification

Waste Code Details

Hazardous Waste Code: D001
 Waste Code Description: IGNITABLE WASTE

Hazardous Waste Code: D002
 Waste Code Description: CORROSIVE WASTE

Hazardous Waste Handler Details

Sequence No: 4
 Receive Date: 20230425
 Handler Name: STAGE 3 SEPARATION
 Federal Waste Generator Code: 2
 Generator Code Description: Small Quantity Generator
 Source Type: Notification

Waste Code Details

Hazardous Waste Code: D001
 Waste Code Description: IGNITABLE WASTE

Hazardous Waste Code: D002

Map Key	Number of Records	Direction	Distance (mi/ft)	Elev/Diff (ft)	Site	DB

Waste Code Description:	CORROSIVE WASTE

Hazardous Waste Handler Details

Sequence No:	1
Receive Date:	20240301
Handler Name:	STAGE 3 SEPARATION
Federal Waste Generator Code:	3
Generator Code Description:	Very Small Quantity Generator
Source Type:	Annual/Biennial Report update with Notification

Waste Code Details

Hazardous Waste Code:	D001
Waste Code Description:	IGNITABLE WASTE
Hazardous Waste Code:	D002
Waste Code Description:	CORROSIVE WASTE

Hazardous Waste Handler Details

Sequence No:	5
Receive Date:	20240827
Handler Name:	STAGE 3 SEPARATION
Federal Waste Generator Code:	3
Generator Code Description:	Very Small Quantity Generator
Source Type:	Notification

Waste Code Details

Hazardous Waste Code:	D001
Waste Code Description:	IGNITABLE WASTE
Hazardous Waste Code:	D002
Waste Code Description:	CORROSIVE WASTE

Owner/Operator Details

Owner/Operator Ind:	Current Operator	Street No:	2000
Type:	Private	Street 1:	SILBER RD
Name:	STAGE 3 SEPARATION LLC	Street 2:	
Date Became Current:	20160101	City:	HOUSTON
Date Ended Current:		State:	TX
Phone:	713-868-4040	Country:	US
Source Type:	Annual/Biennial Report update with Notification	Zip Code:	77055-2623

Owner/Operator Ind:	Current Operator	Street No:	
Type:	Private	Street 1:	2000 SILBER RD
Name:	STAGE 3 SEPARATION LLC	Street 2:	
Date Became Current:	20160101	City:	HOUSTON
Date Ended Current:		State:	TX
Phone:	713-868-4040	Country:	US
Source Type:	Notification	Zip Code:	77055-2623

Owner/Operator Ind:	Current Owner	Street No:	
Type:	Private	Street 1:	2000 SILBER RD
Name:	STAGE 3 SEPARATION LLC	Street 2:	
Date Became Current:	20160101	City:	HOUSTON
Date Ended Current:		State:	TX
Phone:		Country:	US
Source Type:	Notification	Zip Code:	77055-2623

Owner/Operator Ind:	Current Owner	Street No:	2000

Map Key	Number of Records	Direction	Distance (mi/ft)	Elev/Diff (ft)	Site	DB
Type: Name: Date Became Current: Date Ended Current: Phone: Source Type:	Private STAGE 3 SEPARATION LLC 20160101 713-868-4040 Annual/Biennial Report update with Notification				Street 1: Street 2: City: State: Country: Zip Code:	SILBER RD HOUSTON TX US 77055-2623
Owner/Operator Ind: Type: Name: Date Became Current: Date Ended Current: Phone: Source Type:	Current Owner Private STAGE 3 SEPARATION LLC 20160101 713-868-4040 Notification				Street No: Street 1: Street 2: City: State: Country: Zip Code:	2000 SILBER RD HOUSTON TX US 77055-2623
Owner/Operator Ind: Type: Name: Date Became Current: Date Ended Current: Phone: Source Type:	Current Operator Private STAGE 3 SEPARATION LLC 20160101 Notification				Street No: Street 1: Street 2: City: State: Country: Zip Code:	2000 SILBER RD HOUSTON TX US 77055-2623
<u>Historical Handler Details</u>						
Receive Dt: Generator Code Description: Handler Name:	20240301 Very Small Quantity Generator STAGE 3 SEPARATION					
Receive Dt: Generator Code Description: Handler Name:	20230425 Small Quantity Generator STAGE 3 SEPARATION					
Receive Dt: Generator Code Description: Handler Name:	20200602 Small Quantity Generator STAGE 3 SEPARATION					
Receive Dt: Generator Code Description: Handler Name:	20181219 Very Small Quantity Generator STAGE 3 SEPARATION					
38 ID: Note: Historical Documents:	1 of4 80804-RN100560119 Documents related to facilities in Texas can be searched on TCEQ Records Online Central File Room (CFR): https://records.tceq.texas.gov/cs/idcplg?IdcService=TCEQ_SEARCH Basic information, including RN numbers, for facilities in TX can be searched on the TCEQ Central Registry: https://www15.tceq.texas.gov/crpub/ Information about how to use these resources can be found here: https://www.tceq.texas.gov/assets/public/agency/How-to-Use-Central-File-Room-Online.pdf ERIS does not have a document collection for this particular record; readers are referred to the TCEQ Records Services: https://www.tceq.texas.gov/agency/data/records-services/reqinfo.html	NNE 	0.25 / 1,299.03	71.70 / 1	PELLETIZER KNIVES 5615 MITCHELLDALE ST HOUSTON TX 77092	IHW CORR ACTION
<u>IHW Corrective Actions Data</u>						
Program ID: RN No: Admin Status: Admin Status Dt: Phase: Program: Site Name: Site Address: City Name:	80804 RN100560119 INACTIVE 11/6/2009 COMPLETED WORKLOAD IHWCA PELLETIZER KNIVES 5615 MITCHELLDALE ST HOUSTON				Phase Status Dt: Soil Coc Class: Soil Remediation: Gw Coc Class: Gw Remediation:	11/6/2009
368	erisinfo.com Environmental Risk Information Services				Order No: 25021000111	

Map Key	Number of Records	Direction	Distance (mi/ft)	Elev/Diff (ft)	Site	DB

County Name:	HARRIS
Zip Cd:	77092
Site Addr Desc:	5615 Mitchelldale, Houston, TX

TCEQ Open Data - IHWCA Points

IHWCA ID:	80804	Horz Date:	20090413
RN:	RN100560119	Horz Org:	TCEQ
X:	-95.47090259999999	Horz Datum:	NAD83
Y:	29.8134776	Horz Meth:	ADDMAT_NUM
Horz Acc:	-9999	Region:	REGION 12 - HOUSTON
Horz Ref:	OTHER		
Horz Desc:			
REM Program:	Industrial and Hazardous Waste Corrective Action (IHWCA)		
Site Name:	PELLETIZER KNIVES		
Phys Addr:	5615 MITCHELLDALE ST		
Addr Desc:	5615 Mitchelldale, Houston, TX		
City:	HOUSTON		
County:	HARRIS		
Zip Code:	77092		
Lat Dd:	29.8134776		
Long Dd:	-95.4709026		

38	2 of 4	NNE	0.25 / 1,299.03	71.70 / 1	PELLETIZER KNIVES 5615 MITCHELLDALE ST 5615 Mitchelldale, Houston, TX HOUSTON TX 77092	HIST RCRA NONRCRA

EPA ID:		Primary Naics Code:	332999
SWR No:	80804	Receiver:	FALSE
Mun Waste Perm No:		Receiver Fac Cat:	
Facility Status:	CLOSED	Generator:	TRUE
Gen Type:	INDUS	Healthcare Fac:	FALSE
Gen Cate:	CESQG	Transfer Fac:	FALSE
Latitude:		Recycler Fac:	FALSE
Longitude:		Transporter:	FALSE
Site County:	HARRIS	Transports Class 1:	
Country:	UNITED STATES	Transports Class H:	
Land Type:			
Indus Waste Perm No:			
Regulated Entity No:	RN100560119		
Coord County Centroid :			
Regis S Status Change D:	Apr 08, 1993		
Hazardous Waste Perm Status:			
Tceq Haz Waste Perm Nu:			
Tceq Region No:	12		
Reverse Distributor Begin Date:			
Reverse Distributor End Date:			
Healthcare Opt in Date:			
Healthcare Withdraw Date:			
Regis Last Amendment Da:	Oct 13, 2009		
Reverse Distributor of Hazardo:	false		
Monthly Waste Receipt Sum:	false		
Transports Waste For Hire:	false		
Self Transports Waste:	false		
Annual Waste Summary:	false		
Report Through Steers:	false		
Registration Initial Notificat:	Apr 08, 1993		
Original Source:	Closed Regulated RCRA Generator Facilities		
Note:	Documents related to facilities in Texas can be searched on TCEQ Records Online Central File Room (CFR): https://records.tceq.texas.gov/cs/idcplg?IdcService=TCEQ_SEARCH Basic information, including RN numbers, for facilities in TX can be searched on the TCEQ Central Registry: https://www15.tceq.texas.gov/crpub/ Information about how to use these resources can be found here: https://www.tceq.texas.gov/assets/public/agency/How-to-Use-Central-File-Room-Online.pdf		

Map Key	Number of Records	Direction	Distance (mi/ft)	Elev/Diff (ft)	Site	DB
38	3 of 4	NNE	0.25 / 1,299.03	71.70 / 1	THOMAS INSTRUMENT & MACHINE 5615 MITCHELLDALE ST HOUSTON TX 77092	IHW GENERATOR

Solid Waste Registration No: 38037
Note: Documents related to facilities in Texas can be searched on TCEQ Records Online Central File Room (CFR): https://records.tceq.texas.gov/cs/idcplg?IdcService=TCEQ_SEARCH
Basic information, including RN numbers, for facilities in TX can be searched on the TCEQ Central Registry: <https://www15.tceq.texas.gov/crpub/>
Information about how to use these resources can be found here: <https://www.tceq.texas.gov/assets/public/agency/How-to-Use-Central-File-Room-Online.pdf>
Historical Documents: ERIIS does not have a document collection for this particular record; readers are referred to the TCEQ Records Services: <https://www.tceq.texas.gov/agency/data/records-services/reginfo.html>

Owner/Operator Information

Owner or Operator:	OWNER	State:	
First Name:		Zip Code:	
Company Last Name:	THOMAS INSTRUMENT & MACHINE CO INC	Zip Code Ext:	
Mailing Address:		Country Name:	
Building Address:		Phone No:	
PO Box:		Fax No:	
City:		Business Type:	Unknown

Contact Information

Last Name:	CARR	City:	HOUSTON
First Name:	TROY	State:	TX
Job Title:	ENVIRONMENTAL MANAGER	Zip Code:	77092
Contact Role:	PRICONT	Zip Code Ext:	7027
Mailing Address:	5615 MITCHELLDALE ST	Phone No:	1-713-6888901
Building Name:		Fax No:	
Address Line:			
PO Box Address Line:			

Facility Information

Regulated Entity No:	RN100560119
EPA ID No:	
Facility Site Name:	THOMAS INSTRUMENT & MACHINE
Facility Status:	MERGED
Physical Loc Address:	5615 MITCHELLDALE ST
City:	HOUSTON
County:	
State:	TX
Zip Code:	77092
Country:	UNITED STATES
TCEQ Region No:	
Latitude:	
Longitude:	
Primary NAICS Code:	
Land Type:	
Physical Location Desc:	
Regis Initial Notification:	Jun 12, 1987
Regis Last Amendment Dt:	Feb 14, 2001
Regis S Status Change D:	Jun 12, 1987
Report Through Steers:	false
Generator of Industrial Hazard:	true
Generator Type:	
Haz Waste Generator Category:	
Reverse Distributor of Hazardo:	false
Reverse Distributor Begin Dt:	
Reverse Distributor End Dt:	
Annual Waste Summary:	false

Map Key	Number of Records	Direction	Distance (mi/ft)	Elev/Diff (ft)	Site	DB
Receiver of Industrial Hazardous Waste: false Receiver Facility Category: Monthly Waste Receipt Sum: false Transporter of Industrial Hazardous Waste: false Transports Waste for Hire: false Self Transports Waste: false Transports Industrial Class 1: Transports Hazardous Waste: Transfer Facility: false Healthcare Provider Facility: false Healthcare Opt in Date: Healthcare Withdraw Date: Recycler Facility: false Haz Waste Permit Status: Coordinates County Centroid: TCEQ Haz Waste Permit No: Industrial Waste Permit No: Municipal Waste Permit No:						

38	4 of 4	NNE	0.25 / 1,299.03	71.70 / 1	PELLETIZER KNIVES 5615 MITCHELLDALE ST HOUSTON TX 77092	IHW GENERATOR

Solid Waste Registration No: 80804
Note: Documents related to facilities in Texas can be searched on TCEQ Records Online Central File Room (CFR): https://records.tceq.texas.gov/cs/idcplg?IdcService=TCEQ_SEARCH
Basic information, including RN numbers, for facilities in TX can be searched on the TCEQ Central Registry: <https://www15.tceq.texas.gov/crpub/>
Information about how to use these resources can be found here: <https://www.tceq.texas.gov/assets/public/agency/How-to-Use-Central-File-Room-Online.pdf>
Historical Documents: ERIIS does not have a document collection for this particular record; readers are referred to the TCEQ Records Services: <https://www.tceq.texas.gov/agency/data/records-services/reqinfo.html>

Owner/Operator Information

Owner or Operator:	OWNER	State:	TX
First Name:		Zip Code:	77095
Company Last Name:	PELLETIZER KNIVES INC	Zip Code Ext:	5005
Mailing Address:	9703 TELGE RD	Country Name:	UNITED STA
Building Address:		Phone No:	1-713-6886388
PO Box:		Fax No:	
City:	HOUSTON	Business Type:	Corporation

Owner or Operator:	OPERATOR	State:	TX
First Name:		Zip Code:	77092
Company Last Name:	PELLETIZER KNIVES INC	Zip Code Ext:	7027
Mailing Address:	5615 MITCHELLDALE ST	Country Name:	UNITED STA
Building Address:		Phone No:	1-713-6886388
PO Box:		Fax No:	
City:	HOUSTON	Business Type:	Corporation

Contact Information

Last Name:		City:	HOUSTON
First Name:		State:	TX
Job Title:		Zip Code:	77092
Contact Role:	OPRCON	Zip Code Ext:	7027
Mailing Address:	5615 MITCHELLDALE ST	Phone No:	1-713-6886388
Building Name:		Fax No:	
Address Line:			
PO Box Address Line:			

Last Name:		City:	HOUSTON
First Name:		State:	TX
Job Title:		Zip Code:	77095
Contact Role:	OWNCON	Zip Code Ext:	5005

Map Key	Number of Records	Direction	Distance (mi/ft)	Elev/Diff (ft)	Site	DB
Mailing Address:	9703 TELGE RD			Phone No:	1-713-6886388	
Building Name				Fax No:		
Address Line:						
PO Box Address Line:						
Last Name:	MESSNA			City:	HOUSTON	
First Name:	GREG			State:	TX	
Job Title:	ENVIRONMENTAL MANAGER			Zip Code:	77095	
Contact Role:	PRICONT			Zip Code Ext:	5005	
Mailing Address:	9703 TELGE RD			Phone No:	1-713-6886388	
Building Name				Fax No:		
Address Line:						
PO Box Address Line:						

Waste Information

Unique Waste ID: 181552
 Texas Waste Code: 05583071
 EPA Waste Form Code:
 Waste Code Status: INACTIVE
 Waste Code Status Change Dt:
 Waste Description: Grinding sludge generated from sludge removal from grinding equipment.
 Origin Code: 1
 Source Code:
 Primary NAICS Code:
 On Site Treatment Mgmt
 Method:
 Off Site Flag: true
 Radioactive Flag: false
 New Chemical Substance Flag: false

Unique Waste ID: 181550
 Texas Waste Code: 00021141
 EPA Waste Form Code:
 Waste Code Status: INACTIVE
 Waste Code Status Change Dt:
 Waste Description: Used coolants generated from change out of collant in machines.
 Origin Code: 1
 Source Code:
 Primary NAICS Code:
 On Site Treatment Mgmt
 Method:
 Off Site Flag:
 Radioactive Flag: false
 New Chemical Substance Flag: false

Unique Waste ID: 69846
 Texas Waste Code: 0501203H
 EPA Waste Form Code: W203
 Waste Code Status: INACTIVE
 Waste Code Status Change Dt:
 Waste Description: Spent solvent from washing machine parts
 Origin Code: 1
 Source Code: G09
 Primary NAICS Code: 332999
 On Site Treatment Mgmt
 Method:
 Off Site Flag: true
 Radioactive Flag: false
 New Chemical Substance Flag: false

Unique Waste ID: 171429
 Texas Waste Code: 05572031
 EPA Waste Form Code:
 Waste Code Status: INACTIVE
 Waste Code Status Change Dt:
 Waste Description: Spent solvent/ cleaning metal parts. 7-9-98
 Origin Code: 1

Map Key	Number of Records	Direction	Distance (mi/ft)	Elev/Diff (ft)	Site	DB
Source Code:						
Primary NAICS Code:						
On Site Treatment Mgmt Method:						
Off Site Flag:		true				
Radioactive Flag:		false				
New Chemical Substance Flag:		false				
Unique Waste ID:						
Texas Waste Code:		181551				
EPA Waste Form Code:		0001603H				
Waste Code Status:		W603				
Waste Code Status Change Dt:		INACTIVE				
Waste Description:		Evaporator sludge generated from sludge removal from evaporation process.				
Origin Code:		5				
Source Code:		G25				
Primary NAICS Code:		332999				
On Site Treatment Mgmt Method:		122				
Off Site Flag:		true				
Radioactive Flag:		false				
New Chemical Substance Flag:		false				
<u>Facility Information</u>						
Regulated Entity No:		RN100560119				
EPA ID No:						
Facility Site Name:		PELLETIZER KNIVES				
Facility Status:		CLOSED				
Physical Loc Address:		5615 MITCHELLDALE ST				
City:		HOUSTON				
County:		HARRIS				
State:		TX				
Zip Code:		77092				
Country:		UNITED STATES				
TCEQ Region No:		12				
Latitude:						
Longitude:						
Primary NAICS Code:		332999				
Land Type:						
Physical Location Desc:		5615 Mitchelldale, Houston, TX				
Regis Initial Notification:		Apr 08, 1993				
Regis Last Amendment Dt:		Oct 13, 2009				
Regis S Status Change D:		Apr 08, 1993				
Report Through Steers:		false				
Generator of Industrial Hazard:		true				
Generator Type:		INDUS				
Haz Waste Generator Category:		CESQG				
Reverse Distributor of Hazardo:		false				
Reverse Distributor Begin Dt:						
Reverse Distributor End Dt:						
Annual Waste Summary:		false				
Receiver of Industrial Hazardo:		false				
Receiver Facility Category:						
Monthly Waste Receipt Sum:		false				
Transporter of Industrial Haza:		false				
Transports Waste for Hire:		false				
Self Transports Waste:		false				
Transports Industrial Class 1:						
Transports Hazardous Waste:						
Transfer Facility:		false				
Healthcare Provider Facility:		false				
Healthcare Opt in Date:						
Healthcare Withdraw Date:						
Recycler Facility:		false				
Haz Waste Permit Status:						
Coordinates County Centroid:						
TCEQ Haz Waste Permit No:						

Map Key	Number of Records	Direction	Distance (mi/ft)	Elev/Diff (ft)	Site	DB

Industrial Waste Permit No:
Municipal Waste Permit No:

39	1 of 1	SE	0.27 / 1,411.62	70.26 / -1	MICKIE SERVICE 6901 RATON ST HOUSTON TX 77055	LPST

LPST ID: 115365
PST ID:
Facility ID: 59907
Site Name: MICKIE SERVICE
Site Address: 6901 RATON ST
City Name: HOUSTON
ZIP Code: 77055
County Name: HARRIS
Addr Desc (Map): 6901 RATON
Source: TCEQ LPST Report; TCEQ Map Data
Note: Documents related to facilities in Texas can be searched on TCEQ Records Online Central File Room (CFR): https://records.tceq.texas.gov/cs/idcplg?IdcService=TCEQ_SEARCH
 Basic information, including RN numbers, for facilities in TX can be searched on the TCEQ Central Registry: <https://www15.tceq.texas.gov/crpub/>
 Information about how to use these resources can be found here: <https://www.tceq.texas.gov/assets/public/agency/How-to-Use-Central-File-Room-Online.pdf>
Historical Documents: ERIS does not have a document collection for this particular record; readers are referred to the TCEQ Records Services: <https://www.tceq.texas.gov/agency/data/records-services/reginfo.html>

TCEQ LPST Report

Ref No:	RN101775005	Reported Date:	12/31/3000
Closure Date:	06/13/2006	Entered Date:	01/16/2002
Discovered Date:	12/31/3000	TCEQ Region:	REGION 12 - HOUSTON
Rem Program:	LPST	Project Manager:	KELLIOTT
Program:	1 - RPR		
Corrective Action Status:	6A - FINAL CONCURRENCE ISSUED		
Priority Status:	4.1 - GW IMPACTED NO APPARENT THREATS OR IMPACTS TO RECEPTORS		

TCEQ Map Data

Region:	REGION 12 - HOUSTON	Horz Meth:	ADDMAT_NUM
X:	-95.46944710000002	Horz Acc:	-9999
Y:	29.801025965000008	Horz Org:	TCEQ
Horz Ref:	FAC_CEN	Horz Datum:	NAD83
Horz Date:	20020116	Horz Desc:	

40	1 of 1	N	0.27 / 1,413.14	72.28 / 1	A V EMMOTT & SONS 5700 MITCHELLDALE ST 5700 Mitchelldale Street, Houston, TX HOUSTON TX 77092	HIST RCRA NONRCRA

EPA ID:		Primary Naics Code:	
SWR No:	71399	Receiver:	FALSE
Mun Waste Perm No:		Receiver Fac Cat:	
Facility Status:	INACTIVE	Generator:	TRUE
Gen Type:	NON INDUS	Healthcare Fac:	FALSE
Gen Cate:	CESQG	Transfer Fac:	FALSE
Latitude:		Recycler Fac:	FALSE
Longitude:		Transporter:	FALSE
Site County:	HARRIS	Transports Class 1:	
Country:	UNITED STATES	Transports Class H:	
Land Type:			
Indus Waste Perm No:			
Regulated Entity No:	RN101059285		
Coord County Centroid :			
Regis S Status Change D:	Sep 21, 1983		
Hazardous Waste Perm Status:			

Map Key	Number of Records	Direction	Distance (mi/ft)	Elev/Diff (ft)	Site	DB
Tceq Haz Waste Perm Nu: Tceq Region No: 12 Reverse Distributor Begin Date: Reverse Distributor End Date: Healthcare Opt in Date: Healthcare Withdraw Date: Regis Last Amendment Da: Aug 23, 2001 Reverse Distributor of Hazardo: false Monthly Waste Receipt Sum: false Transports Waste For Hire: false Self Transports Waste: false Annual Waste Summary: false Report Through Steers: false Registration Initial Notificat: Sep 21, 1983 Original Source: Inactive Regulated RCRA Generator Facilities Note: Documents related to facilities in Texas can be searched on TCEQ Records Online Central File Room (CFR): https://records.tceq.texas.gov/cs/idcplg?IdcService=TCEQ_SEARCH Basic information, including RN numbers, for facilities in TX can be searched on the TCEQ Central Registry: https://www15.tceq.texas.gov/crpub/ Information about how to use these resources can be found here: https://www.tceq.texas.gov/assets/public/agency/How-to-Use-Central-File-Room-Online.pdf						

41	1 of 2	NNE	0.28 / 1,460.15	71.96 / 1	INDUSTRIAL COATING SPECIALTIES 5521 MITCHELLDALE ST HOUSTON TX 77092	HIST RCRA NONRCRA
EPA ID: TXD987997012 SWR No: 34503 Mun Waste Perm No: Facility Status: INACTIVE Gen Type: Gen Cate: Latitude: Longitude: Site County: Country: Land Type: Indus Waste Perm No: Regulated Entity No: Coord County Centroid : Regis S Status Change D: Hazardous Waste Perm Status: Tceq Haz Waste Perm Nu: Tceq Region No: Reverse Distributor Begin Date: Reverse Distributor End Date: Healthcare Opt in Date: Healthcare Withdraw Date: Regis Last Amendment Da: Reverse Distributor of Hazardo: Monthly Waste Receipt Sum: Transports Waste For Hire: Self Transports Waste: Annual Waste Summary: Report Through Steers: Registration Initial Notificat: Original Source: Note: Documents related to facilities in Texas can be searched on TCEQ Records Online Central File Room (CFR): https://records.tceq.texas.gov/cs/idcplg?IdcService=TCEQ_SEARCH Basic information, including RN numbers, for facilities in TX can be searched on the TCEQ Central Registry: https://www15.tceq.texas.gov/crpub/ Information about how to use these resources can be found here: https://www.tceq.texas.gov/assets/public/agency/How-to-Use-Central-File-Room-Online.pdf						
Primary Naics Code: Receiver: Receiver Fac Cat: Generator: Healthcare Fac: Transfer Fac: Recycler Fac: Transporter: Transports Class 1: Transports Class H:						

Map Key	Number of Records	Direction	Distance (mi/ft)	Elev/Diff (ft)	Site	DB
41	2 of 2	NNE	0.28 / 1,460.15	71.96 / 1	INDUSTRIAL COATING SPECIALTIES HOUSTON TX	PFAS IND
Status: Active Fac Indian Cntry Flg: No Fac Derived Huc: 12040104 Fac Derived Wbd: 120401040304 Fac Derived Cd113: 02 Fac Derived Cb2010: 482015205001044 Fac Informal Count: 0 Last Informal Action: 11/30/2009 Formal Action Count: 0 Last Formal Action: - Fac Total Penalties: 0 Fac Penalty Count: - Date Last Penalty: - Last Penalty Amt: - Fac Qtrs With Nc: 0 Programs With Snc: 0 Fac Percent Minority: 65.06 Fac Pop Den: 4440.6 Count: 1 Fac County: HARRIS State Other : Region: 06 Latitude: 29.81349 Longitude: -95.46972 Fac Derived Tribes: - AIR IDs: - CAA Permit Types: - CAA NAICS: - CAA SICS: - NPDES IDs: TXR05S610 CWA Permit Types: Non-M CWA NAICS: - CWA SICS: 2851 2891 RCRA IDs: TXD987997012 RCRA Permit Types: SQG RCRA NAICS: 325199 SDWA IDs: - SDWA System Types: - SDWA Compliance Status: - SDWA Snc Flag: No Fac Collection Meth: ADDRESS MATCHING-HOUSE NUMBER EJSCREEN Flag Us: Yes EJSCREEN Report: https://ejscreen.epa.gov/mapper/mobile/EJSCREEN_mobile.aspx?geometry=%7B%22x%22:-95.46972,%22y%22:29.81349,%22spatialReference%22:%7B%22wkid%22:4326%7D%7D&unit=9035&areatype=&areaid=&basemap=streets&distance=1 ECHO Facility Report: https://echo.epa.gov/detailed-facility-report?fid=110002133904 Industry: Chemical Mfg Industry: Paints and Coatings Fac Fips Code: 48201 Compliance Status: No Violation Identified EPA Programs: CWA; RCRA Federal Facility: No Federal Agency: - Fac Snc Flg: No AIR Flag: No NPDES Flag: Yes SDWIS Flag: No RCRAFlag: Yes TRI Flag: No GHG Flag: No TRI IDs: 77092NDSTR5521M TRI Releases Trnsfrs: - TRI on Site Releases: - TRI off Site Trnsfrs: - TRI Reporter: - Fac Imp Water Flg: Yes Fac Major Flag: - Fac Active Flag: Yes Fac Inspection Count: 0 Date Last Inspection: 10/14/2009 Days Last Inspection: 5540						
42	1 of 1	ENE	0.30 / 1,560.01	69.96 / -1	RKI PROPERTY 2301 CENTRAL PKWY 2301 Central Parkway, Houston HOUSTON TX 77092	VCP
VCP ID: 3226 Historical Documents: ERIS does not have a document collection for this particular record; readers are referred to the TCEQ Records Services: https://www.tceq.texas.gov/agency/data/records-services/reqinfo.html Note: Documents related to facilities in Texas can be searched on TCEQ Records Online Central File Room (CFR): https://records.tceq.texas.gov/cs/idcplg?IdcService=TCEQ_SEARCH Basic information, including RN numbers, for facilities in TX can be searched on the TCEQ Central Registry: https://www15.tceq.texas.gov/crpub/ Information about how to use these resources can be found here: https://www.tceq.texas.gov						

TCEQ Voluntary Cleanup Program GIS Map

Rem Prog:	Voluntary Cleanup Program (VCP)	Horz Org:	TCEQ
RN No:	RN101996783	Horz Datum:	NAD83
VCP ID:	3226	Horz Desc:	
Region:	REGION 12 - HOUSTON	County:	HARRIS
Horz Meth:	DOQ	Latitude:	29.80918074
Horz Acc:	5	Longitude:	-95.46703091
Horz Ref:	STRUC_CEN	X:	-95.467030906
Horz Date:	20220523	Y:	29.809180739
Site Name:	RKI PROPERTY		
Phys Address:	2301 CENTRAL PKWY		
Address Desc:	2301 Central Parkway, Houston		
City:	HOUSTON		
Zip Code:	77092		

TCEQ - Public Information Request List

Program ID:	3226	Regn Notif of App:	06/07/2022
RN No:	RN101996783	VCP Appli Accepted:	
Rem Program:	VCP	Administrat Status:	ACTIVE
PCA No:	68525	Tceq Region Name:	REGION 12 - HOUSTON
SWR No:		Applicbl Prog Rule:	TRRP
LPST ID:		Applicbl Standards:	A
IOP ID:		Applicbl Trrp Tier:	1
Rcris No:		Site Size:	20.06
Project No:	685250	County Name:	HARRIS
Project Manager:	JNOREM	Latitude:	29.81
Project Phase:	INVESTIGATION	Longitude:	-95.47
Assoc VCP ID:	3226		
Current Fac Type:	MFG		
Former Facility Type:			
Site Name:	RKI PROPERTY		
Site Address:	2301 CENTRAL PKWY		
Site Addr Desc:	2301 Central Parkway, Houston		
City Name:	HOUSTON		
Near City Name:	HOUSTON		
Zip Code:	77092		
Air Target Coc Class:			
Groundwater Target Coc Class:	CHLORINATED SOLVENTS; SVOCs; TPH; VOCs		
Sediment Target Coc Class:			
Soils Target Coc Class:	CHLORINATED SOLVENTS; SVOCs; TPH; VOCs		
Surface Water Target Coc Clas:			
Epa Txd Cerclis No:			
File Media:	ELECTRONIC AND PAPER		
File Location:	WCC AND D/211		
Type of Remedy:			
Air Rem Method:			
Gw Rem Method:			
Soil Rem Method:			
Surf Wtr Rem Method:			
Sediment Rem Metho:			
Air Inst Eng Controls:			
Gw Inst Eng Controls:			
Sediment Inst Eng Controls:			
Soil Inst Eng Controls:			
Surf Water Inst Eng Controls:			
COC Date:			
CCOC Date:			
Above Res Critical Pcl:	YES		
Above Res Critical Pcl Offsit:			
Application Received Date:	05/23/2022		
Application Acceptance Date:	06/15/2022		
Agreement Acceptance Date:	06/15/2022		
Cashier Received Date:	05/23/2022		

Map Key	Number of Records	Direction	Distance (mi/ft)	Elev/Diff (ft)	Site	DB

TCEQ - Public Information Request Customers

CN No:	CN601244098	Contact Name:	RAWSON, TOM
Role Cd:	APPLCONT	Contact Phone No:	(713) 688-4414
State Cd:	TX	Contact Ext No:	0
CN Name:	RKI INC		
Contact Title:	PRESIDENT AND CEO		
Org Name:	RKI INC		
Mailing Address:	PO BOX 924677		
City Name:	HOUSTON		
Zip Cd:	77292		

TCEQ Voluntary Cleanup Program

RN No:	RN101996783	Applicatn Recv Dt:	05/23/2022
VCP Program ID:	3226	Lat:	29.809444
Status:	INVESTIGATION	Long:	-95.467122
Site Name:	RKI PROPERTY		
Street Address:	2301 CENTRAL PKWY		
City:	HOUSTON		
Zip:	77092		
Location Description:	NO DATA		

43	1 of 2	WSW	0.30 / 1,568.14	70.80 / 0	THE NGUYENERS 7555 LONG POINT RD HOUSTON TX 77055	VCP

VCP ID: 1353

Historical Documents: ERIS does not have a document collection for this particular record; readers are referred to the TCEQ Records Services: <https://www.tceq.texas.gov/agency/data/records-services/reqinfo.html>

Note: Documents related to facilities in Texas can be searched on TCEQ Records Online Central File Room (CFR): https://records.tceq.texas.gov/cs/idcplg?IdcService=TCEQ_SEARCH

Basic information, including RN numbers, for facilities in TX can be searched on the TCEQ Central Registry: <https://www15.tceq.texas.gov/crpub/>

Information about how to use these resources can be found here: <https://www.tceq.texas.gov/assets/public/agency/How-to-Use-Central-File-Room-Online.pdf>

TCEQ Voluntary Cleanup Program GIS Map

Rem Prog:	Voluntary Cleanup Program (VCP)	Horz Org:	TCEQ
RN No:	RN101460723	Horz Datum:	NAD83
VCP ID:	1353	Horz Desc:	
Region:	REGION 12 - HOUSTON	County:	HARRIS
Horz Meth:	ADDMAT_NUM	Latitude:	29.80245575
Horz Acc:	-9999	Longitude:	-95.47931679
Horz Ref:	STRUC_CEN	X:	-95.47931679
Horz Date:	20010511	Y:	29.80245575
Site Name:	THE NGUYENERS		
Phys Address:	7555 LONG POINT RD		
Address Desc:			
City:	HOUSTON		
Zip Code:	77055		

TCEQ - Public Information Request List

Program ID:	1353	Regn Notif of App:	05/11/2001
RN No:	RN101460723	VCP Appli Accepted:	
Rem Program:	VCP	Administrat Status:	INACTIVE
PCA No:	33453	Tceq Region Name:	REGION 12 - HOUSTON
SWR No:		Applicbl Prog Rule:	
LPST ID:		Applicbl Standards:	
IOP ID:		Applicbl Trrp Tier:	
Rcris No:		Site Size:	12,000 SQ FT

Map Key	Number of Records	Direction	Distance (mi/ft)	Elev/Diff (ft)	Site	DB
Project No:	334530				County Name:	HARRIS
Project Manager:	DSCHLEMA				Latitude:	29.48
Project Phase:	TRANSFERRED TO DCRP				Longitude:	-95.28
Assoc VCP ID:	1353					
Current Fac Type:	DRY CLEANER					
Former Facility Type:						
Site Name:	THE NGUYENERS					
Site Address:	7555 LONG POINT RD					
Site Addr Desc:						
City Name:	HOUSTON					
Near City Name:	HOUSTON					
Zip Code:	77055					
Air Target Coc Class:						
Groundwater Target Coc Class:						
Sediment Target Coc Class:						
Soils Target Coc Class:	VOCS; CHLORINATED SOLVENTS					
Surface Water Target Coc Clas:						
Epa Txd Cerclis No:						
File Media:	PAPER					
File Location:	202/D; 200-44/D					
Type of Remedy:						
Air Rem Method:						
Gw Rem Method:						
Soil Rem Method:						
Surf Wtr Rem Method:						
Sediment Rem Metho:						
Air Inst Eng Controls:						
Gw Inst Eng Controls:						
Sediment Inst Eng Controls:						
Soil Inst Eng Controls:						
Surf Water Inst Eng Controls:						
COC Date:						
CCOC Date:						
Above Res Critical Pcl:						
Above Res Critical Pcl Offsit:						
Application Received Date:	05/11/2001					
Application Acceptance Date:	06/20/2001					
Agreement Acceptance Date:						
Cashier Received Date:	05/10/2001					

TCEQ - Public Information Request Customers

CN No:	CN601540081	Contact Name:	NGUYEN, THANH
Role Cd:	BILLCONT	Contact Phone No:	(281) 286-0925
State Cd:	TX	Contact Ext No:	0
CN Name:	NGUYEN, THANH		
Contact Title:			
Org Name:	THANH NGUYEN		
Mailing Address:	2611 SUNSTONE LN		
City Name:	PEARLAND		
Zip Cd:	77584		

TCEQ - Public Information Request Customers

CN No:	CN603010968	Contact Name:	NGUYEN, THANH
Role Cd:	BILLCONT	Contact Phone No:	(281) 286-0925
State Cd:	TX	Contact Ext No:	0
CN Name:	NGYUEN, THANH		
Contact Title:			
Org Name:	THANH NGUYEN		
Mailing Address:	2611 SUNSTONE LN		
City Name:	PEARLAND		
Zip Cd:	77584		

TCEQ Voluntary Cleanup Program

Map Key	Number of Records	Direction	Distance (mi/ft)	Elev/Diff (ft)	Site	DB
RN No: RN101460723 VCP Program ID: 1353 Status: TRANSFERRED TO DCRP Site Name: THE NGUYENERS Street Address: 7555 LONG POINT RD City: HOUSTON Zip: 77055 Location Description: NO DATA Applicatn Recv Dt: 5/10/2001 Lat: 29.481 Long: -95.284						
43	2 of 2	WSW	0.30 / 1,568.14	70.80 / 0	ROY CLEANERS 7555 LONG POINT RD STE A HOUSTON TX	PRIORITY CLEAN
DCRP ID No: DC0028 Regulated Entity No (RN): RN104085683 Status: Active Priority Status: POSTPONED Corrective Action Status: ASSESSMENT Priority Class: P2.7 Priority Class Desc: Long Term Postponed Site Ranking Score: 410 Corrected Score: TCEQ Project Manager: County: HARRIS Note: Documents related to facilities in Texas can be searched on TCEQ Records Online Central File Room (CFR): https://records.tceq.texas.gov/cs/idcplg?IdcService=TCEQ_SEARCH Basic information, including RN numbers, for facilities in TX can be searched on the TCEQ Central Registry: https://www15.tceq.texas.gov/crpub/ Information about how to use these resources can be found here: https://www.tceq.texas.gov/assets/public/agency/How-to-Use-Central-File-Room-Online.pdf ERIS does not have a document collection for this particular record; readers are referred to the TCEQ Records Services: https://www.tceq.texas.gov/agency/data/records-services/reginfo.html Historical Documents:						
44	1 of 1	NE	0.30 / 1,606.17	70.71 / 0	ITD PRECISION HOUSTON TX 5531 MITCHELLDALE ST 5531 Mitchelldale Houston TX 77092 HOUSTON TX 77092	HIST RCRA NONRCRA
EPA ID: SWR No: 80915 Mun Waste Perm No: Facility Status: CLOSED Gen Type: INDUS Gen Cate: SQG Latitude: Longitude: Site County: HARRIS Country: UNITED STATES Land Type: Indus Waste Perm No: Regulated Entity No: RN100614353 Coord County Centroid : Regis S Status Change D: Jul 21, 1993 Hazardous Waste Perm Status: Tceq Haz Waste Perm Nu: Tceq Region No: 12 Reverse Distributor Begin Date: Reverse Distributor End Date: Healthcare Opt in Date: Healthcare Withdraw Date: Regis Last Amendment Da: May 27, 2010 Reverse Distributor of Hazardo: false Monthly Waste Receipt Sum: false Transports Waste For Hire: false Self Transports Waste: false Primary Naics Code: 332999 Receiver: FALSE Receiver Fac Cat: Generator: TRUE Healthcare Fac: FALSE Transfer Fac: FALSE Recycler Fac: FALSE Transporter: FALSE Transports Class 1: Transports Class H:						

Map Key	Number of Records	Direction	Distance (mi/ft)	Elev/Diff (ft)	Site	DB
Annual Waste Summary:		false				
Report Through Steers:		false				
Registration Initial Notificat:		Jul 21, 1993				
Original Source:		Closed Regulated RCRA Generator Facilities				
Note:		Documents related to facilities in Texas can be searched on TCEQ Records Online Central File Room (CFR): https://records.tceq.texas.gov/cs/idcplg?IdcService=TCEQ_SEARCH Basic information, including RN numbers, for facilities in TX can be searched on the TCEQ Central Registry: https://www15.tceq.texas.gov/crpub/ Information about how to use these resources can be found here: https://www.tceq.texas.gov/assets/public/agency/How-to-Use-Central-File-Room-Online.pdf				
45	1 of1	NNE	0.31 / 1,639.52	71.33 / 0	GREENHEAD PRODUCTS 5612 MITCHELLDALE ST 5612 Mitchelldale St, Houston, TX HOUSTON TX 77092	HIST RCRA NONRCRA
EPA ID:		TXD056265762	Primary Naics Code:		333923	
SWR No:		32952	Receiver:		FALSE	
Mun Waste Perm No:			Receiver Fac Cat:			
Facility Status:		INACTIVE	Generator:		TRUE	
Gen Type:			Healthcare Fac:		FALSE	
Gen Cate:		CLASS1	Transfer Fac:		FALSE	
Latitude:			Recycler Fac:		FALSE	
Longitude:			Transporter:		FALSE	
Site County:		HARRIS	Transports Class 1:			
Country:		UNITED STATES	Transports Class H:			
Land Type:		PRIVATE				
Indus Waste Perm No:						
Regulated Entity No:		RN101649630				
Coord County Centroid :						
Regis S Status Change D:		Jul 15, 1983				
Hazardous Waste Perm Status:						
Tceq Haz Waste Perm Nu:						
Tceq Region No:		12				
Reverse Distributor Begin Date:						
Reverse Distributor End Date:						
Healthcare Opt in Date:						
Healthcare Withdraw Date:						
Regis Last Amendment Da:		Nov 06, 1998				
Reverse Distributor of Hazardo:		false				
Monthly Waste Receipt Sum:		false				
Transports Waste For Hire:		false				
Self Transports Waste:		false				
Annual Waste Summary:		false				
Report Through Steers:		false				
Registration Initial Notificat:		Jul 15, 1983				
Original Source:		Inactive Regulated RCRA Generator Facilities				
Note:		Documents related to facilities in Texas can be searched on TCEQ Records Online Central File Room (CFR): https://records.tceq.texas.gov/cs/idcplg?IdcService=TCEQ_SEARCH Basic information, including RN numbers, for facilities in TX can be searched on the TCEQ Central Registry: https://www15.tceq.texas.gov/crpub/ Information about how to use these resources can be found here: https://www.tceq.texas.gov/assets/public/agency/How-to-Use-Central-File-Room-Online.pdf				
46	1 of2	NE	0.33 / 1,721.94	70.05 / -1	FIRST CLASS PRINTING 5401 MITCHELLDALE ST STE B3 5401 Mitchelldale, Ste B3, Houston, TX HOUSTON TX 77092	HIST RCRA NONRCRA
EPA ID:		TXD981153323	Primary Naics Code:			
SWR No:		90023	Receiver:		FALSE	
Mun Waste Perm No:			Receiver Fac Cat:			
Facility Status:		INACTIVE	Generator:		TRUE	
Gen Type:		NON INDUS	Healthcare Fac:		FALSE	
Gen Cate:		CESQG	Transfer Fac:		FALSE	

Map Key	Number of Records	Direction	Distance (mi/ft)	Elev/Diff (ft)	Site	DB
Latitude: Longitude: Site County: HARRIS Country: UNITED STATES Land Type: Indus Waste Perm No: Regulated Entity No: RN101620623 Coord County Centroid : Regis S Status Change D: Sep 30, 1985 Hazardous Waste Perm Status: Tceq Haz Waste Perm Nu: Tceq Region No: 12 Reverse Distributor Begin Date: Reverse Distributor End Date: Healthcare Opt in Date: Healthcare Withdraw Date: Regis Last Amendment Da: Jul 27, 2001 Reverse Distributor of Hazardo: false Monthly Waste Receipt Sum: false Transports Waste For Hire: false Self Transports Waste: false Annual Waste Summary: false Report Through Steers: false Registration Initial Notificat: Sep 30, 1985 Original Source: Inactive Regulated RCRA Generator Facilities Note: Documents related to facilities in Texas can be searched on TCEQ Records Online Central File Room (CFR): https://records.tceq.texas.gov/cs/idcplg?IdcService=TCEQ_SEARCH Basic information, including RN numbers, for facilities in TX can be searched on the TCEQ Central Registry: https://www15.tceq.texas.gov/crpub/ Information about how to use these resources can be found here: https://www.tceq.texas.gov/assets/public/agency/How-to-Use-Central-File-Room-Online.pdf Recycler Fac: FALSE Transporter: FALSE Transports Class 1: Transports Class H:						
46	2 of 2	NE	0.33 / 1,721.94	70.05 / -1	BUSINESS PRINTERS 5401 MITCHELLDALE ST STE A2 5401 Mitchelldale St, Suite A 2, Houston, TX HOUSTON TX 77092	HIST RCRA NONRCRA
EPA ID: TXD981590466 SWR No: 90120 Mun Waste Perm No: Facility Status: INACTIVE Gen Type: NON INDUS Gen Cate: CESQG Latitude: Longitude: Site County: HARRIS Country: UNITED STATES Land Type: PRIVATE Indus Waste Perm No: Regulated Entity No: RN101047033 Coord County Centroid : Regis S Status Change D: Nov 21, 1986 Hazardous Waste Perm Status: Tceq Haz Waste Perm Nu: Tceq Region No: 12 Reverse Distributor Begin Date: Reverse Distributor End Date: Healthcare Opt in Date: Healthcare Withdraw Date: Regis Last Amendment Da: Aug 23, 2001 Reverse Distributor of Hazardo: false Monthly Waste Receipt Sum: false Transports Waste For Hire: false Self Transports Waste: false Annual Waste Summary: false Report Through Steers: false Primary Naics Code: Receiver: FALSE Receiver Fac Cat: Generator: TRUE Healthcare Fac: FALSE Transfer Fac: FALSE Recycler Fac: FALSE Transporter: FALSE Transports Class 1: Transports Class H:						

Map Key	Number of Records	Direction	Distance (mi/ft)	Elev/Diff (ft)	Site	DB
Registration Initial Notificat: Nov 21, 1986 Original Source: Inactive Regulated RCRA Generator Facilities Note: Documents related to facilities in Texas can be searched on TCEQ Records Online Central File Room (CFR): https://records.tceq.texas.gov/cs/idcplg?IdcService=TCEQ_SEARCH Basic information, including RN numbers, for facilities in TX can be searched on the TCEQ Central Registry: https://www15.tceq.texas.gov/crpub/ Information about how to use these resources can be found here: https://www.tceq.texas.gov/assets/public/agency/How-to-Use-Central-File-Room-Online.pdf						
47	1 of 1	NNE	0.33 / 1,751.66	71.70 / 1	HOUSTON WHOLESALE THERMOGRAPHY 5522 MITCHELLDALE ST 5522 Mitchelldale, Houston, TX HOUSTON TX 77092	HIST RCRA NONRCRA
EPA ID: TXR000035253 SWR No: 86418 Mun Waste Perm No: Facility Status: INACTIVE Gen Type: NON INDUS Gen Cate: CESQG Latitude: Longitude: Site County: HARRIS Country: UNITED STATES Land Type: PRIVATE Indus Waste Perm No: Regulated Entity No: RN102919065 Coord County Centroid : Regis S Status Change D: Feb 14, 2000 Hazardous Waste Perm Status: Tceq Haz Waste Perm Nu: Tceq Region No: 12 Reverse Distributor Begin Date: Reverse Distributor End Date: Healthcare Opt in Date: Healthcare Withdraw Date: Regis Last Amendment Da: Jan 25, 2008 Reverse Distributor of Hazardo: false Monthly Waste Receipt Sum: false Transports Waste For Hire: false Self Transports Waste: false Annual Waste Summary: false Report Through Steers: false Registration Initial Notificat: Feb 14, 2000 Original Source: Inactive Regulated RCRA Generator Facilities Note: Documents related to facilities in Texas can be searched on TCEQ Records Online Central File Room (CFR): https://records.tceq.texas.gov/cs/idcplg?IdcService=TCEQ_SEARCH Basic information, including RN numbers, for facilities in TX can be searched on the TCEQ Central Registry: https://www15.tceq.texas.gov/crpub/ Information about how to use these resources can be found here: https://www.tceq.texas.gov/assets/public/agency/How-to-Use-Central-File-Room-Online.pdf						
48	1 of 3	WSW	0.34 / 1,817.41	71.30 / 0	MAACO 2092 1808 JACQUELYN DR 1808 Jacquelyn, Houston, TX HOUSTON TX 77055	VCP
VCP ID: 2823 Historical Documents: ERIIS does not have a document collection for this particular record; readers are referred to the TCEQ Records Services: https://www.tceq.texas.gov/agency/data/records-services/reqinfo.html Note: Documents related to facilities in Texas can be searched on TCEQ Records Online Central File Room (CFR): https://records.tceq.texas.gov/cs/idcplg?IdcService=TCEQ_SEARCH Basic information, including RN numbers, for facilities in TX can be searched on the TCEQ Central Registry: https://www15.tceq.texas.gov/crpub/ Information about how to use these resources can be found here: https://www.tceq.texas.gov/assets/public/agency/How-to-Use-Central-File-Room-Online.pdf						

Map Key	Number of Records	Direction	Distance (mi/ft)	Elev/Diff (ft)	Site	DB

gov/assets/public/agency/How-to-Use-Central-File-Room-Online.pdf

TCEQ Voluntary Cleanup Program GIS Map

Rem Prog:	Voluntary Cleanup Program (VCP)	Horz Org:	TCEQ
RN No:	RN100697978	Horz Datum:	NAD83
VCP ID:	2823	Horz Desc:	
Region:	REGION 12 - HOUSTON	County:	HARRIS
Horz Meth:	ADDMAT_NUM	Latitude:	29.80346372
Horz Acc:	-9999	Longitude:	-95.48041099
Horz Ref:	STRUC_CEN	X:	-95.480410993
Horz Date:	20160610	Y:	29.803463719
Site Name:	MAACO 2092		
Phys Address:	1808 JACQUELYN DR		
Address Desc:	1808 Jacquelyn, Houston, TX		
City:	HOUSTON		
Zip Code:	77055		

TCEQ - Public Information Request List

Program ID:	2823	Regn Notif of App:	07/13/2016
RN No:	RN100697978	VCP Appli Accepted:	
Rem Program:	VCP	Administrat Status:	ACTIVE
PCA No:	68118	Tceq Region Name:	REGION 12 - HOUSTON
SWR No:		Applicbl Prog Rule:	TRRP
LPST ID:		Applicbl Standards:	A
IOP ID:		Applicbl Trrp Tier:	1
Rcris No:		Site Size:	0.4315
Project No:	681180	County Name:	HARRIS
Project Manager:	JSWITEK	Latitude:	29.80
Project Phase:	PENDING PROOF OF FILING	Longitude:	-95.48
Assoc VCP ID:	2823		
Current Fac Type:	AUTO SVC STN/REPAIR/VEH MAINT		
Former Facility Type:	VACANT PROPERTY		
Site Name:	MAACO 2092		
Site Address:	1808 JACQUELYN DR		
Site Addr Desc:	1808 Jacquelyn, Houston, TX		
City Name:	HOUSTON		
Near City Name:	HOUSTON		
Zip Code:	77055		
Air Target Coc Class:			
Groundwater Target Coc Class:	VOCS; TPH; METALS; SVOCs		
Sediment Target Coc Class:			
Soils Target Coc Class:	SVOCs; VOCS; TPH; METALS		
Surface Water Target Coc Clas:			
Epa Txd Cerclis No:			
File Media:	ELECTRONIC		
File Location:	WCC		
Type of Remedy:			
Air Rem Method:			
Gw Rem Method:	NA		
Soil Rem Method:	NA		
Surf Wtr Rem Method:			
Sediment Rem Metho:			
Air Inst Eng Controls:			
Gw Inst Eng Controls:	MSD		
Sediment Inst Eng Controls:			
Soil Inst Eng Controls:	NA		
Surf Water Inst Eng Controls:			
COC Date:	10/20/2021		
CCOC Date:			
Above Res Critical Pcl:	NO		
Above Res Critical Pcl Offsit:	NO		
Application Received Date:	06/10/2016		
Application Acceptance Date:	07/15/2016		
Agreement Acceptance Date:	03/30/2018		
Cashier Received Date:	06/10/2016		

Map Key	Number of Records	Direction	Distance (mi/ft)	Elev/Diff (ft)	Site	DB

TCEQ - Public Information Request Customers

CN No:	CN605171727	Contact Name:	PERELMAN, MATT
Role Cd:	APPLCONT	Contact Phone No:	(917) 685-2967
State Cd:	NY	Contact Ext No:	0
CN Name:	GSCP REALTY LLC		
Contact Title:	CO-PRESIDENT AND TREASURER		
Org Name:	GSCP REALTY LLC		
Mailing Address:	275 MADISON AVE FL 13		
City Name:	NEW YORK		
Zip Cd:	10016		

TCEQ Voluntary Cleanup Program

RN No:	RN100697978	Applicatn Recv Dt:	6/10/2016
VCP Program ID:	2823	Lat:	29.803259
Status:	PENDING PROOF OF FILING	Long:	-95.48046
Site Name:	MAACO 2092		
Street Address:	1808 JACQUELYN DR		
City:	HOUSTON		
Zip:	77055		
Location Description:	1808 JACQUELYN, HOUSTON, TX		

48	2 of 3	WSW	0.34 / 1,817.41	71.30 / 0	MAACO AUTO PAINTING & BODYWORK 1808 JACQUELYN DR 1808 Jacquelyn, Houston, TX HOUSTON TX 77055	HIST RCRA NONRCRA

EPA ID:	TXD038838967	Primary Naics Code:	
SWR No:	71803	Receiver:	FALSE
Mun Waste Perm No:		Receiver Fac Cat:	
Facility Status:	INACTIVE	Generator:	TRUE
Gen Type:	NON INDUS	Healthcare Fac:	FALSE
Gen Cate:	SQG	Transfer Fac:	FALSE
Latitude:		Recycler Fac:	FALSE
Longitude:		Transporter:	FALSE
Site County:	HARRIS	Transports Class 1:	
Country:	UNITED STATES	Transports Class H:	
Land Type:			
Indus Waste Perm No:			
Regulated Entity No:	RN100697978		
Coord County Centroid :			
Regis S Status Change D:	May 31, 1984		
Hazardous Waste Perm Status:			
Tceq Haz Waste Perm Nu:			
Tceq Region No:	12		
Reverse Distributor Begin Date:			
Reverse Distributor End Date:			
Healthcare Opt in Date:			
Healthcare Withdraw Date:			
Regis Last Amendment Da:	Jul 27, 2001		
Reverse Distributor of Hazardo:	false		
Monthly Waste Receipt Sum:	false		
Transports Waste For Hire:	false		
Self Transports Waste:	false		
Annual Waste Summary:	false		
Report Through Steers:	false		
Registration Initial Notificat:	May 31, 1984		
Original Source:	Inactive Regulated RCRA Generator Facilities		
Note:	Documents related to facilities in Texas can be searched on TCEQ Records Online Central File Room (CFR): https://records.tceq.texas.gov/cs/idcplg?IdcService=TCEQ_SEARCH Basic information, including RN numbers, for facilities in TX can be searched on the TCEQ Central Registry: https://www15.tceq.texas.gov/crpub/ Information about how to use these resources can be found here: https://www.tceq.texas.gov .		

Map Key	Number of Records	Direction	Distance (mi/ft)	Elev/Diff (ft)	Site	DB
gov/assets/public/agency/How-to-Use-Central-File-Room-Online.pdf						

48	3 of 3	WSW	0.34 / 1,817.41	71.30 / 0	MAACO AUTO PAINTING & BODYWORK 1808 JACQUELYN DR 1808 Jacquelyn, Houston, TX HOUSTON TX 77055	APAR

RN No: RN100697978
County: HARRIS
Report Source: VCP Affected Property Assessment Reports Locations
Note: Documents related to facilities in Texas can be searched on TCEQ Records Online Central File Room (CFR):
https://records.tceq.texas.gov/cs/idcplg?IdcService=TCEQ_SEARCH
Basic information, including RN numbers, for facilities in TX can be searched on the TCEQ Central Registry:
<https://www15.tceq.texas.gov/crpub/>
Information about how to use these resources can be found here:
<https://www.tceq.texas.gov/assets/public/agency/How-to-Use-Central-File-Room-Online.pdf>

VCP-CA Affected Property Assessment Reports Locations

Site No:	2823	Comm ID:	26116193
Site Status:	ACTIVE	Com Type:	APAR
Program Name:	VOLUNTARY CLEANUP	Com Rec Date:	5/19/21
Corr Action Status:	PENDING PROOF OF FILING		
Program Site Name:	MAACO 2092		
Type of Site:	AUTO SVC STN/REPAIR/VEH MAINT		

VCP-CA Affected Property Assessment, Chemicals of Concern Report

Comm Type: APAR
Comm Rec Date: 5/19/21
Program Area: VOLUNTARY CLEANUP
COCs Identified: DIOXANE, 1,4-

49	1 of 1	ESE	0.34 / 1,819.40	70.12 / -1	LONG POINT INDUSTRIAL PARK BLDG A 6600 LONG POINT RD HOUSTON TX 77055	IHW CORR ACTION

ID: T2335-RN106223134
Note: Documents related to facilities in Texas can be searched on TCEQ Records Online Central File Room (CFR):
https://records.tceq.texas.gov/cs/idcplg?IdcService=TCEQ_SEARCH
Basic information, including RN numbers, for facilities in TX can be searched on the TCEQ Central Registry: <https://www15.tceq.texas.gov/crpub/>
Information about how to use these resources can be found here: <https://www.tceq.texas.gov/assets/public/agency/How-to-Use-Central-File-Room-Online.pdf>
Historical Documents: ERIS does not have a document collection for this particular record; readers are referred to the TCEQ Records Services: <https://www.tceq.texas.gov/agency/data/records-services/reqinfo.html>

IHW Corrective Actions Data

Program ID:	T2335	Phase Status Dt:	4/28/2009
RN No:	RN106223134	Soil Coc Class:	
Admin Status:	INACTIVE	Soil Remediation:	
Admin Status Dt:	4/28/2009	Gw Coc Class:	
Phase:	COMPLETED WORKLOAD	Gw Remediation:	
Program:	IHWCA		
Site Name:	LONG POINT INDUSTRIAL PARK BLDG A		
Site Address:	6600 LONG POINT RD		
City Name:	HOUSTON		
County Name:	HARRIS		
Zip Cd:	77055		
Site Addr Desc:			

Map Key	Number of Records	Direction	Distance (mi/ft)	Elev/Diff (ft)	Site	DB

TCEQ Open Data - IHWCA Points

IHWCA ID:	T2335	Horz Date:	20090113
RN:	RN106223134	Horz Org:	TCEQ
X:	-95.46647666500002	Horz Datum:	NAD83
Y:	29.804408204000026	Horz Meth:	ADDMAT_NUM
Horz Acc:	-9999	Region:	REGION 12 - HOUSTON
Horz Ref:	STRUC_CEN		
Horz Desc:			
REM Program:	Industrial and Hazardous Waste Corrective Action (IHWCA)		
Site Name:	LONG POINT INDUSTRIAL PARK BLDG A		
Phys Addr:	6600 LONG POINT RD		
Addr Desc:			
City:	HOUSTON		
County:	HARRIS		
Zip Code:	77055		
Lat Dd:	29.8044082		
Long Dd:	-95.46647667		

50	1 of 2	NW	0.35 / 1,823.72	76.69 / 6	TRADEMARKS 11333 TODD ST 11333 Todd St, Houston, TX HOUSTON TX 77055	HIST RCRA NONRCRA

EPA ID:	TXD988062782	Primary Naics Code:	314999
SWR No:	75763	Receiver:	FALSE
Mun Waste Perm No:		Receiver Fac Cat:	
Facility Status:	INACTIVE	Generator:	TRUE
Gen Type:	INDUS	Healthcare Fac:	FALSE
Gen Cate:	CESQG	Transfer Fac:	FALSE
Latitude:		Recycler Fac:	FALSE
Longitude:		Transporter:	FALSE
Site County:	HARRIS	Transports Class 1:	
Country:	UNITED STATES	Transports Class H:	
Land Type:			
Indus Waste Perm No:			
Regulated Entity No:	RN100551688		
Coord County Centroid :			
Regis S Status Change D:	Mar 30, 1992		
Hazardous Waste Perm Status:			
Tceq Haz Waste Perm Nu:			
Tceq Region No:	12		
Reverse Distributor Begin Date:			
Reverse Distributor End Date:			
Healthcare Opt in Date:			
Healthcare Withdraw Date:			
Regis Last Amendment Da:	Jun 19, 2002		
Reverse Distributor of Hazardo:	false		
Monthly Waste Receipt Sum:	false		
Transports Waste For Hire:	false		
Self Transports Waste:	false		
Annual Waste Summary:	false		
Report Through Steers:	false		
Registration Initial Notificat:	Mar 30, 1992		
Original Source:	Inactive Regulated RCRA Generator Facilities		
Note:	Documents related to facilities in Texas can be searched on TCEQ Records Online Central File Room (CFR): https://records.tceq.texas.gov/cs/idcplg?IdcService=TCEQ_SEARCH Basic information, including RN numbers, for facilities in TX can be searched on the TCEQ Central Registry: https://www15.tceq.texas.gov/crpub/ Information about how to use these resources can be found here: https://www.tceq.texas.gov/assets/public/agency/How-to-Use-Central-File-Room-Online.pdf		

50	2 of 2	NW	0.35 / 1,823.72	76.69 / 6	TRADEMARKS CO	PFAS IND

Order No: 25021000111

Map Key	Number of Records	Direction	Distance (mi/ft)	Elev/Diff (ft)	Site	DB
Indus Waste Perm No: Regulated Entity No: RN100664523 Coord County Centroid : Regis S Status Change D: Jun 03, 1982 Hazardous Waste Perm Status: Tceq Haz Waste Perm Nu: Tceq Region No: 12 Reverse Distributor Begin Date: Reverse Distributor End Date: Healthcare Opt in Date: Healthcare Withdraw Date: Regis Last Amendment Da: Nov 29, 2005 Reverse Distributor of Hazardo: false Monthly Waste Receipt Sum: false Transports Waste For Hire: false Self Transports Waste: false Annual Waste Summary: false Report Through Steers: false Registration Initial Notificat: Jun 03, 1982 Original Source: Inactive Regulated RCRA Generator Facilities Note: Documents related to facilities in Texas can be searched on TCEQ Records Online Central File Room (CFR): https://records.tceq.texas.gov/cs/idcplg?IdcService=TCEQ_SEARCH Basic information, including RN numbers, for facilities in TX can be searched on the TCEQ Central Registry: https://www15.tceq.texas.gov/crpub/ Information about how to use these resources can be found here: https://www.tceq.texas.gov/assets/public/agency/How-to-Use-Central-File-Room-Online.pdf						
52	1 of 1	N	0.36 / 1,889.54	73.09 / 2	REFLANGE 5737 CENTRALCREST ST 5737 Central Crest, Houston, TX HOUSTON TX 77092	HIST RCRA NONRCRA
EPA ID: SWR No: 20339 Mun Waste Perm No: Facility Status: INACTIVE Gen Type: INDUS Gen Cate: CESQG Latitude: Longitude: Site County: HARRIS Country: UNITED STATES Land Type: Indus Waste Perm No: Regulated Entity No: RN100689058 Coord County Centroid : Regis S Status Change D: May 15, 1992 Hazardous Waste Perm Status: Tceq Haz Waste Perm Nu: Tceq Region No: 12 Reverse Distributor Begin Date: Reverse Distributor End Date: Healthcare Opt in Date: Healthcare Withdraw Date: Regis Last Amendment Da: Jul 27, 2001 Reverse Distributor of Hazardo: false Monthly Waste Receipt Sum: false Transports Waste For Hire: false Self Transports Waste: false Annual Waste Summary: false Report Through Steers: false Registration Initial Notificat: May 15, 1992 Original Source: Inactive Regulated RCRA Generator Facilities Note: Documents related to facilities in Texas can be searched on TCEQ Records Online Central File Room (CFR): https://records.tceq.texas.gov/cs/idcplg?IdcService=TCEQ_SEARCH Basic information, including RN numbers, for facilities in TX can be searched on the TCEQ Central Registry: https://www15.tceq.texas.gov/crpub/						
Primary Naics Code: Receiver: FALSE Receiver Fac Cat: Generator: TRUE Healthcare Fac: FALSE Transfer Fac: FALSE Recycler Fac: FALSE Transporter: FALSE Transports Class 1: Transports Class H:						

Map Key	Number of Records	Direction	Distance (mi/ft)	Elev/Diff (ft)	Site	DB

Information about how to use these resources can be found here: <https://www.tceq.texas.gov/assets/public/agency/How-to-Use-Central-File-Room-Online.pdf>

53	1 of1	E	0.38 / 2,021.02	69.22 / -2	REGENCY CAR WASH 10454 HEMPSTEAD RD HOUSTON TX 77092	LPST
LPST ID: 115510 PST ID: Facility ID: 18734 Site Name: REGENCY CAR WASH Site Address: 10454 HEMPSTEAD RD City Name: HOUSTON ZIP Code: 77092 County Name: HARRIS Addr Desc (Map): 10454 HEMPSTEAD HWY Source: TCEQ LPST Report; TCEQ Map Data Note: Documents related to facilities in Texas can be searched on TCEQ Records Online Central File Room (CFR): https://records.tceq.texas.gov/cs/idcplg?IdcService=TCEQ_SEARCH Basic information, including RN numbers, for facilities in TX can be searched on the TCEQ Central Registry: https://www15.tceq.texas.gov/crpub/ Information about how to use these resources can be found here: https://www.tceq.texas.gov/assets/public/agency/How-to-Use-Central-File-Room-Online.pdf Nearest City: HOUSTON Site Name (Map): REGENCY CAR WASH Phys Addr (Map): 10454 HEMPSTEAD RD City (Map): HOUSTON County (Map): HARRIS ZIP Code (Map): 77092 Lat DD (Map): 29.80600039 Long DD (Map): -95.46564847						

Historical Documents:

ERIS does not have a document collection for this particular record; readers are referred to the TCEQ Records Services: <https://www.tceq.texas.gov/agency/data/records-services/reqinfo.html>

TCEQ LPST Report

Ref No:	RN102486925	Reported Date:	06/18/2002
Closure Date:	11/16/2005	Entered Date:	08/09/2002
Discovered Date:	06/18/2002	TCEQ Region:	REGION 12 - HOUSTON
Rem Program:	LPST	Project Manager:	RSTEPHEN
Program:	1 - RPR		
Corrective Action Status:	6A - FINAL CONCURRENCE ISSUED		
Priority Status:	4.1 - GW IMPACTED NO APPARENT THREATS OR IMPACTS TO RECEPTORS		

TCEQ Map Data

Region:	REGION 12 - HOUSTON	Horz Meth:	ADDMAT_NUM
X:	-95.465648472	Horz Acc:	-9999
Y:	29.80600038900002	Horz Org:	TCEQ
Horz Ref:	STRUC_CEN	Horz Datum:	NAD83
Horz Date:	20020809	Horz Desc:	

54	1 of1	ESE	0.38 / 2,027.17	69.85 / -1	WEATHERFORD LAMB POWER EQUIPMENT DIVISION 6550 LONG POINT RD STE 200 6550 Long Point Rd, Ste 200, Houston, TX HOUSTON TX 77055	HIST RCRA NONRCRA
EPA ID: TXD980699342 SWR No: 33656 Mun Waste Perm No: Facility Status: INACTIVE Gen Type: INDUS Gen Cate: LQG Latitude: Longitude: Site County: HARRIS Country: UNITED STATES Land Type: Indus Waste Perm No: Regulated Entity No: RN100666668 Primary Naics Code: 333132 Receiver: FALSE Receiver Fac Cat: Generator: TRUE Healthcare Fac: FALSE Transfer Fac: FALSE Recycler Fac: FALSE Transporter: FALSE Transports Class 1: Transports Class H:						

Map Key	Number of Records	Direction	Distance (mi/ft)	Elev/Diff (ft)	Site	DB
Coord County Centroid : Regis S Status Change D: Jan 14, 1983 Hazardous Waste Perm Status: Tceq Haz Waste Perm Nu: Tceq Region No: 12 Reverse Distributor Begin Date: Reverse Distributor End Date: Healthcare Opt in Date: Healthcare Withdraw Date: Regis Last Amendment Da: Feb 14, 2001 Reverse Distributor of Hazardo: false Monthly Waste Receipt Sum: false Transports Waste For Hire: false Self Transports Waste: false Annual Waste Summary: false Report Through Steers: false Registration Initial Notificat: Jan 14, 1983 Original Source: Inactive Regulated RCRA Generator Facilities Note: Documents related to facilities in Texas can be searched on TCEQ Records Online Central File Room (CFR): https://records.tceq.texas.gov/cs/idcplg?IdcService=TCEQ_SEARCH Basic information, including RN numbers, for facilities in TX can be searched on the TCEQ Central Registry: https://www15.tceq.texas.gov/crpub/ Information about how to use these resources can be found here: https://www.tceq.texas.gov/assets/public/agency/How-to-Use-Central-File-Room-Online.pdf						
55	1 of1	NW	0.38 / 2,032.62	78.20 / 7	BARTON INSTRUMENT SYSTEMS 11413 TODD ST 11413 Todd St, Houston, TX HOUSTON TX 77055	HIST RCRA NONRCRA
EPA ID: TXD988075503 SWR No: 79643 Mun Waste Perm No: Facility Status: INACTIVE Gen Type: INDUS Gen Cate: CESQG Latitude: Longitude: Site County: HARRIS Country: UNITED STATES Land Type: PRIVATE Indus Waste Perm No: Regulated Entity No: RN103029823 Coord County Centroid : Regis S Status Change D: Dec 17, 1992 Hazardous Waste Perm Status: Tceq Haz Waste Perm Nu: Tceq Region No: 12 Reverse Distributor Begin Date: Reverse Distributor End Date: Healthcare Opt in Date: Healthcare Withdraw Date: Regis Last Amendment Da: Apr 04, 2008 Reverse Distributor of Hazardo: false Monthly Waste Receipt Sum: false Transports Waste For Hire: false Self Transports Waste: false Annual Waste Summary: false Report Through Steers: false Registration Initial Notificat: Dec 17, 1992 Original Source: Inactive Regulated RCRA Generator Facilities Note: Documents related to facilities in Texas can be searched on TCEQ Records Online Central File Room (CFR): https://records.tceq.texas.gov/cs/idcplg?IdcService=TCEQ_SEARCH Basic information, including RN numbers, for facilities in TX can be searched on the TCEQ Central Registry: https://www15.tceq.texas.gov/crpub/ Information about how to use these resources can be found here: https://www.tceq.texas.gov/assets/public/agency/How-to-Use-Central-File-Room-Online.pdf						
				Primary Naics Code: 334514 Receiver: FALSE Receiver Fac Cat: Generator: TRUE Healthcare Fac: FALSE Transfer Fac: FALSE Recycler Fac: FALSE Transporter: FALSE Transports Class 1: Transports Class H:		

Map Key	Number of Records	Direction	Distance (mi/ft)	Elev/Diff (ft)	Site	DB
56	1 of1	N	0.39 / 2,058.20	73.69 / 3	PAMPERED LAWN 5602 CENTRALCREST ST HOUSTON TX	SDA
SDA ID:	SDA3866			Latitude:	29.820000	
County:	HARRIS			Longitude:	-95.470000	
<u>Details</u>						
Project ID:	4016			Project Start Dt:	02/11/1985	
Regulated Entity ID:	RN110619962			Program End Dt:		
Project Name:	PAMPERED LAWN INC			Site Start Dt:	02/11/1985	
Program Status:				Site End Dt:	12/08/2009	
Site Status:	INACTIVE			Project End Dt:	12/08/2009	
Project Status:	INACTIVE					
57	1 of1	N	0.39 / 2,078.50	74.80 / 4	TEXAS LEAD SUPPLY 5800 CENTRALCREST ST HOUSTON TX 77092	LPST
LPST ID:	100216			Nearest City:	HOUSTON	
PST ID:				Site Name (Map):	TEXAS LEAD SUPPLY	
Facility ID:	25306			Phys Addr (Map):	5800 CENTRALCREST ST	
Site Name:	TEXAS LEAD SUPPLY			City (Map):	HOUSTON	
Site Address:	5800 CENTRALCREST ST			County (Map):	HARRIS	
City Name:	HOUSTON			ZIP Code (Map):	77092	
ZIP Code:	77092			Lat DD (Map):	29.81575	
County Name:	HARRIS			Long DD (Map):	-95.47473	
Addr Desc (Map):	5800 CENTRAL CREST					
Source:	TCEQ LPST Report; TCEQ Map Data					
Note:	Documents related to facilities in Texas can be searched on TCEQ Records Online Central File Room (CFR): https://records.tceq.texas.gov/cs/idcplg?IdcService=TCEQ_SEARCH Basic information, including RN numbers, for facilities in TX can be searched on the TCEQ Central Registry: https://www15.tceq.texas.gov/crpub/ Information about how to use these resources can be found here: https://www.tceq.texas.gov/assets/public/agency/How-to-Use-Central-File-Room-Online.pdf					
Historical Documents:	ERIS does not have a document collection for this particular record; readers are referred to the TCEQ Records Services: https://www.tceq.texas.gov/agency/data/records-services/reqinfo.html					
<u>TCEQ LPST Report</u>						
Ref No:	RN102833092			Reported Date:	09/06/1991	
Closure Date:	11/01/1991			Entered Date:	11/05/1991	
Discovered Date:	08/12/1991			TCEQ Region:	REGION 12 - HOUSTON	
Rem Program:	LPST			Project Manager:	HWELCH	
Program:	2 - REGION					
Corrective Action Status:	6A - FINAL CONCURRENCE ISSUED					
Priority Status:	6 - MINOR SOIL CONTAMINATION - NO REMEDIAL ACTION REQUIRED					
<u>TCEQ Map Data</u>						
Region:	REGION 12 - HOUSTON			Horz Meth:	UNKNOWN	
X:	-95.474730000000002			Horz Acc:	-9999	
Y:	29.815749999999998			Horz Org:	TCEQ	
Horz Ref:	OTHER			Horz Datum:	NAD83	
Horz Date:	19911105			Horz Desc:		
58	1 of2	ESE	0.40 / 2,089.89	69.14 / -2	FORMER OCS TRUCKING FACILITY 6601 LONG POINT RD HOUSTON TX 77055	LPST

Map Key	Number of Records	Direction	Distance (mi/ft)	Elev/Diff (ft)	Site	DB
LPST ID:	109681				Nearest City:	HOUSTON
PST ID:					Site Name (Map):	FORMER OCS TRUCKING FACILITY
Facility ID:	1455				Phys Addr (Map):	6601 LONG POINT RD
Site Name:	FORMER OCS TRUCKING FACILITY				City (Map):	HOUSTON
Site Address:	6601 LONG POINT RD				County (Map):	HARRIS
City Name:	HOUSTON				ZIP Code (Map):	77055
ZIP Code:	77055				Lat DD (Map):	29.80267674
County Name:	HARRIS				Long DD (Map):	-95.46589384
Addr Desc (Map):	6601 LONG POINT RD SITE WAS PART OF LPST 95900					
Source:	TCEQ LPST Report; TCEQ Map Data					
Note:	Documents related to facilities in Texas can be searched on TCEQ Records Online Central File Room (CFR): https://records.tceq.texas.gov/cs/idcplg?IdcService=TCEQ_SEARCH Basic information, including RN numbers, for facilities in TX can be searched on the TCEQ Central Registry: https://www15.tceq.texas.gov/crpub/ Information about how to use these resources can be found here: https://www.tceq.texas.gov/assets/public/agency/How-to-Use-Central-File-Room-Online.pdf ERIS does not have a document collection for this particular record; readers are referred to the TCEQ Records Services: https://www.tceq.texas.gov/agency/data/records-services/reqinfo.html					
Historical Documents:						

TCEQ LPST Report

Ref No:	RN100699339	Reported Date:	12/04/1990
Closure Date:	07/31/1995	Entered Date:	07/12/1995
Discovered Date:	12/04/1990	TCEQ Region:	REGION 12 - HOUSTON
Rem Program:	LPST	Project Manager:	RMM
Program:	1 - RPR		
Corrective Action Status:	6A - FINAL CONCURRENCE ISSUED		
Priority Status:	4.1 - GW IMPACTED NO APPARENT THREATS OR IMPACTS TO RECEPTORS		

TCEQ Map Data

Region:	REGION 12 - HOUSTON	Horz Meth:	ADDMAT_NUM
X:	-95.46589383899999	Horz Acc:	-9999
Y:	29.802676743999996	Horz Org:	TCEQ
Horz Ref:	OTHER	Horz Datum:	NAD83
Horz Date:	19950712	Horz Desc:	

58	2 of 2	ESE	0.40 / 2,089.89	69.14 / -2	FCI 6601 LONG POINT RD 6601 Long Point, Houston, TX HOUSTON TX 77055	HIST RCRA NONRCRA
EPA ID:	TXD048900617	Primary Naics Code:				
SWR No:	90186	Receiver:	FALSE			
Mun Waste Perm No:		Receiver Fac Cat:				
Facility Status:	INACTIVE	Generator:	TRUE			
Gen Type:	NON INDUS	Healthcare Fac:	FALSE			
Gen Cate:	CESQG	Transfer Fac:	FALSE			
Latitude:		Recycler Fac:	FALSE			
Longitude:		Transporter:	FALSE			
Site County:	HARRIS	Transports Class 1:				
Country:	UNITED STATES	Transports Class H:				
Land Type:						
Indus Waste Perm No:						
Regulated Entity No:	RN100699339					
Coord County Centroid :						
Regis S Status Change D:	Mar 20, 1987					
Hazardous Waste Perm Status:						
Tceq Haz Waste Perm Nu:						
Tceq Region No:	12					
Reverse Distributor Begin Date:						
Reverse Distributor End Date:						
Healthcare Opt in Date:						
Healthcare Withdraw Date:						
Regis Last Amendment Da:	Jul 27, 2001					

Map Key	Number of Records	Direction	Distance (mi/ft)	Elev/Diff (ft)	Site	DB
Reverse Distributor of Hazardo: false Monthly Waste Receipt Sum: false Transports Waste For Hire: false Self Transports Waste: false Annual Waste Summary: false Report Through Steers: false Registration Initial Notificat: Mar 20, 1987 Original Source: Inactive Regulated RCRA Generator Facilities Note: Documents related to facilities in Texas can be searched on TCEQ Records Online Central File Room (CFR): https://records.tceq.texas.gov/cs/idcplg?IdcService=TCEQ_SEARCH Basic information, including RN numbers, for facilities in TX can be searched on the TCEQ Central Registry: https://www15.tceq.texas.gov/crpub/ Information about how to use these resources can be found here: https://www.tceq.texas.gov/assets/public/agency/How-to-Use-Central-File-Room-Online.pdf						
59	1 of 1	NE	0.42 / 2,207.09	69.17 / -2	ABEL LABEL & TAG 5201 MITCHELLDALE ST STE A1 5201 MITCHELLDALE ST STE A1 HOUSTON TX HOUSTON TX 77092	HIST RCRA NONRCRA
EPA ID: TXD988020897 SWR No: 76631 Mun Waste Perm No: Facility Status: INACTIVE Gen Type: Gen Cate: Latitude: Longitude: Site County: HARRIS Country: UNITED STATES Land Type: PRIVATE Indus Waste Perm No: Regulated Entity No: RN100641497 Coord County Centroid : Regis S Status Change D: Feb 14, 2001 Hazardous Waste Perm Status: Tceq Haz Waste Perm Nu: Tceq Region No: 12 Reverse Distributor Begin Date: Reverse Distributor End Date: Healthcare Opt in Date: Healthcare Withdraw Date: Regis Last Amendment Da: Mar 18, 2019 Reverse Distributor of Hazardo: false Monthly Waste Receipt Sum: false Transports Waste For Hire: false Self Transports Waste: false Annual Waste Summary: false Report Through Steers: false Registration Initial Notificat: Feb 14, 2001 Original Source: Inactive Regulated RCRA Generator Facilities Note: Documents related to facilities in Texas can be searched on TCEQ Records Online Central File Room (CFR): https://records.tceq.texas.gov/cs/idcplg?IdcService=TCEQ_SEARCH Basic information, including RN numbers, for facilities in TX can be searched on the TCEQ Central Registry: https://www15.tceq.texas.gov/crpub/ Information about how to use these resources can be found here: https://www.tceq.texas.gov/assets/public/agency/How-to-Use-Central-File-Room-Online.pdf						
					Primary Naics Code: 323120 Receiver: FALSE Receiver Fac Cat: Generator: TRUE Healthcare Fac: FALSE Transfer Fac: FALSE Recycler Fac: FALSE Transporter: FALSE Transports Class 1: Transports Class H:	
60	1 of 1	ENE	0.42 / 2,239.83	68.24 / -3	SUPERIOR COLOR GRAPHICS 2300 CENTRAL PKWY STE K 2300 Central Pkwy, Ste K, Houston, TX HOUSTON TX 77092	HIST RCRA NONRCRA
EPA ID: TXD102680642 SWR No: 51146 Primary Naics Code: Receiver: FALSE						
394	erisinfo.com Environmental Risk Information Services					Order No: 25021000111

Map Key	Number of Records	Direction	Distance (mi/ft)	Elev/Diff (ft)	Site	DB
Mun Waste Perm No: Facility Status: INACTIVE Gen Type: NON INDUS Gen Cate: CESQG Latitude: Longitude: Site County: HARRIS Country: UNITED STATES Land Type: Indus Waste Perm No: Regulated Entity No: RN100573203 Coord County Centroid : Regis S Status Change D: Mar 22, 1985 Hazardous Waste Perm Status: Tceq Haz Waste Perm Nu: Tceq Region No: 12 Reverse Distributor Begin Date: Reverse Distributor End Date: Healthcare Opt in Date: Healthcare Withdraw Date: Regis Last Amendment Da: Feb 14, 2001 Reverse Distributor of Hazardo: false Monthly Waste Receipt Sum: false Transports Waste For Hire: false Self Transports Waste: false Annual Waste Summary: false Report Through Steers: false Registration Initial Notificat: Mar 22, 1985 Original Source: Inactive Regulated RCRA Generator Facilities Note: Documents related to facilities in Texas can be searched on TCEQ Records Online Central File Room (CFR): https://records.tceq.texas.gov/cs/idcplg?IdcService=TCEQ_SEARCH Basic information, including RN numbers, for facilities in TX can be searched on the TCEQ Central Registry: https://www15.tceq.texas.gov/crpub/ Information about how to use these resources can be found here: https://www.tceq.texas.gov/assets/public/agency/How-to-Use-Central-File-Room-Online.pdf Receiver Fac Cat: Generator: TRUE Healthcare Fac: FALSE Transfer Fac: FALSE Recycler Fac: FALSE Transporter: FALSE Transports Class 1: Transports Class H:						

61	1 of 1	ENE	0.43 / 2,282.74	68.58 / -2	SPECIALTY COMPOUNDS 2400 CENTRAL PKWY STE HW 2400 Central Parkway, Ste HW, Houston, TX HOUSTON TX 77092	HIST RCRA NONRCRA
EPA ID: SWR No: 37149 Mun Waste Perm No: Facility Status: INACTIVE Gen Type: Gen Cate: Latitude: Longitude: Site County: HARRIS Country: UNITED STATES Land Type: Indus Waste Perm No: Regulated Entity No: RN102336864 Coord County Centroid : Regis S Status Change D: Jul 27, 2001 Hazardous Waste Perm Status: Tceq Haz Waste Perm Nu: Tceq Region No: 12 Reverse Distributor Begin Date: Reverse Distributor End Date: Healthcare Opt in Date: Healthcare Withdraw Date: Regis Last Amendment Da: Jul 27, 2001 Reverse Distributor of Hazardo: false Monthly Waste Receipt Sum: false Primary Naics Code: Receiver: FALSE Receiver Fac Cat: Generator: TRUE Healthcare Fac: FALSE Transfer Fac: FALSE Recycler Fac: FALSE Transporter: FALSE Transports Class 1: Transports Class H:						

Map Key	Number of Records	Direction	Distance (mi/ft)	Elev/Diff (ft)	Site	DB
Transports Waste For Hire: false Self Transports Waste: false Annual Waste Summary: false Report Through Steers: false Registration Initial Notificat: Jul 27, 2001 Original Source: Inactive Regulated RCRA Generator Facilities Note: Documents related to facilities in Texas can be searched on TCEQ Records Online Central File Room (CFR): https://records.tceq.texas.gov/cs/idcplg?IdcService=TCEQ_SEARCH Basic information, including RN numbers, for facilities in TX can be searched on the TCEQ Central Registry: https://www15.tceq.texas.gov/crpub/ Information about how to use these resources can be found here: https://www.tceq.texas.gov/assets/public/agency/How-to-Use-Central-File-Room-Online.pdf						
62	1 of 1	ESE	0.45 / 2,383.85	69.31 / -2	LONG POINT INDUSTRIAL PARK BLDG C 6500 LONG POINT RD HOUSTON TX 77055	IHW CORR ACTION
ID: T2334-RN105673172 Note: Documents related to facilities in Texas can be searched on TCEQ Records Online Central File Room (CFR): https://records.tceq.texas.gov/cs/idcplg?IdcService=TCEQ_SEARCH Basic information, including RN numbers, for facilities in TX can be searched on the TCEQ Central Registry: https://www15.tceq.texas.gov/crpub/ Information about how to use these resources can be found here: https://www.tceq.texas.gov/assets/public/agency/How-to-Use-Central-File-Room-Online.pdf Historical Documents: ERIS does not have a document collection for this particular record; readers are referred to the TCEQ Records Services: https://www.tceq.texas.gov/agency/data/records-services/reqinfo.html						
<u>IHW Corrective Actions Data</u>						
Program ID: T2334 RN No: RN105673172 Admin Status: INACTIVE Admin Status Dt: 5/1/2009 Phase: COMPLETED WORKLOAD Program: IHWCA Site Name: LONG POINT INDUSTRIAL PARK BLDG C Site Address: 6500 LONG POINT RD City Name: HOUSTON County Name: HARRIS Zip Cd: 77055 Site Addr Desc:						
Phase Status Dt: 5/1/2009 Soil Coc Class: Soil Remediation: Gw Coc Class: Gw Remediation:						
<u>TCEQ Open Data - IHWCA Points</u>						
IHWCA ID: T2334 RN: RN105673172 X: -95.46494602299998 Y: 29.80374959400001 Horz Acc: -9999 Horz Ref: STRUC_CEN Horz Desc: REM Program: Industrial and Hazardous Waste Corrective Action (IHWCA) Site Name: LONG POINT INDUSTRIAL PARK BLDG C Phys Addr: 6500 LONG POINT RD Addr Desc: City: HOUSTON County: HARRIS Zip Code: 77055 Lat Dd: 29.80374959 Long Dd: -95.46494602						
Horz Date: 20090113 Horz Org: TCEQ Horz Datum: NAD83 Horz Meth: ADDMAT_NUM Region: REGION 12 - HOUSTON						
63	1 of 1	NE	0.46 / 2,419.99	69.63 / -1	BUSINESS SLIDES & GRAPHICS 5200 MITCHELLDALE ST STE F28	HIST RCRA NONRCRA

Map Key	Number of Records	Direction	Distance (mi/ft)	Elev/Diff (ft)	Site	DB
					5200 Mitchelldale St, Ste F28, Houston, TX HOUSTON TX 77092	
EPA ID:					Primary Naics Code:	
SWR No:	90005				Receiver:	FALSE
Mun Waste Perm No:					Receiver Fac Cat:	
Facility Status:	INACTIVE				Generator:	TRUE
Gen Type:	NON INDUS				Healthcare Fac:	FALSE
Gen Cate:	CESQG				Transfer Fac:	FALSE
Latitude:					Recycler Fac:	FALSE
Longitude:					Transporter:	FALSE
Site County:	HARRIS				Transports Class 1:	
Country:	UNITED STATES				Transports Class H:	
Land Type:						
Indus Waste Perm No:						
Regulated Entity No:	RN100669803					
Coord County Centroid :						
Regis S Status Change D:	Sep 30, 1985					
Hazardous Waste Perm Status:						
Tceq Haz Waste Perm Nu:						
Tceq Region No:	12					
Reverse Distributor Begin Date:						
Reverse Distributor End Date:						
Healthcare Opt in Date:						
Healthcare Withdraw Date:						
Regis Last Amendment Da:	Jul 27, 2001					
Reverse Distributor of Hazardo:	false					
Monthly Waste Receipt Sum:	false					
Transports Waste For Hire:	false					
Self Transports Waste:	false					
Annual Waste Summary:	false					
Report Through Steers:	false					
Registration Initial Notificat:	Sep 30, 1985					
Original Source:	Inactive Regulated RCRA Generator Facilities					
Note:	Documents related to facilities in Texas can be searched on TCEQ Records Online Central File Room (CFR): https://records.tceq.texas.gov/cs/idcplg?IdcService=TCEQ_SEARCH Basic information, including RN numbers, for facilities in TX can be searched on the TCEQ Central Registry: https://www15.tceq.texas.gov/crpub/ Information about how to use these resources can be found here: https://www.tceq.texas.gov/assets/public/agency/How-to-Use-Central-File-Room-Online.pdf					

64	1 of 1	E	0.46 / 2,440.21	68.26 / -3	KOENIG 4940 DACOMA ST 4940 Dacoma St, Houston, TX HOUSTON TX 77092	HIST RCRA NONRCRA
EPA ID:	TXD097298442				Primary Naics Code:	
SWR No:	35011				Receiver:	FALSE
Mun Waste Perm No:					Receiver Fac Cat:	
Facility Status:	INACTIVE				Generator:	TRUE
Gen Type:					Healthcare Fac:	FALSE
Gen Cate:	CLASS1				Transfer Fac:	FALSE
Latitude:					Recycler Fac:	FALSE
Longitude:					Transporter:	FALSE
Site County:	HARRIS				Transports Class 1:	
Country:	UNITED STATES				Transports Class H:	
Land Type:						
Indus Waste Perm No:						
Regulated Entity No:	RN101994283					
Coord County Centroid :						
Regis S Status Change D:	Jul 27, 2001					
Hazardous Waste Perm Status:						
Tceq Haz Waste Perm Nu:						
Tceq Region No:	12					
Reverse Distributor Begin Date:						
Reverse Distributor End Date:						

Map Key	Number of Records	Direction	Distance (mi/ft)	Elev/Diff (ft)	Site	DB
Healthcare Opt in Date: Healthcare Withdraw Date: Regis Last Amendment Da: Jul 27, 2001 Reverse Distributor of Hazardo: false Monthly Waste Receipt Sum: false Transports Waste For Hire: false Self Transports Waste: false Annual Waste Summary: false Report Through Steers: false Registration Initial Notificat: Jul 27, 2001 Original Source: Inactive Regulated RCRA Generator Facilities Note: Documents related to facilities in Texas can be searched on TCEQ Records Online Central File Room (CFR): https://records.tceq.texas.gov/cs/idcplg?IdcService=TCEQ_SEARCH Basic information, including RN numbers, for facilities in TX can be searched on the TCEQ Central Registry: https://www15.tceq.texas.gov/crpub/ Information about how to use these resources can be found here: https://www.tceq.texas.gov/assets/public/agency/How-to-Use-Central-File-Room-Online.pdf						
65	1 of 1	W	0.47 / 2,477.37	72.81 / 2	CEE SAW MACHINE & FAB 1905 JOHANNA DR STE B2 1905 Johanna Drive, Ste B2, Houston, TX HOUSTON TX 77055	HIST RCRA NONRCRA
EPA ID: SWR No: 23014 Mun Waste Perm No: Facility Status: INACTIVE Gen Type: Gen Cate: SQG Latitude: Longitude: Site County: HARRIS Country: UNITED STATES Land Type: Indus Waste Perm No: Regulated Entity No: RN100617554 Coord County Centroid : Regis S Status Change D: Sep 15, 1992 Hazardous Waste Perm Status: Tceq Haz Waste Perm Nu: Tceq Region No: 12 Reverse Distributor Begin Date: Reverse Distributor End Date: Healthcare Opt in Date: Healthcare Withdraw Date: Regis Last Amendment Da: Jul 27, 2001 Reverse Distributor of Hazardo: false Monthly Waste Receipt Sum: false Transports Waste For Hire: false Self Transports Waste: false Annual Waste Summary: false Report Through Steers: false Registration Initial Notificat: Sep 15, 1992 Original Source: Inactive Regulated RCRA Generator Facilities Note: Documents related to facilities in Texas can be searched on TCEQ Records Online Central File Room (CFR): https://records.tceq.texas.gov/cs/idcplg?IdcService=TCEQ_SEARCH Basic information, including RN numbers, for facilities in TX can be searched on the TCEQ Central Registry: https://www15.tceq.texas.gov/crpub/ Information about how to use these resources can be found here: https://www.tceq.texas.gov/assets/public/agency/How-to-Use-Central-File-Room-Online.pdf						
66	1 of 1	NE	0.47 / 2,482.86	69.05 / -2	THOMAS REPROGRAPHICS 5151 MITCHELLDALE ST STE B14 5151 Mitchelldale St, Ste B14,	HIST RCRA NONRCRA

Map Key	Number of Records	Direction	Distance (mi/ft)	Elev/Diff (ft)	Site	DB
Houston, TX HOUSTON TX 77092						
EPA ID:					Primary Naics Code:	
SWR No:	71499				Receiver:	FALSE
Mun Waste Perm No:					Receiver Fac Cat:	
Facility Status:	INACTIVE				Generator:	TRUE
Gen Type:	NON INDUS				Healthcare Fac:	FALSE
Gen Cate:	CESQG				Transfer Fac:	FALSE
Latitude:					Recycler Fac:	FALSE
Longitude:					Transporter:	FALSE
Site County:	HARRIS				Transports Class 1:	
Country:	UNITED STATES				Transports Class H:	
Land Type:						
Indus Waste Perm No:						
Regulated Entity No:		RN100708239				
Coord County Centroid :						
Regis S Status Change D:		Mar 05, 1984				
Hazardous Waste Perm Status:						
Tceq Haz Waste Perm Nu:						
Tceq Region No:		12				
Reverse Distributor Begin Date:						
Reverse Distributor End Date:						
Healthcare Opt in Date:						
Healthcare Withdraw Date:						
Regis Last Amendment Da:		Jul 27, 2001				
Reverse Distributor of Hazardo:		false				
Monthly Waste Receipt Sum:		false				
Transports Waste For Hire:		false				
Self Transports Waste:		false				
Annual Waste Summary:		false				
Report Through Steers:		false				
Registration Initial Notificat:		Mar 05, 1984				
Original Source:		Inactive Regulated RCRA Generator Facilities				
Note:		Documents related to facilities in Texas can be searched on TCEQ Records Online Central File Room (CFR): https://records.tceq.texas.gov/cs/idcplg?IdcService=TCEQ_SEARCH Basic information, including RN numbers, for facilities in TX can be searched on the TCEQ Central Registry: https://www15.tceq.texas.gov/crpub/ Information about how to use these resources can be found here: https://www.tceq.texas.gov/assets/public/agency/How-to-Use-Central-File-Room-Online.pdf				
67	1 of 1	ENE	0.47 / 2,497.46	68.34 / -3	UNIVERSAL OPHTHALMIC 2500 CENTRAL PKWY STE T 2500- T Central Parkway, Houston, TX HOUSTON TX 77092	HIST RCRA NONRCRA
EPA ID:		TXD061287629			Primary Naics Code:	
SWR No:		71125			Receiver:	FALSE
Mun Waste Perm No:					Receiver Fac Cat:	
Facility Status:		INACTIVE			Generator:	TRUE
Gen Type:					Healthcare Fac:	FALSE
Gen Cate:		CLASS1			Transfer Fac:	FALSE
Latitude:					Recycler Fac:	FALSE
Longitude:					Transporter:	FALSE
Site County:		HARRIS			Transports Class 1:	
Country:		UNITED STATES			Transports Class H:	
Land Type:						
Indus Waste Perm No:						
Regulated Entity No:		RN101056935				
Coord County Centroid :						
Regis S Status Change D:		Jul 27, 2001				
Hazardous Waste Perm Status:						
Tceq Haz Waste Perm Nu:						
Tceq Region No:		12				
Reverse Distributor Begin Date:						
Reverse Distributor End Date:						
Healthcare Opt in Date:						

Map Key	Number of Records	Direction	Distance (mi/ft)	Elev/Diff (ft)	Site	DB
Healthcare Withdraw Date: Regis Last Amendment Da: Jul 27, 2001 Reverse Distributor of Hazardo: false Monthly Waste Receipt Sum: false Transports Waste For Hire: false Self Transports Waste: false Annual Waste Summary: false Report Through Steers: false Registration Initial Notificat: Jul 27, 2001 Original Source: Inactive Regulated RCRA Generator Facilities Note: Documents related to facilities in Texas can be searched on TCEQ Records Online Central File Room (CFR): https://records.tceq.texas.gov/cs/idcplg?IdcService=TCEQ_SEARCH Basic information, including RN numbers, for facilities in TX can be searched on the TCEQ Central Registry: https://www15.tceq.texas.gov/crpub/ Information about how to use these resources can be found here: https://www.tceq.texas.gov/assets/public/agency/How-to-Use-Central-File-Room-Online.pdf						

68	1 of 2	NNW	0.48 / 2,528.51	76.16 / 5	ZUEHLKE M S PROPERTY 6016 CENTRALCREST ST HOUSTON TX 77092	LPST
LPST ID: 116803 PST ID: Facility ID: 77719 Site Name: ZUEHLKE M S PROPERTY Site Address: 6016 CENTRALCREST ST City Name: HOUSTON ZIP Code: 77092 County Name: HARRIS Addr Desc (Map): 6016 CENTRALCREST ST Source: TCEQ LPST Report; TCEQ Map Data Note: Documents related to facilities in Texas can be searched on TCEQ Records Online Central File Room (CFR): https://records.tceq.texas.gov/cs/idcplg?IdcService=TCEQ_SEARCH Basic information, including RN numbers, for facilities in TX can be searched on the TCEQ Central Registry: https://www15.tceq.texas.gov/crpub/ Information about how to use these resources can be found here: https://www.tceq.texas.gov/assets/public/agency/How-to-Use-Central-File-Room-Online.pdf Historical Documents: ERIIS does not have a document collection for this particular record; readers are referred to the TCEQ Records Services: https://www.tceq.texas.gov/agency/data/records-services/reqinfo.html						
Nearest City: HOUSTON Site Name (Map): ZUEHLKE M S PROPERTY Phys Addr (Map): 6016 CENTRALCREST ST City (Map): HOUSTON County (Map): HARRIS ZIP Code (Map): 77092 Lat DD (Map): 29.81583 Long DD (Map): -95.477552						

TCEQ LPST Report

Ref No:	RN105990436	Reported Date:	11/21/2005
Closure Date:	08/19/2010	Entered Date:	03/24/2006
Discovered Date:	11/21/2005	TCEQ Region:	REGION 12 - HOUSTON
Rem Program:	LPST	Project Manager:	MBRATBER
Program:	1P - PRIVATIZATION CONTRACTOR		
Corrective Action Status:	6A - FINAL CONCURRENCE ISSUED		
Priority Status:	2.5 - GW IMPACT PUBLIC/DOMESTIC WATER SUPPLY WELL W/IN 0.25mi		

TCEQ Map Data

Region:	REGION 12 - HOUSTON	Horz Meth:	UNKNOWN
X:	-95.477552	Horz Acc:	-9999
Y:	29.815830000000005	Horz Org:	TCEQ
Horz Ref:	OTHER	Horz Datum:	NAD83
Horz Date:	20060324	Horz Desc:	

68	2 of 2	NNW	0.48 / 2,528.51	76.16 / 5	MARY SUE ZUEHLKE 6016 CENTRALCREST ST HOUSTON TX 77092	APAR
RN No:	RN105990436		Degrees Lat:		29.815964999999995	
County:	HARRIS		Degrees Long:		-95.47865399999999	

Map Key	Number of Records	Direction	Distance (mi/ft)	Elev/Diff (ft)	Site	DB
Report Source: LPST Affected Property Assessment Reports Locations						
Note: Documents related to facilities in Texas can be searched on TCEQ Records Online Central File Room (CFR): https://records.tceq.texas.gov/cs/idcplg?IdcService=TCEQ_SEARCH Basic information, including RN numbers, for facilities in TX can be searched on the TCEQ Central Registry: https://www15.tceq.texas.gov/crpub/ Information about how to use these resources can be found here: https://www.tceq.texas.gov/assets/public/agency/How-to-Use-Central-File-Room-Online.pdf						

LPST Affected Property Assessment Reports Locations

Site Status:	INACTIVE	LPST Site No:	116803
Corr Action Status:	6A - FINAL CONCURRENCE ISSUED	Comm ID:	6162166
Program:	LEAKING PETROLEUM STORAGE TANK	Comm Type:	APAR
Program Site Name:	ZUEHLKE M S PROPERTY	Comm Rec Date:	12/27/2006

<u>69</u>	1 of 1	WNW	0.49 / 2,561.36	75.70 / 5	W P BALLARD AND COMPANY INC	PFAS IND

HOUSTON TX

Status:	Active	Fac Fips Code:	48201
Fac Indian Cntry Flg:	No	Compliance Status:	No Violation Identified
Fac Derived Huc:	12040104	EPA Programs:	CAA; RCRA
Fac Derived Wbd:	120401040304	Federal Facility:	No
Fac Derived Cd113:	02	Federal Agency:	-
Fac Derived Cb2010:	482015204001013	Fac Snc Flg:	No
Fac Informal Count:	0	AIR Flag:	Yes
Last Informal Action:	-	NPDES Flag:	No
Formal Action Count:	0	SDWIS Flag:	No
Last Formal Action:	-	RCRAFlag:	Yes
Fac Total Penalties:	0	TRI Flag:	No
Fac Penalty Count:	-	GHG Flag:	No
Date Last Penalty:	-	TRI IDs:	-
Last Penalty Amt:	-	TRI Releases Trnsfrs:	-
Fac Qtrs With Nc:	0	TRI on Site Releases:	-
Programs With Snc:	0	TRI off Site Trnsfrs:	-
Fac Percent Minority:	66.524	TRI Reporter:	-
Fac Pop Den:	4645.37	Fac Imp Water Flg:	-
Count:	1	Fac Major Flag:	-
Fac County:	HARRIS	Fac Active Flag:	Yes
State Other :		Fac Inspection Count:	0
Region:	06	Date Last Inspection:	-
Latitude:	29.80905	Days Last Inspection:	-
Longitude:	-95.48289		
Fac Derived Tribes:	-		
AIR IDs:	TX0000004820101475		
CAA Permit Types:	Minor Emissions		
CAA NAICS:	999999		
CAA SICS:	2819		
NPDES IDs:	-		
CWA Permit Types:	-		
CWA NAICS:	-		
CWA SICS:	-		
RCRA IDs:	TXD988073292		
RCRA Permit Types:	Other		
RCRA NAICS:	42185		
SDWA IDs:	-		
SDWA System Types:	-		
SDWA Compliance Status:	-		
SDWA Snc Flag:	No		
Fac Collection Meth:	ADDRESS MATCHING-HOUSE NUMBER		
EJSCREEN Flag Us:	Yes		
EJSCREEN Report:	https://ejscreen.epa.gov/mapper/mobile/EJSCREEN_mobile.aspx?geometry=%7B%22x%22:-95.48289,%22y%22:29.80905,%22spatialReference%22:%7B%22wkid%22:4326%7D%7D&unit=9035&areatype=&areaid=&basemap=streets&distance=1 https://echo.epa.gov/detailed-facility-report?fid=110001875793		
ECHO Facility Report:			

Map Key	Number of Records	Direction	Distance (mi/ft)	Elev/Diff (ft)	Site	DB

Industry:	Chemical Mfg					

70	1 of1	NNE	0.49 / 2,572.94	73.18 / 2	NORTHWEST FACILITY 5555 DEAUVILLE PLAZA DR HOUSTON TX 77092	LPST

LPST ID:

96579

Nearest City:

HOUSTON

PST ID:

Site Name (Map):

NORTHWEST FACILITY

Facility ID:

8001

Phys Addr (Map):

5555 DEAUVILLE PLAZA DR

Site Name:

NORTHWEST FACILITY

City (Map):

HOUSTON

Site Address:

5555 DEAUVILLE PLAZA DR

County (Map):

HARRIS

City Name:

HOUSTON

ZIP Code (Map):

77092

ZIP Code:

77092

Lat DD (Map):

29.81595

County Name:

HARRIS

Long DD (Map):

-95.46999

Addr Desc (Map):

5555 DEAUVILLE PLAZA DR

Source:

TCEQ LPST Report; TCEQ Map Data

Note:

Documents related to facilities in Texas can be searched on TCEQ Records Online Central File Room (CFR): https://records.tceq.texas.gov/cs/idcplg?IdcService=TCEQ_SEARCH
Basic information, including RN numbers, for facilities in TX can be searched on the TCEQ Central Registry: <https://www15.tceq.texas.gov/crpub/>
Information about how to use these resources can be found here: <https://www.tceq.texas.gov/assets/public/agency/How-to-Use-Central-File-Room-Online.pdf>
For some sites in Texas, ERIS is able to provide access to historical regulatory documents previously obtained via Public Information Request (PIR).

https://erisservice7.ecologeris.com/ErisExt/tceq/tceqdoc.ashx?ID=1phVEJ7s8XKIL_5fV_j3yuVirmOYuW0_j?usp=sharing

The above document collection is not comprehensive nor up-to-date; it is provided for informational purposes only.

For comprehensive, up-to-date documents, readers are referred to the TCEQ Records Services: <https://www.tceq.texas.gov/agency/data/records-services/reqinfo.html>

Historical Documents:

TCEQ LPST Report

Ref No:	RN100679760	Reported Date:	07/26/1990
Closure Date:	03/17/2004	Entered Date:	08/28/1990
Discovered Date:	07/25/1990	TCEQ Region:	REGION 12 - HOUSTON
Rem Program:	LPST	Project Manager:	ZLI
Program:	1 - RPR		
Corrective Action Status:	6A - FINAL CONCURRENCE ISSUED		
Priority Status:	2A - GROUNDWATER OTHER THAN 1B SITE CHARACTERIZATION INCOMPLETE		

TCEQ Map Data

Region:	REGION 12 - HOUSTON	Horz Meth:	UNKNOWN
X:	-95.46999	Horz Acc:	-9999
Y:	29.815949999999987	Horz Org:	TCEQ
Horz Ref:	OTHER	Horz Datum:	NAD83
Horz Date:	19900828	Horz Desc:	

71	1 of1	NW	0.49 / 2,590.89	77.07 / 6	FORMER WESTERN FENCE 11445 TODD ST HOUSTON TX 77055	LPST

LPST ID:

118512

Nearest City:

HOUSTON

PST ID:

Site Name (Map):

FORMER WESTERN FENCE

Facility ID:

83436

Phys Addr (Map):

11445 TODD ST

Site Name:

FORMER WESTERN FENCE

City (Map):

HOUSTON

Site Address:

11445 TODD ST

County (Map):

HARRIS

City Name:

HOUSTON

ZIP Code (Map):

77055

ZIP Code:

77055

Lat DD (Map):

29.814558

County Name:

HARRIS

Long DD (Map):

-95.479151

Addr Desc (Map):

11445 TODD RD

Source:

TCEQ LPST Report; TCEQ Map Data

Map Key	Number of Records	Direction	Distance (mi/ft)	Elev/Diff (ft)	Site	DB

Note:

Documents related to facilities in Texas can be searched on TCEQ Records Online Central File Room (CFR): https://records.tceq.texas.gov/cs/idcplg?IdcService=TCEQ_SEARCH
Basic information, including RN numbers, for facilities in TX can be searched on the TCEQ Central Registry: <https://www15.tceq.texas.gov/crpub/>
Information about how to use these resources can be found here: <https://www.tceq.texas.gov/assets/public/agency/How-to-Use-Central-File-Room-Online.pdf>

Historical Documents:

For some sites in Texas, ERIIS is able to provide access to historical regulatory documents previously obtained via Public Information Request (PIR).

<https://eriservice7.ecologeris.com/ErisExt/tceq/tceqdoc.ashx?ID=1-mgw1WHeVcVB9ECBfqdhB6WhkrGpsFyN?usp=sharing>

The above document collection is not comprehensive nor up-to-date; it is provided for informational purposes only.

For comprehensive, up-to-date documents, readers are referred to the TCEQ Records Services: <https://www.tceq.texas.gov/agency/data/records-services/reqinfo.html>

TCEQ LPST Report

Ref No:	RN106513906	Reported Date:	08/24/2009
Closure Date:	03/01/2012	Entered Date:	03/08/2011
Discovered Date:	08/24/2009	TCEQ Region:	REGION 12 - HOUSTON
Rem Program:	LPST	Project Manager:	MOGEE
Program:	1 - RPR		
Corrective Action Status:	6A - FINAL CONCURRENCE ISSUED		
Priority Status:	3.3 - GW IMPACT NON-PUBLIC/NON-DOMESTIC H2O SUPPLY WELL W/IN.25mi		

TCEQ Map Data

Region:	REGION 12 - HOUSTON	Horz Meth:	UNKNOWN
X:	-95.479151	Horz Acc:	-9999
Y:	29.814557999999977	Horz Org:	TCEQ
Horz Ref:	OTHER	Horz Datum:	NAD83
Horz Date:	20110308	Horz Desc:	

72	1 of 2	NNW	0.49 / 2,593.70	76.18 / 5	ZUEHLKE J R PROPERTY 6102 CENTRALCREST ST HOUSTON TX 77092	LPST

LPST ID:

116802

PST ID:

Facility ID:

77720

Site Name:

ZUEHLKE J R PROPERTY

Site Address:

6102 CENTRALCREST ST

City Name:

HOUSTON

ZIP Code:

77092

County Name:

HARRIS

Addr Desc (Map):

6102 CENTRALCREST ST

Source:

TCEQ LPST Report; TCEQ Map Data

Note:

Documents related to facilities in Texas can be searched on TCEQ Records Online Central File Room (CFR): https://records.tceq.texas.gov/cs/idcplg?IdcService=TCEQ_SEARCH
Basic information, including RN numbers, for facilities in TX can be searched on the TCEQ Central Registry: <https://www15.tceq.texas.gov/crpub/>
Information about how to use these resources can be found here: <https://www.tceq.texas.gov/assets/public/agency/How-to-Use-Central-File-Room-Online.pdf>

Historical Documents:

ERIS does not have a document collection for this particular record; readers are referred to the TCEQ Records Services: <https://www.tceq.texas.gov/agency/data/records-services/reqinfo.html>

TCEQ LPST Report

Ref No:	RN105990469	Reported Date:	11/21/2005
Closure Date:	08/19/2010	Entered Date:	03/24/2006
Discovered Date:	11/21/2005	TCEQ Region:	REGION 12 - HOUSTON
Rem Program:	LPST	Project Manager:	MBRATBER
Program:	1P - PRIVATIZATION CONTRACTOR		

Map Key	Number of Records	Direction	Distance (mi/ft)	Elev/Diff (ft)	Site	DB

Corrective Action Status: 6A - FINAL CONCURRENCE ISSUED
Priority Status: 2.5 - GW IMPACT PUBLIC/DOMESTIC WATER SUPPLY WELL W/IN 0.25mi

TCEQ Map Data

Region:	REGION 12 - HOUSTON	Horz Meth:	UNKNOWN
X:	-95.47840000000002	Horz Acc:	-9999
Y:	29.815812999999999	Horz Org:	TCEQ
Horz Ref:	OTHER	Horz Datum:	NAD83
Horz Date:	20060324	Horz Desc:	

<u>72</u>	2 of 2	NNW	0.49 / 2,593.70	76.18 / 5	JAMES ZUEHLKE 6102 CENTRALCREST ST HOUSTON TX 77092	APAR

RN No: RN105990469
County: HARRIS
Report Source: LPST Affected Property Assessment Reports Locations
Note: Documents related to facilities in Texas can be searched on TCEQ Records Online Central File Room (CFR):
https://records.tceq.texas.gov/cs/idcplg?IdcService=TCEQ_SEARCH
 Basic information, including RN numbers, for facilities in TX can be searched on the TCEQ Central Registry:
<https://www15.tceq.texas.gov/crpub/>
 Information about how to use these resources can be found here:
<https://www.tceq.texas.gov/assets/public/agency/How-to-Use-Central-File-Room-Online.pdf>

LPST Affected Property Assessment Reports Locations

Site Status:	INACTIVE	LPST Site No:	116802
Corr Action Status:	6A - FINAL CONCURRENCE ISSUED	Comm ID:	6162155
Program:	LEAKING PETROLEUM STORAGE TANK	Comm Type:	APAR
Program Site Name:	ZUEHLKE J R PROPERTY	Comm Rec Date:	12/27/2006

<u>73</u>	1 of 1	ENE	0.49 / 2,599.50	67.68 / -3	DOMESTIC MANUFACTURING 2415 MCALLISTER RD 2415 McAllister, Houston, TX HOUSTON TX 77092	HIST RCRA NONRCRA

EPA ID:	TXD008086860	Primary Naics Code:	333415
SWR No:	38965	Receiver:	FALSE
Mun Waste Perm No:		Receiver Fac Cat:	
Facility Status:	INACTIVE	Generator:	TRUE
Gen Type:		Healthcare Fac:	FALSE
Gen Cate:	SQG	Transfer Fac:	FALSE
Latitude:		Recycler Fac:	FALSE
Longitude:		Transporter:	FALSE
Site County:	HARRIS	Transports Class 1:	
Country:	UNITED STATES	Transports Class H:	
Land Type:			
Indus Waste Perm No:			
Regulated Entity No:	RN100605187		
Coord County Centroid :			
Regis S Status Change D:	Aug 04, 1989		
Hazardous Waste Perm Status:			
Tceq Haz Waste Perm Nu:			
Tceq Region No:	12		
Reverse Distributor Begin Date:			
Reverse Distributor End Date:			
Healthcare Opt in Date:			
Healthcare Withdraw Date:			
Regis Last Amendment Da:	Oct 09, 1989		
Reverse Distributor of Hazardo:	false		
Monthly Waste Receipt Sum:	false		
Transports Waste For Hire:	false		
Self Transports Waste:	false		
Annual Waste Summary:	false		

Map Key	Number of Records	Direction	Distance (mi/ft)	Elev/Diff (ft)	Site	DB
Report Through Steers: false Registration Initial Notificat: Aug 04, 1989 Original Source: Inactive Regulated RCRA Generator Facilities Note: Documents related to facilities in Texas can be searched on TCEQ Records Online Central File Room (CFR): https://records.tceq.texas.gov/cs/idcplg?IdcService=TCEQ_SEARCH Basic information, including RN numbers, for facilities in TX can be searched on the TCEQ Central Registry: https://www15.tceq.texas.gov/crpub/ Information about how to use these resources can be found here: https://www.tceq.texas.gov/assets/public/agency/How-to-Use-Central-File-Room-Online.pdf						
74	1 of 1	W	0.49 / 2,613.04	71.45 / 0	AIR DRECO 1833 JOHANNA DR 1833 Johanna Dr, Houston, TX HOUSTON TX 77055	HIST RCRA NONRCRA
EPA ID: TXD988089496 SWR No: 81104 Mun Waste Perm No: Facility Status: INACTIVE Gen Type: NON INDUS Gen Cate: SQG Latitude: Longitude: Site County: HARRIS Country: UNITED STATES Land Type: PRIVATE Indus Waste Perm No: Regulated Entity No: RN100700376 Coord County Centroid : Regis S Status Change D: Sep 24, 1993 Hazardous Waste Perm Status: Tceq Haz Waste Perm Nu: Tceq Region No: 12 Reverse Distributor Begin Date: Reverse Distributor End Date: Healthcare Opt in Date: Healthcare Withdraw Date: Regis Last Amendment Da: Nov 20, 2006 Reverse Distributor of Hazardo: false Monthly Waste Receipt Sum: false Transports Waste For Hire: false Self Transports Waste: false Annual Waste Summary: false Report Through Steers: false Registration Initial Notificat: Sep 24, 1993 Original Source: Inactive Regulated RCRA Generator Facilities Note: Documents related to facilities in Texas can be searched on TCEQ Records Online Central File Room (CFR): https://records.tceq.texas.gov/cs/idcplg?IdcService=TCEQ_SEARCH Basic information, including RN numbers, for facilities in TX can be searched on the TCEQ Central Registry: https://www15.tceq.texas.gov/crpub/ Information about how to use these resources can be found here: https://www.tceq.texas.gov/assets/public/agency/How-to-Use-Central-File-Room-Online.pdf						
75	1 of 1	ESE	0.50 / 2,613.90	70.28 / -1	SHERWIN-WILLIAMS 6450 LONG POINT RD 6450 Long Point, Houston, TX HOUSTON TX 77055	HIST RCRA NONRCRA
EPA ID: TXD097310387 SWR No: 71100 Mun Waste Perm No: Facility Status: INACTIVE Gen Type: NON INDUS Gen Cate: UW Latitude: Longitude: Primary Naics Code: 424950 Receiver: FALSE Receiver Fac Cat: Generator: TRUE Healthcare Fac: FALSE Transfer Fac: FALSE Recycler Fac: FALSE Transporter: FALSE						

Map Key	Number of Records	Direction	Distance (mi/ft)	Elev/Diff (ft)	Site	DB
Site County:	HARRIS				Transports Class 1:	
Country:	UNITED STATES				Transports Class H:	
Land Type:	PRIVATE					
Indus Waste Perm No:						
Regulated Entity No:	RN102203510					
Coord County Centroid :						
Regis S Status Change D:	Jan 19, 2007					
Hazardous Waste Perm Status:						
Tceq Haz Waste Perm Nu:						
Tceq Region No:	12					
Reverse Distributor Begin Date:						
Reverse Distributor End Date:						
Healthcare Opt in Date:						
Healthcare Withdraw Date:						
Regis Last Amendment Da:	Jun 26, 2020					
Reverse Distributor of Hazardo:	false					
Monthly Waste Receipt Sum:	false					
Transports Waste For Hire:	false					
Self Transports Waste:	false					
Annual Waste Summary:	false					
Report Through Steers:	false					
Registration Initial Notificat:	Jan 19, 2007					
Original Source:	Inactive Regulated RCRA Generator Facilities					
Note:	Documents related to facilities in Texas can be searched on TCEQ Records Online Central File Room (CFR): https://records.tceq.texas.gov/cs/idcplg?IdcService=TCEQ_SEARCH Basic information, including RN numbers, for facilities in TX can be searched on the TCEQ Central Registry: https://www15.tceq.texas.gov/crpub/ Information about how to use these resources can be found here: https://www.tceq.texas.gov/assets/public/agency/How-to-Use-Central-File-Room-Online.pdf					

Map Key	Number of Records	Direction	Distance (mi/ft)	Elev/Diff (ft)	Site	DB
https://records.tceq.texas.gov/cs/idcplg?IdcService=TCEQ_SEARCH Basic information, including RN numbers, for facilities in TX can be searched on the TCEQ Central Registry: https://www15.tceq.texas.gov/crpub/ Information about how to use these resources can be found here: https://www.tceq.texas.gov/assets/public/agency/How-to-Use-Central-File-Room-Online.pdf						

76	2 of 2	NW	0.50 / 2,618.82	77.29 / 6	ATLAS PAINT HOUSTON TX	PFAS IND

Status:	Inactive	Fac Fips Code:	48201
Fac Indian Cntry Flg:	No	Compliance Status:	No Violation Identified
Fac Derived Huc:	12040104	EPA Programs:	RCRA
Fac Derived Wbd:	120401040304	Federal Facility:	No
Fac Derived Cd113:	02	Federal Agency:	-
Fac Derived Cb2010:	482015204001010	Fac Snc Flg:	No
Fac Informal Count:	0	AIR Flag:	No
Last Informal Action:	-	NPDES Flag:	No
Formal Action Count:	0	SDWIS Flag:	No
Last Formal Action:	-	RCRAFlag:	Yes
Fac Total Penalties:	0	TRI Flag:	No
Fac Penalty Count:	-	GHG Flag:	No
Date Last Penalty:	-	TRI IDs:	-
Last Penalty Amt:	-	TRI Releases Trnsfrs:	-
Fac Qtrs With Nc:	0	TRI on Site Releases:	-
Programs With Snc:	0	TRI off Site Trnsfrs:	-
Fac Percent Minority:	68.231	TRI Reporter:	-
Fac Pop Den:	4682.71	Fac Imp Water Flg:	-
Count:	1	Fac Major Flag:	-
Fac County:	HARRIS	Fac Active Flag:	-
State Other :		Fac Inspection Count:	0
Region:	06	Date Last Inspection:	-
Latitude:	29.814669	Days Last Inspection:	-
Longitude:	-95.480454		
Fac Derived Tribes:	-		
AIR IDs:	-		
CAA Permit Types:	-		
CAA NAICS:	-		
CAA SICS:	-		
NPDES IDs:	-		
CWA Permit Types:	-		
CWA NAICS:	-		
CWA SICS:	-		
RCRA IDs:	TXD086474350		
RCRA Permit Types:	Other		
RCRA NAICS:	332812		
SDWA IDs:	-		
SDWA System Types:	-		
SDWA Compliance Status:	-		
SDWA Snc Flg:	No		
Fac Collection Meth:	ADDRESS MATCHING-HOUSE NUMBER		
EJSCREEN Flag Us:	Yes		
EJSCREEN Report:	https://ejscreen.epa.gov/mapper/mobile/EJSCREEN_mobile.aspx?geometry=%7B%22x%22:-95.480454,%22y%22:29.814669,%22spatialReference%22:%7B%22wkid%22:4326%7D%7D&unit=9035&areatype=&areaid=&basemap=streets&distance=1 https://echo.epa.gov/detailed-facility-report?fid=110005065507		
ECHO Facility Report:			
Industry:	Metal Coating		

77	1 of 1	NW	0.50 / 2,632.18	77.07 / 6	LIFTMOORE 11505 TODD ST 11505 Todd, Houston, TX HOUSTON TX 77055	HIST RCRA NONRCRA
EPA ID:	TXD008081416	Primary Naics Code:				
SWR No:	73836	Receiver:	FALSE			

Map Key	Number of Records	Direction	Distance (mi/ft)	Elev/Diff (ft)	Site	DB
Mun Waste Perm No: Facility Status: INACTIVE Gen Type: NON INDUS Gen Cate: CESQG Latitude: Longitude: Site County: HARRIS Country: UNITED STATES Land Type: Indus Waste Perm No: Regulated Entity No: RN100595305 Coord County Centroid : Regis S Status Change D: Oct 10, 1989 Hazardous Waste Perm Status: Tceq Haz Waste Perm Nu: Tceq Region No: 12 Reverse Distributor Begin Date: Reverse Distributor End Date: Healthcare Opt in Date: Healthcare Withdraw Date: Regis Last Amendment Da: Aug 23, 2001 Reverse Distributor of Hazardo: false Monthly Waste Receipt Sum: false Transports Waste For Hire: false Self Transports Waste: false Annual Waste Summary: false Report Through Steers: false Registration Initial Notificat: Oct 10, 1989 Original Source: Inactive Regulated RCRA Generator Facilities Note: Documents related to facilities in Texas can be searched on TCEQ Records Online Central File Room (CFR): https://records.tceq.texas.gov/cs/idcplg?IdcService=TCEQ_SEARCH Basic information, including RN numbers, for facilities in TX can be searched on the TCEQ Central Registry: https://www15.tceq.texas.gov/crpub/ Information about how to use these resources can be found here: https://www.tceq.texas.gov/assets/public/agency/How-to-Use-Central-File-Room-Online.pdf Receiver Fac Cat: Generator: TRUE Healthcare Fac: FALSE Transfer Fac: FALSE Recycler Fac: FALSE Transporter: FALSE Transports Class 1: Transports Class H:						
78	1 of 1	ESE	0.59 / 3,115.17	69.16 / -2	P & J RICE MILLS 10031 HEMPSTEAD RD HOUSTON TX	SDA
SDA ID: SDA2427 County: HARRIS Latitude: 29.870000 Longitude: -95.450000						
<u>Details</u>						
Project ID: 2571 Regulated Entity ID: RN100695204 Project Name: P & S RICE MILLS INC Program Status: Site Status: INACTIVE Project Status: INACTIVE Project Start Dt: 06/19/1992 Program End Dt: Site Start Dt: 02/12/1985 Site End Dt: 11/04/1992 Project End Dt: 11/04/1992						
<u>Details</u>						
Project ID: 3869 Regulated Entity ID: RN100695204 Project Name: P & J RICE MILLS INC Program Status: Site Status: INACTIVE Project Status: INACTIVE Project Start Dt: 02/12/1985 Program End Dt: Site Start Dt: 02/12/1985 Site End Dt: 11/04/1992 Project End Dt: 11/04/1992						
79	1 of 1	E	0.90 / 4,729.00	65.02 / -6	DUKES DISPOSAL SERVICE 10303 NORTHWEST FWY HOUSTON TX	SDA

Map Key	Number of Records	Direction	Distance (mi/ft)	Elev/Diff (ft)	Site	DB

SDA ID:	SDA3051			Latitude:	29.810000	
County:	HARRIS			Longitude:	-95.460000	

Details

Project ID:	3051	Project Start Dt:	08/14/1992
Regulated Entity ID:	RN110622990	Program End Dt:	
Project Name:	DUKES DISPOSAL SERVICE INC	Site Start Dt:	08/14/1992
Program Status:		Site End Dt:	09/08/1993
Site Status:	INACTIVE	Project End Dt:	09/08/1993
Project Status:	INACTIVE		

80	1 of1	ESE	0.99 / 5,243.50	70.09 / -1	CUMBERLAND INTERNATIONAL 1523 N POST OAK RD HOUSTON TX	SDA

SDA ID:	SDA3045			Latitude:	29.780000	
County:	HARRIS			Longitude:	-95.460000	

Details

Project ID:	3045	Project Start Dt:	08/13/1992
Regulated Entity ID:	RN100685528	Program End Dt:	
Project Name:	CUMBERLAND INTERNATIONAL CORPORATION	Site Start Dt:	08/13/1992
Program Status:		Site End Dt:	09/17/1993
Site Status:	INACTIVE	Project End Dt:	09/17/1993
Project Status:	INACTIVE		

Unplottable Summary

Total: 0 Unplottable sites

DB	Company Name/Site Name	Address	City	Zip	ERIS ID

No unplottable records were found that may be relevant for the search criteria.

Unplottable Report

No unplottable records were found that may be relevant for the search criteria.

Appendix: Database Descriptions

Environmental Risk Information Services (ERIS) can search the following databases. The extent of historical information varies with each database and current information is determined by what is publicly available to ERIS at the time of update. ERIS updates databases as set out in ASTM Standard E1527-13 and E1527-21, Section 8.1.8 Sources of Standard Source Information:

"Government information from nongovernmental sources may be considered current if the source updates the information at least every 90 days, or, for information that is updated less frequently than quarterly by the government agency, within 90 days of the date the government agency makes the information available to the public."

Standard Environmental Record Sources

Federal

National Priority List:

NPL

The U.S. Environmental Protection Agency (EPA)'s National Priorities List (NPL) includes the most serious uncontrolled or abandoned hazardous waste sites identified for possible long-term remedial action under the Superfund program, based primarily on the score a site receives from EPA's Hazard Ranking System. A site must be on the NPL to receive money from the Superfund Trust Fund for remedial action. This data includes NPL sites represented as polygons, where available, that can be sourced from the EPA NPL Superfund Site Boundaries dataset, refreshed by the Shared Enterprise Geodata and Services (SEGS). These site boundaries represent the footprint of a whole site, the sum of all the Operable Units (OUs) and the current understanding of the full extent of contamination; for Federal Facility sites, the total site polygon may be the Facility boundary. As site investigation and remediation progress, OUs may be added, modified or refined. Data provided by external parties is not independently verified by EPA. This boundary data is made available to the public strictly for informational purposes. Where there is no polygon boundary data available for a given site, the site is represented as a point.

Government Publication Date: Sep 25, 2024

National Priority List - Proposed:

PROPOSED NPL

Sites proposed by the U.S. Environmental Protection Agency (EPA), the state agency, or concerned citizens for addition to the National Priorities List (NPL) due to contamination by hazardous waste and identified by the EPA as a candidate for cleanup because it poses a risk to human health and/or the environment. Sites represented as polygons, where available, can be sourced from the EPA NPL Superfund Site Boundaries dataset, refreshed by the Shared Enterprise Geodata and Services (SEGS). These site boundaries represent the footprint of a whole site, the sum of all the Operable Units (OUs) and the current understanding of the full extent of contamination; for Federal Facility sites, the total site polygon may be the Facility boundary. Data provided by external parties is not independently verified by EPA. This boundary data is made available to the public strictly for informational purposes. Where there is no polygon boundary data available for a given site, the site is represented as a point.

Government Publication Date: Sep 25, 2024

Deleted NPL:

DELETED NPL

Sites deleted from the U.S. Environmental Protection Agency (EPA)'s National Priorities List (NPL). The National Oil and Hazardous Substances Pollution Contingency Plan (NCP) establishes the criteria that the EPA uses to delete sites from the NPL. In accordance with 40 CFR 300.425(e), sites may be deleted from the NPL where no further response is appropriate. Sites represented as polygons, where available, can be sourced from the EPA NPL Superfund Site Boundaries dataset, refreshed by the Shared Enterprise Geodata and Services (SEGS). These site boundaries represent the footprint of a whole site, the sum of all the Operable Units (OUs) and the current understanding of the full extent of contamination; for Federal Facility sites, the total site polygon may be the Facility boundary. Data provided by external parties is not independently verified by EPA. This boundary data is made available to the public strictly for informational purposes. Where there is no polygon boundary data available for a given site, the site is represented as a point.

Government Publication Date: Sep 25, 2024

SEMS List 8R Active Site Inventory:[SEMS](#)

The U.S. Environmental Protection Agency's (EPA) Superfund Program has deployed the Superfund Enterprise Management System (SEMS), which integrates multiple legacy systems into a comprehensive tracking and reporting tool. This inventory contains active sites evaluated by the Superfund program that are either proposed to be or are on the National Priorities List (NPL) as well as sites that are in the screening and assessment phase for possible inclusion on the NPL. The Active Site Inventory Report displays site and location information at active SEMS sites. An active site is one at which site assessment, removal, remedial, enforcement, cost recovery, or oversight activities are being planned or conducted. This data includes SEMS sites from the List 8R Active file as well as applicable sites from the EPA's Facility Registry Service map tool.

Government Publication Date: Oct 24, 2024

Inventory of Open Dumps, June 1985:[ODI](#)

The Resource Conservation and Recovery Act (RCRA) provides for publication of an inventory of open dumps. The Act defines "open dumps" as facilities which do not comply with EPA's "Criteria for Classification of Solid Waste Disposal Facilities and Practices" (40 CFR 257).

Government Publication Date: Jun 1985

SEMS List 8R Archive Sites:[SEMS ARCHIVE](#)

The U.S. Environmental Protection Agency's (EPA) Superfund Enterprise Management System (SEMS) Archived Site Inventory displays site and location information at sites archived from SEMS. An archived site is one at which EPA has determined that assessment has been completed and no further remedial action is planned under the Superfund program at this time. This data includes sites from the List 8R Archived site file.

Government Publication Date: Oct 24, 2024

Comprehensive Environmental Response, Compensation and Liability Information System -[CERCLIS](#)**CERCLIS:**

Superfund is a program administered by the United States Environmental Protection Agency (EPA) to locate, investigate, and clean up the worst hazardous waste sites throughout the United States. CERCLIS is a database of potential and confirmed hazardous waste sites at which the EPA Superfund program has some involvement. It contains sites that are either proposed to be or are on the National Priorities List (NPL) as well as sites that are in the screening and assessment phase for possible inclusion on the NPL. The EPA administers the Superfund program in cooperation with individual states and tribal governments; this database is made available by the EPA.

Government Publication Date: Oct 25, 2013

EPA Report on the Status of Open Dumps on Indian Lands:[IODI](#)

Public Law 103-399, The Indian Lands Open Dump Cleanup Act of 1994, enacted October 22, 1994, identified congressional concerns that solid waste open dump sites located on American Indian or Alaska Native (AI/AN) lands threaten the health and safety of residents of those lands and contiguous areas. The purpose of the Act is to identify the location of open dumps on Indian lands, assess the relative health and environment hazards posed by those sites, and provide financial and technical assistance to Indian tribal governments to close such dumps in compliance with Federal standards and regulations or standards promulgated by Indian Tribal governments or Alaska Native entities.

Government Publication Date: Dec 31, 1998

CERCLIS - No Further Remedial Action Planned:[CERCLIS NFRAP](#)

An archived site is one at which EPA has determined that assessment has been completed and no further remedial action is planned under the Superfund program at this time. The Archive designation means that, to the best of EPA's knowledge, assessment at a site has been completed and that EPA has determined no further steps will be taken to list this site on the National Priorities List (NPL). This decision does not necessarily mean that there is no hazard associated with a given site; it only means that, based upon available information, the location is not judged to be a potential NPL site.

Government Publication Date: Oct 25, 2013

CERCLIS Liens:[CERCLIS LIENS](#)

A Federal Superfund lien exists at any property where EPA has incurred Superfund costs to address contamination ("Superfund site") and has provided notice of liability to the property owner. A Federal CERCLA ("Superfund") lien can exist by operation of law at any site or property at which EPA has spent Superfund monies. This database is made available by the United States Environmental Protection Agency (EPA). This database was provided by the United States Environmental Protection Agency (EPA). Refer to SEMS LIEN as the current data source for Superfund Liens.

Government Publication Date: Jan 30, 2014

RCRA CORRACTS-Corrective Action:[RCRA CORRACTS](#)

RCRA Info is the U.S. Environmental Protection Agency's (EPA) comprehensive information system, providing access to data supporting the Resource Conservation and Recovery Act (RCRA) of 1976 and the Hazardous and Solid Waste Amendments (HSWA) of 1984. At these sites, the Corrective Action Program ensures that cleanups occur. EPA and state regulators work with facilities and communities to design remedies based on the contamination, geology, and anticipated use unique to each site.

Government Publication Date: Oct 21, 2024

RCRA non-CORRACTS TSD Facilities:[RCRA TSD](#)

RCRA Info is the U.S. Environmental Protection Agency's (EPA) comprehensive information system, providing access to data supporting the Resource Conservation and Recovery Act (RCRA) of 1976 and the Hazardous and Solid Waste Amendments (HSWA) of 1984. This database includes Non-Corrective Action sites that have indicated engagement in the treatment, storage, or disposal of hazardous waste which requires a RCRA hazardous waste permit.

Government Publication Date: Oct 21, 2024

RCRA Generator List:[RCRA LQG](#)

RCRA Info is the U.S. Environmental Protection Agency's (EPA) comprehensive information system, providing access to data supporting the Resource Conservation and Recovery Act (RCRA) of 1976 and the Hazardous and Solid Waste Amendments (HSWA) of 1984. RCRA Info replaces the data recording and reporting abilities of the Resource Conservation and Recovery Information System (RCRIS) and the Biennial Reporting System (BRS). A hazardous waste generator is any person or site whose processes and actions create hazardous waste (see 40 CFR 260.10). Large Quantity Generators (LQGs) generate 1,000 kilograms per month or more of hazardous waste or more than one kilogram per month of acutely hazardous waste.

Government Publication Date: Oct 21, 2024

RCRA Small Quantity Generators List:[RCRA SQG](#)

RCRA Info is the U.S. Environmental Protection Agency's (EPA) comprehensive information system, providing access to data supporting the Resource Conservation and Recovery Act (RCRA) of 1976 and the Hazardous and Solid Waste Amendments (HSWA) of 1984. RCRA Info replaces the data recording and reporting abilities of the Resource Conservation and Recovery Information System (RCRIS) and the Biennial Reporting System (BRS). A hazardous waste generator is any person or site whose processes and actions create hazardous waste (see 40 CFR 260.10). Small Quantity Generators (SQGs) generate more than 100 kilograms, but less than 1,000 kilograms, of hazardous waste per month.

Government Publication Date: Oct 21, 2024

RCRA Very Small Quantity Generators List:[RCRA VSQG](#)

RCRA Info is the U.S. Environmental Protection Agency's (EPA) comprehensive information system, providing access to data supporting the Resource Conservation and Recovery Act (RCRA) of 1976 and the Hazardous and Solid Waste Amendments (HSWA) of 1984. A hazardous waste generator is any person or site whose processes and actions create hazardous waste (see 40 CFR 260.10). Very Small Quantity Generators (VSQG) generate 100 kilograms or less per month of hazardous waste, or one kilogram or less per month of acutely hazardous waste. Additionally, VSQG may not accumulate more than 1,000 kilograms of hazardous waste at any time.

Government Publication Date: Oct 21, 2024

RCRA Non-Generators:[RCRA NON GEN](#)

RCRA Info is the U.S. Environmental Protection Agency's (EPA) comprehensive information system, providing access to data supporting the Resource Conservation and Recovery Act (RCRA) of 1976 and the Hazardous and Solid Waste Amendments (HSWA) of 1984. RCRA Info replaces the data recording and reporting abilities of the Resource Conservation and Recovery Information System (RCRIS) and the Biennial Reporting System (BRS). A hazardous waste generator is any person or site whose processes and actions create hazardous waste (see 40 CFR 260.10). Non-Generators do not presently generate hazardous waste.

Government Publication Date: Oct 21, 2024

RCRA Sites with Controls:[RCRA CONTROLS](#)

List of Resource Conservation and Recovery Act (RCRA) facilities with institutional controls in place. RCRA gives the U.S. Environmental Protection Agency (EPA) the authority to control hazardous waste from the "cradle-to-grave." This includes the generation, transportation, treatment, storage, and disposal of hazardous waste. RCRA also set forth a framework for the management of non-hazardous solid wastes. The 1986 amendments to RCRA enabled EPA to address environmental problems that could result from underground tanks storing petroleum and other hazardous substances.

Government Publication Date: Oct 21, 2024

Federal Engineering Controls-ECs:[FED ENG](#)

List of Engineering controls (ECs) made available by the United States Environmental Protection Agency (EPA). ECs encompass a variety of engineered and constructed physical barriers (e.g., soil capping, sub-surface venting systems, mitigation barriers, fences) to contain and/or prevent exposure to contamination on a property. The EC listing includes remedy component data from Superfund decision documents for applicable sites on the final or deleted on the National Priorities List (NPL); and sites with a Superfund Alternative Approach (SAA) Agreement in place. The only sites included that are not on the NPL; proposed for NPL; or removed from proposed NPL, are those with an SAA Agreement in place.

Government Publication Date: Nov 20, 2024

Federal Institutional Controls- ICs:

FED INST

List of Institutional controls (ICs) made available by the United States Environmental Protection Agency (EPA). ICs are non-engineered instruments, such as administrative and legal controls, that help minimize the potential for human exposure to contamination and/or protect the integrity of the remedy. Although it is EPA's expectation that treatment or engineering controls will be used to address principal threat wastes and that groundwater will be returned to its beneficial use whenever practicable, ICs play an important role in site remedies because they reduce exposure to contamination by limiting land or resource use and guide human behavior at a site. The IC listing includes remedy component data from Superfund decision documents for applicable sites on the final or deleted on the National Priorities List (NPL); and sites with a Superfund Alternative Approach (SAA) Agreement in place. The only sites included that are not on the NPL; proposed for NPL; or removed from proposed NPL, are those with an SAA Agreement in place.

Government Publication Date: Nov 20, 2024**Land Use Control Information System:**

LUCIS

The LUCIS database is maintained by the U.S. Department of the Navy and contains information for former Base Realignment and Closure (BRAC) properties across the United States.

Government Publication Date: Sep 1, 2006**Institutional Control Boundaries at NPL sites:**

NPL IC

These boundaries of Institutional Control areas at sites on the U.S. Environmental Protection Agency's (EPA) National Priorities List (NPL), or as Proposed or Deleted, are sourced from the EPA NPL Superfund Site Boundaries dataset, refreshed by the Shared Enterprise Geodata and Services (SEGS). The EPA's NPL includes the most serious uncontrolled or abandoned hazardous waste sites identified for possible long-term remedial action under the Superfund program. Institutional controls are non-engineered instruments such as administrative and legal controls that help minimize the potential for human exposure to contamination and/or protect the integrity of the remedy. Data provided by external parties is not independently verified by EPA. This boundary data is made available to the public strictly for informational purposes.

Government Publication Date: Sep 25, 2024**Emergency Response Notification System:**

ERNS 1982 TO 1986

Database of oil and hazardous substances spill reports controlled by the National Response Center. The primary function of the National Response Center is to serve as the sole national point of contact for reporting oil, chemical, radiological, biological, and etiological discharges into the environment anywhere in the United States and its territories.

Government Publication Date: 1982-1986**Emergency Response Notification System:**

ERNS 1987 TO 1989

Database of oil and hazardous substances spill reports controlled by the National Response Center. The primary function of the National Response Center is to serve as the sole national point of contact for reporting oil, chemical, radiological, biological, and etiological discharges into the environment anywhere in the United States and its territories.

Government Publication Date: 1987-1989**Emergency Response Notification System:**

ERNS

Database of oil and hazardous substances spill reports made available by the United States Coast Guard National Response Center (NRC). The NRC fields initial reports for pollution and railroad incidents and forwards that information to appropriate federal/state agencies for response. These data contain initial incident data that has not been validated or investigated by a federal/state response agency.

Government Publication Date: Oct 15, 2024**The Assessment, Cleanup and Redevelopment Exchange System (ACRES) Brownfield Database:**

FED BROWNFIELDS

Brownfields are real property, the expansion, redevelopment, or reuse of which may be complicated by the presence or potential presence of a hazardous substance, pollutant, or contaminant. Cleaning up and reinvesting in these properties protects the environment, reduces blight, and takes development pressures off greenspaces and working lands. This data is provided by the United States Environmental Protection Agency (EPA) and includes Brownfield sites from the Cleanups in My Community (CIMC) web application.

Government Publication Date: Feb 7, 2024**FEMA Underground Storage Tank Listing:**

FEMA UST

The Federal Emergency Management Agency (FEMA) of the Department of Homeland Security maintains a list of FEMA owned underground storage tanks.

Government Publication Date: Dec 31, 2017

Facility Response Plan:

FRP

This listing contains facilities that have submitted Facility Response Plans (FRPs) to the U.S. Environmental Protection Agency (EPA). Facilities that could reasonably be expected to cause "substantial harm" to the environment by discharging oil into or on navigable waters are required to prepare and submit FRPs. Harm is determined based on total oil storage capacity, secondary containment and age of tanks, oil transfer activities, history of discharges, proximity to a public drinking water intake or sensitive environments. This listing includes FRP facilities from an applicable EPA FOIA file and Homeland Infrastructure Foundation-Level Data (HIFLD) data file.

Government Publication Date: Jan 9, 2024

Delisted Facility Response Plans:

DELISTED FRP

Facilities that once appeared in - and have since been removed from - the list of facilities that have submitted Facility Response Plans (FRP) to EPA. Facilities that could reasonably be expected to cause "substantial harm" to the environment by discharging oil into or on navigable waters are required to prepare and submit Facility Response Plans (FRPs). Harm is determined based on total oil storage capacity, secondary containment and age of tanks, oil transfer activities, history of discharges, proximity to a public drinking water intake or sensitive environments.

Government Publication Date: Jan 9, 2024

Historical Gas Stations:

HIST GAS STATIONS

This historic directory of service stations is provided by the Cities Service Company. The directory includes Cities Service filling stations that were located throughout the United States in 1930.

Government Publication Date: Jul 1, 1930

Petroleum Refineries:

REFN

This list of petroleum refineries is sourced from the U.S. Energy Information Administration (EIA), Refinery Capacity Report. The listing includes operating and idle petroleum refineries (including new refineries under construction) and refineries shut down during the previous year. The geographic area the report covers is the 50 States, the District of Columbia, Puerto Rico, the U.S. Virgin Islands, Guam, and other U.S. possessions. Per the EIA, the facility location data represents the approximate location based on research of publicly available information from sources such as Federal agencies, company websites, and satellite images on public websites.

Government Publication Date: Oct 31, 2024

Petroleum Product and Crude Oil Rail Terminals:

BULK TERMINAL

A list of petroleum product and crude oil rail terminals from the U.S. Energy Information Administration (EIA), as well as petroleum terminals sourced from Oak Ridge National Laboratory hosted by the Homeland Infrastructure Foundation-Level Database. Data includes operable bulk petroleum product terminals with a total bulk shell storage capacity of 50,000 barrels or more, and/or the ability to receive volumes from tanker, barge, or pipeline; also rail terminals handling the loading and unloading of crude oil with activity between 2017 and 2018. EIA petroleum product terminal data comes from the EIA-815 Bulk Terminal and Blender Report, which includes working, shell in operation, and shell idle for several major product groupings.

Government Publication Date: Oct 31, 2024

LIEN on Property:

SEMS LIEN

The U.S. Environmental Protection Agency's (EPA) Superfund Enterprise Management System (SEMS) provides Lien details on applicable properties, such as the Superfund lien on property activity, the lien property information, and the parties associated with the lien.

Government Publication Date: Oct 24, 2024

Superfund Decision Documents:

SUPERFUND ROD

This database contains a list of decision documents for Superfund sites. Decision documents serve to provide the reasoning for the choice of (or) changes to a Superfund Site cleanup plan. The decision documents include completed Records of Decision (ROD), ROD Amendments, Explanations of Significant Differences (ESD) for active and archived sites stored in the Superfund Enterprise Management System (SEMS), along with other associated memos and files. This information is maintained and made available by the U.S. Environmental Protection Agency.

Government Publication Date: Oct 24, 2024

State**Superfund Sites Boundaries:**

SUPERFUND

List of sites that may constitute an imminent and substantial endangerment to public health and safety or the environment due to a release or threatened release of hazardous substances into the environment provided by the Texas Commission on Environmental Quality (TCEQ).

Government Publication Date: Aug 10, 2021

State Superfund Registry:

SHWS

List of sites identified or evaluated by the Texas Commission on Environmental Quality (TCEQ) which may constitute an imminent and substantial endangerment to public health and safety or to the environment due to a release or threatened release of hazardous substances into the environment. The TCEQ updates the state Superfund sites list in accordance with the Texas Health and Safety Code (THSC). This database serves a purpose similar to that of the federal NPL, functioning as a state-level counterpart for prioritizing cleanup efforts at hazardous substance release sites.

Government Publication Date: Jan 14, 2025

Superfund Site Discovery and Assessment Program:

SDA

List of active and inactive Superfund Site Discovery and Assessment Program sites queried from the Texas Commission on Environmental Quality (TCEQ) Central Registry and IDA databases by the Remediation Division.

Government Publication Date: Dec 5, 2024

Delisted State Superfund Registry List:

DELISTED SHWS

List of sites that once appeared on - and have since been removed from - the State Superfund Registry made available by the Texas Commission on Environmental Quality (TCEQ).

Government Publication Date: Jan 14, 2025

Permitted Solid Waste Facilities:

SWF/LF

List of active, inactive, and post-closure Municipal Solid Waste landfills and processing facilities with issued permits and authorizations, as well as pending, withdrawn, or denied applications registered with the Texas Commission on Environmental Quality (TCEQ) under the Texas Administrative Code (TAC) Title 30 Chapter 330.

Government Publication Date: Oct 18, 2024

Closed Landfill Inventory:

CLI

Inventory of permitted and unauthorized closed or abandoned municipal solid waste landfills throughout Texas compiled by the Texas Commission on Environmental Quality (TCEQ), in collaboration with regional Councils of Government (COG).

Government Publication Date: Late 1990's

Houston-Galveston Closed Landfill Inventory:

HGAC CLI

List of closed and abandoned landfill sites which fall under the Houston Galveston Area Council of Government. Texas Councils of Governments (COGs) are required to maintain an inventory of closed municipal solid waste landfills for their regional solid waste management plans.

Government Publication Date: Oct 19, 2022

AACOG Closed Landfill Inventory:

AACOG CLI

A list of permitted and unpermitted closed landfill sites made available by the Alamo Area Council of Governments (AACOG). Alamo Area Council of Governments (AACOG) is requested to maintain an inventory of closed municipal solid waste landfills for their regional solid waste management plans.

Government Publication Date: Feb 6, 2020

Commercial Management Facilities for Hazardous Waste and Industrial Solid Wastes:

IHW

This publication lists facilities that have permits or authorizations from the Texas Commission on Environmental Quality (TCEQ) to receive, on a commercial basis, and manage hazardous waste, industrial nonhazardous waste, or both.

Government Publication Date: Oct 31, 2022

Industrial and Hazardous Waste - Receivers:

IHW RECEIVER

List of active, inactive, and post-closure Industrial and Hazardous Waste Receiver Facilities permitted by or registered with the Texas Commission on Environmental Quality (TCEQ) under the Texas Administrative Code (TAC) Title 30 Chapter 335.

Government Publication Date: Dec 3, 2024

Radioactive Waste Sites:

RWS

This Texas Commission on Environmental Quality (TCEQ) database contains all sites in the State of Texas designated as Radioactive Waste sites as of 2006. The TCEQ no longer maintains this site listing.

Government Publication Date: Jul 11, 2006

Leaking Petroleum Storage Tank Database:

LPST

List of cleanup sites where contamination was caused by spills, leaks, or other releases of petroleum or hazardous substances from underground and/or aboveground storage tanks regulated by the Texas Commission on Environmental Quality (TCEQ).

Government Publication Date: Dec 9, 2024

Delisted Leaking Storage Tanks:[DELISTED LST](#)

List of cleanup sites that once appeared on - and have since been removed from - the list of Leaking Petroleum Storage Tank Cleanups made available by the Texas Commission on Environmental Quality (TCEQ).

Government Publication Date: Dec 9, 2024

Underground Petroleum Storage Tanks:[UST](#)

List of facilities that have one or more Underground Storage Tank (UST)s registered and regulated by the Texas Commission on Environmental Quality (TCEQ).

Government Publication Date: Oct 10, 2024

Aboveground Storage Tanks:[AST](#)

List of facilities that have one or more Aboveground Storage Tank (AST)s registered and regulated by the Texas Commission on Environmental Quality (TCEQ).

Government Publication Date: Oct 10, 2024

Petroleum Storage Tanks Database:[PST](#)

List of facilities included on the list of tank facilities made available by the Texas Commission on Environmental Quality (TCEQ) that have no association as either underground or aboveground tanks.

Government Publication Date: Oct 10, 2024

Historical Tank Construction Notification:[HIST TANK](#)

A list of facilities with historic petroleum storage tank construction notification activity made available by the Texas Commission on Environmental Quality (TCEQ). Any person who intends either to install a new or replacement underground storage tank (UST), to remove a UST from the ground, to conduct a permanent abandonment in-place of a UST, or make any repairs or improvements of a UST must submit a Construction Notification Form.

Government Publication Date: Oct 10, 2024

Austin Underground Storage Tanks:[UST AUSTIN](#)

This inventory of current and historical underground gas storage tanks is provided by the City of Austin's Open Data Portal.

Government Publication Date: Dec 17, 2024

Salt Caverns for Petroleum Storage:[PETROL CAVERN](#)

Listing of salt caverns for petroleum storage, made available by the Railroad Commission of Texas. Salt caverns, constructed in naturally occurring salt domes or salt beds, are used as storage for hydrocarbons including crude oil and natural gases.

Government Publication Date: Sep 1, 2006

Delisted Storage Tanks:[DTNK](#)

List of tank facilities that once appeared on - and have since been removed from - the Petroleum Storage Tanks Database made available by the Texas Commission on Environmental Quality (TCEQ).

Government Publication Date: Dec 17, 2024

Sites with Controls:[AUL](#)

Sites under several Texas Commission on Environmental Quality (TCEQ) remediation programs which have institutional or engineering controls.

Government Publication Date: Sep 13, 2024

Voluntary Cleanup Program:[VCP](#)

List of sites which have participated or are currently participating in the Voluntary Cleanup Program (VCP) administered by the Texas Commission on Environmental Quality (TCEQ). The VCP provides administrative, technical, and legal incentives to encourage the cleanup of contaminated sites in Texas.

Government Publication Date: Oct 21, 2024

Texas Railroad Commission Voluntary Cleanup Program:[VCP RRC](#)

List of facilities which have participated in or are currently participating in the Voluntary Cleanup Program (VCP) operated by the Railroad Commission of Texas (RRC). The RRC VCP provides an incentive to remediate Oil & Gas related pollution.

Government Publication Date: Feb 14, 2025

Operator Cleanup Program:[OP CLEANUP](#)

A list of sites in the Texas Railroad Commission (RRC)'s Operator Cleanup Program (OCP). The OCP, under the Site Remediation Section, is tasked with oversight of complex pollution cleanups performed by the oil and gas industry. Complex sites include those that occur in sensitive environmental areas as defined by 16 TAC3.91 (SWR 91) and may require site specific cleanup levels based on risk. When cleanup activities are successfully completed by the operator, Commission staff may issue a "No Further Action" letter acknowledging completion.

Government Publication Date: Dec 5, 2024

Innocent Owner/Operator Program:

[IOP](#)

A list of sites in the Innocent Owner/Operator Program (IOP) made available by Texas Commission of Environmental Quality (TCEQ). IOP provides certificates to innocent owners or operators whom their properties are contaminated as a result of a release or migration of contaminants from a source or sources not located on the property, and they did not cause or contribute to the source or sources of contamination.

Government Publication Date: Nov 4, 2024

Brownfields Site Assessments Database:

[BROWNFIELDS](#)

The Texas Commission on Environmental Quality (TCEQ) Brownfields Site Assessment Program (BSA) layer is used to identify the geographic location of all "Active and Inactive BSA" sites within the State of Texas.

Government Publication Date: Dec 2, 2024

Texas Railroad Commission Brownfields:

[BROWN RRC](#)

List of sites which have participated or are currently participating in the Railroad Commission of Texas (RRC) Brownfields Response Program (BRP). The RRC BRP provides technical and financial support for redevelopment of abandoned oil and gas sites.

Government Publication Date: Feb 14, 2025

Municipal Setting Designation:

[MSD](#)

Municipal Setting Designations (MSD) list is maintained by Texas Commission on Environmental Quality (TCEQ). An MSD is an official state designation given to property within a municipality or its extraterritorial jurisdiction that certifies that designated groundwater at the property is not used as potable water, and is prohibited from future use as potable water because that groundwater is contaminated in excess of the applicable potable-water protective concentration level.

Government Publication Date: Oct 21, 2024

Tribal

Leaking Underground Storage Tanks (LUSTs) on Tribal/Indian Lands:

[INDIAN LUST](#)

This list of leaking underground storage tanks (LUSTs) on Tribal/Indian Lands in Region 6, which includes Texas, is made available by the United States Environmental Protection Agency (EPA).

Government Publication Date: Oct 6, 2017

Underground Storage Tanks on Tribal/Indian Lands:

[INDIAN UST](#)

This list of underground storage tanks (USTs) on Tribal/Indian Lands in Region 6, which includes Texas, is provided by the United States Environmental Protection Agency (EPA).

Government Publication Date: May 7, 2024

Delisted Tribal Leaking Storage Tanks:

[DELISTED INDIAN LST](#)

Leaking Underground Storage Tank (LUST) facilities which once appeared on - and have since been removed from - the Regional Tribal/Indian LUST lists made available by the United States Environmental Protection Agency (EPA).

Government Publication Date: Jan 7, 2025

Delisted Tribal Underground Storage Tanks:

[DELISTED INDIAN UST](#)

Underground Storage Tank (UST) facilities which once appeared on - and have since been removed from - the Regional Tribal/Indian UST lists made available by the United States Environmental Protection Agency (EPA).

Government Publication Date: Jan 7, 2025

County

No County standard environmental record sources available for this State.

Additional Environmental Record Sources

Federal

PFAS Greenhouse Gas Emissions Data:

PFAS GHG

The U.S. Environmental Protection Agency's Greenhouse Gas Reporting Program (GHGRP) collects Greenhouse Gas (GHG) data from large emitting facilities (25,000 metric tons of carbon dioxide equivalent (CO₂e) per year), and suppliers of fossil fuels and industrial gases that results in GHG emissions when used. Includes GHG emissions data for facilities that emit or have emitted since 2010 chemicals identified in EPA's CompTox Chemicals Dashboard list of PFAS without explicit structures and list of PFAS structures by DSSTox. PFAS emissions data has been identified for facilities engaged in the following industrial processes: Aluminum Production (GHGRP Subpart F), HCFC-22 Production and HFC-23 Destruction (Subpart O), Electronics Manufacturing (Subpart I), Fluorinated Gas Production (Subpart L), Magnesium Production (Subpart T), Electrical Transmission and Distribution Equipment Use (Subpart DD), and Manufacture of Electric Transmission and Distribution Equipment (Subpart SS). Over time, other industrial processes with required GHGRP reporting may include PFAS emissions data and the list of reportable gases may change over time.

Government Publication Date: Aug 5, 2024

On-Scene Coordinator Response Sites:

OSC RESPONSE

This list of On-Scene Coordinator (OSC) Response Sites is provided by the U.S. Environmental Protection Agency (EPA). OSCs are the federal officials responsible for monitoring or directing responses to all oil spills and hazardous substance releases reported to the federal government. OSCs coordinate all federal efforts with, and provide support and information to local, state, and regional response communities. An OSC is an agent of either EPA or the U.S. Coast Guard (USCG), depending on where the incident occurs. EPA's OSCs have primary responsibility for spills and releases to inland areas and waters. USCG OSCs have responsibility for coastal waters and the Great Lakes. In general, an OSC has the following key responsibilities during and after a response: Assessment, Monitoring, Response Assistance, and Evaluation.

Government Publication Date: Apr 4, 2024

PFOA/PFOS Contaminated Sites:

PFAS NPL

This list of Superfund Sites with Per- and Polyfluoroalkyl Substances (PFAS) detections is made available by the U.S. Environmental Protection Agency (EPA) in their PFAS Analytic Tools data, previously the list was obtained by EPA FOIA requests. EPA's Office of Land and Emergency Management and EPA Regional Offices maintain what is known about site investigations, contamination, and remedial actions under the Comprehensive Environmental Response, Compensation, and Liability Act (CERCLA) where PFAS is present in the environment. Limitations: Detections of PFAS at National Priorities List (NPL) sites do not mean that people are at risk from PFAS, are exposed to PFAS, or that the site is the source of the PFAS. The information in the Superfund NPL and Superfund Alternative Agreement (SAA) PFAS detection site list is years old and may not be accurate today. Site information such as site name, site ID, and location has been confirmed for accuracy; however, PFAS-related information such as media sampled, drinking water being above the health advisory, or mitigation efforts has not been verified. For Federal Facilities data, the other Federal agencies (OFA) are the lead agency for their data and provided them to EPA.

Government Publication Date: Dec 17, 2024

Federal Agency Locations with Known or Suspected PFAS Detections:

PFAS FED SITES

This list of federal agency locations with known or suspected detections of Per- and Polyfluoroalkyl Substances (PFAS) is made available by the U.S. Environmental Protection Agency's (EPA) PFAS Analytic Tools data. The EPA outlines that these data are gathered from several federal entities, such as the federal Superfund program, Department of Defense (DOD), National Aeronautics and Space Administration (NASA), Department of Transportation (DOT), and Department of Energy (DOE). The dates this data was extracted for the PFAS Analytic Tools range from 2022 to 2024. Sites on this list do not necessarily reflect the source/s of PFAS contamination and detections do not indicate level of risk or human exposure at the site. Agricultural notifications in this data are limited to DOD sites only. At this time, the EPA is aware that this list is not comprehensive of all Federal agencies.

Government Publication Date: Oct 24, 2024

SSEHRI PFAS Contamination Sites:

PFAS SSEHRI

This PFAS Contamination Site Tracker database is compiled by the PFAS Project Lab, part of the Social Science Environmental Health Research Institute (SSEHRI) at Northeastern University. According to the SSEHRI, the database records qualitative and quantitative data from each known site of PFAS contamination, including timeline of discovery, sources, levels, health impacts, community response, and government response. The goal of this database is to compile information and support public understanding of the rapidly unfolding issue of PFAS contamination. All data presented was extracted from government websites, news articles, or publicly available documents. Locations for the Known PFAS Contamination Sites are sourced from the PFAS Sites and Community Resources Map by the PFAS-REACH team, credited to PFAS Project Lab, Silent Spring Institute, and PFAS Exchange. Disclaimer: The source conveys the data undergoes regular updates as new information becomes available, some sites may be missing and/or contain information that is incorrect or outdated, as well as their information represents all contamination sites SSEHRI is aware of, not all possible contamination sites. This data is not intended to be used for legal purposes. Access the following source link for the most current information: <https://pfasproject.com/pfas-sites-and-community-resources/>

Government Publication Date: Jun 27, 2024

National Response Center PFAS Spills:

[PFAS ERNS](#)

This Per- and Poly-Fluoroalkyl Substances (PFAS) Spills dataset is made available via the U.S. Environmental Protection Agency's (EPA) PFAS Analytic Tools. The National Response Center (NRC), operated by the U.S. Coast Guard, is the designated federal point of contact for reporting all oil, chemical, and other discharges into the environment, for the United States and its territories. This dataset contains NRC spill information from 1990 to the present that is restricted to records associated with PFAS and PFAS-containing materials. Incidents are filtered to include only records with a "Material Involved" or "Incident Description" related to Aqueous Film Forming Foam (AFFF). The keywords used to filter the data included "AFFF," "Fire Fighting Foam," "Aqueous Film Forming Foam," "Fire Suppressant Foam," "PFAS," "PERFL," "PFOA," "PFOS," and "Genx." Limitations: The data from the NRC website contains initial incident data that has not been validated or investigated by a federal/state response agency. Keyword searches may misidentify some incident reports that do not contain PFAS. This dataset should also not be considered to be exhaustive of all PFAS spills/release incidents.

Government Publication Date: Dec 9, 2024

PFAS NPDES Discharge Monitoring:

[PFAS NPDES](#)

This list of National Pollutant Discharge Elimination System (NPDES) permitted facilities with required monitoring for Per- and Polyfluoroalkyl (PFAS) Substances is made available via the U.S. Environmental Protection Agency (EPA)'s PFAS Analytic Tools. Any point-source wastewater discharger to waters of the United States must have a NPDES permit, which defines a set of parameters for pollutants and monitoring to ensure that the discharge does not degrade water quality or impair human health. This list includes NPDES permitted facilities associated with permits that monitor for Per- and Polyfluoroalkyl Substances (PFAS), limited to the years 2007 - present. EPA further advises the following regarding these data: currently, fewer than half of states have required PFAS monitoring for at least one of their permittees, and fewer states have established PFAS effluent limits for permittees. For states that may have required monitoring, some reporting and data transfer issues may exist on a state-by-state basis.

Government Publication Date: Dec 16, 2024

PFAS Water Quality Portal Sampling Data:

[PFAS WATER](#)

This Per- and Poly-Fluoroalkyl Substances (PFAS) Environmental Media Sampling Data is made available via the U.S. Environmental Protection Agency's (EPA) PFAS Analytic Tools. The Water Quality Portal (WQP), as a cooperative service sponsored by the United States Geological Survey, the EPA, and the National Water Quality Monitoring Council, is part of a modernized repository storing ambient sampling data for all environmental media and tissue samples. A wide range of federal, state, tribal and local governments, academic and non-governmental organizations, and individuals submit project details and sampling results to this public repository. Limitations: EPA did not carry out the sampling or testing of a majority of the data in the WQP PFAS dataset. EPA can only speak to the accuracy and completeness of the data from projects like the National Aquatic Resource Surveys for which EPA is the data owner/organization. Data may exist within the file on Quality Assurance Project Plans (QAPPs) and the approving agency of the QAPP, if a QAPP is entered.

Government Publication Date: Jul 22, 2024

PFAS TSCA Manufacture and Import Facilities:

[PFAS TSCA](#)

The U.S. Environmental Protection Agency (EPA) issued the Chemical Data Reporting (CDR) Rule under the Toxic Substances Control Act (TSCA) and requires chemical manufacturers and facilities that manufacture or import chemical substances to report data to EPA. This list is specific only to TSCA Manufacture and Import Facilities with reported per- and poly-fluoroalkyl (PFAS) substances. Data file is sourced from EPA's PFAS Analytic Tools TSCA dataset which includes CDR/Inventory Update Reporting data from 1998 up to 2020. Disclaimer: This data file includes production and importation data for chemicals identified in EPA's CompTox Chemicals Dashboard list of PFAS without explicit structures and list of PFAS structures in DSSTox. Note that some regulations have specific chemical structure requirements that define PFAS differently than the lists in EPA's CompTox Chemicals Dashboard. Reporting information on manufactured or imported chemical substance amounts should not be compared between facilities, as some companies claim Chemical Data Reporting Rule data fields for PFAS information as Confidential Business Information.

Government Publication Date: Jan 5, 2023

PFAS Waste Transfers from RCRA e-Manifest :

[PFAS E-MANIFEST](#)

This Per- and Poly-Fluoroalkyl Substances (PFAS) Waste Transfers dataset is made available via the U.S. Environmental Protection Agency's (EPA) PFAS Analytic Tools. Every shipment of hazardous waste in the U.S. must be accompanied by a shipment manifest, which is a critical component of the cradle-to-grave tracking of wastes mandated by the Resource Conservation and Recovery Act (RCRA). According to the EPA, currently no Federal Waste Code exists for any PFAS compounds. To work around the lack of PFAS waste codes in the RCRA database, EPA developed the PFAS Transfers dataset by mining e-Manifest records containing at least one of these common PFAS keywords: • PFAS • PFOA • PFOS • PERFL • AFFF • GENX • GEN-X (plus the Vermont state-specific waste codes). Limitations: Amount or concentration of PFAS being transferred cannot be determined from the manifest information. Keyword searches may misidentify some manifest records that do not contain PFAS. This dataset should also not be considered to be exhaustive of all PFAS waste transfers.

Government Publication Date: Dec 15, 2024

PFAS Industry Sectors:

[PFAS IND](#)

This Per- and Poly-Fluoroalkyl Substances (PFAS) Industry Sectors dataset is made available via the U.S. Environmental Protection Agency's (EPA) PFAS Analytic Tools. The EPA developed the dataset from various sources that show which industries may be handling PFAS including: EPA's Enforcement and Compliance History Online (ECHO) records restricted to potential PFAS-handling industry sectors; ECHO records for Fire Training Sites identified where fire-fighting foam may have been used in training exercises; and 14 CFR Part 139 Airports compiled from historic and current records from the FAA Airport Data and Information Portal. Since July 2006, all certificated Part 139 Airports are required to have fire-fighting foam onsite that meet certain military specifications, which to date have been fluorinated (Aqueous Film Forming Foam). Limitations: Inclusion in this dataset does not indicate that PFAS are being manufactured, processed, used, or released by the facility. Listed facilities potentially handle PFAS based on their industrial profile, but are unconfirmed by the EPA. Keyword searches in ECHO for Fire Training sites may misidentify some facilities and should not be considered to be an exhaustive list of fire training facilities in the U.S.

Government Publication Date: Dec 16, 2024

Hazardous Materials Information Reporting System:

[HMIRS](#)

The Hazardous Materials Incident Reporting System (HMIRS) database contains unintentional hazardous materials release information reported to the U.S. Department of Transportation, Pipeline and Hazardous Materials Safety Administration.

Government Publication Date: May 29, 2024

National Clandestine Drug Labs:

[NCDL](#)

The U.S. Department of Justice ("the Department"), Drug Enforcement Administration (DEA), provides this data as a public service. It contains addresses of some locations where law enforcement agencies reported they found chemicals or other items that indicated the presence of either clandestine drug laboratories or dumpsites. In most cases, the source of the entries is not the Department, and the Department has not verified the entry and does not guarantee its accuracy.

Government Publication Date: Nov 30, 2023

Toxic Substances Control Act:

[TSCA](#)

The U.S. Environmental Protection Agency (EPA) is amending the Toxic Substances Control Act (TSCA) section 8(a) Inventory Update Reporting (IUR) rule and changing its name to the Chemical Data Reporting (CDR) rule. The CDR enables EPA to collect and publish information on the manufacturing, processing, and use of commercial chemical substances and mixtures (referred to hereafter as chemical substances) on the TSCA Chemical Substance Inventory (TSCA Inventory). This includes current information on chemical substance production volumes, manufacturing sites, and how the chemical substances are used. This information helps the Agency determine whether people or the environment are potentially exposed to reported chemical substances. EPA publishes submitted CDR data that is not Confidential Business Information (CBI). EPA CDR collections occur approximately every four years and reporting requirements change per collection.

Government Publication Date: May 12, 2022

Hist TSCA:

[HIST TSCA](#)

The Environmental Protection Agency (EPA) is amending the Toxic Substances Control Act (TSCA) section 8(a) Inventory Update Reporting (IUR) rule and changing its name to the Chemical Data Reporting (CDR) rule.

The 2006 IUR data summary report includes information about chemicals manufactured or imported in quantities of 25,000 pounds or more at a single site during calendar year 2005. In addition to the basic manufacturing information collected in previous reporting cycles, the 2006 cycle is the first time EPA collected information to characterize exposure during manufacturing, processing and use of organic chemicals. The 2006 cycle also is the first time manufacturers of inorganic chemicals were required to report basic manufacturing information.

Government Publication Date: Dec 31, 2006

FTTS Administrative Case Listing:

[FTTS ADMIN](#)

An administrative case listing from the Federal Insecticide, Fungicide, & Rodenticide Act (FIFRA) and Toxic Substances Control Act (TSCA), together known as FTTS. This database was obtained from the Environmental Protection Agency's (EPA) National Compliance Database (NCDB). The FTTS and NCDB was shut down in 2006.

Government Publication Date: Jan 19, 2007

FTTS Inspection Case Listing:

[FTTS INSP](#)

An inspection case listing from the Federal Insecticide, Fungicide, & Rodenticide Act (FIFRA) and Toxic Substances Control Act (TSCA), together known as FTTS. This database was obtained from the Environmental Protection Agency's (EPA) National Compliance Database (NCDB). The FTTS and NCDB was shut down in 2006.

Government Publication Date: Jan 19, 2007

Potentially Responsible Parties List:

[PRP](#)

Early in the site cleanup process, the U.S. Environmental Protection Agency (EPA) conducts a search to find the Potentially Responsible Parties (PRPs). The EPA looks for evidence to determine liability by matching wastes found at the site with parties that may have contributed wastes to the site. This listing contains PRPs, Noticed Parties, at sites in the EPA's Superfund Enterprise Management System (SEMS).

Government Publication Date: Nov 20, 2024

State Coalition for Remediation of Drycleaners Listing:**SCRD DRYCLEANER**

The State Coalition for Remediation of Drycleaners (SCRD) was established in 1998, with support from the U.S. Environmental Protection Agency (EPA) Office of Superfund Remediation and Technology Innovation. Coalition members are states with mandated programs and funding for drycleaner site remediation. Current members are Alabama, Connecticut, Florida, Illinois, Kansas, Minnesota, Missouri, North Carolina, Oregon, South Carolina, Tennessee, Texas, and Wisconsin. Since 2017, the SCRD no longer maintains this data, refer to applicable state source data where available.

Government Publication Date: Nov 08, 2017

Integrated Compliance Information System (ICIS):**ICIS**

The Integrated Compliance Information System (ICIS) database contains integrated enforcement and compliance information across most of U.S. Environmental Protection Agency's (EPA) programs. The vision for ICIS is to replace EPA's independent databases that contain enforcement data with a single repository for that information. Currently, ICIS contains all Federal Administrative and Judicial enforcement actions and a subset of the Permit Compliance System (PCS), which supports the National Pollutant Discharge Elimination System (NPDES). This information is maintained by the EPA Headquarters and at the Regional offices. A future release of ICIS will completely replace PCS and will integrate that information with Federal actions already in the system. ICIS also has the capability to track other activities that support compliance and enforcement programs, including incident tracking, compliance assistance, and compliance monitoring.

Government Publication Date: Apr 13, 2024

Drycleaner Facilities:**FED DRYCLEANERS**

A list of drycleaner facilities from Enforcement and Compliance History Online (ECHO) data as made available by the U.S. Environmental Protection Agency (EPA), sourced from the ECHO Exporter file. The EPA tracks facilities that possess NAIC and SIC codes that classify businesses as drycleaner establishments.

Government Publication Date: May 5, 2024

Delisted Drycleaner Facilities:**DELISTED FED DRY**

List of sites removed from the list of Drycleaner Facilities (sites in the EPA's Integrated Compliance Information System (ICIS) with NAIC or SIC codes identifying the business as a drycleaner establishment).

Government Publication Date: May 5, 2024

Formerly Used Defense Sites:**FUDS**

Formerly Used Defense Sites (FUDS) are properties that were formerly owned by, leased to, or otherwise possessed by and under the jurisdiction of the Secretary of Defense prior to October 1986, where the Department of Defense (DOD) is responsible for an environmental restoration. The FUDS Annual Report to Congress (ARC) is published by the U.S. Army Corps of Engineers (USACE). This data is compiled from the USACE's Geospatial FUDS data layers and Homeland Infrastructure Foundation-Level Data (HIFLD) FUDS dataset which applies to the Fiscal Year 2021 FUDS Inventory.

Government Publication Date: May 15, 2023

FUDS Munitions Response Sites:**FUDS MRS**

Boundaries of Munitions Response Sites (MRS), published with the Formerly Used Defense Sites (FUDS) Annual Report to Congress (ARC) by the U.S. Army Corps of Engineers (USACE). An MRS is a discrete location within a Munitions response area (MRA) that is known to require a munitions response. An MRA means any area on a defense site that is known or suspected to contain unexploded ordnance (UXO), discarded military munitions (DMM), or munitions constituents (MC). This data is compiled from the USACE's Geospatial MRS data layers and Homeland Infrastructure Foundation-Level Data (HIFLD) MRS dataset.

Government Publication Date: May 15, 2023

Former Military Nike Missile Sites:**FORMER NIKE**

This information was taken from report DRXTH-AS-IA-83A016 (Historical Overview of the Nike Missile System, 12/1984) which was performed by Environmental Science and Engineering, Inc. for the U.S. Army Toxic and Hazardous Materials Agency Assessment Division. The Nike system was deployed between 1954 and the mid-1970's. Among the substances used or stored on Nike sites were liquid missile fuel (JP-4); starter fluids (UDKH, aniline, and furfuryl alcohol); oxidizer (IRFNA); hydrocarbons (motor oil, hydraulic fluid, diesel fuel, gasoline, heating oil); solvents (carbon tetrachloride, trichloroethylene, trichloroethane, stoddard solvent); and battery electrolyte. The quantities of material a disposed of and procedures for disposal are not documented in published reports. Virtually all information concerning the potential for contamination at Nike sites is confined to personnel who were assigned to Nike sites. During deactivation most hardware was shipped to depot-level supply points. There were reportedly instances where excess materials were disposed of on or near the site itself at closure. There was reportedly no routine site decontamination.

Government Publication Date: Dec 2, 1984

PHMSA Pipeline Safety Flagged Incidents:**PIPELINE INCIDENT**

This list of flagged pipeline incidents is made available by the U.S. Department of Transportation (US DOT) Pipeline and Hazardous Materials Safety Administration (PHMSA). PHMSA regulations require incident and accident reports for five different pipeline system types. Accidents reported on hazardous liquid gravity lines (§195.13) and reporting-regulated-only hazardous liquid gathering lines (§195.15) and incidents reported on Type R gas gathering (§192.8(c)) are not included in the flagged incident file data.

Government Publication Date: May 6, 2024

Material Licensing Tracking System (MLTS):

MLTS

A list of sites that store radioactive material subject to the Nuclear Regulatory Commission (NRC) licensing requirements. This list is maintained by the NRC. As of September 2016, the NRC no longer releases location information for sites. Site locations were last received in July 2016.

Government Publication Date: May 11, 2021

Historic Material Licensing Tracking System (MLTS) sites:

HIST MLTS

A historic list of sites that have inactive licenses and/or removed from the Material Licensing Tracking System (MLTS). In some cases, a site is removed from the MLTS when the state becomes an "Agreement State". An Agreement State is a State that has signed an agreement with the Nuclear Regulatory Commission (NRC) authorizing the State to regulate certain uses of radioactive materials within the State.

Government Publication Date: Jan 31, 2010

Mines Master Index File:

MINES

The Master Index File (MIF) is provided by the United States Department of Labor, Mine Safety and Health Administration (MSHA). This file, which was originally created in the 1970's, contained many Mine-IDs that were invalid. MSHA removes invalid IDs from the MIF upon discovery. MSHA applicable data includes the following: all Coal and Metal/Non-Metal mines under MSHA's jurisdiction since 1/1/1970; mine addresses for all mines in the database except for Abandoned mines prior to 1998 from MSHA's legacy system (addresses may or may not correspond with the physical location of the mine itself); violations that have been assessed penalties as a result of MSHA inspections beginning on 1/1/2000; and violations issued as a result of MSHA inspections conducted beginning on 1/1/2000.

Government Publication Date: Feb 5, 2024

Surface Mining Control and Reclamation Act Sites:

SMCRA

This inventory of land and water impacted by past mining (primarily legacy coal mining operations) is maintained by the U.S. Department of the Interior's Office of Surface Mining Reclamation and Enforcement (OSMRE), as it provides information needed to implement the Surface Mining Control and Reclamation Act of 1977 (SMCRA). This inventory contains information on the type and extent of Abandoned Mine Land (AML) Problems, as well as information on the cost associated with the reclamation of those problems. The data is based upon field surveys by State, Tribal, and OSMRE program officials. It is dynamic to the extent that it is modified as new problems are identified and existing problems are reclaimed. Disclaimer: Per the OSMRE, States and tribes who enter their data into e-AMLIS (AML Inventory System) may truncate their latitude and longitude so the precise location of usually dangerous AMLs is not revealed in an effort to protect the public from searching for these AMLs, most of which are on private property. If more precise location information is needed, please contact the applicable state/tribe of interest.

Government Publication Date: May 20, 2024

Mineral Resource Data System:

MRDS

The Mineral Resource Data System (MRDS) is a collection of reports describing metallic and nonmetallic mineral resources throughout the world. Included are deposit name, location, commodity, deposit description, geologic characteristics, production, reserves, resources, and references. This database contains the records previously provided in the Mineral Resource Data System (MRDS) of USGS and the Mineral Availability System/Mineral Industry Locator System (MAS/MILS) originated in the U.S. Bureau of Mines, which is now part of USGS. The USGS has ceased systematic updates of the MRDS database with their focus more recently on deposits of critical minerals while providing a well-documented baseline of historical mine locations from USGS topographic maps.

Government Publication Date: Mar 15, 2016

DOE Legacy Management Sites:

LM SITES

The U.S. Department of Energy (DOE) Office of Legacy Management (LM) currently manages radioactive and chemical waste, environmental contamination, and hazardous material at over 100 sites across the U.S. The LM manages sites with diverse regulatory drivers (statutes or programs that direct cleanup and management requirements at DOE sites) or as part of internal DOE or congressionally-recognized programs, such as but not limited to: Formerly Utilized Sites Remedial Action Program (FUSRAP), Uranium Mill Tailings Radiation Control Act (UMTRCA Title I, Title II), Comprehensive Environmental Response, Compensation, and Liability Act (CERCLA), Resource Conservation and Recovery Act (RCRA), Decontamination and Decommissioning (D&D), Nuclear Waste Policy Act (NWPA). This site listing includes data exported from the DOE Office of LM's Geospatial Environmental Mapping System (GEMS). GEMS Data disclaimer: The DOE Office of LM makes no representation or warranty, expressed or implied, regarding the use, accuracy, availability, or completeness of the data presented herein.

Government Publication Date: Dec 12, 2023

Alternative Fueling Stations:

ALT FUELS

This list of alternative fueling stations is sourced from the Alternative Fuels Data Center (AFDC). The U.S. Department of Energy's Office of Energy Efficiency & Renewable Energy launched the AFDC in 1991 as a repository for alternative fuel vehicle performance data, which provides a wealth of information and data on alternative and renewable fuels, advanced vehicles, fuel-saving strategies, and emerging transportation technologies. The data includes Biodiesel (B20 and above), Compressed Natural Gas (CNG), Electric, Ethanol (E85), Hydrogen, Liquefied Natural Gas (LNG), Propane (LPG), and Renewable Diesel (R20 and above) fuel type locations.

Government Publication Date: Aug 29, 2024

Superfunds Consent Decrees:

CONSENT DECREES

This list of Superfund consent decrees is provided by the Department of Justice, Environment & Natural Resources Division (ENRD) through a Freedom of Information Act (FOIA) applicable file. This listing includes Cases filed since 2010 limited to the following: Consent Decrees for CERCLA or Superfund Sites filed and/or as proposed within the ENRD's Case Management System (CMS); and applicable ENRD's Environmental Defense Section (EDS) CERCLA Cases with "Consent" in History Note. CMS may not reflect the latest developments in a case, nor can the agency guarantee the accuracy of the data. ENRD Disclaimer: Congress excluded three discrete categories of law enforcement and national security records from the requirements of the FOIA; response is limited to those records that are subject to the requirements of the FOIA; however, this should not be taken as an indication that excluded records do, or do not, exist.

Government Publication Date: Jun 26, 2024

Air Facility System:

AFS

This EPA retired Air Facility System (AFS) dataset contains emissions, compliance, and enforcement data on stationary sources of air pollution. Regulated sources cover a wide spectrum; from large industrial facilities to relatively small operations such as dry cleaners. AFS does not contain data on facilities that are solely asbestos demolition and/or renovation contractors, or landfills. ECHO Clean Air Act data from AFS are frozen and reflect data as of October 17, 2014; the EPA retired this system for Clean Air Act stationary sources and transitioned to ICIS-Air.

Government Publication Date: Oct 17, 2014

Registered Pesticide Establishments:

SSTS

This national list of active EPA-registered foreign and domestic pesticide and/or device-producing establishments is based on data from the Section Seven Tracking System (SSTS). The Federal Insecticide, Fungicide, and Rodenticide Act (FIFRA) Section 7 requires that each producing establishment must place its EPA establishment number on the label or immediate container of each pesticide, active ingredient or device produced. An EPA establishment number on a pesticide product label identifies the EPA registered location where the product was produced. The list of establishments is made available by the U.S. Environmental Protection Agency (EPA).

Government Publication Date: Feb 29, 2024

Polychlorinated Biphenyl (PCB) Transformers:

PCBT

Locations of Transformers Containing Polychlorinated Biphenyls (PCBs) registered with the United States Environmental Protection Agency. PCB transformer owners must register their transformer(s) with EPA. Although not required, PCB transformer owners who have removed and properly disposed of a registered PCB transformer may notify EPA to have their PCB transformer de-registered. Data made available by EPA.

Government Publication Date: Oct 15, 2019

Polychlorinated Biphenyl (PCB) Notifiers:

PCB

Facilities included in the national list of facilities that have notified the United States Environmental Protection Agency (EPA) of Polychlorinated Biphenyl (PCB) activities. Any company or person storing, transporting or disposing of PCBs or conducting PCB research and development must notify the EPA and receive an identification number.

Government Publication Date: May 23, 2024

Power Plants:

POWER PLANTS

This list of power plants is provided by the U.S. Energy Information Administration (EIA). The listing includes operable electric generating plants in the United States by energy source, originating from the EIA-860, Annual Electric Generator Report; EIA-860M, Monthly Update to the Annual Electric Generator Report; and EIA-923, Power Plant Operations Report. It includes all operable plants by energy source with a combined nameplate capacity of 1 megawatt or more that are operating, are on standby, or out of service for short- or long-term.

Government Publication Date: Apr 15, 2024

State

Dry Cleaner Remediation Program Prioritization List:

PRIORITY CLEAN

The Texas Commission on Environmental Quality (TCEQ) implements environmental standards for dry cleaners. The Dry Cleaner Remediation Program (DCRP) establishes a prioritization list of dry cleaner sites and administers the Dry Cleaning Remediation fund to assist with remediation of contamination caused by dry cleaning solvents. Includes prioritized sites identified under the DCRP, as well as sites closed under the DCRP.

Government Publication Date: Sep 30, 2024

Registered Dry Cleaning Facilities:

DRYCLEANERS

The Texas Commission of Environment Quality (TCEQ) maintains a statewide registration list of current dry cleaners.

Government Publication Date: Nov 25, 2024

Delisted Drycleaning Facility List:

DELISTED DRYCLEANERS

A list of sites which have been removed from the list of dry cleaning facilities registered with the Texas Commission of Environment Quality (TCEQ). Sites are removed when they are no longer used as dry cleaning facilities.

Government Publication Date: Nov 25, 2024

Affected Property Assessment Reports:

APAR

List of sites for which an Affected Property Assessment Report has been submitted to the Texas Commission on Environmental Quality (TCEQ). An APAR is required when a person is addressing a release of COCs under 30 TAC Chapter 350, the Texas Risk Reduction Program (TRRP). The purpose of the APAR is to document all relevant affected property information to identify all release sources and chemicals of concern (COCs), determine the extent of all COCs, identify all transport/exposure pathways, and to determine if any response actions are necessary.

Government Publication Date: Oct 30, 2024

Spills Database:

SPILLS

List of Spills reported to Emergency Response Division of the Texas Commission on Environmental Quality (TCEQ).

Government Publication Date: Oct 21, 2024

Industrial and Hazardous Waste Sites with Corrective Actions:

IHW CORR ACTION

This list of active and inactive Industrial and Hazardous Waste Sites with Corrective Actions is made available by the Texas Commission of Environmental Quality (TCEQ). The mission of TCEQ's Industrial and Hazardous Waste Corrective Action Program (IHWCA) is to oversee the cleanup of sites contaminated from industrial and municipal hazardous and industrial nonhazardous wastes.

Government Publication Date: Sep 25, 2024

Per- and Polyfluoroalkyl Substances (PFAS):

PFAS

A list of sites from the Central Registry and ARTS databases where Per- and Polyfluoroalkyl substances (PFAS) containing materials may be of concern. This list is made available by the Remediation Division of the Texas Commission on Environmental Quality (TCEQ).

Government Publication Date: Sep 25, 2024

Land Application Permits:

LAND APPL

Texas Land Application Permits are a requirement from the Texas Commission on Environmental Quality for any domestic facility that disposes of treated effluent by land application such as surface irrigation, evaporation, drainfields or subsurface land application.

Government Publication Date: Dec 17, 2024

Notice of Violation:

NOV

List of sites that have been sent a Notice of Violation (NOV) by the Texas Commission on Environmental Quality (TCEQ) Office of Compliance and Enforcement. A Notice of Violation is sent out when a site falls out of compliance and has a prescribed time period to return to compliance.

Government Publication Date: Apr 5, 2024

Notices of Enforcement:

NOE

Listing of investigations resulting in a Notice of Enforcement (NOE), made available by the Texas Commission on Environmental Quality, Office of Compliance & Enforcement. Multiple violations may be due to identified noncompliance with different regulatory requirements (citations).

Government Publication Date: Dec 30, 2024

Environmental Liens Listing:

LIENS

List of sites/facilities against which the Texas Commission on Environmental Quality (TCEQ) has placed liens to recover cleanup costs associated with Federal or State Superfund cleanup activities.

Government Publication Date: Sep 13, 2024

Court Orders & Administrative Orders:

ORD

List of sites that have been sent an Administrative Order or Court Order by the Texas Commission on Environmental Quality (TCEQ) Office of Compliance and Enforcement.

Government Publication Date: Oct 2, 2024

Inactive RCRA and Non-RCRA Facilities:[HIST RCRA NONRCRA](#)

A list of inactive or no longer registered Resource Conservation and Recovery Act (RCRA) and non-RCRA facilities, provided by the Texas Commission on Environmental Quality (TCEQ). This list includes both hazardous and non-hazardous waste generators, transporters, and receivers. If an unregistered/inactive industrial site generates less than 220 pounds of hazardous or Class 1 industrial waste, it does not have to notify or report to the TCEQ.

Government Publication Date: Aug 29, 2024

Recycle Texas Online Program:[RTOL](#)

A list of recycling facilities under the Recycle Texas Online service/program made available by the Texas Commission of Environmental Quality (TCEQ). This program allowed facilities to self-report and post their own company/facility information. This program is no longer maintained and these data will not be updated.

Government Publication Date: Oct 10, 2011

Underground Injection Control:[UIC](#)

List of underground injection control (UIC) permits in the Texas Commission on Environmental Quality (TCEQ) Central Registry database. Includes Class I, Class III, Class IV, Class 5, and non permitted UICs; does not include injection wells regulated by the Railroad Commission of Texas.

Government Publication Date: Jul 22, 2024

Industrial and Hazardous Waste - Generators:[IHW GENERATOR](#)

List of active, inactive, and post-closure Industrial and Hazardous Waste Generator Facilities permitted by or registered with the Texas Commission on Environmental Quality (TCEQ) under the Texas Administrative Code (TAC) Title 30 Chapter 335.

Government Publication Date: Dec 3, 2024

Industrial and Hazardous Waste - Transporters:[IHW TRANSPORT](#)

List of active, inactive, and post-closure Industrial and Hazardous Waste Transporter Facilities permitted by or registered with the Texas Commission on Environmental Quality (TCEQ) under the Texas Administrative Code (TAC) Title 30 Chapter 335.

Government Publication Date: Dec 3, 2024

Point Source Emissions Inventory:[EMISSIONS](#)

A list of Texas Commission on Environmental Quality (TCEQ) Point Source Emissions Inventory sites. The Point Source Emissions Inventory is an annual survey of chemical plants, refineries, electric utility plants and other industrial sites that meet the reporting criteria in the TCEQ emissions inventory rule (30 TAC §101.10 Exit the TCEQ).

Government Publication Date: Dec 31, 2023

Tier 2 Report:[TIER 2](#)

Historical listing of facilities in Texas that store hazardous chemicals and are required to report them under the Emergency Planning and Community Right-to-Know Act (EPCRA) of 1986. This data was provided by the Department of State Health Services (DSHS) and contains facility reports for the 2005 through the 2012 calendar years. Since 2012, agencies are unable to release this listing, as Tier II information is confidential under Texas Government Code Chapter 418, the Texas Disaster Act (TDA). Site specific inquiries can be made to the Texas Commission on Environmental Quality Tier II Chemical Reporting Division.

Government Publication Date: Dec 31, 2012

Edwards Aquifer Permits:[EDWARDS AQUIFER](#)

Listing of Edwards Aquifer permits made available by the Texas Commission on Environmental Quality (TCEQ). The Edwards Aquifer is home to diverse fauna and is a drinking water source for the city of San Antonio and surrounding central Texas communities. Before building on the recharge, transition, or contributing zones of the Edwards Aquifer, a plan must first be reviewed and approved by the TCEQ Edwards Aquifer Protection Program.

Government Publication Date: Jul 18, 2024

Tribal

No Tribal additional environmental record sources available for this State.

County

No County additional environmental record sources available for this State.

Definitions

Database Descriptions: This section provides a detailed explanation for each database including: source, information available, time coverage, and acronyms used. They are listed in alphabetic order.

Detail Report: This is the section of the report which provides the most detail for each individual record. Records are summarized by location, starting with the project property followed by records in closest proximity.

Distance: The distance value is the distance between plotted points, not necessarily the distance between the sites' boundaries. All values are an approximation.

Direction: The direction value is the compass direction of the site in respect to the project property and/or center point of the report.

Elevation: The elevation value is taken from the location at which the records for the site address have been plotted. All values are an approximation. Source: Google Elevation API.

Executive Summary: This portion of the report is divided into 3 sections:

'Report Summary'- Displays a chart indicating how many records fall on the project property and, within the report search radii.

'Site Report Summary'-Project Property'- This section lists all the records which fall on the project property. For more details, see the 'Detail Report' section.

'Site Report Summary-Surrounding Properties'- This section summarizes all records on adjacent properties, listing them in order of proximity from the project property. For more details, see the 'Detail Report' section.

Map Key: The map key number is assigned according to closest proximity from the project property. Map Key numbers always start at #1. The project property will always have a map key of '1' if records are available. If there is a number in brackets beside the main number, this will indicate the number of records on that specific property. If there is no number in brackets, there is only one record for that property.

The symbol and colour used indicates 'elevation': the red inverted triangle will dictate 'ERIS Sites with Lower Elevation', the yellow triangle will dictate 'ERIS Sites with Higher Elevation' and the orange square will dictate 'ERIS Sites with Same Elevation.'

Unplottables: These are records that could not be mapped due to various reasons, including limited geographic information. These records may or may not be in your study area, and are included as reference.



11555 Clay Road Suite #100
Houston, TX 77043
P (713) 690-8989
F (713) 690-2055
Terracon.com

City of Houston
Department of Health & Human Services
7411 Park Place
Houston, Texas 77087

Ph.: 832.393.5695
Fax: 832.393.5724
Email: valerie.rivers@houstontx.gov

Attention: Valerie Rivers

Terracon is currently conducting an Environmental Site Assessment (ESA) on a property located in **Houston**. I would like to request via the Freedom of Information Act and the Texas Open Records Act records pertaining to the following facility:

- **10701 Todd Street**
Houston, Texas 77055
Key Map: N/A
Project No. 92257097

Specific information pertaining to environmental health related complaints, and/or notices of violations recorded during inspections on or immediately adjacent to this site would be helpful in Terracon's evaluation.

Terracon acknowledges there may be processing costs associated with this search for which we will be responsible. **Please call me at (713) 690-8989 prior to copying any information**, so we may ascertain an approximate cost or to set an appointment to review the files (if possible). Written response can be faxed to **(713) 690-2055**. Thank you for your timeliness in this matter.

Sincerely,

Melinda C. Feild
Administrative Staff I
Environmental Services Department
Melinda.Feild@terracon.com



11555 Clay Road Suite #100
Houston, TX 77043
P (713) 690-8989
F (713) 690-2055
Terracon.com

City of Houston
Fire Marshal
500 Jefferson, Ste. 1600
Houston, TX 77002

Ph.: 832.394.6900

Attention: HazMat Team

Terracon is currently conducting an Environmental Site Assessment (ESA) on a property located in **Houston**. I would like to request via the Freedom of Information Act and the Texas Open Records Act records pertaining to the following facility:

**10701 Todd Street
Houston, Texas 77055
Key Map: N / A
Project No. 92257097**

Specific information pertaining to any hazardous material responses, fire investigations, complaints, and/or notices of violations recorded during inspections on or immediately adjacent to this site would be helpful in Terracon's evaluation.

Terracon acknowledges there may be processing costs associated with this search for which we will be responsible. **Please call me at (713) 690-8989 prior to copying any information**, so we may ascertain an approximate cost or to set an appointment to review the files (if possible). Written response can be faxed to **(713) 690-2055**. Thank you for your timeliness in this matter.

Sincerely,

Melinda Feild
Administrative Staff I
Environmental Services Department
houston.esa@terracon.com



11555 Clay Road Suite #100
Houston, TX 77043

P (713) 690-8989

F (713) 690-2055

Terracon.com

City of Houston
Building Department
Houston, TX 77002

Attention: Building Department

Terracon is currently conducting an Environmental Site Assessment (ESA) on a property located in **Houston**. I would like to request via the Freedom of Information Act and the Texas Open Records Act records pertaining to the following facility:

10701 Todd Street
Houston, Texas 77055
Key Map: N/A
Project No. 92257097

Specific information pertaining to any hazardous material responses, fire investigations, complaints, and/or notices of violations recorded during inspections on or immediately adjacent to this site would be helpful in Terracon's evaluation.

Terracon acknowledges there may be processing costs associated with this search for which we will be responsible. **Please call me at (713) 690-8989 prior to copying any information**, so we may ascertain an approximate cost or to set an appointment to review the files (if possible). Written response can be faxed to **(713) 690-2055**. Thank you for your timeliness in this matter.

Sincerely,

Melinda Feild

Administrative Staff I

Environmental Services Department

houston.esa@terracon.com



**Public Works & Engineering
Building Inspections
Street Segment Summary Sheet**

Project Summary for Project 06088927
Address: 10701 TODD RD 77055
Occupant:
Subdivision Name: - - - -

Project Number: 06088927 **Project Status:** Active **FCC Code:** **Value Basis:**
Building Category: B
Project Description: NOTICE OF VIOLATIONS

Permit Type	Permit Description	Permit Status	Hold Status	Plan Approval	Project Status	Inspection Status	Fee Status	Permit Fee
fe	Inspection Reprt	Active		No Plan Review		No Fee		.00



Public Works & Engineering Building Inspections Street Segment Summary Sheet

Project Summary for Project 01016641**Address:** 10701 TODD ST 77055**Occupant:** *WASTE MANAGEMENT OF TEXAS, INC.**Subdivision Name:** J FLOWERS ABST 269 040-042-130-001-0170 F1

Project Number: 01016641 Project Status: Active FCC Code: YN10 Value Basis: S
 Building Category: O
 Project Description: N1 NON ILLUM 2FACE 1POLE 8X4X18 WASTE MANAGEMENT 3200

Permit Type	Permit Description	Permit Status	Hold Status	Plan Approval	Project Status	Inspection Status	Fee Status	Permit Fee
GB	Sign Renewal	Active		No Plan Review		Paid		115.99
GD	Sign Descript	Active		No Plan Review		Fees		119.21
GI	SIGN SITE INSP	Active		No Plan Review	Cancel	Paid		89.00
GO	SIGN OPERATING	Active		No Plan Review	Approved	Paid		18.78
GC	SIGN CONSTRUCT	Final		No Plan Review	Approved	Paid		45.00
G4	SIGN RENEWAL 4	Active		No Plan Review		Paid		23.78

Project Number: 01048266 Project Status: Active FCC Code: YWN Value Basis: S
 Building Category: O
 Project Description: WARNING NOTICE 10 DAYS UNPERMITTABLE SIGN V/C

Permit Type	Permit Description	Permit Status	Hold Status	Plan Approval	Project Status	Inspection Status	Fee Status	Permit Fee
GI	SIGN SITE INSP	Active		No Plan Review	Approved	No Fee		.00



Public Works & Engineering Building Inspections Street Segment Summary Sheet

Project Number: 04058617 **Project Status:** Active **FCC Code:** **Value Basis:**
Building Category: B
Project Description: F7/K1/H3

Permit Type	Permit Description	Permit Status	Hold Status	Plan Approval	Project Status	Inspection Status	Fee Status	Permit Fee
f7	FC STRG&USE GE	Active		No Plan Review		Paid		379.43
a4	ACCESS GATES	Active		No Plan Review		Paid		266.80
h3	HT WK OPNS-REN	Active		No Plan Review		Paid		262.68
k1	KEY/FIRE BOXES	Active		No Plan Review		Paid		266.80

Project Number: 04059018 **Project Status:** Final **FCC Code:** 022 **Value Basis:** R
Building Category: B
Project Description: OCC REPORT/OFFICE BUILDING 72 CODE

Permit Type	Permit Description	Permit Status	Hold Status	Plan Approval	Project Status	Inspection Status	Fee Status	Permit Fee
CO	CERT OF OCCUP.	Final	I	No Plan Review	Approved	Paid		5.00
OB	B2 1 STORY	Final	I	No Plan Review	Approved	Paid		300.00
OE	OCC-ELECTRICAL	Final	I	No Plan Review	Approved	Paid		17.00
OP	OCC-PLUMBING	Final	I	No Plan Review	Approved	Paid		17.00
RS	Reinspection Fee	Void		No Plan Review		No Fee		5.00

Project Number: 05004256 **Project Status:** Active **FCC Code:** **Value Basis:**
Building Category: O
Project Description: DUMPSTER PERMIT

Permit Type	Permit Description	Permit Status	Hold Status	Plan Approval	Project Status	Inspection Status	Fee Status	Permit Fee
UB	C/W STORE BILL	Active		No Plan Review		Paid		192.98



Public Works & Engineering Building Inspections Street Segment Summary Sheet

UD	C/W STORE CNRL	Active	No Plan Review	Fees	192.98
U6	C/W STORAGE	Active	No Plan Review	Fees	85.00

Project Number: 06028992 Project Status: Final FCC Code: 023 Value Basis: T
 Building Category: B
 Project Description: COMM PLUMBING PERMIT

Permit Type	Permit Description	Permit Status	Hold Status	Plan Approval	Project Status	Inspection Status	Fee Status	Permit Fee
12	Plumbing Pmt	Final		No Plan Review	Approved	Paid		52.00

Project Number: 06046578 Project Status: Final FCC Code: 023 Value Basis: T
 Building Category: B
 Project Description: COMM ELECTRICAL PERMIT

Permit Type	Permit Description	Permit Status	Hold Status	Plan Approval	Project Status	Inspection Status	Fee Status	Permit Fee
11	Electrical Pmt	Final		No Plan Review	Approved	Paid		37.00

Project Number: 06078285 Project Status: Final FCC Code: 022 Value Basis: R
 Building Category: B
 Project Description: REPLACE OF OIL/WATER SEPARATOR UNIT 2003 IBC 1-1-5-B-B

Permit Type	Permit Description	Permit Status	Hold Status	Plan Approval	Project Status	Inspection Status	Fee Status	Permit Fee
13	Building Pmt	Final		PIRev. Required	Approved	Paid		78.00
GE	General Hold	Active		No Plan Review		No Fee		.00
PX	Plan Review Fee	Active		No Plan Review		Paid		45.00
12	Plumbing Pmt	Final		No Plan Review	Approved	Paid		60.00



Public Works & Engineering Building Inspections Street Segment Summary Sheet

Project Number: 06108486 **Project Status:** Final **FCC Code:** 023 **Value Basis:** T
Building Category: 3
Project Description: RESIDENTIAL HVAC PERMIT

Permit Type	Permit Description	Permit Status	Hold Status	Plan Approval	Project Status	Inspection Status	Fee Status	Permit Fee
14	HVAC Permit	Final		No Plan Review	Approved	Paid		45.00

Project Number: 07099678 **Project Status:** Final **FCC Code:** 020 **Value Basis:** N
Building Category: B
Project Description: NEW DIESEL GENERATOR W/ 455 GALLON INSTALLATION 2003 IBC

Permit Type	Permit Description	Permit Status	Hold Status	Plan Approval	Project Status	Inspection Status	Fee Status	Permit Fee
13	Building Pmt	Final		PlRev. Required	Approved	Paid		62.00
GE	General Hold	Final		No Plan Review		No Fee		.00
PX	Plan Review Fee	Final		No Plan Review		Paid		45.00
11	Electrical Pmt	Final		No Plan Review	Approved	Paid		163.00

Project Number: 11039509 **Project Status:** Final **FCC Code:** 023 **Value Basis:** T
Building Category: B
Project Description: COMMERCIAL MECHANICAL PERMIT

Permit Type	Permit Description	Permit Status	Hold Status	Plan Approval	Project Status	Inspection Status	Fee Status	Permit Fee
14	HVAC Permit	Final		No Plan Review	Approved	Paid		137.84



Public Works & Engineering Building Inspections Street Segment Summary Sheet

Project Number: 14105114 Project Status: Inactive FCC Code: 022 Value Basis: R
Building Category: B
Project Description: COMMERCIAL PARKING LOT REPAIRS

Permit Type	Permit Description	Permit Status	Hold Status	Plan Approval	Project Status	Inspection Status	Fee Status	Permit Fee
13	Building Pmt	Void		No Plan Review		No Fee		.00
GE	General Hold	Active		No Plan Review		No Fee		.00
SV	PAVING PERMIT	Active		No Plan Review		Paid		101.67

Project Number: 18113391 Project Status: Active FCC Code: Value Basis:
Building Category:
Project Description: Risk based inspection 884 / 1

Permit Type	Permit Description	Permit Status	Hold Status	Plan Approval	Project Status	Inspection Status	Fee Status	Permit Fee
fe	Inspection Reprt	Active		No Plan Review		No Fee		.00

Project Number: 20115462 Project Status: Inactive FCC Code: 023 Value Basis: T
Building Category: B
Project Description: COMMERCIAL PLUMBING PERMIT

Permit Type	Permit Description	Permit Status	Hold Status	Plan Approval	Project Status	Inspection Status	Fee Status	Permit Fee
12	Plumbing Pmt	Active		No Plan Review		Paid		115.79



Public Works & Engineering Building Inspections Street Segment Summary Sheet

Project Number: 91026435 **Project Status:** Inactive **FCC Code:** 018 **Value Basis:** N
Building Category: B
Project Description: NEW TRUCK WASH BLDG 1-1-5MB-B1-N 10000

Permit Type	Permit Description	Permit Status	Hold Status	Plan Approval	Project Status	Inspection Status	Fee Status	Permit Fee
13	Building Pmt	Active		No Plan Review		Fees		57.80
UH	UNIVERSAL HOLD	Cancel		No Plan Review		No Fee		.00
12	Plumbing Pmt	Active		No Plan Review		No Fee		.00
FF	DEVEL-REVIEW	Active		No Plan Review		Fees		25.00
CC	CRT/COMPLIANCE	Active		No Plan Review		Fees		50.00

Project Number: 92006832 **Project Status:** Final **FCC Code:** 020 **Value Basis:** N
Building Category: O
Project Description: TRUCK PARKING LOT ADDITION (OIL TRAP) 10000

Permit Type	Permit Description	Permit Status	Hold Status	Plan Approval	Project Status	Inspection Status	Fee Status	Permit Fee
13	Building Pmt	Cancel		PlRev. Required		No Fee		.00
UH	UNIVERSAL HOLD	Cancel		PlRev. Required		No Fee		.00
S9	Plan Review Fee	Final		No Plan Review	Approved	Paid		35.00
12	Plumbing Pmt	Final		No Plan Review	Approved	Paid		65.00

Project Number: 92012638 **Project Status:** Final **FCC Code:** 023 **Value Basis:** T
Building Category: B
Project Description: PLUMBING PERMIT

Permit Type	Permit Description	Permit Status	Hold Status	Plan Approval	Project Status	Inspection Status	Fee Status	Permit Fee
12	Plumbing Pmt	Final		No Plan Review	Approved	Paid		15.00



Public Works & Engineering Building Inspections Street Segment Summary Sheet

Project Number: 92021671 Project Status: Final FCC Code: 010 Value Basis: N
Building Category: B
Project Description: PLUMBING PLAN CHECK FOR PROJ #91026435

Permit Type	Permit Description	Permit Status	Hold Status	Plan Approval	Project Status	Inspection Status	Fee Status	Permit Fee
12 S9	Plumbing Pmt Plan Review Fee	Cancel Final		No Plan Review No Plan Review	Approved	No Fee Paid		.00 35.00

Project Number: 93006904 Project Status: Final FCC Code: 023 Value Basis: T
Building Category: 3
Project Description: GAS TEST/PLBG. PERMIT

Permit Type	Permit Description	Permit Status	Hold Status	Plan Approval	Project Status	Inspection Status	Fee Status	Permit Fee
12	Plumbing Pmt	Final		No Plan Review	Approved	Paid		33.00

Project Number: 93038984 Project Status: Final FCC Code: 022 Value Basis: R
Building Category: B
Project Description: RESURFACE EXIST DRIVEWAY 6000

Permit Type	Permit Description	Permit Status	Hold Status	Plan Approval	Project Status	Inspection Status	Fee Status	Permit Fee
13 UH	Building Pmt UNIVERSAL HOLD	Cancel Cancel		No Plan Review No Plan Review	Approved	No Fee No Fee		.00 .00
15	Sidewalk,DW,PV	Final		No Plan Review		Paid		30.00
FF	DEVEL-REVIEW	Final		No Plan Review		Paid		25.00



Public Works & Engineering Building Inspections Street Segment Summary Sheet

Project Number: 94014174 Project Status: Final FCC Code: 023 Value Basis: T
Building Category: B
Project Description: COMMERCIAL ELECTRICAL PERMIT

Permit Type	Permit Description	Permit Status	Hold Status	Plan Approval	Project Status	Inspection Status	Fee Status	Permit Fee
11	Electrical Pmt	Final		No Plan Review	Approved	Paid		37.00
12	Plumbing Pmt	Final		No Plan Review	Approved	Paid		15.00
P1	*P1*ADD-PL-PMT	Final		No Plan Review	Approved	Paid		25.00
P2	*P2*ADD-PL-PMT	Final		No Plan Review	Approved	Paid		50.00

Project Number: 94021077 Project Status: Final FCC Code: 023 Value Basis: T
Building Category: 1
Project Description: APT ELEC PERMIT FOR 207,208/148 SR/DAVID DILORETO

Permit Type	Permit Description	Permit Status	Hold Status	Plan Approval	Project Status	Inspection Status	Fee Status	Permit Fee
11	Electrical Pmt	Final		No Plan Review	Approved	Paid		45.00

Project Number: 94035999 Project Status: Final FCC Code: 023 Value Basis: T
Building Category: B
Project Description: PLUMB PERMIT(GAS TEST/COMM)

Permit Type	Permit Description	Permit Status	Hold Status	Plan Approval	Project Status	Inspection Status	Fee Status	Permit Fee
12	Plumbing Pmt	Final		No Plan Review	Approved	Paid		15.00



Public Works & Engineering Building Inspections Street Segment Summary Sheet

Project Number: 94088010 Project Status: Final FCC Code: 023 Value Basis: T
Building Category: B
Project Description: COMMERCIAL ELECT PERMIT

Permit Type	Permit Description	Permit Status	Hold Status	Plan Approval	Project Status	Inspection Status	Fee Status	Permit Fee
11	Electrical Pmt	Final		No Plan Review	Approved	Paid		15.00

Project Number: 94093707 Project Status: Final FCC Code: 023 Value Basis: T
Building Category: B
Project Description: COMM ELEC PERMIT

Permit Type	Permit Description	Permit Status	Hold Status	Plan Approval	Project Status	Inspection Status	Fee Status	Permit Fee
11	Electrical Pmt	Final		No Plan Review	Approved	Paid		20.00

Project Summary for Project 04059021

Address: 10701 TODD ST A 77055

Occupant: *WASTE MANAGEMENT OF TEXAS, INC.

Subdivision Name: - - - -

Project Number: 04059021 Project Status: Final FCC Code: 022 Value Basis: R
Building Category: B
Project Description: OCC REPORT/MAINTENANCE SHOP FOR WM VEHICLES 72 CODE

Permit Type	Permit Description	Permit Status	Hold Status	Plan Approval	Project Status	Inspection Status	Fee Status	Permit Fee
CO	CERT OF OCCUP.	Final	I	No Plan Review	Approved	Paid		5.00
O1	OCCUPANCY INSP	Final	I	No Plan Review	Approved	Paid		300.00

Program: to0002ap

Run Date/Time:02/12/2025 11:49:02



**Public Works & Engineering
Building Inspections
Street Segment Summary Sheet**

OE	OCC-ELECTRICAL	Final	I	No Plan Review	Approved	Paid	45.00
OP	OCC-PLUMBING	Final	I	No Plan Review	Approved	Paid	45.00



**Public Works & Engineering
Building Inspections
Project Comments**

Dept	Insp Type	Entered	Comment	Entered By
10701 TODD RD 77055				
Project: 06088927 Use: NOTICE OF VIOLATIONS				
150	fe1	10/16/06	THERE WERE NO VIOLATIONS NOTED AT THIS TIME	9F9
10701 TODD ST 77055				
Project: 01016641 Use: N1 NON ILLUM 2FACE 1POLE 8X4X18 WASTE MANAGEMENT 3200				
900		02/21/01	SITE APPROVED CALLED SPARKLE SIGNS AND TALKED TO WOODIE TO	908
900		02/21/01	PERMIT WALL SIGNS AND REMOVE FENCE SIGNS.	908
 Project: 01048266 Use: WARNING NOTICE 10 DAYS UNPERMITTABLE SIGN V/C				
900		05/04/01	MGR CALLED AND I GRANTED HIM AN EXTENTION UNTIL 5-18-01	913
 Project: 04058617 Use: F7/K1/H3				
190		06/21/13	permit mailed	F68
190		07/19/12	permit mailed	F38
190		04/04/12	Permit mailed	F38
150	a4o	06/30/11	FACILITY HAS THREE GATES.	8FK
150	k1o	06/30/11	THREE KEY BOX - ONE EACH GATE W/ FAIL SAFE BOX	8FK
150	k1o	05/17/11	REPAIRS TO MAIN 9-1-1 BOX AND FAIL SAFE UNIT	8FK
150	a4o	05/17/11	REPAIRS TO MAIN 9-1-1 BOX AND FAIL SAFE UNIT	8FK
520		02/28/11	permit mailed 2/28/11 f7,k1	F0B
520		07/07/10	permit mailed 7/7/10	F68



**Public Works & Engineering
Building Inspections
Project Comments**

Dept	Insp Type	Entered	Comment	Entered By
10701	TODD ST	77055		
520		06/21/10	mailed out 6/21/2010	LCJ
520		04/30/10	customer received permit 4/30/2010	CLY
520		04/30/10	customer received permit 4/30/2010	CLY
150		04/16/10	***FACILITY IS A TIER 2***	8FC
150		04/16/10	(PCG) ISSUED 15 DAY NOTICE OF VIOLATION. DEL. NOV TO BILLY AINSWORTH	8FC
150		04/16/10	(PCG) ISSUED 15 DAY NOTICE OF VIOLATION. DEL. NOV TO BILLY AINSWORTH	8FC
520		04/07/10	mail fire bill 04/07/2010 2nd notice	JLA
520		05/20/09	RENEWAL NOTICE MAILED 05-20-09	SAS
520		03/04/09	MAILED RENEWAL 03/04/2009	DR
520		01/22/09	PERMIT MAILED 1/22/09	F68
520		12/19/08	mailed renewal 12/19/2008	DR
520		07/31/08	PAYMENT RECEIVED PERMIT MAILED OUT 7-31-08	MP
150	h3v	06/18/08	PENDING H3 PERMIT	FF7
150	k1v	06/18/08	PAID	FF7
520		06/05/08	renewal notice mail out 6/5/08	SMI
520		03/07/08	permit mailed 3/7/08	F0B
190		02/20/08	RENEWAL MAILED	F38
520	PRN	02/12/08	PMT RCV'D 02/12/08 , MAILED PERMIT.	FF3
190		01/11/08	RENEWAL MAILED	F38
150	f7v	10/25/07	PERMIT PAID 09/25/2007	8F2
520		08/06/07	CUSTOMER REC PERMIT ON 8/6/07	F68
520		07/27/07	send back h1 & m3 admn fee short 07/27/07	F0B
190	k1v	06/04/07	NO PMT REC, NO RESPONSE, RENEWAL ISSUED 3/10/07	F61
190	f7v	05/29/07	NO PMT REC, NO RESPONSE, RENEWAL ISSUED 1/25/07	F61
190	k1v	09/20/06	PMT REC'D 9/20/06 FOR PAST DUE RENEWAL	F06
190		09/20/06	GAVE CUSTOMER PERMIT; WALK-IN	F06



**Public Works & Engineering
Building Inspections
Project Comments**

Dept	Insp Type	Entered	Comment	Entered By
10701 TODD ST 77055				
190		09/20/06	GAVE CUSTOMER PERMIT; WALK-IN	F06
190	k1v	09/12/06	NO PMT REC/NO RESPONSE/RENEWAL ISSUED 3/10/06	F61
190	PRN	07/27/06	PAYMENT REC'D 7/27/06	F38
190	PRN	07/27/06	PAYMENT REC'D 7/27/06	F38
190	PRN	07/11/05	PAYMENT REC'D 07/05/05	F38
 Project: 04059018 Use: OCC REPORT/OFFICE BUILDING 72 CODE				
400		05/31/05	C.O. PRINTED. N/A 5-B-B	MH
400		05/31/05	CO PU BY HEATHER LEHRAMANN	MB
400	OPF	05/20/05	1) PLUMBING OK FOR FINAL.	281
400	OPF	05/18/05	PLUMBING FINAL REJECTED. TEST GUAGE STICKING. RE-TEST GAS.	284
400	OPF	05/18/05	PAY RE-INSPECTION FEE.	284
400	OEF	05/10/05		262
400	OEF	05/06/05	LABEL BRANCH CIRCUITS, THEN CALL TO CONFIRM	262
600		05/04/05	EXTENDED TO 06/15/05.	252
400	OBA	03/16/05	HVAC APPROVED FOR O/C.	267
600		01/17/05	OPEN FNL LTR TO OCPT AND SHARON WILSON	I13
 Project: 05004256 Use: DUMPSTER PERMIT				
750		01/31/17	PROCESSED PERMIT REQUEST..RESP. CHRIS HICKMAN...MAILED PERMIT..GL	U41
750		01/19/16	MAILED PERMIT - RESP PERSON: CHRIS HICKMAN	U40
750		01/15/15	MAILED PERMT;RESP PERS,CHRIS HICKMAN ..FM	U44
750		01/08/14	MAILED PERMIT - RESP PERSON: CHRIS HICKMAN	U40
750		01/07/13	PROCESS APPL & MAILED PERMT;RESP PERS,CHRIS HICKMAN ..FM	U44



**Public Works & Engineering
Building Inspections
Project Comments**

Dept	Insp Type	Entered	Comment	Entered By
10701 TODD ST 77055				
750		01/12/12	PROCESS APPL & MAILED PERMT;RESP PERS,CHRIS HICKMAN ..MF	U44
750		01/13/11	PROCESSED PERMIT REQUEST..RESP. KENNETH NAPUTI...MAILED PERMIT..GL	U41
750		01/20/10	PROCESSED PERMIT REQUEST..RESP. DAN RICHARDO...MAILED PERMIT...GL	U41
750		12/19/08	PROCESSED PERMIT REQUEST...RESP. DAN RICHARDS...MAILED PERMIT...GL	U41
750	U61	12/27/07	DUMPSTER PERMIT SOLD	U40
750		12/27/07	PROCESSED RENEWAL & MAILED PERMIT (RESP PERSON: HEATHER LEHRMANN)	U40
750	U61	12/15/06	PERMIT RENEWED	U41
750		12/15/06	PROCESSED RENEWAL STMNT...RESP. HEATHER LEHRMANN...MAILED PERMIT...GL	U41
750		02/06/06	process app mailed permit...tj	U15
750		01/11/05	no nf, pymt processed, permit mailed	U15
 Project: 06028992 Use: COMM PLUMBING PERMIT				
520	PRN	04/10/06	NO ST CUT APPROVED	DG
 Project: 06046578 Use: COMM ELECTRICAL PERMIT				
410	11F	03/26/07	RECONNECT 4-4/0 EM # 277	123
600		10/09/06	OPEN FNL LTR TO OCPT AND DONALD ALTON TREADWELL	113
 Project: 06078285 Use: REPLACE OF OIL/WATER SEPARATOR UNIT 2003 IBC 1-1-5-B-B				
430	13F	02/01/07		EM
430	13F	01/09/07	ENG.LTR.REQ.FOR BEAMS AND SLAB	337
430	PRN	10/05/06	Engineer of record: Timothy J. Talaga #93853	307
330	PRN	09/20/06	Additional permits required-plumb.	386



**Public Works & Engineering
Building Inspections
Project Comments**

Dept	Insp Type	Entered	Comment	Entered By
10701 TODD ST 77055				
330		09/20/06	Replacement of oil/water separator.(Replacement of equipment)	386
330		09/20/06	Cost/\$23,000.00 2003 IBC 1-1-5-B-B.	386
330		09/20/06	Not in a flood prone area.(665)	386
 Project: 06108486 Use: RESIDENTIAL HVAC PERMIT				
440	14F	12/28/06	1) 4" DUCT IS NOT ATTACHED TO EXHAUST FAN. 2) CONNECTIONS NEED TO HAVE	408
440	14F	12/28/06	TAPE AND A MECHANICAL FASTENER.	408
 Project: 07099678 Use: NEW DIESEL GENERATOR W/ 455 GALLON INSTALLATION 2003 IBC				
410	11F	03/24/08	Add/load em # 277	123
330	PRN	12/20/07	NEW DIESEL GENERATOR 455 GALLON INSTALLATION 2003 IBC	375
330	PRN	12/20/07	Additional permits Electrical	375
330	PRN	12/20/07	Engineer of Record Bret W. Jones # 63105	375
330		11/15/07	NEW DIESEL GENERATOR INSTALLATION	375
 Project: 14105114 Use: COMMERCIAL PARKING LOT REPAIRS				
330	PRN	10/01/14	COMMERCIAL PARKING LOT REPAIRS.	357
330	PRN	10/01/14	CUT AND PATCH.	357
330	PRN	10/01/14	NO CHANGE TO EXISTING IMPERVIOUS COVER OR DRAINAGE PATTERN.	357
330	PRN	10/01/14	PROJECT NOT IN FLOOD PLAIN PER GIMS.	357



**Public Works & Engineering
Building Inspections
Project Comments**

Dept	Insp Type	Entered	Comment	Entered By
10701 TODD ST 77055				
Project: 91026435 Use: NEW TRUCK WASH BLDG 1-1-5MB-B1-N 10000				
330	PRN	12/03/91	SADDITIONAL PERMITS REQUIRED:PLUMB .SEPARATE PLANS AND	362
330	PRN	12/03/91	PERMIT REQUIRED FOR ERECTION OF METAL BLDG	362
210	123	11/22/91	1.5"MTR.REQ,D.FOR FINAL,OR SEPARATION FOR TRUCK WASH BLDG.	102
250	PRN	10/08/91	LATERAL SANITARY SEWER PERMIT REQ'D FOR 6" LINE CROSSING	SSS
250	PRN	10/08/91	TODD ST. CONTACT LLOYD WATSON AT WASTEWATER COUNTER.	SSS
250	PRN	10/08/91	ENSURE NO SITE {STORM} DRAINAGE TO DISCHARGE TO SANITARY	SSS
250	PRN	10/08/91	SEWER VIA TRUCK WASH DRAIN AND PLACE RAISED CURBBING	SSS
250	PRN	10/08/91	AROUND TRENCH DRAIN TO PREVENT TRUCK WASH RUNOFF FROM	SSS
250	PRN	10/08/91	DRAINING PAST DRAIN AND ONTO SITE TO STORM SYSTEM.	SSS
140		10/07/91	PLANNING & DEVELOPMENT: NEEDS APPROVED DEV. PLAT.	PLN
 Project: 92012638 Use: PLUMBING PERMIT				
420	127	02/17/92	NOT READY	227
 Project: 94014174 Use: COMMERCIAL ELECTRICAL PERMIT				
410	11F	09/08/94	ADDED LOAD EM 445	108
410	11F	09/06/94	WHAT WAS DONE EM 445	108
520	PRN	04/19/94	ALFRED BELKNAP #17834	DB
420	P1F	04/18/94	NEED PERMIT ON 8 UNIT HTRS	209
420	122	03/01/94	NO VENT ON W.H.	203
420	122	02/25/94	LEAK	215
520	PRN	02/21/94	DAVID DILORETO #445	DB



**Public Works & Engineering
Building Inspections
Project Comments**

Dept	Insp Type	Entered	Comment	Entered By
10701	TODD ST	77055		
Project: 94021077 Use: APT ELEC PERMIT FOR 207,208/148 SR/DAVID DILORETO				
410	118	03/21/94	RECONNECT 4-400 PARRALLEL. EM-445	125
510	PRN	03/21/94	REC CUT IN #021077	VC
Project: 94035999 Use: PLUMB PERMIT(GAS TEST/COMM)				
520	PRN	04/27/94	ALFRED P BELKNAP,JR 17834 PM	600
Project: 94088010 Use: COMMERCIAL ELECT PERMIT				
410	11F	10/13/94	ADDED LOAD EM 445	108
520	PRN	09/22/94	DAVID DILORETO EM 445	JLW
Project: 94093707 Use: COMM ELEC PERMIT				
410	118	10/13/94	RECC 4-3/0 PARALELL EM 445	108
510	PRN	10/13/94	REC CUT IN #093707	VC
510	PRN	10/11/94	DAVID DILORETTO EM 445	AS

10701 TODD ST A 77055



**Public Works & Engineering
Building Inspections
Project Comments**

Dept	Insp Type	Entered	Comment	Entered By
10701 TODD ST A 77055				
Project: 04059021 Use: OCC REPORT/MAINTENANCE SHOP FOR WM WEHICLES 72 CODE				
400		02/06/07	LSA C.O. PU BY LEHRMANN, HEATHER CHRISTINE	JR
400	OPF	02/01/07	GREASE TRAP WITH ZONES 04059021 AND GAS	258
400	O1A	02/01/07	PLUMBING PERMIT BOUGHT FOR GAS	258
400	GEF	02/01/07	#258 -- C/O PRINTED	258
400	OPF	01/24/07	PROVIDE A PLUMBING PERMIT TO BE APPROVED THRU ZONES FOR THE OIL SEPARATOR	283
400	OPF	01/24/07	PROVIDE A GAS TEST AND ZONES APPROVAL OF SEPARATOR FOR OCCUPANCY PLUMBING	283
400		11/27/06	PERMIT CALLED FOR IN A/C REPORT WAS FOR GAS VALVE (BY PLB)	257
400		11/27/06	11/01/06 , #266 INSPECTED A/C . OK FOR CO BUT NO PMT	257
400		11/27/06	BOUGHT.SINCE PMT WAS FOR GAS VALVE BY PLBR, NO A/C PMT IS	257
400		11/27/06	REQD. CAN BE APPROVED AS SOON AS PLBG OK.	257
400	O1A	11/02/06	CALL HEATHER 281-793-6754. NO PERMIT WAS BOUGH	266
400	O1A	11/01/06	CALL HEATHER 281-793-6754.	257
400	O1S	10/31/06	ISTALL EGRESS LIGHTING,HANDRAIL NOT TO CODE	274
400	GEF	10/31/06	not ready for inspection	276
400	OPF	10/16/06	AFTER PROJECT 6078285 IS FINALED AND CLEAN OUT CAP IS	280
400	OPF	10/16/06	INSTALLED THEN OP IS READY TO FINAL (NEEDS FINAL PLUMBING	280
400	OPF	10/16/06	INSPECTION) LEFT RED TAG THAT STORM SEWER CANNOT DUMP IN TO	280
400	OPF	10/16/06	THE SANITARY SEWER WITH PLUMBER, CHURCH SERVICES.	280
600		09/21/06	EXTENDED TO 09/30/06 TO GET PERMITS BOUGHT. IF BOUGHT BY	252
600		09/21/06	THEN, AN ADDITIONAL 30 DAYS WILL BE GRANTED.	252
600		07/11/05	OPEN FNL LTR TO OCPT AND SHARON WILSON	113
600		01/17/05	OPEN FNL LTR TO OCPT AND SHARON WILSON	113



**Public Works & Engineering
Building Inspections
Project Comments**

Dept	Insp Type	Entered	Comment
10701	TODD ST A	77055	

**Entered
By**

APPENDIX E

CREDENTIALS

Blake M. Harvey

Staff Scientist

Professional Experience

Mr. Harvey has over 5 years of experience in environmental services and currently serves as a Staff Scientist for the Phase I Environmental Site Assessment (ESA) team in Terracon's Houston, Texas office. He is responsible for conducting ESAs and managing client communications for the Houston ESA team. Mr. Harvey is a designated Environmental Professional (as defined by the AAI Final Rule/ASTM E 1527-13). As a result of his experience, Mr. Harvey has acquired a strong understanding of facility operating systems and is proficient in a diversity of environmental practices service.

Mr. Harvey has performed and managed hundreds of ESAs for industrial, commercial, and residential properties throughout Houston and the surrounding areas. This process includes conducting site reconnaissance, interpreting regulatory database reports, and obtaining and reviewing historical resources including interviews, aerial photographs, topographic maps, historical city directories, and Sanborn fire insurance maps. The ESAs also include extensive knowledge and identification of distinctive features associated with Recognized Environmental Conditions (RECs).

In addition to Phase I ESAs, Mr. Harvey has also provided assistance on various Phase II ESAs, Limited Environmental Compliance Assessments (LECAs), and Cultural Resources/Archaeological Investigations.

Project Experience

Former and Current Oil/Gas Exploration Sites – Texas

Performed Phase I ESAs on numerous sites that had operated with numerous oil and/or gas wells and associated tank batteries and disposal and/or mud pits. The Phase I ESAs were conducted consistent with the procedures included in ASTM E 1527-13. Review of regulatory agency files and/or previous environmental reports was conducted as part of several of the Phase I ESAs.

Stormwater Drainage Improvements – Texas

Performed several Phase I ESAs on various roadways, subdivisions, drainage channels, and detention basins throughout the greater Houston area that have been selected for improvement of inadequate stormwater drainage capacities to mitigate flooding from increasingly severe weather events. The Phase I ESA was conducted in order to identify RECs to protect the client from liability and potential exposure to environmental hazards during redevelopment of the inadequate stormwater drainage infrastructure. Project duties undertaken included project initiation, site reconnaissance, analysis of historical and regulatory data, identification of environmental hazards, and preparation of the report.

Independent School Districts – Texas

Performed numerous Phase I ESAs on various properties for proposed development by independent school districts in numerous counties in the Houston area, including Brazoria, Fort Bend, Galveston, Harris, Montgomery, and Orange Counties. Several of the ESAs led to additional environmental work, including limited subsurface investigations, wetland delineations, and Cultural Resources assessments.

Education

Bachelor of Science,
Geography (Geographic Water
Resource Studies),
Texas State University, 2017

Work History

Terracon Consultants, Inc.,
Staff Scientist, 2020-Present;
Environmental Field Scientist,
August 2017-2019



Downtown City Blocks – Houston, Texas

Assisted on several Phase I ESAs on City of Houston Blocks in the downtown business district that were developed with high-rise office buildings, retail buildings, and/or parking garages. The sites and surrounding properties had been developed back to the 1890s and were listed within numerous databases. Review of regulatory agency files associated with numerous investigations conducted on the sites and the surrounding properties was conducted as part of the Phase I ESAs.

Texas Department of Housing & Community Affairs (TDHCA) Projects

Performed Phase I ESAs on several properties that had a planned development as multi-family housing community. The Phase I ESAs were performed according to the TDHCA Environmental Site Assessment Rules and Guidelines.

Large Scale Solar Power Infrastructure Projects – Dayton, Texas

Performed several Phase I ESAs for the planned and on-going development of a large solar farm on an approximate 474-acre tract of agricultural land. Project duties included analysis of historical aerial photographs, regulatory reports, and county records as well as conducting client and owner interviews for production of a final report.

Second Source Transmission Line – Houston, Texas

Collaborated on a Phase 1 ESA for West Harris County Regional Water Authority on a 35-mile long proposed water supply pipeline easement. Project duties included site reconnaissance, hazard analysis, and recording field observations.

Fort Harrison VA – Helena, Montana

Performed an expedited bulk asbestos survey on eleven on-site residential structures at Fort Harrison in Helena, Montana as part of an eight-person team of environmental scientists and asbestos inspectors. Project duties included data entry, man-lift operation, and sample identification / classification.

Jessica Kemp

ESA Group Manager

Professional Experience

Ms. Kemp has over 10 years of experience in environmental services and currently serves as the Environmental Site Assessment (ESA) Manager in Terracon's Houston, Texas office. She is responsible for coordinating ESAs, client communications, and project management for the Houston area. Ms. Kemp is a designated Environmental Professional (as defined by the AAI Final Rule/ASTM E 1527-21). As a result of her experience, Ms. Kemp has acquired a strong understanding of facility operating systems and is proficient in a diversity of environmental services, including ESAs and asbestos consulting services.

Ms. Kemp has performed and managed hundreds of ESAs for industrial, commercial, and residential properties throughout the Houston and the surrounding area. This process includes site reconnaissance, ordering regulatory database reports and obtaining and reviewing historical resources including interviews, aerial photographs, topographic maps, historical city directories, and Sanborn fire insurance maps. The ESAs also include extensive knowledge and identification of distinctive features associated with recognized environmental conditions.

Ms. Kemp has also performed bulk asbestos sampling in numerous facilities to satisfy state and federal regulations for public, commercial, and industrial buildings in Texas. In addition, Ms. Kemp has provided assistance on Phase II ESAs, industrial and construction Storm Water Pollution Prevention Plans (SWPPP), and Spill Prevention, Control, and Countermeasures (SPCC).

Project Experience

Bulk Storage Terminal - Channelview, Texas

Performed a Phase I ESA for a petroleum bulk storage terminal in Channelview, Texas. The site had been in operation as a bulk storage terminal for 35 years and had been listed within several regulatory databases, including the Industrial and Hazardous Waste (IHW) Corrective Action (IHWCA), Spills, Emergency Response Notification System (ERNS), Voluntary Cleanup Program (VCP), Municipal Setting Designation (MSD), State Institutional/Engineering Control (SIEC), and leaking petroleum storage tank (LPST) databases. Review of regulatory agency files and previous reports associated with numerous on-site investigations was conducted as part of the Phase I ESA.

City of Houston Projects – Houston, Texas

Performed several Phase I ESAs on sites that were formerly used as gasoline and/or service stations for the City of Houston as part of the Brownfield Redevelopment Program.

Performed SPCC site reconnaissance at numerous fleet maintenance facilities in the City of Houston and prepared SPCCs or letters where SPCCs were not applicable.

Education

Bachelor of Science,
Geography (Environmental
and Resource Studies),
Texas State University, 2011

Registrations/ Certifications

Texas Department of State
Health Services, Asbestos
Inspector, License No. 603563

Work History

Terracon, ESA Group
Manager, 2021-Present;
Project Scientist, June 2021-
2021; Senior Staff Scientist,
2016-2021; Staff Scientist,
2015-2016; Staff Professional,
April 2014-2015

Phase Engineering, Inc.,
Environmental Technical
Writer,

February 2012-April 2014

Chemical Plant – Port Neches, Texas

Performed a Phase I ESA for a 160-acre chemical plant, including the terminal, barge dock, and rail rack, in Port Neches, Texas. The site had been in operation as a chemical plant for over 70 years and had been listed within several regulatory databases, including the Superfund Enterprise Management System (SEMS), SEMS Archived Site Inventory (SEMSARCH), IHWCA, Spills, ERNS, Affected Property Assessment Report (APAR), and LPST databases. Review of regulatory agency files and previous reports associated with numerous on-site investigations was conducted as part of the Phase I ESA.

Downtown City Blocks – Houston, Texas

Performed numerous Phase I ESAs on City of Houston Blocks in the downtown business district that were developed with high-rise office buildings, retail buildings, and/or parking garages. The sites and surrounding properties had been developed back to the 1890s and were listed within numerous databases. Review of regulatory agency files associated with numerous investigations conducted on the sites and the surrounding properties was conducted as part of the Phase I ESAs.

Former and Current Oil/Gas Exploration Sites – Texas

Performed Phase I ESAs on numerous sites that had operated with numerous oil and/or gas wells and associated tank batteries and disposal and/or mud pits. The Phase I ESAs were conducted consistent with the procedures included in ASTM E 1527-13. Review of regulatory agency files and/or previous environmental reports was conducted as part of several of the Phase I ESAs.

Former Chemical Plant – Port Arthur, Texas

Performed a Phase I ESA for a former 42-acre chemical plant in Port Arthur, Texas. The site had operated as chemical plant for over 50 years and had been listed within the IHWCA, APAR, and SEMSARCH databases. Review of regulatory agency files associated with numerous on-site investigations was conducted as part of the Phase I ESA.

Independent School Districts – Texas

Performed Phase I ESAs on several properties for proposed development by independent school districts in numerous counties in the Houston area, including Brazoria, Fort Bend, Galveston, Harris, Montgomery, and Orange Counties. Several of the ESAs led to additional environmental work, including limited subsurface investigations, wetland delineations, and Cultural Resources assessments.

Marine Fuel Oil Terminal Facility – Houston, Texas

Performed a Phase I ESA for a 306-acre marine fuel oil terminal facility in Houston, Texas. The site had been in operation as a terminal for over 40 years and had been listed within the IHWCA, Groundwater Contamination Cases (GWCC), Spills, ERNS, and Comprehensive Environmental Response Compensation & Liability Information System (CERCLIS) databases. Review of regulatory agency files associated with numerous on-site investigations was conducted as part of the Phase I ESA.

Right-of-Way and Drainage Improvement Projects – Harris and Galveston Counties, Texas

Performed several Phase I ESAs along roadways, drainage easements, and bayous in Houston, Katy, League City, and/or Galveston Texas as part of roadway and/or drainage improvement projects. Project duties included project initiation, performance of Phase I ESA site visits, analysis of data, and preparation of the reports.

Texas Department of Housing & Community Affairs (TDHCA) Projects

Performed Phase I ESAs on several properties that had a planned development as multi-family housing community. The Phase I ESAs were performed according to the TDHCA Environmental Site Assessment Rules and Guidelines.