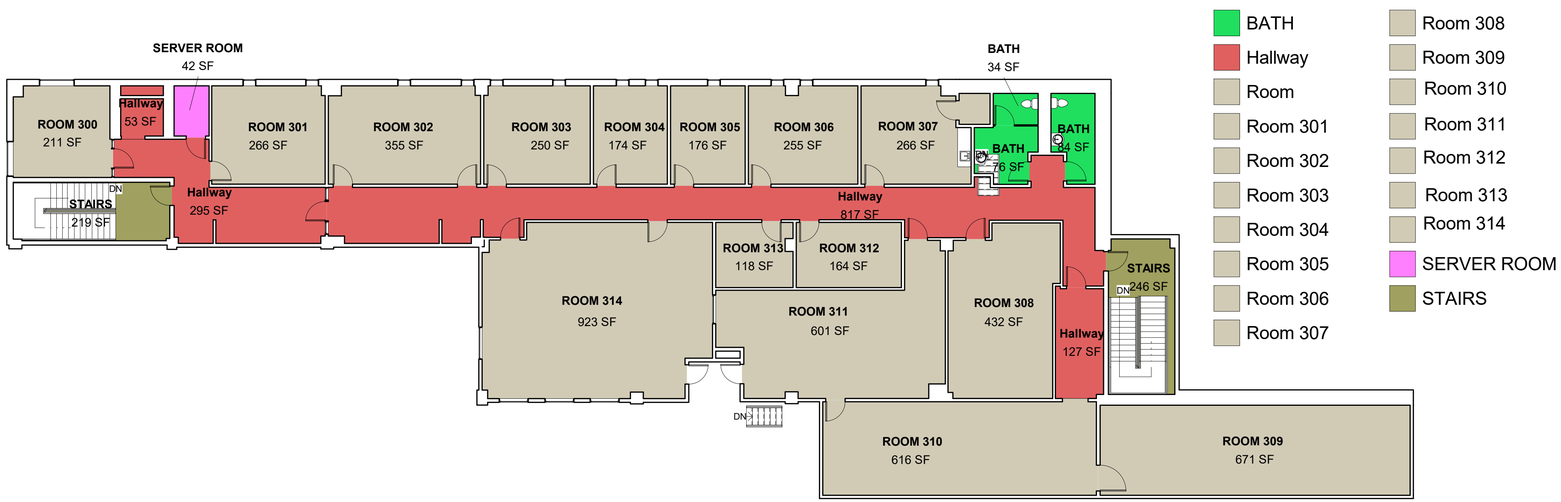

1 Level 2
3/32" = 1'-0"

USABLE AREA = 5518 SF

COMMON AREA = 1904 SF

No.	Description	Date

596 Lewiston Junction

Floor Plan Level - 03

Project number	Project Number
Date	Issue Date
Drawn by	Author
Checked by	Checker

A102

Scale 3/32" = 1'-0"