GENERAL NOTES - FLOOR PLAN

1. "WHITE BOX" INTERIOR; PAINT INTERIOR FACE OF ALL PANELS WHITE UP TO DECK.
2. COLUMNS ARE TO BE PAINTED YELLOW UP TO 12'-0" A.F.F. PAINT REST OF COLUMN PRIMER GRAY UP TO DECK.
3. G.C. TO COORDINATE FINAL GRADES & ADJUST STAIR HEIGHTS AS REQUIRED.
4. FINISH FLOOR HEIGHT @ 100' - 0" = 90.50 MSL.
5. REFER TO SHEET A511 FOR TYPICAL PANEL JOINT & REVEAL DETAILS.
6. IF NO PARTITION TAG DESIGNATION IS PROVIDED, THE PARTITION TYPE IS S3D.
7. PROVIDE BLOCKING FOR WALL MOUNTED TV LOCATION AS NOTED. GC TO COORDINATE EXACT LOCATION WITH OWNER.

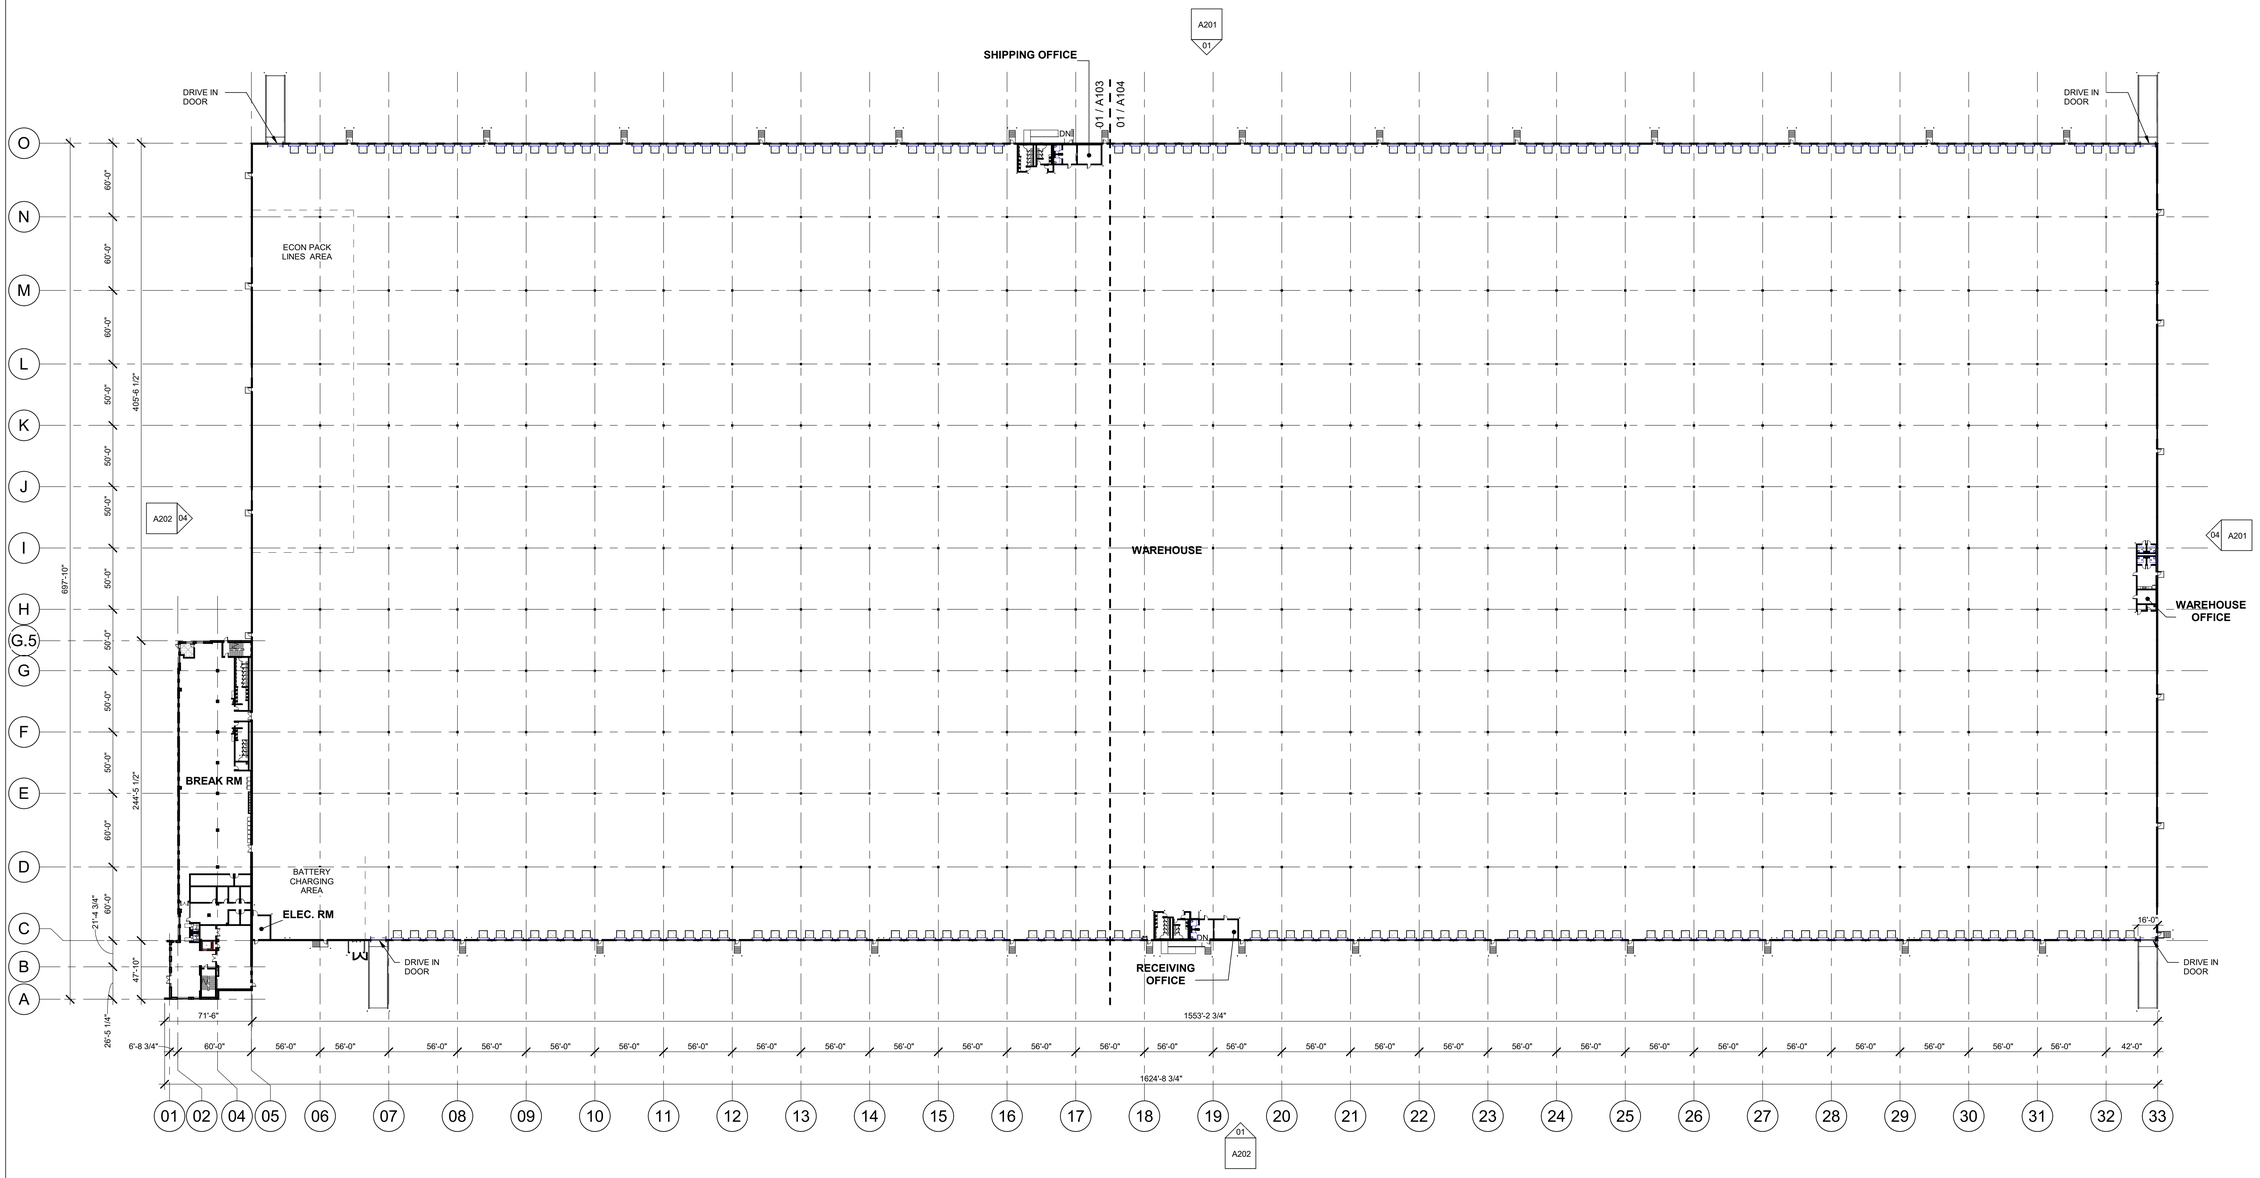

01 LEVEL 1 - OVERALL FLOOR PLAN

1" = 50'-0"

TRUE NORTH

PLAN NORTH

DOWNS DESIGN SOLUTIONS
801 EAST CAMPBELL RD.
CAMPBELL FORUM I STE 800
RICHARDSON, TX 75082
469.498.0808

© 2024 DOWNS DESIGN SOLUTIONS

MAJESTIC REALTY

PEINADO CONSTRUCTION

MASTERBRAND®

MAJESTIC REALTY

9701 S VETERANS BLVD. PHARR, TX. 78577

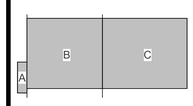

KEY PLAN

REVISION

NO.	DATE	DESCRIPTION
16	Date 16	Revision 16

DRAWN BY: MJC
CHECKED BY: AJV
DDS PRJ. NO: 24.011
ISSUED: 06/28/2024
ISSUE
CONSTRUCTION DOCUMENTS: PERMIT SET

SHEET TITLE

LEVEL 1 - OVERALL FLOOR PLAN

A101

SHEET NUMBER

Autodesk Docs://24.011 Masterbrand BTS/DDS_ARCH_MASTERBRAND BTS_SD_R24.rvt
7/8/2025 4:21:11 PM