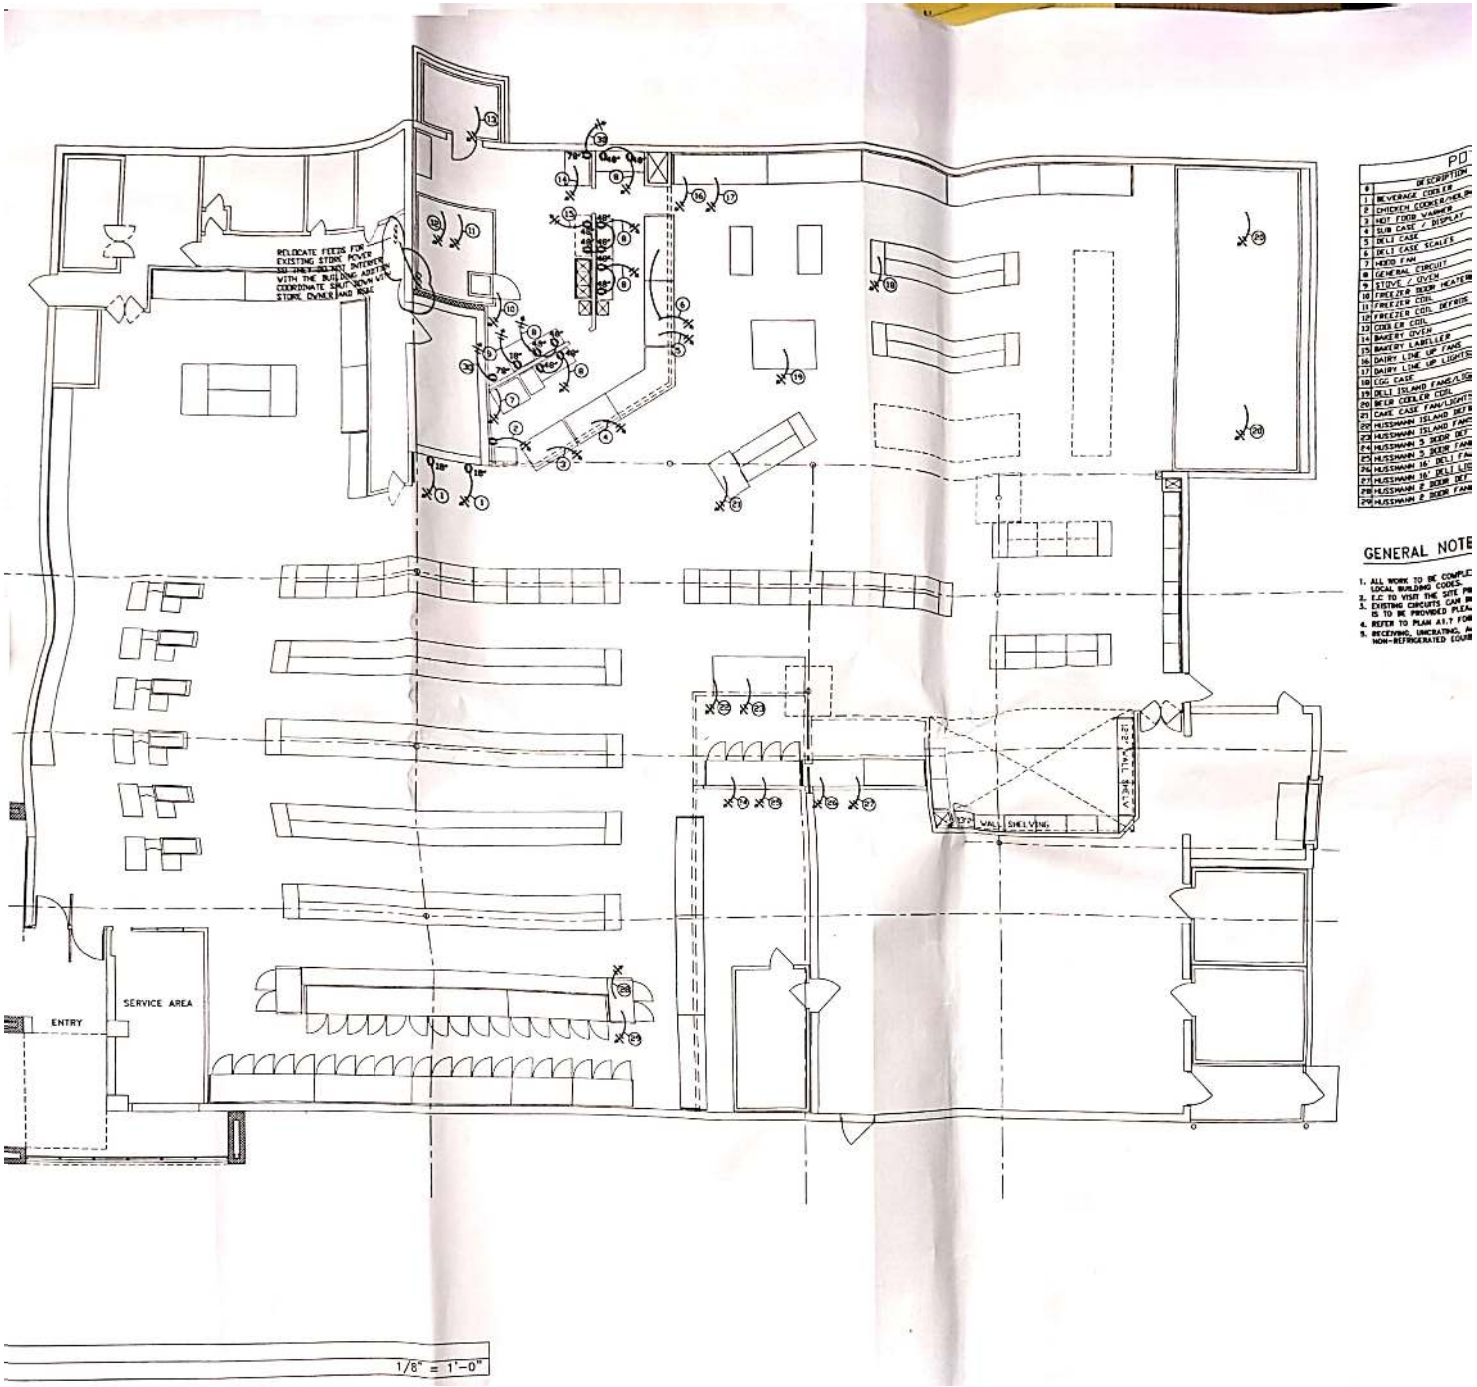

#	DESCRIPTION
1	BEVERAGE COOLER
2	CHICKEN COOKER/HOL
3	HOT FOOD WARMER
4	SUB CASE / DISPLAY
5	DELI CASE
6	DELI CASE SCALES
7	HOOD FAN
8	GENERAL CIRCUIT
9	STOVE / OVEN
10	FREEZER DOOR HEATER
11	FREEZER COIL
12	FREEZER COIL DEFROS
13	COOLER COIL
14	BAKERY OVEN
15	BAKERY LABELLER
16	DAIRY LINE UP FANS
17	DAIRY LINE UP LIGHTS
18	EGG CASE
19	DELI ISLAND FANS/LIGH
20	BEER COOLER COIL
21	CAKE CASE FAN/LIGHTS
22	HUSSMANN ISLAND DEFR
23	HUSSMANN ISLAND FANS
24	HUSSMANN 5 DOOR DEF
25	HUSSMANN 5 DOOR FAN
26	HUSSMANN 16 DELI LIG
27	HUSSMANN 16 DELI DEF
28	HUSSMANN 2 DOOR DEF
29	HUSSMANN 2 DOOR FAN

GENERAL NOTE

1. ALL WORK TO BE COMPLE
LOCAL BUILDING CODES.
2. E.C TO VISIT THE SITE PR
3. EXISTING CIRCUITS CAN BE
IS TO BE PROVIDED PLEA
4. REFER TO PLAN A1.7 FOR
5. RECEIVING, UNCRATING, A
NON-REFRIGERATED EQUIP

CamScanner