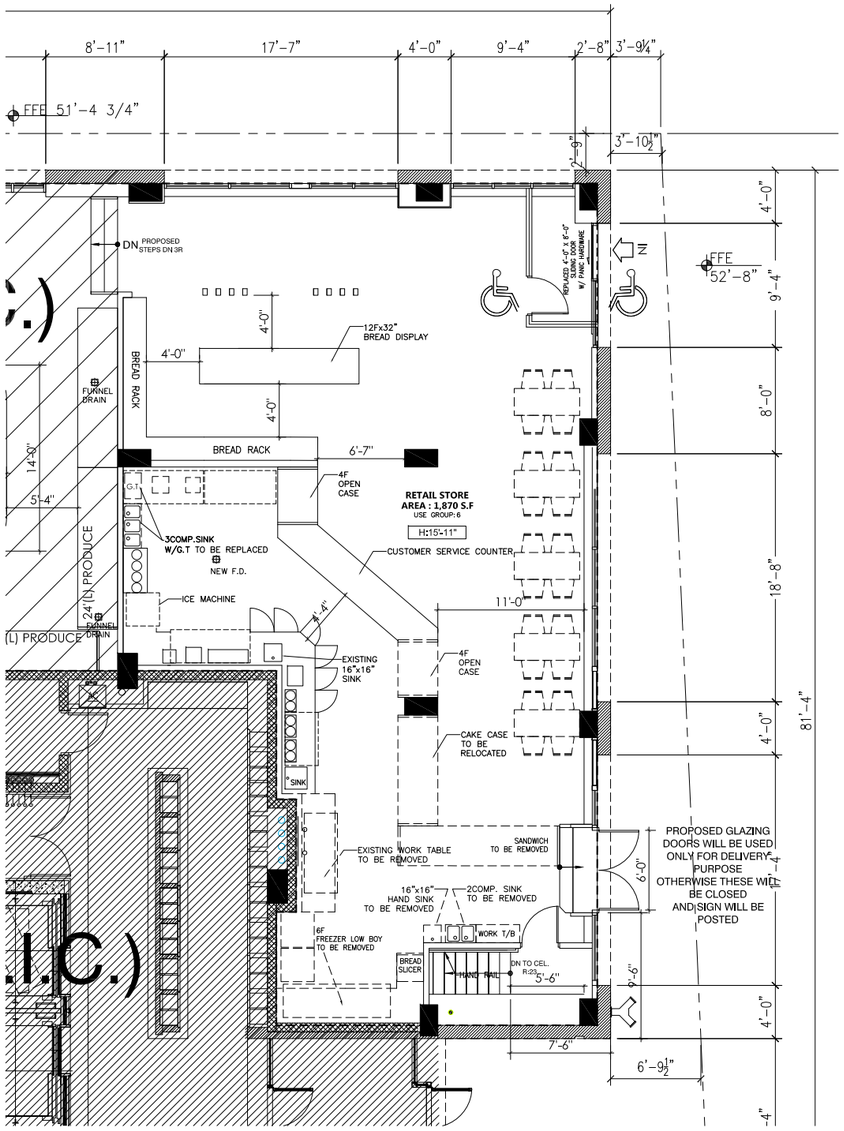

1 A-2 EXISTING 1ST FLOOR PLAN
SCALE : 3/16" = 1'-0"

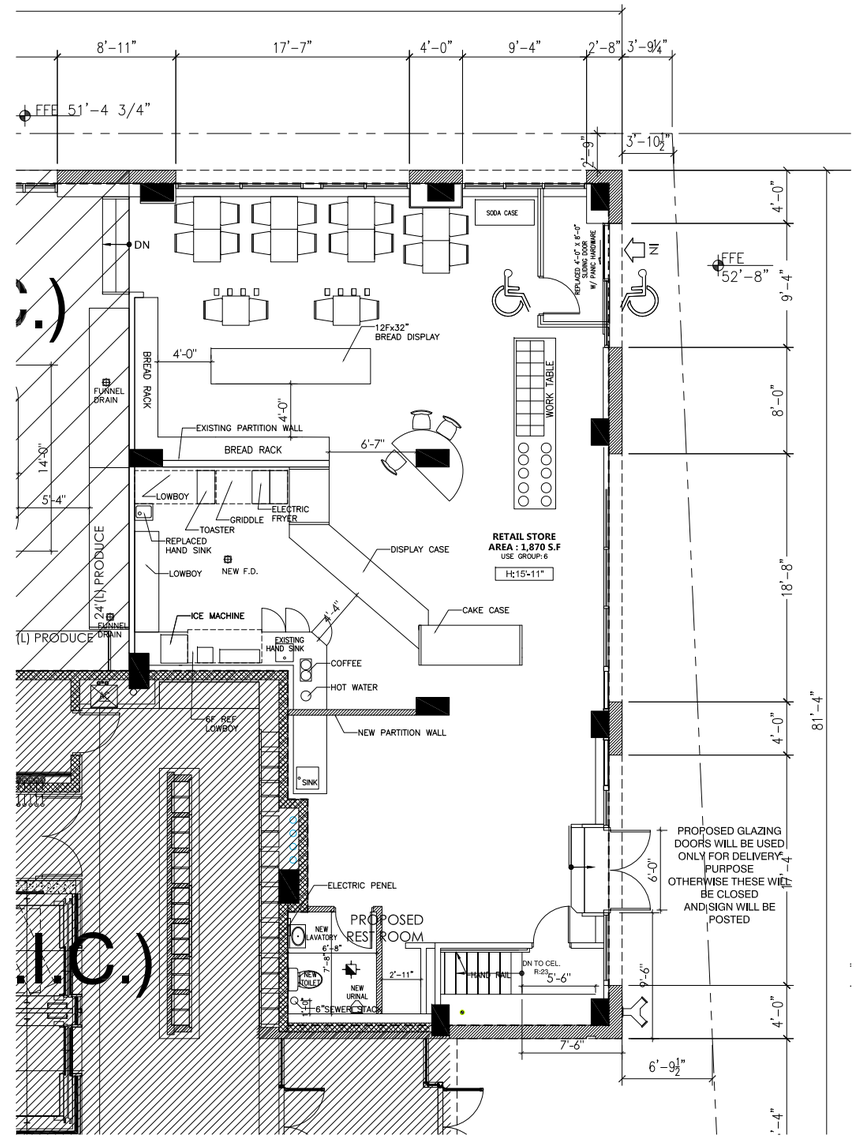

1 A-2 PROPOSED 1ST FLOOR PLAN
SCALE : 3/16" = 1'-0"

Lee

Architecture
Interior Design
Planning

Lee Engineering,P.C.
104-14 Northern Blvd. Corona, NY 11368
Tel.718.429.0181 Fax.718.429.0214
Info@leecru.com

THE PLAN IS APPROVED ONLY FOR THE WORK INDICATED ON THE APPLICATION. ALL OTHER MATTERS SHOWN ARE NOT TO BE RELIED UPON OR TO BE CONSIDERED AS EITHER BEING APPROVED OR IN ACCORDANCE WITH APPLICABLE CODES.

No.	Revision Description	Date

PROJECT

INTERIOR RENOVATION OF COMMERCIAL

PROJECT ADDRESS

37-08 UNION STREET
FLUSHING, NY 11237
BLOCK/LOT : 4978/20

DRAWING TITLE

EXISTING FLOOR PLAN

DATE	01/24/2022
PROJECT NO.	22-003-4
DRAWN BY	MH SUN
CHECKED BY	FRANCIS.H.LEE
DRAWING NO.	A-002.01
SCALE	AS SHOWN

DOB STAMP

SEAL & SIGNATURE

STATE OF NEW YORK · YEON CHAN LEE · 076501 · LICENSED PROFESSIONAL ENGINEER

YEON C. LEE, PE
076501

D.O.B STICKER