GENERAL RCP NOTES:

1. ALL CEILING AND SOFFIT HEIGHTS ARE GIVEN ABOVE FINISHED FLOOR ELEVATION (EL. 0'-0")
2. GENERALLY ONLY CEILING MOUNTED FIXTURES ARE SHOWN ON THIS PLAN. COORDINATE WITH MEP PLANS FOR ADDITIONAL INFORMATION.
3. SOME OR ALL SPRINKLERS MAY NOT BE SHOWN ON THIS PLAN. COORDINATE WITH MEP DRAWINGS FOR ADDITIONAL INFORMATION. SPRINKLER HEADS TO BE CENTERED ON CEILING TILE, TYP.
4. VERIFY LOCATIONS OF ALL CEILING ACCESS PANELS WITH MEP DRAWINGS. COORDINATE LOCATIONS OF PANELS WITH ARCHITECT PRIOR TO INSTALLATION. ACCESS PANEL FIRE RATINGS MUST MATCH CEILING ASSEMBLY FIRE RATINGS.
5. LIGHT FIXTURES, DIFFUSERS, AND SPRINKLER HEADS SHALL BE LOCATED IN THE CENTER OF CEILING PANELS.
6. MECHANICAL DIFFUSERS, LIGHT FIXTURES, ETC., ARE INDICATED ON THE REFLECTED CEILING PLAN FOR LOCATION AND COORDINATION. REFER TO MECHANICAL, PLUMBING, AND ELECTRICAL DRAWINGS FOR ADDITIONAL INFORMATION.
7. IF PROJECT INCLUDES FIRE RATED CEILINGS, LIGHT FIXTURES LOCATED IN RATED CEILING ASSEMBLIES ARE TO BE TENTED OR OTHERWISE RATED TO MATCH THE CEILING.
8. THE CONTRACTOR SHALL PROVIDE AND INSTALL ALL NIGHT LIGHTS, EXIT LIGHTS, AND EMERGENCY LIGHTING AS REQUIRED BY LOCAL CODES AND SPECIFIED PER MANUFACTURER'S INSTALLATION CRITERIA.
9. ALL AIR DIFFUSERS TO BE CO-ORDINATED WITH LIGHTING AND GRID LAYOUT. TYPE OF AIR DIFFUSERS TO BE SUBMITTED TO ARCHITECT.
10. ALL A/C CEILING SUPPLY AND RETURN AIR GRILLES TO BE PAINTED TO MATCH CEILING, UNLESS NOTED OTHERWISE.
11. CONTRACTOR TO PROVIDE SHOP DRAWINGS FOR ARCHITECT APPROVAL OF CEILING RAFT PRIOR TO MANUFACTURE.

LIGHTING FIXTURE LEGEND:

SYMBOL	DESCRIPTION
	GYPSUM BOARD CEILING
	FURDOWN CEILING @ 7' - 6"
	4" RECESSED DOWNLIGHT
	LED HIGH BAY PENDANT LIGHT-TYPE
	75 CFM EXHAUST FAN. QTY: 2
	VANITY LIGHT. QTY: 1
	ILLUMINATED EXIT SIGN
SC	NEAR CEILING SECURITY CAMERA
	4.5" DIRECTIONAL LED POT LIGHT OVER WALL MOUNTED LOGO. QTY: 2

RCP LEGEND

	5/8" GYP. BD. CEILING
	FURDOWN CEILING

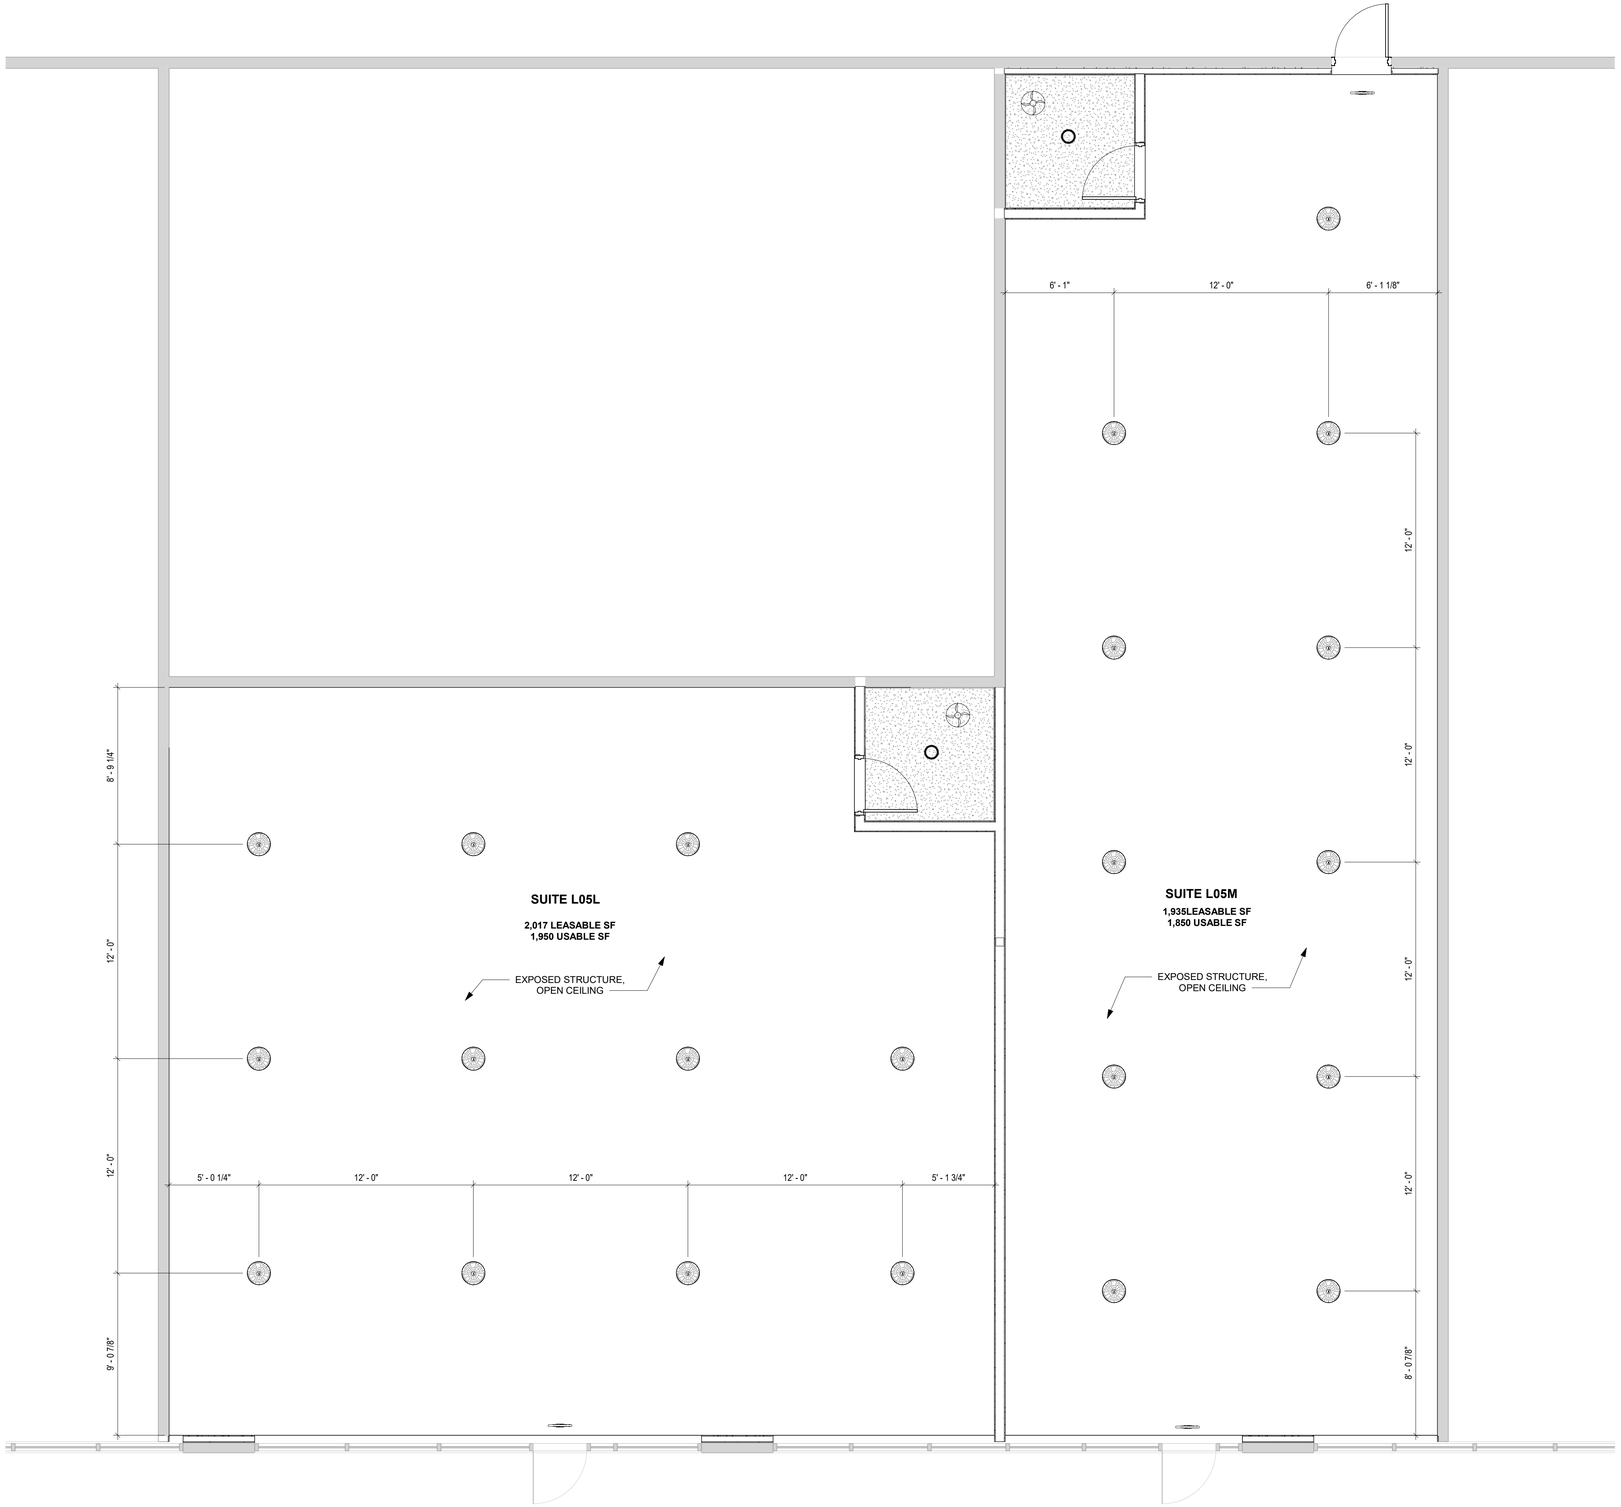

1 REFLECTED CEILING PLAN
1/4" = 1'-0"

MAYU GROUP
innovative design

84 NE LOOP 410 STE #129
SAN ANTONIO, TX 78216
STUDIO@MAYU-GROUP.COM

THIS DRAWING IS AN INSTRUMENT OF SERVICE AND SHALL REMAIN THE PROPERTY OF MAYU GROUP, LLC, WHETHER THE PROJECT FOR WHICH IT IS INTENDED IS CONSTRUCTED OR NOT. THIS DRAWING AND THE CONCEPTS AND IDEAS CONTAINED HEREIN SHALL NOT BE USED, COPIED OR RETAINED WITHOUT THE EXPRESS WRITTEN APPROVAL OF MAYU GROUP, LLC.

SUBMISSION OR DISTRIBUTION OF THIS DRAWING TO MEET OFFICIAL REGULATORY REQUIREMENTS OR FOR OTHER PURPOSES IN CONNECTION WITH THE PROJECT IS NOT TO BE CONSTRUED AS PUBLICATION IN DEROGATION OF ANY OF THE RIGHTS OF MAYU GROUP LLC. ANY ABRIDGEMENT OR VIOLATION OF THE RIGHTS OF MAYU GROUP SHALL BE PROSECUTED TO THE FULLEST EXTENT POSSIBLE UNDER THE LAW.

WARNING:
ALL MAYU-GROUP LLC PLANS ARE COPYRIGHTED AND MAY NOT BE USED BY OTHER IN WHOLE OR IN PART.

PROJECT:

PARK NORTH

602 NW LOOP 410,
SAN ANTONIO, TX 78216

CONTRACT DOCUMENTS

No.	Description	Date

REFLECTED CEILING PLAN

A121

DRAWN BY: EP
Project No. -
REVIEWED BY: JY
DATE: 01/07/2026