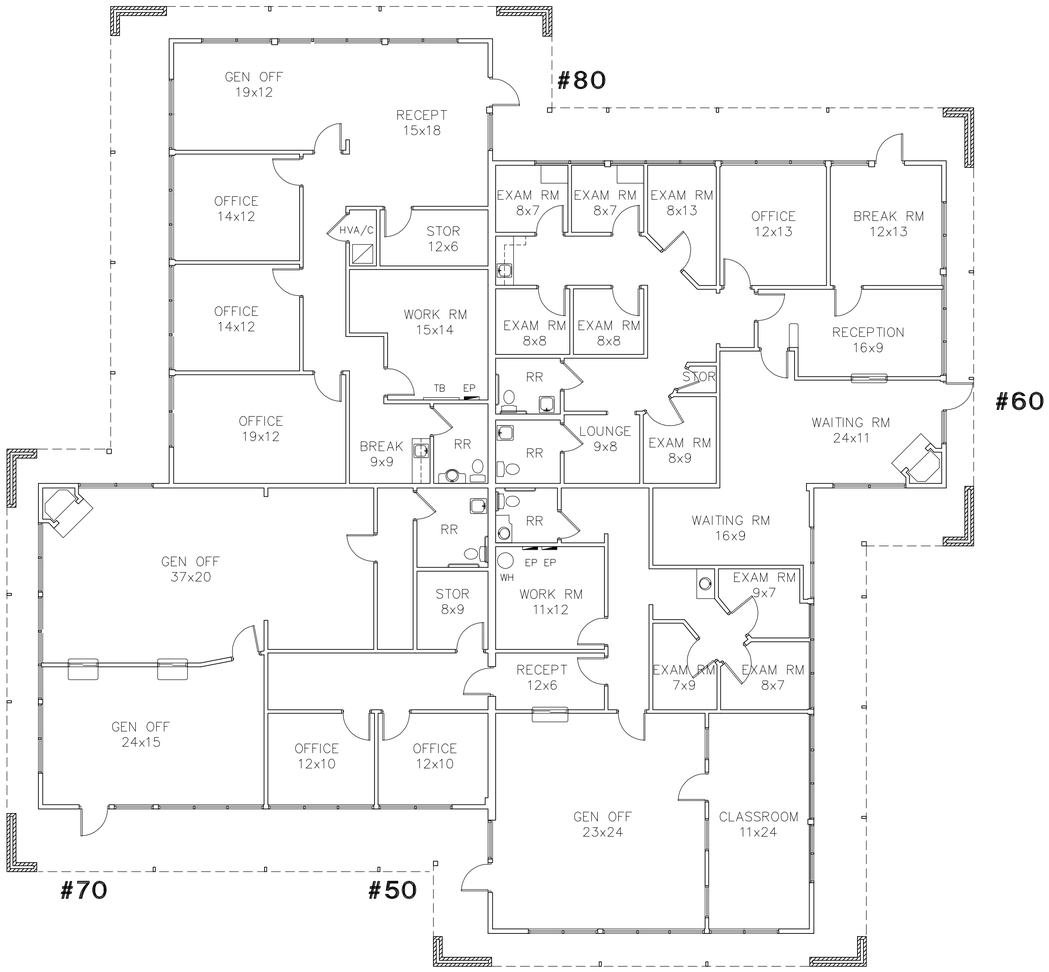

ARLINGTON OAKS
2916 KRAFT
ARLINGTON, TX

BUILDING SUMMARY

#50	2,154 SF
#60	1,984 SF
#70	1,281 SF
#80	1,803 SF
TOTAL	7,222 SF

N

A **FLOOR PLAN**
SCALE : 1/8" = 1'0"

Revised:				

CORAM MANAGEMENT

GTS PLANNERS
2917 Shannon Lane
Grand Prairie, Tx 75052
(972) 602-9041
gordonstone@gtsplanners.com

Date:	Revised:			Sheet Number
06/08/18				
18-149			STONE	