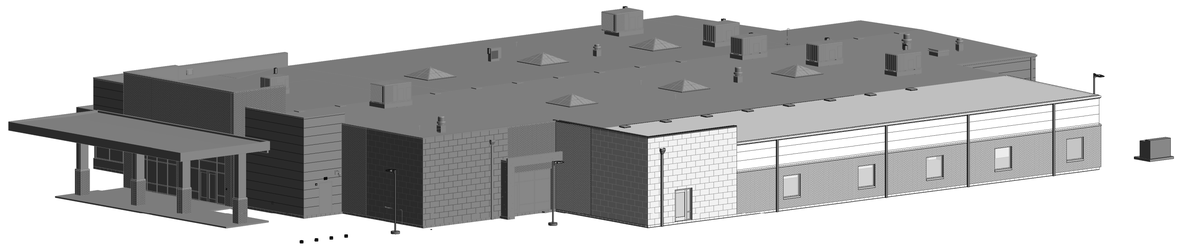

2 3.A110 **3D ISOMETRIC VIEW - ADDITION**

GENERAL NOTES

A.	DO NOT SCALE DRAWINGS; USE ONLY WRITTEN DIMENSIONS. IT SHALL BE THE CONTRACTOR'S RESPONSIBILITY TO VERIFY THAT ALL DIMENSIONS OF THE PROPOSED STRUCTURE ARE CORRECT BEFORE BEGINNING WORK.
B.	ALL METAL STUD WALLS SHALL HAVE STUDS SPACED AT 16" ON CENTER UNLESS NOTED OTHERWISE. SEE WALL ASSEMBLIES FOR ADDITIONAL CONSTRUCTION INFORMATION.
C.	ALL WORK SHALL BE COMPLETED IN STRICT ACCORDANCE WITH ALL APPLICABLE CODES.
D.	IT SHALL BE THE CONTRACTOR'S RESPONSIBILITY TO INFORM KJG ARCHITECTURE, INC. OF ANY UNSAFE CONDITION OR CODE VIOLATION, EITHER STATE OR LOCAL, PRIOR TO THE START OF CONSTRUCTION.
E.	THE CONTRACTOR SHALL VERIFY AND COORDINATE ALL WORK WITH ALL TRADES (PLUMBING, ELECTRICAL, MECHANICAL, AND OTHERS ON THE JOB) TO ENSURE THAT ALL REQUIRED CLEARANCES ARE MADE PRIOR TO PROCEEDING WITH THE PROJECT, AND SHALL NOTIFY THE ARCHITECT OF ANY PROBLEMS OR CONFLICTS PRIOR TO THE START OF CONSTRUCTION.
F.	IF FIELD CONDITIONS EXIST THAT REQUIRE ALTERATIONS TO THESE PLANS, KJG ARCHITECTURE, INC. MUST BE NOTIFIED AT ONCE AND BEFORE ANY FURTHER CONSTRUCTION TAKES PLACE.
G.	SEE SHEET A000 FOR GENERAL CONSTRUCTION NOTES.
H.	REFER TO SHEET A200-A202 INTERIOR ELEVATIONS FOR RESTROOM ACCESSORIES AND MOUNTING HEIGHTS.
I.	ALL FINISHES SHALL BE IN ACCORDANCE WITH OWNER APPROVED FINISH STANDARDS. CONTRACTOR TO VERIFY ALL FINISHES WITH FCA DESIGN INTENT DOCUMENTS PRIOR TO CONSTRUCTION.
J.	PROVIDE SOLID BLOCKING FOR ALL WALL-MOUNTED ITEMS, SUCH AS, BUT NOT LIMITED TO HANDRAILS, CABINETS, GRAB BARS, TOILET ACCESSORIES, SHELVING, AND TELEVISIONS.

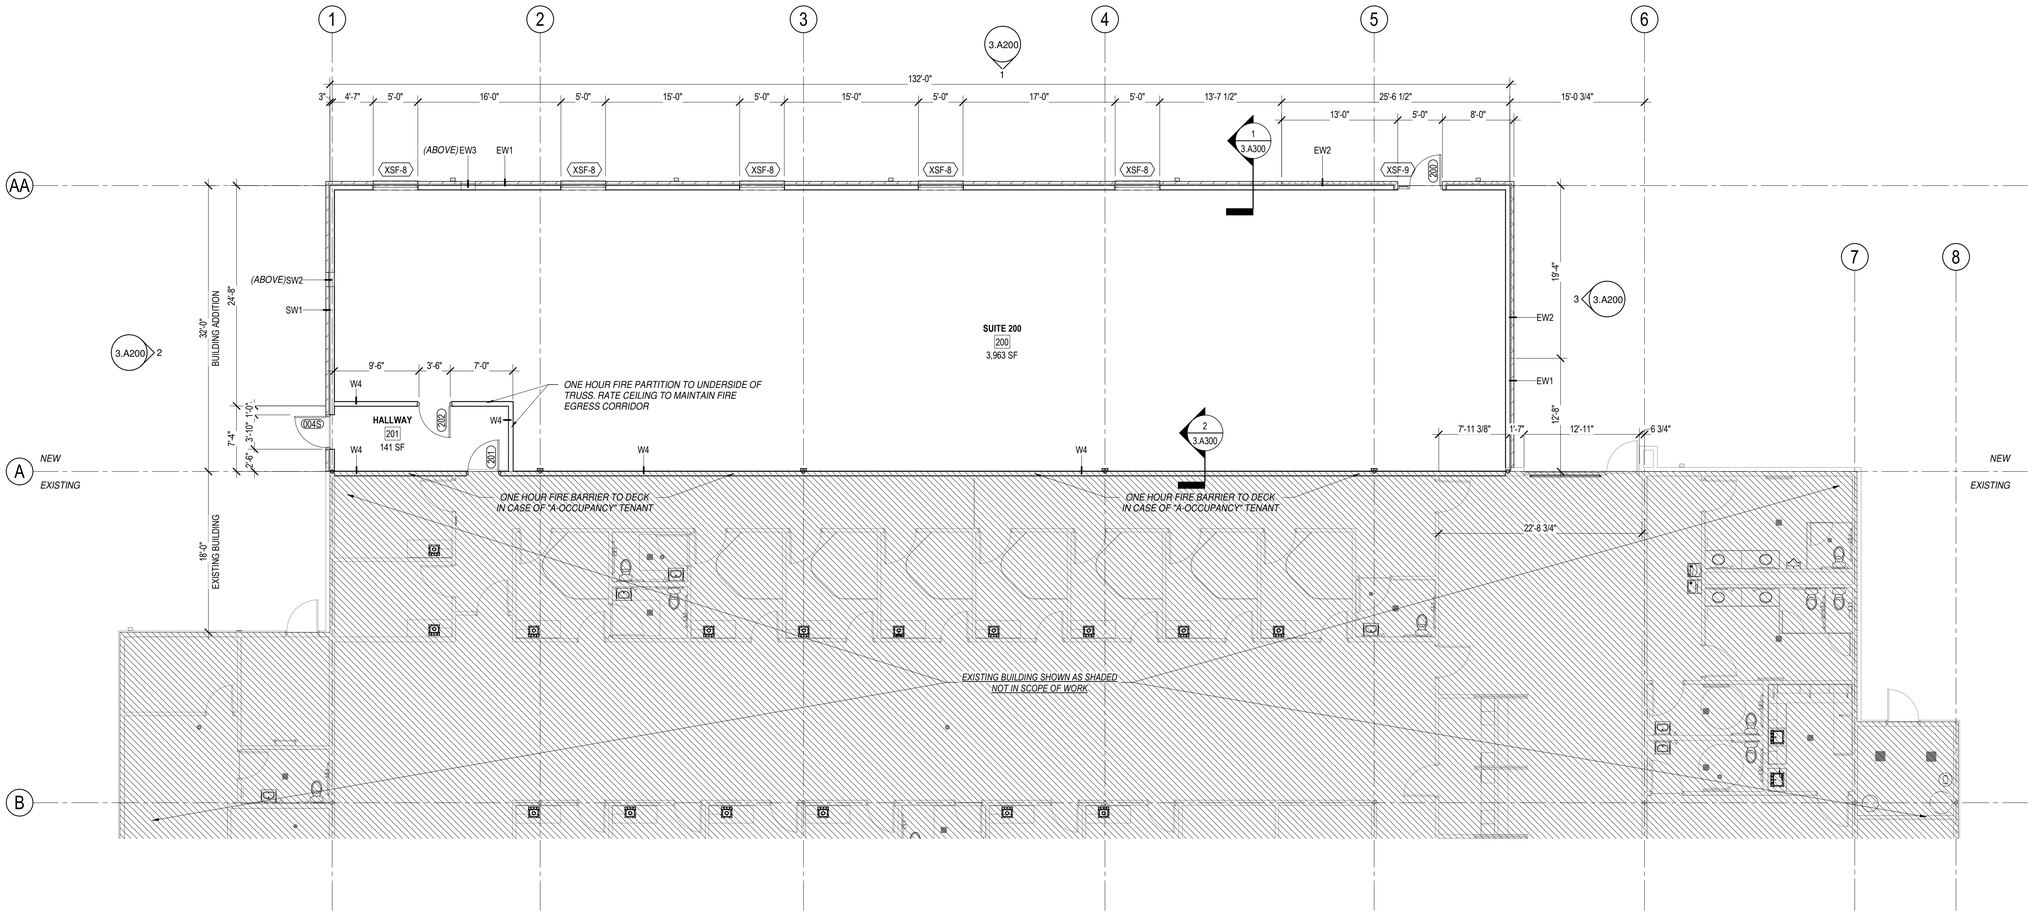

1 3.A110 **ADDITION FLOOR PLAN**
1/8" = 1'-0"

527 Sagamore Pkwy W., Suite 101
West Lafayette, Indiana 47906
Ph: 765.497.4598 Fx: 765.497.4599
www.kjgarchitecture.com

TECTON

SCHMIDT ASSOCIATES

PROJECT TITLE:
VA CLINIC - LAFAYETTE
BUILDING ADDITION - PHASE 3

930 PARK EAST BLVD.
LAFAYETTE, IN 47905

DISCLAIMER:
This is an original design, created by KJG Architecture, Inc. The concepts, ideas, plans and details are the sole property of KJG Architecture, Inc. None of the aforementioned shall be used by or disclosed to any person, firm or organization for any purpose without the prior written permission of KJG Architecture, Inc.

PROFESSIONAL SEAL:
KELLY JOHN GOOD
REGISTERED No. 19600148
STATE OF INDIANA
ARCHITECT

PROJECT DATE:
04.09.2020

NO.	DESCRIPTION:	DATE ISSUED:

PROJECT NUMBER:	DRAWN BY:
A2019.051	Author

DRAWING TITLE:
ADDITION FLOOR PLAN

SHEET NUMBER:
3.A110