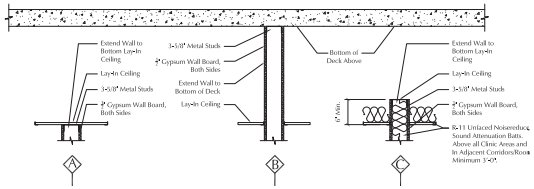

2 Wall Types

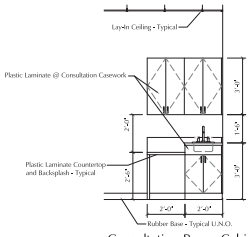

3 Consultation Room Cabinet

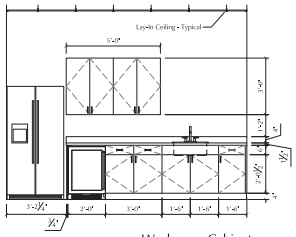

4 Workroom Cabinets

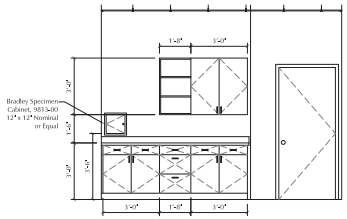

5 Workroom Cabinets

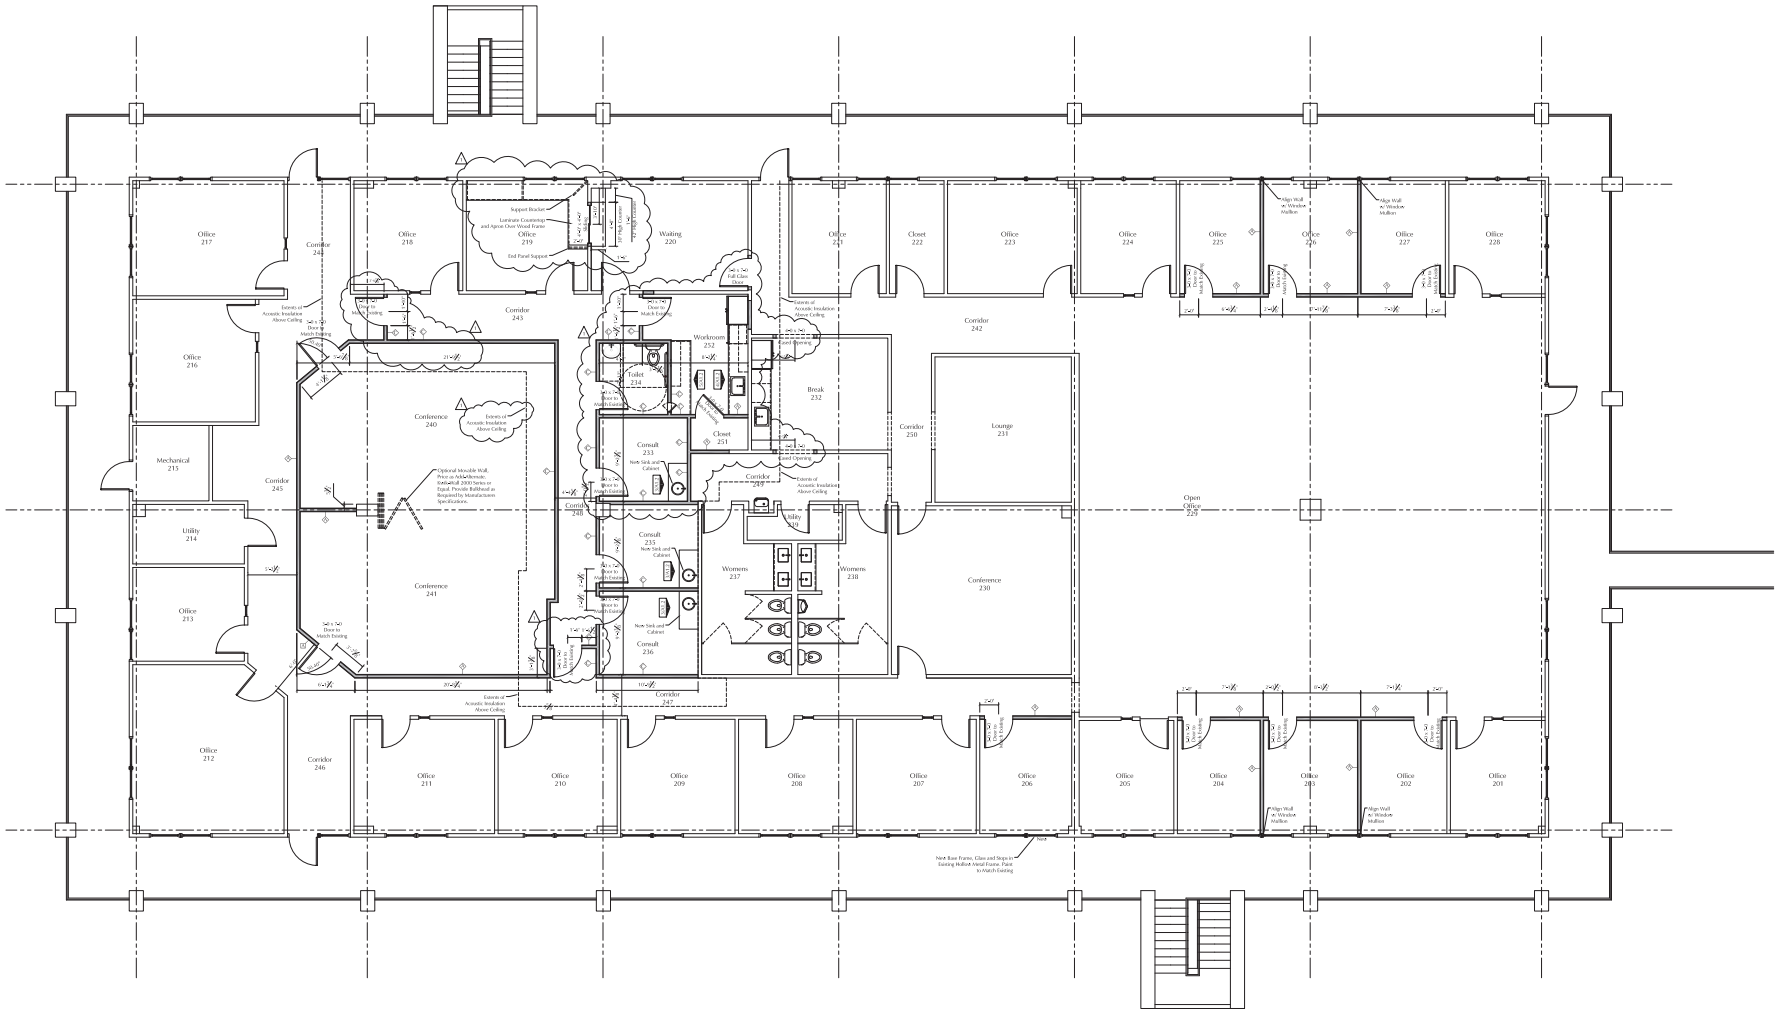

1 Second Floor Plan

PERMIT SET

Renovations and Additions to:

442 Metroplex Drive

Nashville, Tennessee 37211

ALLARD WARD ARCHITECTS
442 Metroplex Drive, Suite 100
Nashville, Tennessee 37211
Tel: 615.345.5001
Fax: 615.345.5010

10/24/16

Plot Date:	24 October, 2016
Description...	

No.	Date	Description
1	3.20.17	Clinic and Dental Insurance Space Revisions

Drawings:

Second Floor Plan

A1.2