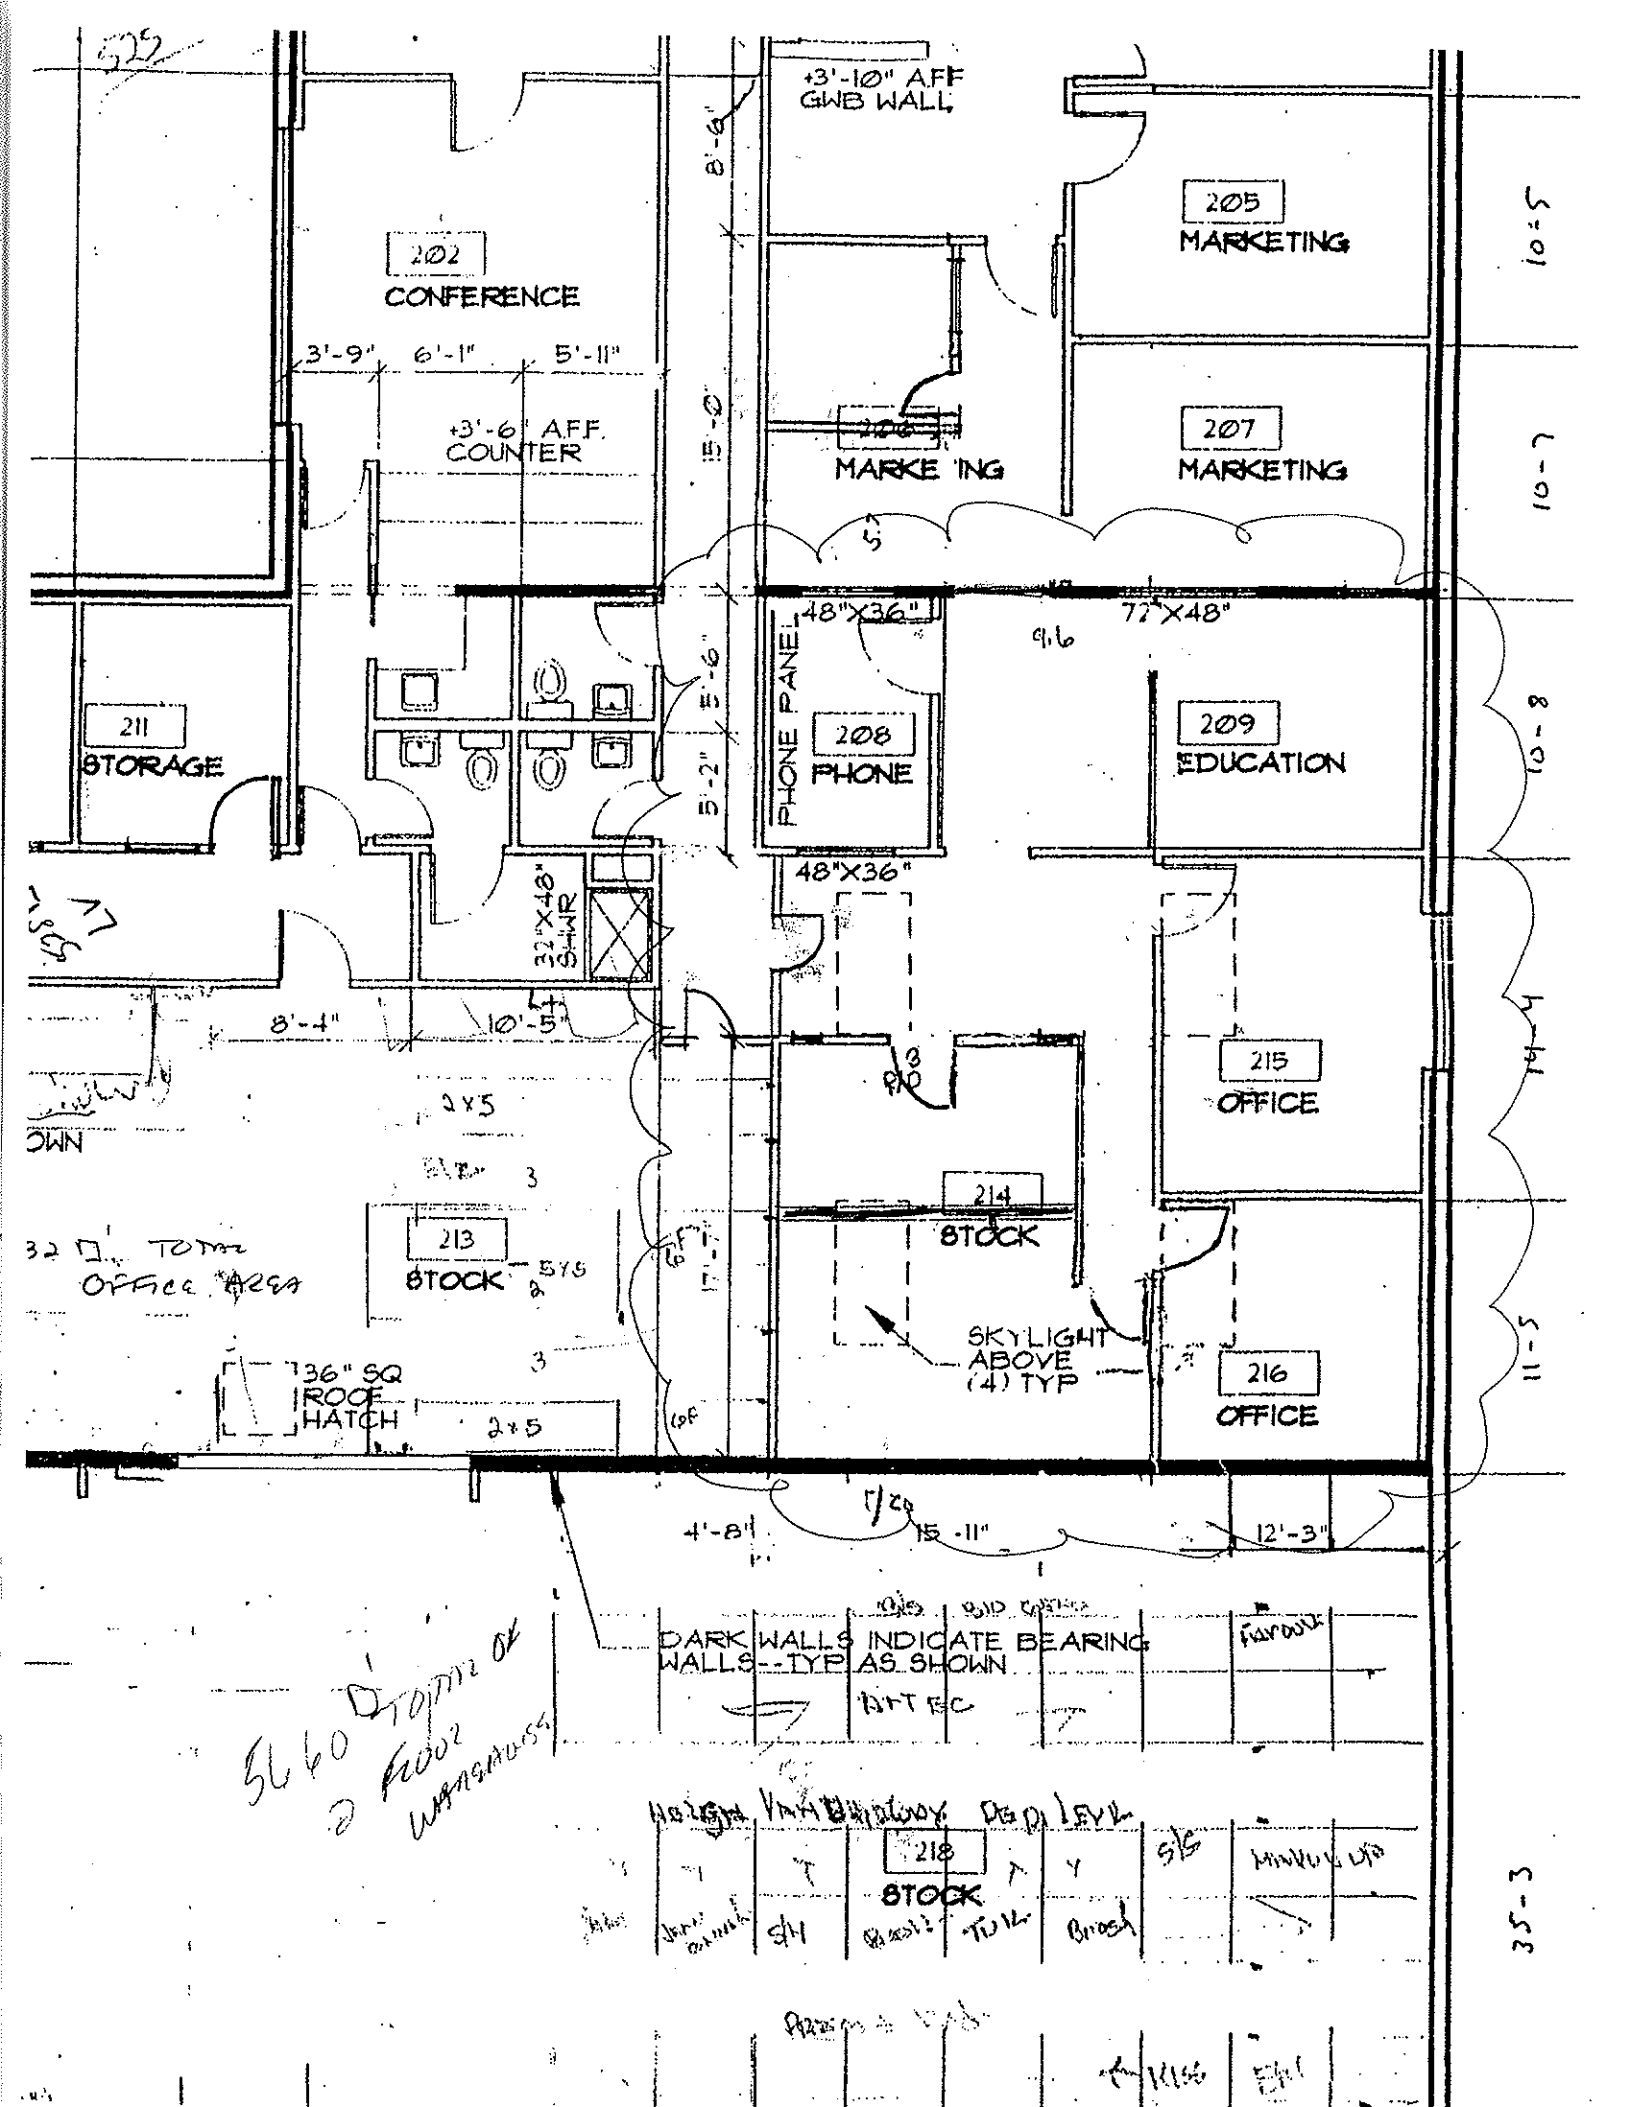
+3'-10" AFF GWB WALL
202
CONFERENCE
3'-9"
6'-1"
5'-11"
+3'-6" AFF COUNTER
205
MARKETING
206
MARKETING
207
MARKETING
48"X36"
72"X48"
PHONE PANEL
208
PHONE
209
EDUCATION
211
STORAGE
32"X48" SHWR
48"X36"
8'-4"
10'-5"
215
OFFICE
214
STOCK
213
STOCK
SKYLIGHT ABOVE (4) TYP
216
OFFICE
36" SQ ROOF HATCH
2x5
4'-8"
15'-11"
12'-3"
DARK WALLS INDICATE BEARING WALLS--TYP AS SHOWN
218
STOCK