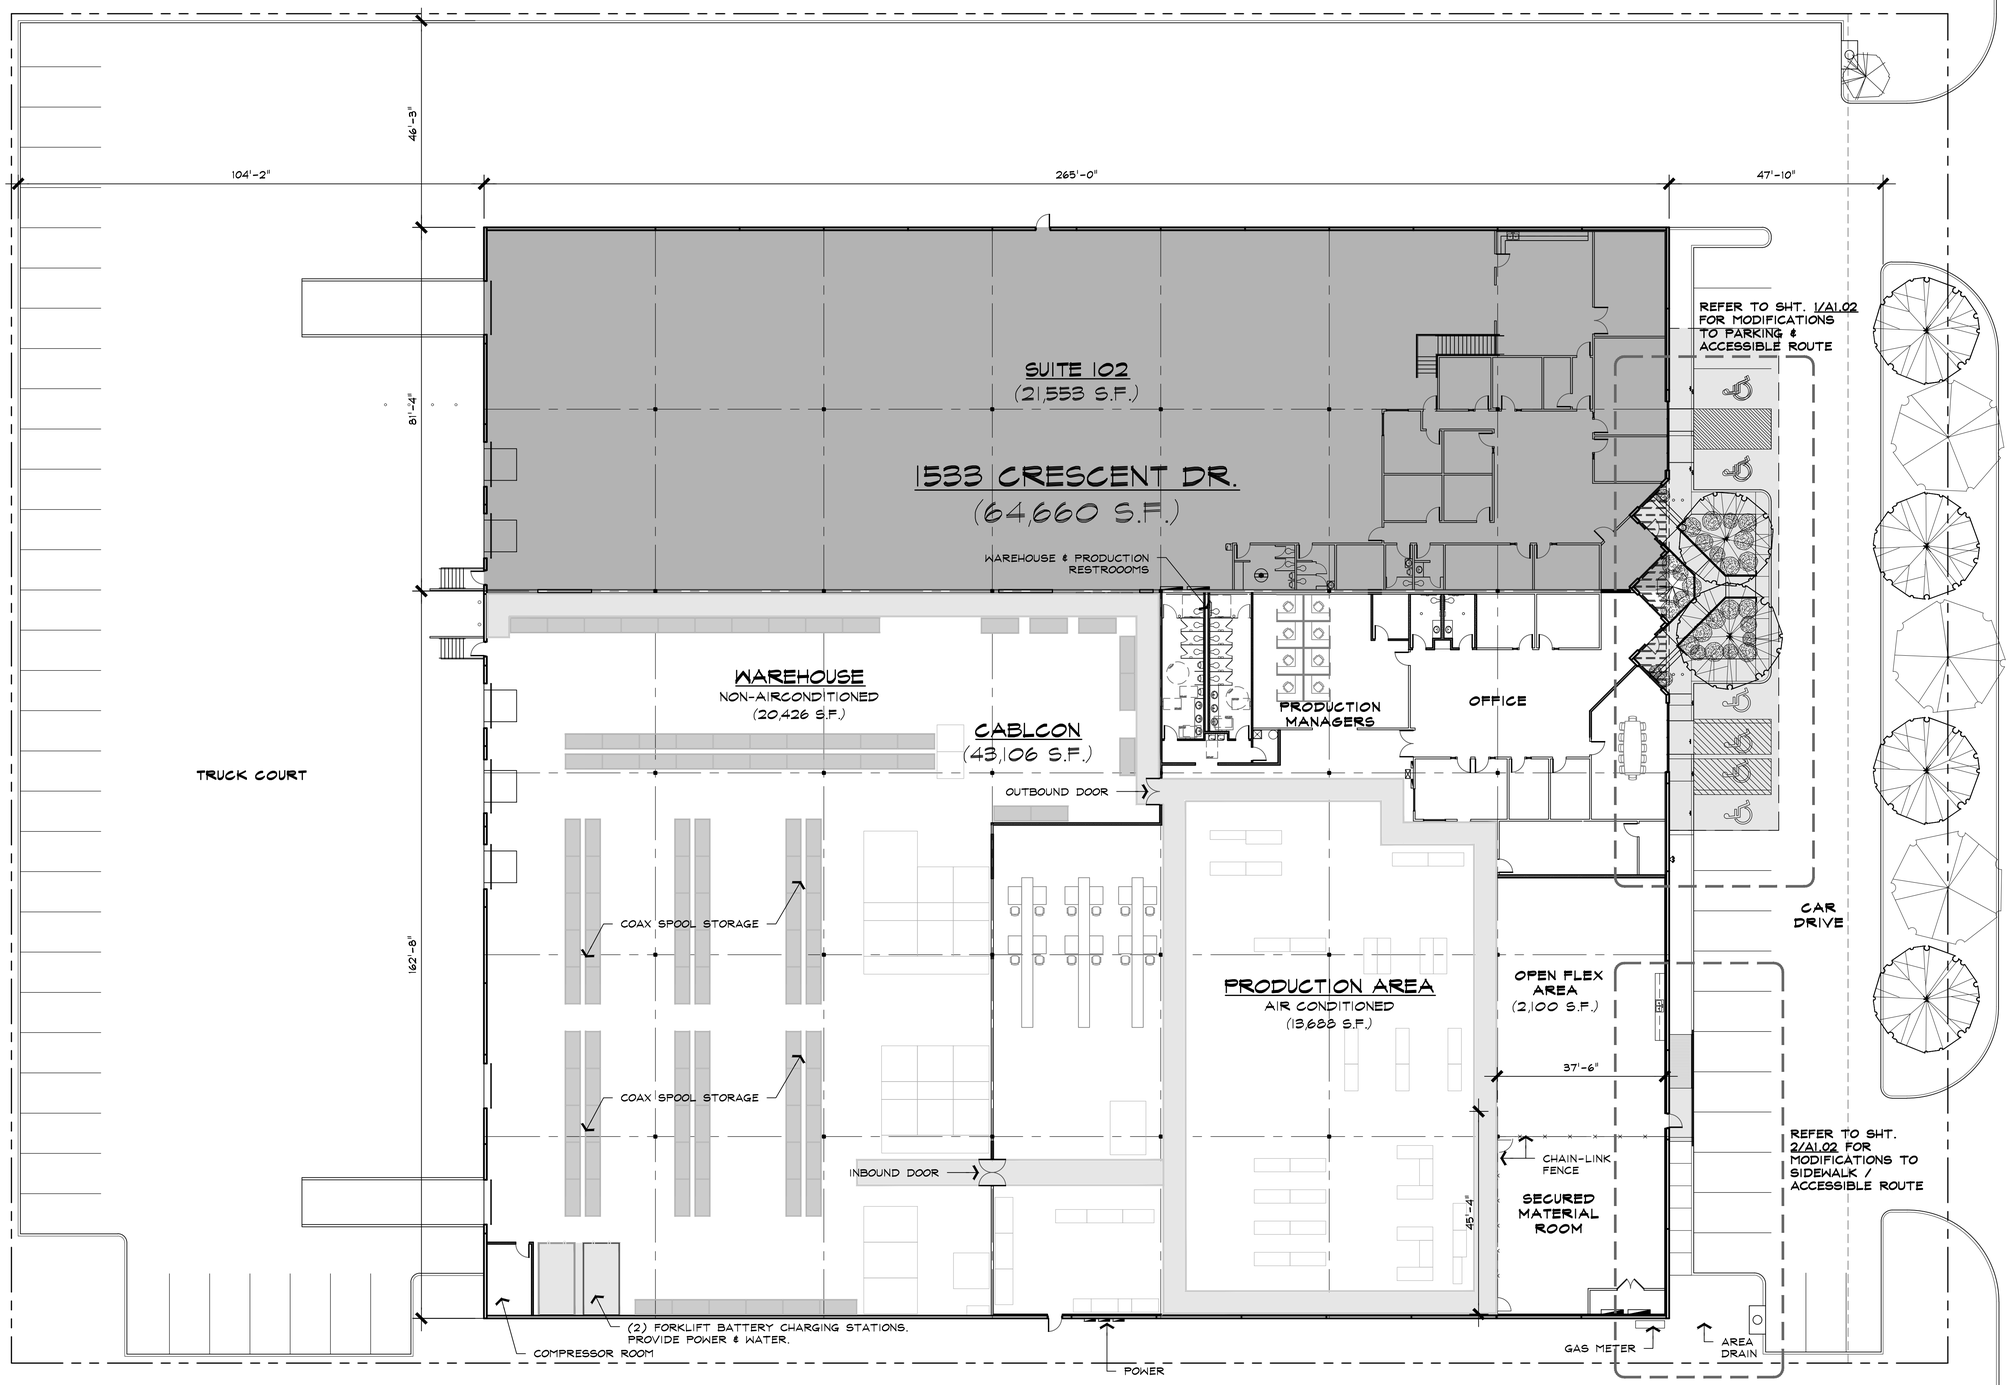

N

1 **SITE PLAN**

Scale: 1/16 = 1'-0"

301 S. OAK STREET, STE 100
ROANOKE, TX 76262
PH | 817 430 3382
RGAARCHITECTS.COM

RGA ARCHITECTS

REGISTERED ARCHITECT
RICHARD GUY ALLEN
STATE OF TEXAS
06.26.2013

CABLCON
COPPER & FIBER CABLES

1533 Crescent Drive
Carrollton, Texas 75006

HOOBERMAN

RGA PROJECT NUMBER:	13035
DATE:	06.18.2013
REVISIONS:	

SHEET: A1.01