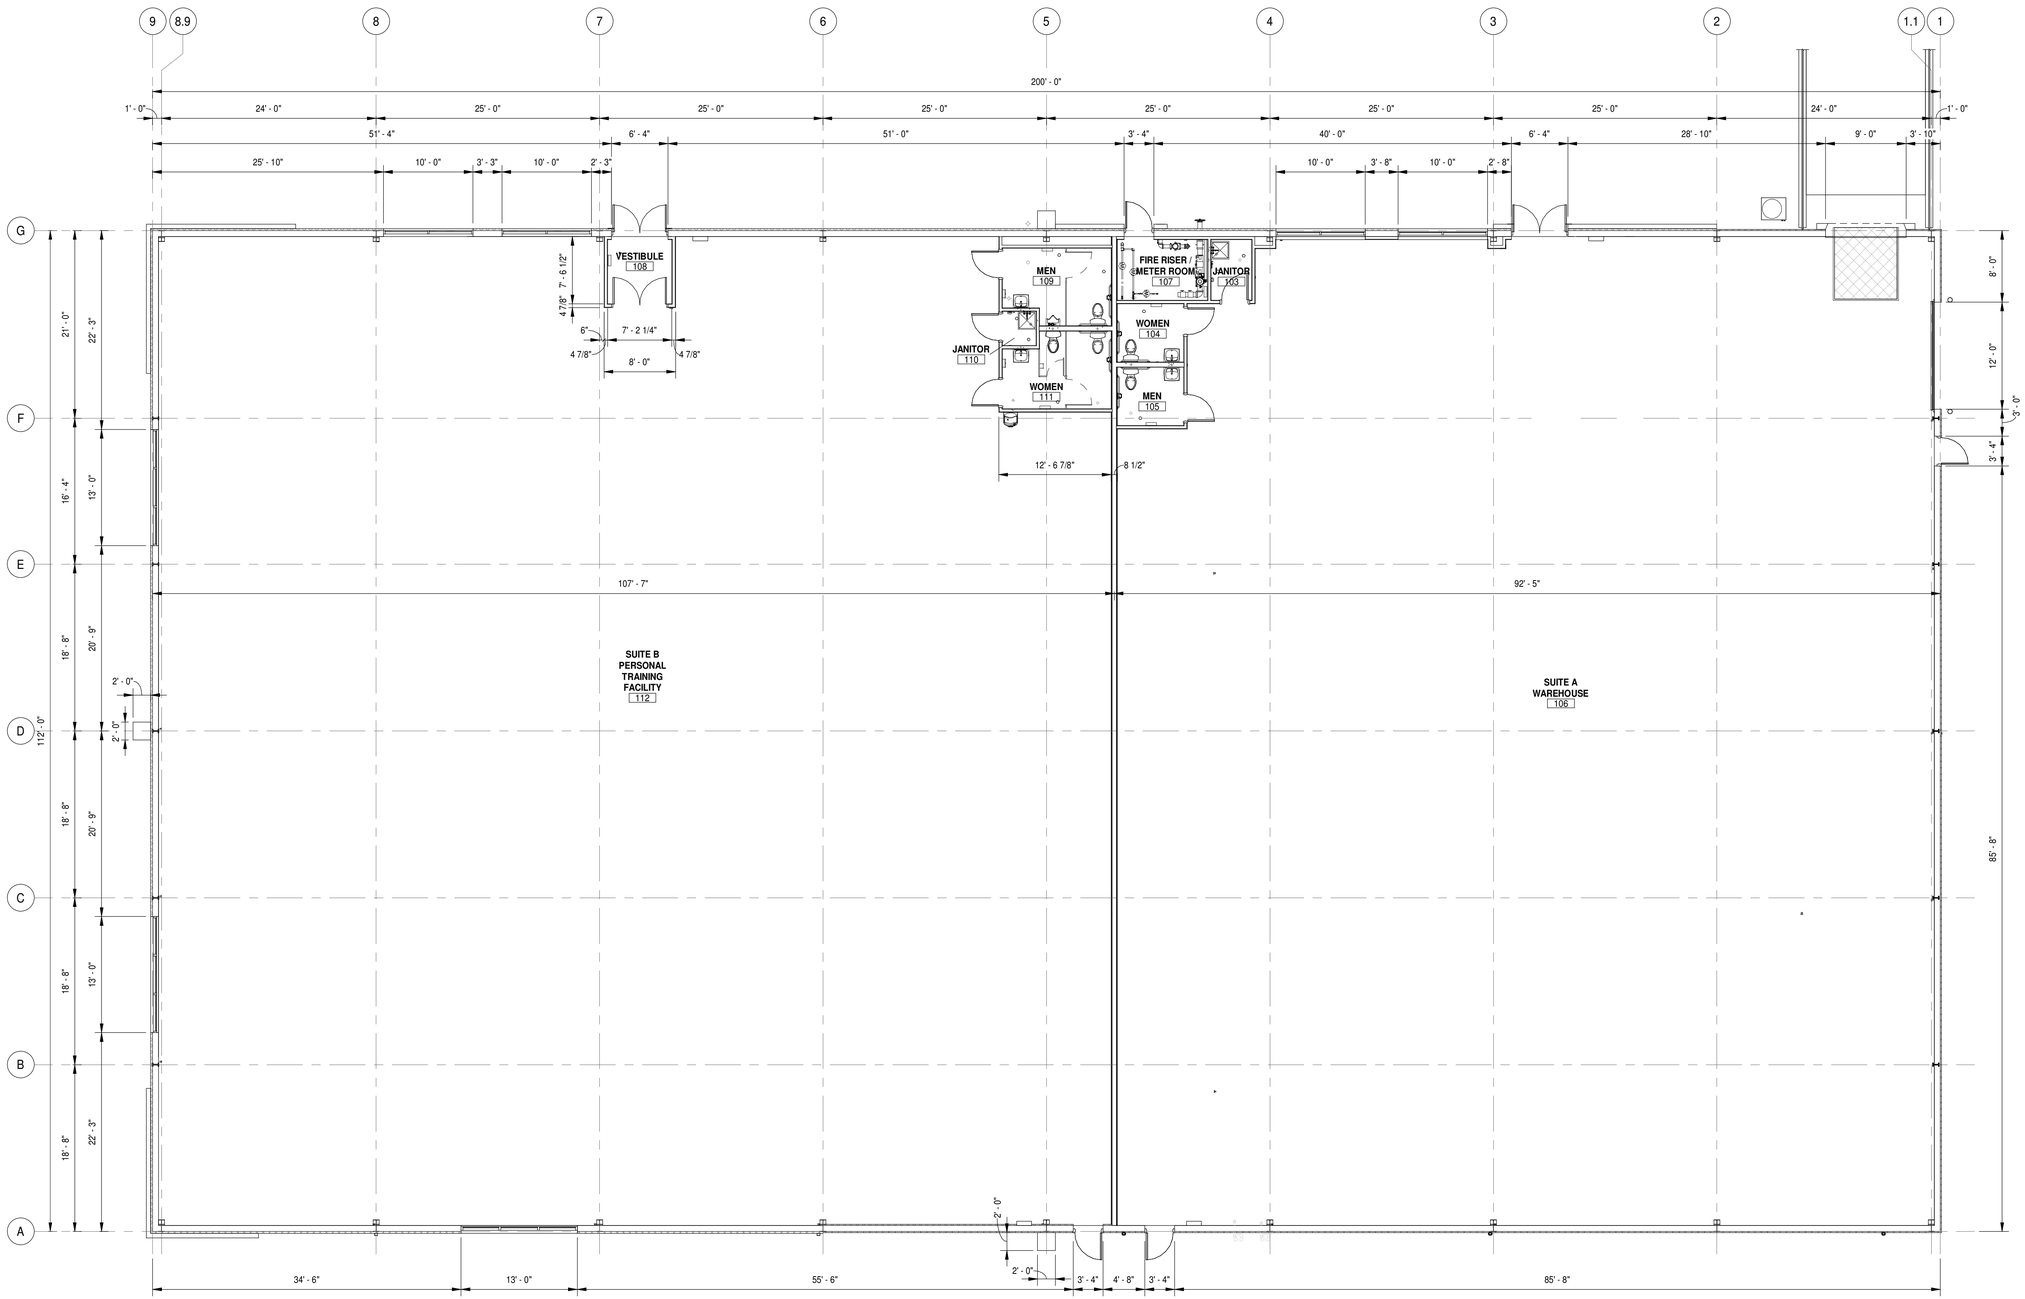

N

FLOOR PLAN

1/8" = 1'-0"

REV	DATE	DESCRIPTION	APPROVAL
E	01/25/2021	ISSUED FOR PERMIT	
D	12/15/2020	ISSUED FOR BIDS	
C	12/09/2020	ISSUED FOR REVIEW	
B	12/02/2020	ISSUED FOR REVIEW	
A	10/29/2020	ISSUED FOR REVIEW	

the jdi group
architects & engineers
360 W. Dussel Dr.
Maumee, OH 43537
|P| 419.725.7161 |F| 419.725.7160

SEAL

The disclosure and content of these drawings and specifications are confidential and the exclusive property of the "the jdi group, Inc.", until such time as they are released to the client, whose name appears on this document. Any copying or reproduction of any kind without the expressed written authorization from "the jdi group, Inc." is prohibited

PROJECT TITLE: TOLSON ENTERPRISES

DRAWING TITLE: FLOOR PLAN

DESIGNED BY	TF	08/11/2020
CHECKED BY	KW	
DRAWN BY	LS	08/11/2020
PROJ. MGR.	SP	
SCALE	1/8" = 1'-0"	

PROJECT NO. TLSN20-001

DRAWING NO. A-101

REV E

1/28/2021 9:48:48 AM

C:\Users\lshaw\Documents\TLSN20-001 ARCH_lshawEA9FL.rvt