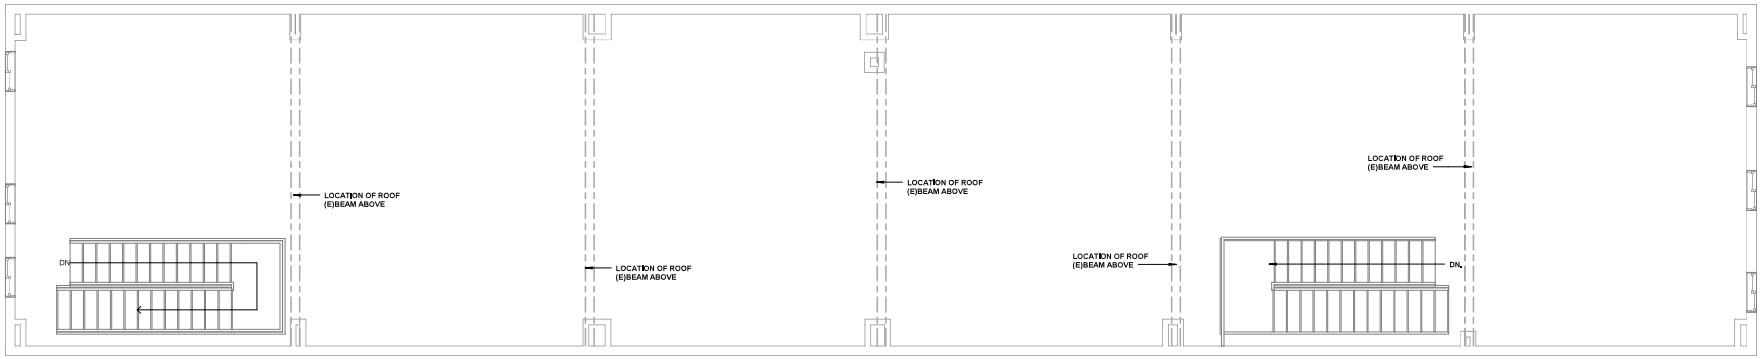

2 - LEVEL 2 EXISTING
1/4" = 1'-0"

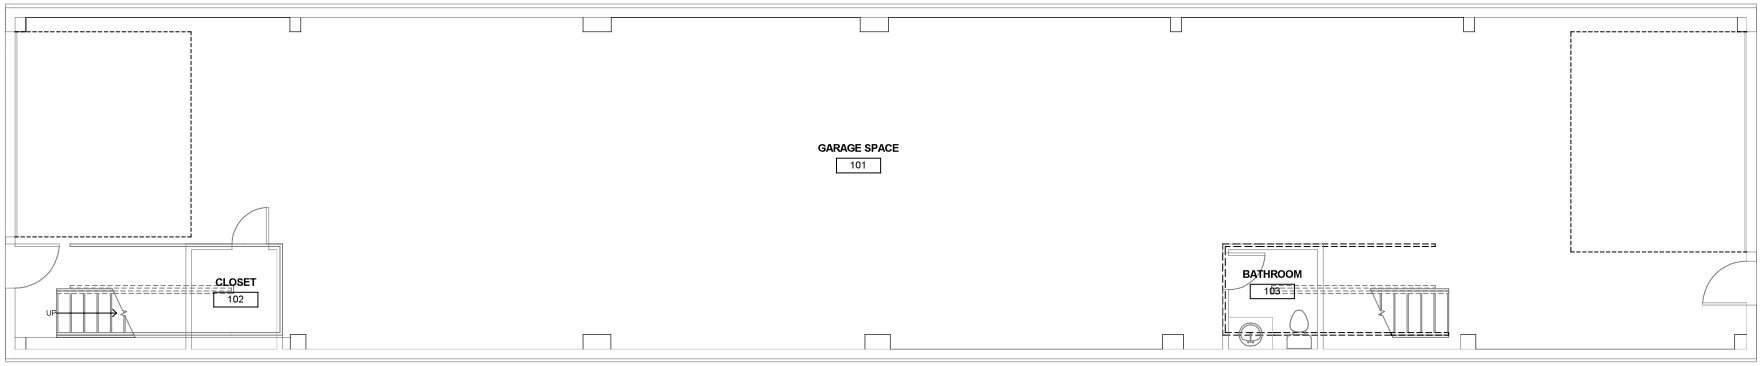

1 - LEVEL 1 EXISTING
1/4" = 1'-0"

S - ARCH

3001 Brighton Blvd.
Ste. 457
Denver, Colorado
80216
303-455-4117

INTERIOR REMODEL

650 KALAMATH STREET
DENVER, 80214

Copyright © 2015 S-Arch. All rights reserved.
No Part of these documents may be reproduced in any form or by any means without written permission from S-Arch

ISSUE

NO.	DESCRIPTION	DATE

DRAWING TITLE:
EXISTING FLOOR PLANS

DRAWING NO:
A1

SCALE: 1/4" = 1'-0"
DATE: 1-15-16
PROJECT NO: 2016-0002

DES.	DRWN.	CHKD.
Designer	Author	Checker

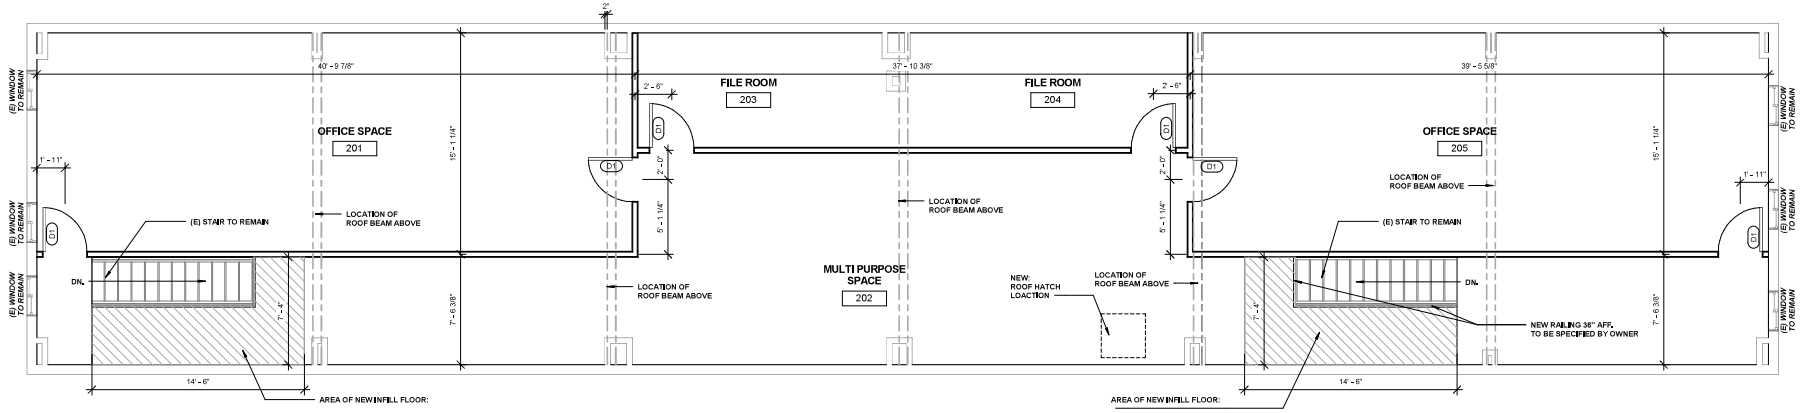

1 2 - LEVEL 2 NEW LAYOUT
1/4" = 1'-0"

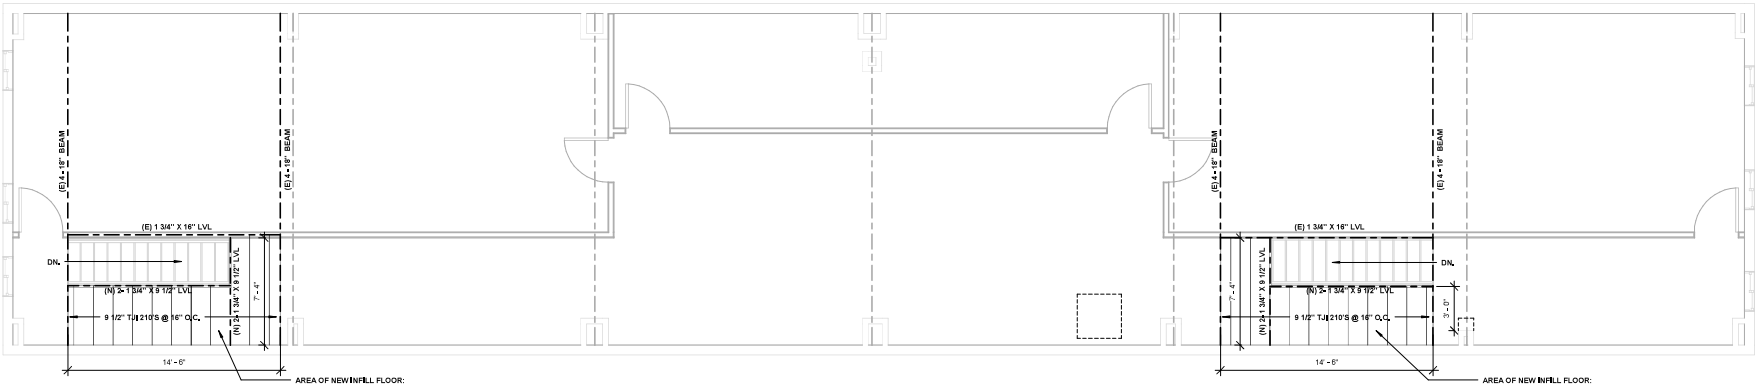

2 2 - LEVEL 2 NEW LAYOUT STRUCTURAL PLAN
1/4" = 1'-0"

S - ARCH

3001 Brighton Blvd.
Ste. 457
Denver, Colorado
80216
303-455-4117

INTERIOR REMODEL

650 KALAMATH STREET
DENVER, 80214

Copyright © 2015 S-Arch. All rights reserved. No Part of these documents may be reproduced in any form or by any means without written permission from S-Arch

ISSUE

NO.	DESCRIPTION	DATE

DRAWING TITLE:
NEW FLOOR PLAN AND STRUCTURAL PLAN

DRAWING NO:
A2

SCALE: 1/4" = 1'-0"
DATE: 1-15-16
PROJECT NO: 2016-0002

DES.	DRWN.	CHKD.
MAH	MAH	MAH