The Plaza at Stanford Ranch

Located at Plaza Dr & Stanford Ranch Rd

6160 Stanford Ranch Rd
Rocklin, CA 95765
www.cbre.com/sacramentodt

Retail | For Lease

CBRE

The Plaza at Stanford Ranch
6160 Stanford Ranch Rd | Rocklin, CA 95765

Property Highlights

Rocklin Shopping Center

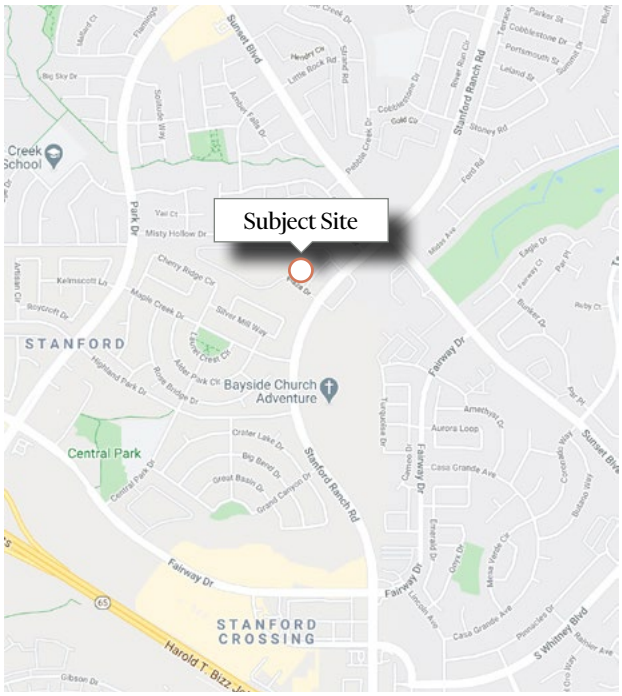

This multi-tenant neighborhood center is located on the signalized corner of Stanford Ranch Road and Plaza Drive.

Surrounded by affluent residential communities

Approximately 1 mile from Highway 65

Nearby tenants include Bayside Church, Catrina's Cantina, SAFE Credit Union

Available Spaces:

- **Suite 200: ±1,365 SF**
- **Suite 600: ±1,267 SF**

2024 Estimated Demographics*

Radius	1-Mile	3-Miles	5-Miles
Population	19,700	97,876	220,691
Daytime Population	17,126	109,022	241,158
Businesses	683	4,615	10,161
Households	7,023	35,793	83,596
Avg HH Income	$141,984	$155,948	$153,952

*Source: FastReport

Site Plan

Not to scale. All dimensions are approximate.

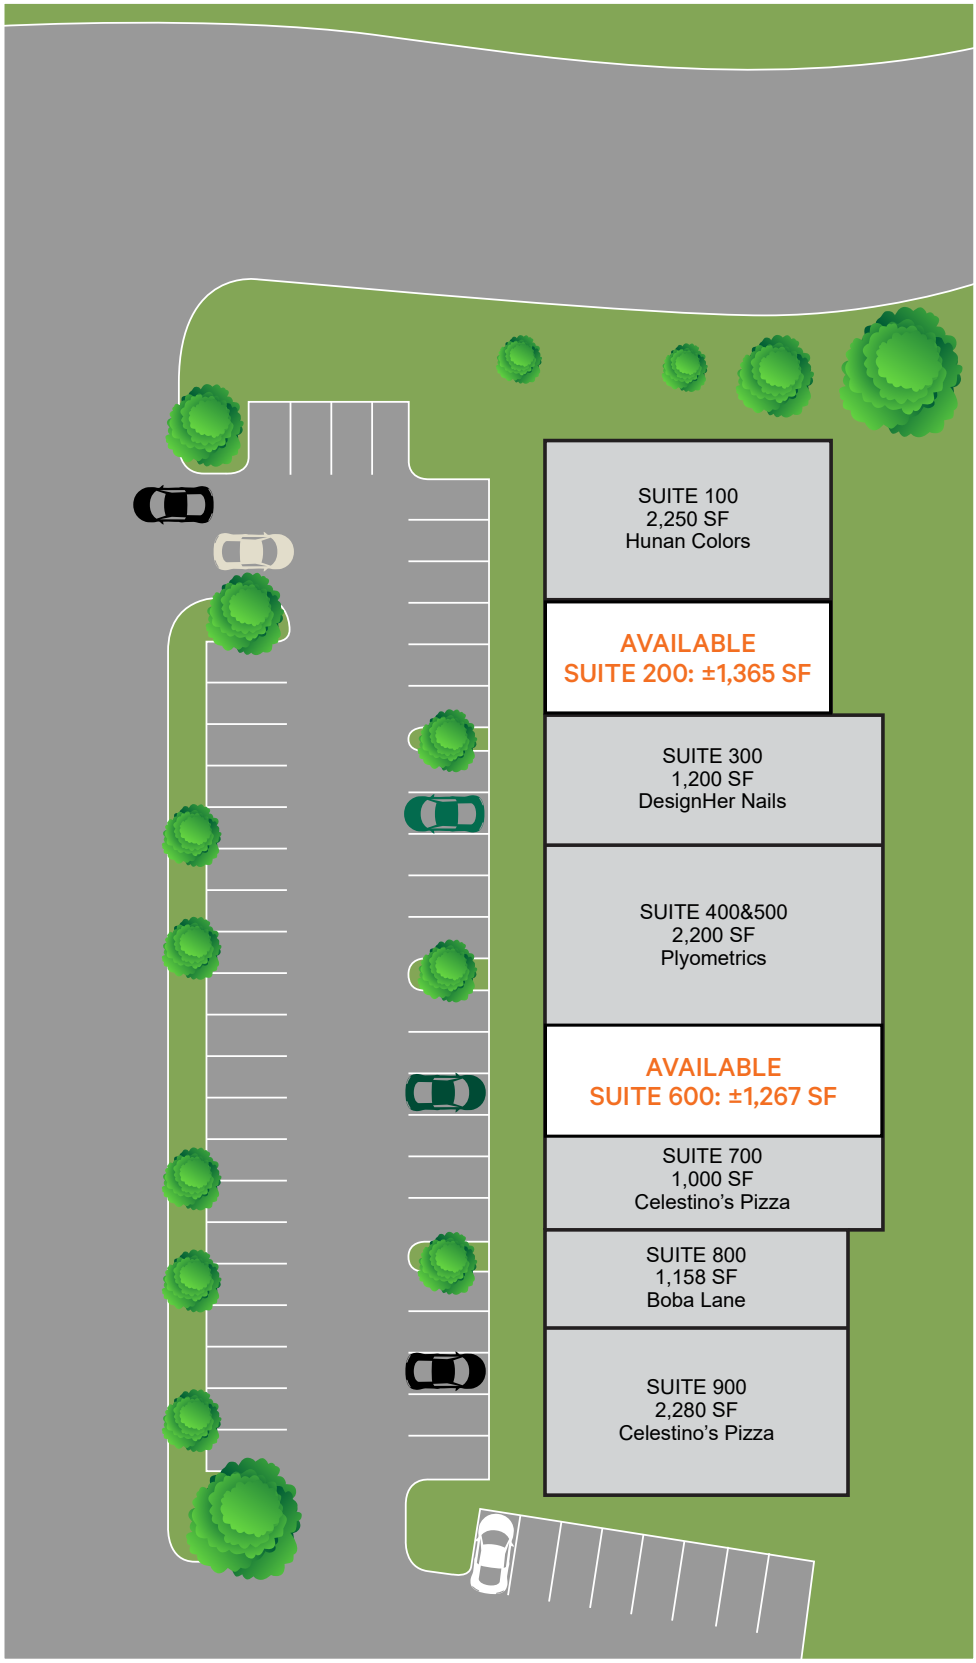

Contact Us

Chris Campbell
Executive Vice President
+1 916 446 8760
chris.campbell@cbre.com
Lic. 01204114

Jason Read
Senior Vice President
+1 916 446 8273
jason.read@cbre.com
Lic. 01341972

Scott Carruth
Senior Vice President
+1 916 446 8717
scott.carruth@cbre.com
Lic. 01372285

© 2025 CBRE, Inc. All rights reserved. This information has been obtained from sources believed reliable but has not been verified for accuracy or completeness. CBRE, Inc. makes no guarantee, representation or warranty and accepts no responsibility or liability as to the accuracy, completeness, or reliability of the information contained herein. You should conduct a careful, independent investigation of the property and verify all information. Any reliance on this information is solely at your own risk. CBRE and the CBRE logo are service marks of CBRE, Inc. All other marks displayed on this document are the property of their respective owners, and the use of such marks does not imply any affiliation with or endorsement of CBRE. Photos herein are the property of their respective owners. Use of these images without the express written consent of the owner is prohibited.