PARKING LOT

SOUTH STREET

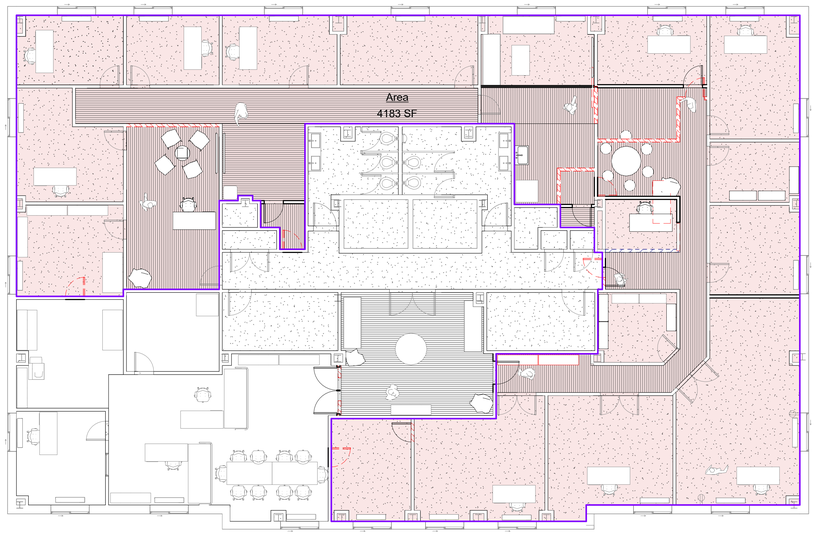


FIRE STATION

2 Level 5
1/8" = 1'-0"

UNIVERSITY DRIVE

PARKING LOT

SOUTH STREET

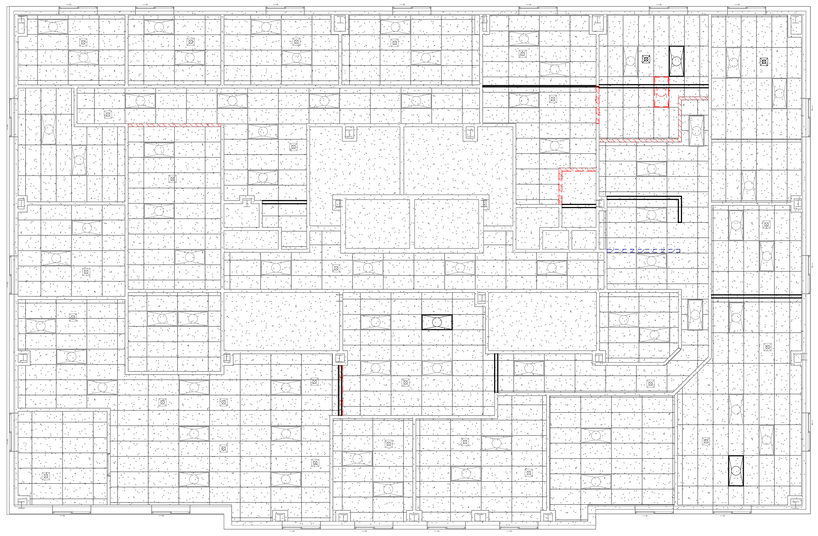

FIRE STATION

UNIVERSITY DRIVE

3 Level 5
1/8" = 1'-0"

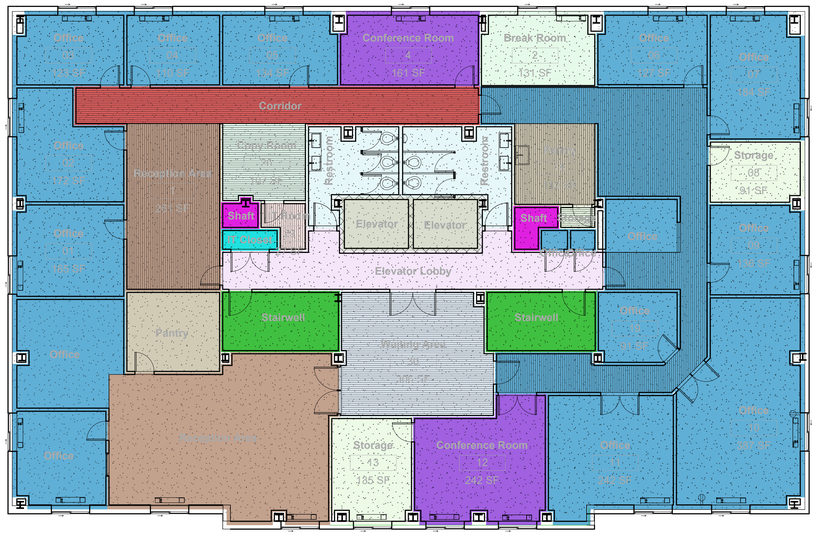


1 Level 5
1/8" = 1'-0"

## Room Legend

- Break Room
- Conference Room
- Copy Room
- Corridor
- Elevator
- Elevator Lobby
- IT Closet
- IT Room
- Office
- Pantry
- Reception Area
- Restroom
- Shaft
- Stairwell
- Storage
- Waiting Area

AUTODESK

www.autodesk.com/revit

Consultant
Address
Address
Address
Phone

Consultant
Address
Address
Address
Phone

Consultant
Address
Address
Address
Phone

Consultant
Address
Address
Address
Phone

Consultant
Address
Address
Address
Phone

| No. | Description | Date |
|---|---|---|
| | | |

# 4041 University Drive

# Renovation

## 5th Floor

| | |
|---|---|
| Project Number | 4041-5-02 |
| Date | 1/12/2026 |
| Drawn By | Gil Kall |
| Checked By | GK |

1

| | |
|---|---|
| Scale | 1/8" = 1'-0" |

1/13/2026 6:30:46 AM

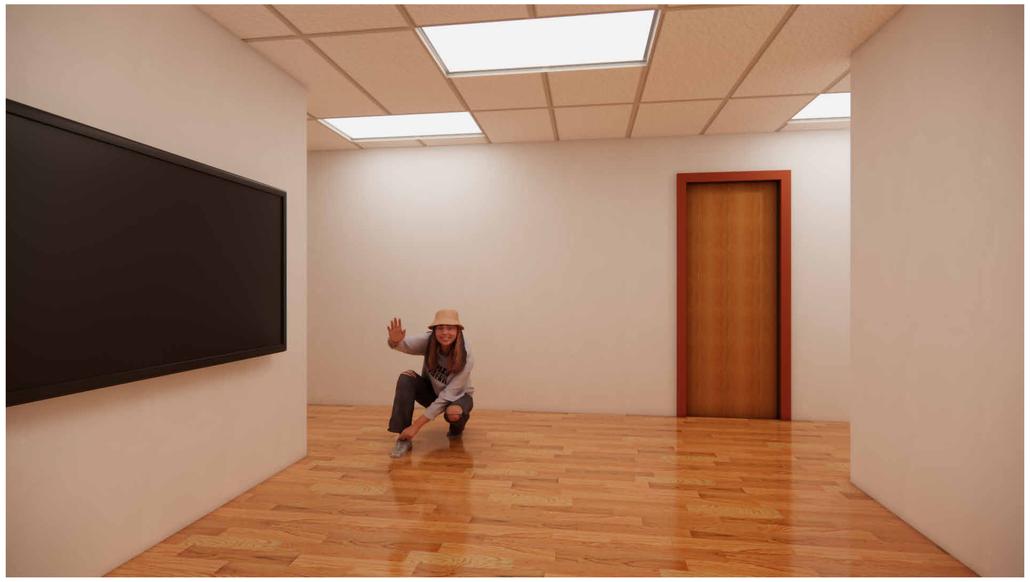

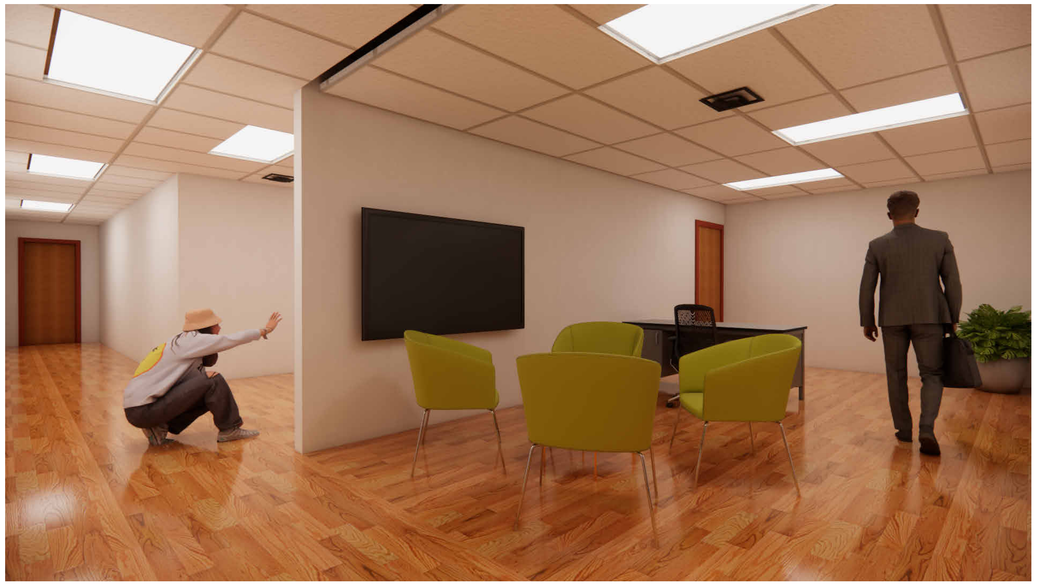

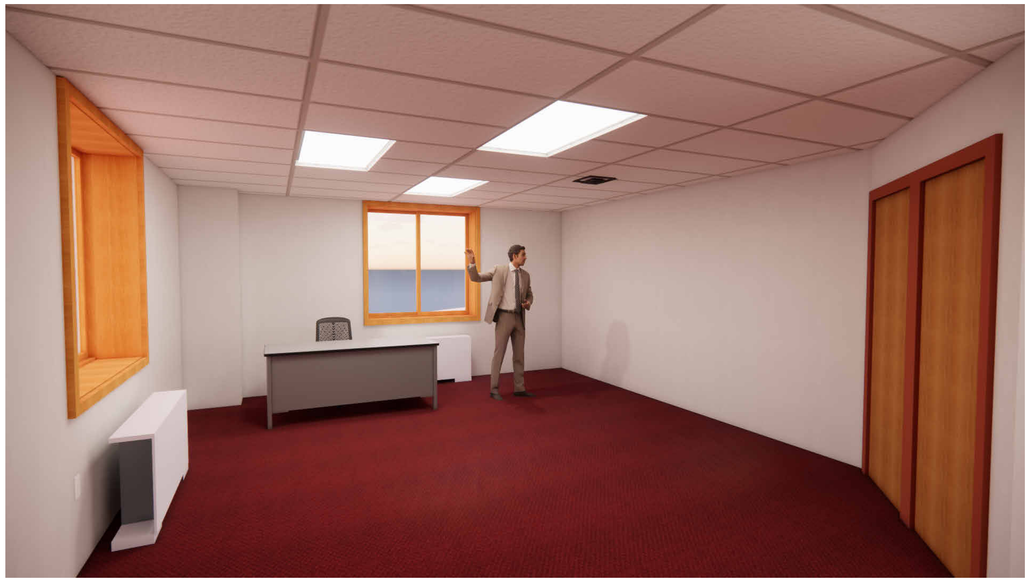

AUTODESK

www.autodesk.com/revit

Consultant
Address
Address
Address
Phone

Consultant
Address
Address
Address
Phone

Consultant
Address
Address
Address
Phone

Consultant
Address
Address
Address
Phone

Consultant
Address
Address
Address
Phone

| No. | Description | Date |
|---|---|---|
| | | |

# 4041 University Drive

## Renovation

## 5th Floor

| | |
|---|---|
| Project Number | 4041-5-02 |
| Date | 1/12/2026 |
| Drawn By | Gil Kall |
| Checked By | GK |

2

Scale

1/13/2026 6:31:54 AM

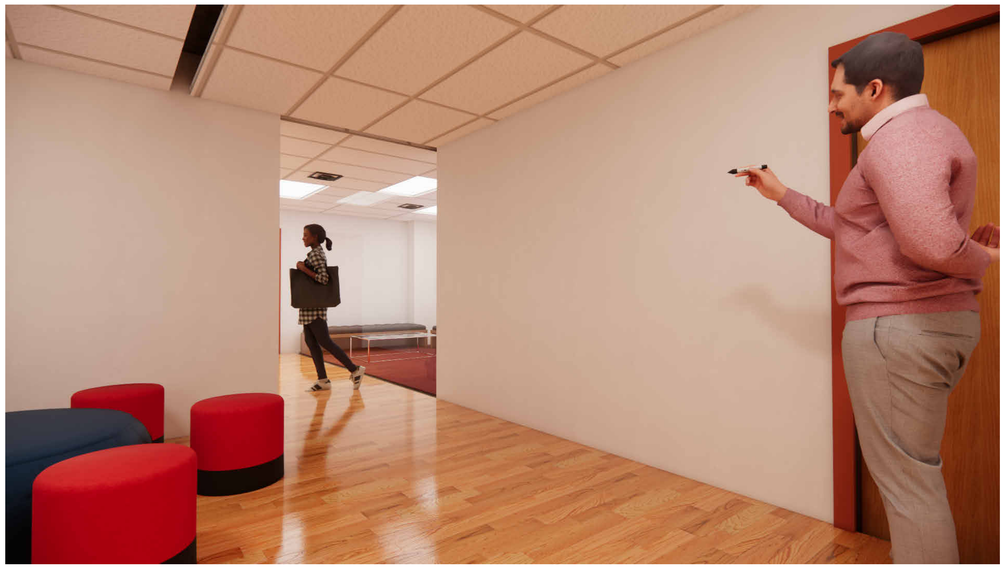

AUTODESK.

www.autodesk.com/revit

Consultant
Address
Address
Address
Phone

Consultant
Address
Address
Address
Phone

Consultant
Address
Address
Address
Phone

Consultant
Address
Address
Address
Phone

Consultant
Address
Address
Address
Phone

| No. | Description | Date |
|---|---|---|
| | | |

# 4041 University Drive

## Renovation

## 5th Floor

| | |
|---|---|
| Project Number | 4041-5-02 |
| Date | 1/12/2026 |
| Drawn By | Gil Kall |
| Checked By | GK |

3

Scale

1/13/2026 6:32:24 AM

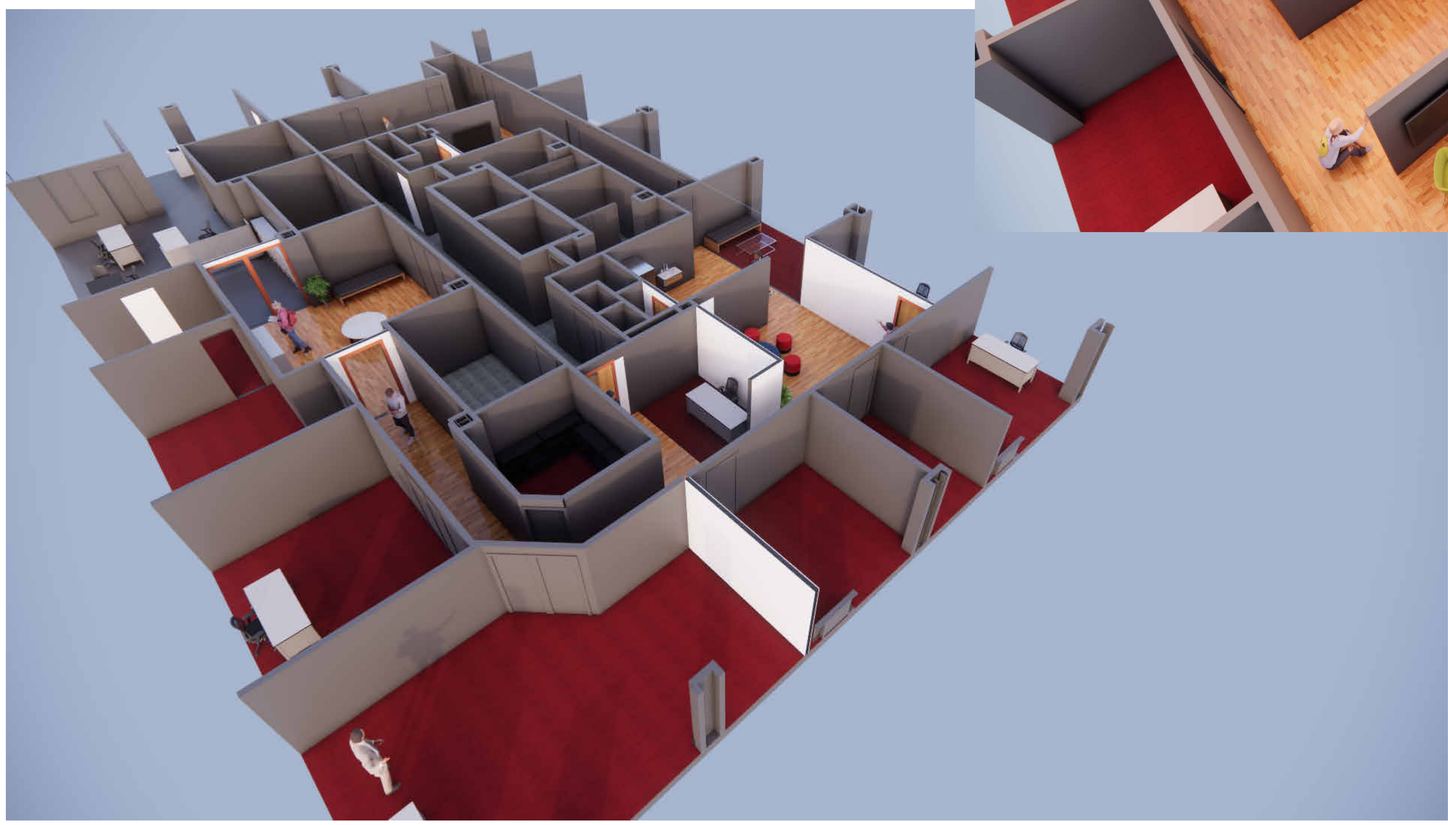

AUTODESK.

www.autodesk.com/revit

Consultant
Address
Address
Address
Phone

Consultant
Address
Address
Address
Phone

Consultant
Address
Address
Address
Phone

Consultant
Address
Address
Address
Phone

Consultant
Address
Address
Address
Phone

| No. | Description | Date |
|---|---|---|
| | | |

# 4041 University Drive

## Renovation

## 5th Floor

| | |
|---|---|
| Project Number | 4041-5-02 |
| Date | 1/12/2026 |
| Drawn By | Gil Kall |
| Checked By | GK |

4

Scale

1/13/2026 6:32:51 AM

AUTODESK

www.autodesk.com/revit

Consultant
Address
Address
Address
Phone

Consultant
Address
Address
Address
Phone

Consultant
Address
Address
Address
Phone

Consultant
Address
Address
Address
Phone

Consultant
Address
Address
Address
Phone

| No. | Description | Date |
|---|---|---|

# 4041 University Drive

## Renovation

## 5th Floor

| | |
|---|---|
| Project Number | 4041-5-02 |
| Date | 1/12/2026 |
| Drawn By | Gil Kall |
| Checked By | GK |

5

Scale

1/13/2026 6:33:21 AM