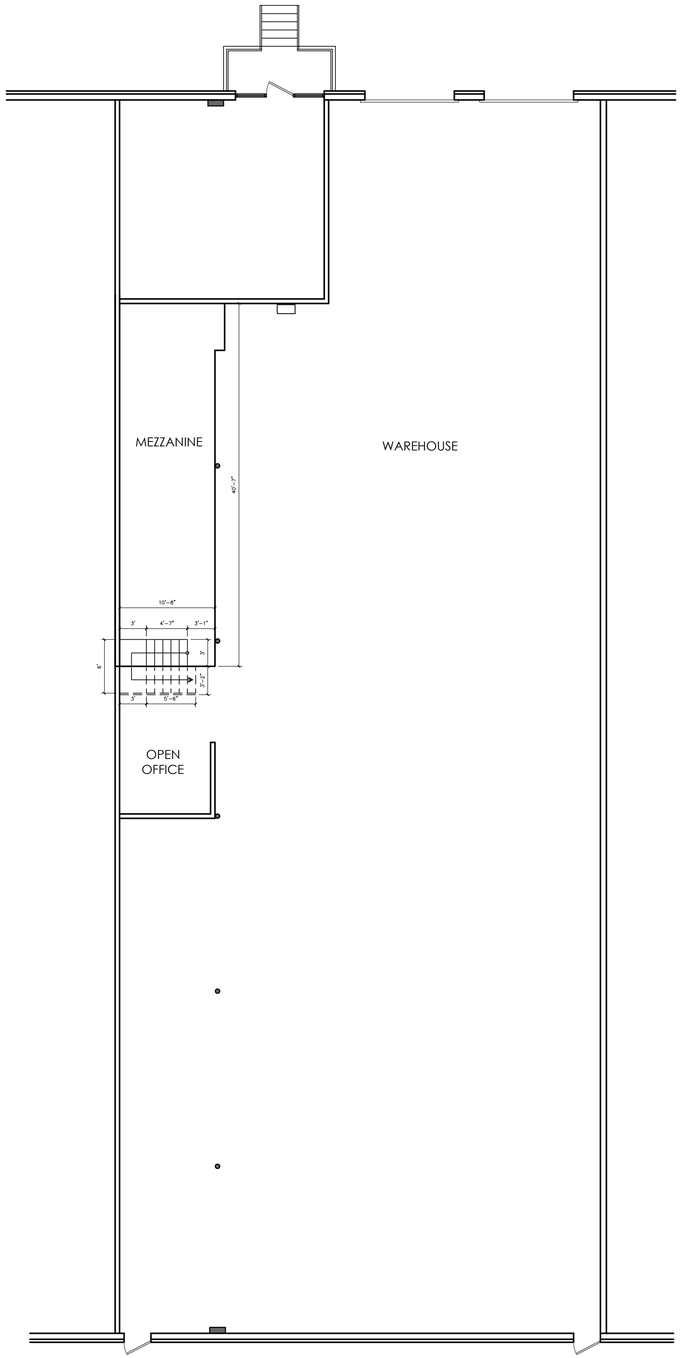

02 MEZZANINE
SCALE: 1/8"=1'-0"

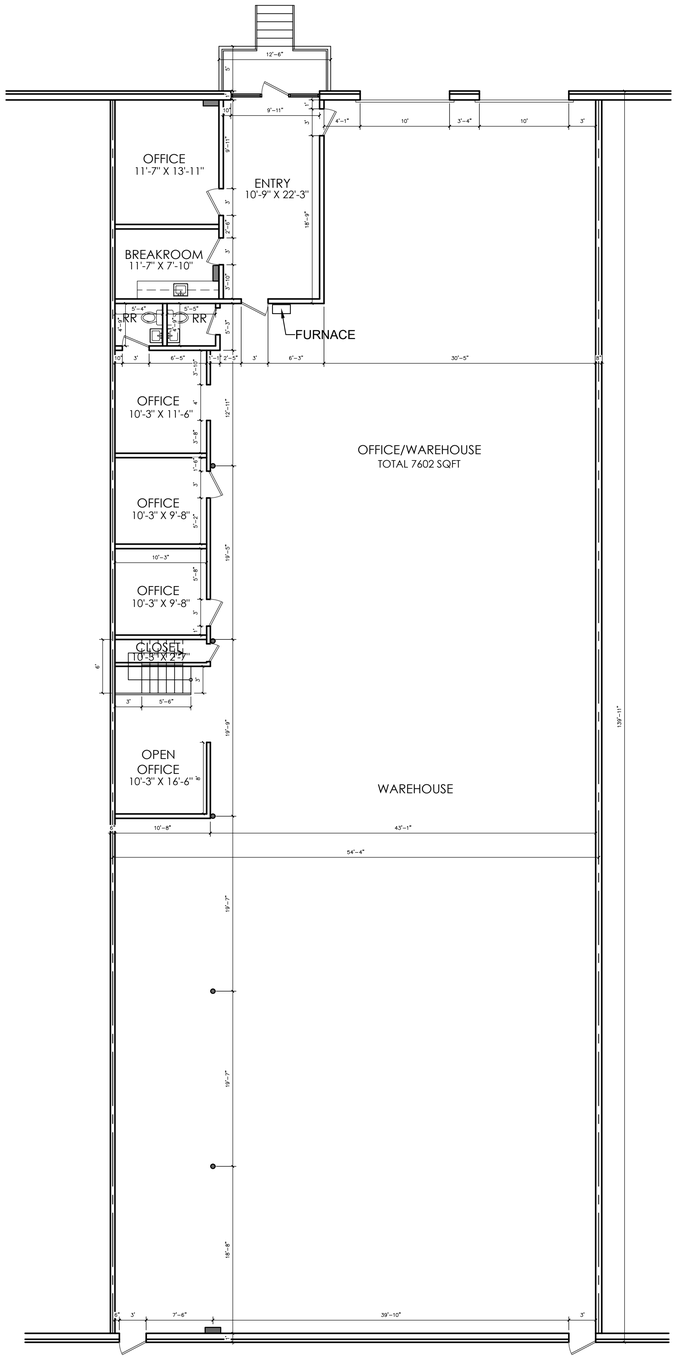

01 FLOOR PLAN
SCALE: 1/8"=1'-0"

PERMIT SET

WARD ARCHITECTURE PLLC
5004 THOMPSON TERRACE, SUITE 107
COLLEYVILLE, TEXAS 76034
817.281.5600
GERALD@WARDARCHITECTUREPLLC.COM

ISSUED FOR INTERIM REVIEW

THIS DOCUMENT IS NOT TO BE USED FOR CONSTRUCTION, BIDDING OR PERMIT PURPOSES.

GERALD A. WARD, AIA

12-21-2022

12-21-2022

OFFICE WAREHOUSE
2671 MANANA DRIVE
DALLAS, TX 75220

Drawn By	VR
Checked By	GAW
Project No:	22-80
Issue Date:	12-21-2022

Revisions

No.	Date	Description

Issued:

Sheet Title

ARCHITECTURAL FLOOR PLAN

A2.01

Sheet Number