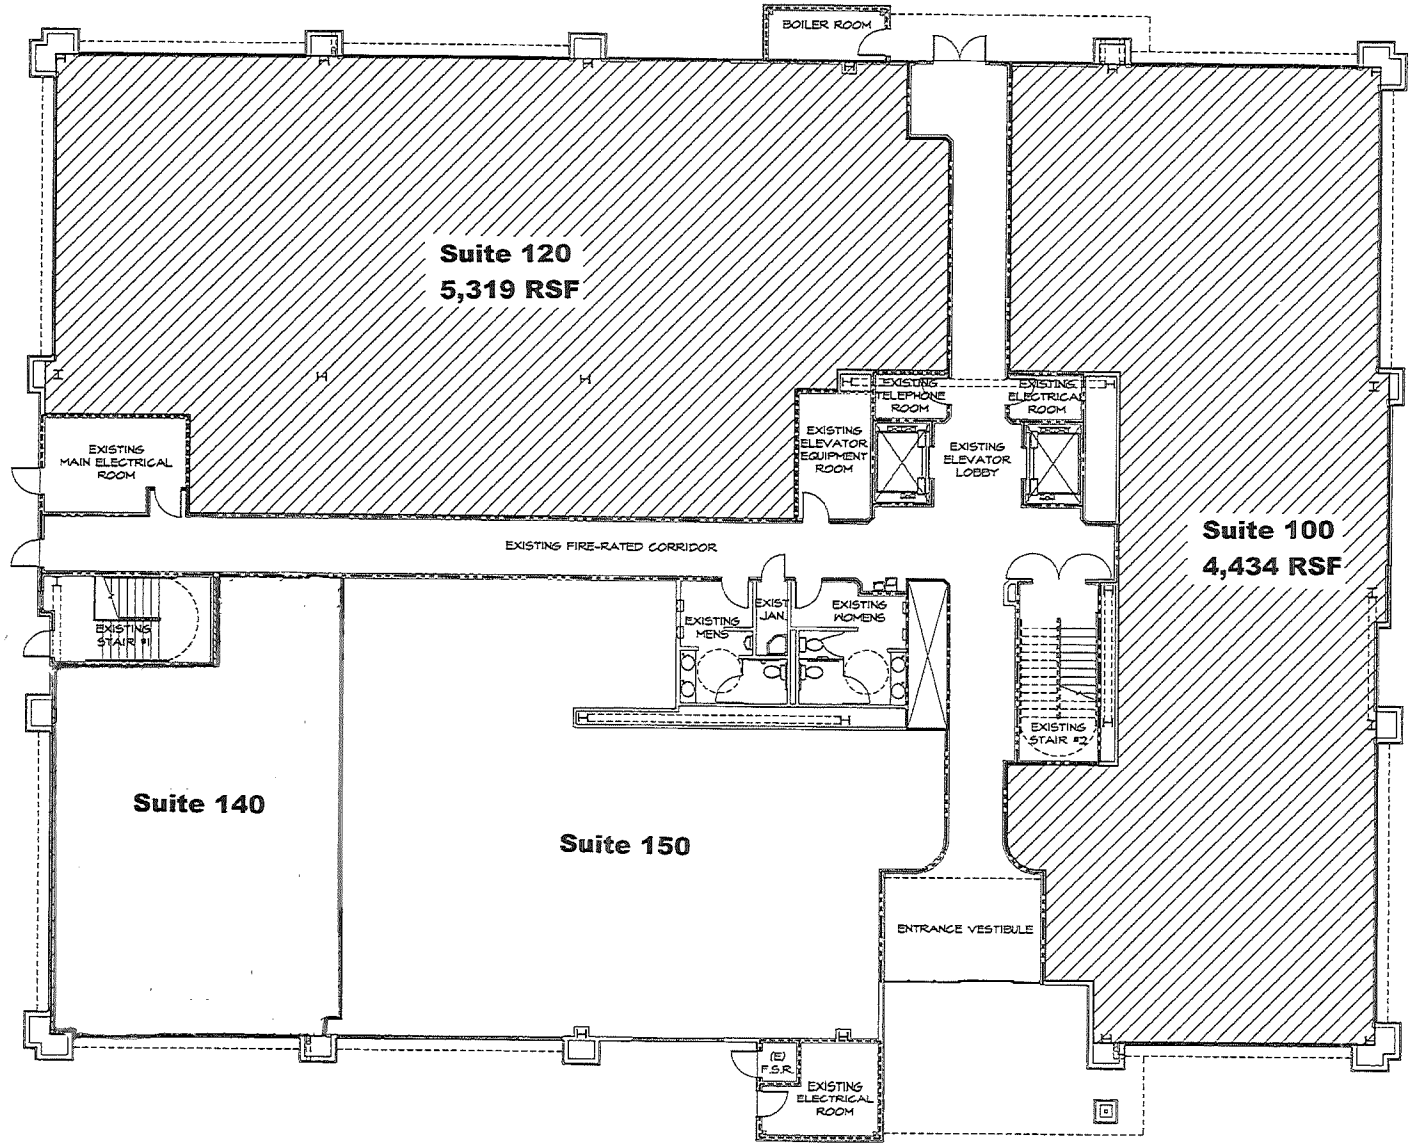

LEVEL 01 PLAN - AREA CALCULATION
(per BOMA STANDARDS)

NORTH

KKE architects

HFTA

KKE of Nevada, Inc.
6775 edmond st., suite 200
las vegas, nv 89118

(702) 369-8916
(702) 369-4699 FAX

A Project For

Coronado Medical Office Campus

Building 6, Level 01
6460 Medical Center St.
Las Vegas, NV

No.	Date	Revision Description

LEVEL 01 PLAN - AREA CALCULATION

Project 06HJ170.01
Date October 13, 2007
Drawn by KA
Checked by -

Drawing Number FA.01

Copyright © 2006 by KKE Architects, Inc.