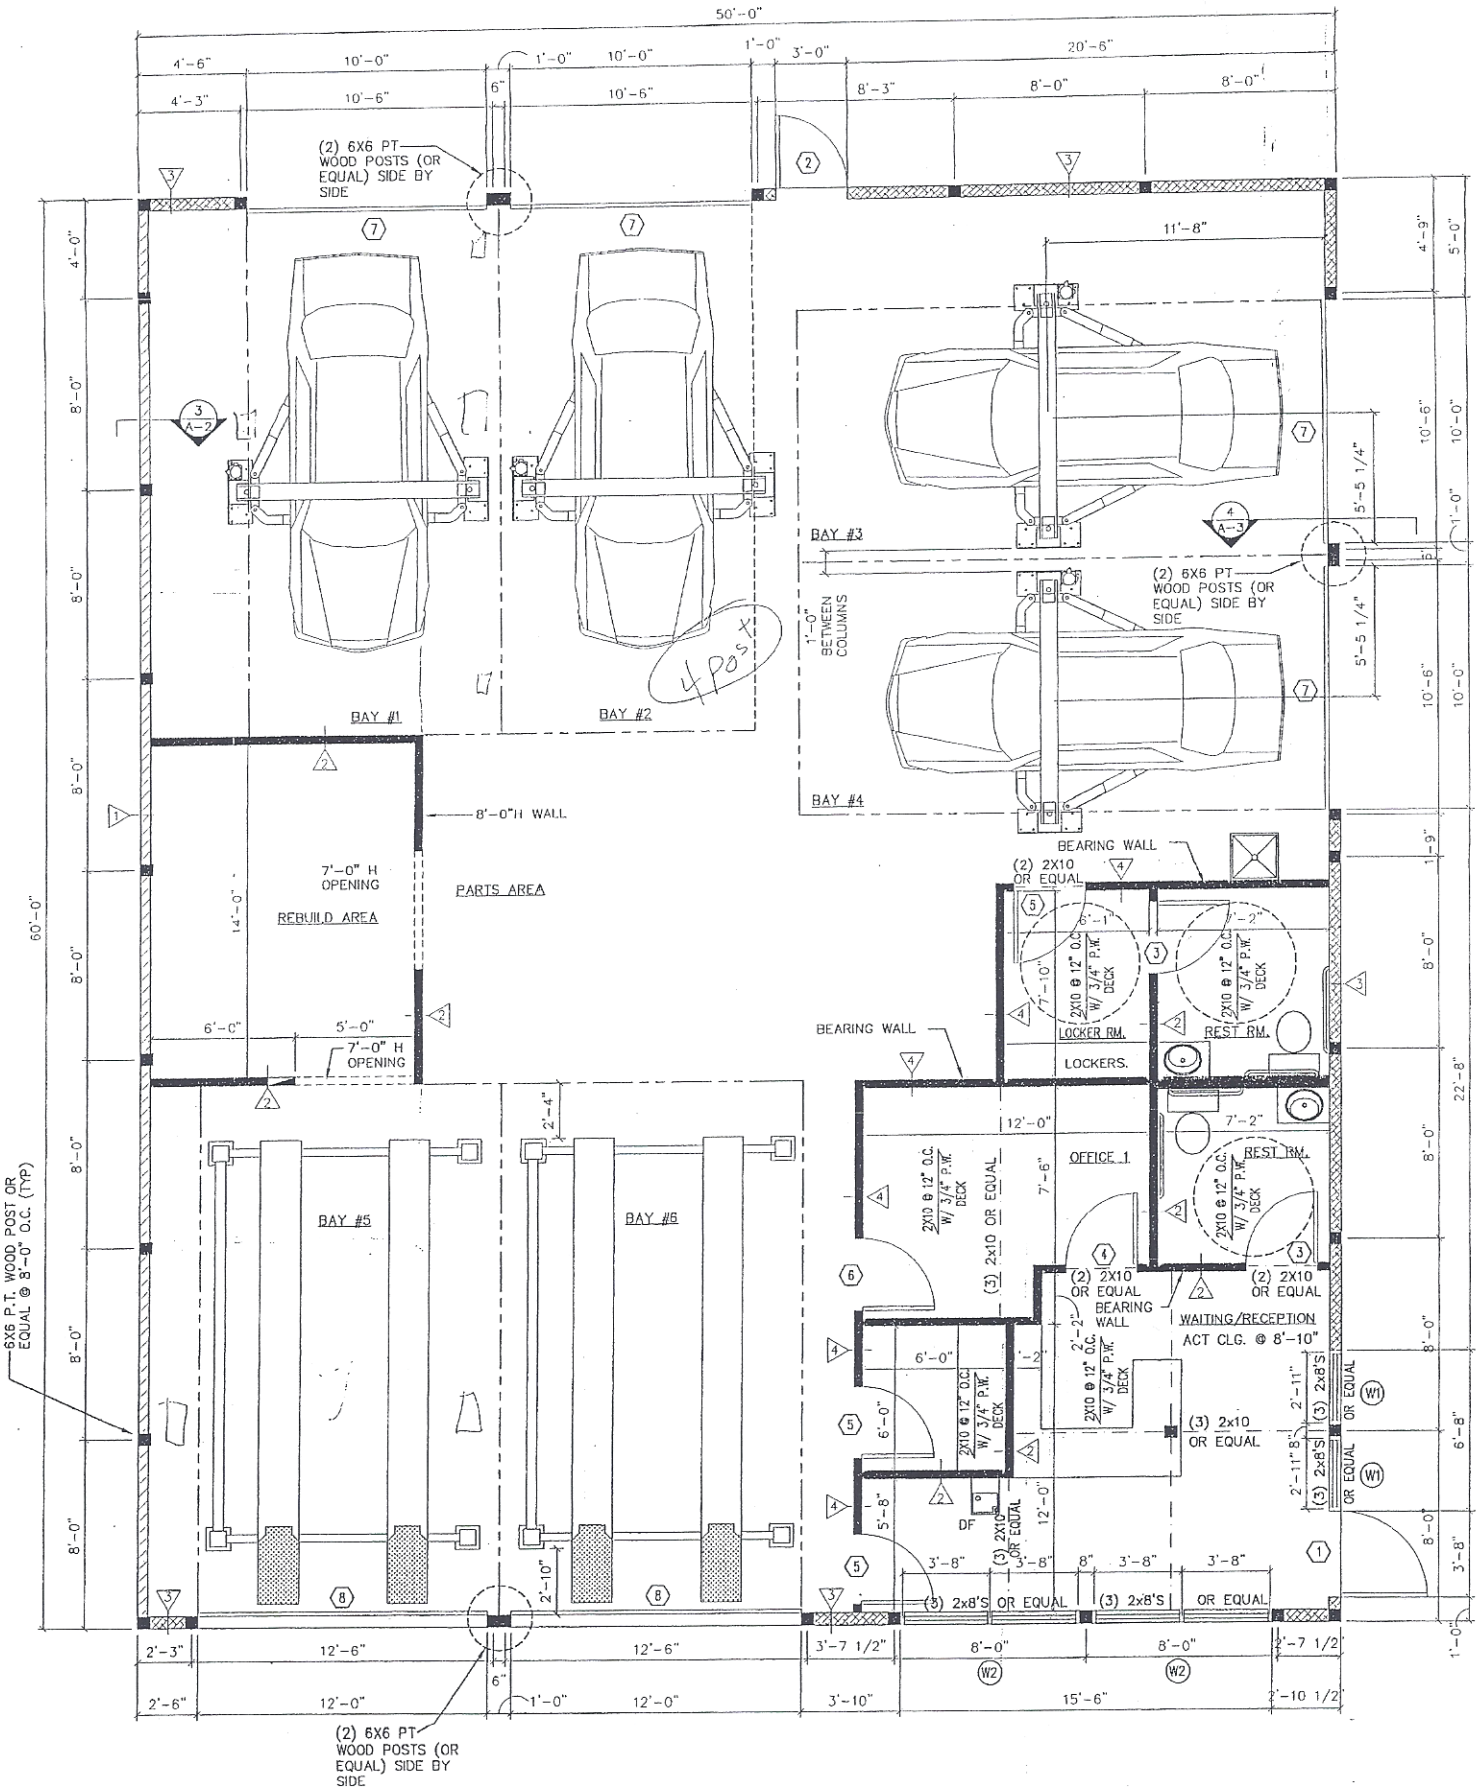
50'-0"
(2) 6X6 PT WOOD POSTS (OR EQUAL) SIDE BY SIDE
BAY #1
BAY #2
BAY #3
BAY #4
BAY #5
BAY #6
4 POST
1'-0" BETWEEN COLUMNS
8'-0"H WALL
7'-0" H OPENING
REBUILD AREA
PARTS AREA
BEARING WALL
(2) 2X10 OR EQUAL
2X10 @ 12" O.C. W/ 3/4" P.W. DECK
LOCKER RM.
LOCKERS.
REST RM.
OFFICE 1
(3) 2X10 OR EQUAL
WAITING/RECEPTION
ACT CLG. @ 8'-10"
(3) 2x8'S OR EQUAL
DF
6X6 P.T. WOOD POST OR EQUAL @ 8'-0" O.C. (TYP)
(2) 6X6 PT WOOD POSTS (OR EQUAL) SIDE BY SIDE