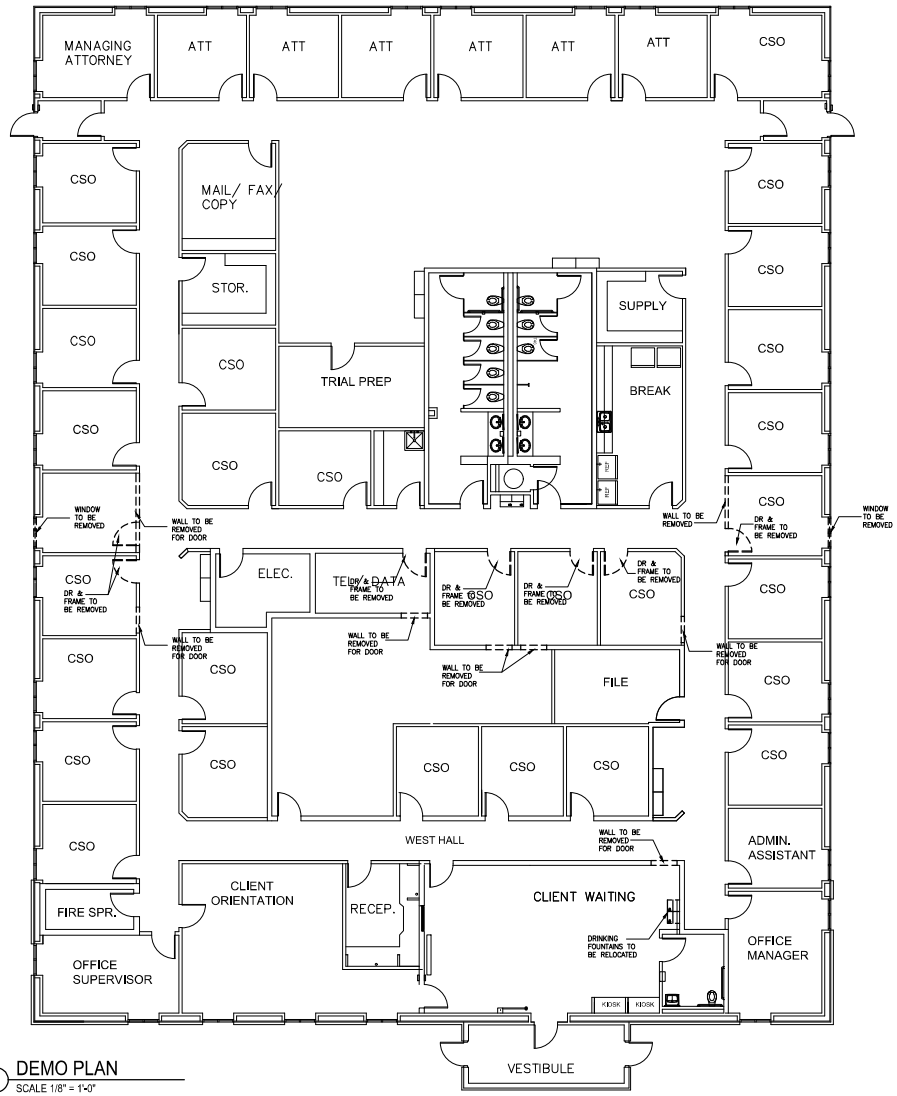

A2.01.01 DEMO PLAN
SCALE 1/8" = 1'-0"

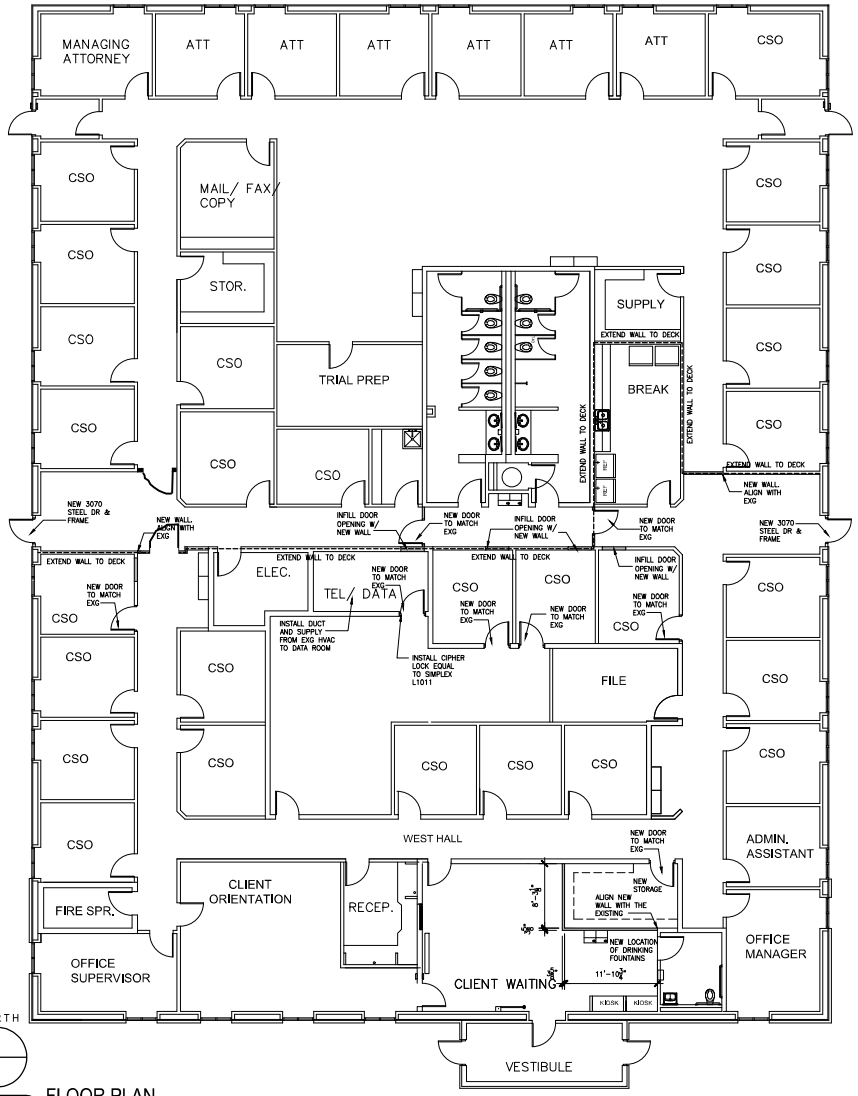

A2.01.02 FLOOR PLAN
SCALE 1/8" = 1'-0"

GENERAL NOTES:
1. INSTALL NEW CARPET
2. TOUCH UP PAINT AS NEEDED.
3. REPLACE OR REPAIR BLINDS

MARK	DATE	DESCRIPTION

PRELIMINARY NOT FOR CONSTRUCTION

01 APRIL 2018

Rhodes Architecture Inc.
500 S. Tyler, Suite 1501
Amarillo, Texas 79101
Work ph. 806.468.7641

THE VISUAL SHAPE OF ARCHITECTURAL BUILDINGS, THE ARRANGEMENT, SIZE & SHAPE OF ROOMS, TO WHICH THE ELE-CAL SYSTEM IS TO BE INSTALLED, THE ELE-CAL SYSTEM TERMINATION POINTS, AND THE ELE-CAL SYSTEM DESIGN MUST BE ESTABLISHED FOR THE VISUAL PLAN VIEW.

OWNERSHIP OF DOCUMENTS
THIS DOCUMENT AND THE IDEAS AND DESIGNS INCORPORATED HEREIN, AS AN INSTRUMENT OF PROFESSIONAL SERVICE IS THE PROPERTY OF RHODES ARCHITECTURE, INC.
IT IS NOT TO BE USED IN WHOLE OR IN PART FOR ANY OTHER PROJECT WITHOUT THE WRITTEN AUTHORIZATION OF RHODES ARCHITECTURE, INC.

INTERIOR REMODEL OFFICE OF THE ATTORNEY GENERAL

5300 FM 2004 RD.
LA MARQUE, TEXAS

PROJECT NO. 2527.00

SHEET TITLE
DEMO PLAN
FLOOR PLAN

DATE OF ISSUE
28 MAY 2025

SHEET NO.
A2.01