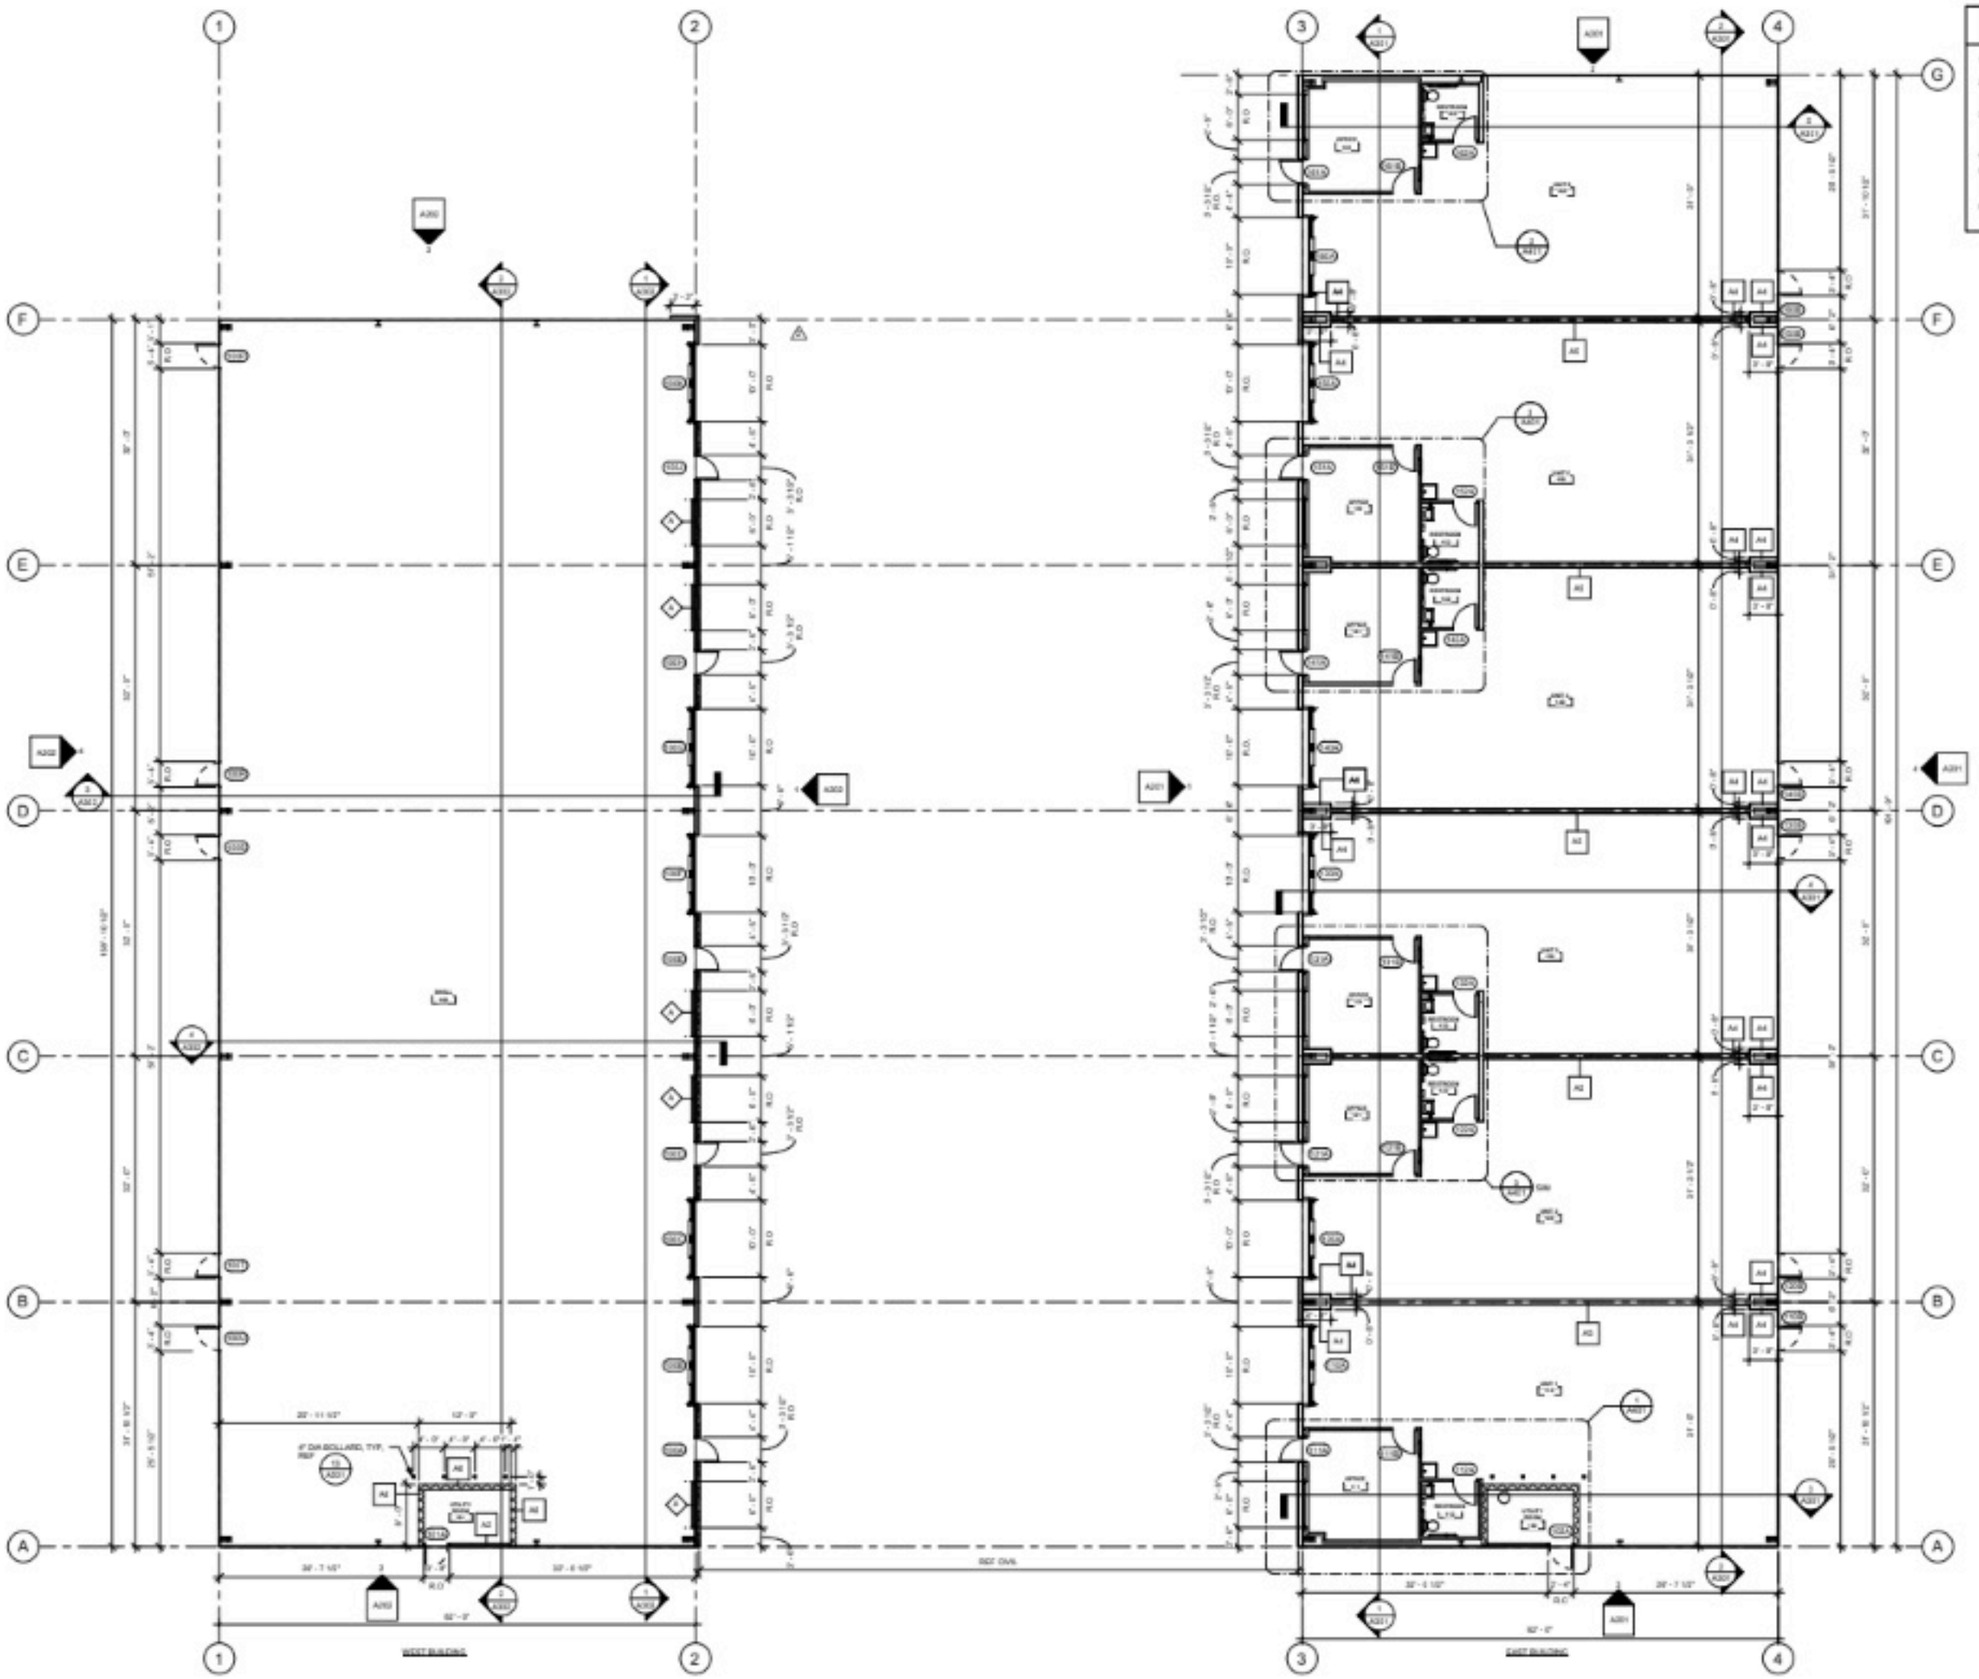

1 FLOOR PLAN
1/8" = 1'-0"

SHEET NOTES

1. METAL BUILDING MANUFACTURER(MBF) TO SUPPLY EXTERIOR DOORS AND FRAMES
2. ALL EXTERIOR WALL AND ROOF INSULATION PROVIDED BY MBF. INSULATION TO MEET REQUIREMENTS OF 2014 ARKANSAS ENERGY CODE
3. ALL EQUIPMENT AND MATERIALS SHOWN ARE TO BE INSTALLED IN ACCORDANCE WITH MBEC SPECIFICATIONS AND MANUFACTURERS WRITTEN REQUIREMENTS
4. FOR PARTITION AND FINISH INFORMATION SEE A601
5. ALL RATED WALLS TO BE FULL HEIGHT, ALL OTHER INTERIOR STUD WALLS TO 9'-6" AFF
6. ALL DIMENSIONS ARE TO FINISHED FACES OR GRID LINES

Daniel E. Koster
ARCHITECT
AR 2000
TEXAS REG. NO. 17906
OKLAHOMA REG. NO. 9338
ARKANSAS REG. NO. 2100

MIDWEST LLC

1812 E. CENTERTON BLVD.
CENTERTON, AR 72719

ISSUE LOG

	PERMIT SET	11/12/24
2	REV #2	12/13/24

Project #	21073
CHECKED BY:	DEK
DRAWN BY:	JVS

This document, whether in hard copy or machine readable format, is copyrighted and is proprietary property of Koster Architecture and shall not be used for any purpose other than the specific project for which it was prepared without written authorization from Koster Architecture. Any reproduction of such concept or any other project, any reuse, including copying and/or modification of this document without written permission from Koster Architecture, for any purpose other than the specific project intended is a violation of federal copyright law. Unauthorized use of this material is subject to civil and/or criminal penalties.

Nov 21, 2024

FLOOR PLAN

A101

11/21/2024 12:23:33 PM
Autodesk Docs://Midwest LLC/Midwest LLC.rvt