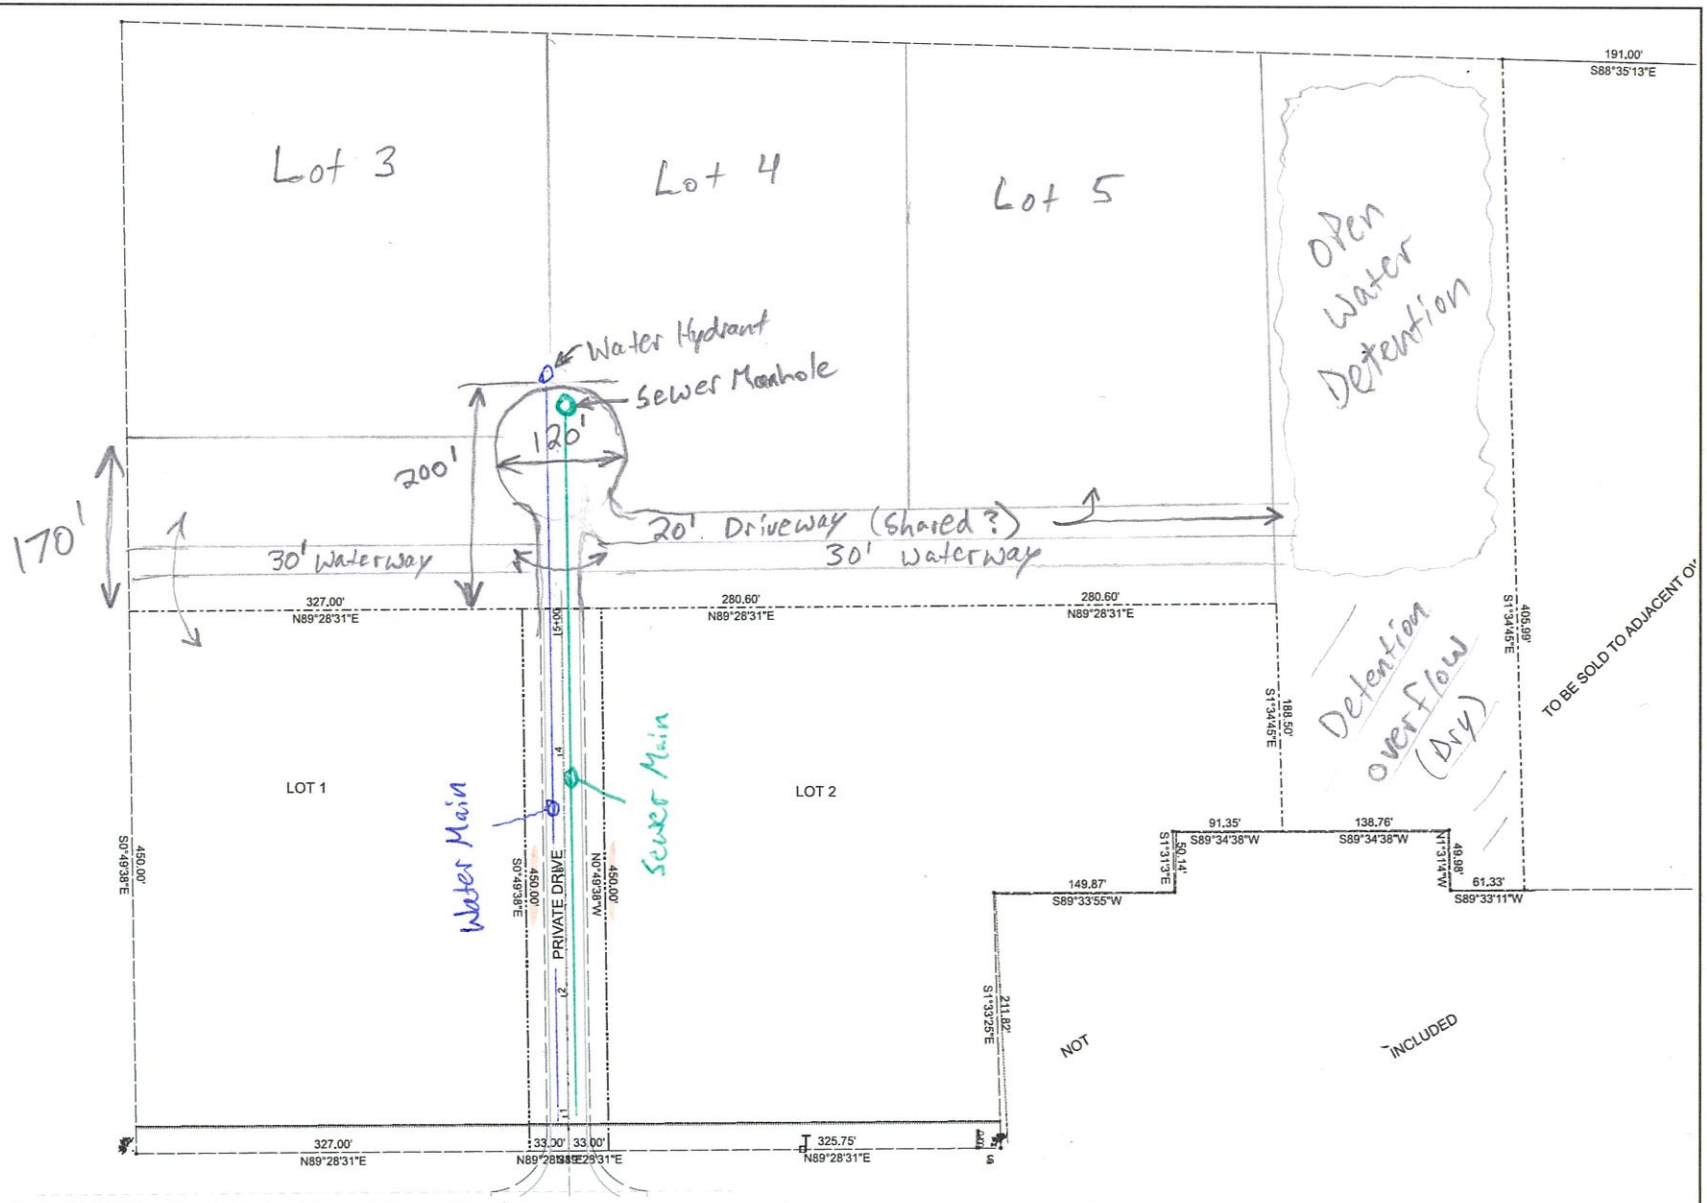

Postl-Yore
ENGINEERING / ARCHITECTURE

USER NAME = BRETT POSTL	DESIGNED - BP	REVISED -	
	DRAWN - HB	REVISED -	
PLOT SCALE = 50.0' / in.	CHECKED - BP	REVISED -	
PLOT DATE = 2/12/2024	DATE - 10-24-2023	REVISED -	

LOT LAYOUT
FAIRBURY INDUSTRIAL PARK

SCALE: 1"=50' | SHEET OF SHEETS | STA. TO STA.

F.A. RTE.	SECTION	COUNTY	TOTAL SHEETS	SHEET NO.
			11	7

CONTRACT NO.

ILLINOIS FED. AID PROJECT