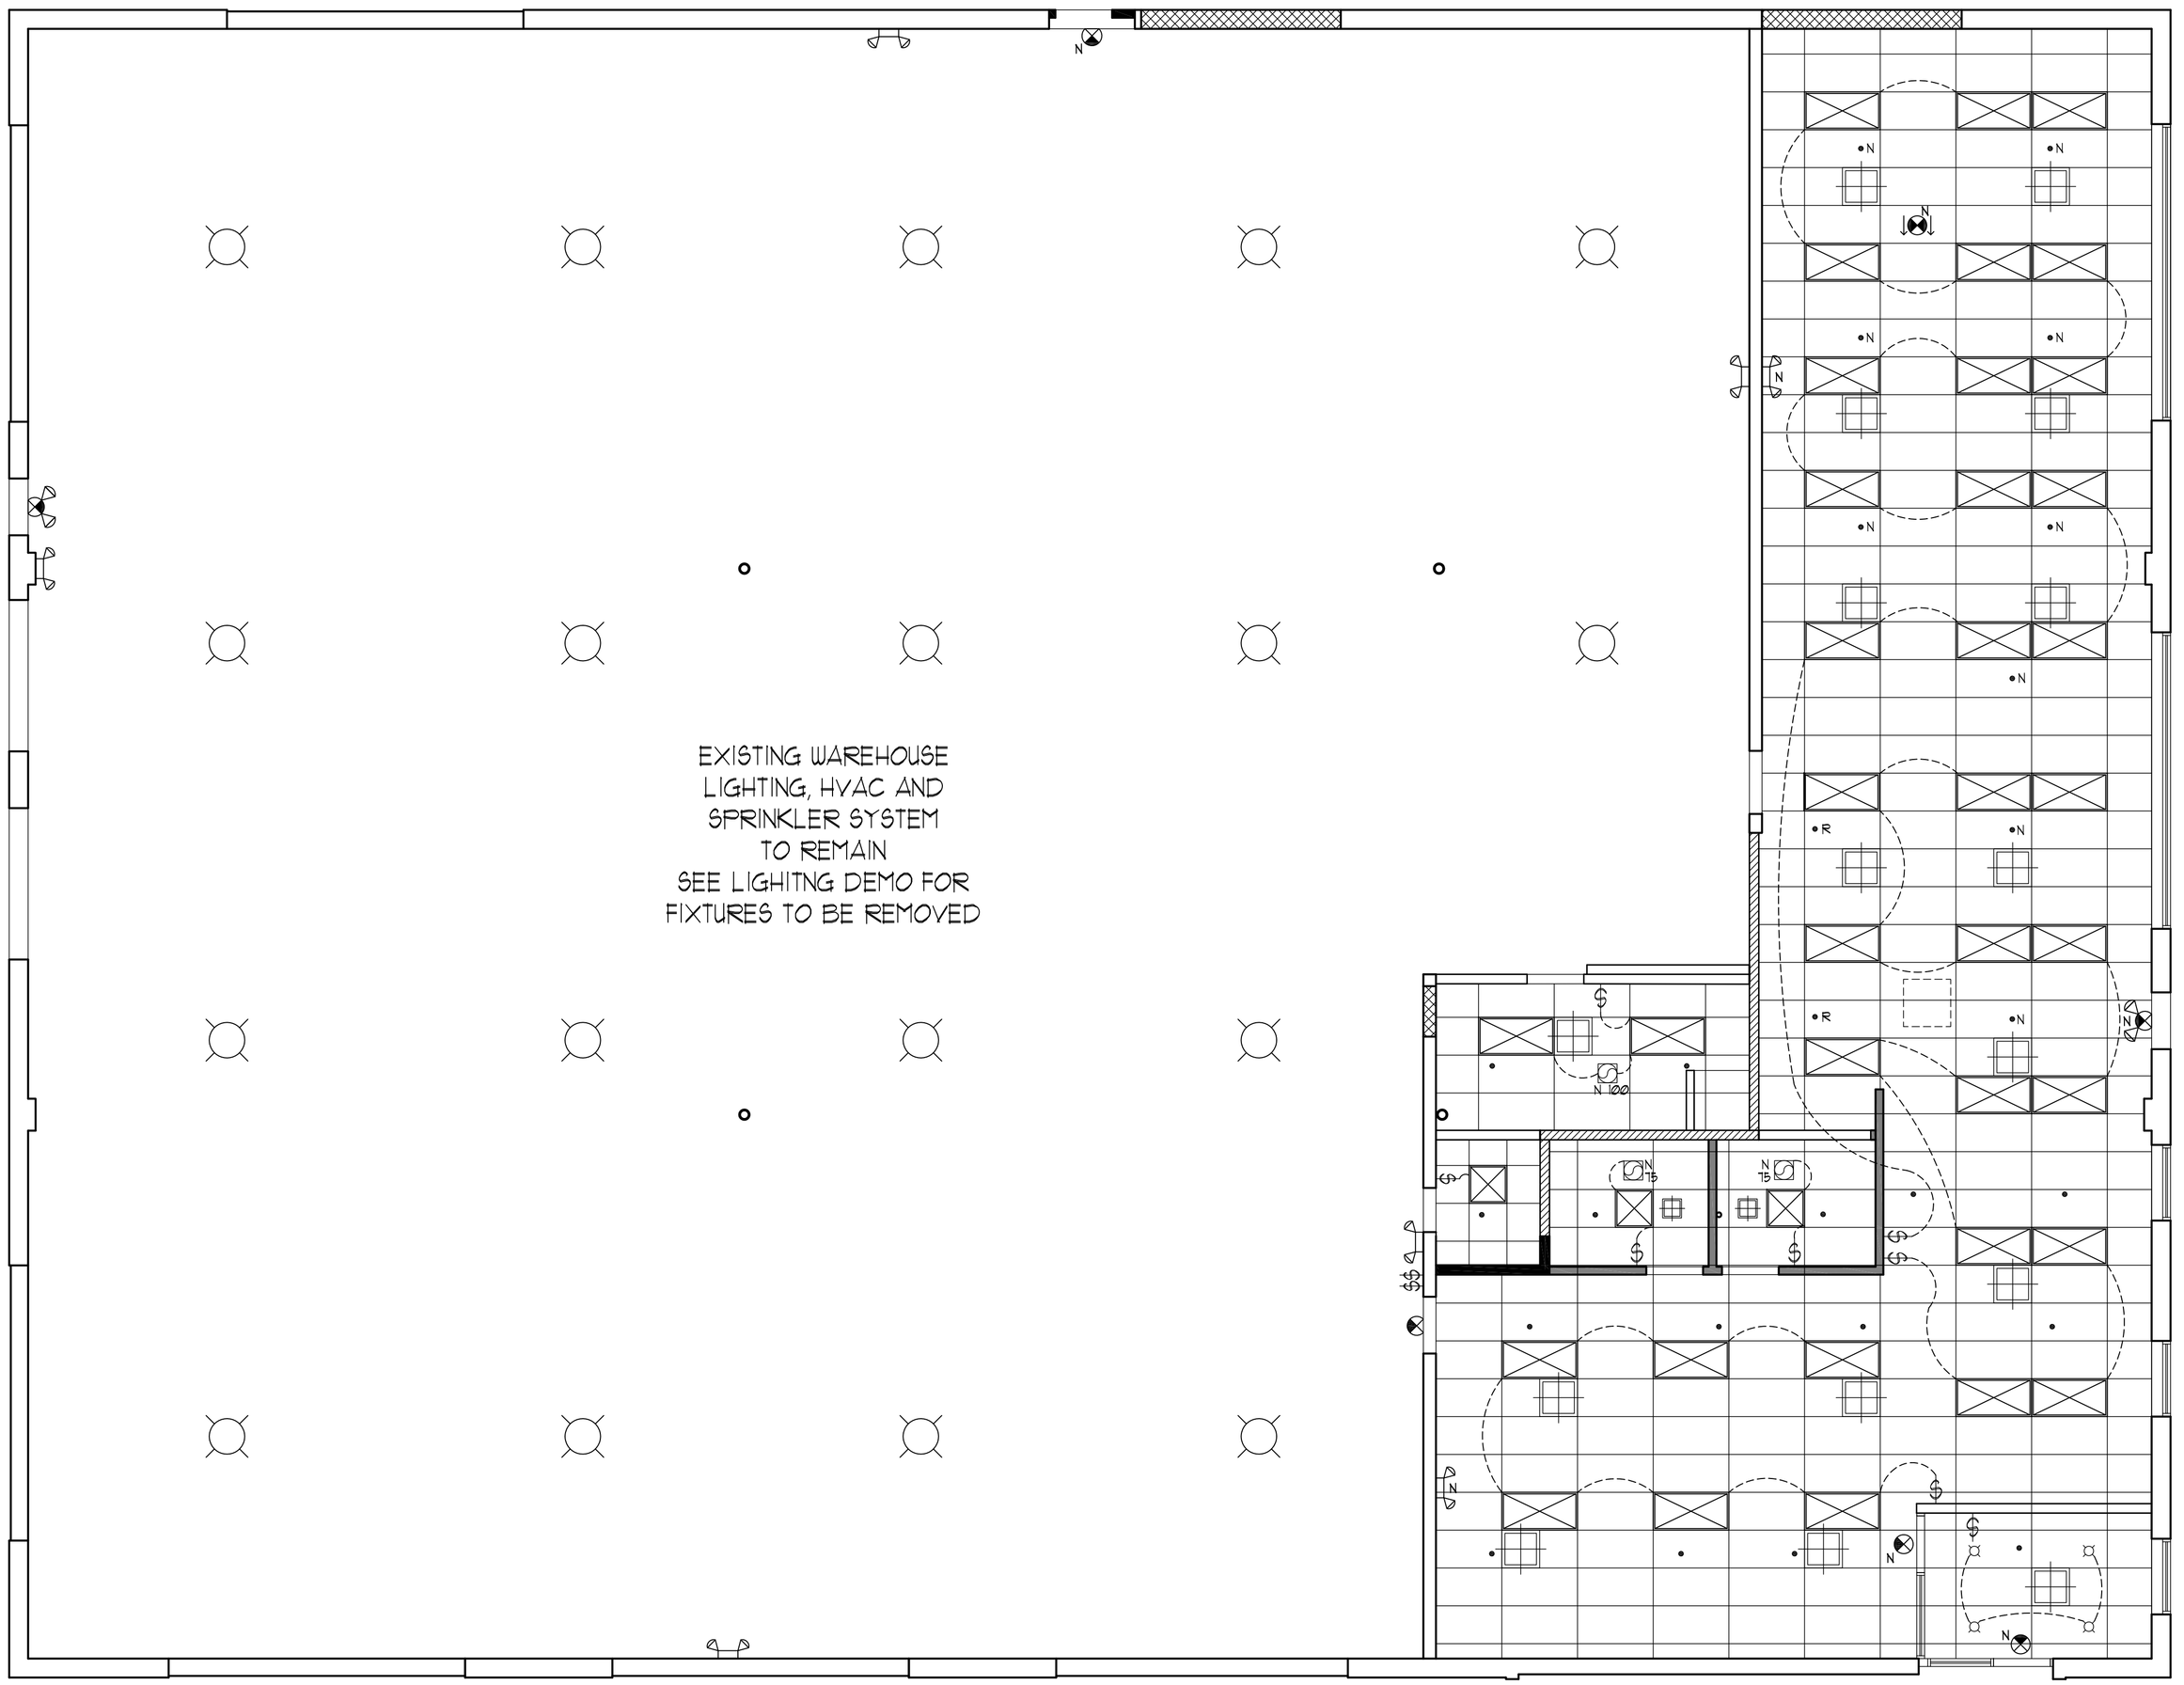

1 A-2 PROPOSED REFLECTED CEILING PLAN

SCALE: 3/16"=1'-0"

REFLECTED CEILING NOTES:

1. CONTRACTOR TO INSTALL NEW USG 9/16" CEILING GRID WITH #2844 TILES (OR AS SELECTED BY THE BUILDING OWNER) AT 9'-0" A.F.F. IN OFFICE AREA AS SHOWN ON PLAN.
2. EXIST. SPRINKLER HEADS TO REMAIN. IN WAREHOUSE AREAS, CONTRACTOR TO CAP, RELOCATE AND/OR PROVIDE NEW SPRINKLER HEADS AS REQUIRED IN OFFICE AREAS. SPRINKLER HEADS INDICATED ON THIS PLAN ARE FOR REFERENCE ONLY. FINAL SPRINKLER HEAD LOCATIONS TO BE DETERMINED BY SPRINKLER CONTRACTOR.
3. ELECTRICAL CONTRACTOR TO VERIFY EXISTING EMERGENCY FIXTURES TO REMAIN ARE OPERATIONAL. REPAIR OR REPLACE INOPERABLE FIXTURES AS REQUIRED.

REFLECTED CEILING SYMBOLS

- NEW USG 9/16"GRID WITH USG #2844 2x4 TILES OR DROPPED CEILING SYSTEM AS SELECTED BY BUILDING OWNER
- NEW 2' X 4' FLUORESCENT LIGHT FIXTURE
- NEW 2' X 2' FLUORESCENT LIGHT FIXTURE
- NEW SINGLE POLE SWITCH
- EXISTING WALL MOUNTED EXIT SIGN WITH BATTERY BACKUP TO REMAIN
- N NEW WALL MOUNTED EXIT SIGN WITH BATTERY BACKUP
- N NEW CEILING MOUNTED EXIT SIGN WITH BATTERY BACKUP. PROVIDE DIRECTIONAL ARROWS AS INDICATED ON THE PLAN.
- EXISTING WALL MOUNTED COMBINATION EMERGENCY LAMP / EXIT SIGN WITH BATTERY BACKUP TO REMAIN (SEE R.C.P. NOTE #3)
- N NEW WALL MOUNTED COMBINATION EMERGENCY LAMP / EXIT SIGN WITH BATTERY BACKUP TO REPLACE EXISTING
- EXISTING WALL MOUNTED EMERGENCY LIGHT WITH BATTERY BACKUP TO REMAIN (SEE R.C.P. NOTE #3)
- N NEW WALL MOUNTED EMERGENCY LIGHT WITH BATTERY BACKUP TO REMAIN (SEE R.C.P. NOTE #3)
- EXISTING WAREHOUSE LIGHTING FIXTURE
- • EXISTING SPRINKLER HEAD TO REMAIN
- •R RELOCATED SPRINKLER HEAD
- •N NEW SPRINKLER HEAD
- NEW HVAC DIFFUSER INDICATED FOR REFERENCE ONLY. FINAL LOCATIONS SHALL BE COORDINATED WITH FUTURE TENANT AND THEIR REQUIREMENTS.
- N XX NEW BATHROOM EXHAUST FAN XX INDICATES MIN CFM
- APPROXIMATE LOCATION OF RELOCATED HVAC UNIT ABOVE NEW CEILING. FINAL LOCATION TO BE COORDINATED WITH OWNERS HVAC CONTRACTOR.

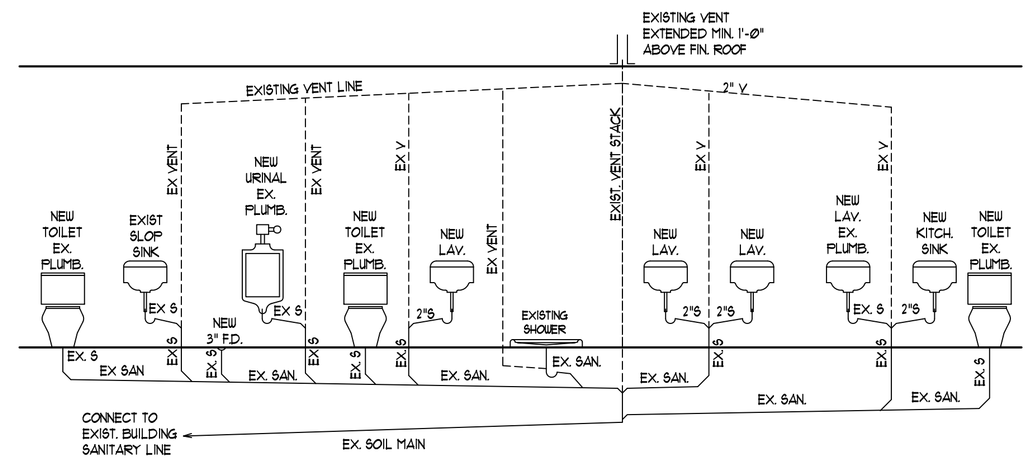

2 A-2 PLUMBING RISER DIAGRAM

NOT TO SCALE

REV.	DATE	DESCRIPTION	CHK'D BY
1	02/16/10	FOR PRICING AND PERMITS	S.B.L.

'USGBC' and related logo is a trademark owned by the U.S. Green Building Council and is used by permission."

KARL KAPLAN
240 HUMPHREY STREET
ENGLEWOOD, NEW JERSEY
CLIENT

© COPYRIGHT
This drawing is the property of Axis Architectural Studio. It is subject to copyright laws & shall not be used or copied without express written permission.

AXIS architectural studio
16 Highwood Avenue, Englewood, NJ 07631
201.816.1818 Fax 201.816.0212

Steven B. Lazarus, A.I.A.
NJ C10807 CT 8999
NY 021232 MD 10946
PA RA 014920-B MA 10098
TX 1749 NC 9107
VA 0401015129
Riva M. Sloan, A.I.A.
NJ AI015590 NY 025949

Steven B Lazarus

OFFICE RENOVATION
240 HUMPHREY STREET
ENGLEWOOD, NEW JERSEY
PROJECT

REFLECTED CEILING PLAN AND NOTES
DWG TITLE

JOB NO.	10-168
SCALE	AS NOTED
DRAWN BY	R.C.R.
CHECKED	S.B.L.
DATE	02/16/11

A-2
DRAWING NO.