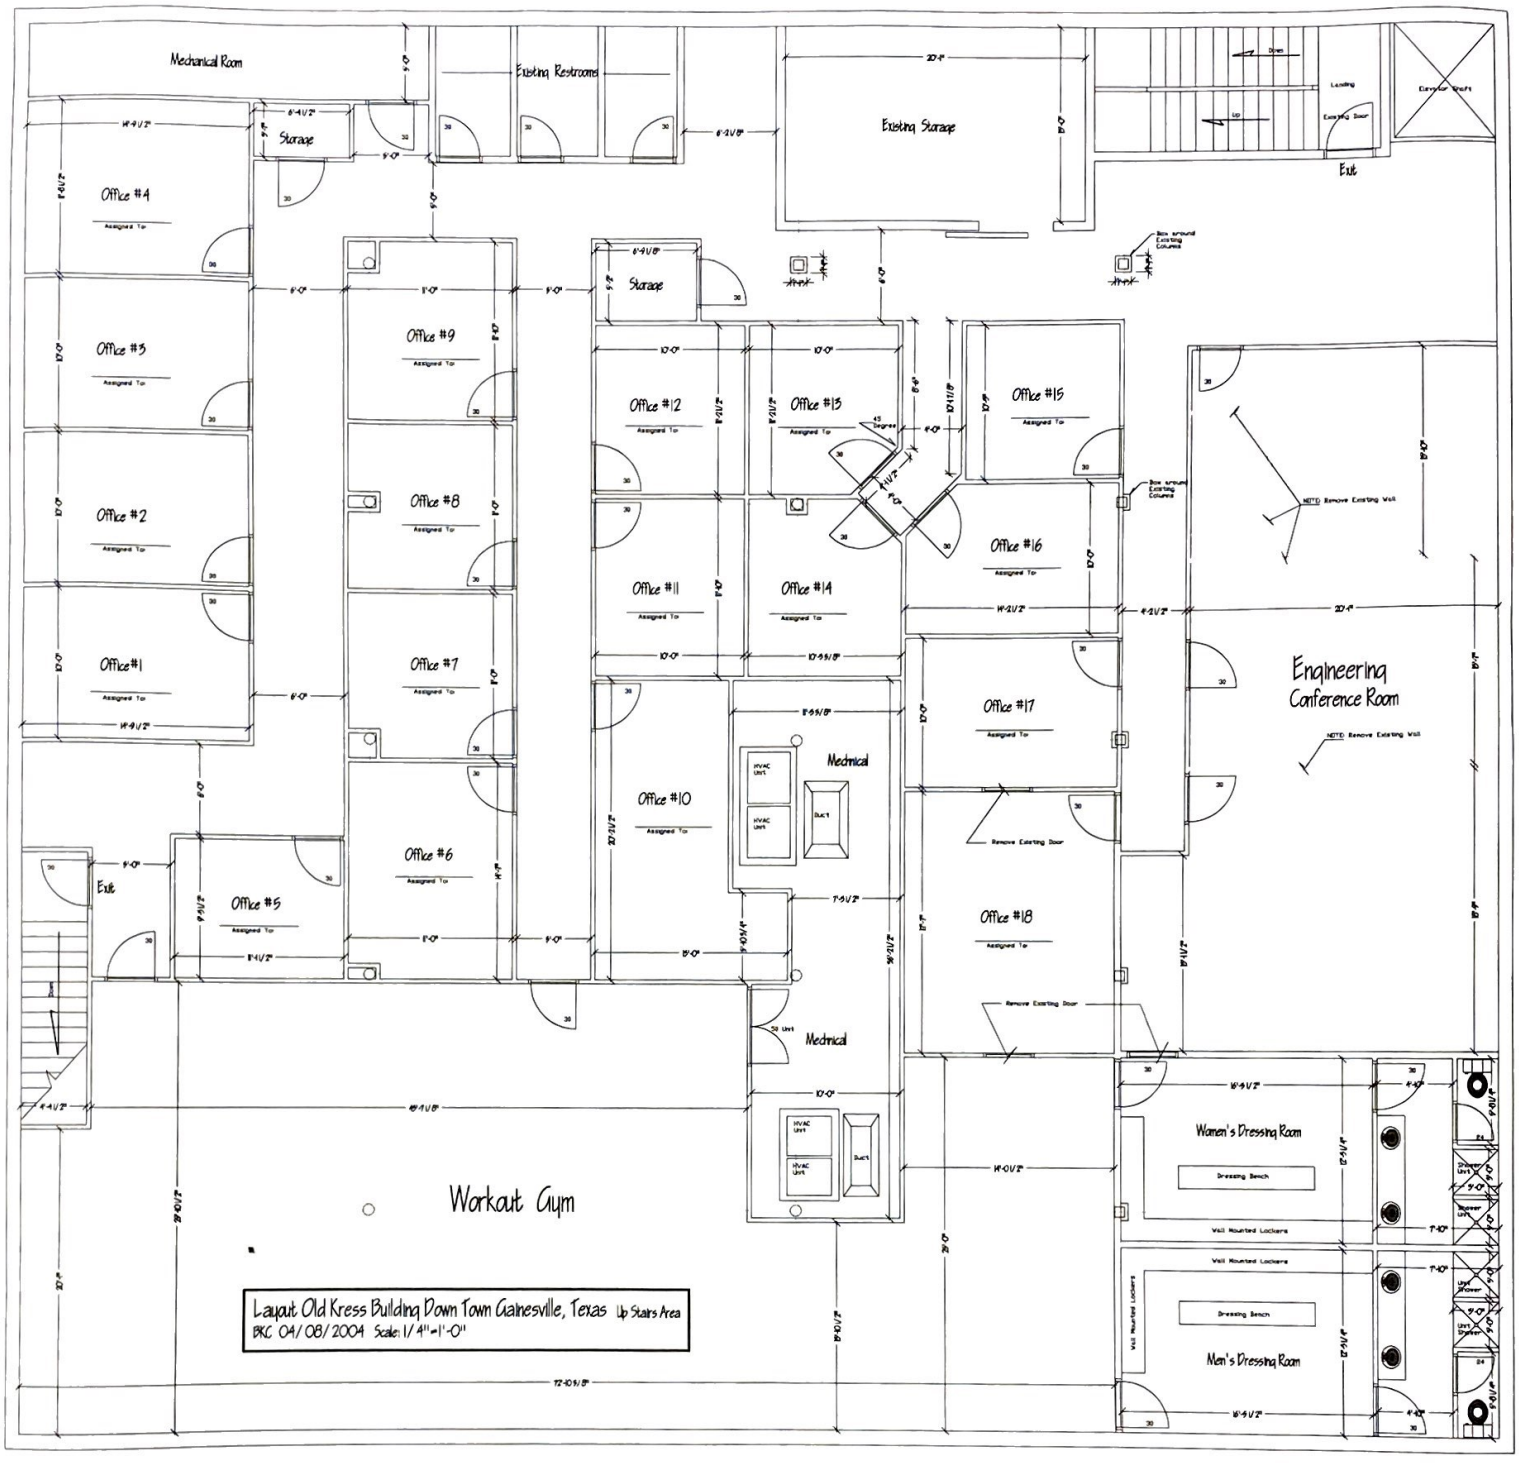
Mechanical Room
Existing Restrooms
Existing Storage
Down
Up
Landing
Existing Door
Elevator Shaft
Exit
Storage
Office #4
Office #3
Office #2
Office #1
Office #9
Office #8
Office #7
Office #6
Office #5
Office #12
Office #13
Office #11
Office #14
Office #10
Office #15
Office #16
Office #17
Office #18
Assigned To
Box around Existing Column
45 Degree
NOTE: Remove Existing Wall
Engineering Conference Room
Remove Existing Door
Mechnical
HVAC Unit
Duct
Workout Gym
Women's Dressing Room
Men's Dressing Room
Dressing Bench
Wall Mounted Lockers
Layout Old Kress Building Down Town Gainesville, Texas Up Stairs Area
BKC 04/08/2004 Scale: 1/4"=1'-0"