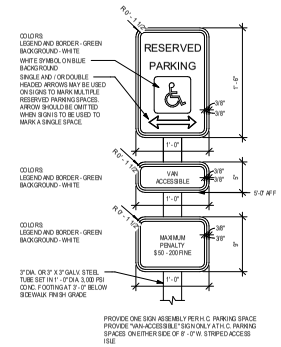

4 H.C. PARKING SIGNAGE - POLE MOUNTED
1 1/2" = 1'-0"

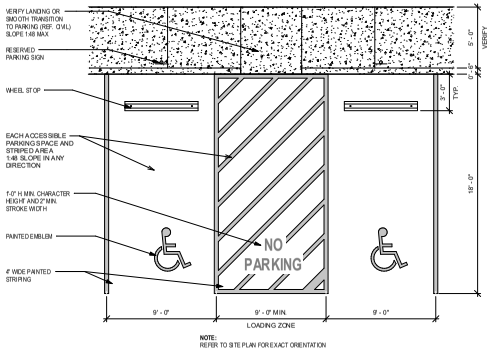

3 9' VAN ACCESSIBLE PARKING
1/4" = 1'-0"

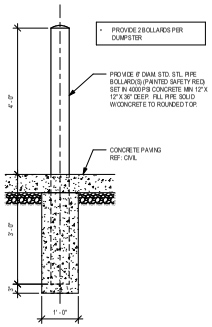

2 BOLLARD DETAIL
3/4" = 1'-0"

NOTE TO GC:
1. REFER TO CIVIL ENGINEERING FOR PROPERTY LINES BEARINGS AND DIMENSIONS.
2. FENCING MATERIAL TYPE, COLOR, INSTALLATION AND HEIGHT PER OWNER.

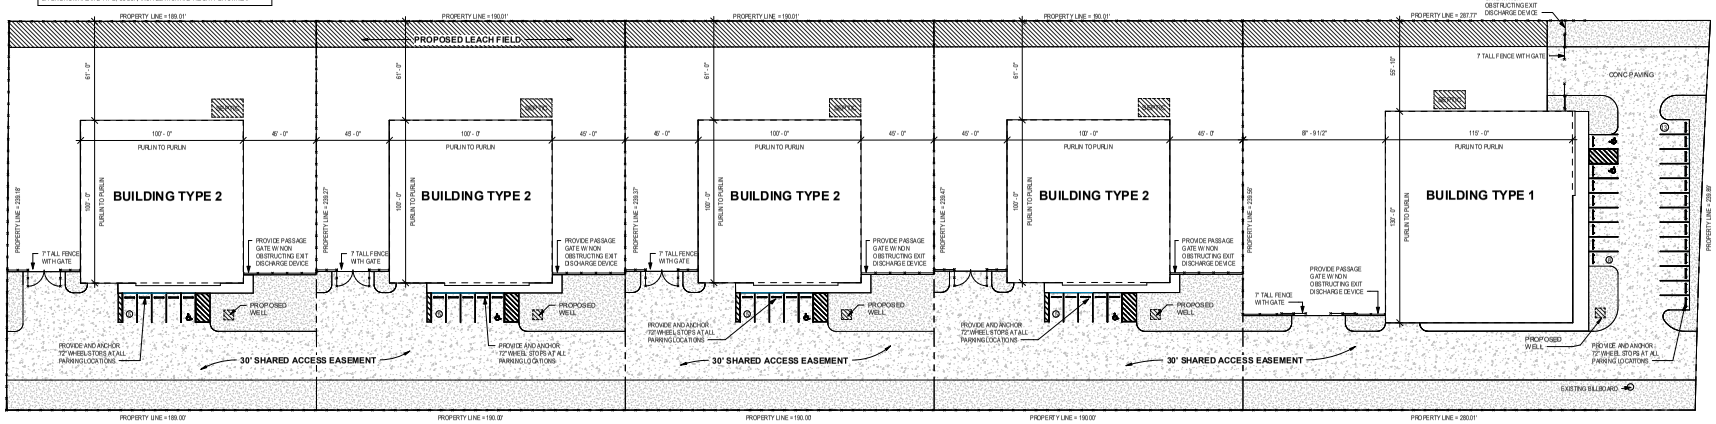

1 ARCHITECTURAL SITE PLAN
1" = 30'-0"

N

All designs, plans, images, text, and other content found on this page are protected by U.S. and international copyright law and may not be reproduced, duplicated, modified, or distributed, in whole or in part, without the express written consent of Seventeen Services Inc. All drawings purchased from Seventeen Services are protected by U.S. and international copyright law. It is illegal to duplicate, reproduce, resell, modify, redistribute, lease, or loan, in whole or in part, from the plans without the expressed written consent of Seventeen Services LLC.

REVISIONS:

No.	Description	Date

TOOGOOD INDUSTRIAL DEVELOPMENT

9210 US HWY 87
LUBBOCK, TX

17services.com

REGISTERED ARCHITECT
TYLER C. OSBORN
STATE OF TEXAS

2026.01.07

Seventeen Services LLC
Texas Architecture Firm BR 3014

1500 Broadway St. Suite 203
Lubbock, TX 79401
806.787.8533
tyler@17services.com

Project Number	3050
Date	2026.01.07
Drawn By	IR, JV
Sheet Size	E1 30X42

ARCHITECTURAL
SITE PLAN

G0.5