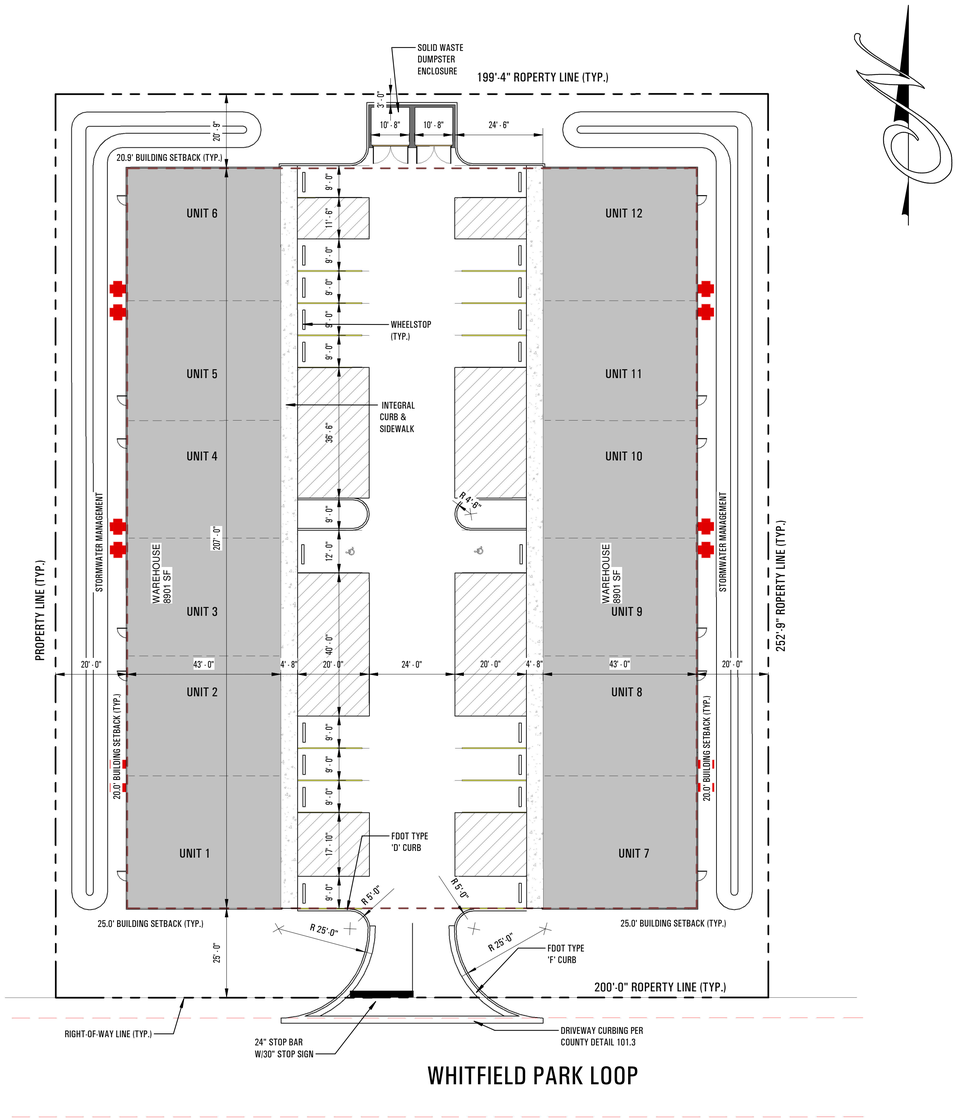

PROPOSED. SITE PLAN

1" = 20'-0"

VICINITY MAP

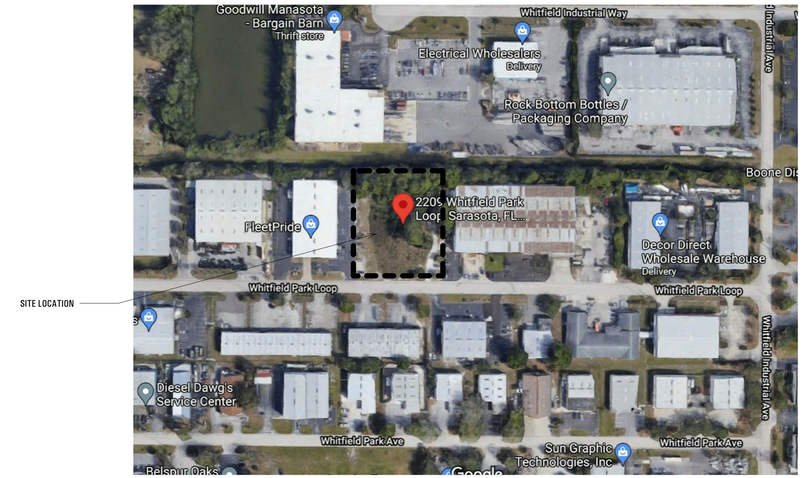

SITE LOCATION

S3DA

Email: hello@s3da-design.com

Phone: (619) 736-3422

RESTRICTION NOTICE:

THESE DESIGNS, DRAWINGS, AND SPECIFICATIONS ARE THE EXCLUSIVE PROPOERTY OF S3DA DESIGN, AND ALL INFORMATION SHOWN IS CONFIDENTIAL TO ALL RECIPIENTS AND NO PART OF THESE DRAWINGS CAN BE COPEID, TRANSFERRED, OR REPRODUCED, NOR CAN ANY STRUCTURES BE BUILT FROM THEM WITHOUT WRITTEN CONSENT OF S3DA DESIGN.

COPYRIGHT S3DA DESIGN ALL RIGHTS RESERVED

VENKATA ROHIT GRANDHI
LICENSE
No. 90255
STATE OF
FLORIDA
PROFESSIONAL ENGINEER

This item has been digitally signed and sealed by Venkata Rohit Grandhi, PE, on 10/06/2021.

Printed copies of this document are not considered signed and sealed and the signature must be verified on any electronic copies.

A NEW INDUSTRIAL WAREHOUSE BUILDING

2209 Whitfield Park Loop, Manatee County, Florida

MARK	DATE	DESCRIPTION

ISSUE:

PROJECT NO:

CAD FILE:

DATE:

DRAWN BY:

CHECKED BY:

COPYRIGHT:

SHEET TITLE:

SITE PLAN

DRAWING SHEET NO:

A002