NO.	REVISION	DATE
	PERMIT SET	9/6/2024

CONSULTANT:

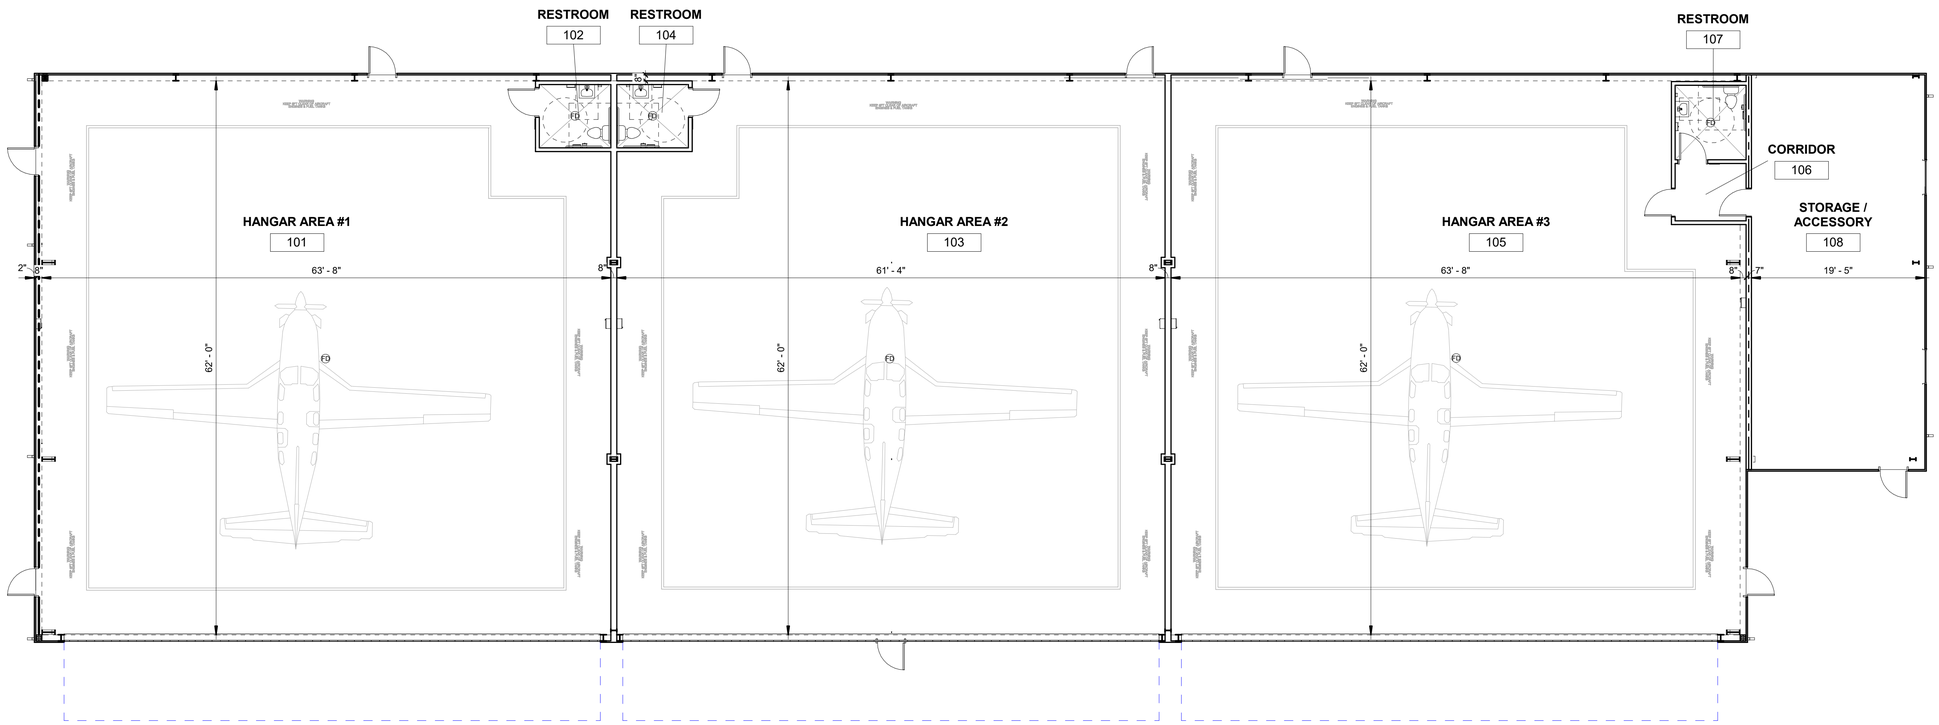

1
A-101

OVERALL FLOOR PLAN

SCALE: 1/8" = 1'-0"

CPZ ARCHITECTS, INC.

4316 WEST BROWARD BOULEVARD
PLANTATION, FLORIDA 33317
PHONE: (954) 792-8325 FAX: (954) 337-0359
AA #26000685 WWW.CPZARCHITECTS.COM

PATTERSON HANGER COMPLEX

AIRPORT NORTH DRIVE, VERO BEACH, FL 32960

DRAWING TITLE:

OVERALL FLOOR PLAN

DRAWN:	FJS
CHECKED:	CPZ
DATE:	9/6/2024
SCALE:	1/8" = 1'-0"
PROJECT NO.	2350
SHEET:	

A-101

STATE OF FLORIDA
NIKOLAS MARCHAN
AR101074
REGISTERED ARCHITECT

NIKOLAS P. MARCHAN
REGISTERED ARCHITECT NO. AR101074
STATE OF FLORIDA

DATE:

C:\Users\CPZUser09\Documents\2350 - PATTERSON HANGER COMPLEX - R23_NikolasGSBEG.rvt
4/15/2025 5:18:58 PM