SYMBOLS LEGEND

101	DOOR WITH DOOR NUMBER KEY
113	ROOM NUMBER REF: FINISH SCHEDULE A8.1
EDF	ELECTRIC DRINKING FOUNTAIN - REF. PLUMBING
F.E.	FIRE EXTINGUISHER BRACKET MOUNTED - REF. SPECS.
A	WALL TYPE KEY - REF. WALL TYPES
A1	KEYNOTES RELATED TO SPECIFIC NOTES ON SHEET
A X.X	INTERIOR ELEVATION KEY
1 / A1.1	DETAIL KEY; DRAWING NUMBER; SHEET NUMBER
O.F.O.I. -	OWNER FURNISHED OWNER INSTALLED
C.F.C.I. -	CONTRACTOR FURNISHED CONTRACTOR INSTALLED
O.F.C.I. -	OWNER FURNISHED CONTRACTOR INSTALLED

PLAN KEYNOTES

- A1 WALL MOUNTED TV- REF. ELECTRICAL DRAWINGS. VERIFY MOUNTING HEIGHT W/ OWNER
- A2 FURNITURE - O.F.O.I.
- A3 COUNTERTOP AT 30" A.F.F. W/ LAMINATE FINISH
- A4 TRANSACTION COUNTER AT 42" A.F.F. W/ LAMINATE FINISH
- A5 FAX MACHINE - O.F.O.I.
- A6 COPY MACHINE - O.F.O.I.
- A7 MILLWORK COUNTERTOP AT 34" A.F.F. W/ LAMINATE FINISH
- A8 RELOCATED EXAM ROOM TABLE - O.F.O.I.
- A9 EXISTING COUNTERTOP, BASE CABINETS & WALL CABINETS TO REMAIN
- A10 MICROWAVE - O.F.O.I.
- A11 DISHWASHER - O.F.O.I.
- A12 MILLWORK WARDROBE CABINET W/ ADJUSTABLE SHELVES
- A13 AUTOCLAVE - O.F.O.I.
- A14 VANITY MOUNTED SINK - REF. PLUMBING
- A15 CENTRIFUGE - O.F.O.I.
- A16 MICROSCOPE - O.F.O.I.
- A17 CDC UNIT AND PRINTER - O.F.O.I.
- A18 EXISTING EDF TO REMAIN
- A19 INSTALL NEW SOUND BATT INSULATION AT ALL STUD CAVITIES FROM FLOOR TO CEILING. WHEN COMPLETE, INSTALL NEW 5/8" GYP. BOARD ON ENTIRE WALL
- A20 EXISTING SOLID CORE WOOD AND HOLLOW METAL FRAME TO REMAIN. PREP DOOR AND FRAME FOR NEW PAINT FINISH. COLOR AS SELECTED BY OWNER. REMOVE EXISTING LOCKSET AND INSTALL NEW PASSAGE LOCKSET TO MATCH NEW LOCKSET THROUGHOUT PROJECT
- A21 EXISTING ALUMINUM / GLASS DOOR TO REMAIN. REMOVE EXISTING CYLINDER LOCKSET AND INSTALL NEW CYLINDER KEYED AS PER OWNER REQUEST
- A22 EXISTING HOLLOW METAL DOOR AND FRAME TO REMAIN. PREP DOOR AND FRAME FOR NEW PAINT FINISH. COLOR AS SELECTED BY OWNER.
- A23 EXISTING WOOD SHELVING UNITS TO REMAIN.
- A24 EXISTING ELECTRICAL PANELS TO REMIAN
- A25 4' X 4' PLYWOOD PHONE BOARD

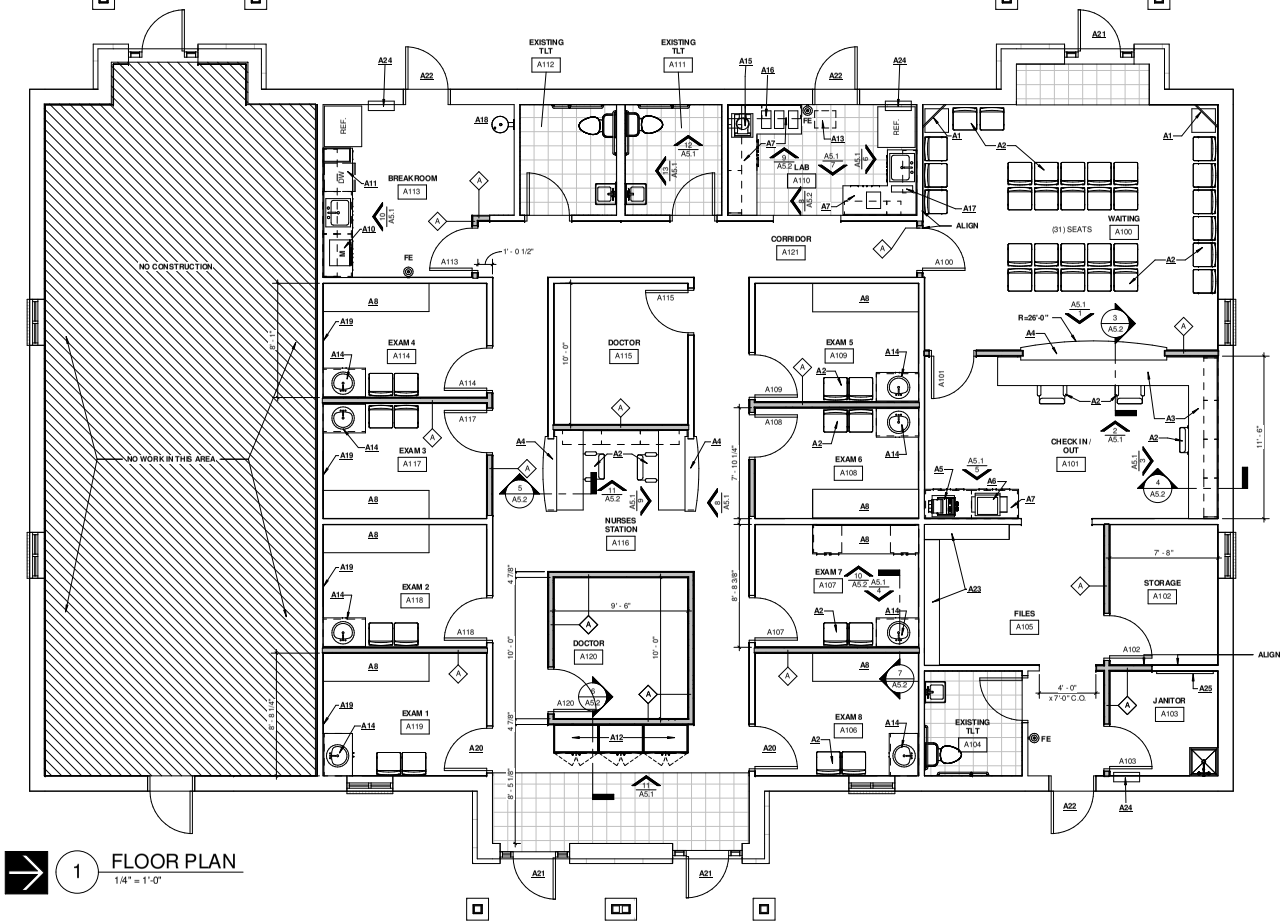

1 FLOOR PLAN
1/4" = 1'-0"

WALL TYPES

1" = 1'-0"

NOTE:
ALL RATED WALLS TO EXTEND TIGHT TO BOTTOM OF ROOF.

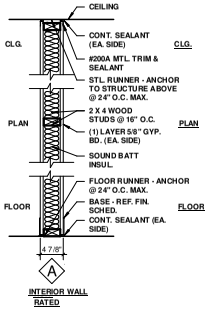

Renaissance Group
9700 Village Circle, ste.100
Lakeland, TN 38002
901.332.5533
fax: 901.332.5534
www.rgroup.biz

DOUGLAS W. BURRIS REGISTERED ARCHITECT AGRICULTURE COMMERCE No. 23136 STATE OF TENNESSEE 5/25/17

REV	DESCRIPTION	DATE

RENOVATION OF PEDIATRICS EAST

11870 CRANSTON DRIVE,
ARLINGTON, TN 38002

Sheet Title: FLOOR PLAN
Project No. 17023
Drawn by RGI
Date 05/31/2017

Sheet No. A2.1

renaissance group

P:\17023 - Pediatrics East - Arlington\DE\DRAWINGS\17023 Pediatrics East.rvt
6/5/2017 4:35:25 PM