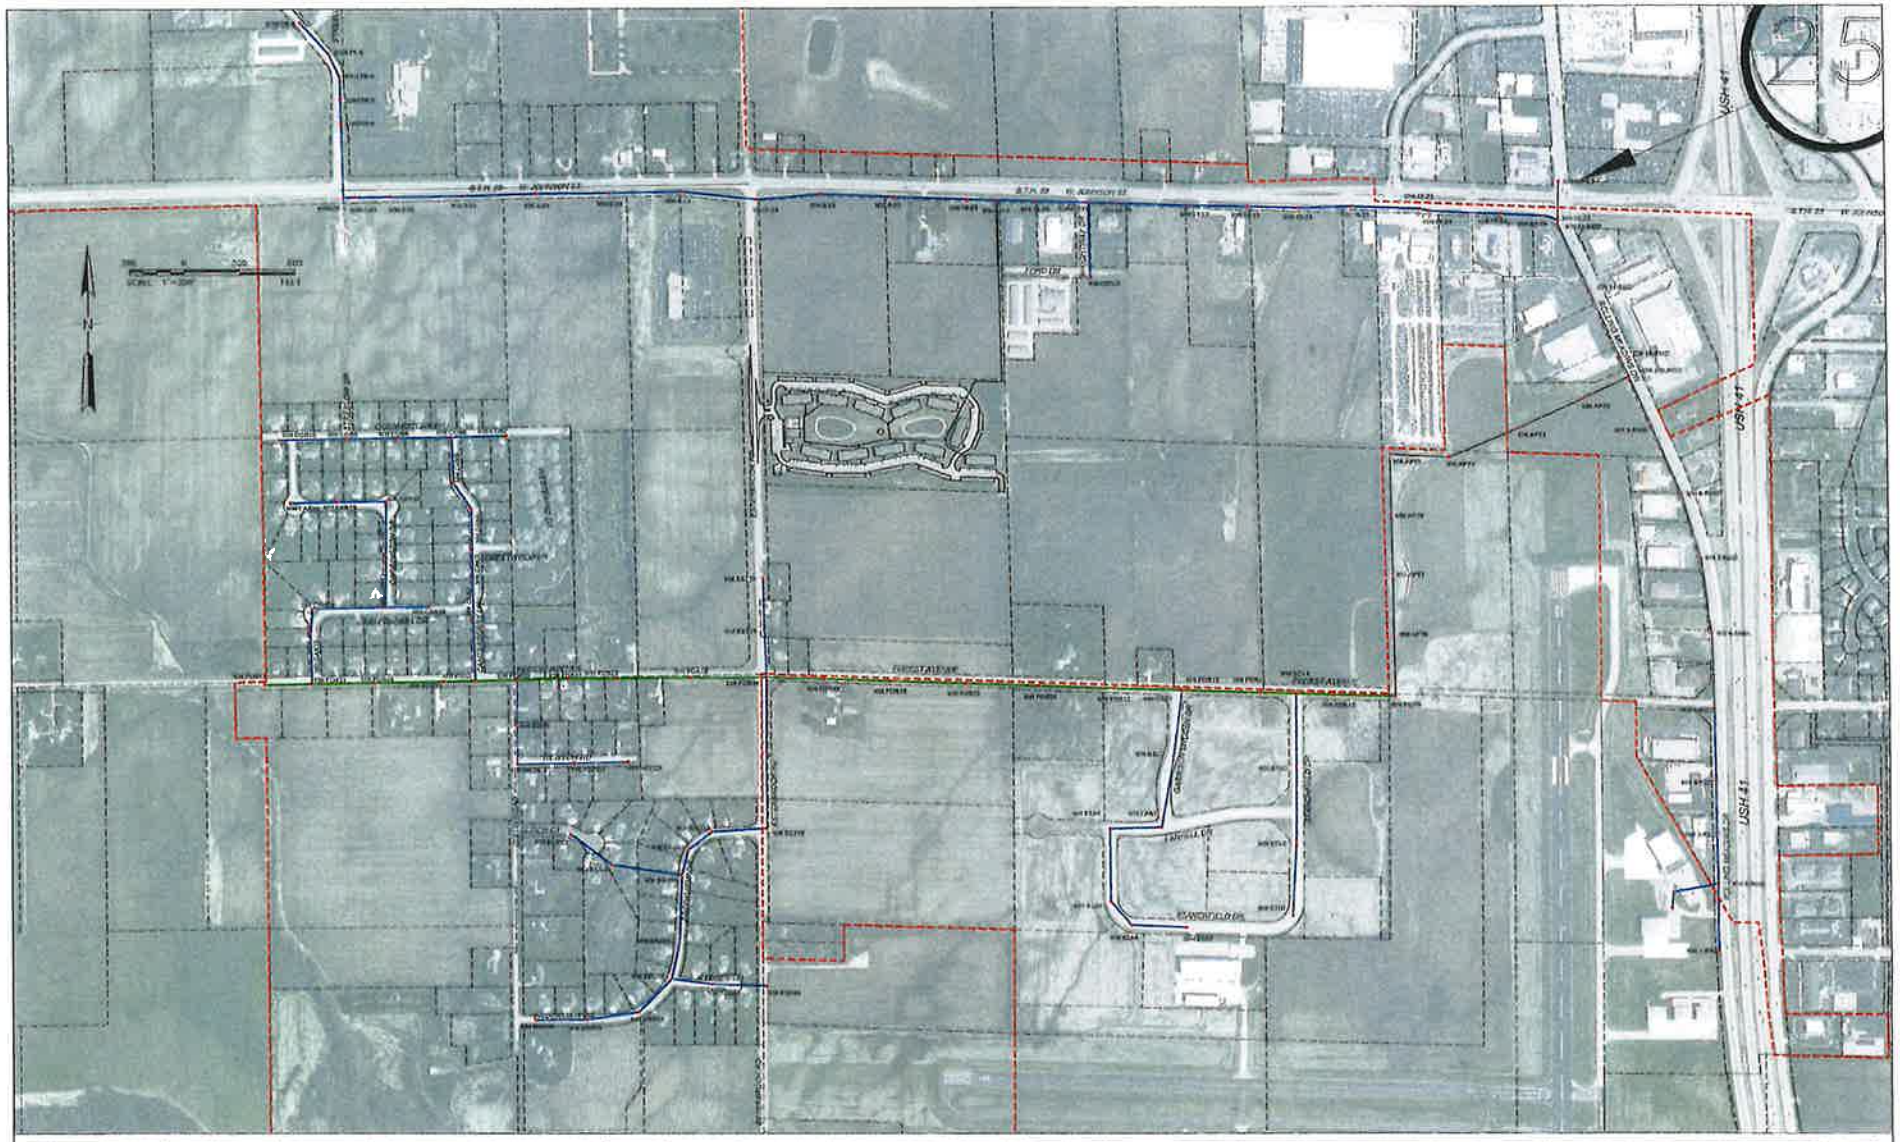

DRAWN BY MLA CHECKED BY ERO APPROVED BY ERO	SCALES HORIZONTAL 1"=300' VERTICAL NA	PROJECT NO. 346.018 DATE 2/12/2020	REVISIONS	BENCH MARK	DATUM NAVD '88 ☒ ASSUMED ☐ CITY ☐ PROJECT ☐	SEWER SYSTEM MAP TOWN OF FOND DU LAC SD # 3 NORTH HALF OF SYSTEM TOWN OF FOND DU LAC, WISCONSIN	A.E. ARTHUR AND ASSOCIATES, INC. ENGINEERS SURVEYORS SHEET 1 OF 2 SHEETS FILE NO. 346-04-20001