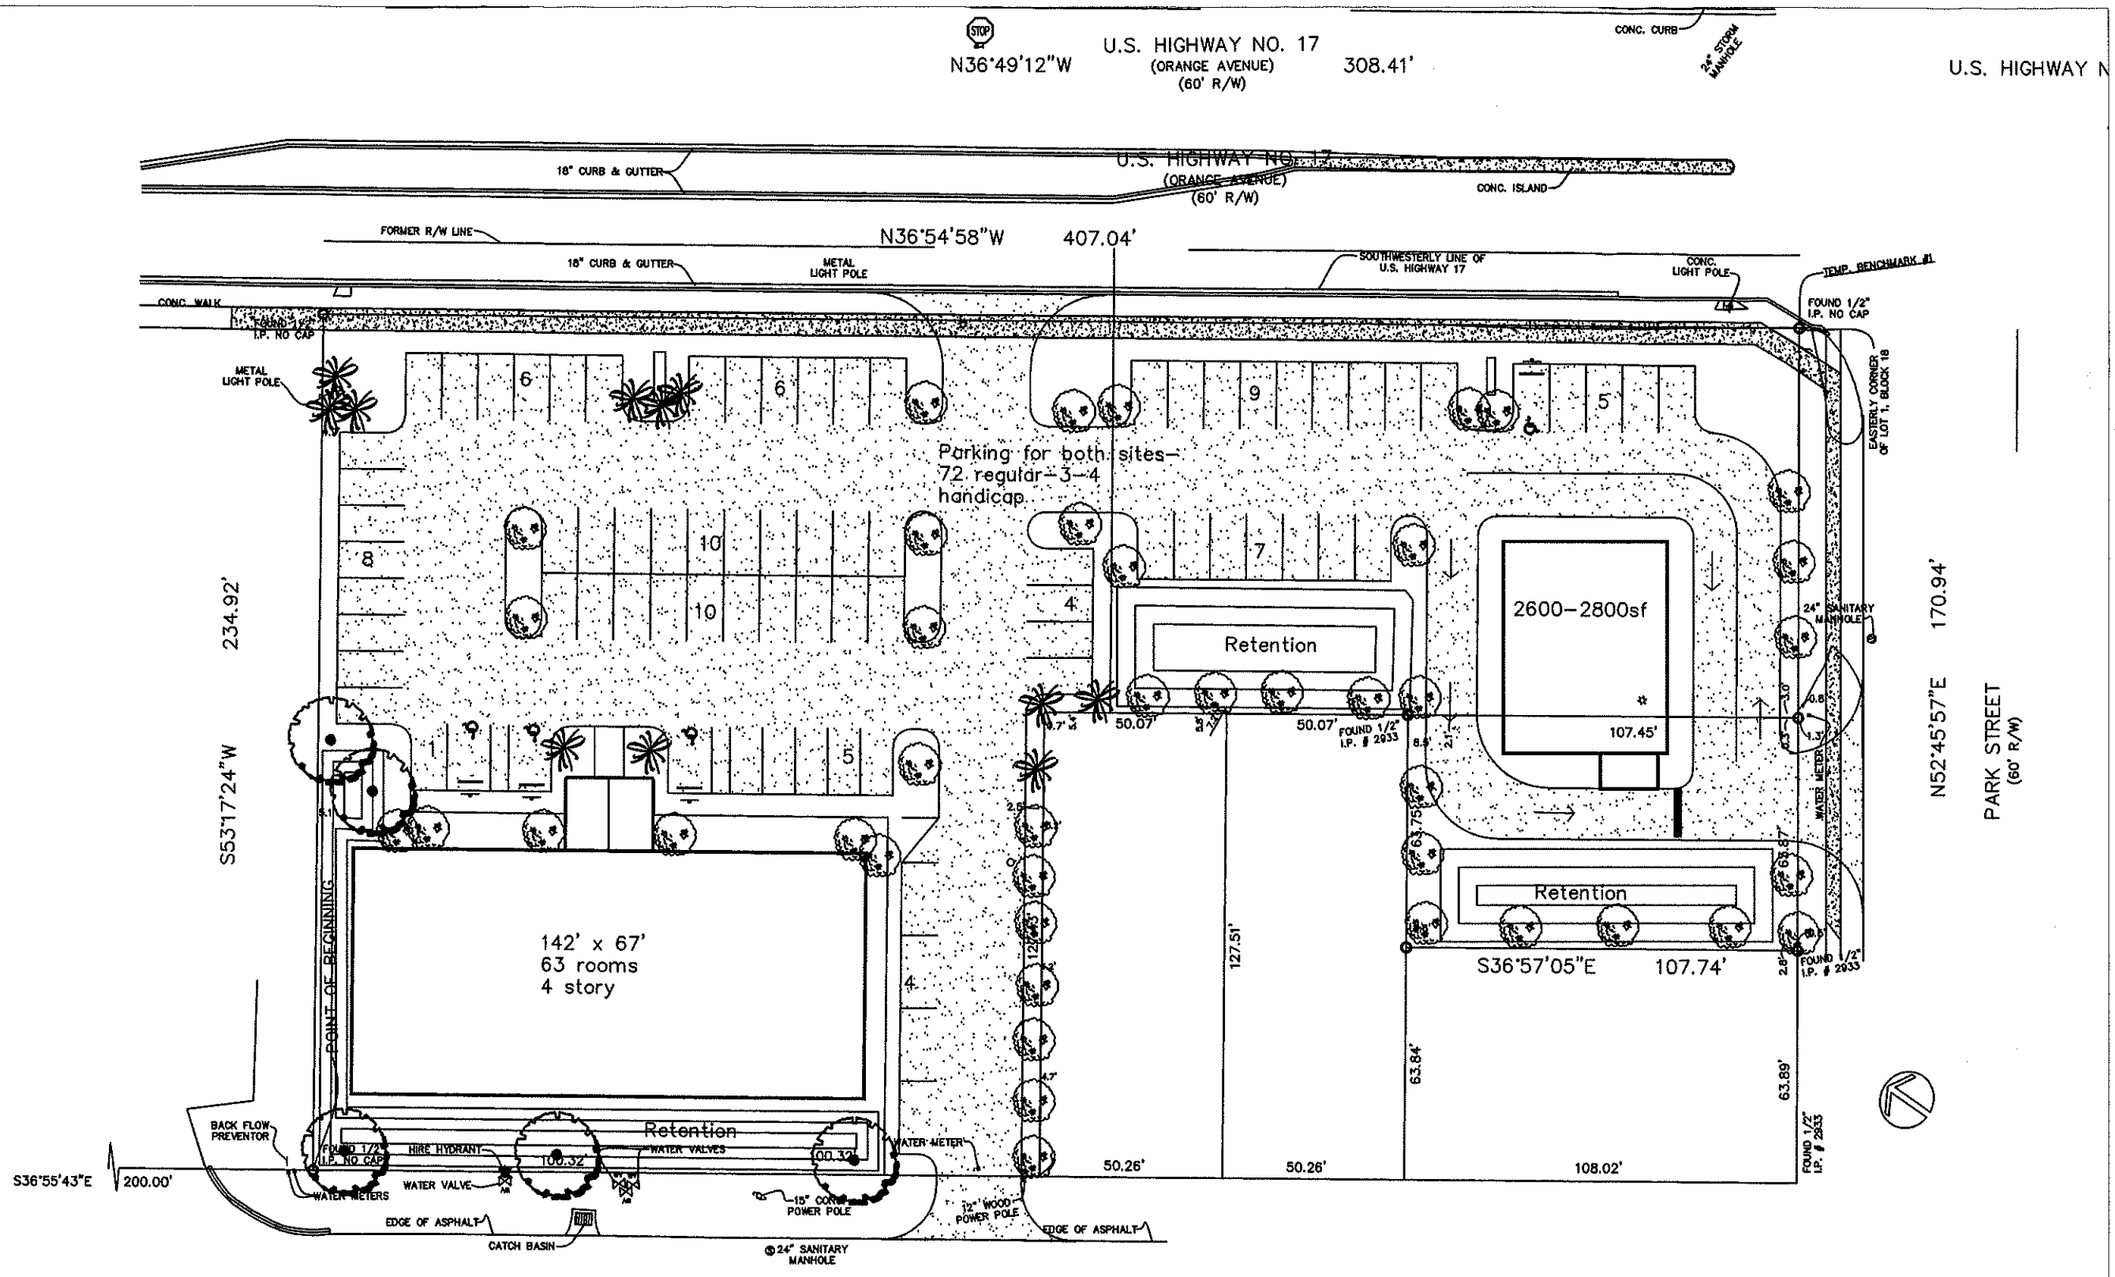

CYPRESS MANAGEMENT AND DESIGN

LANDSCAPE ARCHITECTS – SITE CONTRACTORS – LAND PLANNERS

P.O. BOX 8980
ORANGE PARK, FLORIDA 32073
(904) 759-8576

JOB NO. ######
DATE:
DRAWN BY:
CHECKED BY:
REVISIONS
SCALE:

MASTER PLAN

DOWNTOWN CENTER
U.S. 17
GREEN COVE SPRINGS, FLORIDA

2