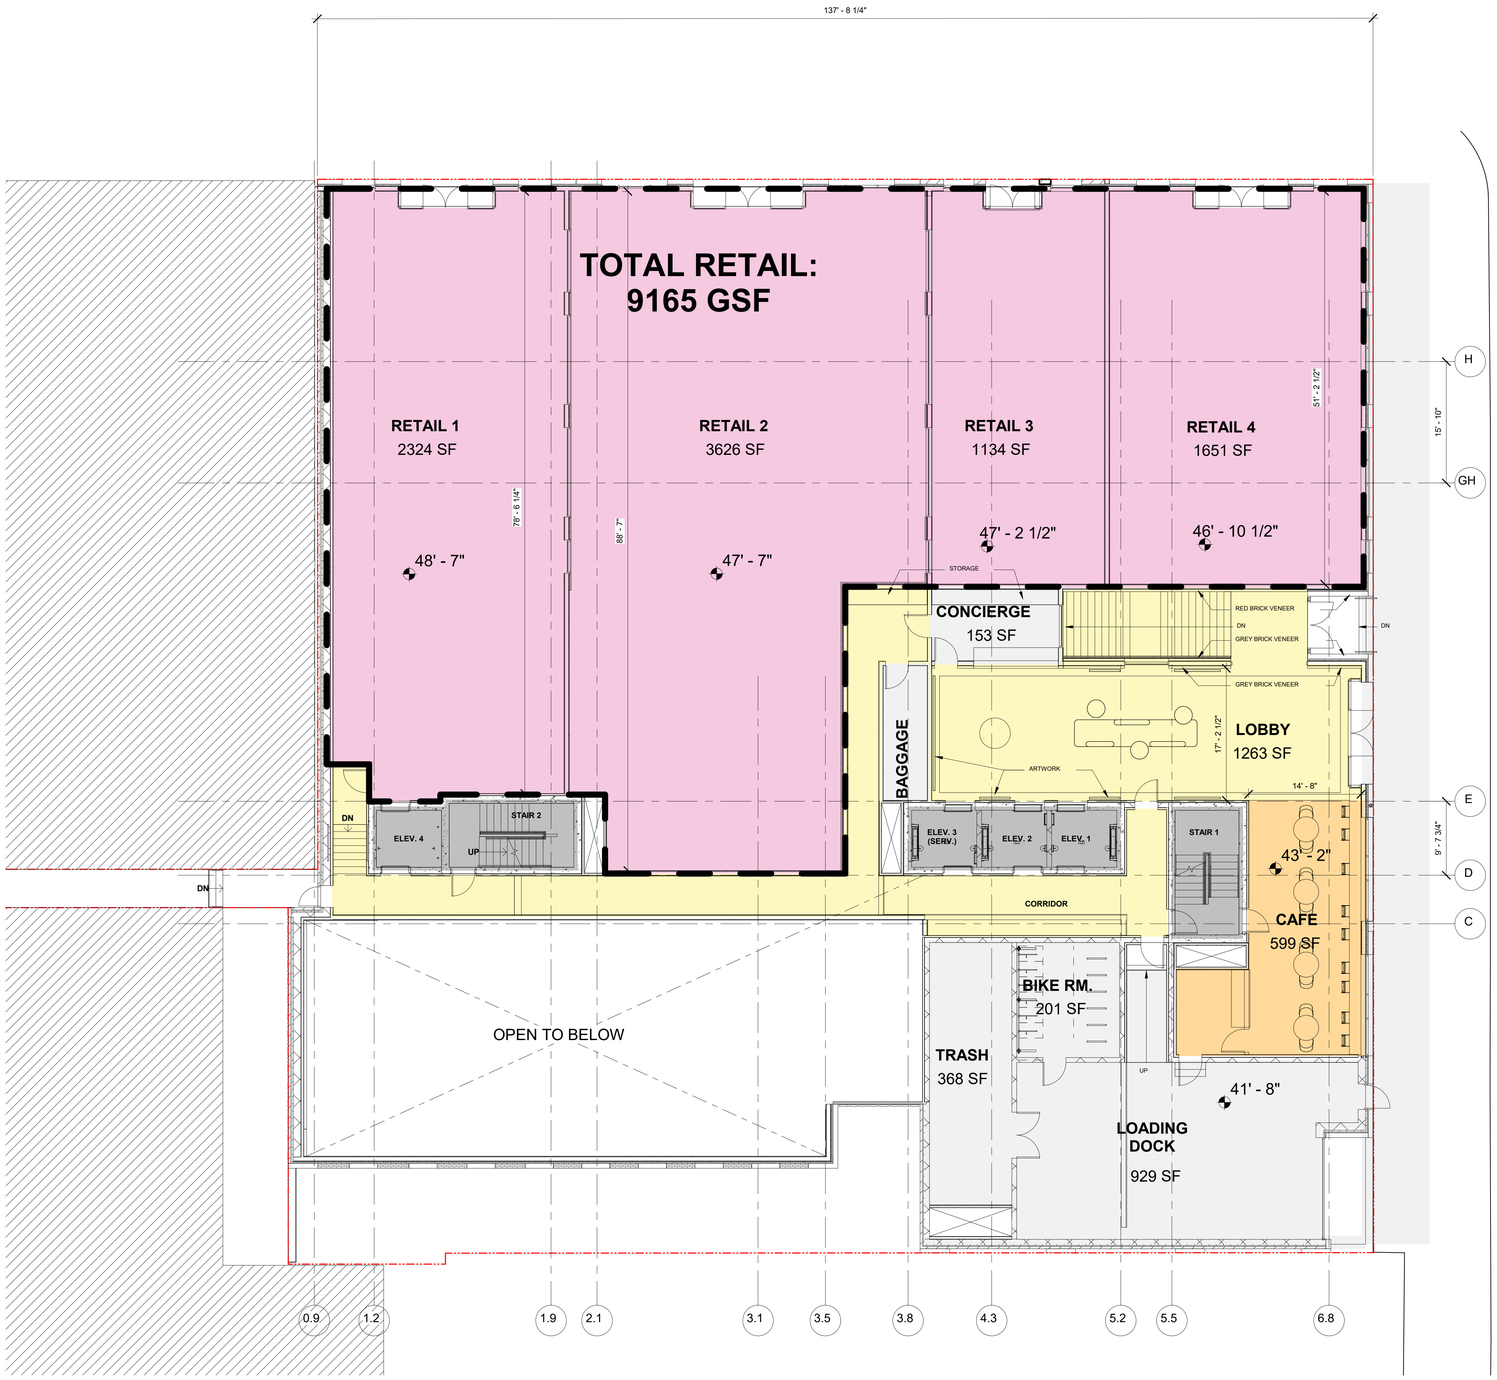

FLOOR PLAN LEGEND

- HOTEL KEY
- RETAIL
- RESTUARANT/ EVENT SPACE
- SPA/ WELLNESS
- KITCHEN
- BATHROOM
- CIRCULATION
- CORE/SHAFT/ MEP
- SERVICE
- EXTERIOR DECK
- GREEN ROOF
- BIO-RENTATION

THOR EQUITIES

3000 M STREET

3000 M STREET NW WASHINGTON DC

WINSTANLEY
ARCHITECTS & PLANNERS
107 N. WEBT STREET
ALEXANDRIA, VA 22314
(703) 519 - 8081

REGISTRATION:

Professional Certification.
I certify that these documents were prepared or approved by me, and that I am a duly licensed architect under the laws of the District of Columbia, license number 003778

ARCHITECT'S SEAL

DATE	ISSUE DESCRIPTION

A/E PROJECT NO: ## - ##

KEY PLAN

SCALE: 0 4' 8' 16' 1/8" = 1'-0"

SHEET TITLE:

FLOOR PLAN - LEVEL 1

SHEET NUMBER:

PUD-112

Original drawing is 24" x 36". Scale entities accordingly if reduced.