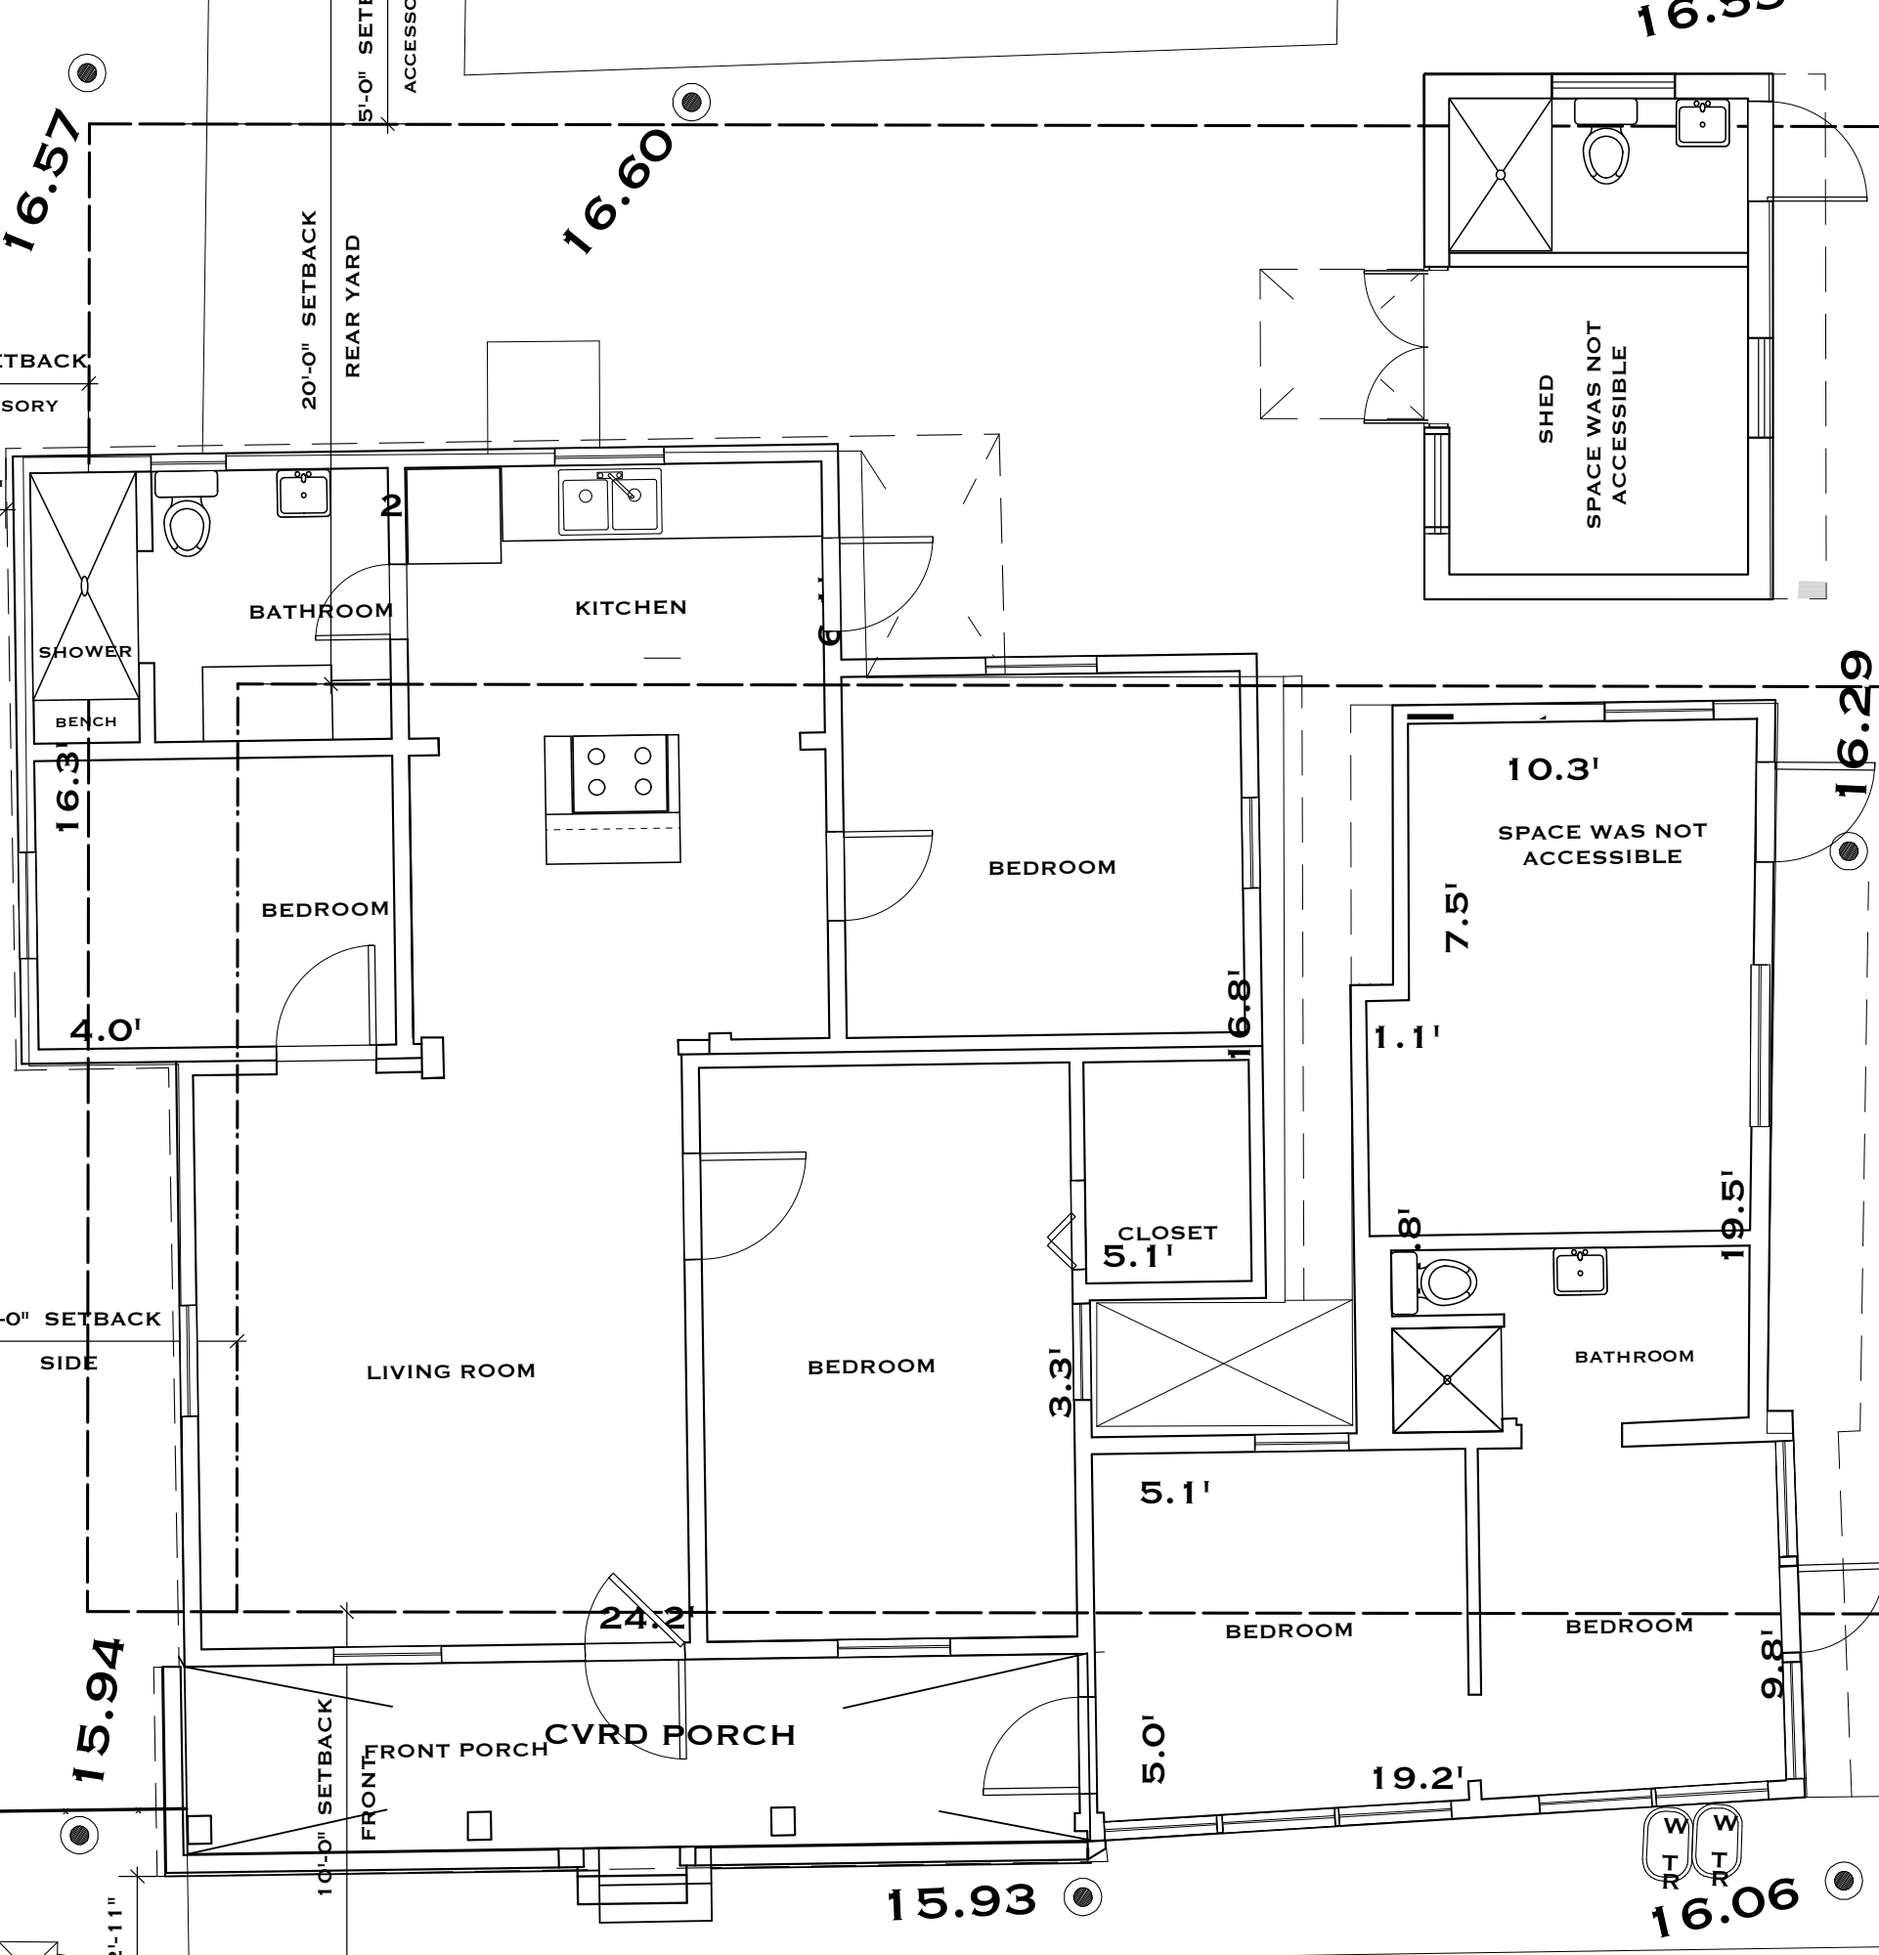
16.57
16.60
16.29
15.94
15.93
16.06
5'-0" SETBACK
ACCESSORY
20'-0" SETBACK
REAR YARD
SHED
SPACE WAS NOT ACCESSIBLE
BATHROOM
KITCHEN
SHOWER
BENCH
BEDROOM
BEDROOM
4.0'
16.3'
16.8'
10.3'
SPACE WAS NOT ACCESSIBLE
7.5'
1.1'
19.5'
CLOSET
5.1'
BATHROOM
LIVING ROOM
BEDROOM
3.3'
5.1'
24.2'
BEDROOM
BEDROOM
9.8'
5.0'
19.2'
CVRD PORCH
FRONT PORCH
10'-0" SETBACK
FRONT
WTR
WTR