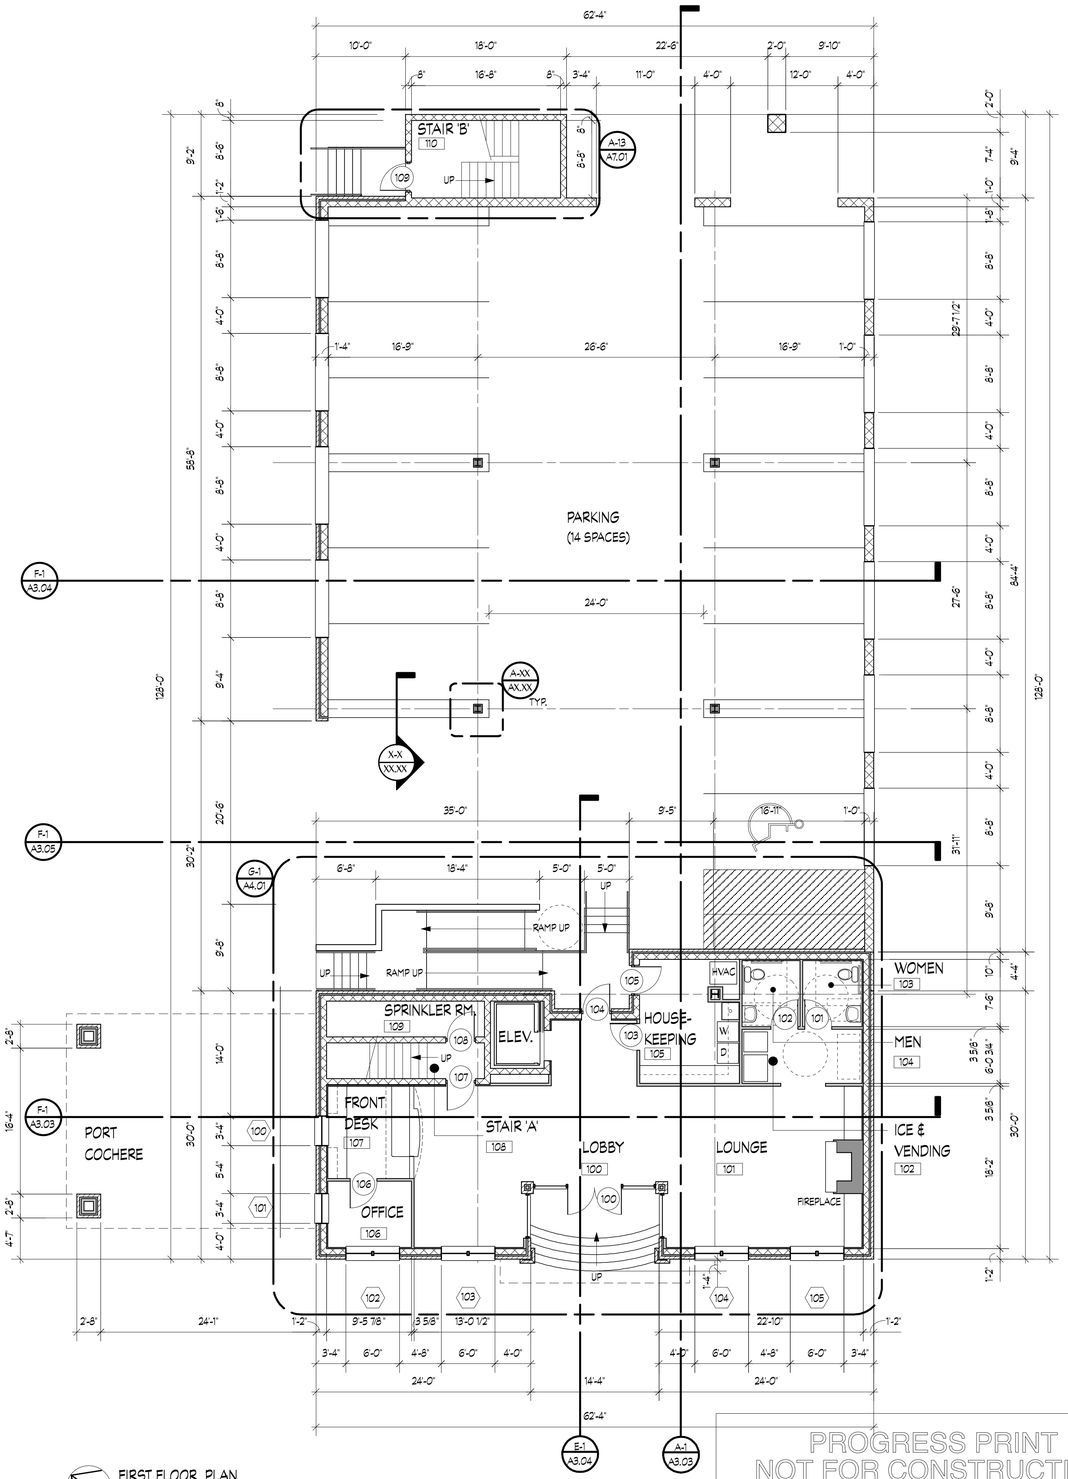

FIRST FLOOR PLAN

SCALE: 1/8" = 1'-0"

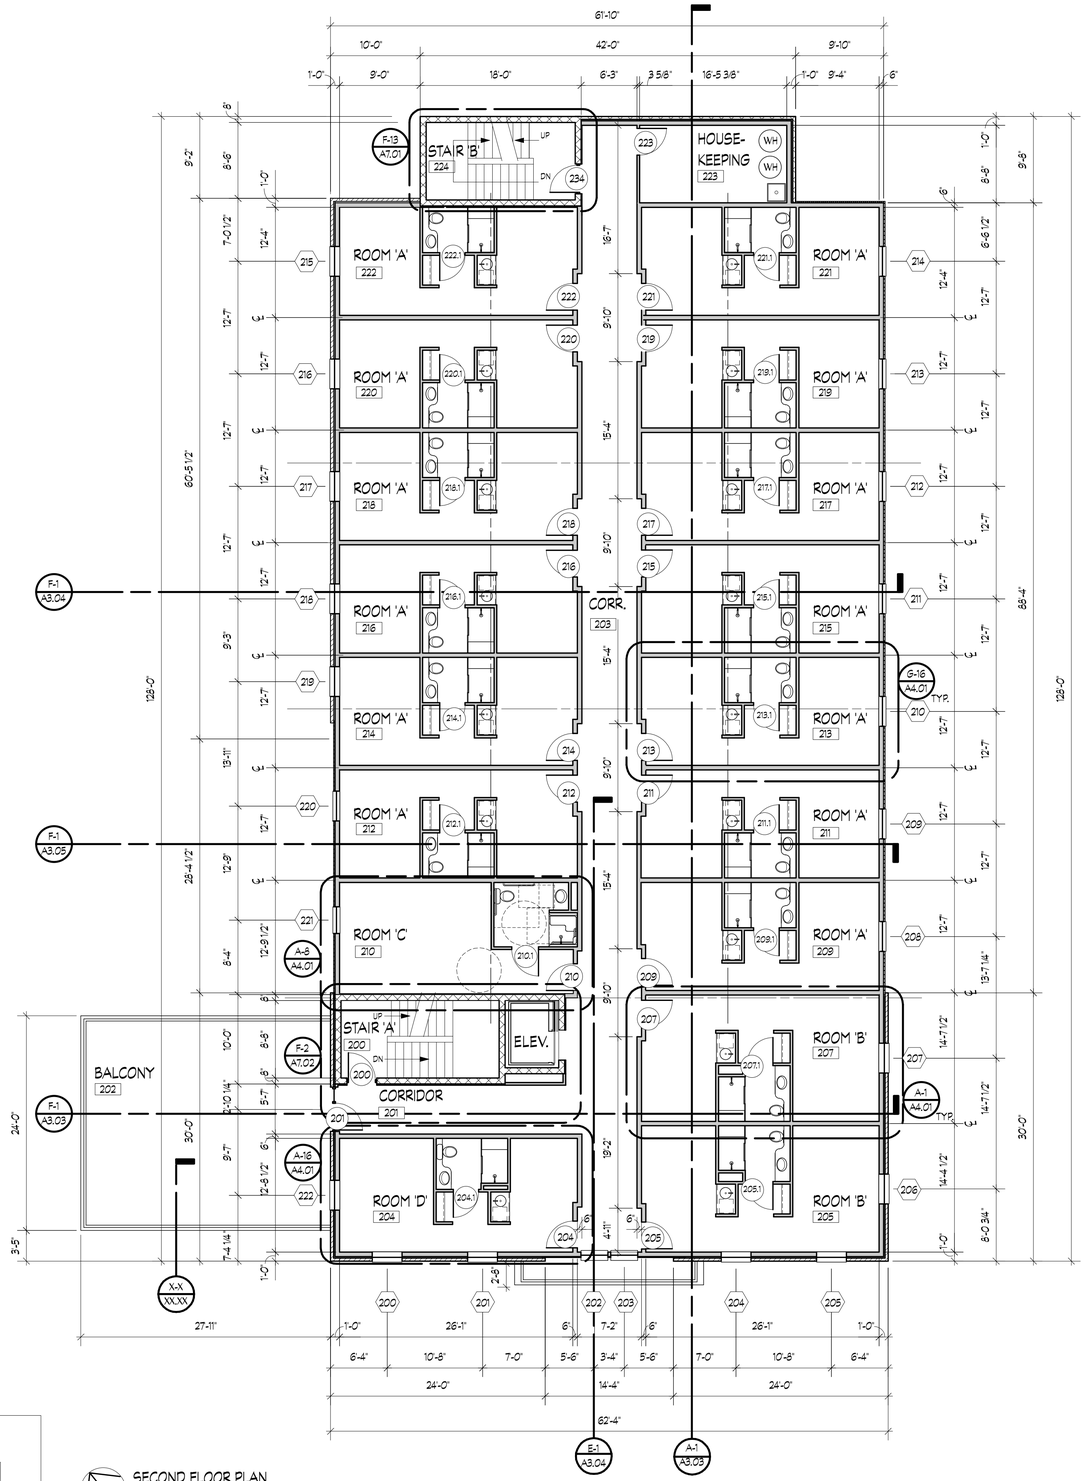

SECOND FLOOR PLAN

SCALE: 1/8" = 1'-0"

PROGRESS PRINT
NOT FOR CONSTRUCTION

DRAWINGS HAVE NOT BEEN COORDINATED
OR APPROVED FOR CONSTRUCTION

MAIN STREET INN

205 SOUTH MAIN STREET, BLACKSBURG, VIRGINIA

PRELIMINARY
NOT FOR
CONSTRUCTION

THOMAS KOONTZ
ARCHITECT, PC

300 Church Street
Blacksburg Virginia 24060

Telephone (540) 951 - 4925
Fax (540) 951 - 4950

Revisions

Drawn	JDL
Checked	
Date	01/03/07
Project No.	0627

FIRST & SECOND
FLOOR PLAN

A2.01

Copyright 2007 by
THOMAS KOONTZ • ARCHITECT, PC