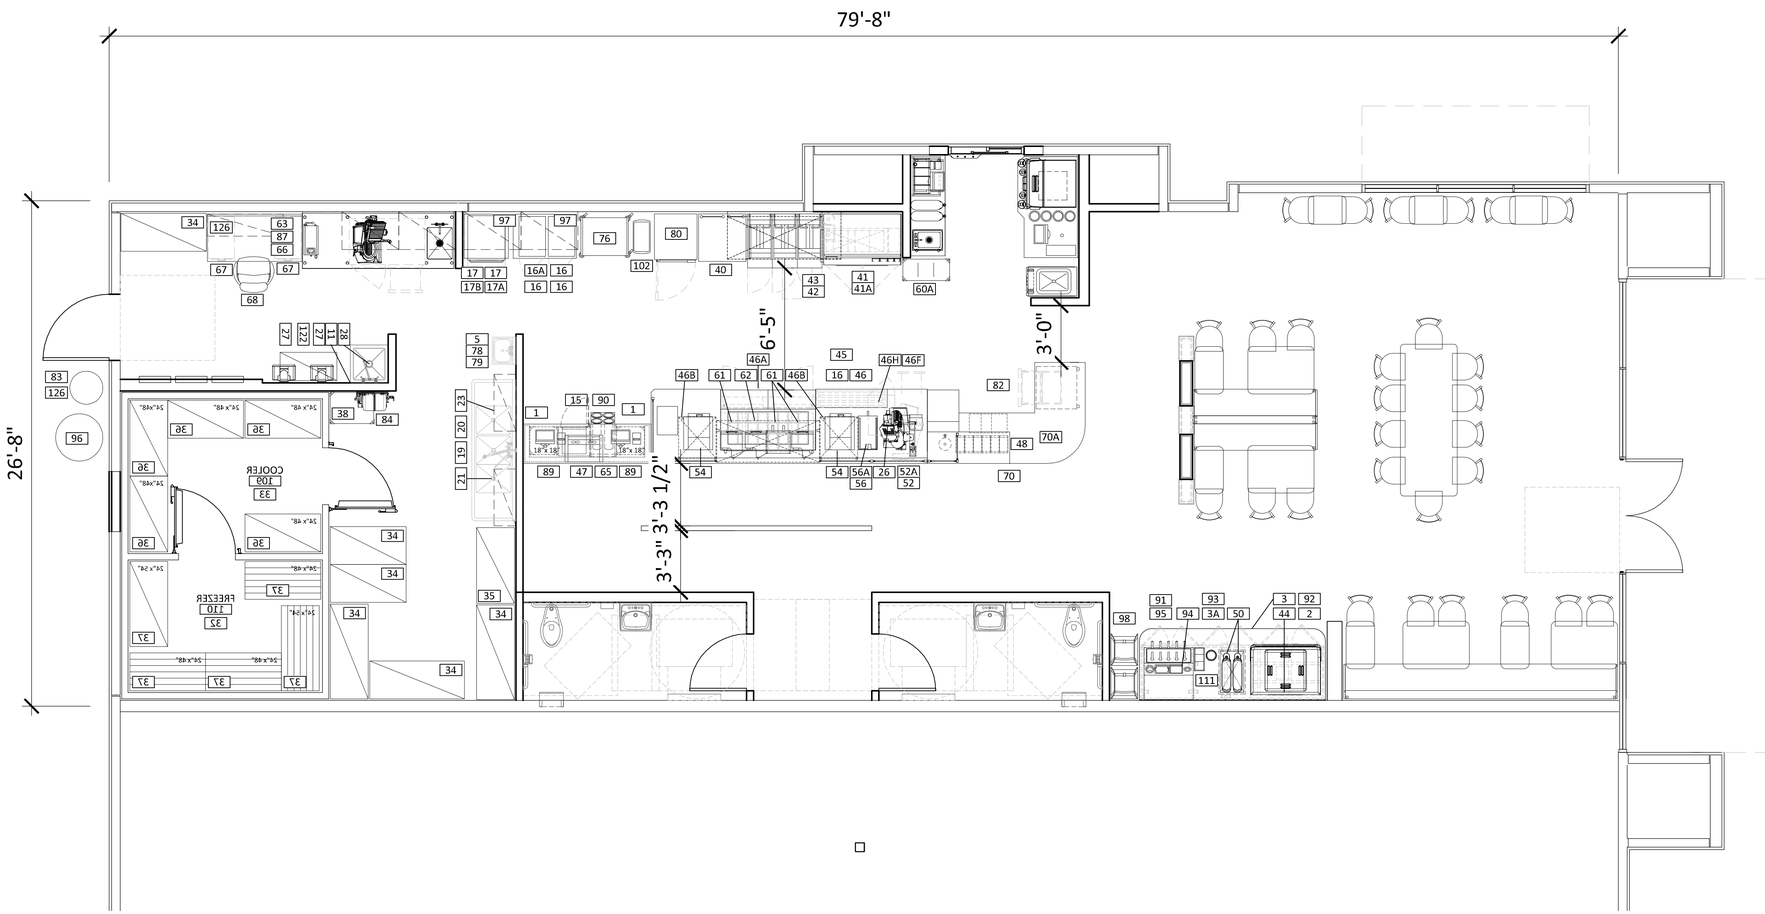

r e d
architecture + planning
855 grandview ave.
suite 295
columbus, ohio 43215
tel: 614.487.8770
fax: 614.487.8777

ARBY'S RESTAURANT

SCHEMATIC EQUIPMENT PLAN (SCALE: 1/8" = 1'-0")
RICHMOND, TX

Arby's

EQ-1

JANUARY 10, 2017