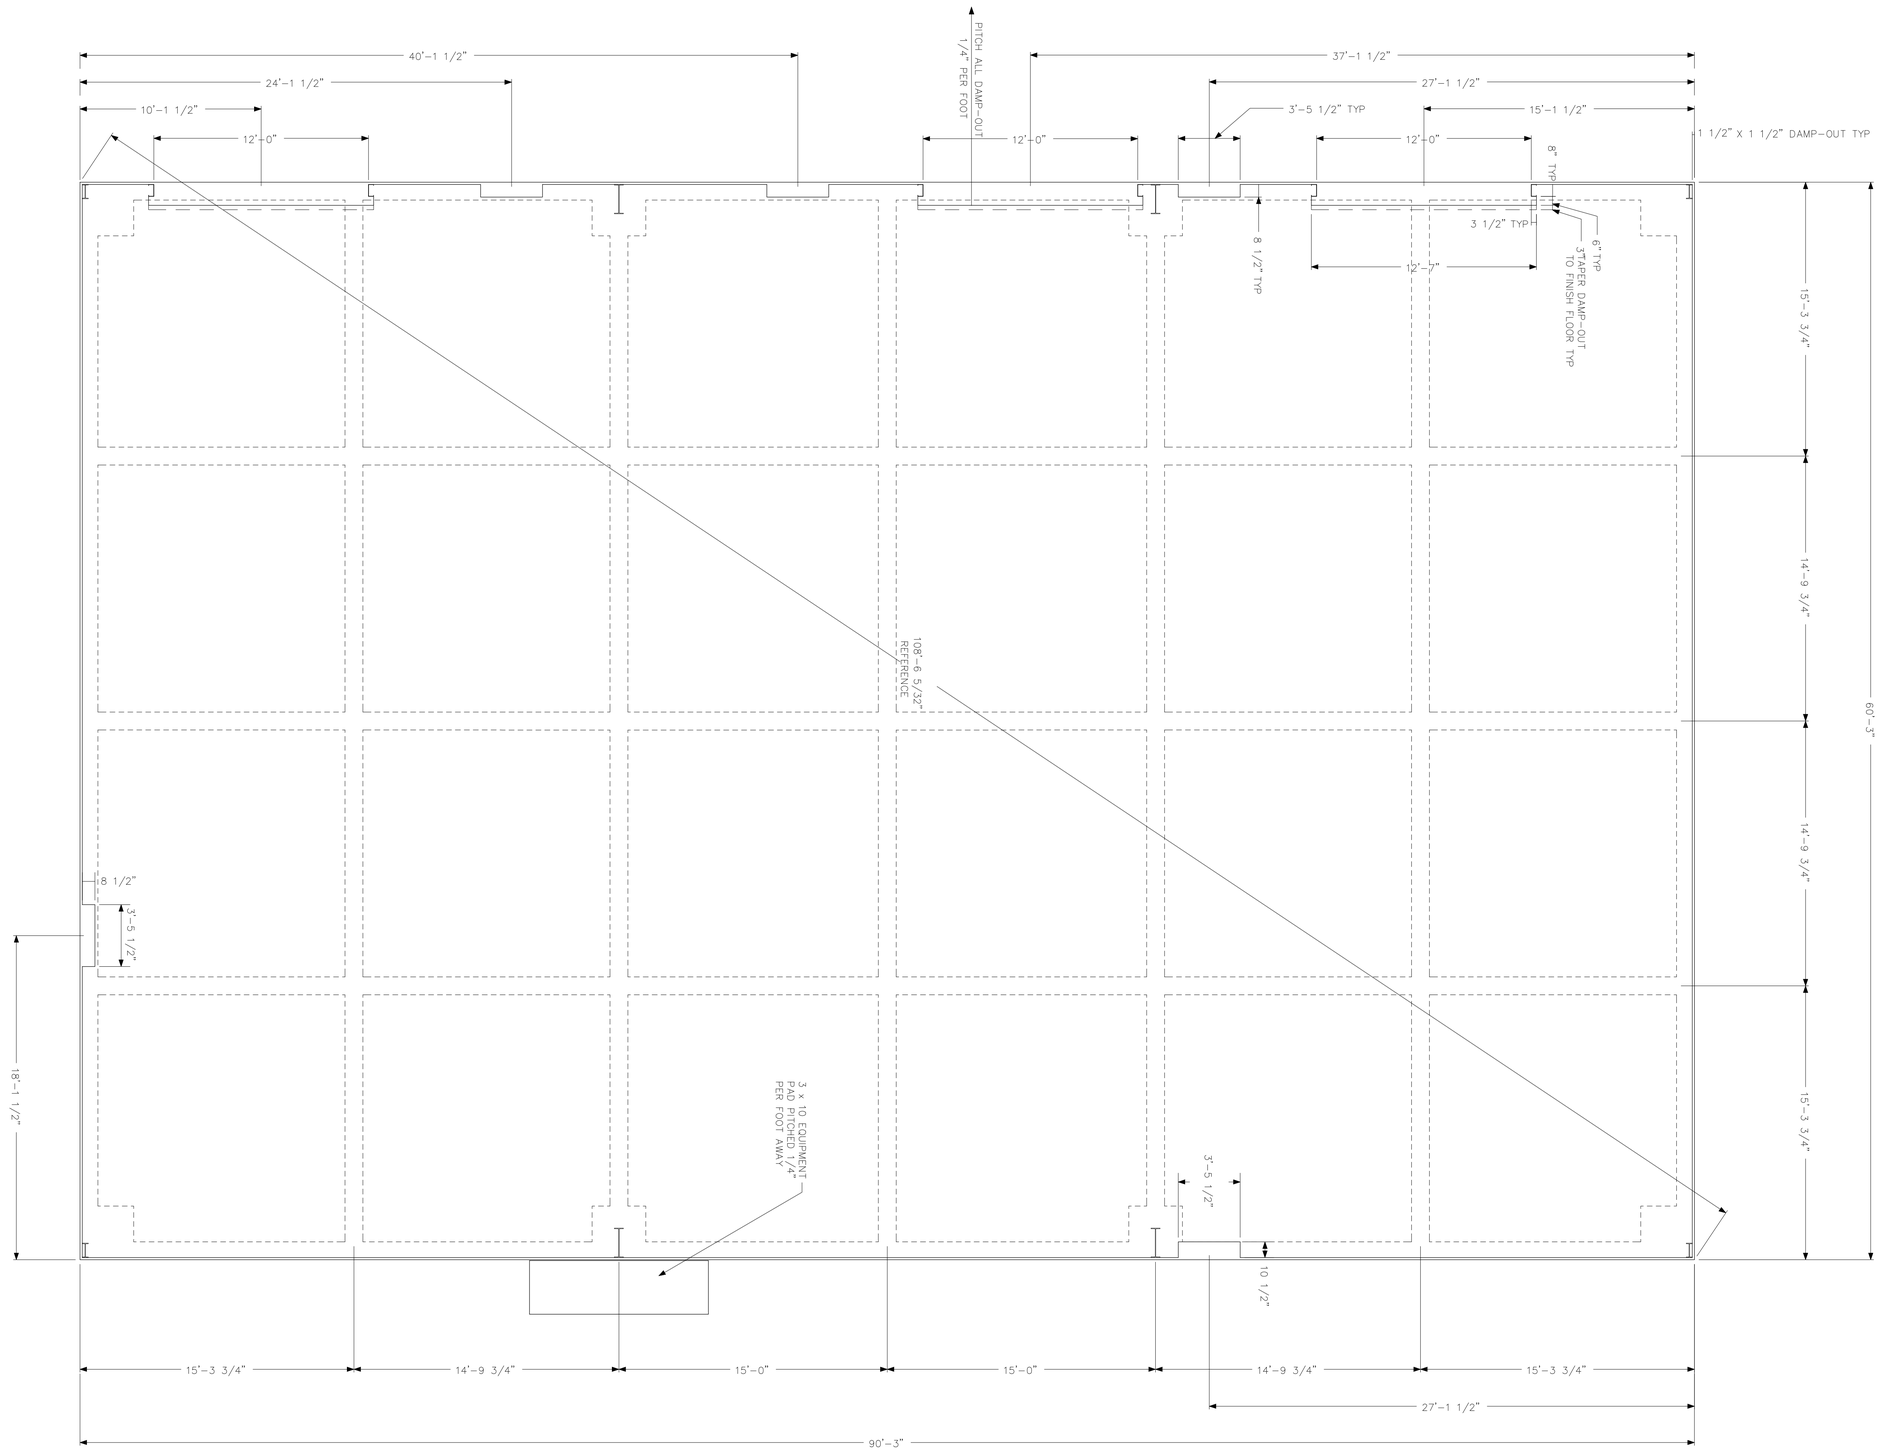

LLITTO.LLC
9505 Vera Cruz
Austin, TX 78737
(512) 280-1575

NO.	DATE	ISSUE	BY
1	25 March '10	Preliminary Bids	LL

New Shell Building for

13377 Fitzhugh Road

ENGINEERING BY:

Duffy Engineering
1702 Foggy Glen Cove
Austin, TX 78733

FILE ID: Fitzhugh.AEC
DRAWN: LEO M. LITTO

PAGE DESCRIPTION:
Slab Plan

SCALE: 1/4" = 1'-0"

SHEET
S-1