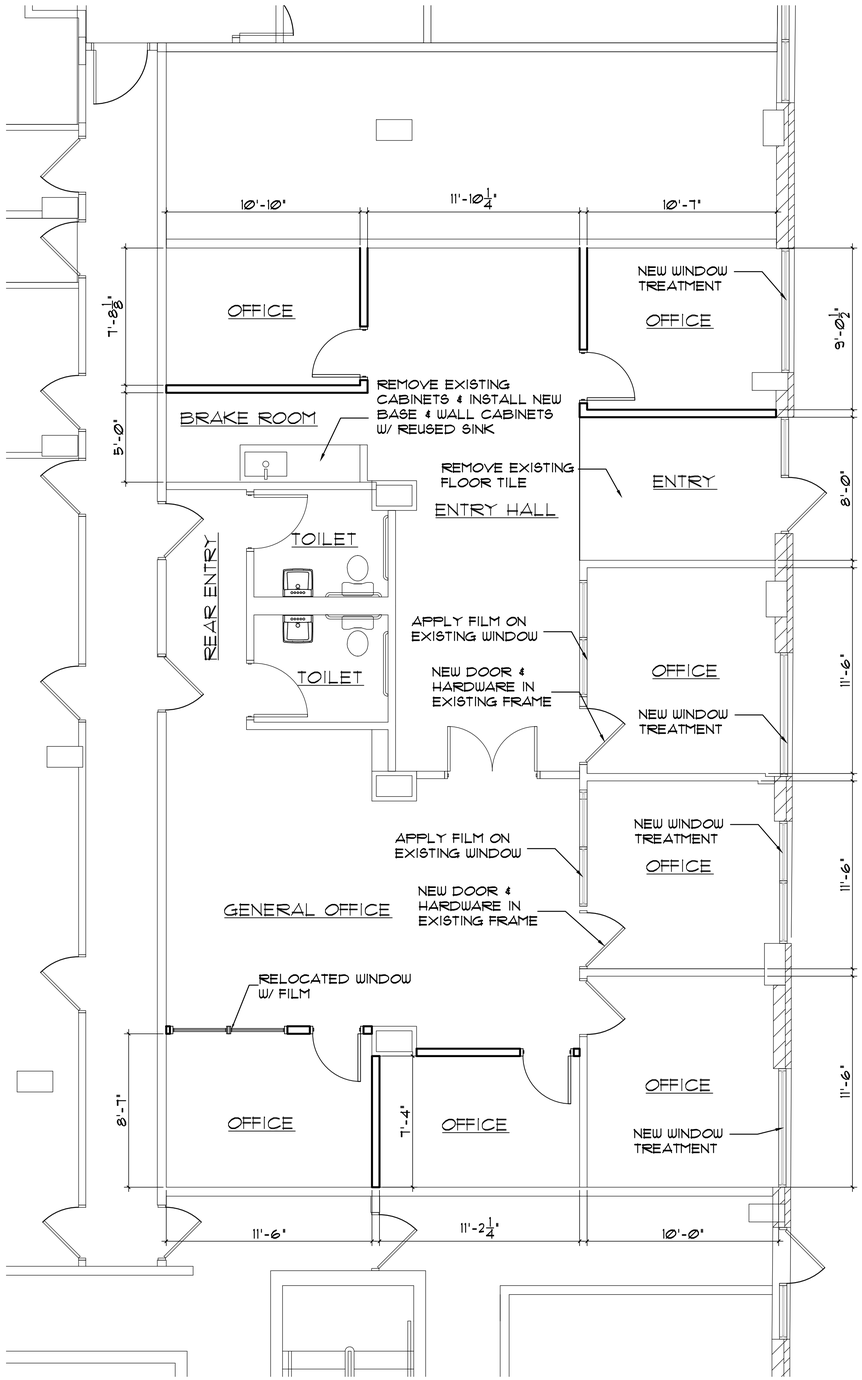

FLOOR PLAN
SCALE: 1/4"=1'-0"

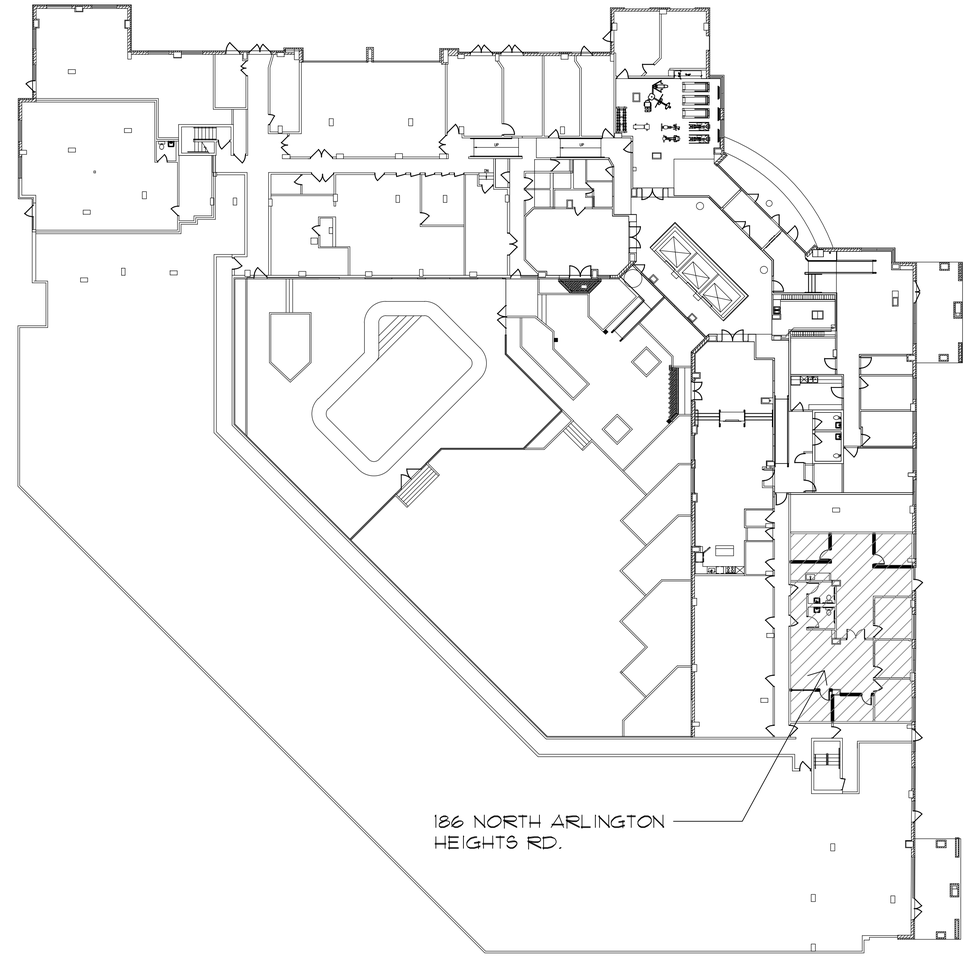

SITE MAP
NO SCALE

FLOOR
REMOVE EXISTING CARPET & INSTALL NEW VINYL PLANK FLOOR TILE

WALL
NEW PAINT W/ NEW VINYL BASE

CEILING
EXISTING CEILING GRID & TILE REMAIN.

CD Group

Construction Design Architects, Ltd.
Construction Design Services, Ltd.

249 E. Prospect Avenue Suite 100
Mount Prospect, IL 60056

T 847.797.1700
F 847.797.7800

www.cdgroupllc.com

PROJECT NAME & LOCATION:

HANCOCK SQUARE

186 NORTH ARLINGTON HEIGHTS RD
ARLINGTON HEIGHTS, ILLINOIS

CONSULTANTS:

MARK	DATE	DESCRIPTION
	3/18/19	REVISED

PROJECT NO: 3725

DRAWN BY: Y.S.

CHK'D BY:

DATE: 3/18/19

SHEET TITLE:

FLOOR PLAN

SHEET NUMBER

SK 07-12-19

SHEET OF