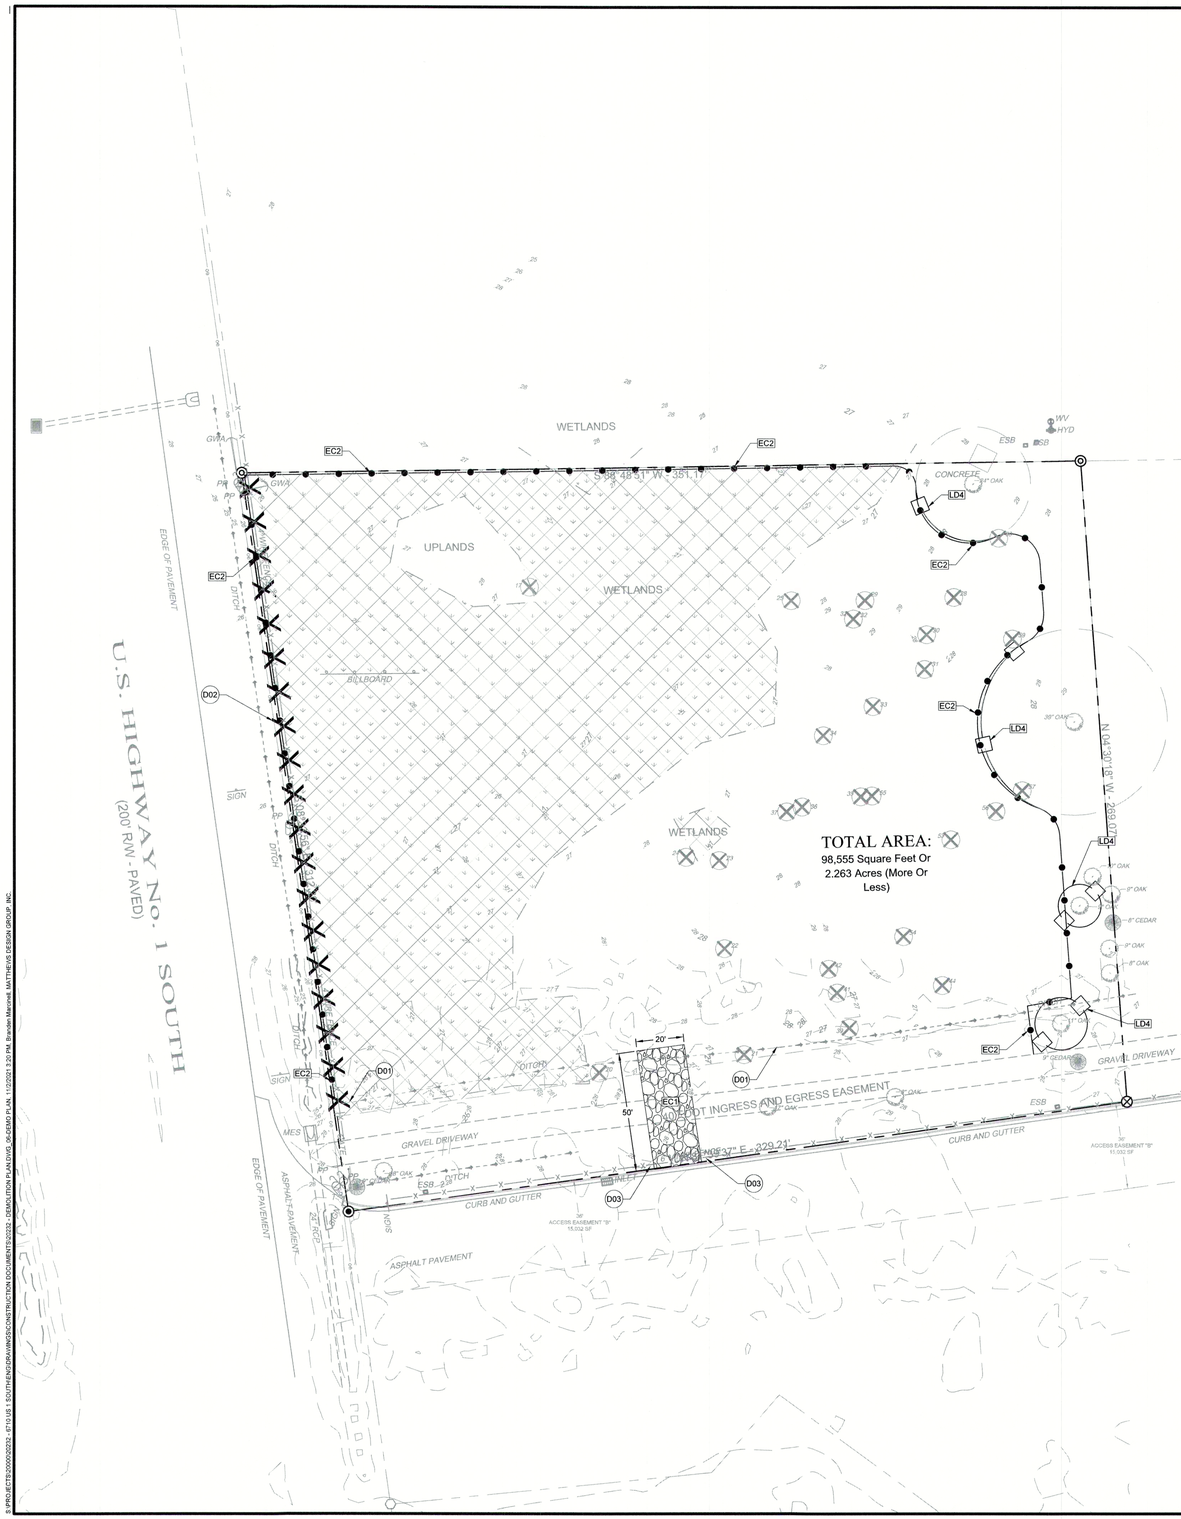

TREE NUMBER	TREE SPECIE	TRUNK STYLE	TREE DBH (IN)	PROPOSED PLAN OF ACTION	SPECIMEN TREE?	BONUS INCHES?	REMOVED TREE INCHES REQUIRING MITIGATION	TREE INCHES PRESERVED	BONUS TREE INCHES	COMMENTS
12	CEDAR	SINGLE	9	TO REMAIN	NO	NO	-	9	-	
13	OAK	SINGLE	18	TO REMAIN	NO	NO	-	18	-	
17	OAK	SINGLE	8	TO BE REMOVED	NO	NO	8	-	-	
20	OAK	SINGLE	22	TO BE REMOVED	NO	NO	22	-	-	
21	OAK	SINGLE	19	TO BE REMOVED	NO	NO	19	-	-	
22	OAK	SINGLE	8	TO BE REMOVED	NO	NO	8	-	-	
23	OAK	SINGLE	9	TO BE REMOVED	NO	NO	9	-	-	
24	OAK	SINGLE	10	TO BE REMOVED	NO	NO	10	-	-	
25	OAK	SINGLE	31	TO BE REMOVED	NO	NO	31	-	-	
28	OAK	SINGLE	27	TO BE REMOVED	NO	NO	27	-	-	
29	OAK	SINGLE	13	TO BE REMOVED	NO	NO	13	-	-	
30	OAK	SINGLE	25	TO BE REMOVED	NO	NO	25	-	-	
31	OAK	SINGLE	29	TO BE REMOVED	NO	NO	29	-	-	
32	OAK	SINGLE	11	TO BE REMOVED	NO	NO	11	-	-	
33	OAK	SINGLE	24	TO BE REMOVED	NO	NO	24	-	-	
34	PALM	SINGLE	12	TO BE REMOVED	NO	NO	12	-	-	
35	OAK	SINGLE	8	TO BE REMOVED	NO	NO	8	-	-	
36	OAK	SINGLE	11	TO BE REMOVED	NO	NO	11	-	-	
37	OAK	SINGLE	8	TO BE REMOVED	NO	NO	8	-	-	
38	OAK	SINGLE	17	TO REMAIN	NO	NO	-	17	-	
39	OAK	SINGLE	8	TO BE REMOVED	NO	NO	8	-	-	
40	OAK	SINGLE	8	TO BE REMOVED	NO	NO	8	-	-	
41	OAK	SINGLE	10	TO BE REMOVED	NO	NO	10	-	-	
42	OAK	SINGLE	9	TO BE REMOVED	NO	NO	9	-	-	
43	OAK	SINGLE	8	TO REMAIN	NO	NO	-	8	-	
44	OAK	SINGLE	9	TO BE REMOVED	NO	NO	9	-	-	
45	CEDAR	SINGLE	9	TO REMAIN	NO	NO	-	9	-	
46	OAK	SINGLE	11	TO REMAIN	NO	NO	-	11	-	
47	OAK	SINGLE	8	TO REMAIN	NO	NO	-	8	-	
48	OAK	SINGLE	9	TO REMAIN	NO	NO	-	9	-	
49	CEDAR	SINGLE	8	TO REMAIN	NO	NO	-	8	-	
50	OAK	SINGLE	9	TO REMAIN	NO	NO	-	9	-	
51	OAK	SINGLE	10	TO REMAIN	NO	NO	-	10	-	
52	OAK	SINGLE	9	TO REMAIN	NO	NO	-	9	-	
53	OAK	SINGLE	9	TO BE REMOVED	NO	NO	9	-	-	
54	OAK	SINGLE	13	TO BE REMOVED	NO	NO	13	-	-	
55	OAK	SINGLE	8	TO BE REMOVED	NO	NO	8	-	-	
56	OAK	SINGLE	21	TO BE REMOVED	NO	NO	21	-	-	
57	OAK	SINGLE	26	TO BE REMOVED	NO	NO	26	-	-	
58	OAK	SINGLE	39	TO REMAIN	NO	NO	-	39	-	
59	OAK	SINGLE	20	TO BE REMOVED	NO	NO	20	-	-	
60	OAK	SINGLE	17	TO BE REMOVED	NO	NO	17	-	-	
61	OAK	SINGLE	24	TO REMAIN	NO	NO	-	24	-	
TOTALS							**609**	**188**	**0**	

GRAPHIC SCALE

0 30' 45' 60'

1" = 30'

DEMOLITION DETAILS

EC1 STABILIZED CONSTRUCTION ENTRANCE

EC2 TYPE III SILT FENCE

LD4 TREE PROTECTION DETAIL

DEMOLITION NOTES

D01 DITCH SWALE TO RELOCATED. SEE GRADING AND DRAINAGE PLAN (SHEET 6) FOR DETAILS.

D02 REMOVE EXISTING 4' POST AND WIRE FENCE.

D03 REMOVE EXISTING FENCE TO PROVIDE ACCESS TO ADJACENT PROPERTY FOR USE OF ACCESS EASEMENT.

LEGEND

TREE PROTECTION

TREE TO BE REMOVED

WETLAND TABLE			
	SYMBOL	AREA	
WETLANDS IMPACTED		0.94 AC	40,781 SF

NOTE:
ANY DAMAGE OR REMOVED SIGNS DUE TO CONSTRUCTION, SHALL BE REPLACED OR REINSTALLED PER CURRENT FDOT DESIGN STANDARDS INDEX NO. 700-010 AND 700-101.

STATE OF FLORIDA
FRED R. JONES, JR. P.E.
LICENSE No. 42614
PROFESSIONAL ENGINEER

FEB 2 3 2022

REGISTERED ENGINEER
FRED R. JONES, P.E.
C##28535 FL #42614

REVISIONS

NO.	DATE	DESCRIPTION
1	6/25/2021	REVISED PER SJC COMMENTS
2	10/13/2021	REVISED PER VMD AND FDOT COMMENTS

DESIGN BY: SRM
DWG BY: SRM
CHK BY: FRJ
DATE: 05-28-21
JOB No.: 20232

MATTHEWS DESIGN GROUP
P.O. BOX 3126, 7 WALDO STREET
ST. AUGUSTINE, FL 32084
PHONE: 904.826.1334 • FAX: 904.826.4547
INFO@MDGINC.COM

DEMOLITON PLAN

6710 US 1 SOUTH

ST. JOHNS COUNTY

PREPARED FOR
JERRY SMITH

SHEET No. 4 OF 9

S:\PROJECTS\20000\20232 - 6710 US 1 SOUTH\ENGR\RAW\NGS\CONSTRUCTION DOCUMENTS\20232 - DEMOLITION PLAN.DWG, 06-DEMO PLAN, 1/7/2021 3:20 PM, Braden Marchell, MATTHEWS DESIGN GROUP, INC.