


TOILET RM. PLAN
1/4" = 1'-0"

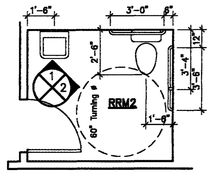


1 TOILET RM.
1/4" = 1'-0"




2 TOILET RM.
1/4" = 1'-0"

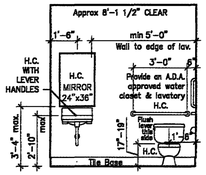


THIS DESIGN COMPLIES WITH KITCHENETTE SINK – SIDE APPROACH ADA SECT. 305

OUTLET REACH TO BE 46" MAX HT. TO TOP PLUG IN DUPLEX

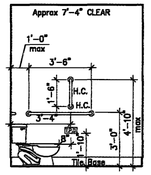PROPERLY SIZE SINK CABINET WITH UNIT SINK.

3 BREAK ROOM
1/4" = 1'-0"

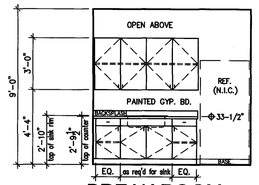


FLOOR PLAN
1/8" = 1'-0"

NOTE: 2 HOUR WALL IS 8" METAL FRAMING WITH 2 LAYERS OF 5/8" FIRE X GYPSUM BOARD. TOTAL WALL THICKNESS IS 10 1/2" THICK. VERIFY THICKNESS OF SHAFT WALL INTERIOR WALLS WITH ACTUAL STUD DEPTH USED AND THICKNESS OF GYPSUM BOARD USED. COORDINATE WITH HOLLOW METAL FRAME DEPTH.




1 A1.0 ENLARGED FLOOR PLAN AREA
1/4" = 1'-0"

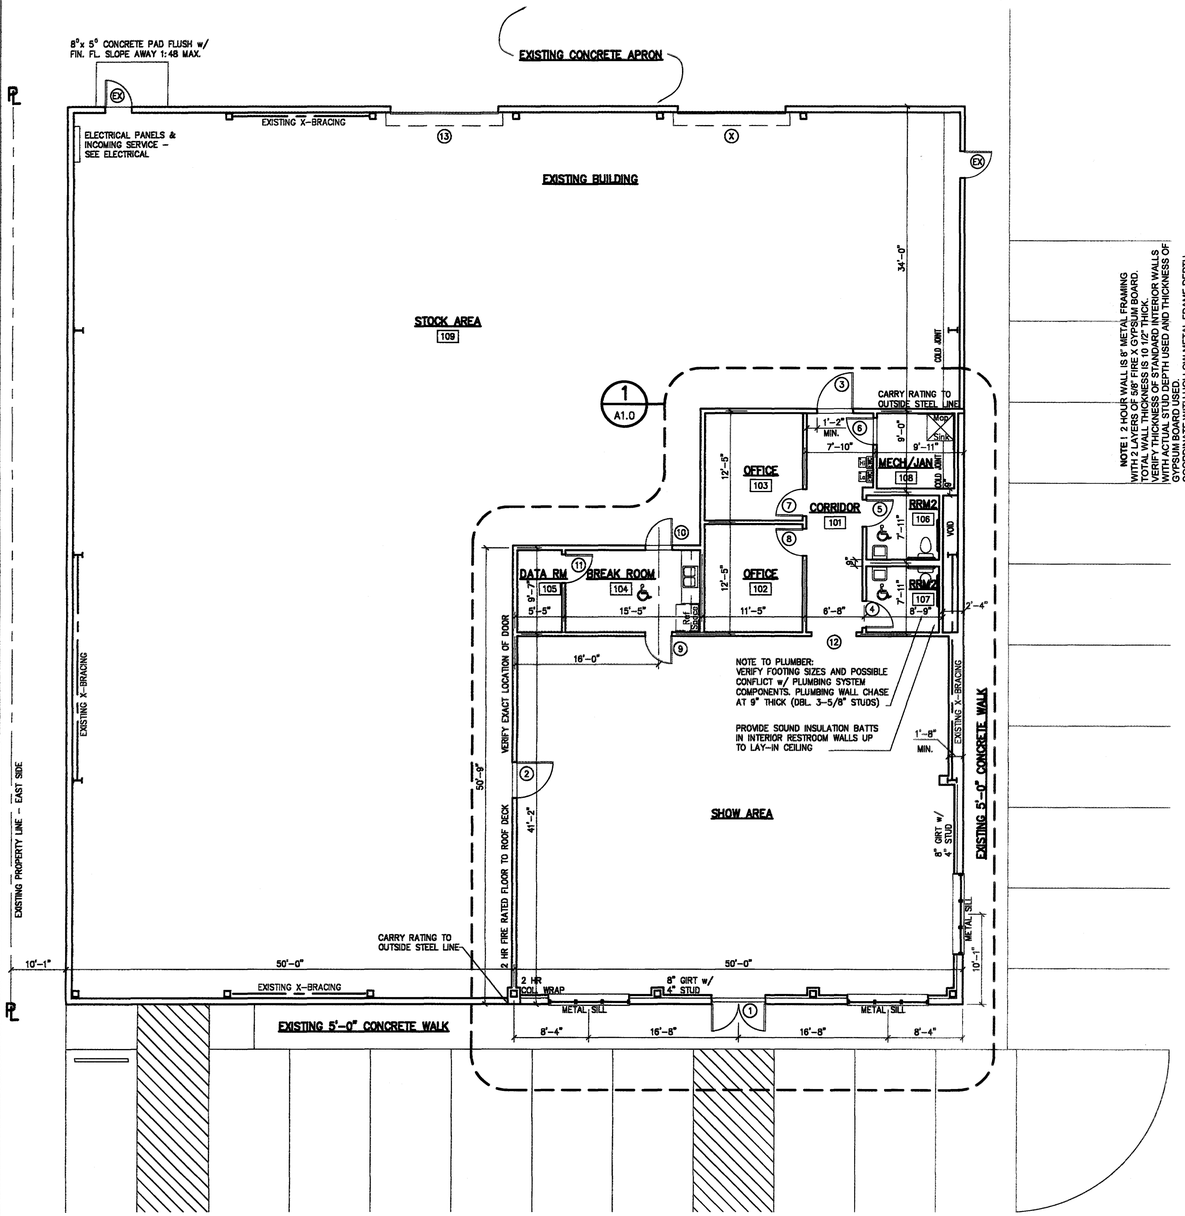STATE OF ALABAMA
EARL E. BUSH
2264
montgomery alabama
REGISTERED ARCHITECT

EB Architecture
513 Shady Grove Drive
Montgomery, AL 36109
334-669-1097 205-503-7983

An Interior Buildout for :
COMMERCIAL PROPERTIES, INC.
4405 Northchase Blvd. Montgomery, AL

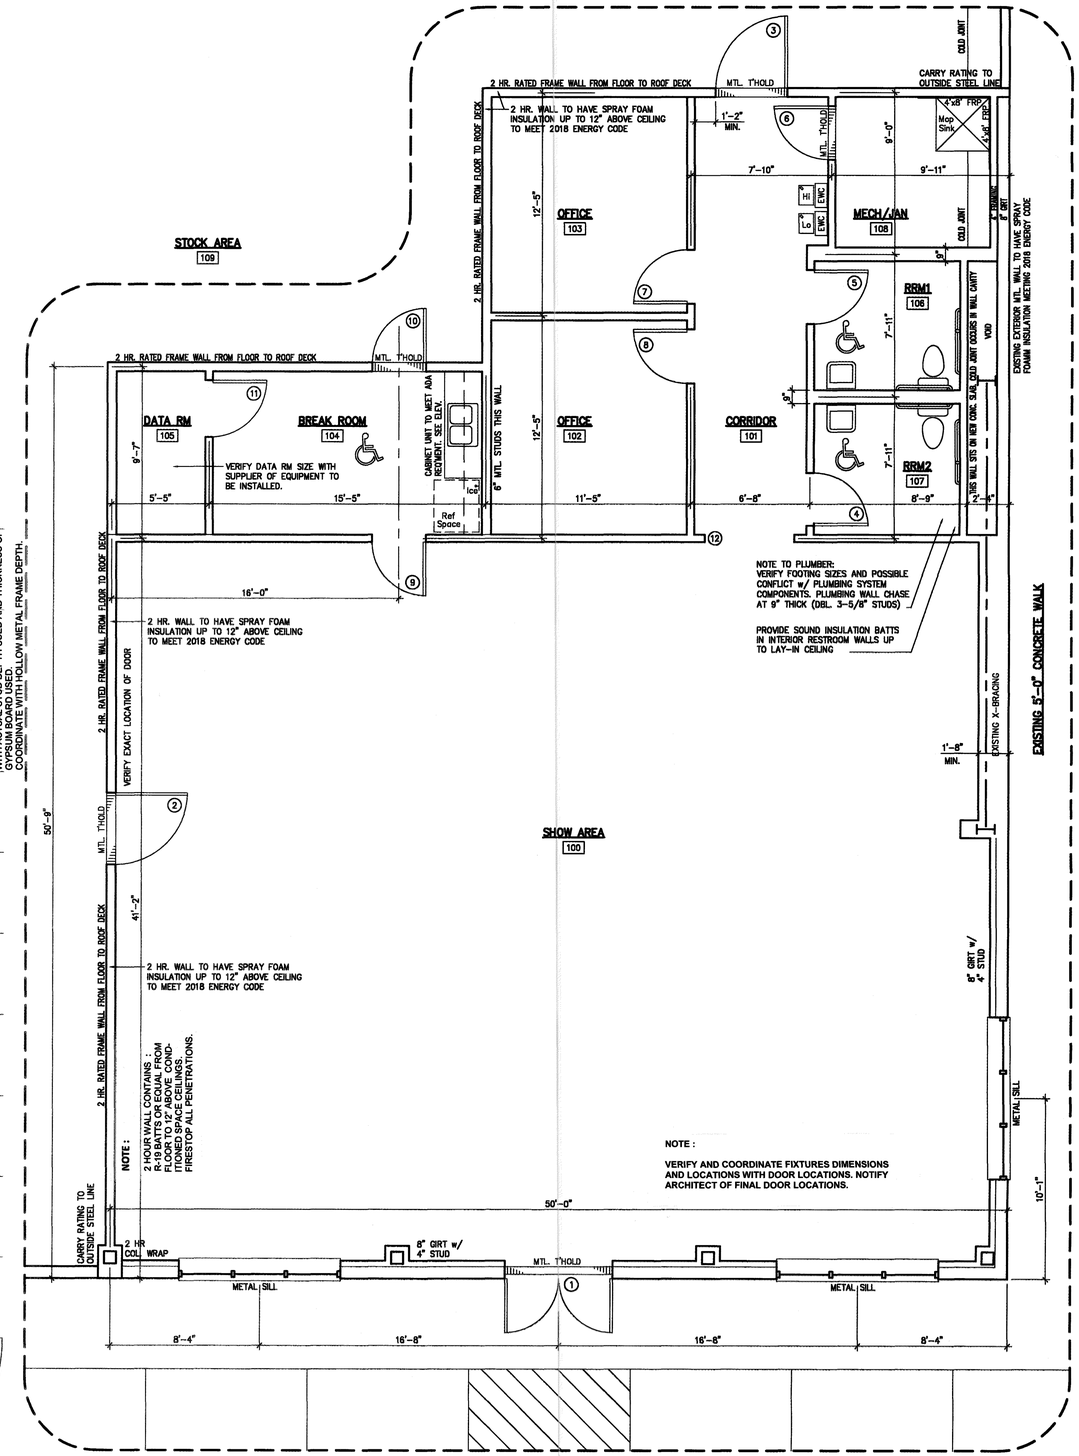ISSUED FOR CONSTRUCTION

EARL E. BUSH, ARCHITECT

RELEASE DATE : 3/1/2021
Not released for construction of this project unless this document is signed.

FLOOR PLAN, ENLARGED PLANS, TOILET ELEVATIONS

PROJECT NUMBER : 00221
DATE : March 1, 2021
DRAWN BY : Wilson
CHECKED BY : E. Bush
REVISED :
SHEET #
A1.0
1 of 3