8TH FLOOR

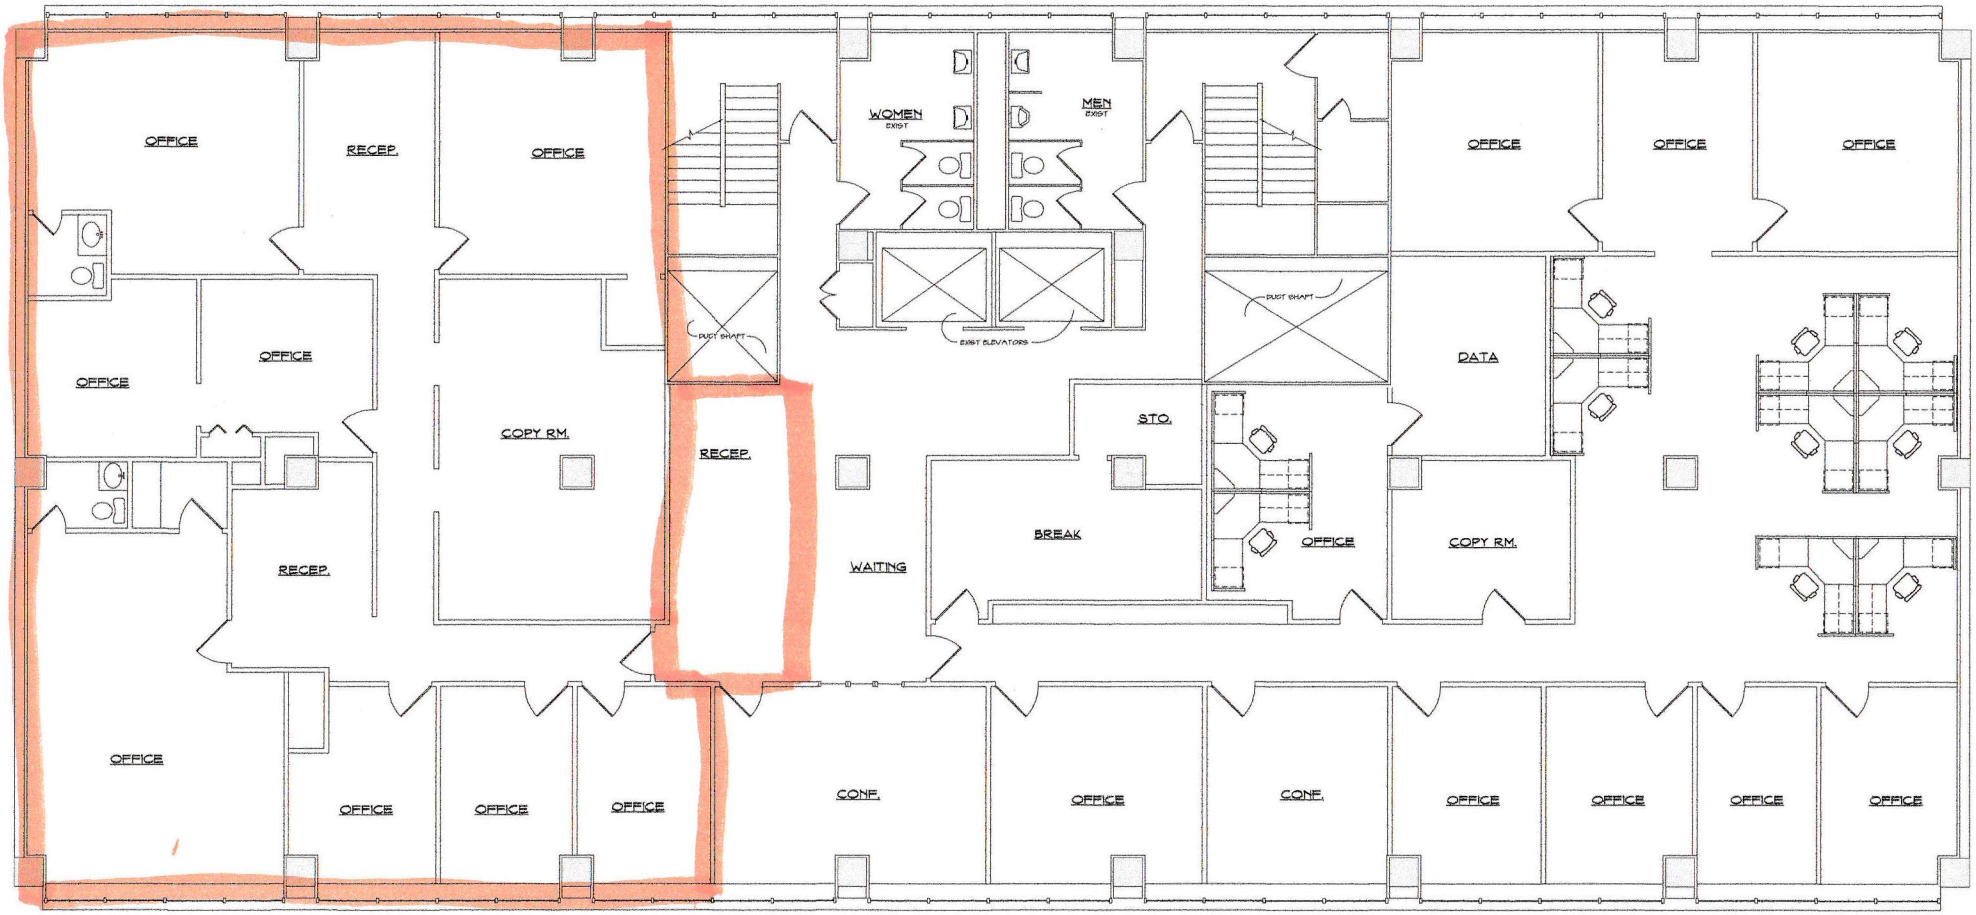
OFFICE
RECEP.
OFFICE
WOMEN
EXIST
MEN
EXIST
OFFICE
OFFICE
OFFICE
OFFICE
OFFICE
DUCT SHAFT
EXIST ELEVATORS
DUCT SHAFT
DATA
COPY RM.
RECEP.
STO.
RECEP.
BREAK
OFFICE
COPY RM.
WAITING
OFFICE
OFFICE
OFFICE
OFFICE
CONF.
OFFICE
CONF.
OFFICE
OFFICE
OFFICE
OFFICE