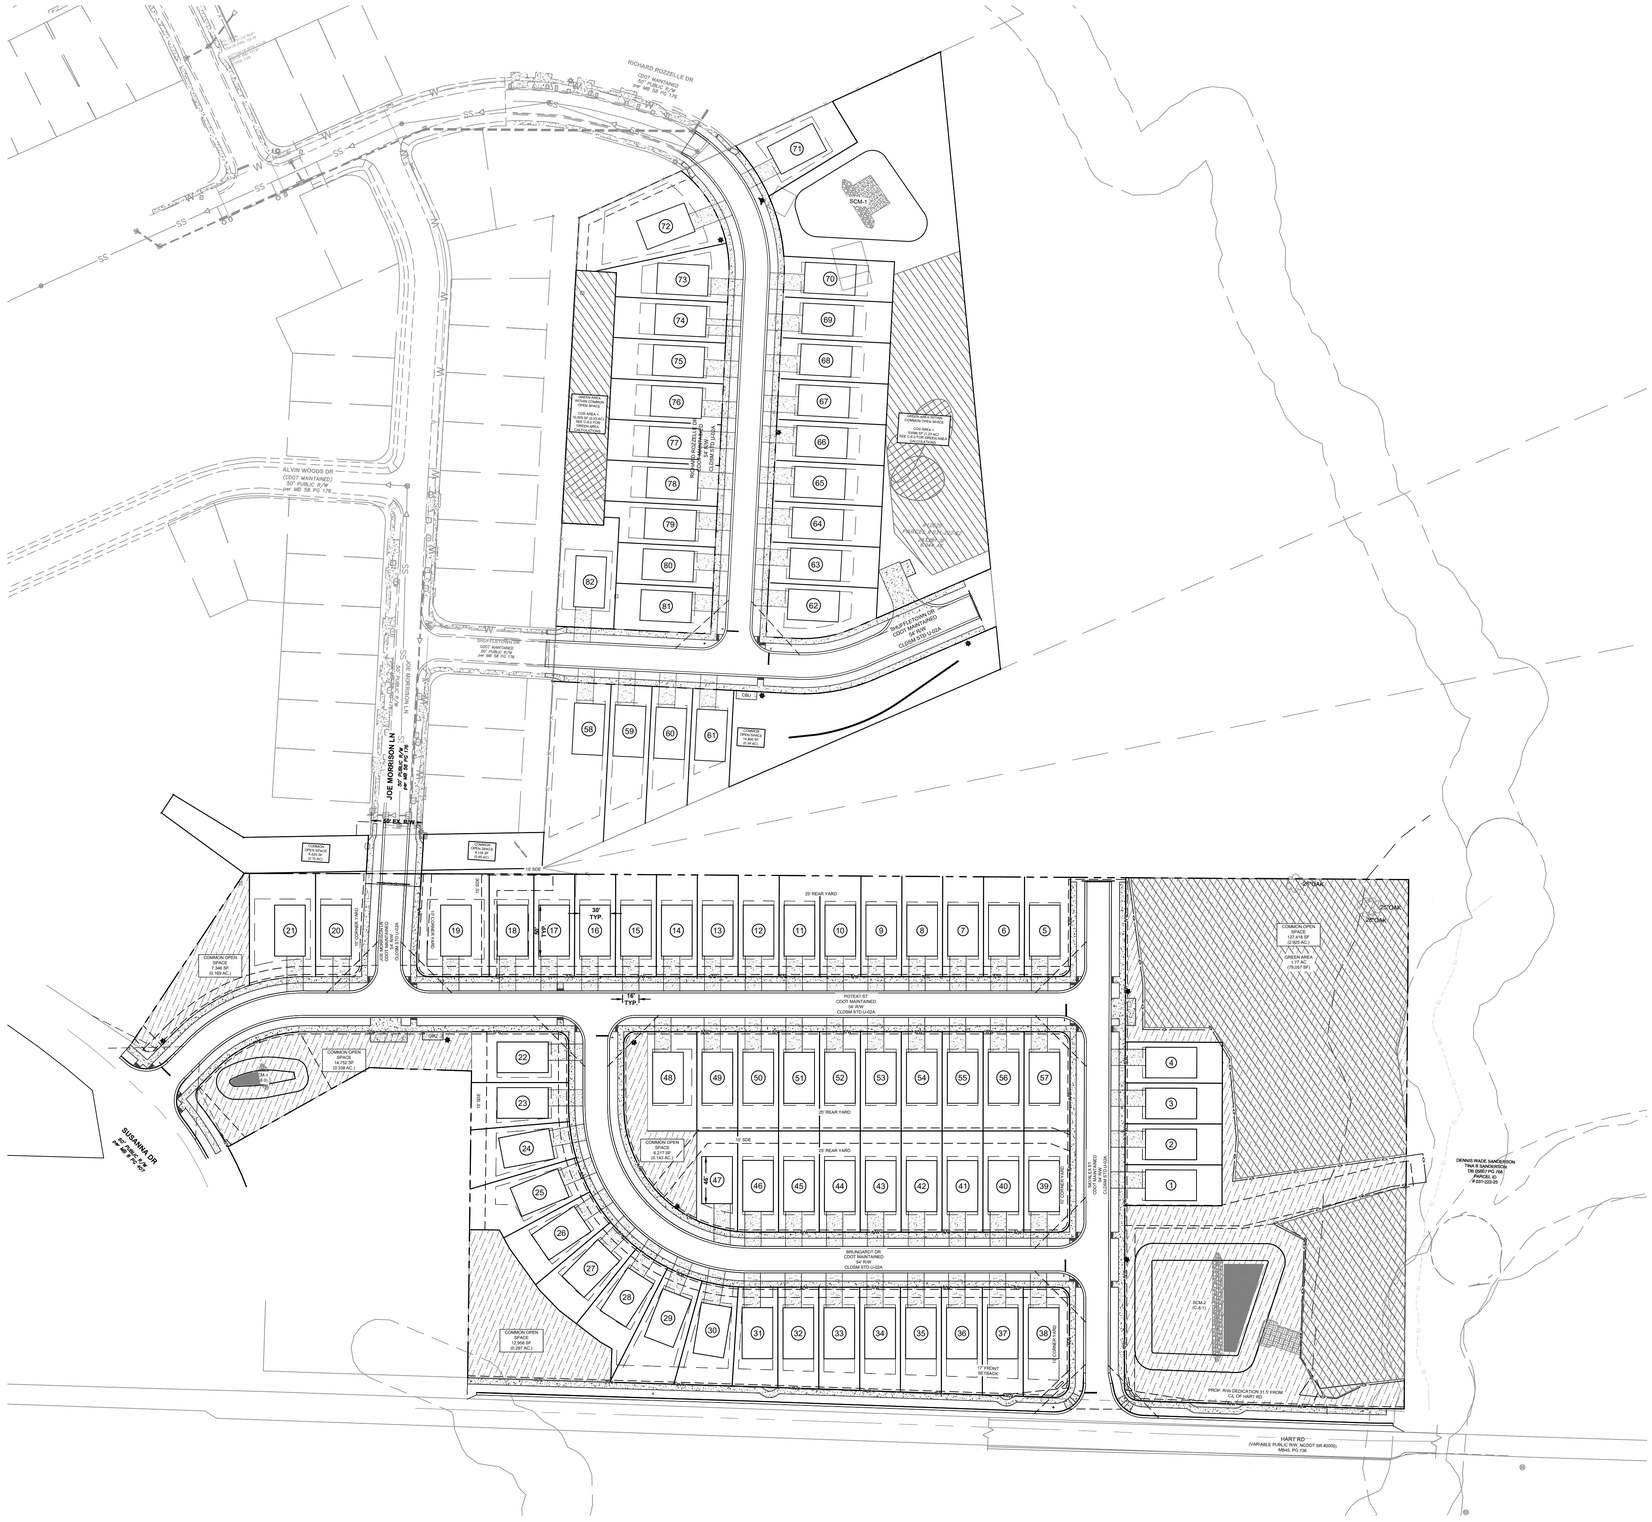

© ALL RIGHTS ARE RESERVED. ANY POSSESSION, REPRODUCTION OR OTHER USE OF THIS DOCUMENT WITHOUT PRIOR PERMISSION, IS EXPRESSLY PROHIBITED.

GATEWAY DESIGN GROUP, PLLC
8516 FOXBRIDGE DR WEDDINGTON, NC 28104
910-840-2661
NC FIRM # P-2147

PRELIMINARY NOT FOR CONSTRUCTION

HART RD SINGLE FAMILY

PROJECT ADDRESS: 2509 Hart Rd, Charlotte, NC 28214

NO.	BY	DATE	REVISION

PROJECT # 2024-167 DATE: 7/29/2026

DRAWN BY: JB CHECKED BY: JB

TITLE

SKETCH PLAN

SHEET NO.

SK-1

C:\Users\jpshw\Gateway Design Group Dropbox\Projects\2024\2024-167 – 12629 Susanna Dr\CADD\Sketch\Hart Rd – Single Family Sketch.dwg JOSHW