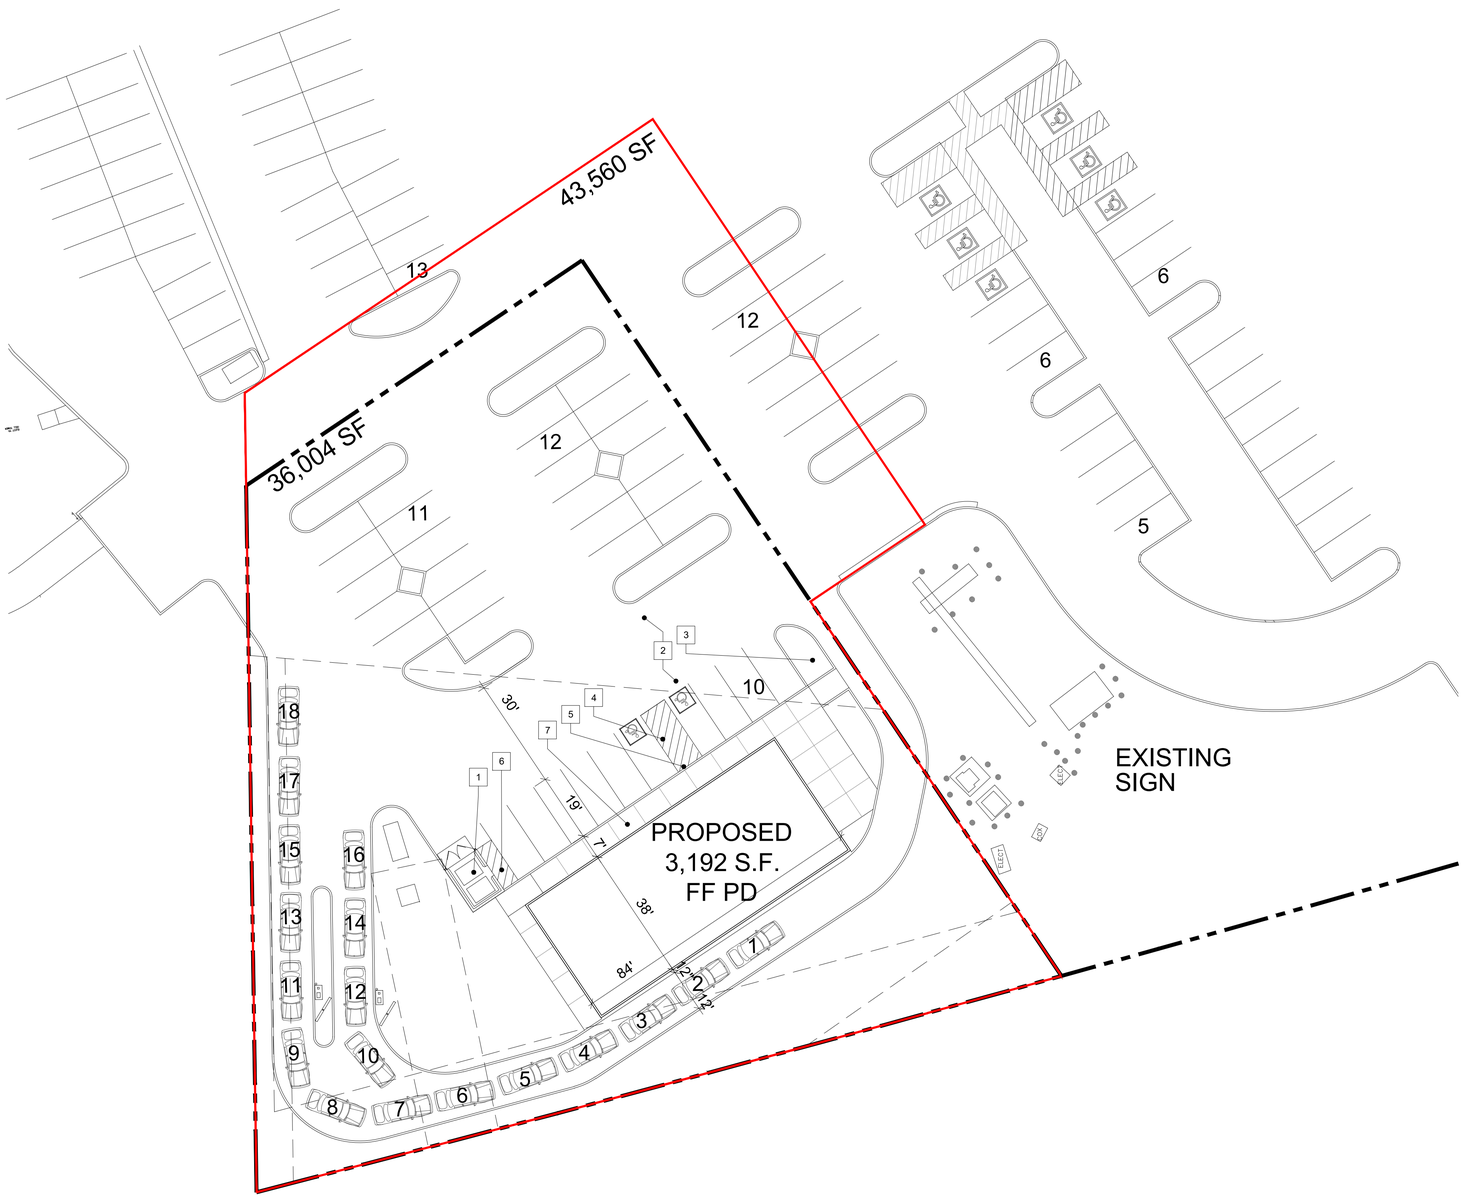

1 Partial Site Plan

Scale: 1" = 20'-0"

Keynotes

#	Description
1	6'-0" HIGH SPLIT FACE C.M.U. TRASH/RECYCLING ENCLOSURE WITH TRELLIS
2	AC PAVING - SEE CIVIL DRAWINGS
3	LANDSCAPING
4	HANDICAP ACCESSIBLE AISLE
5	ZERO CURB FACE
6	HANDICAP ACCESSIBLE ROUTE

drawings & specifications of this architect remain solely his property. they are to be used only for the project for which they used were produced, until sealed, signed, & dated, they are not final or valid. any use or reproduction of these documents without the written consent of the architect is prohibited.

copyright © 2022
John David Burke, Architect

revisions

#	date	description

jdB architect

John David Burke, Architect, 6780 S. Fort Apache Rd., #110, Las Vegas, NV 89148 (702)876-4863, jburke@jburkearchitect.com

FF Restaurant w/ Drive Thru
Railroad Pass Casino & Resort

for: Joseph DeSimone, Jr.
Henderson Nevada

date	12/30/2025
proj. no.	2025-36
drwn. by	
chkd. by	

sheet no. ST2