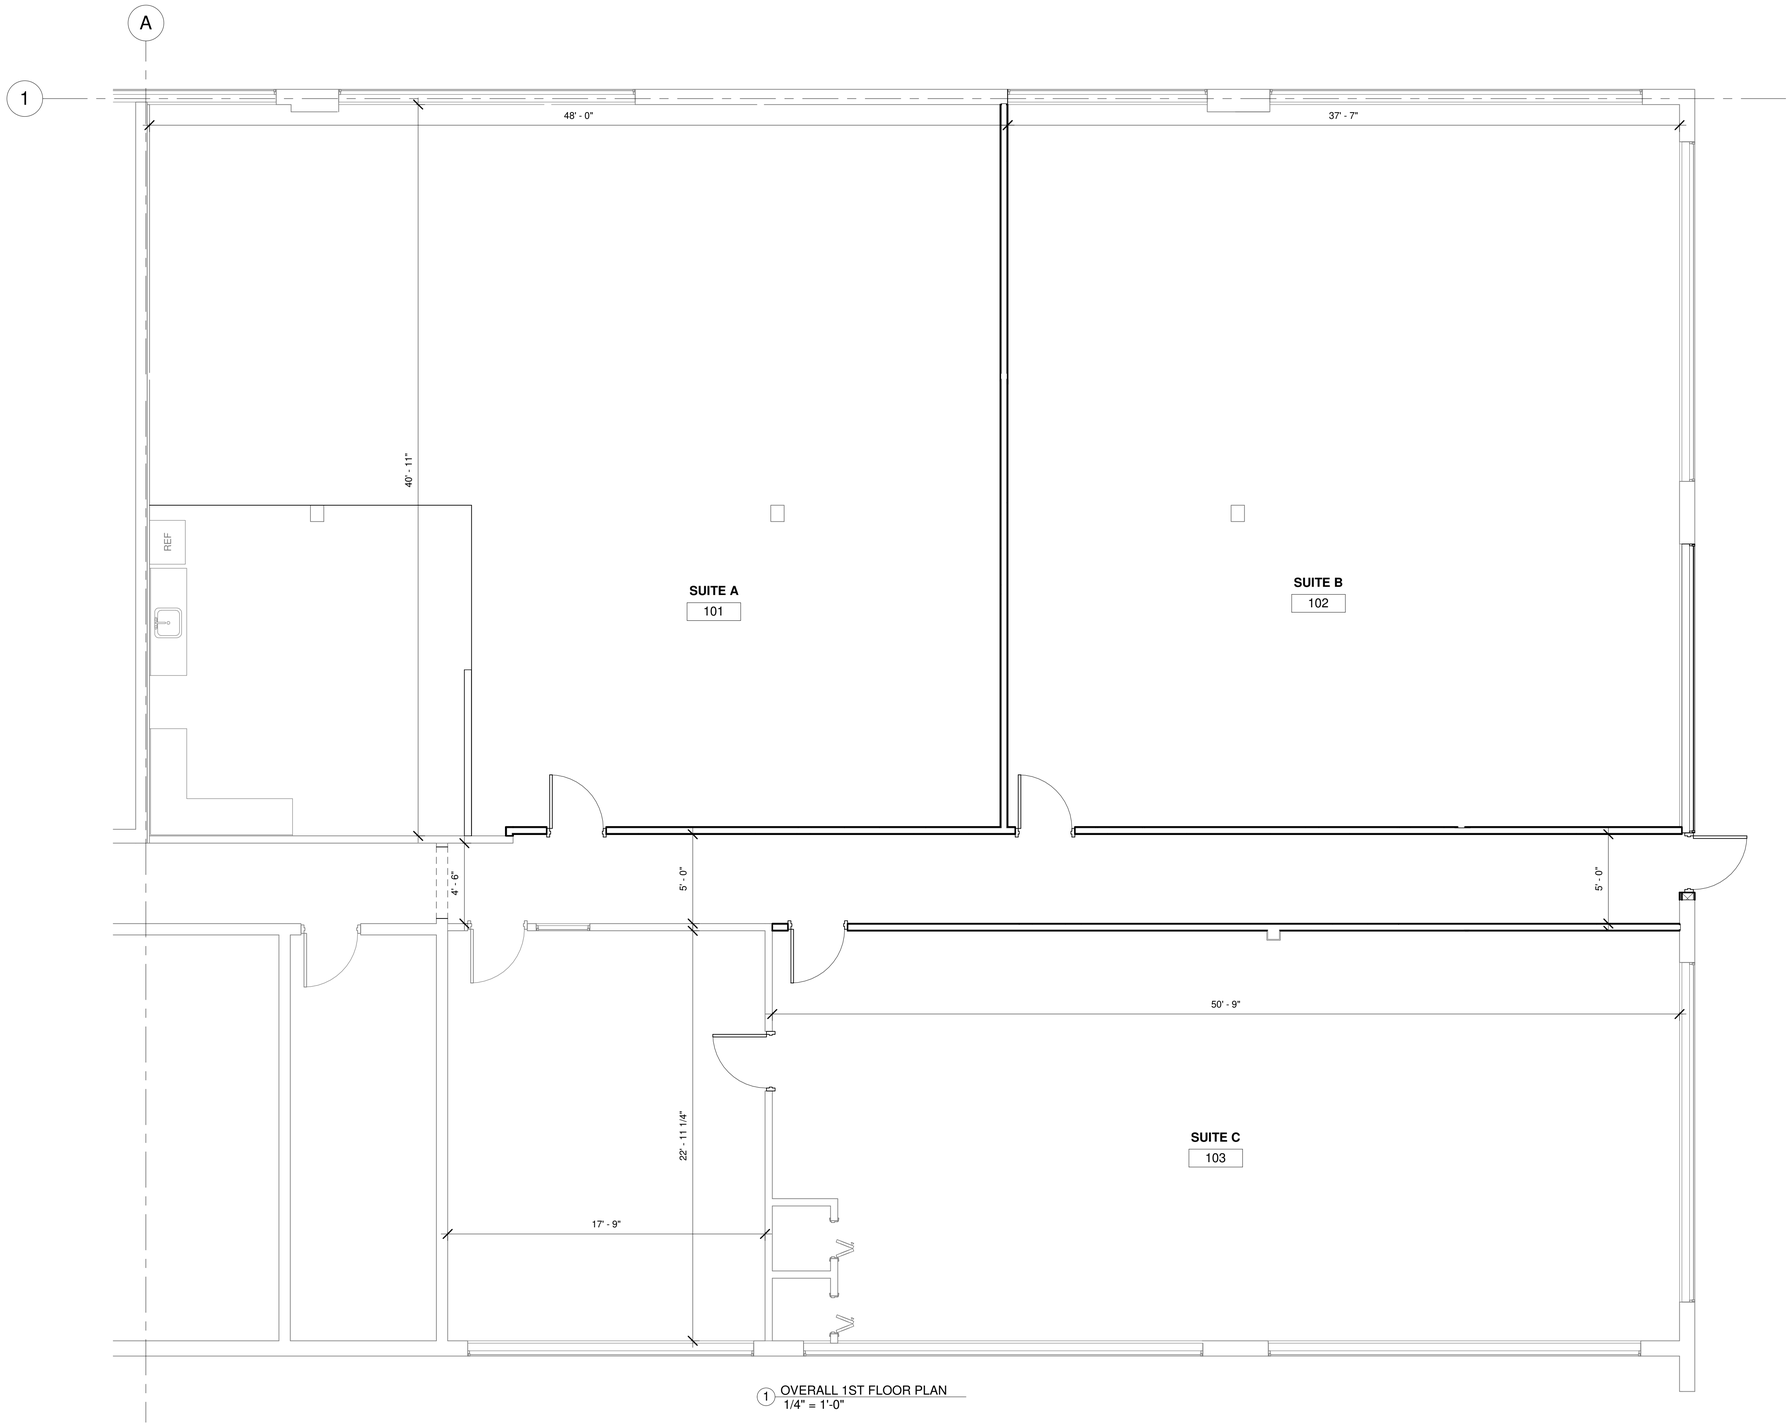

1 OVERALL 1ST FLOOR PLAN
1/4" = 1'-0"

PRAXIS WORKSHOP
9428 BAYMEADOWS RD
SUITE 502
JACKSONVILLE, FL, 32256

7948 BAYMEADOWS WAY
BUILDING 8 1RST FL

7948 BAYMEADOWS WAY
JACKSONVILLE, FL, 32256

SPACE PLANNING

AC&D NF

No	Date	Description

DRAWING TITLE:
OVERALL 1ST FLOOR PLAN

PROJECT NO.:	ISSUE DATE:
PRA26031	April 14 2026

SHEET NUMBER:
A110