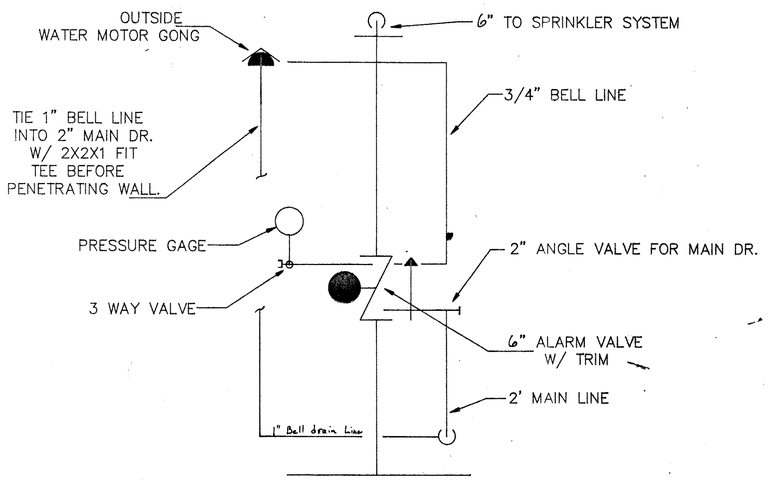

RISER DETAIL

N.T.S.

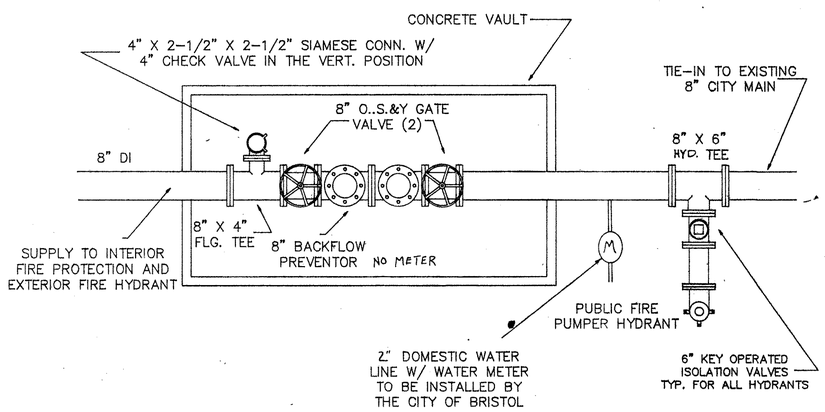

FIRE PROTECTION VAULT DETAIL

N.T.S.

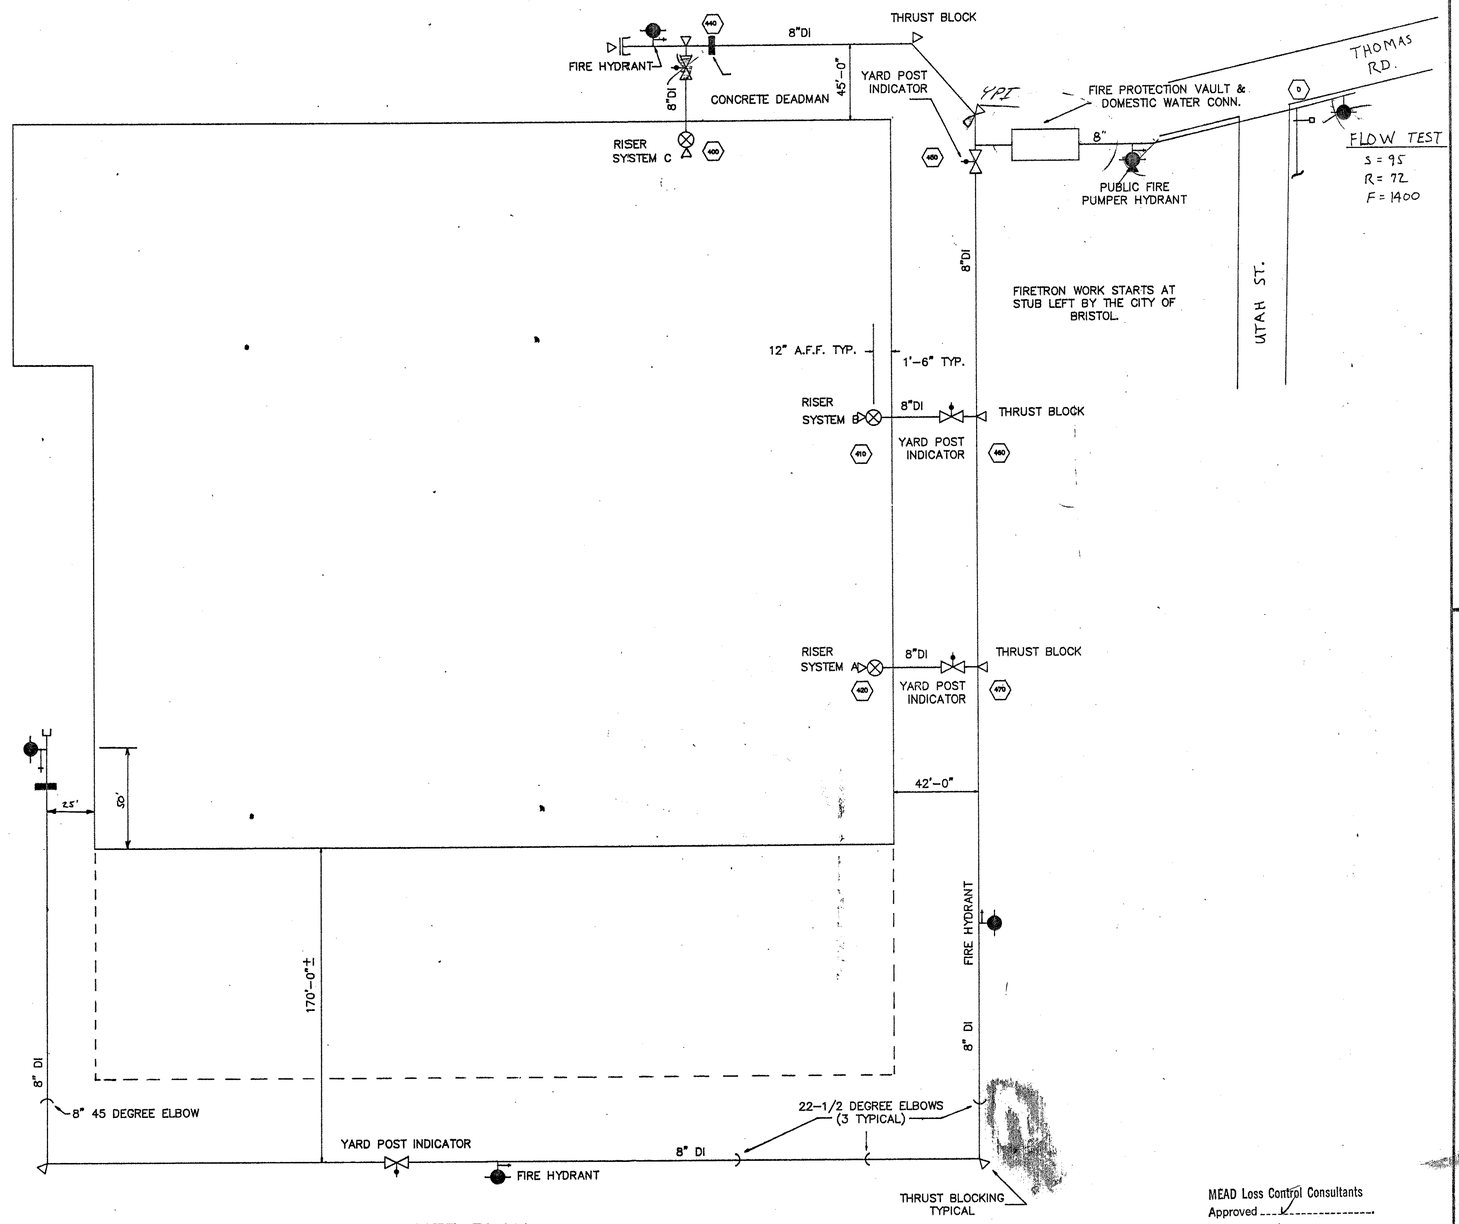

SITE PLAN

N.T.S.

MEAD Loss Control Consultants
Approved ✓
Not Approved
Subject to Comments Dated 6/27/88
By Robert Bailey

TYPE	SIZE	DEG	NO.
TOTAL SPRKS. THIS SHEET			Ø
TOTAL SPRKS. THIS JOB			

FIRETRON INC.
Fax: Wilmesboro Blvd.
Post Office Box 1863
Lenoir N.C. 28645

DANA CORP. BRISTOL VIRGINIA

SITE PLAN

SCALE	DATE	DRWN. BY	JOB NO.	DWG. NO.
	6JUN88	BOATS	88006	2 of 8"