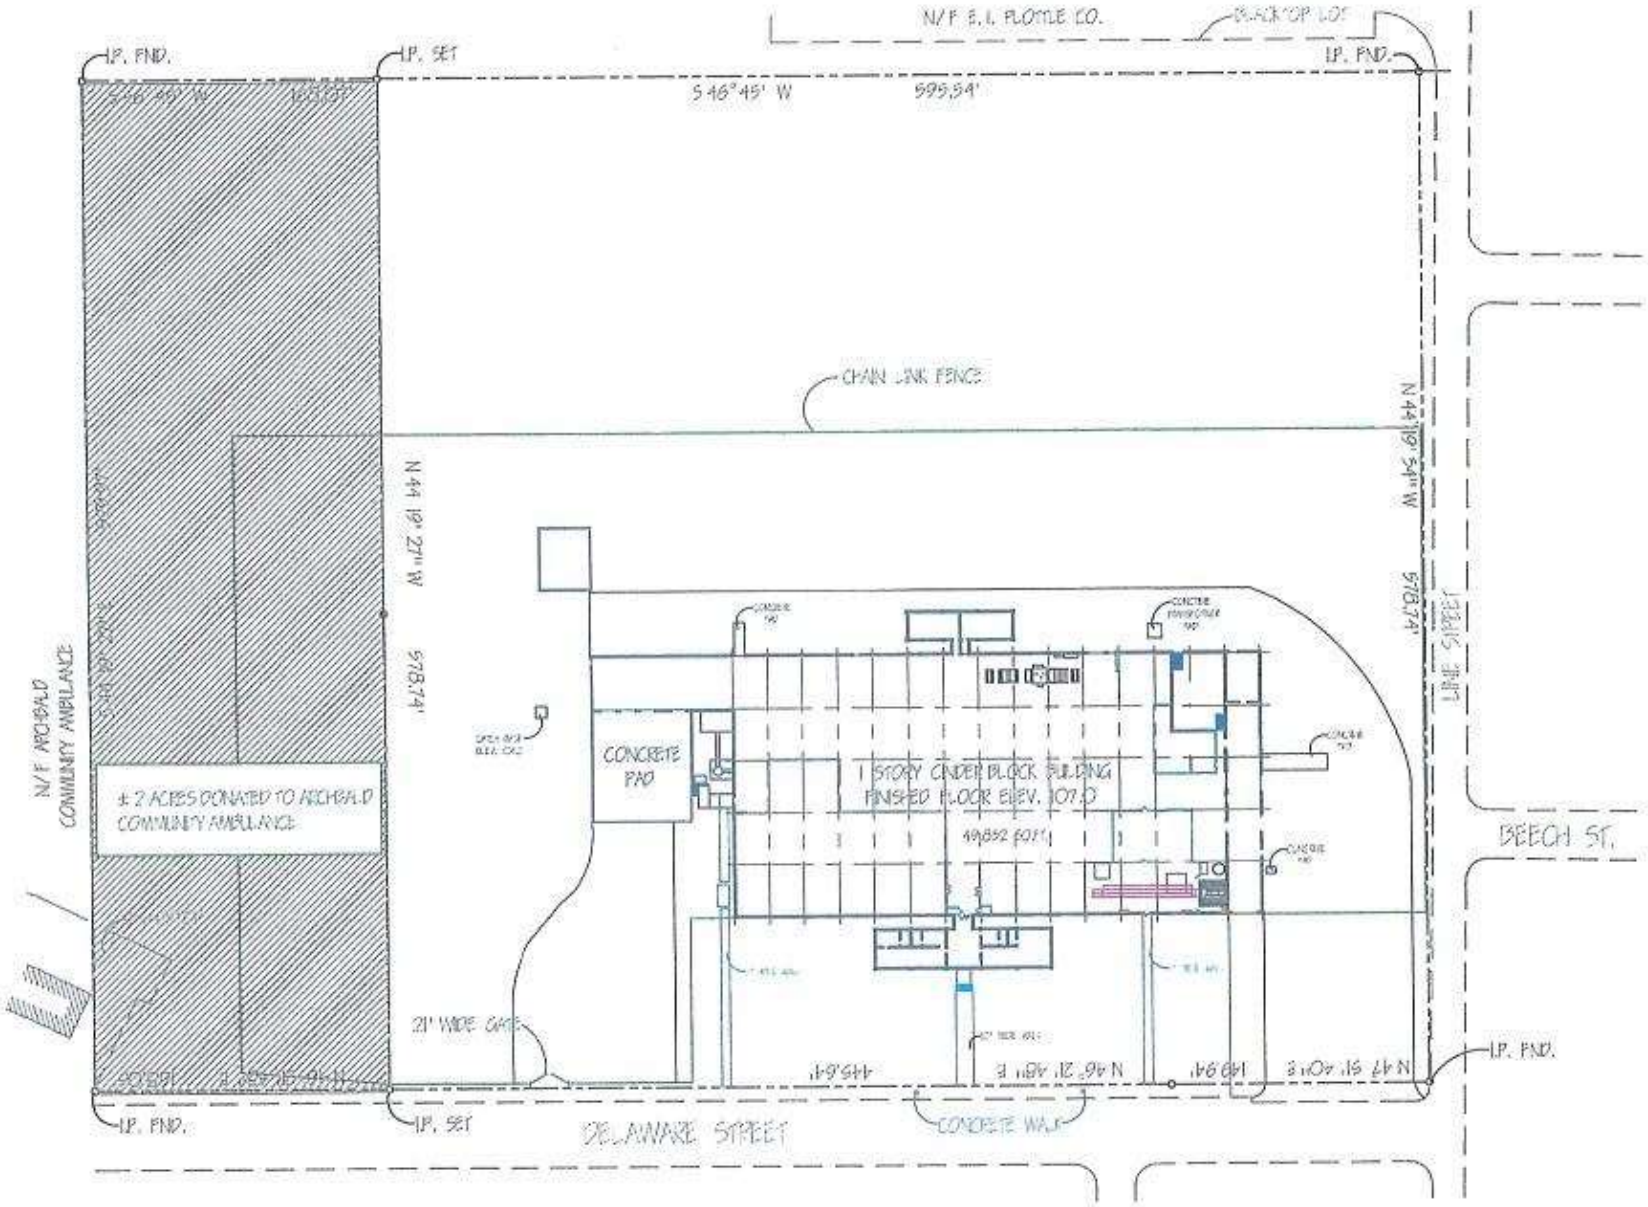
N/F E.I. PLOTTLE CO.
BLACKTOP LOT
I.P. FND.
I.P. SET
S 46° 45' W
595.54'
CHAIN LINK FENCE
N 44° 19' 54" W
578.74'
N 44° 19' 27" W
578.74'
N/F ARCHBALD COMMUNITY AMBULANCE
± 2 ACRES DONATED TO ARCHBALD COMMUNITY AMBULANCE
CONCRETE PAD
1 STORY CINDER BLOCK BUILDING
FINISHED FLOOR ELEV. 107.0
49,852 SQ.FT.
21' WIDE GATE
N 46° 21' 48" E
149.94'
N 47° 51' 40" E
445.64'
CONCRETE WALK
DELAWARE STREET
BEECH ST.
LIME STREET