PLAN NOTES:

1. REFER TO G-001 FOR PROJECT GENERAL NOTES, ABBREVIATIONS AND SYMBOLS LEGEND.
2. EXISTING INTERIOR PARTITIONS TO REMAIN EXCEPT WHERE WORK REQUIRES CUTTING, PATCHING, AND FINISHING OF WALL TO ACCOMODATE UTILITY LOCATIONS.
3. DIMENSIONS THAT EXTEND TO THE EXTERIOR WALL ARE TO FINISHED FACE OF WALL UNLESS NOTED OTHERWISE.
4. EACH TRADE TO PROVIDE SMOKE OR FIRE SEALANT AT PENETRATIONS AS REQUIRED FOR WALL TYPE. ALL SEALANT, FIRE STOPPING, AND SMOKE STOPPING ASSEMBLIES SHALL BE U.L. RATED.
5. DIMENSIONS ARE FACE OF CONCRETE, FACE OF MASONRY, AND CENTERLINE OF STUD UNLESS NOTED OTHERWISE.
6. REFER TO SHEET G-002 FOR TYPICAL MOUNTING HEIGHTS OF PLUMBING FIXTURES, BATHROOM ACCESSORIES, MISCELLANEOUS ITEMS, EQUIPMENT AND ACCESSORY SCHEDULE.
7. REFER TO ENLARGED PLANS AND DETAILS FOR ADDITIONAL INFORMATION.
8. DOOR JAMBS SHALL BE LOCATED 6" FROM CORNER IN STUD PARTITIONS AND 8" FROM CORNER IN MASONRY PARTITIONS, UNLESS NOTED OTHERWISE.
9. PROVIDE BLOCKING IN WALL AS NECESSARY WHERE CASEWORK, SHELVES, HANDRAILS, AND OTHER MISCELLANEOUS EQUIPMENT ARE LOCATED.
10. SEE A-001 FOR RATED PARTITIONS AND FIRE RATED STEEL PRIOR TO INSTALLATION OF METAL STUDS.

EQUIPMENT & ACCESS. SCHEDULE

TAG	DESCRIPTION	PROVIDE
1	SOAP DISPENSER	O/C
2	PAPER TOWEL DISPENSER	O/C
3	TOILET PAPER DISPENSER	O/C
4	GLOVE BOX HOLDER (3 SIZES)	O/C
5	HAND SANITIZER	O/C
6	COAT/TOWEL HOOK, MOUNTED ON WALL BEHIND DOOR	C/C
7	MIRROR: 18" x 30"	C/C
8	SHARPS	O/C
9	TRASH BIN	O/O
10	MONITOR- WALL MOUNTED	O/C
11	COMPUTER STATION	O/O
12	PROCEDURE LIGHT CEILING MOUNT.	C/C
13	TELEPHONE- DESK MOUNTED	O/C
14	TELEPHONE- WALL MOUNTED	O/C
15	UNDERCOUNTER FILE CABINET	O/O
16	PRINTER	O/O
17	COPY MACHINE- FLOOR MOUNTED	O/O
18	BLOOD PRESSURE CUFF	O/C
19	SPECIMEN PASS-THRU (1 HR U.L.)	C/C
20	EYE WASH	C/C
21	WHITEBOARD (96"w X 48" w)	C/C
22	REFRIGERATOR	O/C
23	REFRIGERATOR- UNDER COUNTER	O/C
24	36" GRAB BAR	C/C
25	42" GRAB BAR	C/C
26	MOP & BROOM HOLDER	C/C
27	WALL MOUNTED BABY CHANGING TABLE: KOALA KB101	C/C
28	NURSE CALL PULL CORD	C/C
29	CR-1, CHAIR RAIL, WOOD (REFER TO DETAIL: 10/A-500)	C/C
30	PWC-1, PROTECTIVE WALL COVERING TO 48" AFF	C/C
31	TACKABLE SURFACE (30w' x 40h')	C/C
32	WATER COOLER	C/C
33	FLOOR SCALE (POWER REQUIRED)	O/C
34	WINDOW SHADE	O/C
35	FIRE EXTINGUISHER CAB. (RECESS)	C/C
36	EXAM TABLE	O/O
37	PROCEDURE TABLE	O/O
38	GUS DISINFECTION UNIT(ELEC/H20)	O/C
39	COFFEE MAKER	O/O
40	MICROWAVE	O/O

C/C: CONTRACTOR FURNISHED & INSTALLED
O/C: OWNER FURNISHED/CONTRACTOR INSTALLED
O/O: OWNER FURNISHED/OWNER INSTALLED
O/V: OWNER FURNISHED/VENDOR INSTALLED
E: EXISTING

NOTE: CONTRACTOR TO PROVIDE BLOCKING, POWER, AND DATA IN WALL WHERE REQUIRED FOR OWNER PROVIDED EQUIPMENT. CONTRACTOR SHALL COORDINATE REQUIREMENTS WITH OWNER.

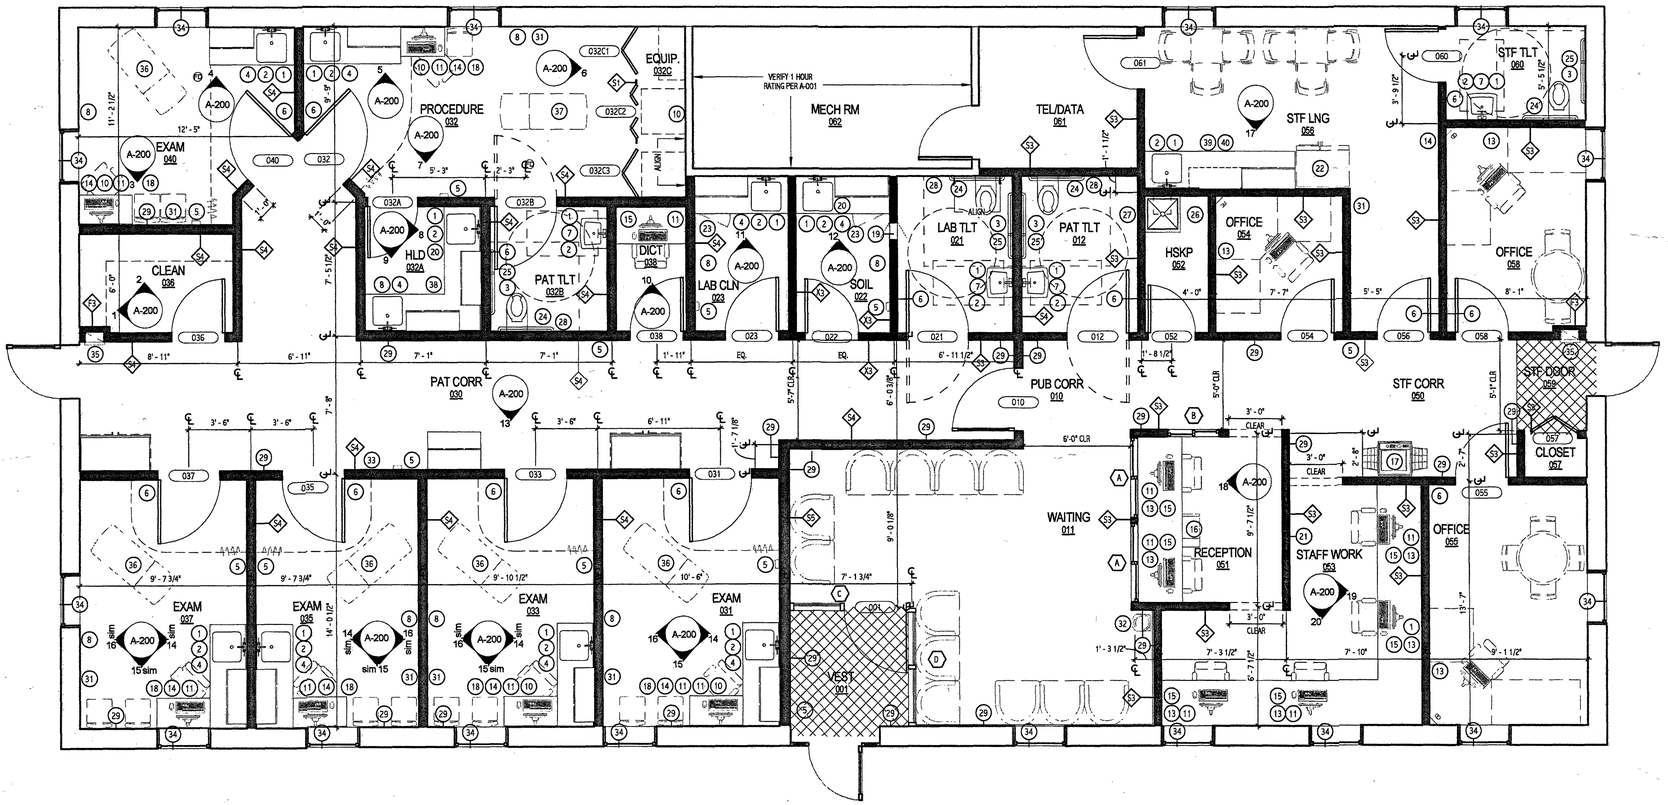

1 LEVEL 1
1/4" = 1'-0"

WALK-OFF MAT

STF DOOR

VEST.

144 Fore Street/P.O. Box 618
Portland, Maine 04104
tel. (207) 772-3846
fax. (207) 772-1070
www.smrtinc.com

ARCHITECTURE
ENGINEERING
PLANNING
INTERIOR DESIGN
COMMISSIONING

SMRT

LICENSED ARCHITECT
CRAIG DAVID PIPER
No. 2692
STATE OF MAINE
2/6/12

MGMC WATERVILLE UROLOGY
11 EMERGENCY DR, OAKLAND, MAINE

ISSUED FOR CONSTRUCTION
02.06.12

CURRENT ISSUE STATUS:

REV	DESCRIPTION	DATE
0	ISSUED FOR CONSTRUCTION	02.06.12

GRAPHIC SCALE: 0" 1"

SCALE:	1/4" = 1'-0"
PROJECT MANAGER:	CDP
IC/DRAWN BY:	CS
A/E OF RECORD:	CDP
PROJECT NO:	#12008
DATE:	02.06.12

SHEET TITLE: FLOOR PLAN

SHEET No. A-100

©COPYRIGHT 2008 SMRT INC.