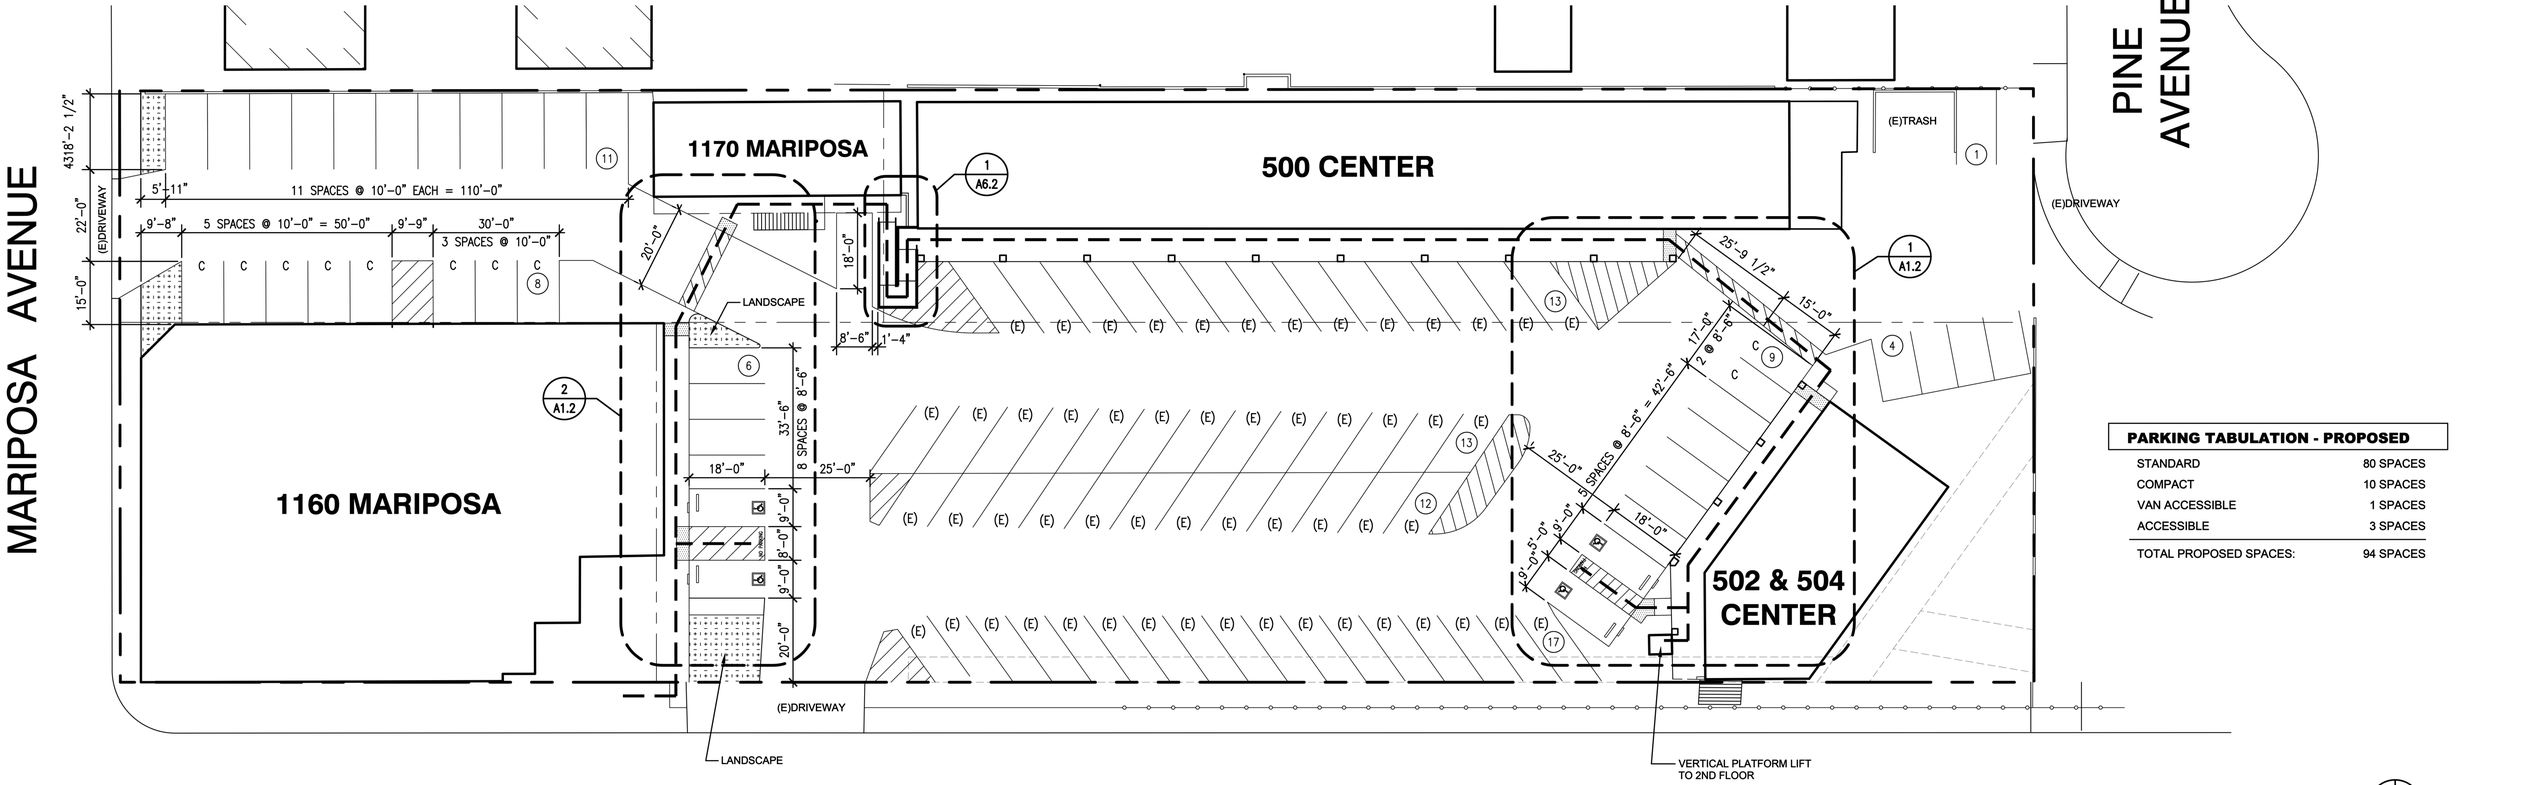

PARKING TABULATION - PROPOSED

STANDARD	80 SPACES
COMPACT	10 SPACES
VAN ACCESSIBLE	1 SPACES
ACCESSIBLE	3 SPACES
TOTAL PROPOSED SPACES:	94 SPACES

ARROWS INDICATES "ACCESSIBLE PATH OF TRAVEL; 4' MIN. WIDE, 1:20 MAX. SLOPE & 2% MAX. CROSS SLOPE. EXCEPT FOR PARKING, PARKING ACCESS ISLES AND DOOR LANDINGS WHERE THE MAX. SLOPE IS 2% IN ALL DIRECTIONS AND UNLESS OTHERWISE NOTED"

0 20' 40' 60'

1 PROPOSED SITE PLAN

SCALE: 1"=20'-0"