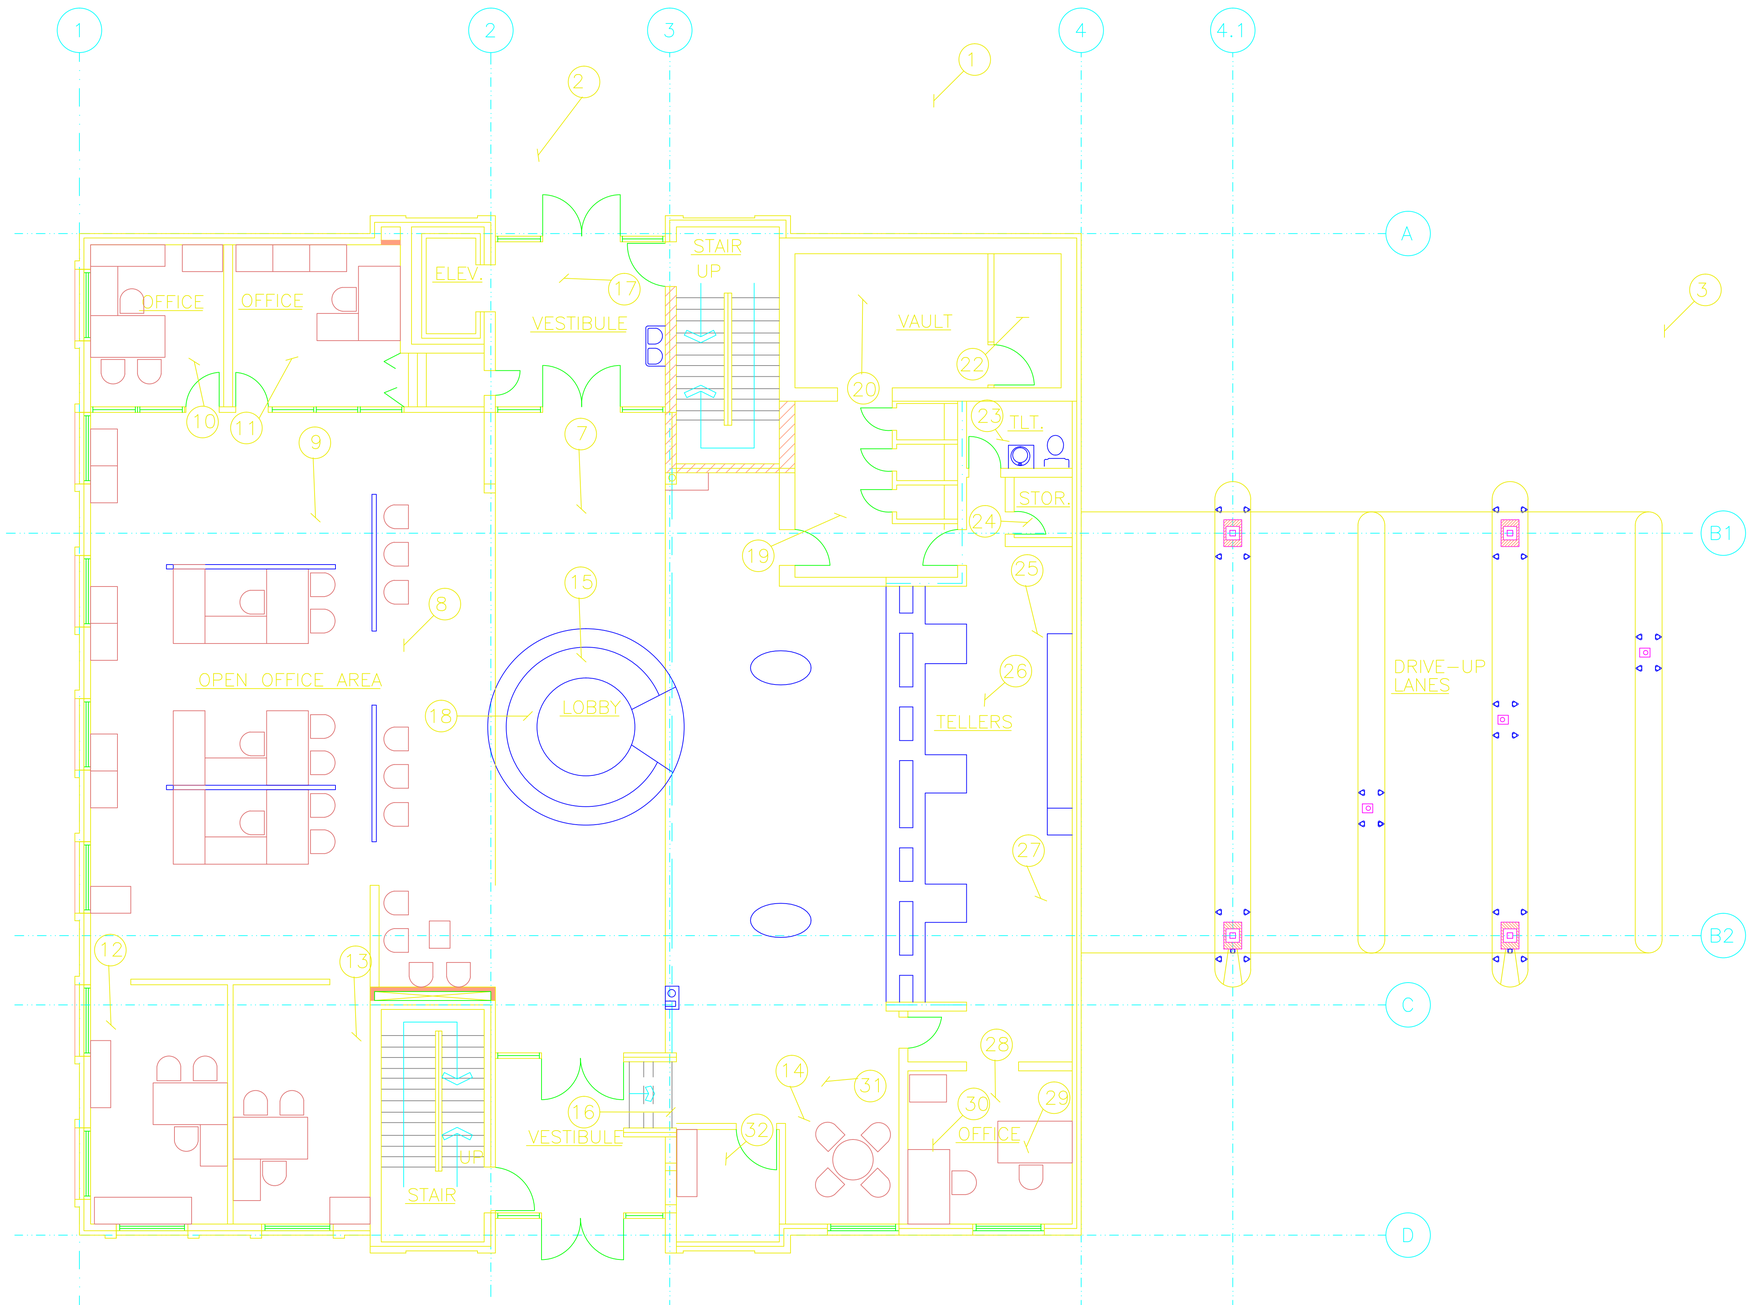

FIRST FLOOR PLAN

SCALE: 3/16"=1'-0" (24"X36" FORMAT)

0 5 10 20 40 FT

CHARTER ONE BANK

FACILITY # 867

LISLE

2745 MAPLE STEET

LISLE, ILLINOIS

ARCHITECT

SMITH & SMITH ASSOC., INC.
1031 N. ORLEANS
CHICAGO, ILLINOIS

NOTE: BASE PLAN INFORMATION TAKEN FROM VARIOUS EXISTING AS-BUILTS. ALL INFORMATION SHALL BE FIELD VERIFIED.

---	Date	Remarks/Work Order

-FIRST FLOOR PLAN-

Scale	AS NOTED
Date	4/10/01
Work Order No.	-- --
Drawn by	AV
Checked by	-- --
Approved by	-- --

Drawing No. A-1

Bldg. Floor 1